

ADVERTISED COPY

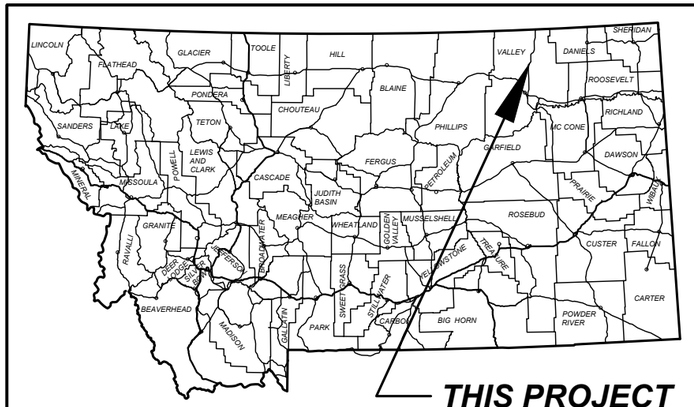

MONTANA DEPARTMENT OF TRANSPORTATION

FEDERAL AID PROJECT STPP 31-1(30)26
OVERLAY, SEAL & COVER & CULVERT REPLACEMENT
SOUTH OF OPHEIM - SOUTH
VALLEY COUNTY
EROSION CONTROL PLANS

LENGTH 7.6 MILES

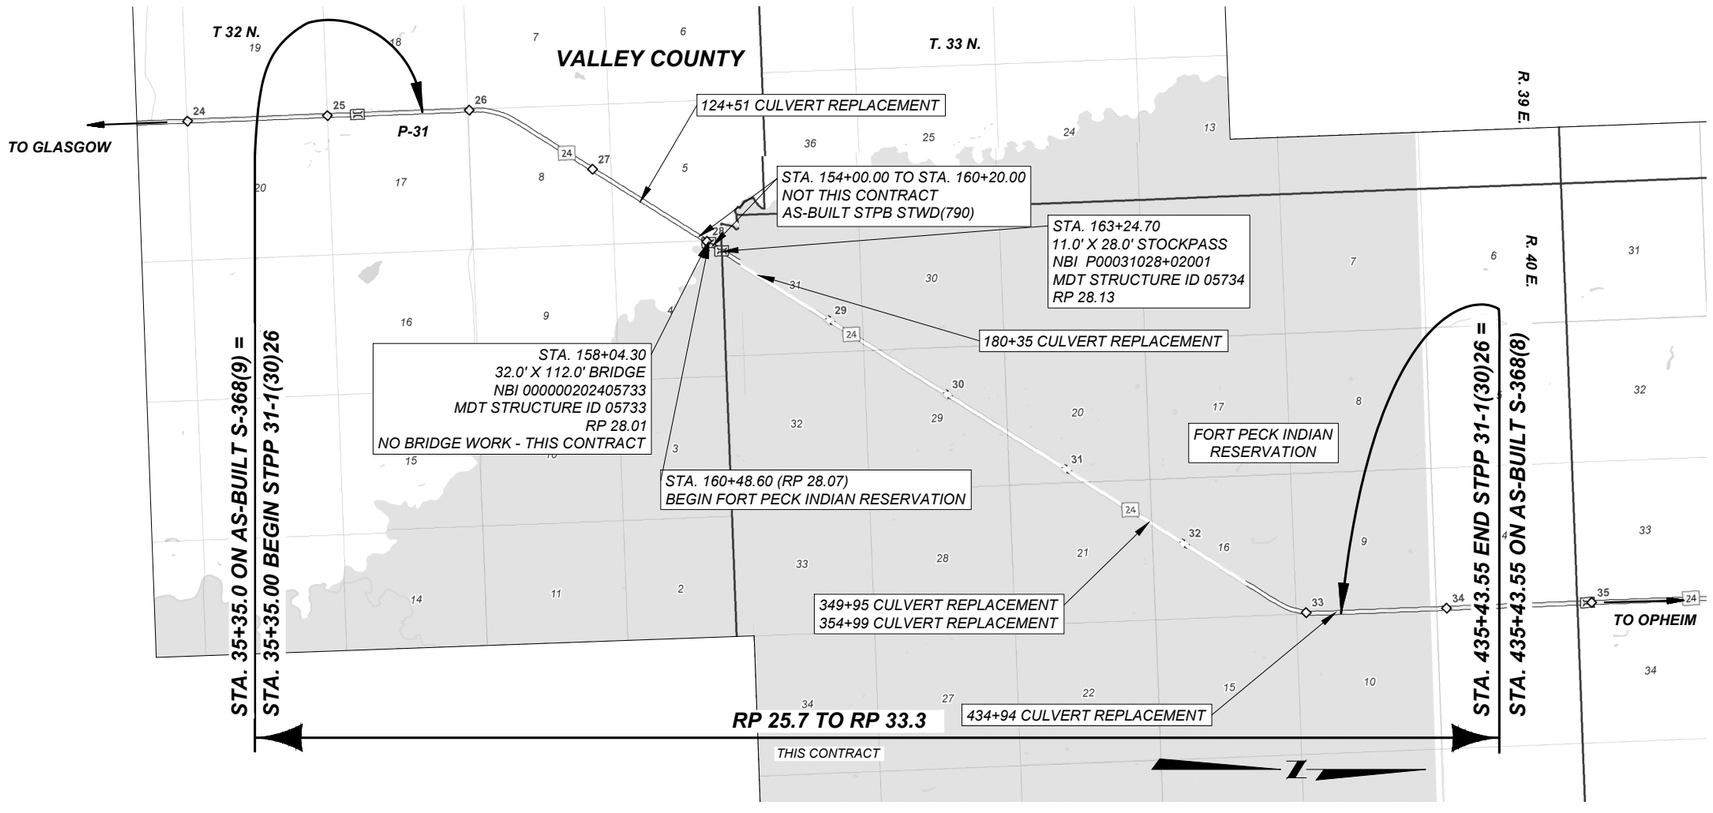

SURFACING SOURCES - CONTRACTOR FURNISHED

SHEET NO. E1

EROSION CONTROL TITLE SHEET

PROJECT NAME: SOUTH OF OPHEIM-SOUTH
COUNTY: VALLEY
PROJECT ID: STPP 31-1(30)26
UPN: 10228000
DESIGNED BY
REVIEWED BY
CHECKED BY
10228000RDERO001.DWG

MONTANA Department of Transportation

EROSION CONTROL PLANS

9/17/2026 8:51 AM

ADVERTISED COPY

EROSION AND SEDIMENT CONTROL BMP'S

REFER TO THE MOST CURRENT RELEASE OF MDT'S EROSION & SEDIMENT CONTROL BMP MANUAL

PEV (SS-1) SHOULD BE IDENTIFIED AND USED THROUGHOUT THE ENTIRE PROJECT IN ALL AREAS NOT DISTURBED BY CONSTRUCTION

TS (SS-3) AND ES (SS-4) SHOULD BE UTILIZED THROUGHOUT THE ENTIRE PROJECT

GENERAL BMP'S

- I/O — INLET/OUTLET PROTECTION
- WP — WATERWAY PROTECTION
- WR — WATER RESOURCE PROTECTION

TEMPORARY SOIL STABILIZATION BMP'S (SS)

- PEV — PRESERVATION OF EXISTING VEGETATION (SS-1)
- MC — MULCH COVER (SS-2)
- TS — TEMPORARY SEEDING (SS-3)
- ES — EROSION SEEDING (SS-4)
- SB — SOIL BINDERS (SS-5)
- REC — ROLLED EROSION CONTROL PRODUCTS (SS-6)
- SR — SURFACE ROUGHENING (SS-7)
- WE — WIND EROSION CONTROL (SS-8)

RUN-ON AND RUNOFF CONTROL (RC)

- ED/LD — EARTH DIKES/DRAINAGE SWALES/LINED DITCHES (RC-1)
- OVDD — OUTLET VELOCITY DISSIPATION DEVICES (RC-2)
- TSD — TEMPORARY SLOPE DRAINS (RC-3)

TEMPORARY SEDIMENT CONTROL BMP'S (SC)

- SF — SILT FENCE (SC-1)
- DB — DESILTING BASIN (SC-2)
- ST — SEDIMENT TRAP (SC-3)
- CD — CHECK DAMS (SC-4)
- DDB — DUGOUT DITCH BASIN (SC-5)
- FR — FIBER ROLLS (SC-6)
- CS — COMPOST SOCKS (SC-7)
- BB — BRUSH BARRIER (SC-8)
- SAND-B — SANDBAG BARRIER (SC-9)
- GBB — GRAVEL BAG BERM (SC-10)
- RB — ROCK FILTER BERM (SC-11)
- I/O — INLET/OUTLET PROTECTION (SC-12)

TRACKING CONTROL BMP'S (TC)

- SCEE — STABILIZED CONSTRUCTION ENTRANCE/EXIT (SC-13)
- SCR — STABILIZED CONSTRUCTION ROADWAY (SC-14)
- EOTW — ENTRANCE/OUTLET TIRE WASH (SC-15)

THE FOLLOWING BMP ALTERNATIVES ARE NOT COMPREHENSIVE AND DO NOT SUPERSEDE MDT CONTRACT REQUIREMENTS OR MANDATES AND REQUIREMENTS SPECIFIED BY OTHER AUTHORIZED LOCAL, STATE, AND FEDERAL AGENCIES.

I/O INLET/OUTLET PROTECTION

REC, CS, SAND-B, FR, RB, OVDD, ED/LD, GBB

WR WATER RESOURCE PROTECTION

FR, PEV, TS, I/O, SF, GBB, SAND-B, TSD, REC, ES, OVDD, RB

DT DITCH TREATMENT

TS, REC, GBB, CS, CD, SAND-B, DDB, OVDD, ED/LD, TSD

SHEET NO. E2

EROSION CONTROL NOTES

PROJECT NAME: SOUTH OF OPHEIM-SOUTH
COUNTY: VALLEY
PROJECT ID: STPP 31-1(30)26
UPN: 10228000

DESIGNED BY | REVIEWED BY | CHECKED BY


MONTANA Department of Transportation


EROSION CONTROL PLANS


9/17/2026 8:55 AM


10228000RDERO001.DWG

ADVERTISED COPY

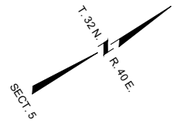

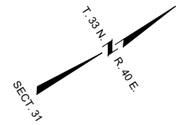

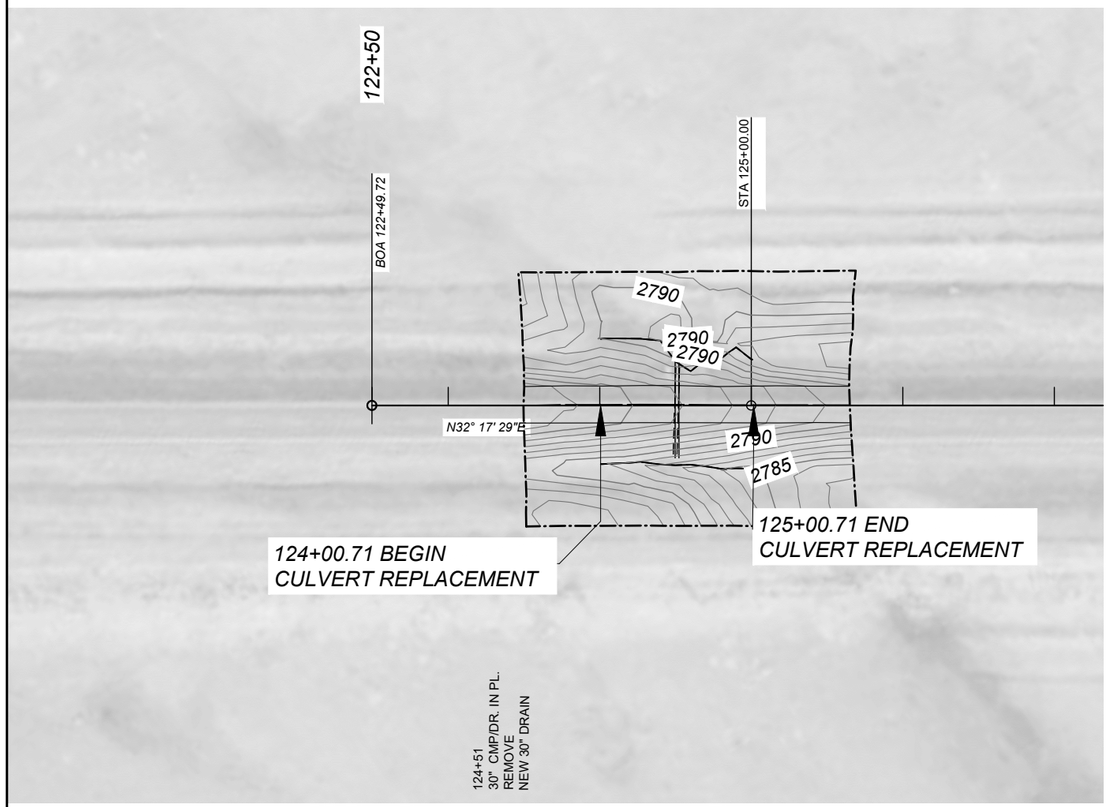

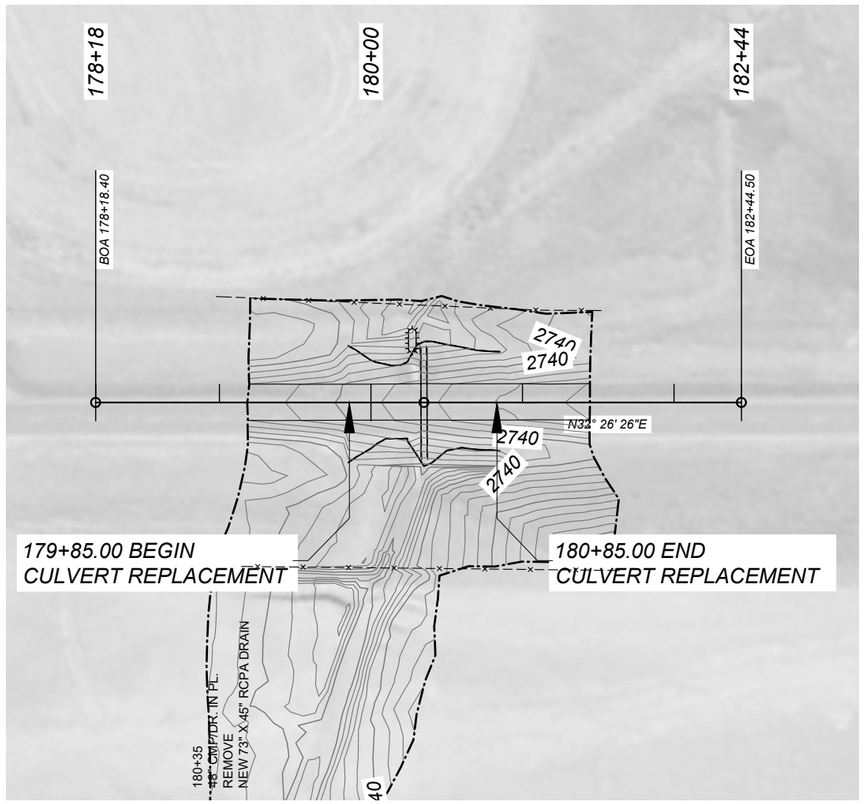

SHEET NO.
E3

EROSION CONTROL PLANS

PROJECT NAME: SOUTH OF OPHEIM-SOUTH
COUNTY: VALLEY
PROJECT ID: STPP 31-1(30)26
UPN: 10228000

DESIGNED BY
REVIEWED BY
CHECKED BY


MONTANA
Department of Transportation

EROSION CONTROL PLANS

9/17/2026 8:55 AM

10228000RDERO002.DWG

ADVERTISED COPY

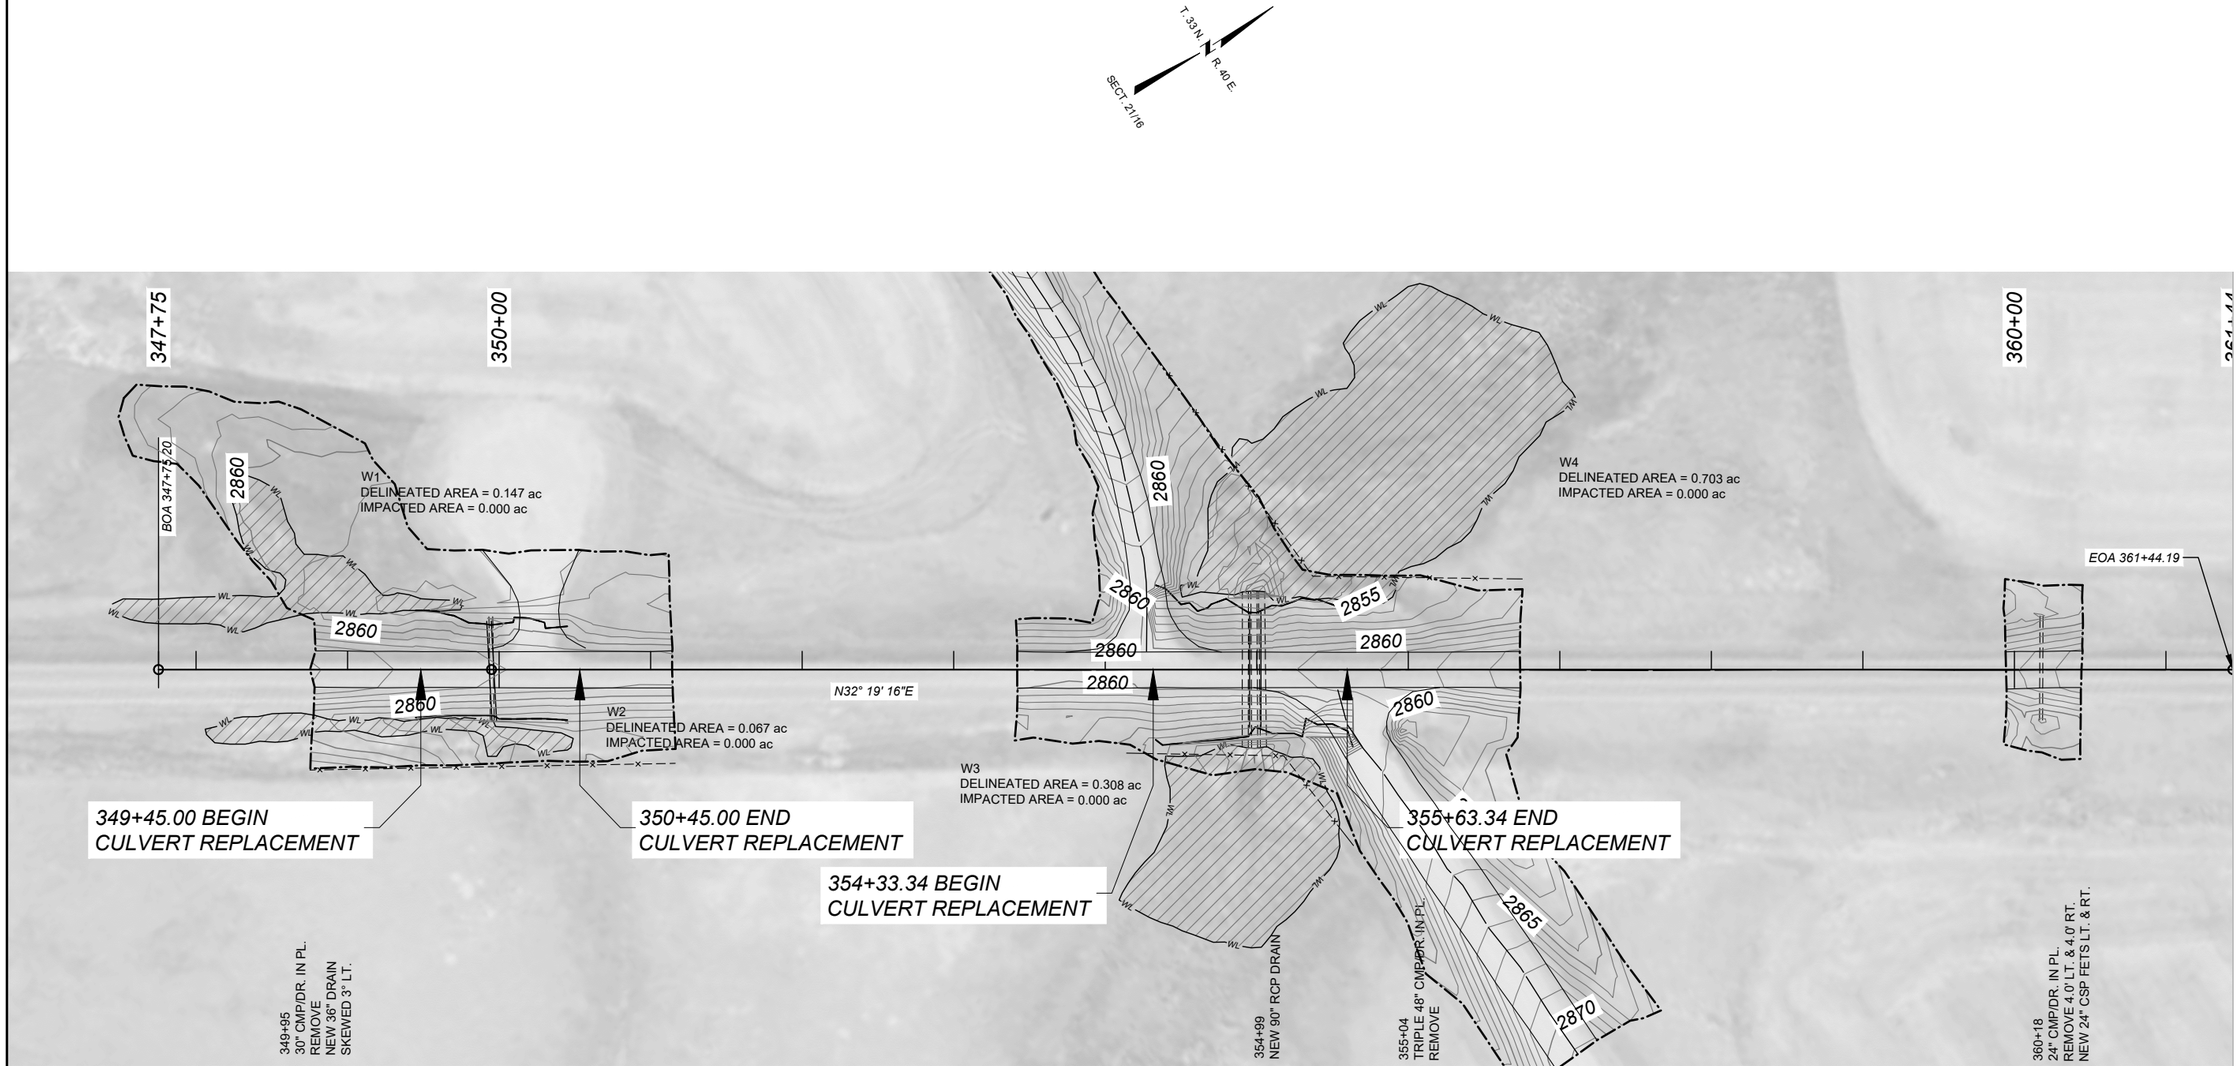

SHEET NO.
E4

EROSION CONTROL PLANS

PROJECT NAME: SOUTH OF OPHEIM-SOUTH
COUNTY: VALLEY
PROJECT ID: STPP 31-1(30)26
UPN: 10228000


DESIGNED BY
REVIEWED BY
CHECKED BY

MONTANA
Department of Transportation

EROSION CONTROL PLANS

9/17/2026 8:55 AM


10228000RDER0002.DWG

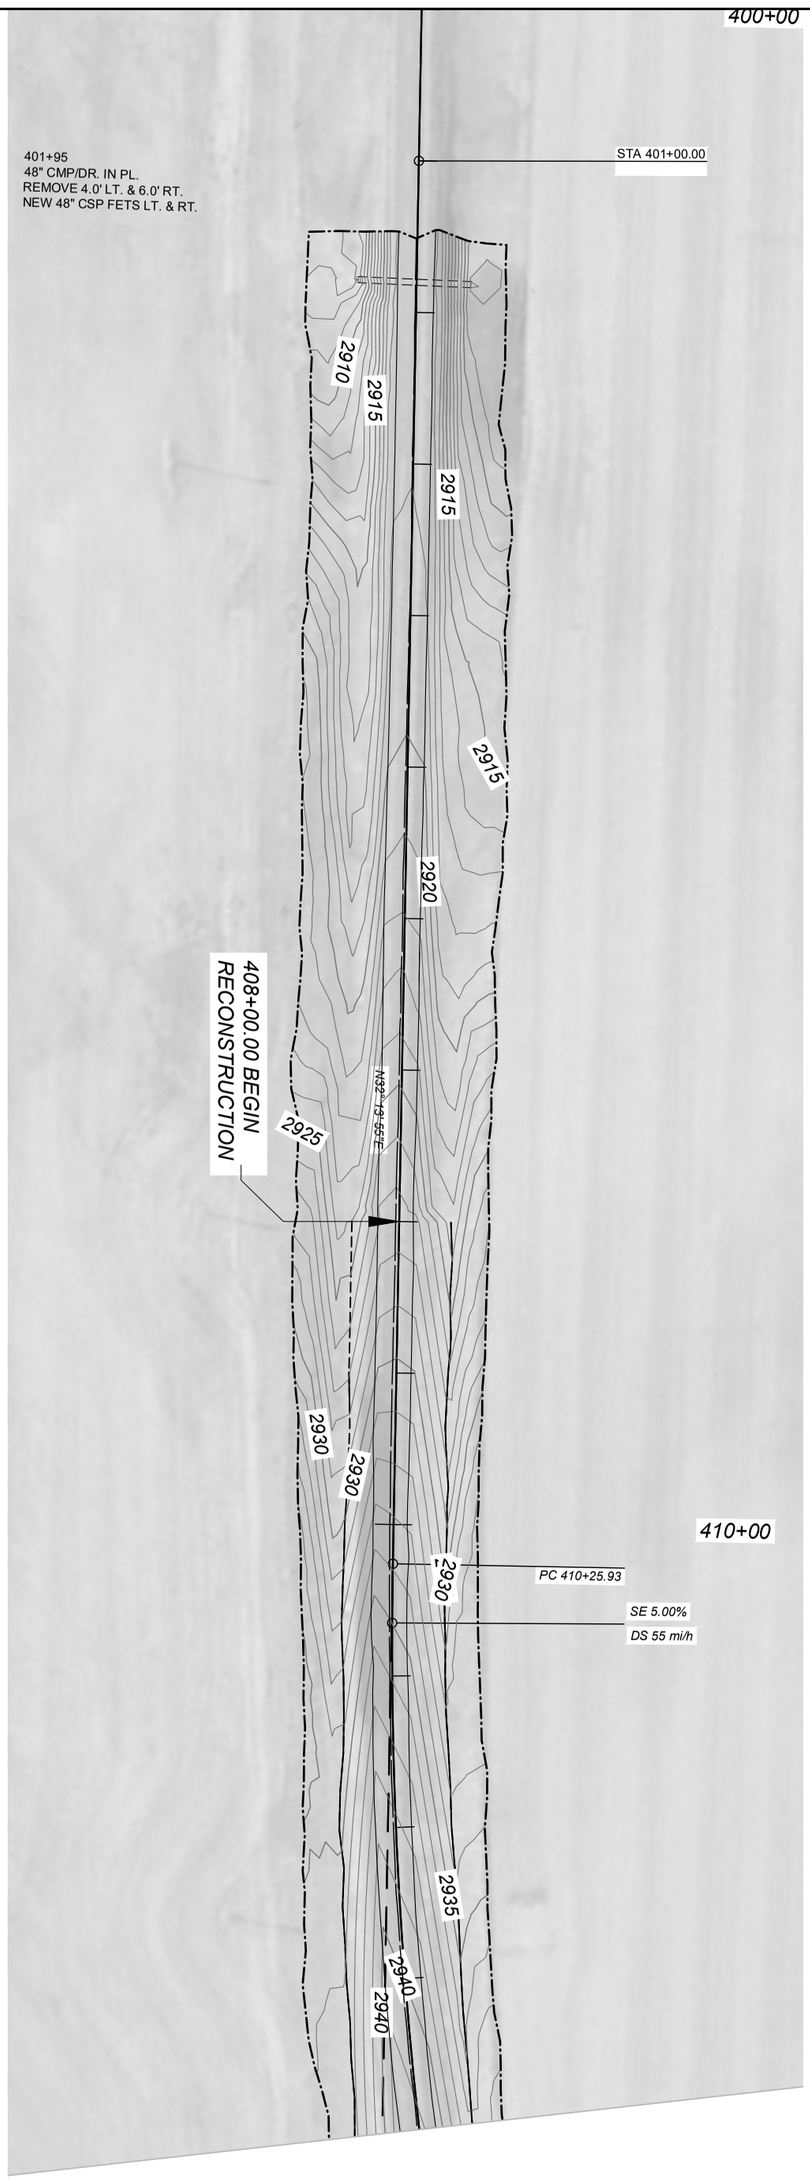



ADVERTISED COPY

MONTANA Department of Transportation	DESIGNED BY	PROJECT NAME: SOUTH OF OPHEIM-SOUTH	EROSION CONTROL PLANS	SHEET NO. E5
	REVIEWED BY	COUNTY: VALLEY		
EROSION CONTROL PLANS	CHECKED BY	PROJECT ID: STPP 31-1(30)26		
9/17/2026 8:55 AM	10228000RDERO002.DWG	UPN: 10228000		

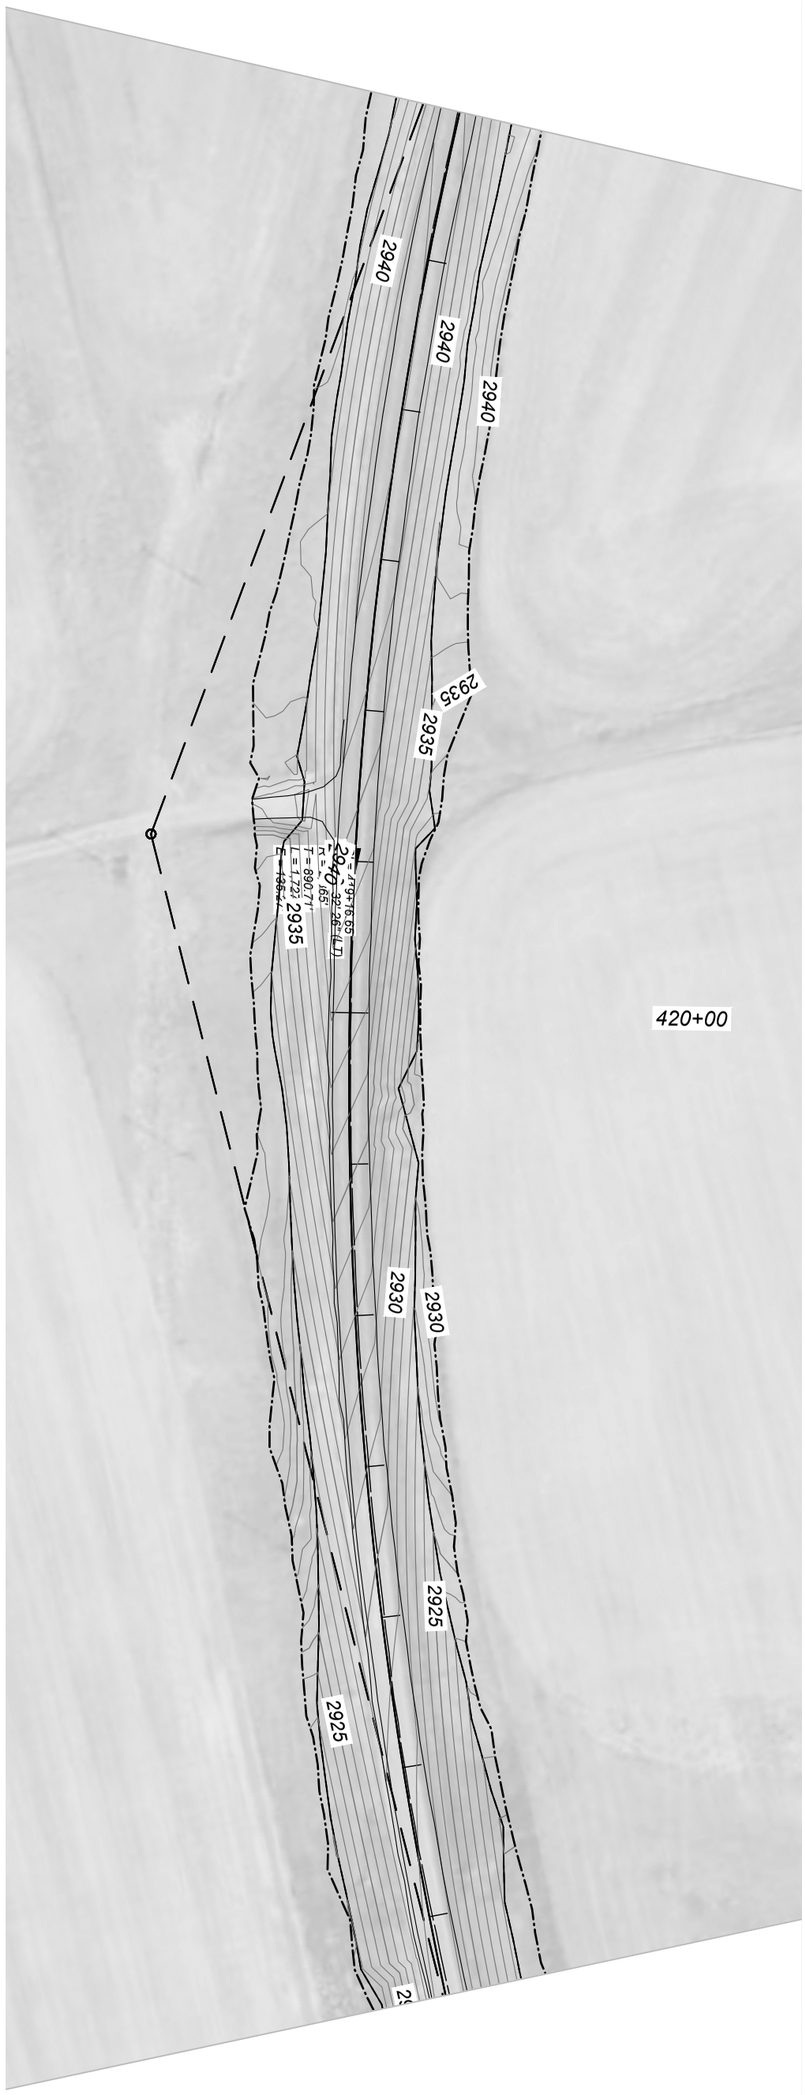


ADVERTISED COPY

MONTANA Department of Transportation	DESIGNED BY	PROJECT NAME: SOUTH OF OPHEIM-SOUTH	EROSION CONTROL PLANS
	REVIEWED BY	COUNTY: VALLEY	SHEET NO. E6
EROSION CONTROL PLANS	CHECKED BY	PROJECT ID: STPP 31-1(30)26	
9/17/2026 8:55 AM	10228000RDERO002.DWG	UPN: 10228000	

ADVERTISED COPY

SECT. 9
T. 33 N.
R. 40 E.

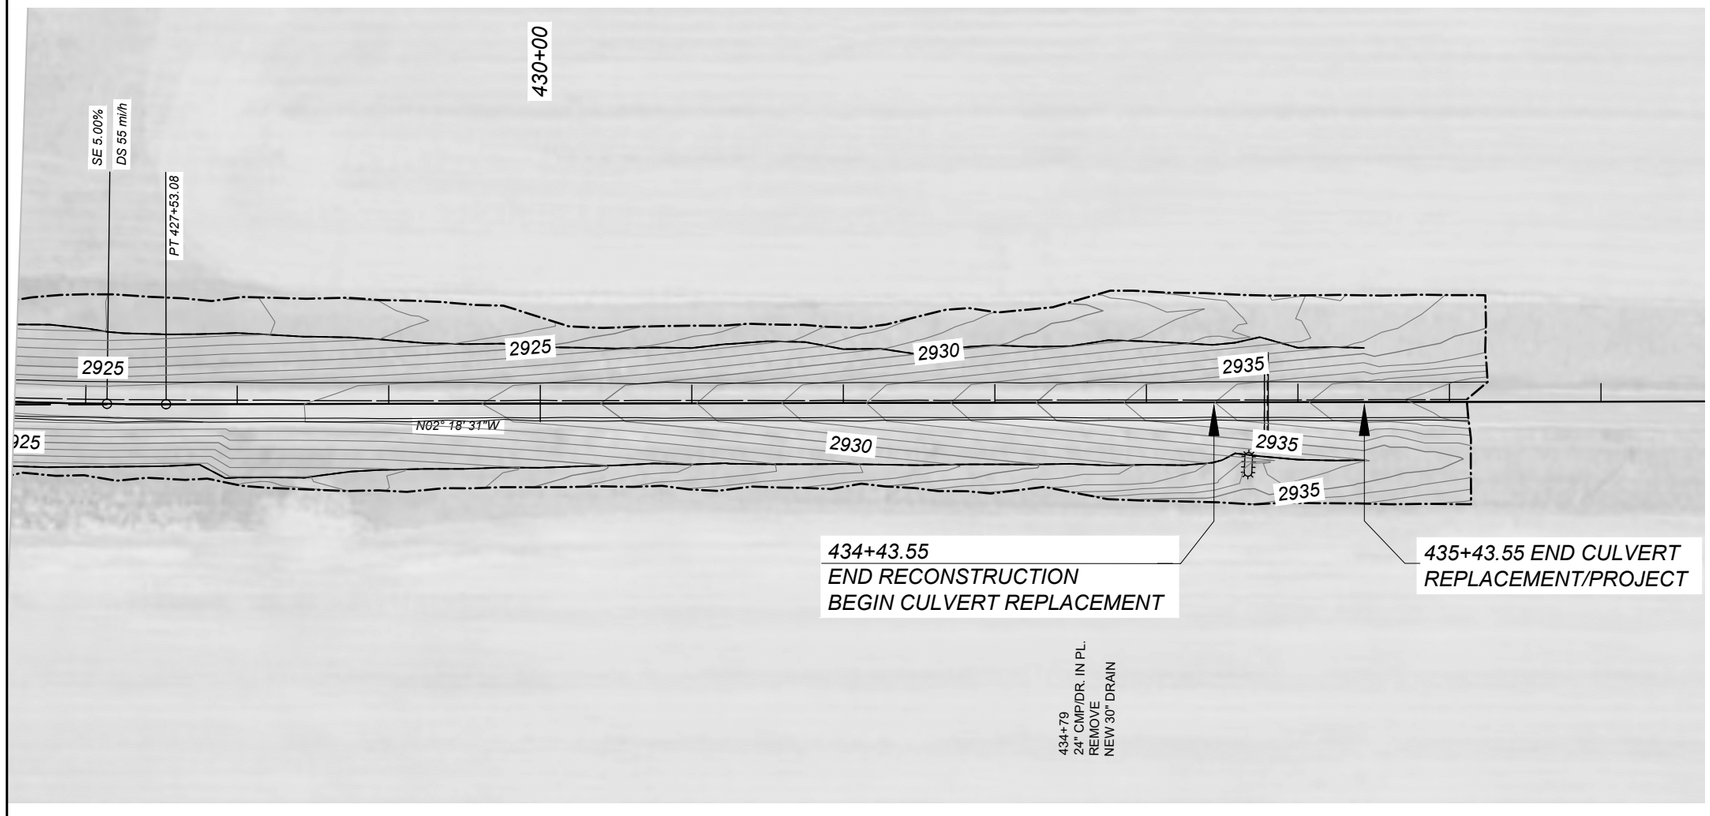

SHEET NO.
E7

EROSION CONTROL PLANS

PROJECT NAME: **SOUTH OF OPHEIM-SOUTH**
COUNTY: **VALLEY**
PROJECT ID: **STPP 31-1(30)26**
UPN: **10228000**

DESIGNED BY
REVIEWED BY
CHECKED BY

MONTANA
Department of Transportation

EROSION CONTROL PLANS

9/17/2026 8:55 AM
10228000RDERO002.DWG