AWARD COPY

CONSTRUCTION CONTRACTING BUREAU
MONTANA DEPARTMENT OF TRANSPORTATION


SF 179 N-57 CURVE WIDENING

FEDERAL AID PROJECT NOS.

HSIP 57-3(68)106


CROSS SECTIONS

AWARD COPY

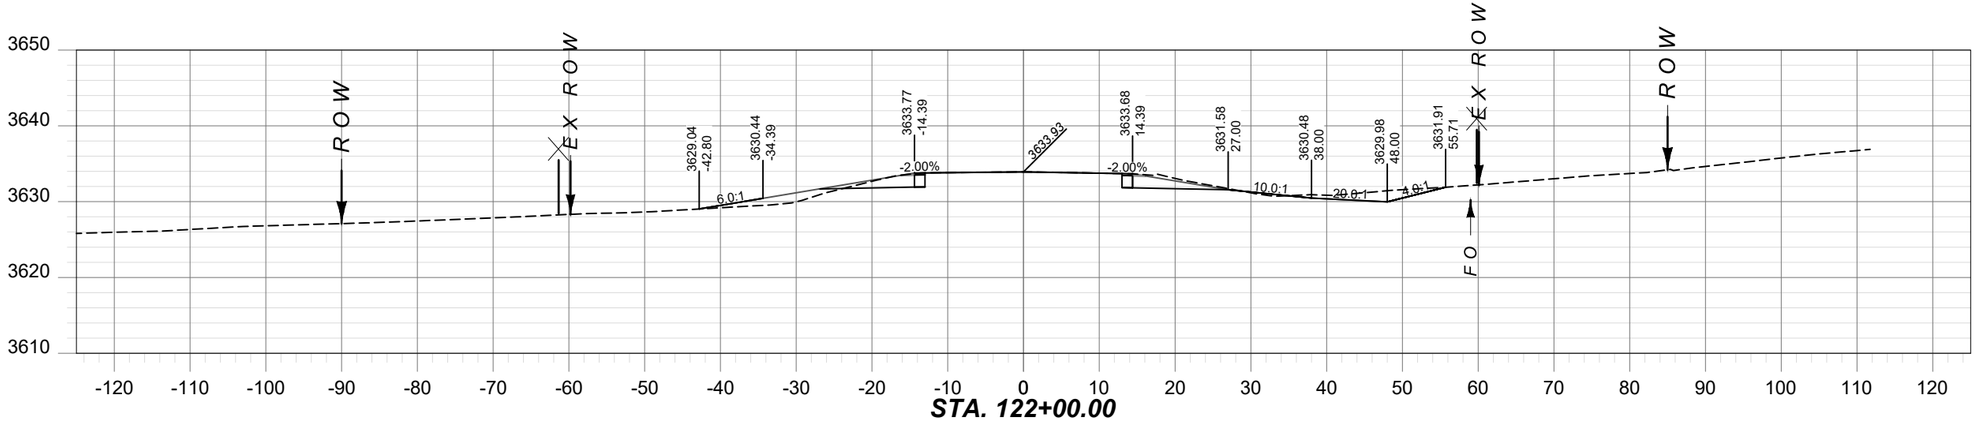

CV: 18 CY

FV: 3 CY

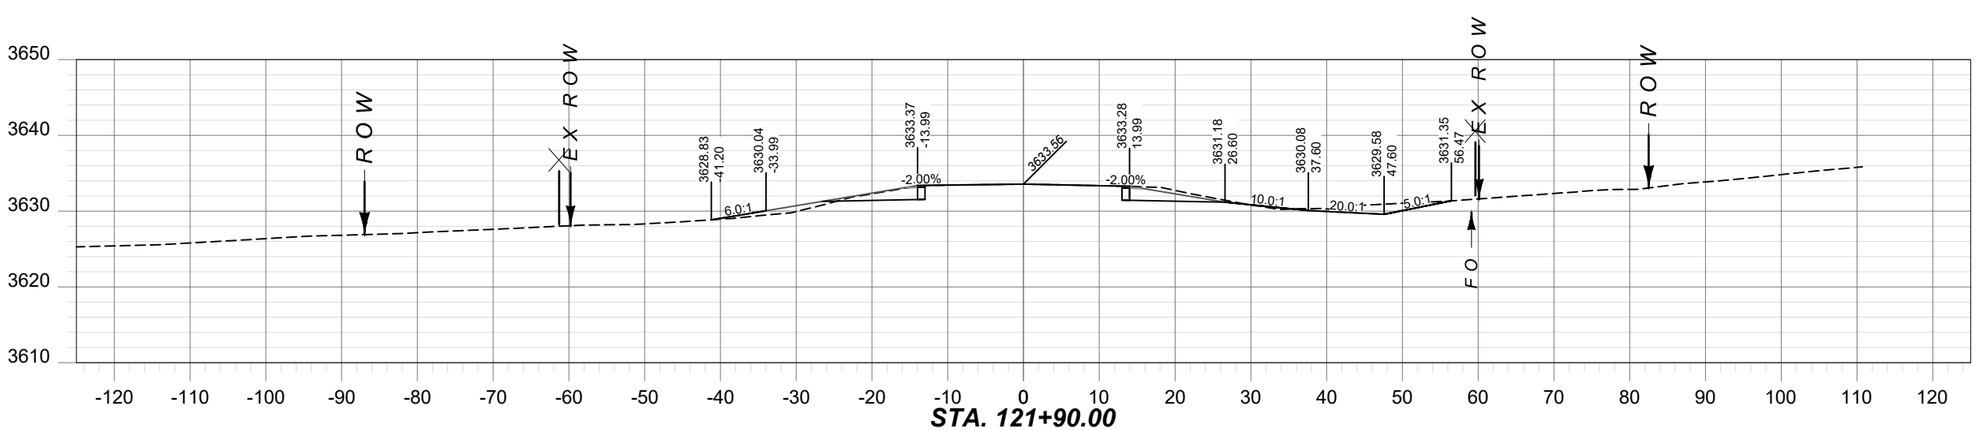

121+90.00
BEGIN HSIP 57-3(68)106

121+90.00 TO 122+40.00
CONN. TO PTW.

CV: 0 CY

FV: 0 CY

SHEET NO.
1

CROSS SECTIONS

PROJECT NAME: SF 179 N-57 CURVE WIDENING
COUNTY: FERGUS COUNTY
PROJECT ID: HSIP 57-3(68)106
UPN: 9639000

DESIGNED BY	T. PIERCE	12/26/2023
REVIEWED BY	S. LUCIO	12/26/2023
CHECKED BY	T. JOHNSON	12/26/2023


9639000SAXSF001.DWG

MONTANA
Department of Transportation

N-57 CROSS SECTIONS

2/26/2024 1:49 PM


AWARD COPY

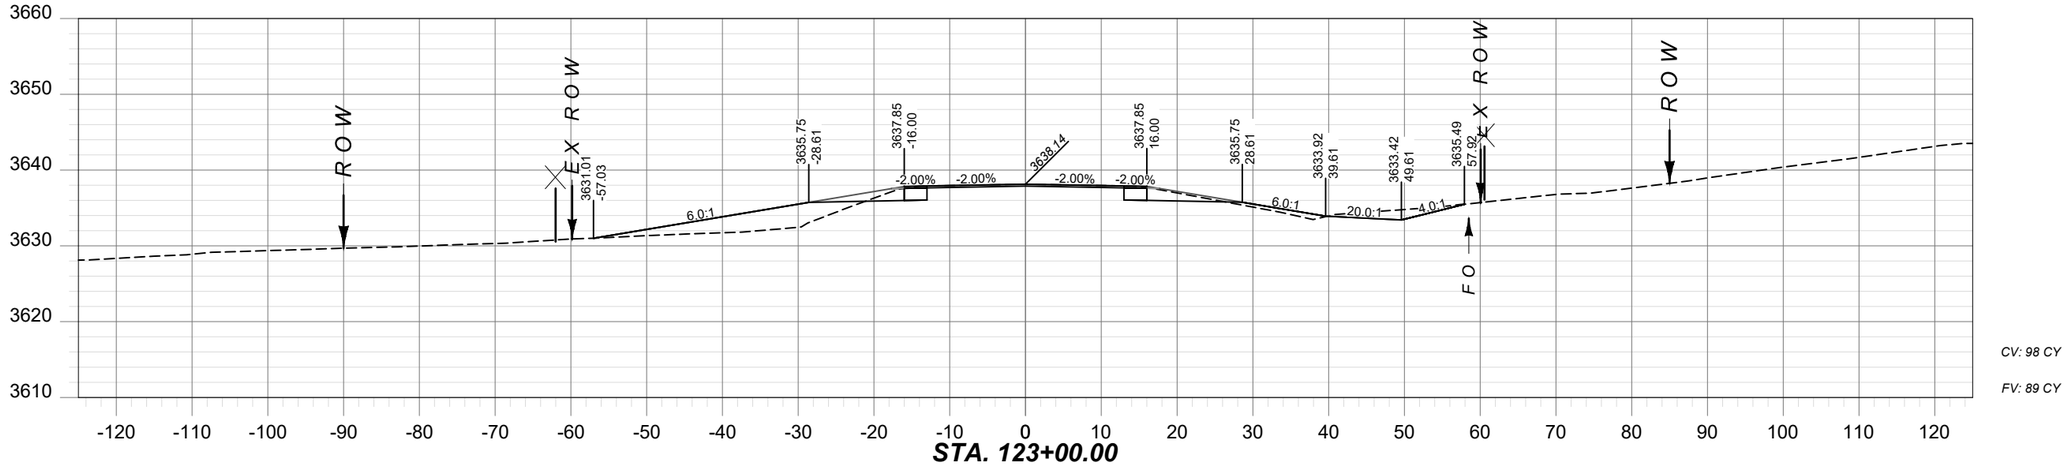

STA. 123+00.00

CV: 98 CY

FV: 89 CY

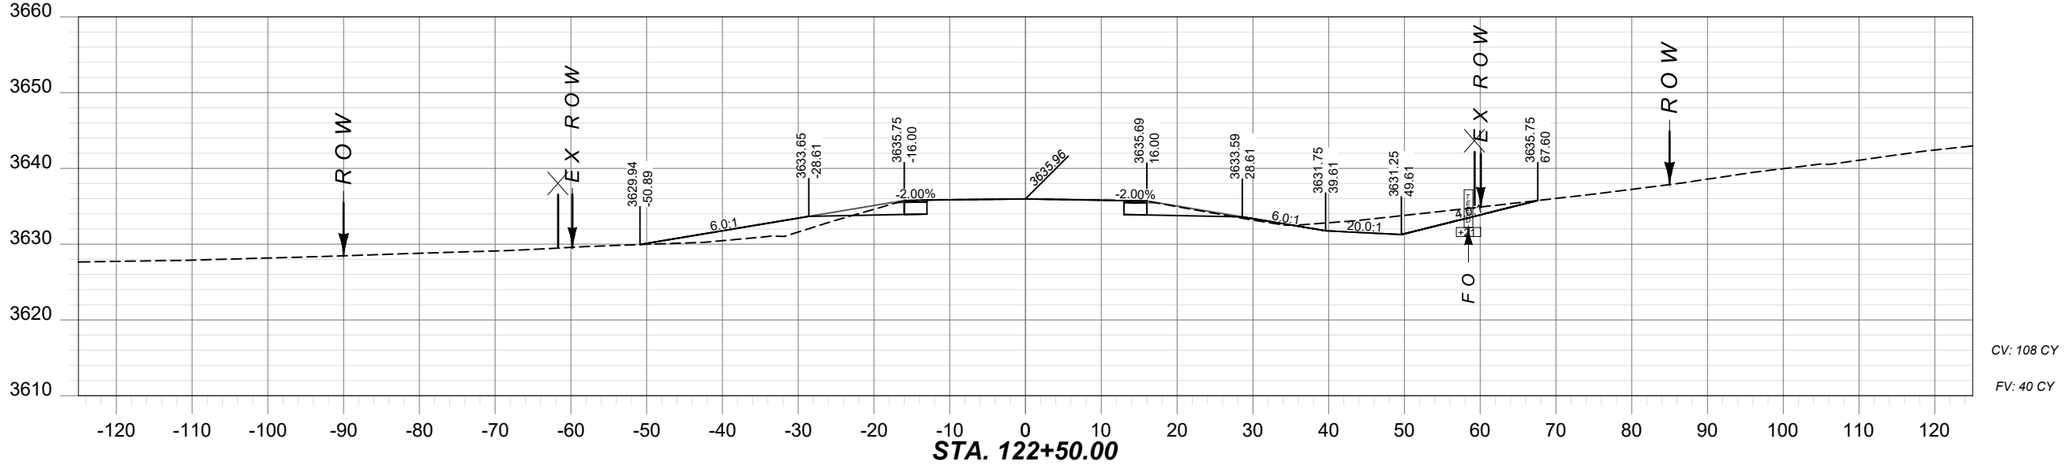

STA. 122+50.00

CV: 108 CY

FV: 40 CY

SHEET NO.
2

CROSS SECTIONS

PROJECT NAME: SF 179 N-57 CURVE WIDENING
COUNTY: FERGUS COUNTY
PROJECT ID: HSIP 57-3(68)106
UPN: 9639000

DESIGNED BY	T. PIERCE	12/26/2023
REVIEWED BY	S. LUCIO	12/26/2023
CHECKED BY	T. JOHNSON	12/26/2023


9639000SAXSF001.DWG

MONTANA
Department of Transportation

N-57 CROSS SECTIONS

2/26/2024 1:49 PM


AWARD COPY

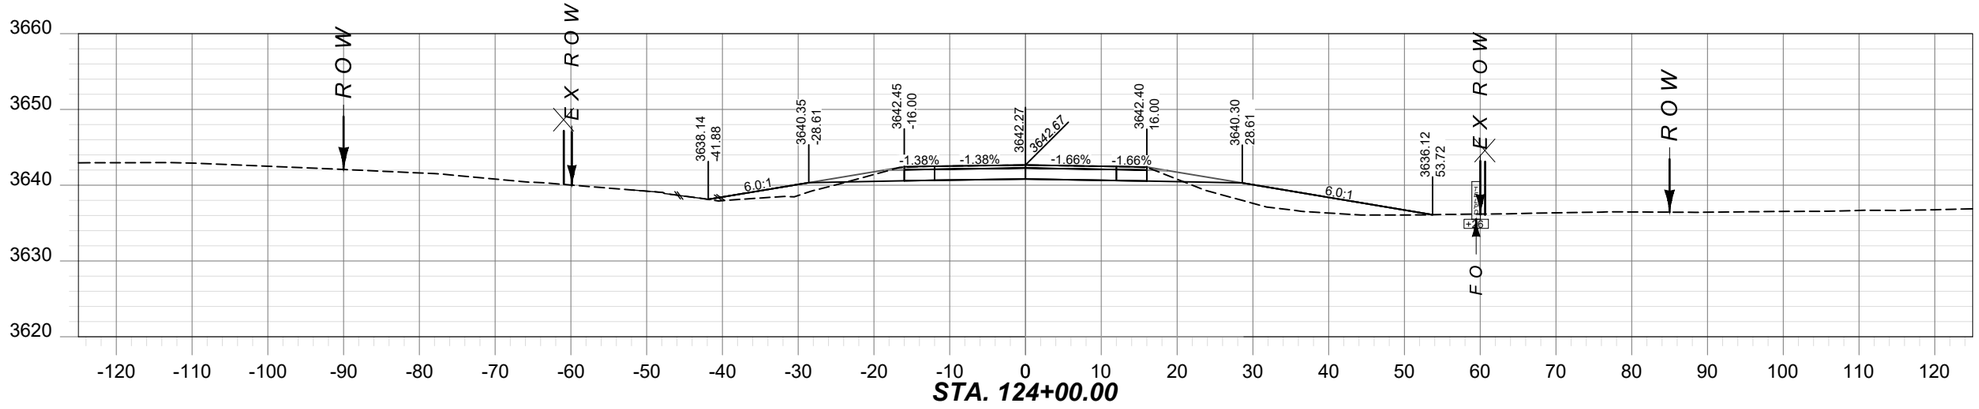

123+85 TO 126+00
EROSION CONTROL BLANKET LT.
470 YD² HIGH PERF. BLANKET

CV: 121 CY

FV: 224 CY

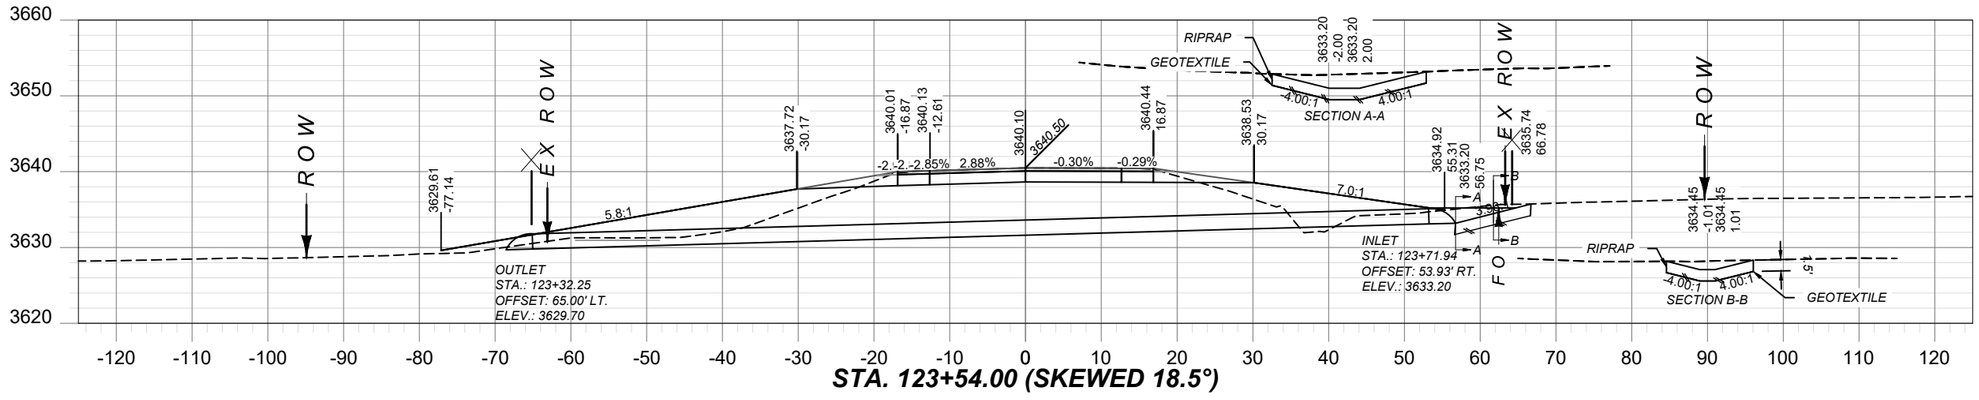


123+54
NEW 24" x 126' CSP DR.
FETS LT. & RT.
6.1' COVER

123+40
DITCH BLOCK RT.
TOP ELEV. 3636.00
20 CY EMB. +

123+72
INLET GRADING RT.
10 CY UNCL. EXC.
15 S.Y. STABILIZATION GEOTEXTILE
7.2 C.Y. CLASS 1 RIPRAP

CV: 10 CY

FV: 25 CY

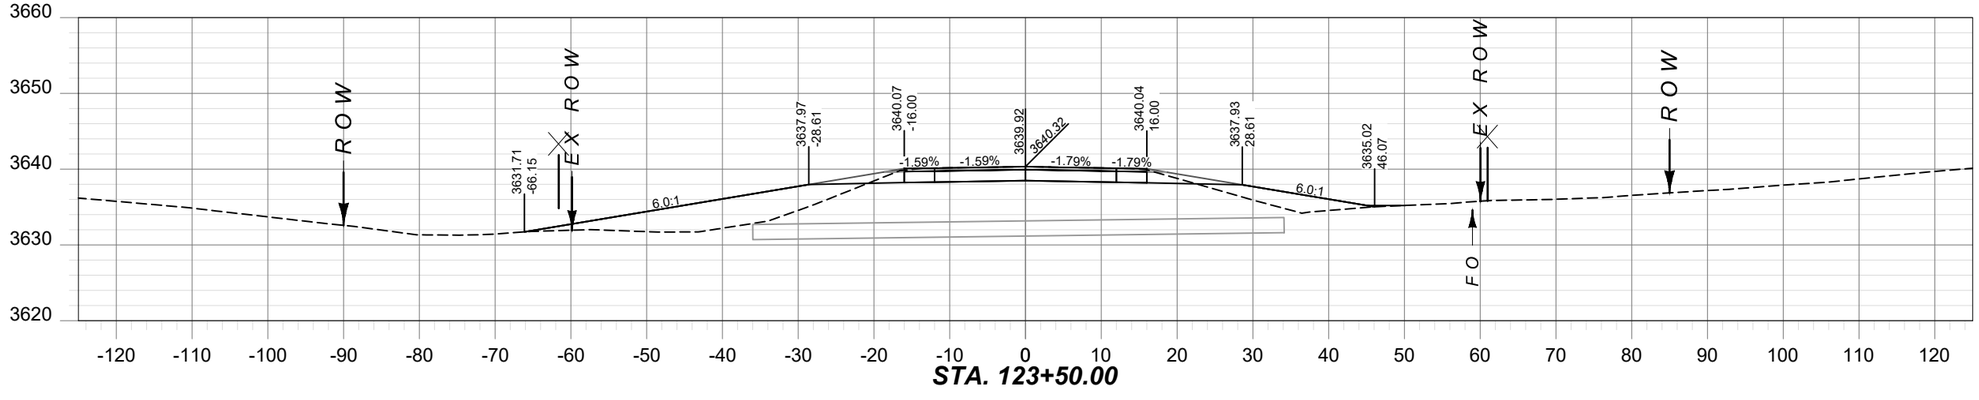

123+64
24" x 70' CSP DR. IN PL.
REMOVE

CV: 98 CY

FV: 188 CY

SHEET NO.
3

CROSS SECTIONS

PROJECT NAME: SF 179 N-57 CURVE WIDENING
COUNTY: FERGUS COUNTY
PROJECT ID: HSIP 57-3(68)106
UPN: 9639000

DESIGNED BY	DATE	REVIEWED BY	DATE	CHECKED BY	DATE
T. PIERCE	12/26/2023	S. LUCIO	12/26/2023	T. JOHNSON	12/26/2023


9639000SAXSF001.DWG

MONTANA
Department of Transportation

N-57 CROSS SECTIONS

2/26/2024 1:49 PM


AWARD COPY

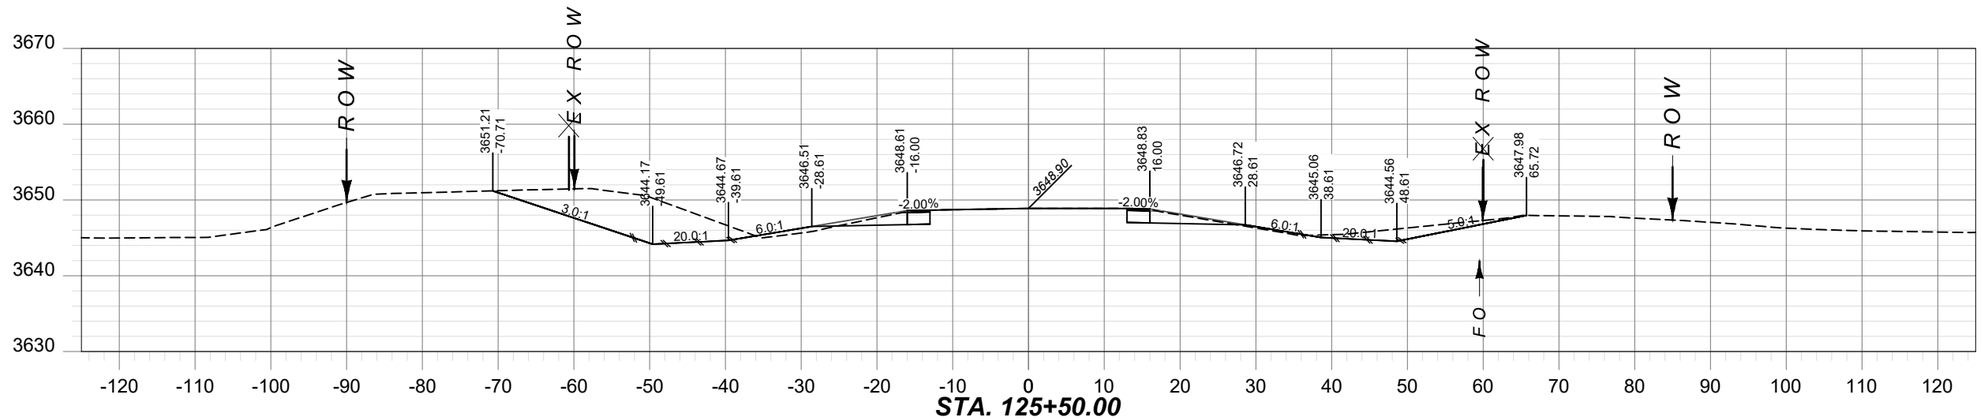

CV: 233 CY

FV: 20 CY


STA. 125+50.00

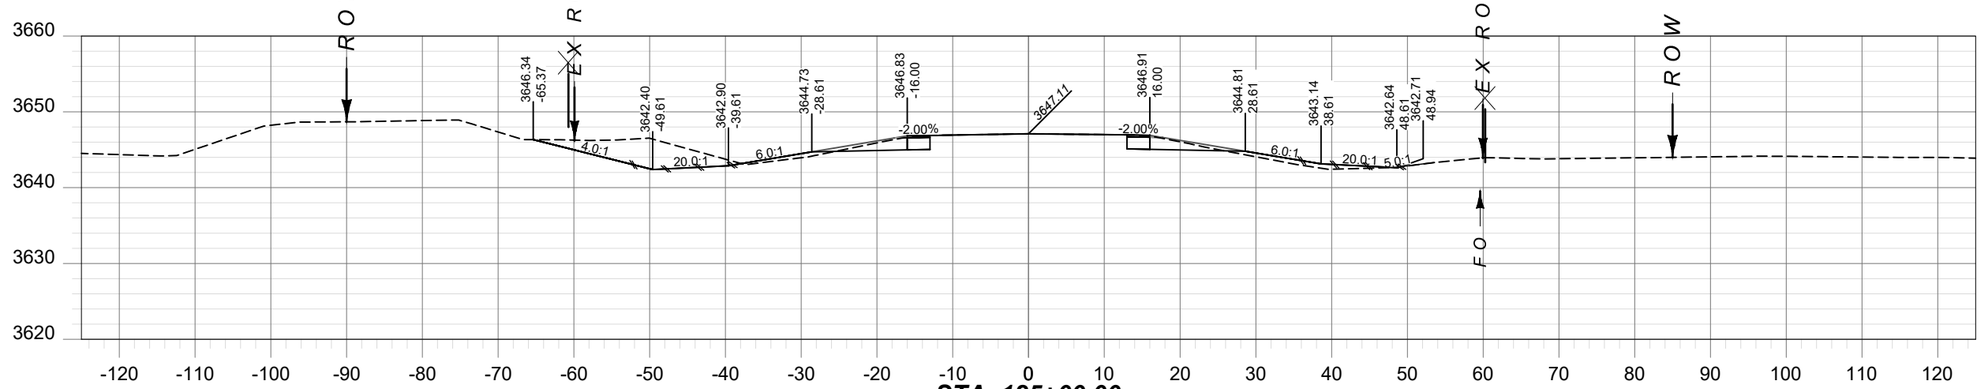

CV: 160 CY

FV: 25 CY

STA. 125+00.00

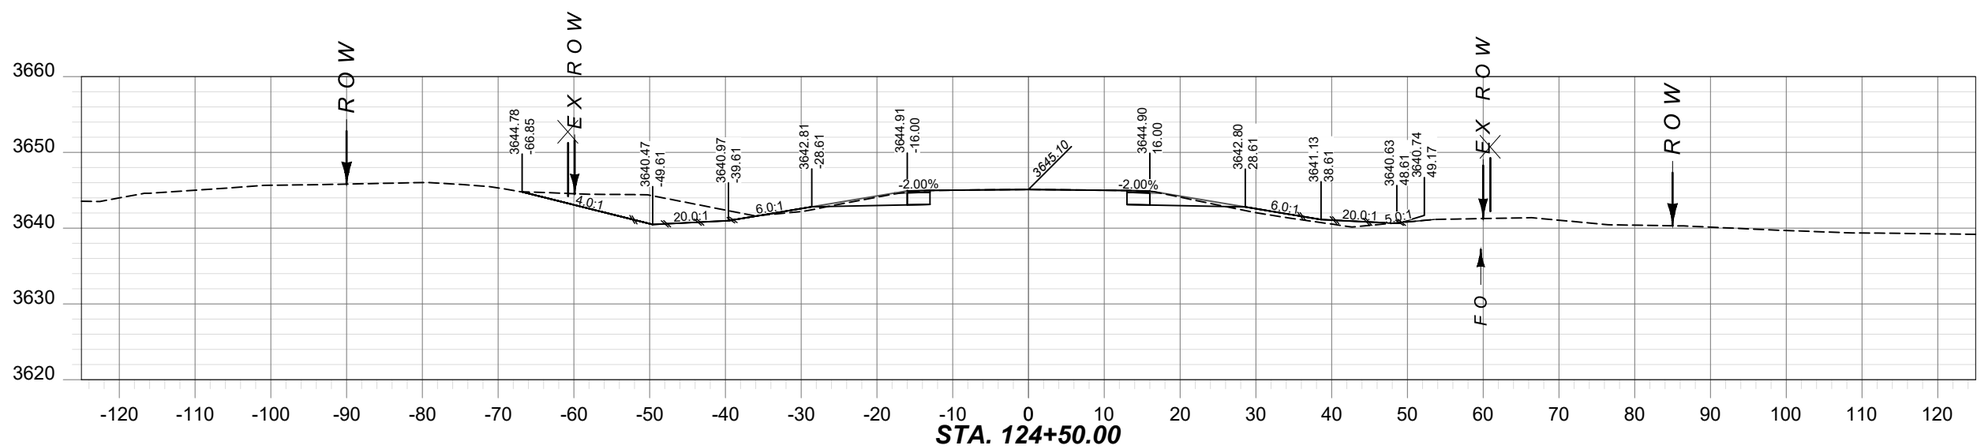

124+25 TO 126+00
EROSION CONTROL BLANKET LT.
382 YD² HIGH PERF. BLANKET

CV: 149 CY

FV: 75 CY

STA. 124+50.00

SHEET NO.
4

CROSS SECTIONS

PROJECT NAME: SF 179 N-57 CURVE WIDENING
COUNTY: FERGUS COUNTY
PROJECT ID: HSIP 57-3(68)106
UPN: 9639000

DESIGNED BY	12/26/2023	REVIEWED BY	12/26/2023	CHECKED BY	12/26/2023
T. PIERCE		S. LUCIO		T. JOHNSON	


9639000SAXSF001.DWG

MONTANA
Department of Transportation

N-57 CROSS SECTIONS

2/26/2024 1:49 PM


AWARD COPY

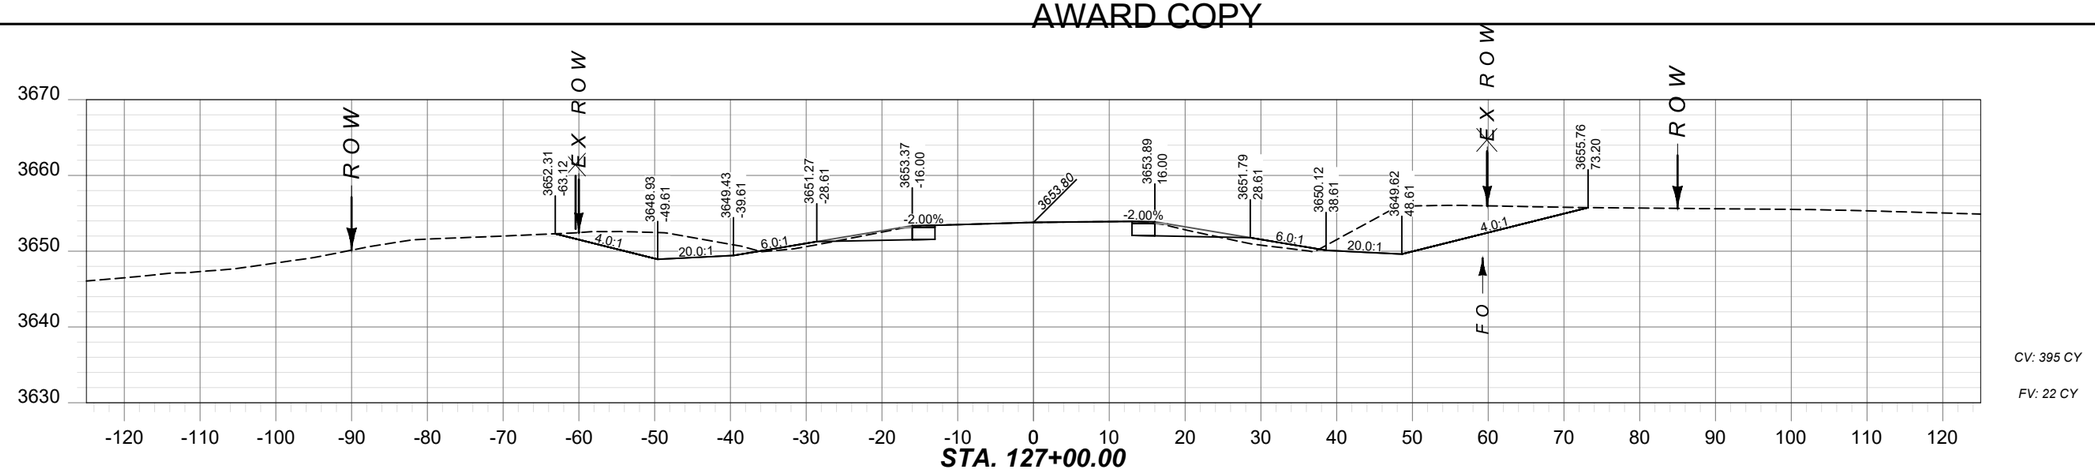

STA. 127+00.00

CV: 395 CY


FV: 22 CY

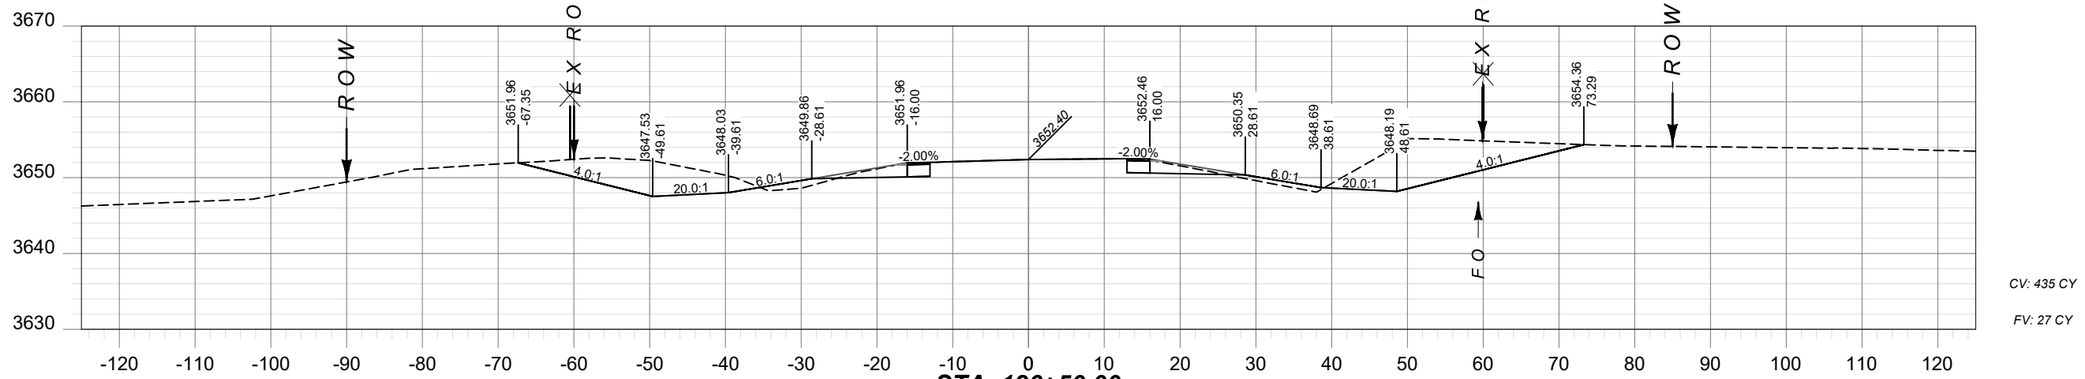

STA. 126+50.00

CV: 435 CY

FV: 27 CY

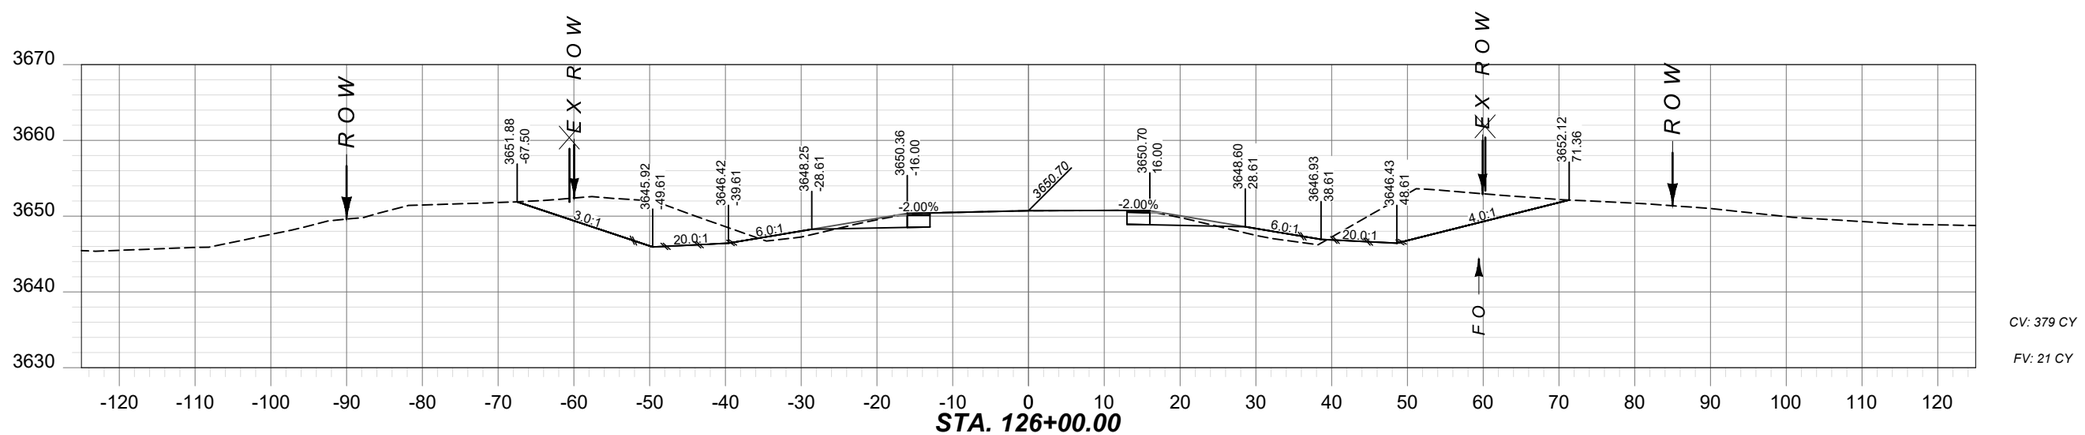

STA. 126+00.00

CV: 379 CY

FV: 21 CY

SHEET NO.
5

CROSS SECTIONS

PROJECT NAME SF 179 N-57 CURVE WIDENING
COUNTY FERGUS COUNTY
PROJECT ID HSIP 57-3(68)106
UPN 9639000

DESIGNED BY	T. PIERCE	12/26/2023
REVIEWED BY	S. LUCIO	12/26/2023
CHECKED BY	T. JOHNSON	12/26/2023


9639000SAXSF001.DWG

MONTANA
Department of Transportation

N-57 CROSS SECTIONS

2/26/2024 1:49 PM


AWARD COPY

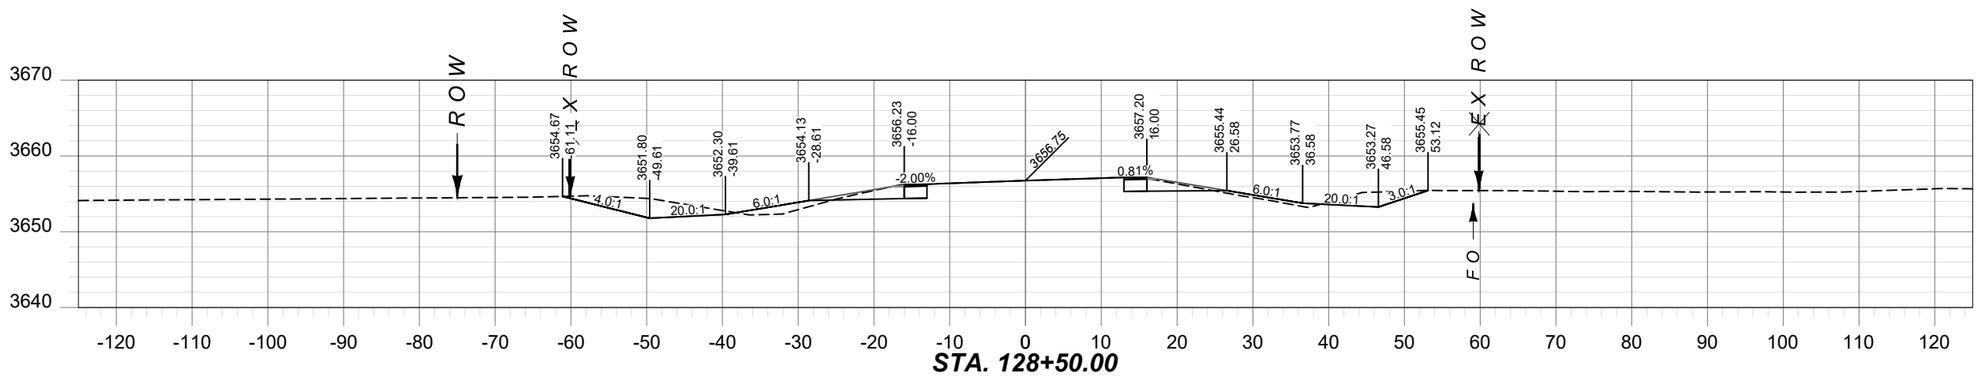

CV: 157 CY

FV: 23 CY


STA. 128+50.00

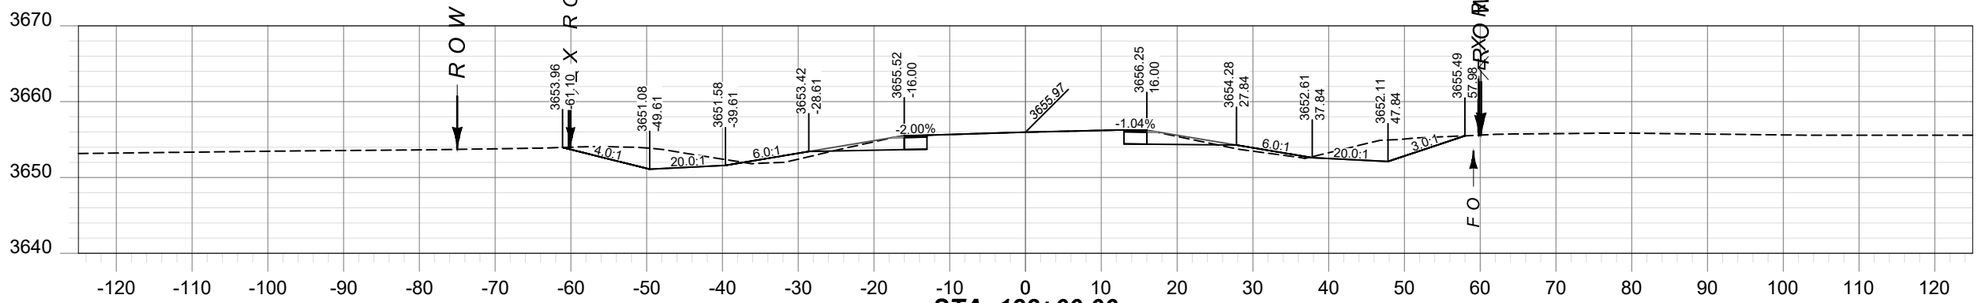

CV: 233 CY

FV: 17 CY

STA. 128+00.00

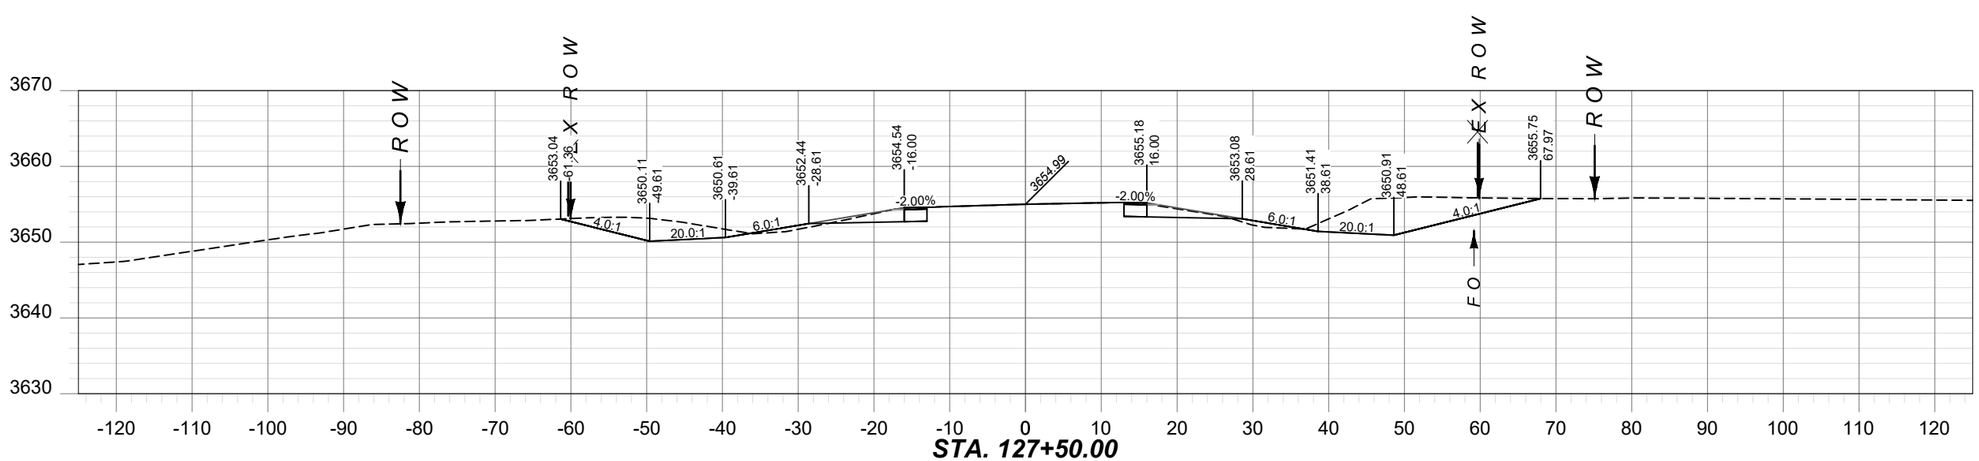

127+87.75
UG FIBER X-ING
DEPTH UNKNOWN

CV: 327 CY

FV: 16 CY

STA. 127+50.00

SHEET NO.
6

CROSS SECTIONS

PROJECT NAME: **SF 179 N-57 CURVE WIDENING**
COUNTY: **FERGUS COUNTY**
PROJECT ID: **HSIP 57-3(68)106**
UPN: **9639000**

DESIGNED BY	T. PIERCE	12/26/2023
REVIEWED BY	S. LUCIO	12/26/2023
CHECKED BY	T. JOHNSON	12/26/2023


9639000SAXSF001.DWG

MONTANA
Department of Transportation

N-57 CROSS SECTIONS

2/26/2024 1:49 PM


AWARD COPY

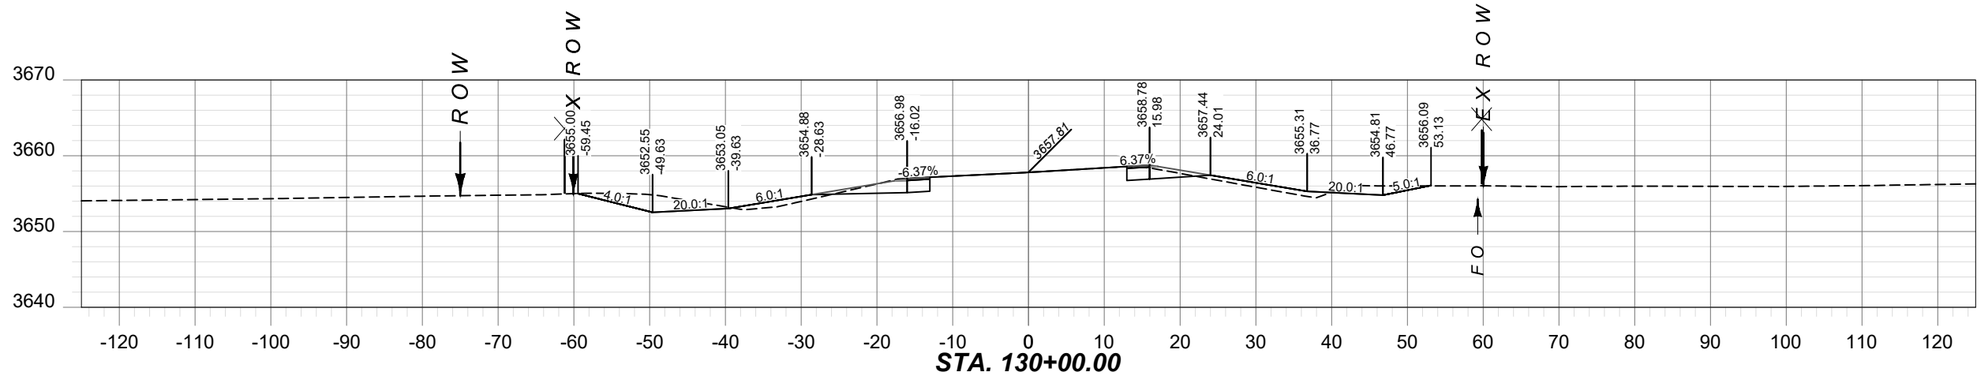

STA. 130+00.00

CV: 109 CY


FV: 29 CY

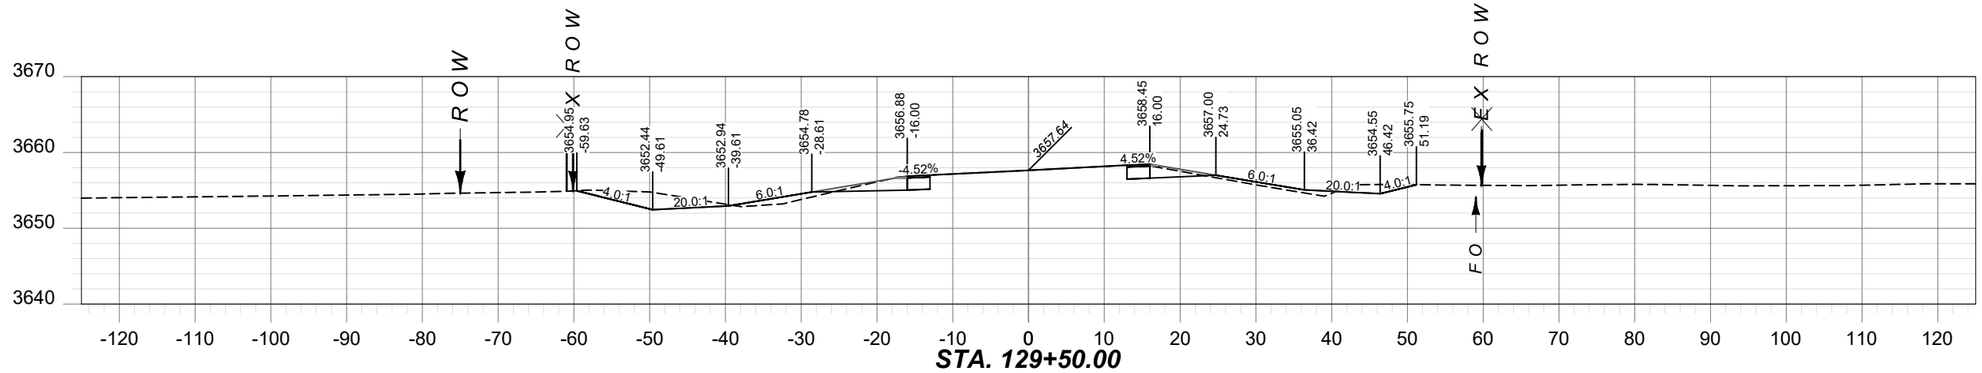

STA. 129+50.00

CV: 108 CY

FV: 28 CY

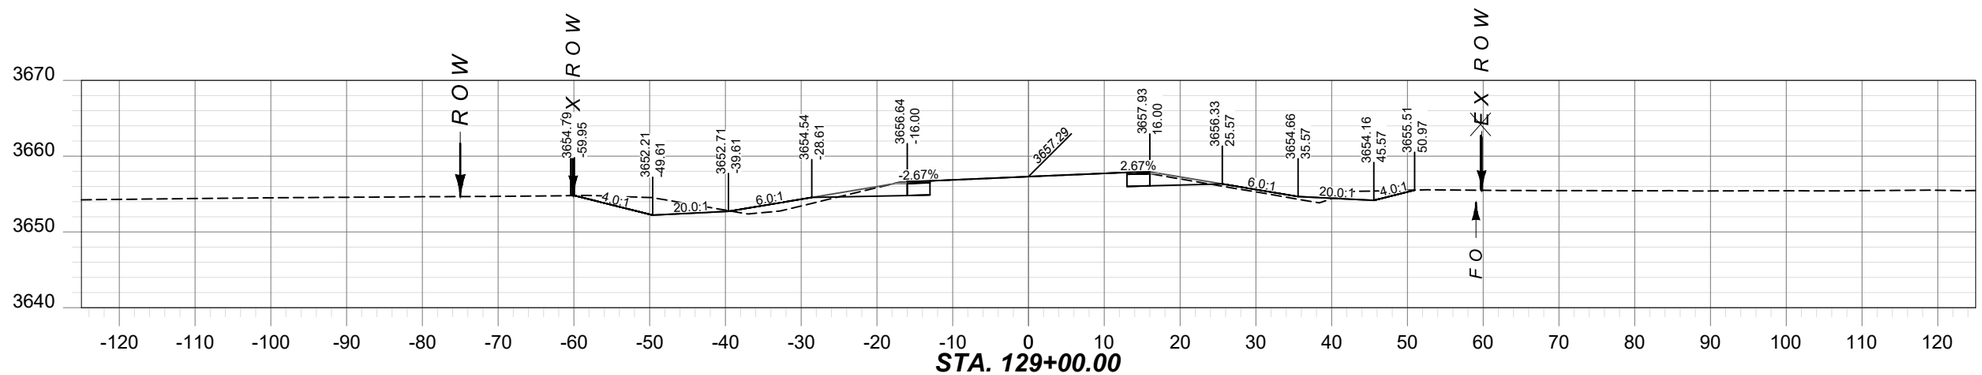

STA. 129+00.00

CV: 123 CY

FV: 28 CY

129+34.00
MISSLE CABLE X-ING
DEPTH UNKNOWN

SHEET NO.
7

CROSS SECTIONS

PROJECT NAME: SF 179 N-57 CURVE WIDENING
COUNTY: FERGUS COUNTY
PROJECT ID: HSIP 57-3(68)106
UPN: 9639000

DESIGNED BY	T. PIERCE	12/26/2023
REVIEWED BY	S. LUCIO	12/26/2023
CHECKED BY	T. JOHNSON	12/26/2023


9639000SAXSF001.DWG

MONTANA
Department of Transportation

N-57 CROSS SECTIONS

2/26/2024 1:49 PM

AWARD COPY

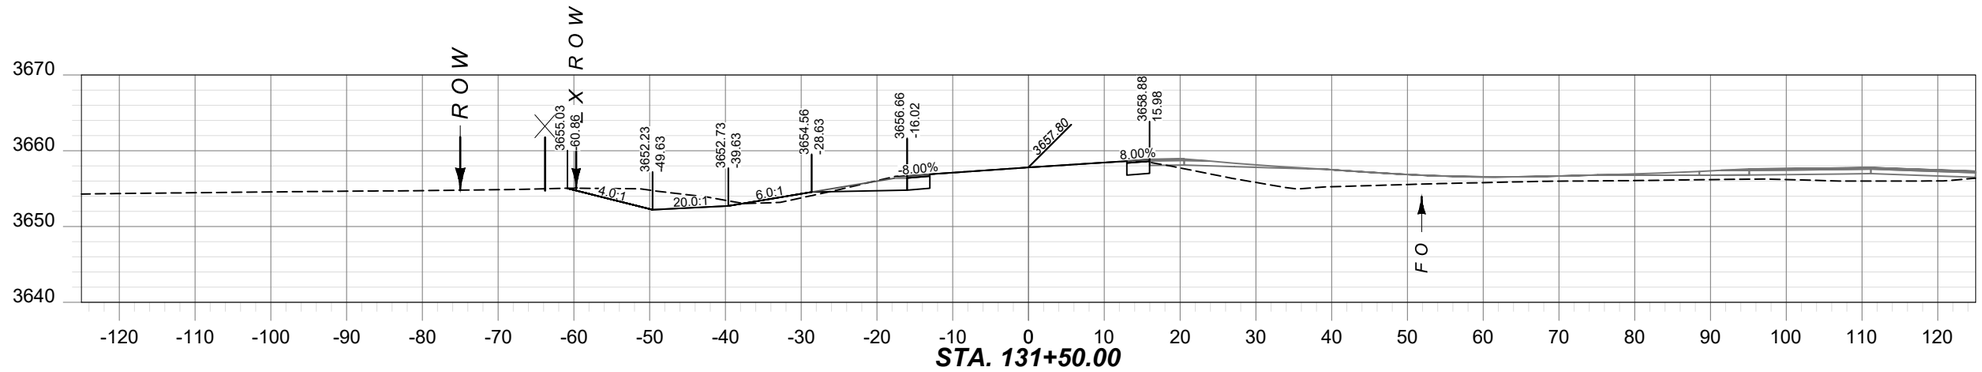


STA. 131+50.00

EXISTING RIGHT OF WAY
OFFSET 148' RT.

CV: 108 CY

FV: 20 CY

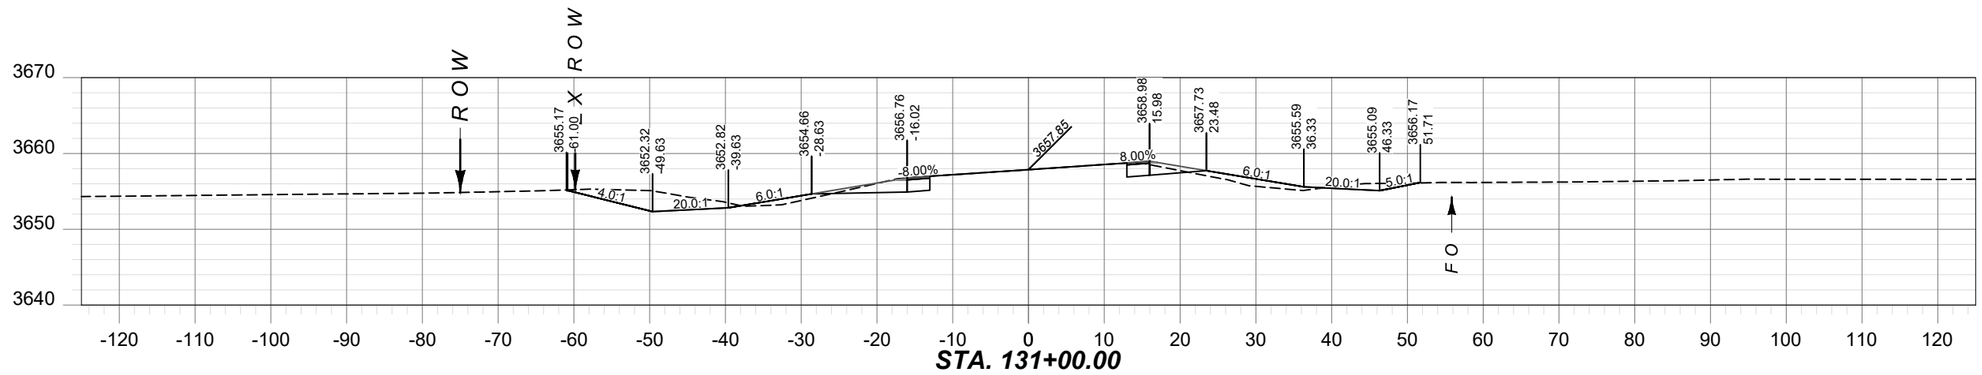


STA. 131+00.00

EXISTING RIGHT OF WAY
OFFSET 161' RT.

CV: 127 CY

FV: 31 CY

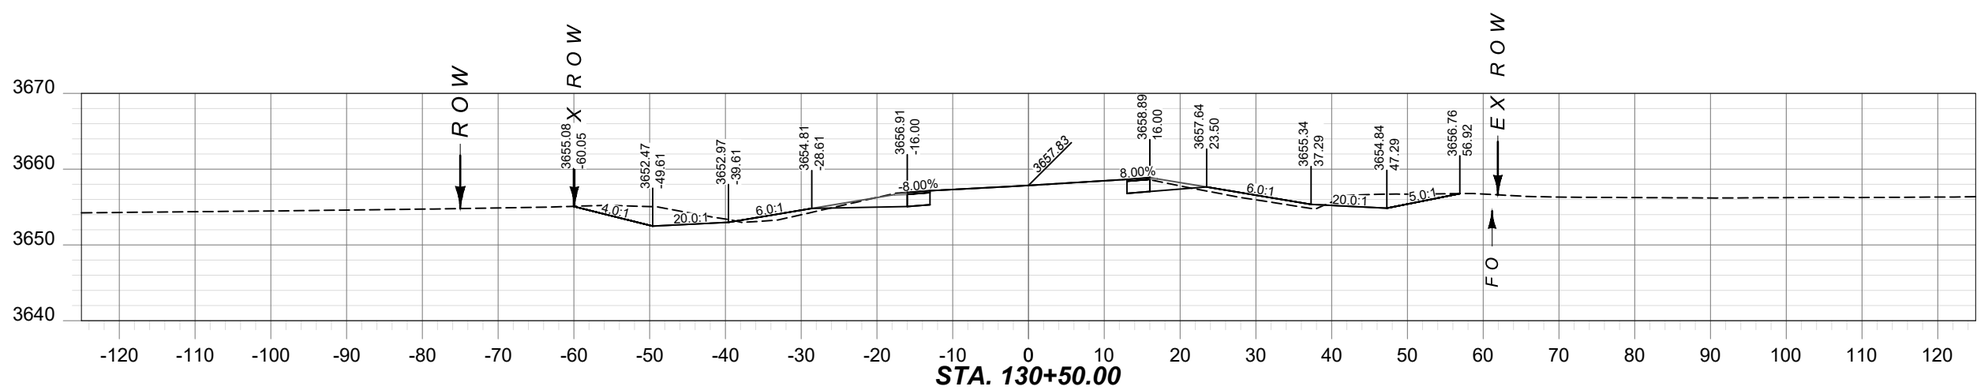

STA. 130+50.00

CV: 123 CY

FV: 31 CY

SHEET NO.
8

CROSS SECTIONS

PROJECT NAME: SF 179 N-57 CURVE WIDENING
COUNTY: FERGUS COUNTY
PROJECT ID: HSIP 57-3(68)106
UPN: 9639000


DESIGNED BY	T. PIERCE	12/26/2023	REVIEWED BY	S. LUCIO	12/26/2023
CHECKED BY	T. JOHNSON	12/26/2023	9639000SAXSF001.DWG		

MONTANA
Department of Transportation

N-57 CROSS SECTIONS

2/26/2024 1:49 PM

AWARD COPY

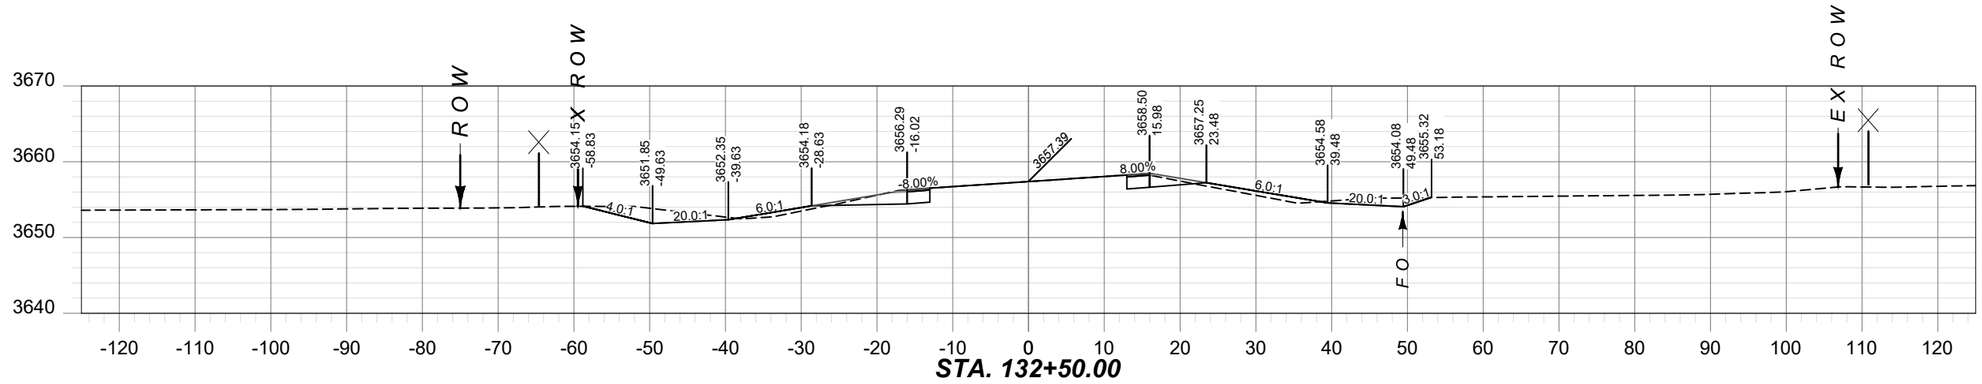

STA. 132+50.00

CV: 95 CY

FV: 18 CY

STA. 132+00.00

EXISTING RIGHT OF WAY
OFFSET 126' RT.

CV: 35 CY

FV: 4 CY

STA. 131+80.77

131+80.77
PUBLIC APP. RT.
175 C.Y. EXC.
470 C.Y. EMB.

EXISTING RIGHT OF WAY
OFFSET 135' RT.

CV: 58 CY

FV: 5 CY

SHEET NO. 9

CROSS SECTIONS

PROJECT NAME: SF 179 N-57 CURVE WIDENING
COUNTY: FERGUS COUNTY
PROJECT ID: HSIP 57-3(68)106
UPN: 9639000


DESIGNED BY	12/26/2023	REVIEWED BY	12/26/2023	CHECKED BY	12/26/2023
T. PIERCE		S. LUCIO		T. JOHNSON	

9639000SAXSF001.DWG

MONTANA
Department of Transportation

N-57 CROSS SECTIONS


2/26/2024 1:49 PM

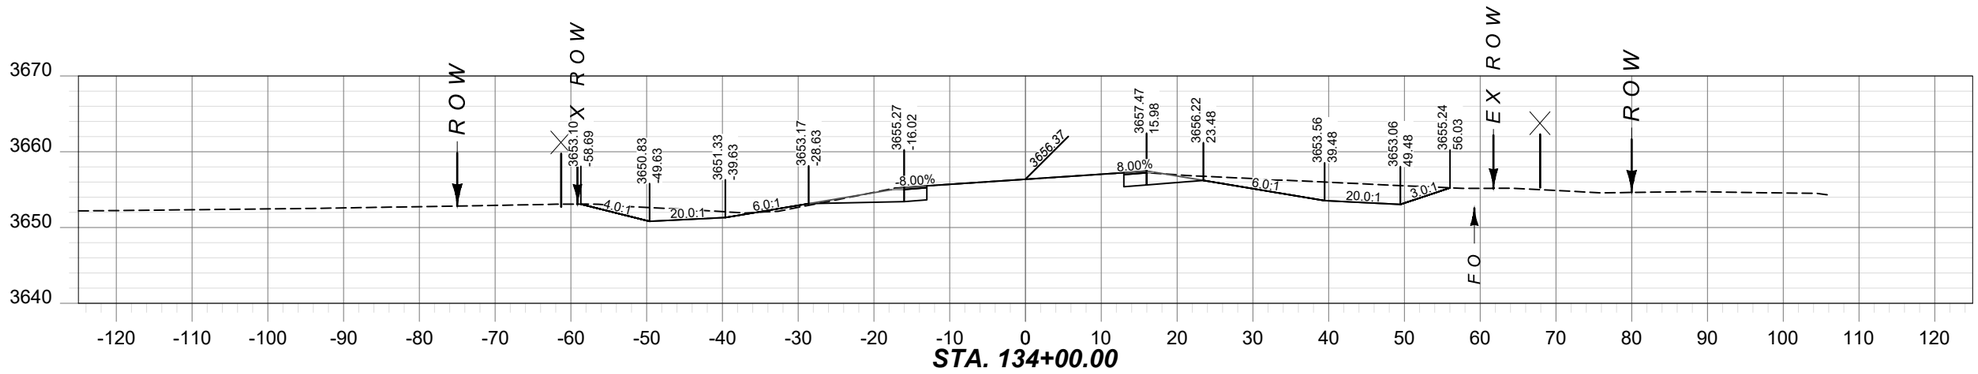

STA. 134+00.00

CV: 173 CY


FV: 4 CY

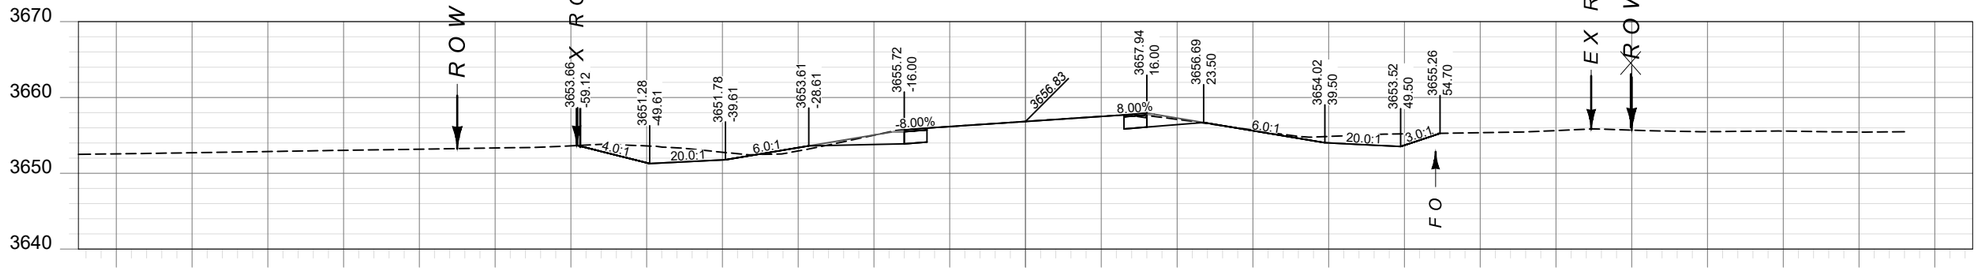

STA. 133+50.00

CV: 129 CY

FV: 11 CY

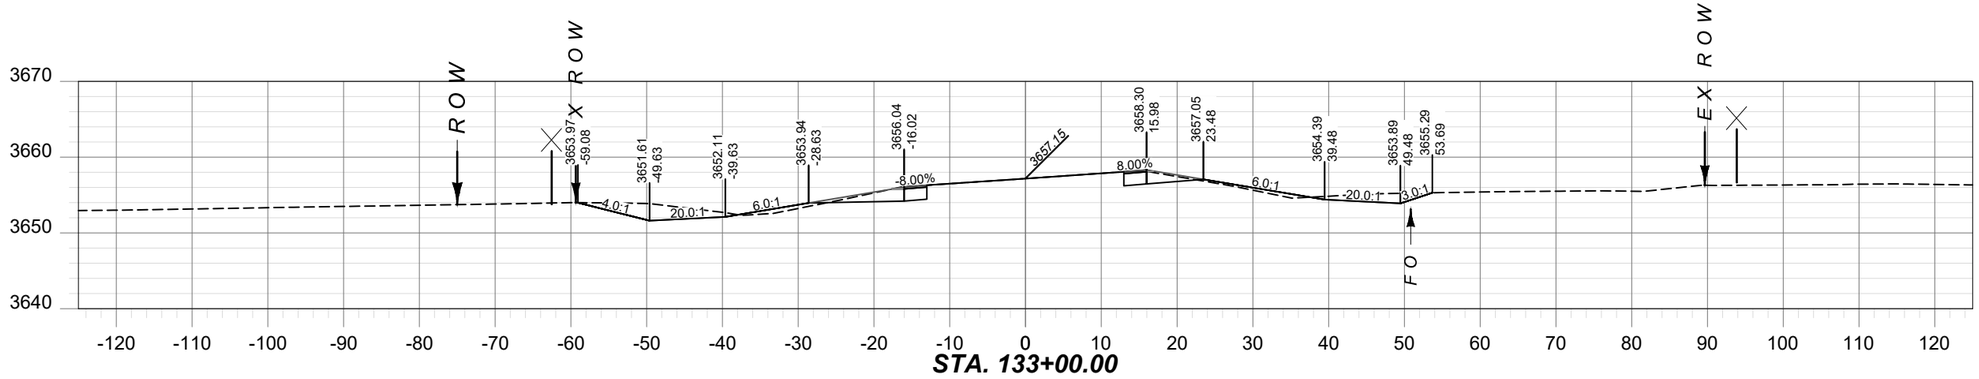

STA. 133+00.00

CV: 111 CY

FV: 21 CY

SHEET NO.
10

CROSS SECTIONS

PROJECT NAME: SF 179 N-57 CURVE WIDENING
COUNTY: FERGUS COUNTY
PROJECT ID: HSIP 57-3(68)106
UPN: 9639000

DESIGNED BY	DATE	REVIEWED BY	DATE	CHECKED BY	DATE
T. PIERCE	12/26/2023	S. LUCIO	12/26/2023	T. JOHNSON	12/26/2023


9639000SAXSF001.DWG

MONTANA
Department of Transportation

N-57 CROSS SECTIONS

2/26/2024 1:49 PM


AWARD COPY

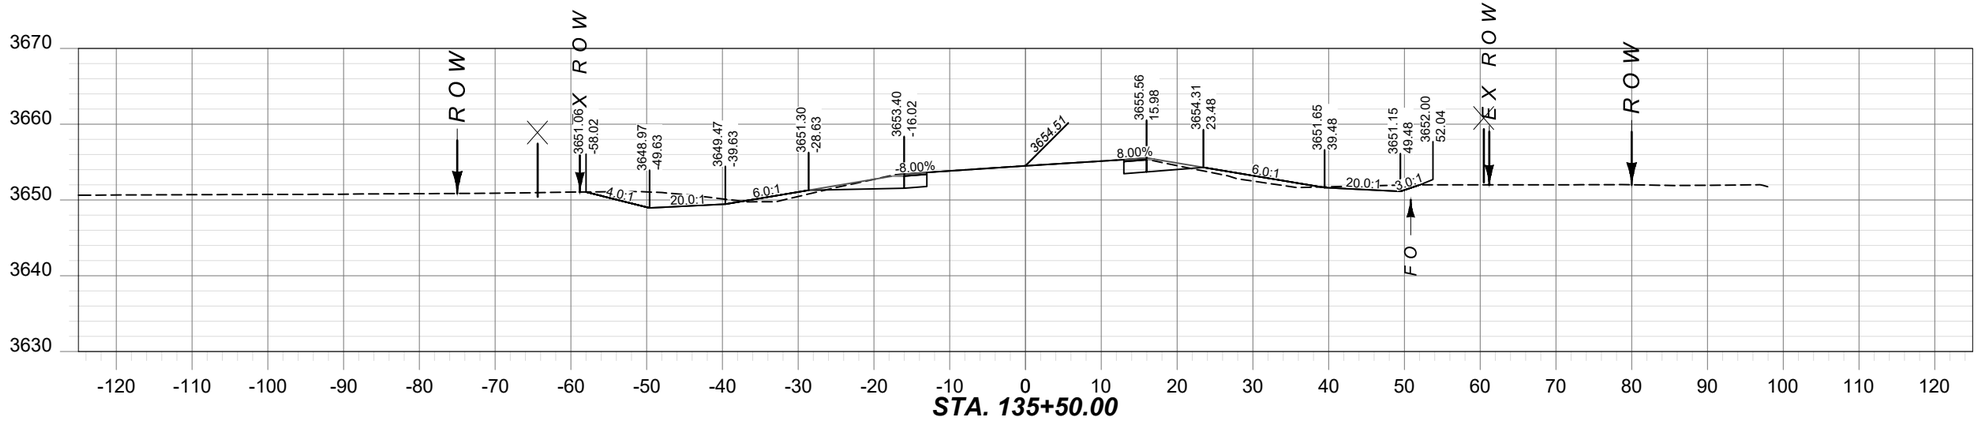

CV: 115 CY

FV: 24 CY


STA. 135+50.00

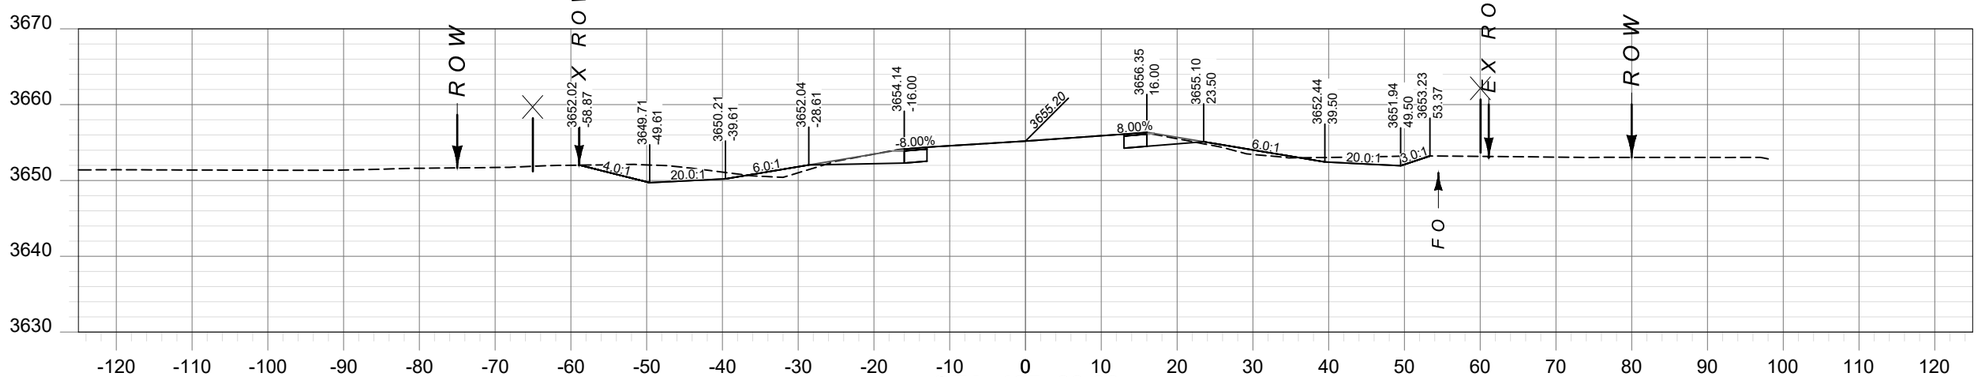

CV: 135 CY

FV: 14 CY

STA. 135+00.00

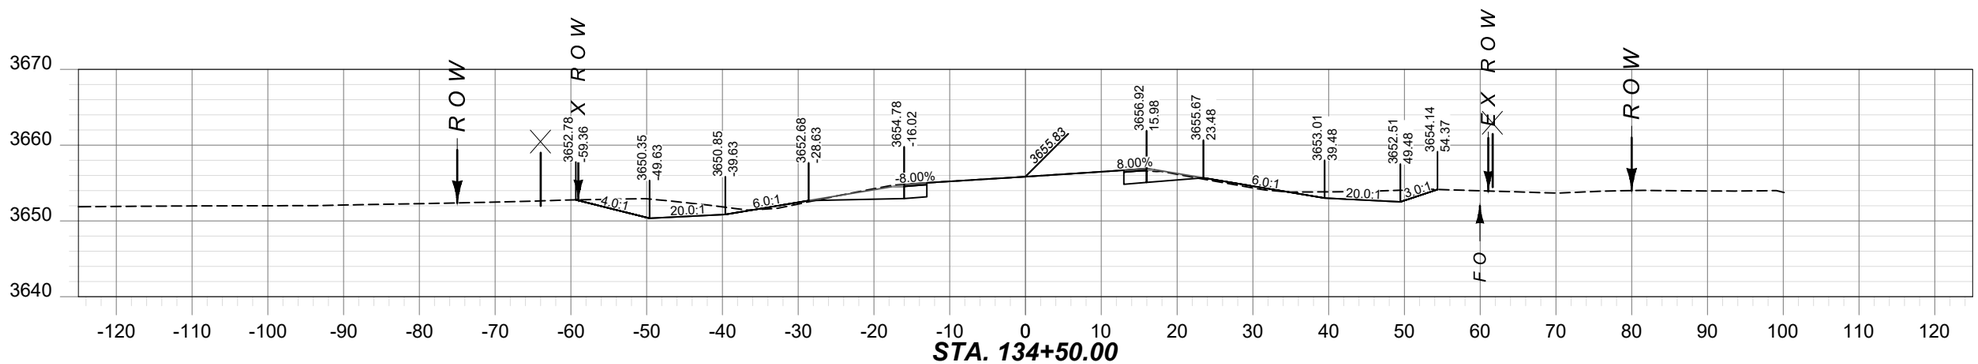

CV: 174 CY

FV: 5 CY

STA. 134+50.00

SHEET NO.
11

CROSS SECTIONS

PROJECT NAME: SF 179 N-57 CURVE WIDENING
COUNTY: FERGUS COUNTY
PROJECT ID: HSIP 57-3(68)106
UPN: 9639000

DESIGNED BY	12/26/2023	REVIEWED BY	12/26/2023	CHECKED BY	12/26/2023
T. PIERCE		S. LUCIO		T. JOHNSON	


MONTANA
Department of Transportation

N-57 CROSS SECTIONS

2/26/2024 1:49 PM

9639000SAXSF001.DWG


AWARD COPY

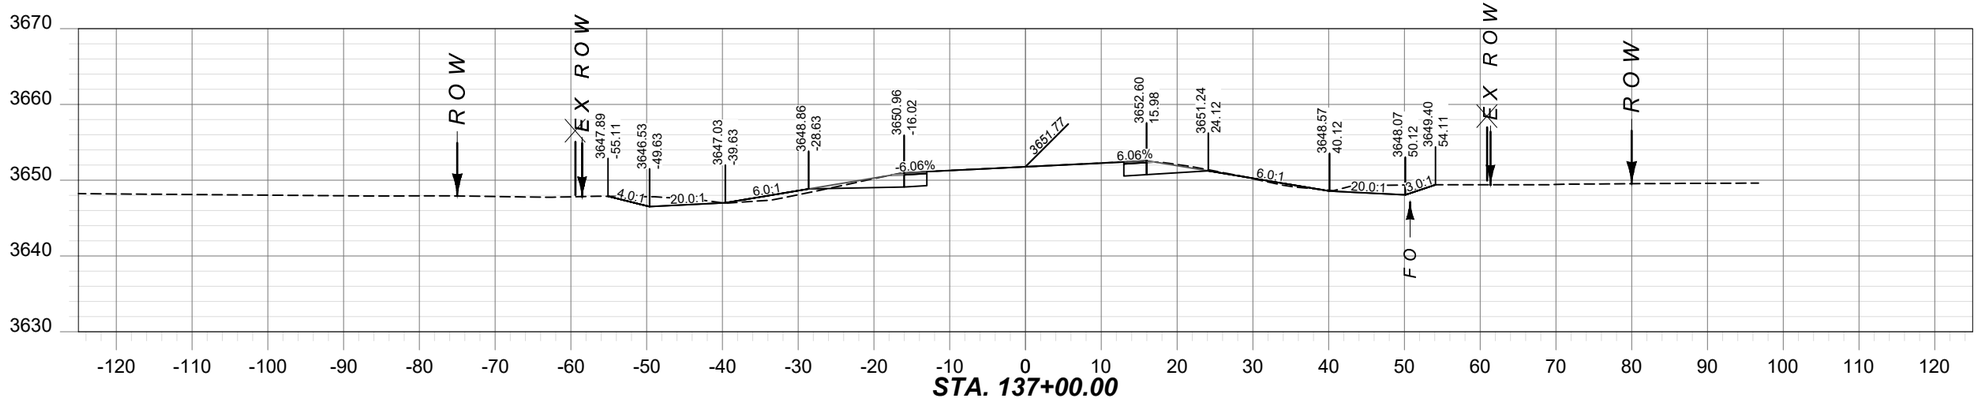

STA. 137+00.00

CV: 97 CY


FV: 14 CY

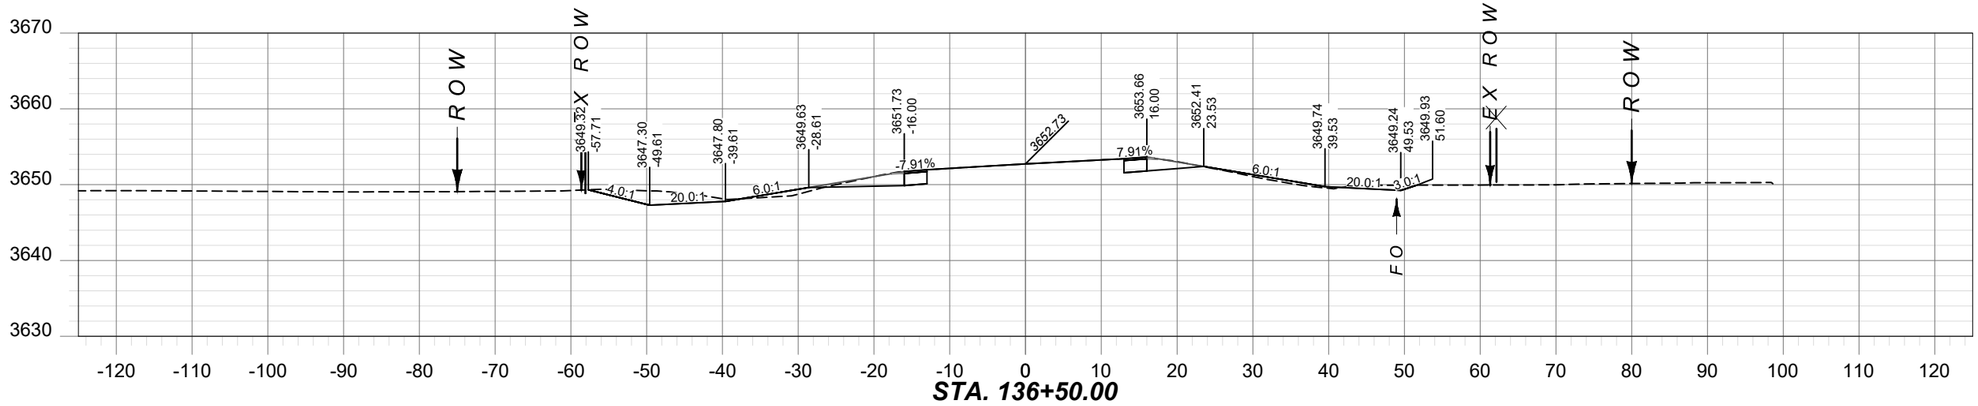

STA. 136+50.00

CV: 95 CY

FV: 23 CY

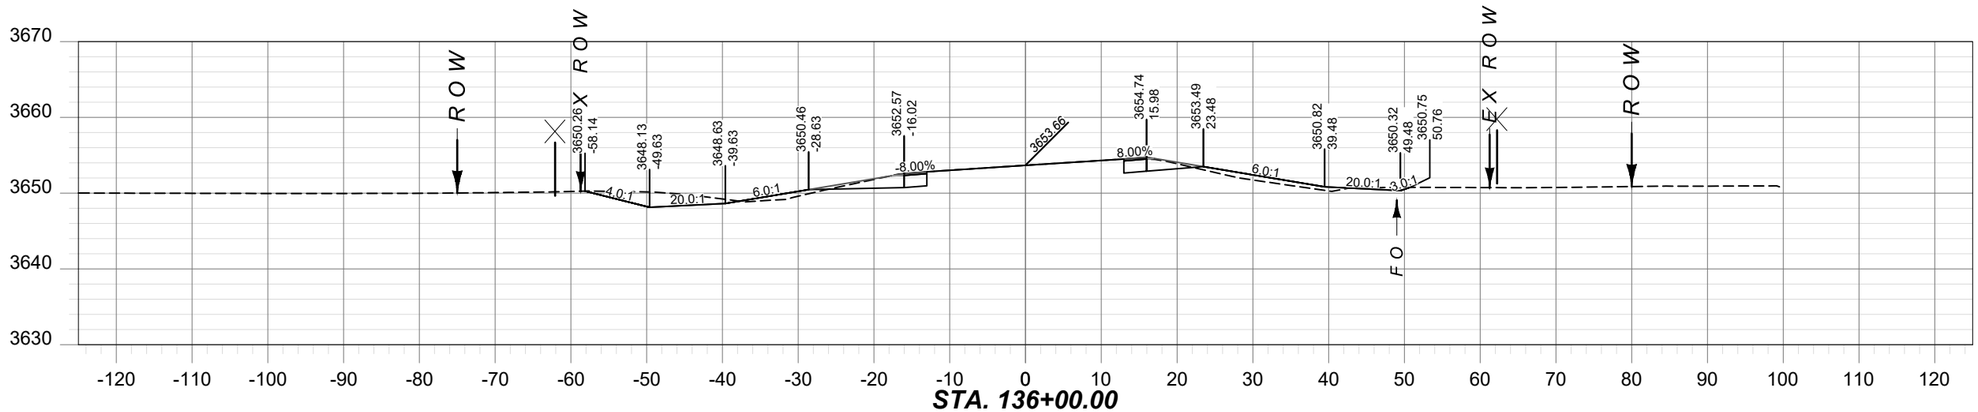

STA. 136+00.00

CV: 98 CY

FV: 29 CY

SHEET NO.
12

CROSS SECTIONS

PROJECT NAME SF 179 N-57 CURVE WIDENING
COUNTY FERGUS COUNTY
PROJECT ID HSIP 57-3(68)106
UPN 9639000

DESIGNED BY	12/26/2023	REVIEWED BY	12/26/2023	CHECKED BY	12/26/2023
T. PIERCE		S. LUCIO		T. JOHNSON	


MONTANA
Department of Transportation

N-57 CROSS SECTIONS

2/26/2024 1:49 PM

9639000SAXSF001.DWG


AWARD COPY

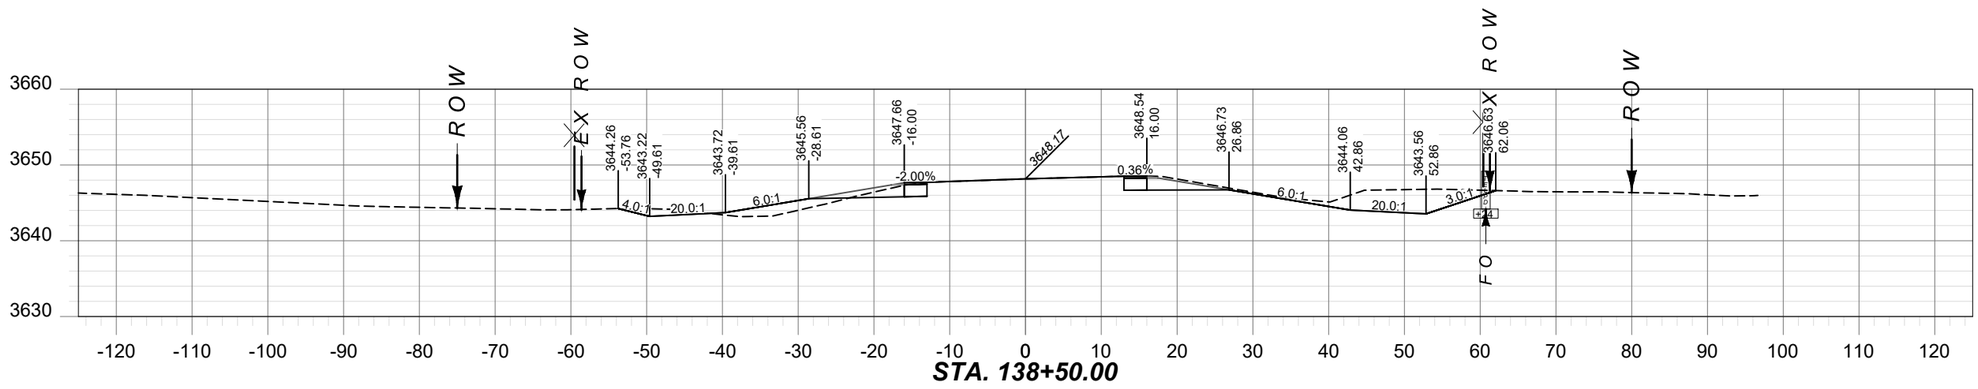

STA. 138+50.00

CV: 138 CY


FV: 32 CY

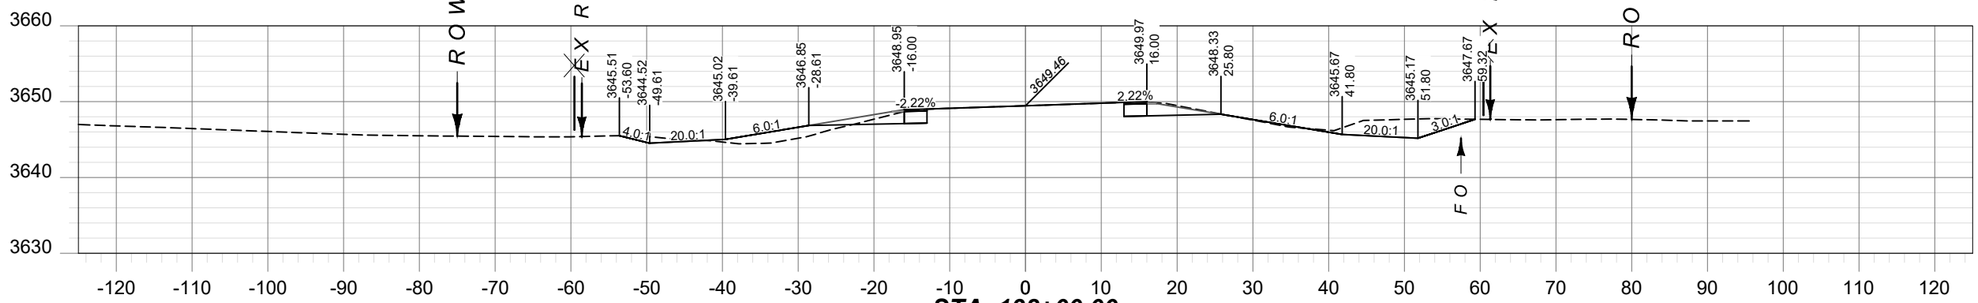

STA. 138+00.00

CV: 111 CY

FV: 29 CY

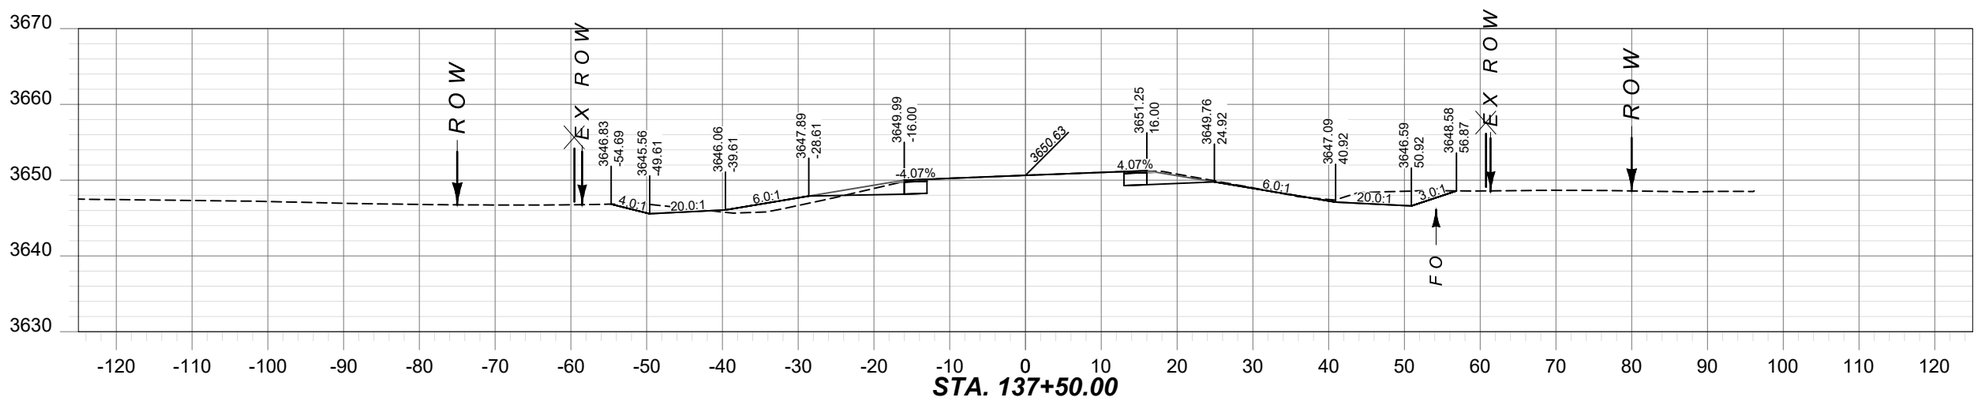

STA. 137+50.00

CV: 108 CY

FV: 20 CY

SHEET NO.
13

CROSS SECTIONS

PROJECT NAME: SF 179 N-57 CURVE WIDENING
COUNTY: FERGUS COUNTY
PROJECT ID: HSIP 57-3(68)106
UPN: 9639000

DESIGNED BY	12/26/2023	REVIEWED BY	12/26/2023	CHECKED BY	12/26/2023
T. PIERCE		S. LUCIO		T. JOHNSON	


9639000SAXSF001.DWG

MONTANA
Department of Transportation

N-57 CROSS SECTIONS

2/26/2024 1:49 PM


AWARD COPY

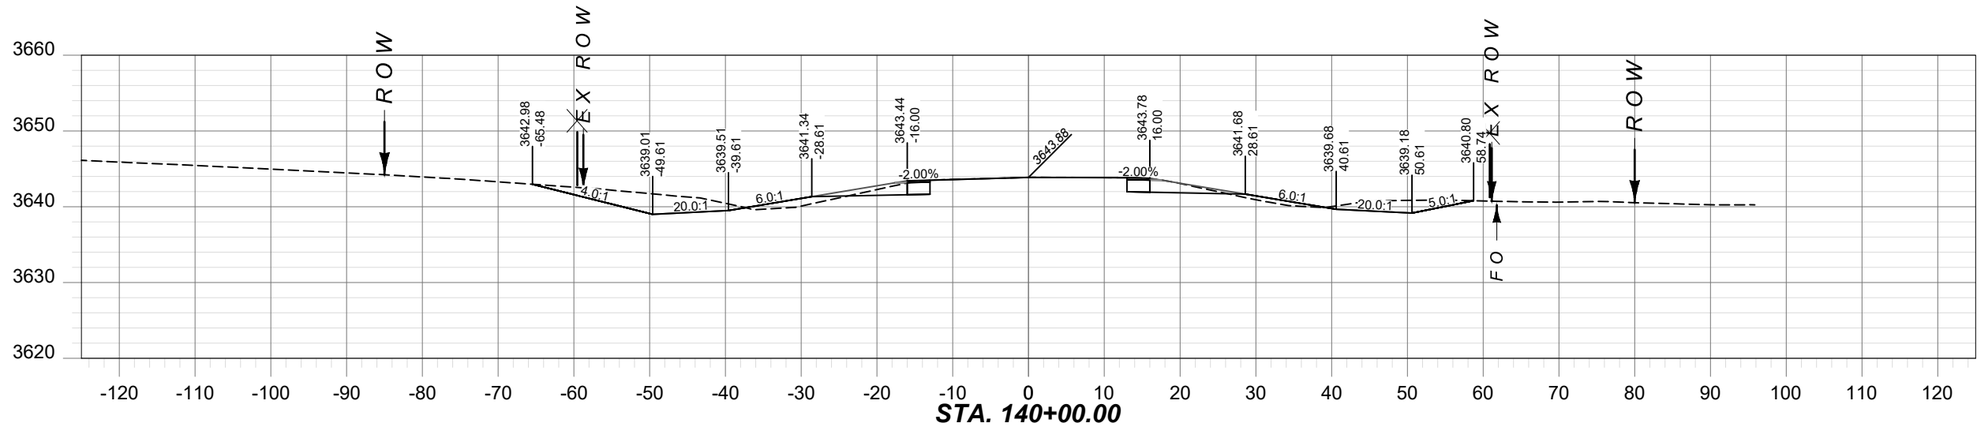

STA. 140+00.00

CV: 163 CY


FV: 25 CY

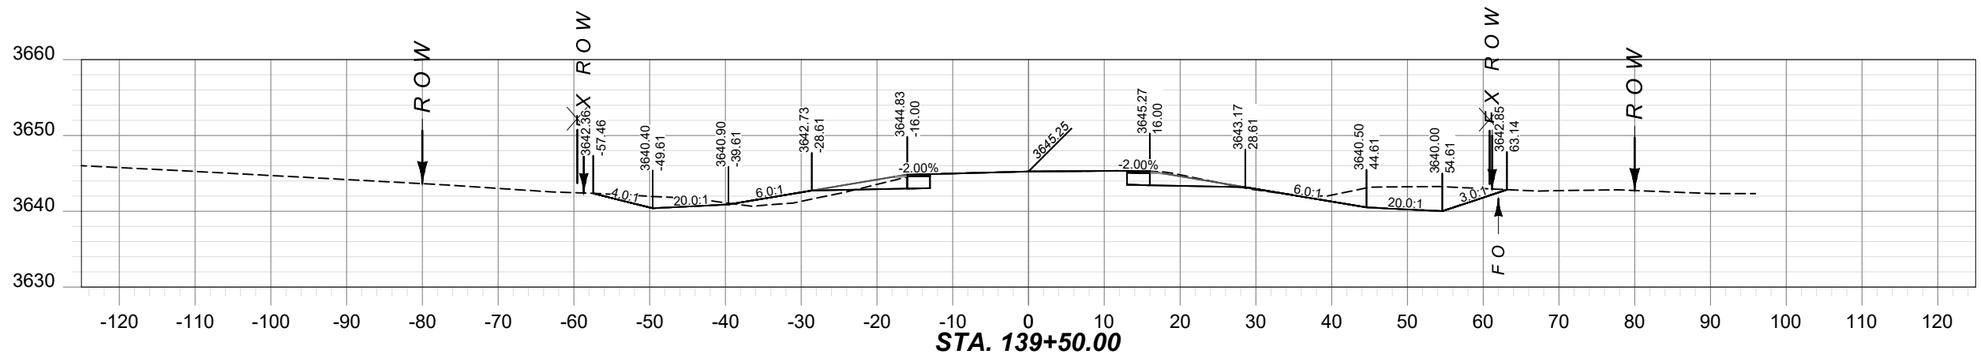

STA. 139+50.00

CV: 166 CY

FV: 28 CY

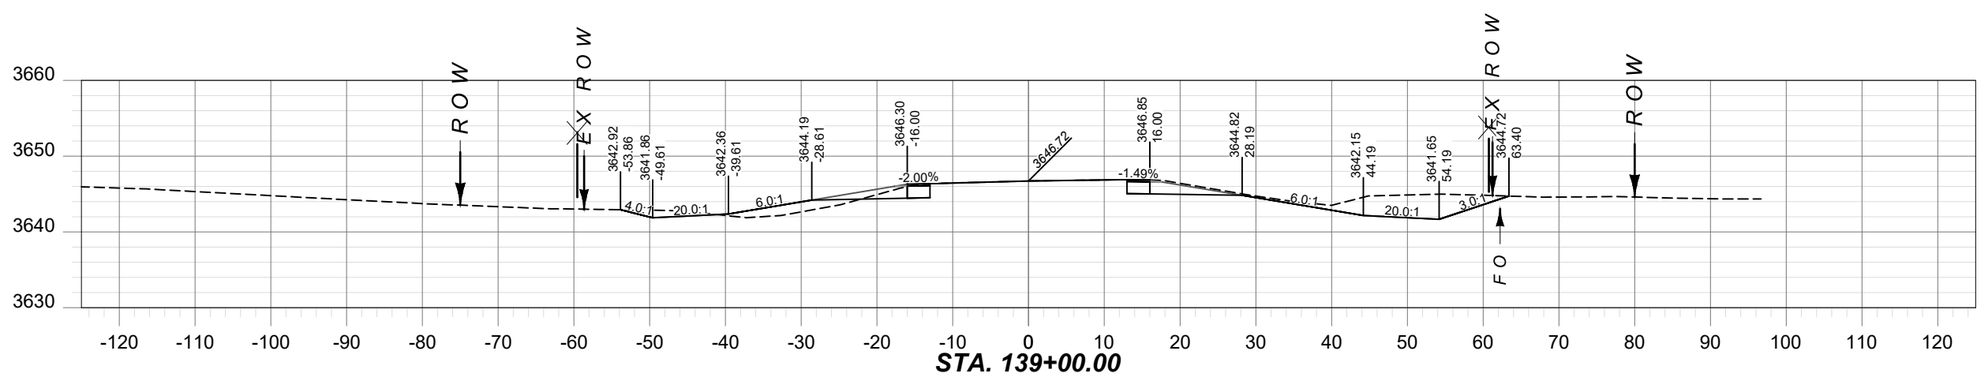

STA. 139+00.00

CV: 165 CY

FV: 31 CY

SHEET NO.
14

CROSS SECTIONS

PROJECT NAME: SF 179 N-57 CURVE WIDENING
COUNTY: FERGUS COUNTY
PROJECT ID: HSIP 57-3(68)106
UPN: 9639000

DESIGNED BY	T. PIERCE	12/26/2023
REVIEWED BY	S. LUCIO	12/26/2023
CHECKED BY	T. JOHNSON	12/26/2023


9639000SAXSF001.DWG

MONTANA
Department of Transportation

N-57 CROSS SECTIONS

2/26/2024 1:49 PM


AWARD COPY

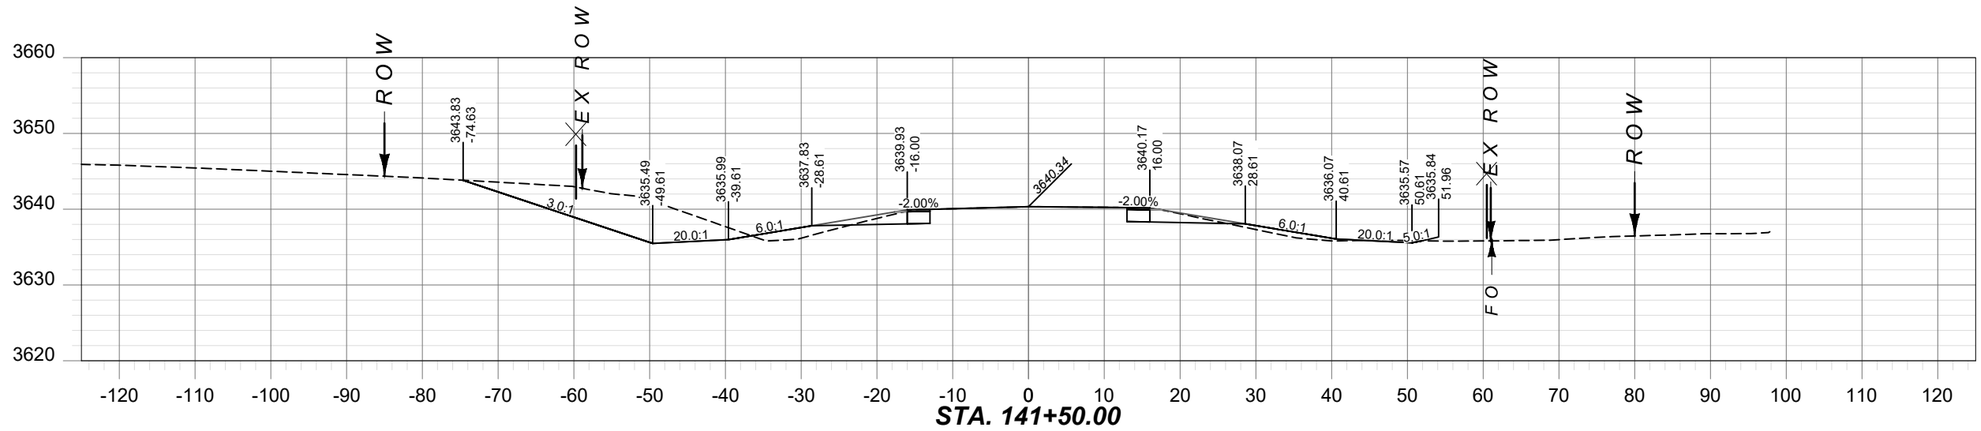

STA. 141+50.00

CV: 259 CY


FV: 34 CY

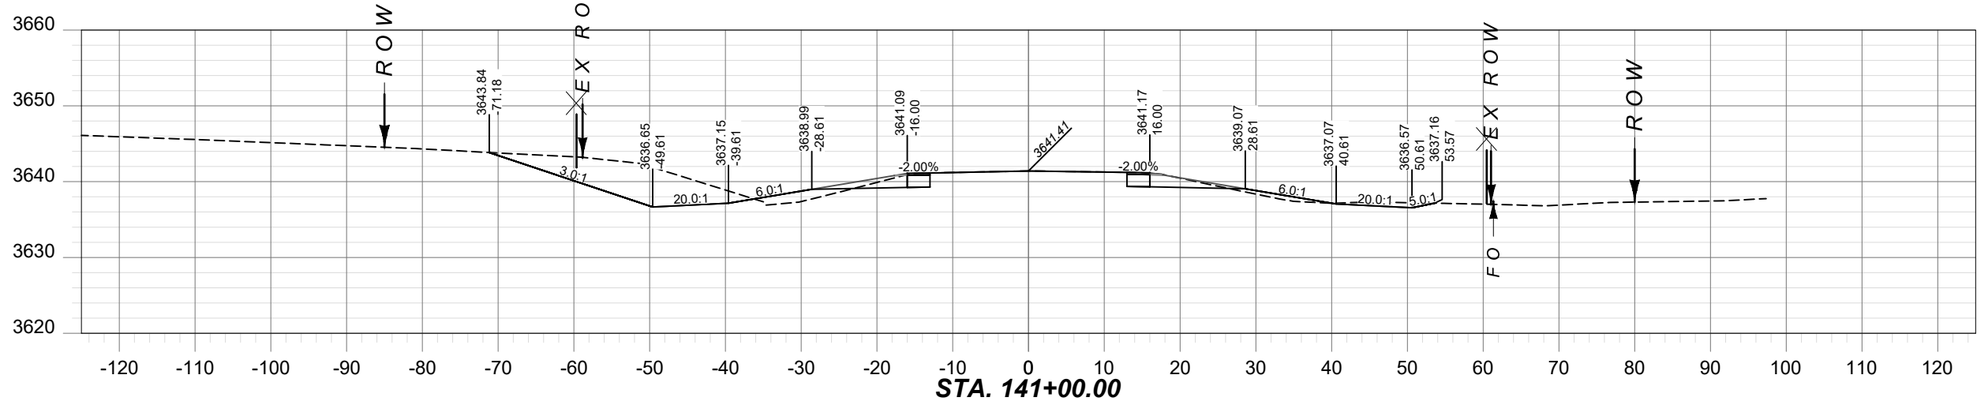

STA. 141+00.00

CV: 225 CY

FV: 30 CY

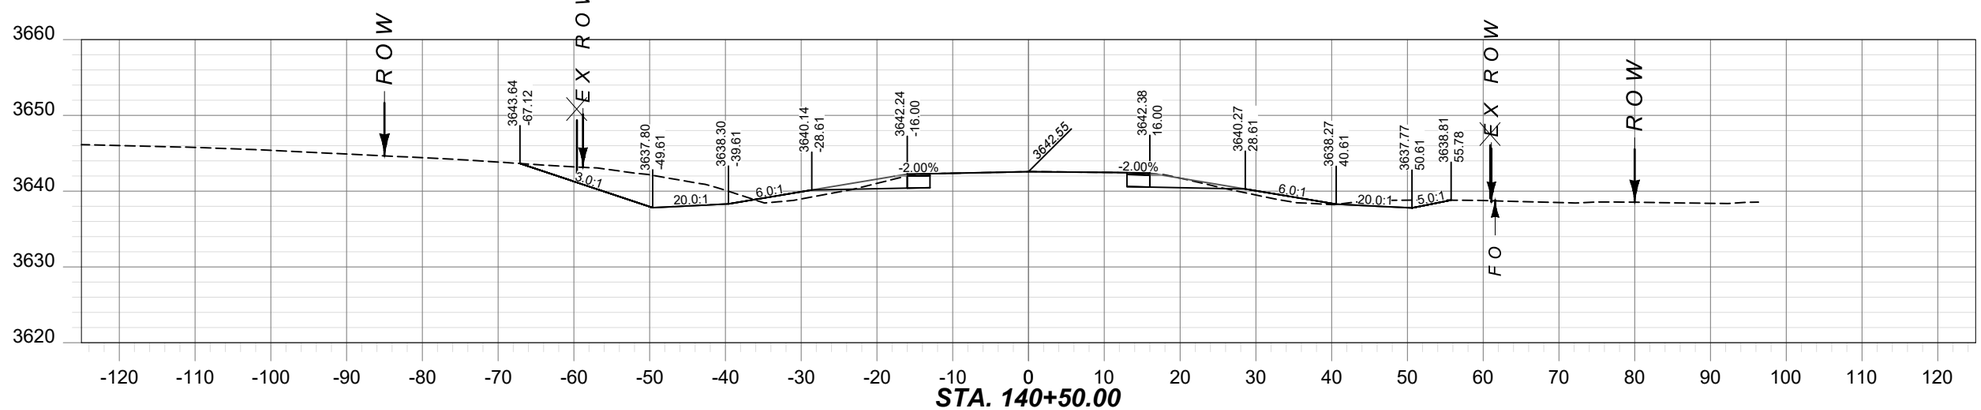

STA. 140+50.00

CV: 184 CY

FV: 27 CY

SHEET NO.
15

CROSS SECTIONS

PROJECT NAME: SF 179 N-57 CURVE WIDENING
COUNTY: FERGUS COUNTY
PROJECT ID: HSIP 57-3(68)106
UPN: 9639000

DESIGNED BY	12/26/2023	REVIEWED BY	12/26/2023	CHECKED BY	12/26/2023
T. PIERCE		S. LUCIO		T. JOHNSON	


9639000SAXSF001.DWG

MONTANA
Department of Transportation

N-57 CROSS SECTIONS

2/26/2024 1:49 PM

AWARD COPY

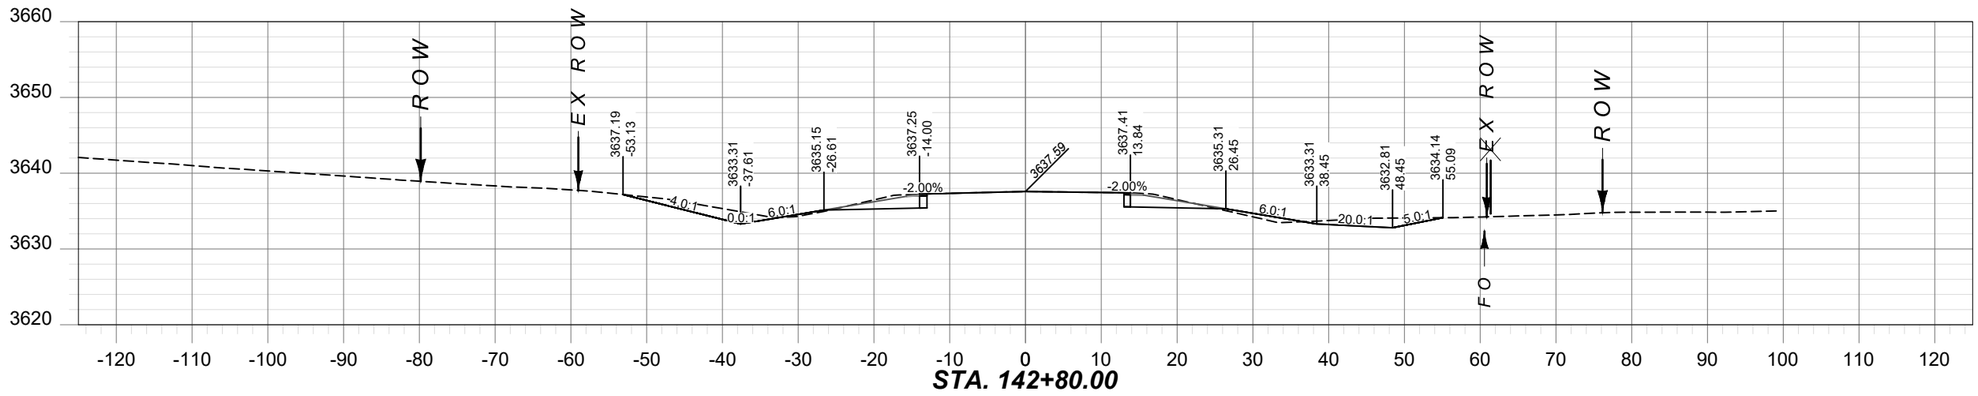


STA. 142+80.00

142+80.00
END HSIP 57-3(68)106

142+30.00 TO 142+80.00
CONN. TO PTW.

CV: 101 CY


FV: 11 CY

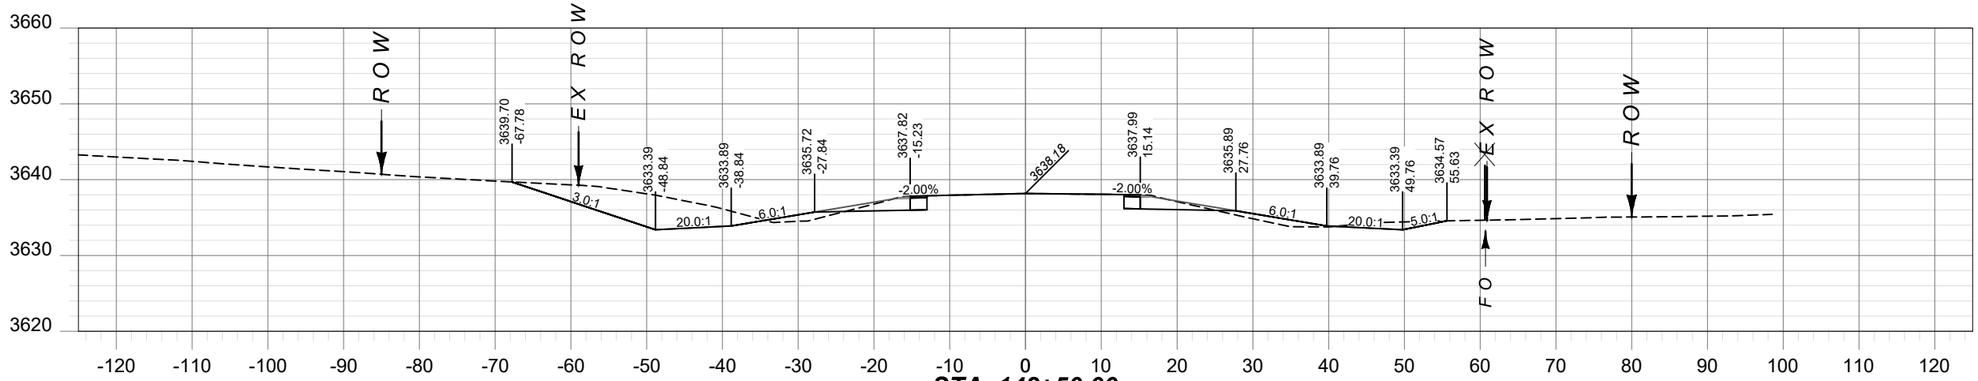

STA. 142+50.00

CV: 248 CY

FV: 34 CY

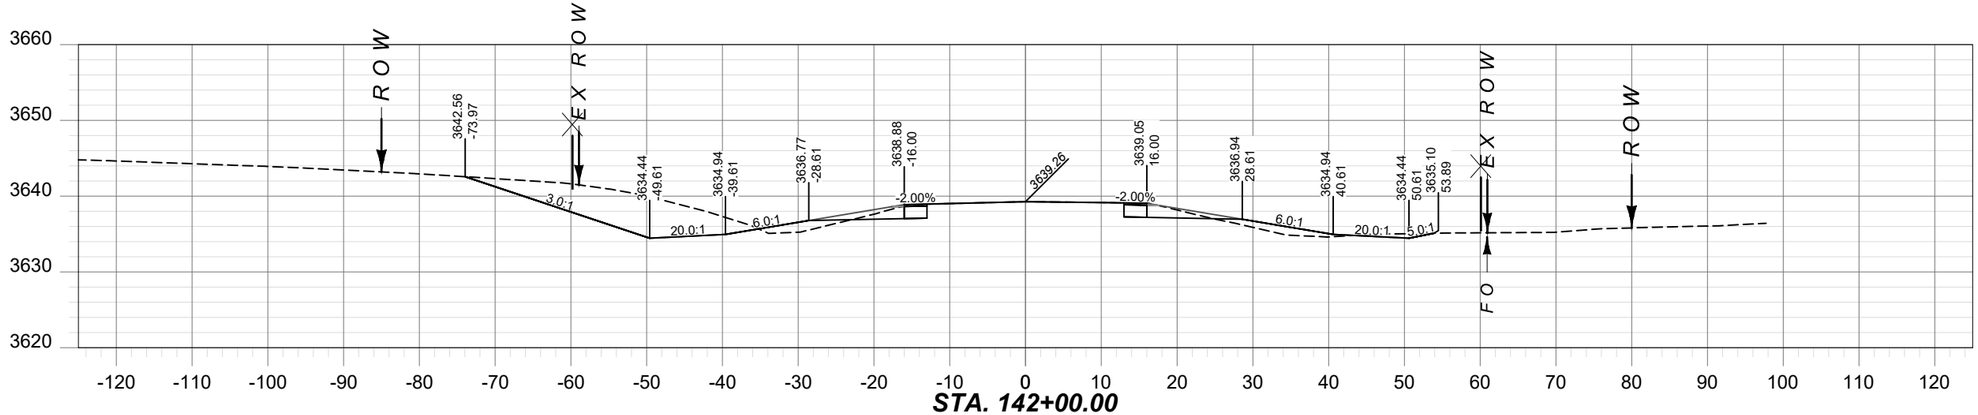

STA. 142+00.00

CV: 272 CY

FV: 38 CY

SHEET NO.
16

CROSS SECTIONS

PROJECT NAME SF 179 N-57 CURVE WIDENING
COUNTY FERGUS COUNTY
PROJECT ID HSIP 57-3(68)106
UPN 9639000

DESIGNED BY	12/26/2023	REVIEWED BY	12/26/2023	CHECKED BY	12/26/2023
T. PIERCE		S. LUCIO		T. JOHNSON	

9639000SAXSF001.DWG

MONTANA
Department of Transportation

N-57 CROSS SECTIONS

2/26/2024 1:49 PM