
AWARD COPY

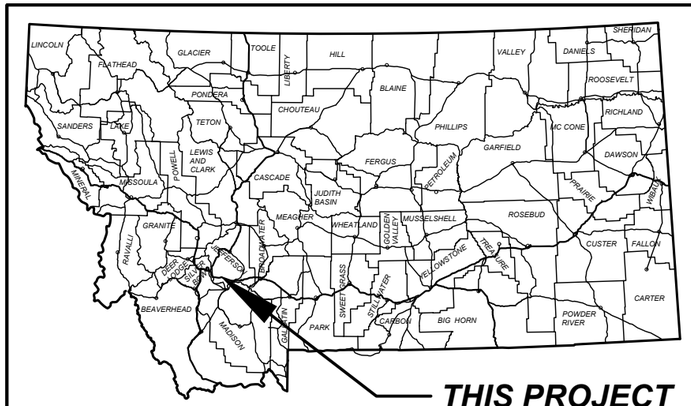

MONTANA DEPARTMENT OF TRANSPORTATION

FEDERAL AID PROJECT IM 90-5(101)249

EROSION CONTROL

WHITEHALL - EAST

JEFFERSON COUNTY

EROSION CONTROL PLANS

LENGTH 4.3 MILES

STA. 99+34.30 RP 249.0 (WB)
I00090249+00262
MDT STRUCTURE ID 01538
129.0' X 39.7' CONCRETE BRIDGE
INT WHITEHALL
NO BRIDGE WORK- THIS CONTRACT


STA. 99+76.95 RP 249.0 (EB)
I00090249+00261
MDT STRUCTURE ID 01537
129.0' X 39.7' CONCRETE BRIDGE
INT WHITEHALL
NO BRIDGE WORK- THIS CONTRACT

STA. 120+45.00 RP 249.4 (WB)
STA. 1020+14.00 RP 249.4 (EB)
I00090249+04001
MDT STRUCTURE ID 01539
2X 220.0' 2X 12'10" X 8'4" SPPA
WHITETAIL DEER CREEK
THIS CONTRACT

STA. 136+42.45 RP 0.2 (WB)
L22120000+01601
MDT STRUCTURE ID 03195
274.9' X 29.3' CONCRETE BRIDGE
SEP I 90 002
NO BRIDGE WORK- THIS CONTRACT

STA. 326+74.52 RP 253.3 (WB)
I00090253+03082
MDT STRUCTURE ID 01541
199.9' X 40.7' CONCRETE BRIDGE
P 69
NO BRIDGE WORK- THIS CONTRACT

STA. 325+96.61 RP 253.3 (EB)
I00090253+03081
MDT STRUCTURE ID 01540
215.9' X 40.7' CONCRETE BRIDGE
P 69
NO BRIDGE WORK- THIS CONTRACT

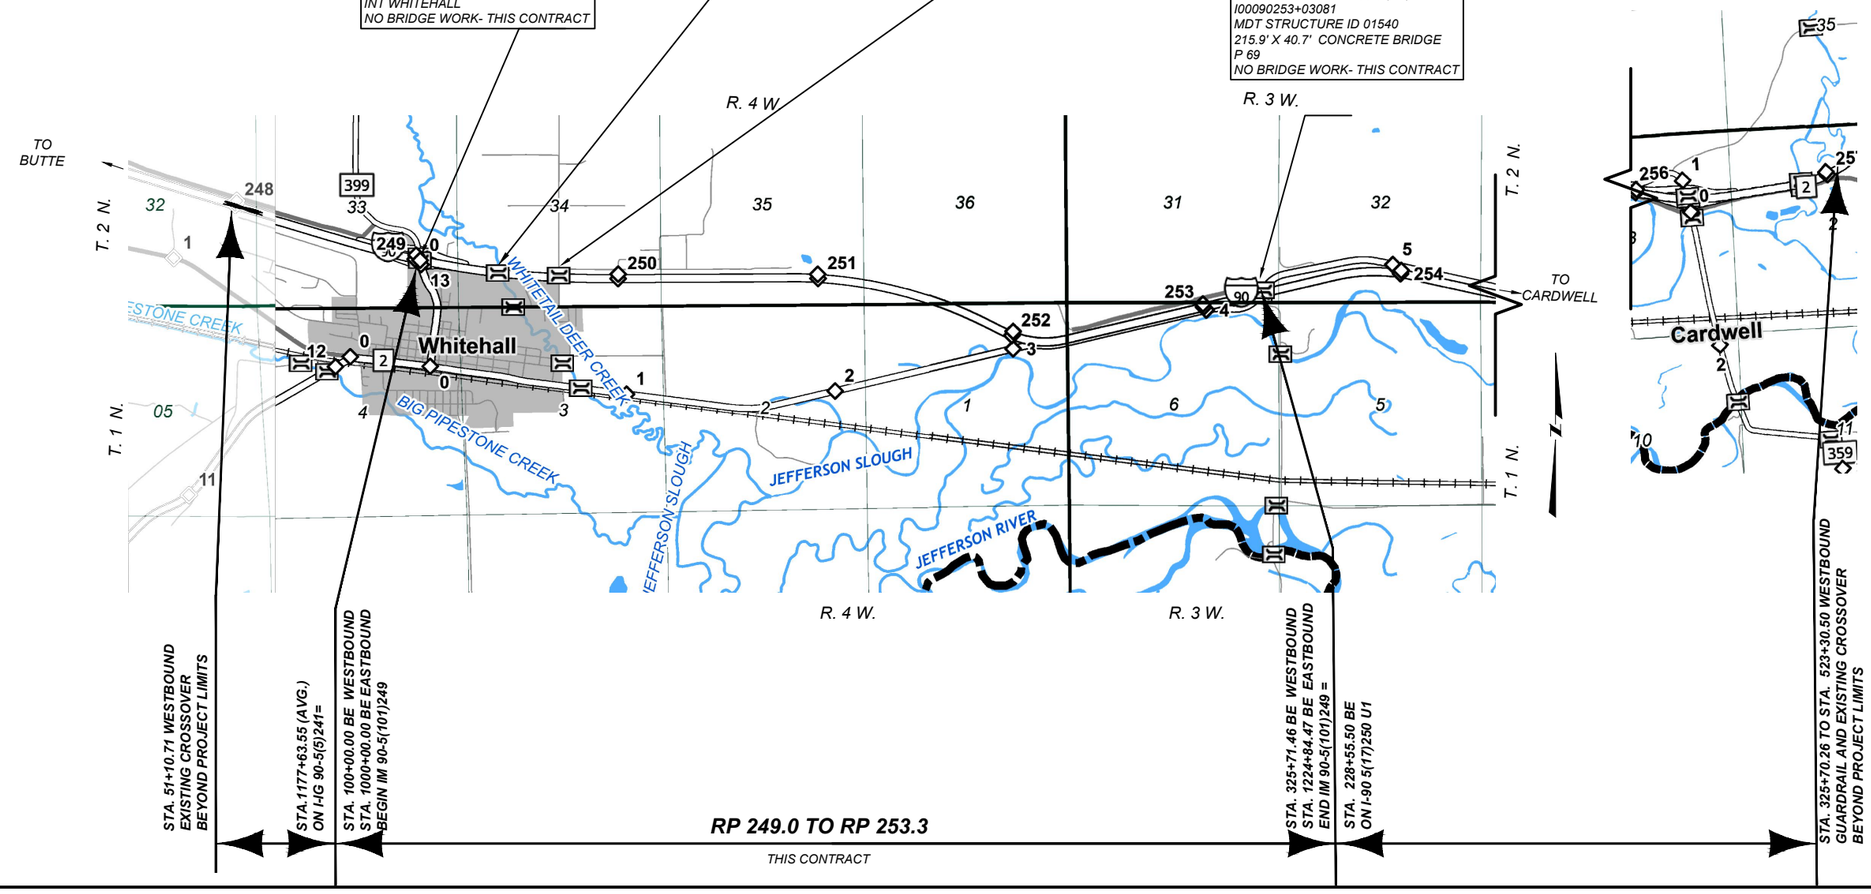

STA. 51+10.71 WESTBOUND
EXISTING CROSSOVER
BEYOND PROJECT LIMITS

STA.1177+63.55 (AVG.)
ON I-IG 90-5(5)241=

STA. 100+00.00 BE WESTBOUND
STA. 1000+00.00 BE EASTBOUND
BEGIN IM 90-5(101)249

RP 249.0 TO RP 253.3

THIS CONTRACT

STA. 325+71.46 BE WESTBOUND
STA. 1224+84.47 BE EASTBOUND
END IM 90-5(101)249 =

STA. 228+55.50 BE
ON I-90 5(17)250 U1

STA. 325+70.26 TO STA. 523+30.50 WESTBOUND
GUARDRAIL AND EXISTING CROSSOVER
BEYOND PROJECT LIMITS

SHEET NO.
01

EROSION CONTROL
TITLE

PROJECT NAME: WHITEHALL - EAST
COUNTY: JEFFERSON
PROJECT ID: IM 90-5(101)249
UPN: 10003001

DESIGNED BY: B. BOONE 4/4/2026
REVIEWED BY: FIRST INITIAL LAST NAME MM/YYYY
CHECKED BY: FIRST INITIAL LAST NAME MM/YYYY
10003001RDTTL001.DWG

MONTANA
Department of Transportation

EROSION CONTROL PLANS

4/16/2026 11:42 AM

EROSION AND SEDIMENT CONTROL BMP'S

REFER TO THE MOST CURRENT RELEASE OF MDT'S EROSION & SEDIMENT CONTROL BMP MANUAL

PEV (SS-1) SHOULD BE IDENTIFIED AND USED THROUGHOUT THE ENTIRE PROJECT IN ALL AREAS NOT DISTURBED BY CONSTRUCTION

TS (SS-3) AND ES (SS-4) SHOULD BE UTILIZED THROUGHOUT THE ENTIRE PROJECT

GENERAL BMP'S

- I/O — INLET/OUTLET PROTECTION
- WP — WATERWAY PROTECTION
- WR — WATER RESOURCE PROTECTION

TEMPORARY SOIL STABILIZATION BMP'S (SS)

- PEV — PRESERVATION OF EXISTING VEGETATION (SS-1)
- MC — MULCH COVER (SS-2)
- TS — TEMPORARY SEEDING (SS-3)
- ES — EROSION SEEDING (SS-4)
- SB — SOIL BINDERS (SS-5)
- REC — ROLLED EROSION CONTROL PRODUCTS (SS-6)
- SR — SURFACE ROUGHENING (SS-7)
- WE — WIND EROSION CONTROL (SS-8)

RUN-ON AND RUNOFF CONTROL (RC)

- ED/LD — EARTH DIKES/DRAINAGE SWALES/LINED DITCHES (RC-1)
- OVDD — OUTLET VELOCITY DISSIPATION DEVICES (RC-2)
- TSD — TEMPORARY SLOPE DRAINS (RC-3)

TEMPORARY SEDIMENT CONTROL BMP'S (SC)

- SF — SILT FENCE (SC-1)
- DB — DESILTING BASIN (SC-2)
- ST — SEDIMENT TRAP (SC-3)
- CD — CHECK DAMS (SC-4)
- DDB — DUGOUT DITCH BASIN (SC-5)
- FR — FIBER ROLLS (SC-6)
- CS — COMPOST SOCKS (SC-7)
- BB — BRUSH BARRIER (SC-8)
- SAND-B — SANDBAG BARRIER (SC-9)
- GBB — GRAVEL BAG BERM (SC-10)
- RB — ROCK FILTER BERM (SC-11)
- I/O — INLET/OUTLET PROTECTION (SC-12)

TRACKING CONTROL BMP'S (TC)

- SCEE — STABILIZED CONSTRUCTION ENTRANCE/EXIT (SC-13)
- SCR — STABILIZED CONSTRUCTION ROADWAY (SC-14)
- EOTW — ENTRANCE/OUTLET TIRE WASH (SC-15)

THE FOLLOWING BMP ALTERNATIVES ARE NOT COMPREHENSIVE AND DO NOT SUPERSEDE MDT CONTRACT REQUIREMENTS OR MANDATES AND REQUIREMENTS SPECIFIED BY OTHER AUTHORIZED LOCAL, STATE, AND FEDERAL AGENCIES.

I/O — INLET/OUTLET PROTECTION

REC, CS, SAND-B, FR, RB, OVDD, ED/LD, GBB

WR — WATER RESOURCE PROTECTION

FR, PEV, TS, I/O, SF, GBB, SAND-B, TSD, REC, ES, OVDD, RB

D T — DITCH TREATMENT

TS, REC, GBB, CS, CD, SAND-B, DDB, OVDD, ED/LD, TSD

SHEET NO. 02

EROSION CONTROL PLAN -WESTBOUND

PROJECT NAME: WHITEHALL - EAST
COUNTY: JEFFERSON
PROJECT ID: IM 90-5(101)249
UPN: 10003001


DESIGNED BY	B. BOONE	4/4/2026
REVIEWED BY	FIRST INITIAL LAST NAME	MM/YYYY
CHECKED BY	FIRST INITIAL LAST NAME	MM/YYYY

10003001RDERO001.DWG

MONTANA Department of Transportation


EROSION CONTROL PLANS

4/16/2026 2:41 PM

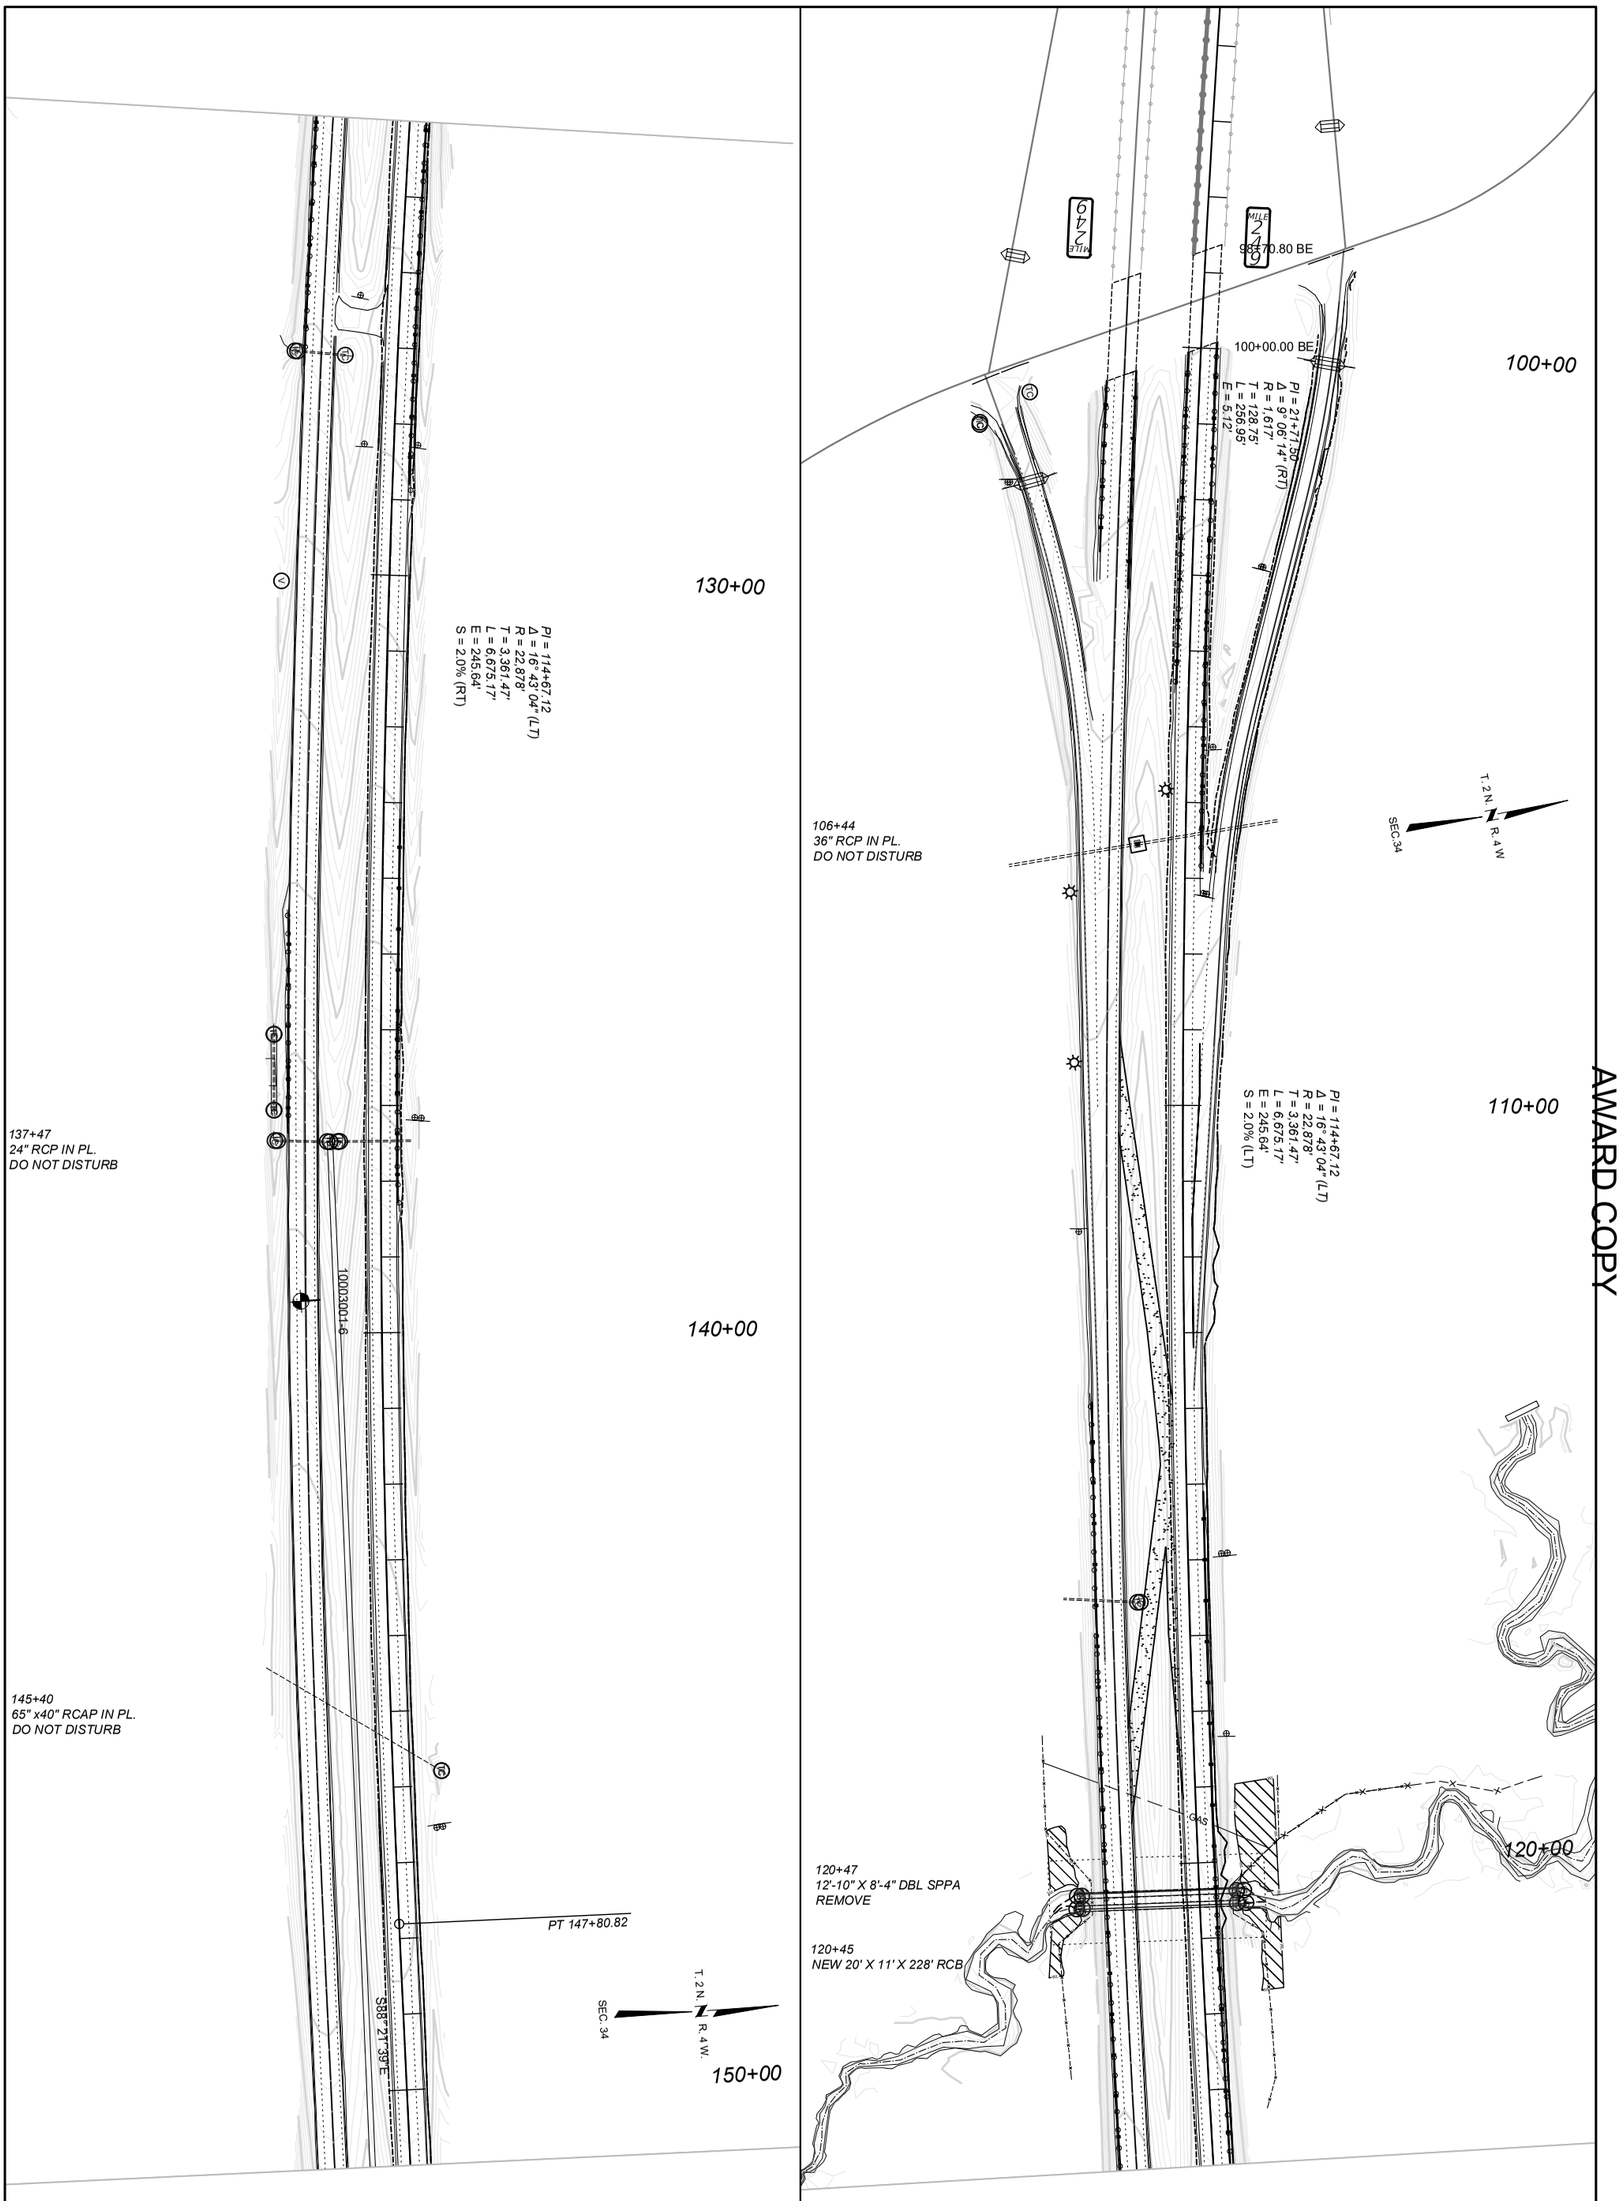


AWARD COPY

MONTANA Department of Transportation	DESIGNED BY: B. BOONE 404/2026	PROJECT NAME: WHITEHALL - EAST	EROSION CONTROL PLANS WESTBOUND
EROSION CONTROL PLANS	REVIEWED BY: FIRST INITIAL LAST NAME MM/YYYY	COUNTY: JEFFERSON	SHEET NO. 03
4/16/2026 2:40 PM	CHECKED BY: FIRST INITIAL LAST NAME MM/YYYY	PROJECT ID: IM 90-5(101)249	
10003001RDERO001.DWG		UPN: 10003001	

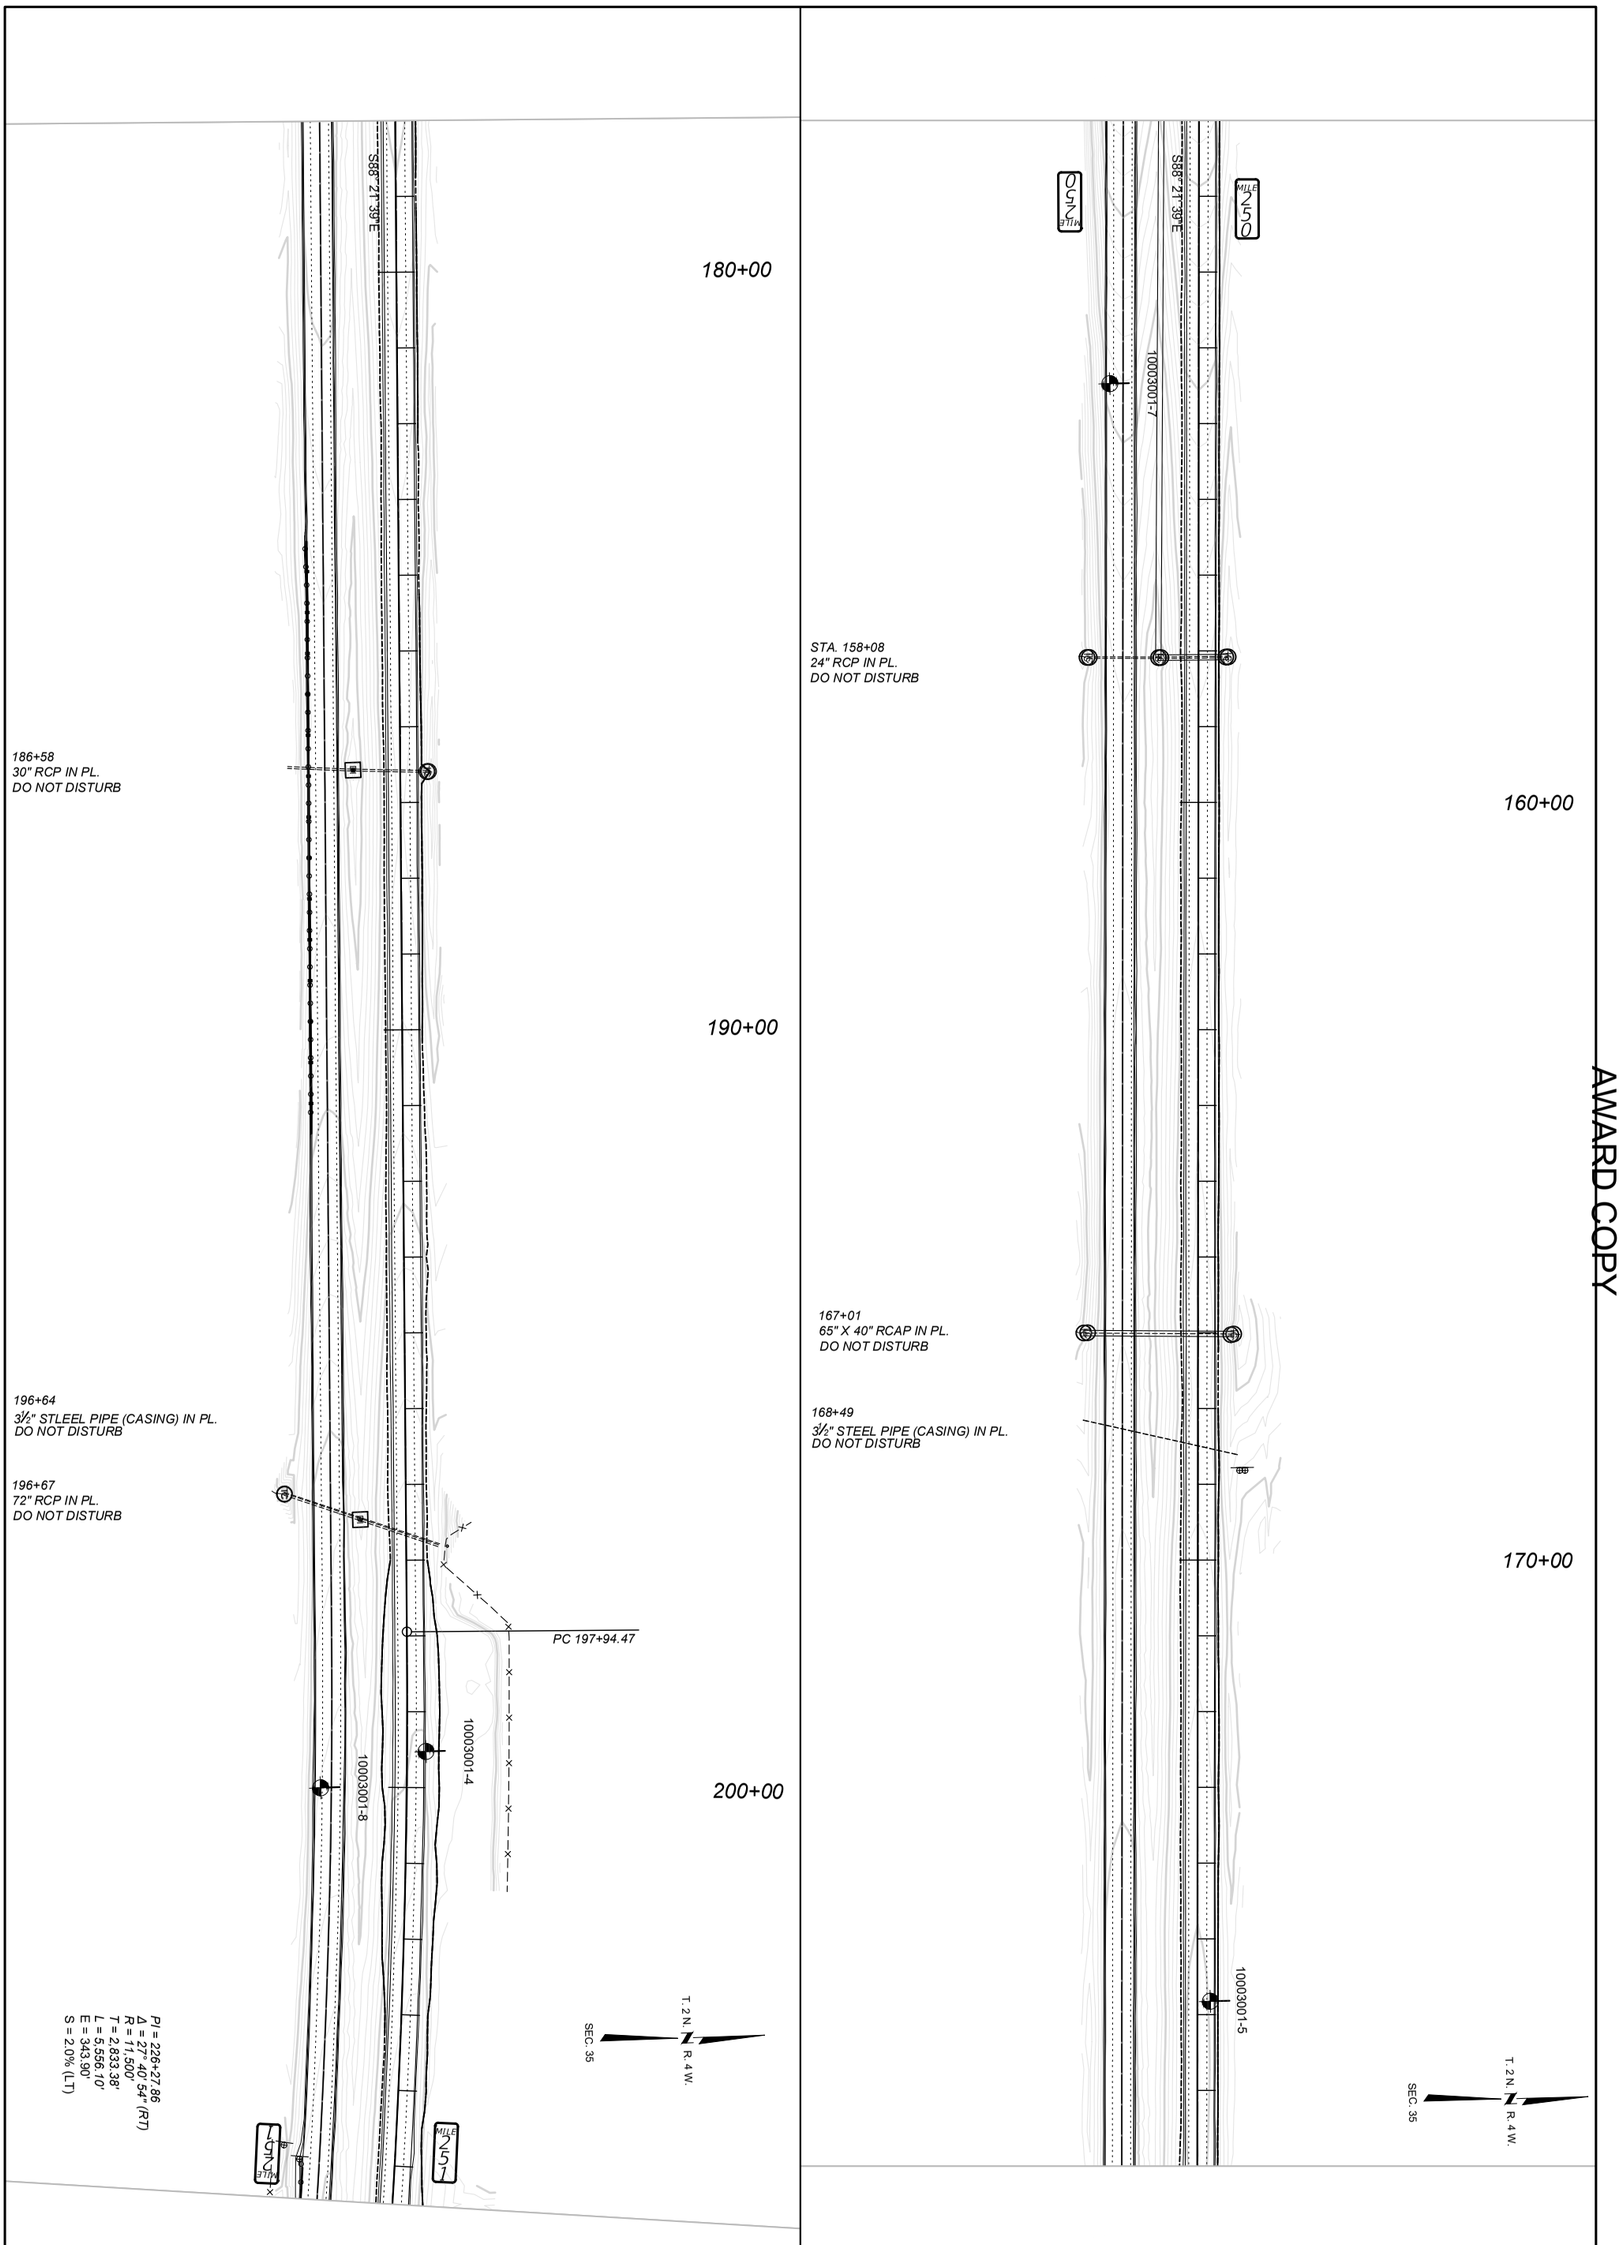


AWARD COPY

MONTANA Department of Transportation	DESIGNED BY: B. BOONE 404/2026	PROJECT NAME: WHITEHALL - EAST	EROSION CONTROL PLANS WESTBOUND
EROSION CONTROL PLANS	REVIEWED BY: FIRST INITIAL LAST NAME MM/YYYY	COUNTY: JEFFERSON	SHEET NO. 04
4/16/2026 2:40 PM	CHECKED BY: FIRST INITIAL LAST NAME MM/YYYY	PROJECT ID: IM 90-5(101)249	
10003001RDERO001.DWG		UPN: 10003001	

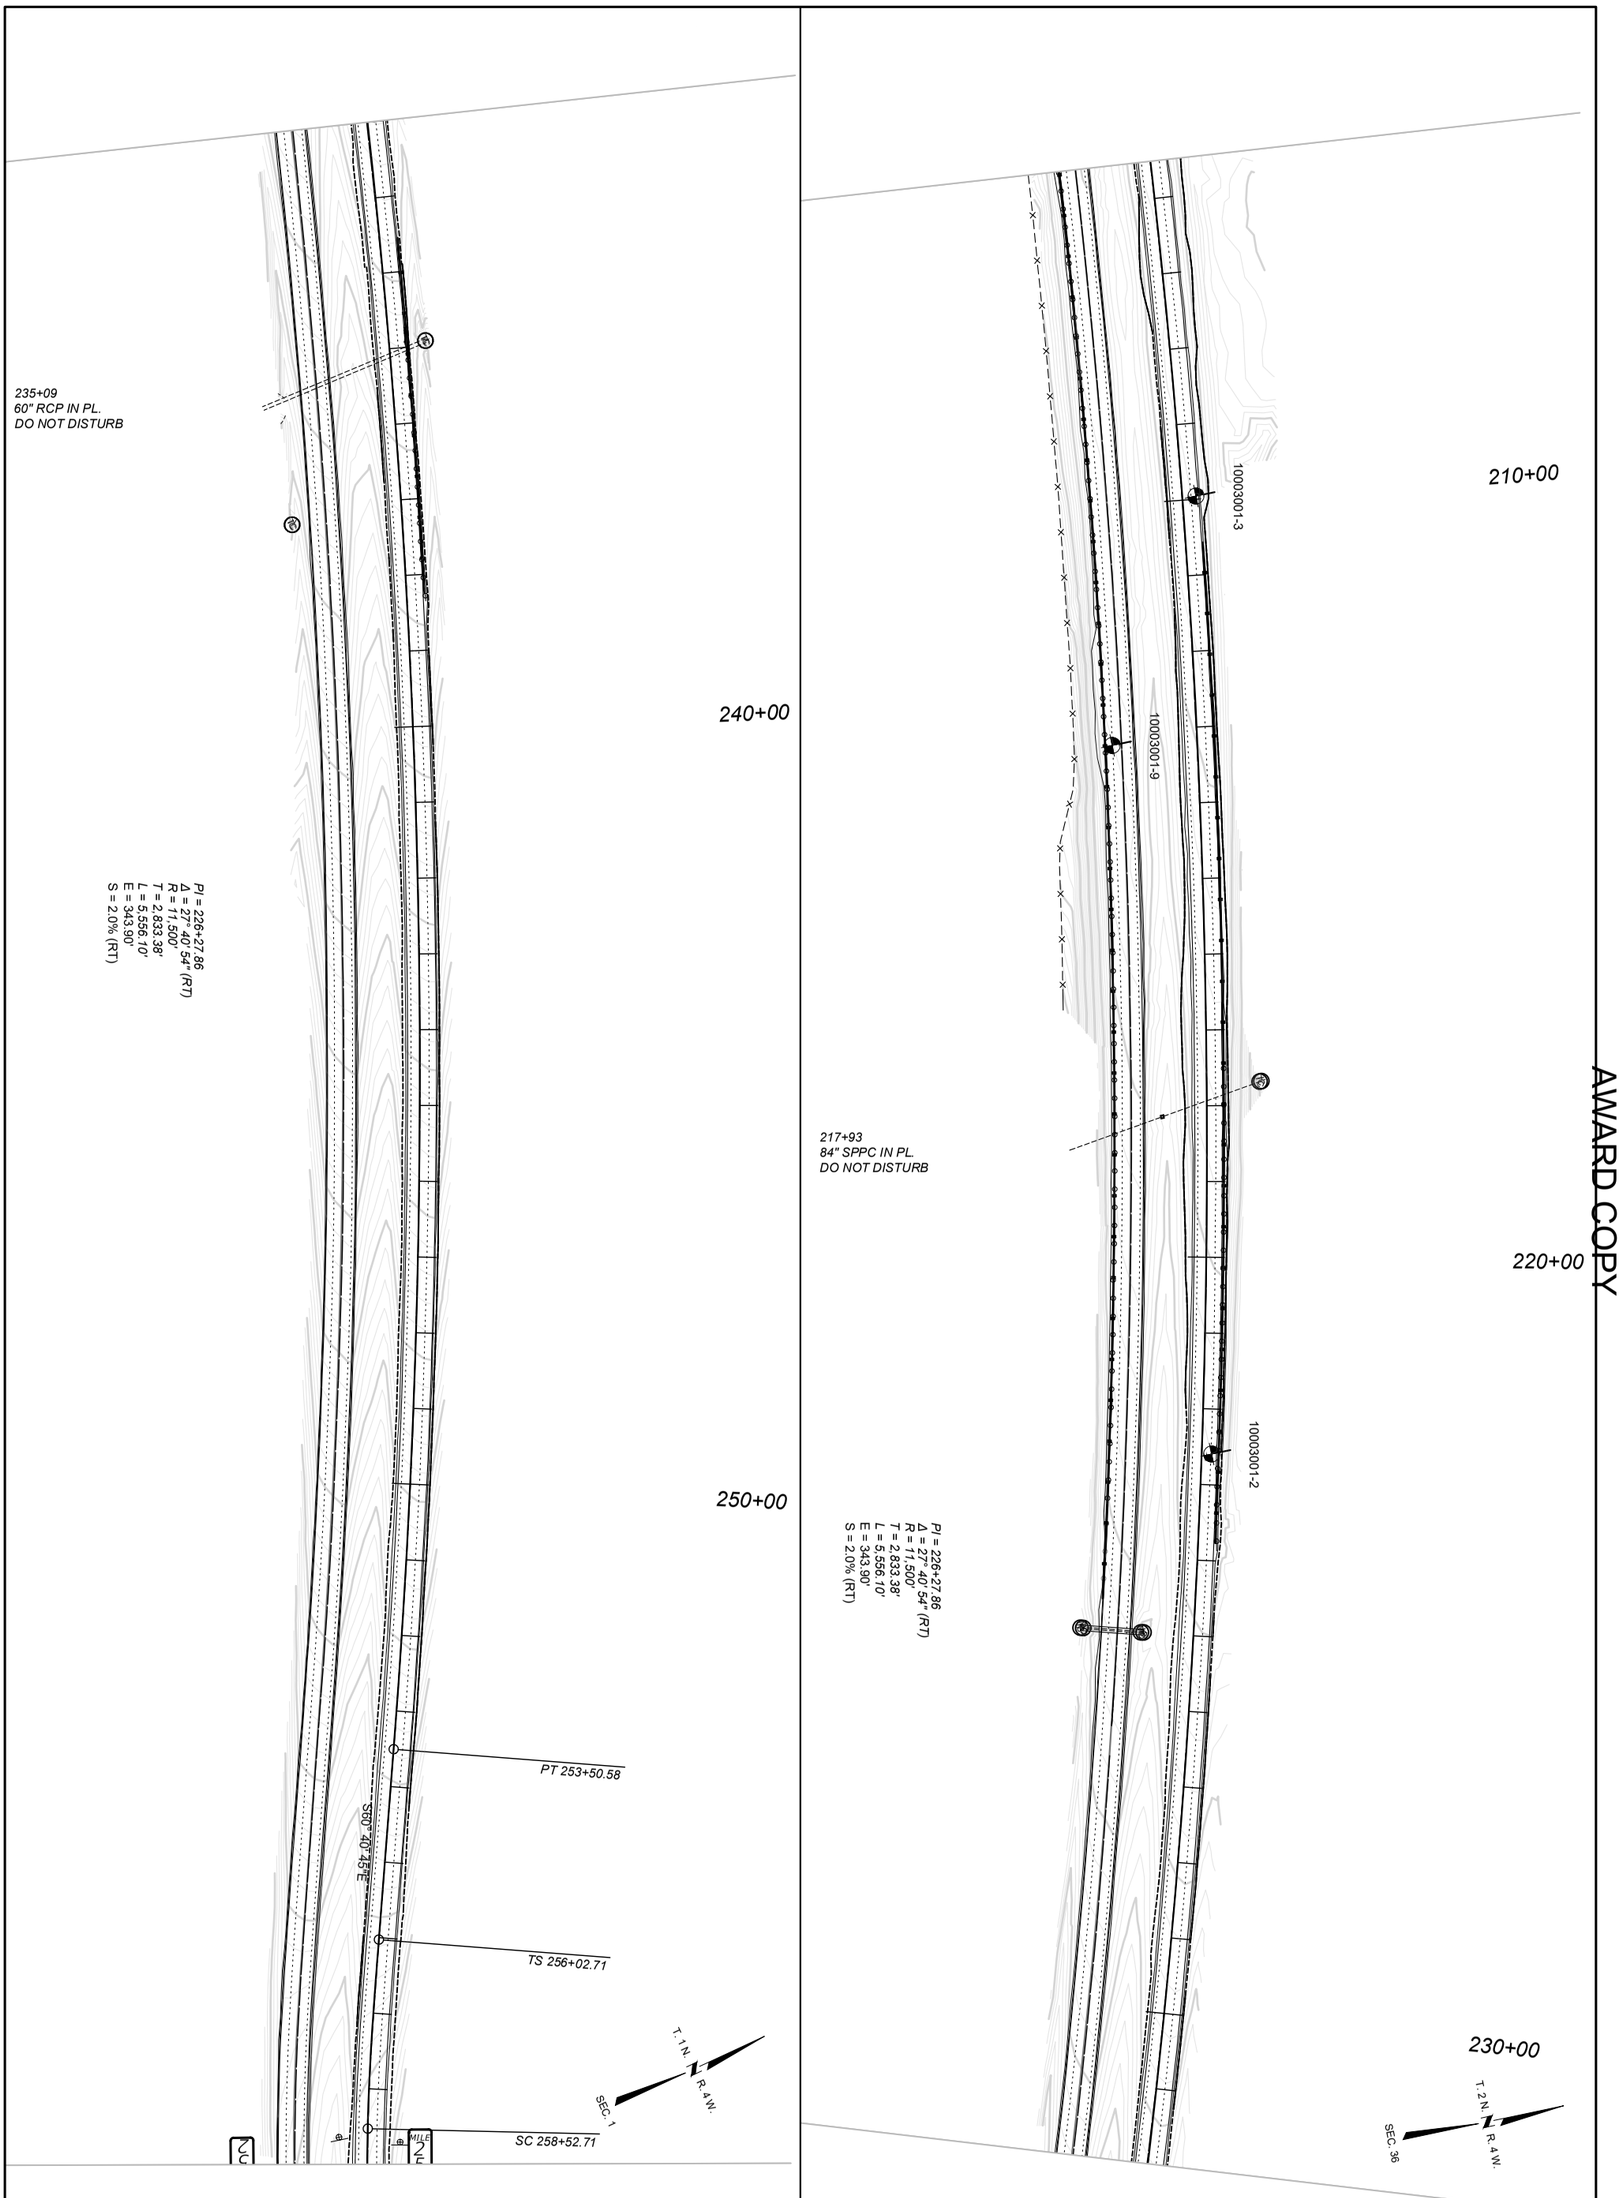


AWARD COPY

MONTANA Department of Transportation	DESIGNED BY: B. BOONE 404/2026	PROJECT NAME: WHITEHALL - EAST	EROSION CONTROL PLANS WESTBOUND
EROSION CONTROL PLANS	REVIEWED BY: FIRST INITIAL LAST NAME MM/YYYY	COUNTY: JEFFERSON	SHEET NO. 05
4/16/2026 2:40 PM	CHECKED BY: FIRST INITIAL LAST NAME MM/YYYY	PROJECT ID: IM 90-5(101)249	
10003001RDERO001.DWG		UPN: 10003001	

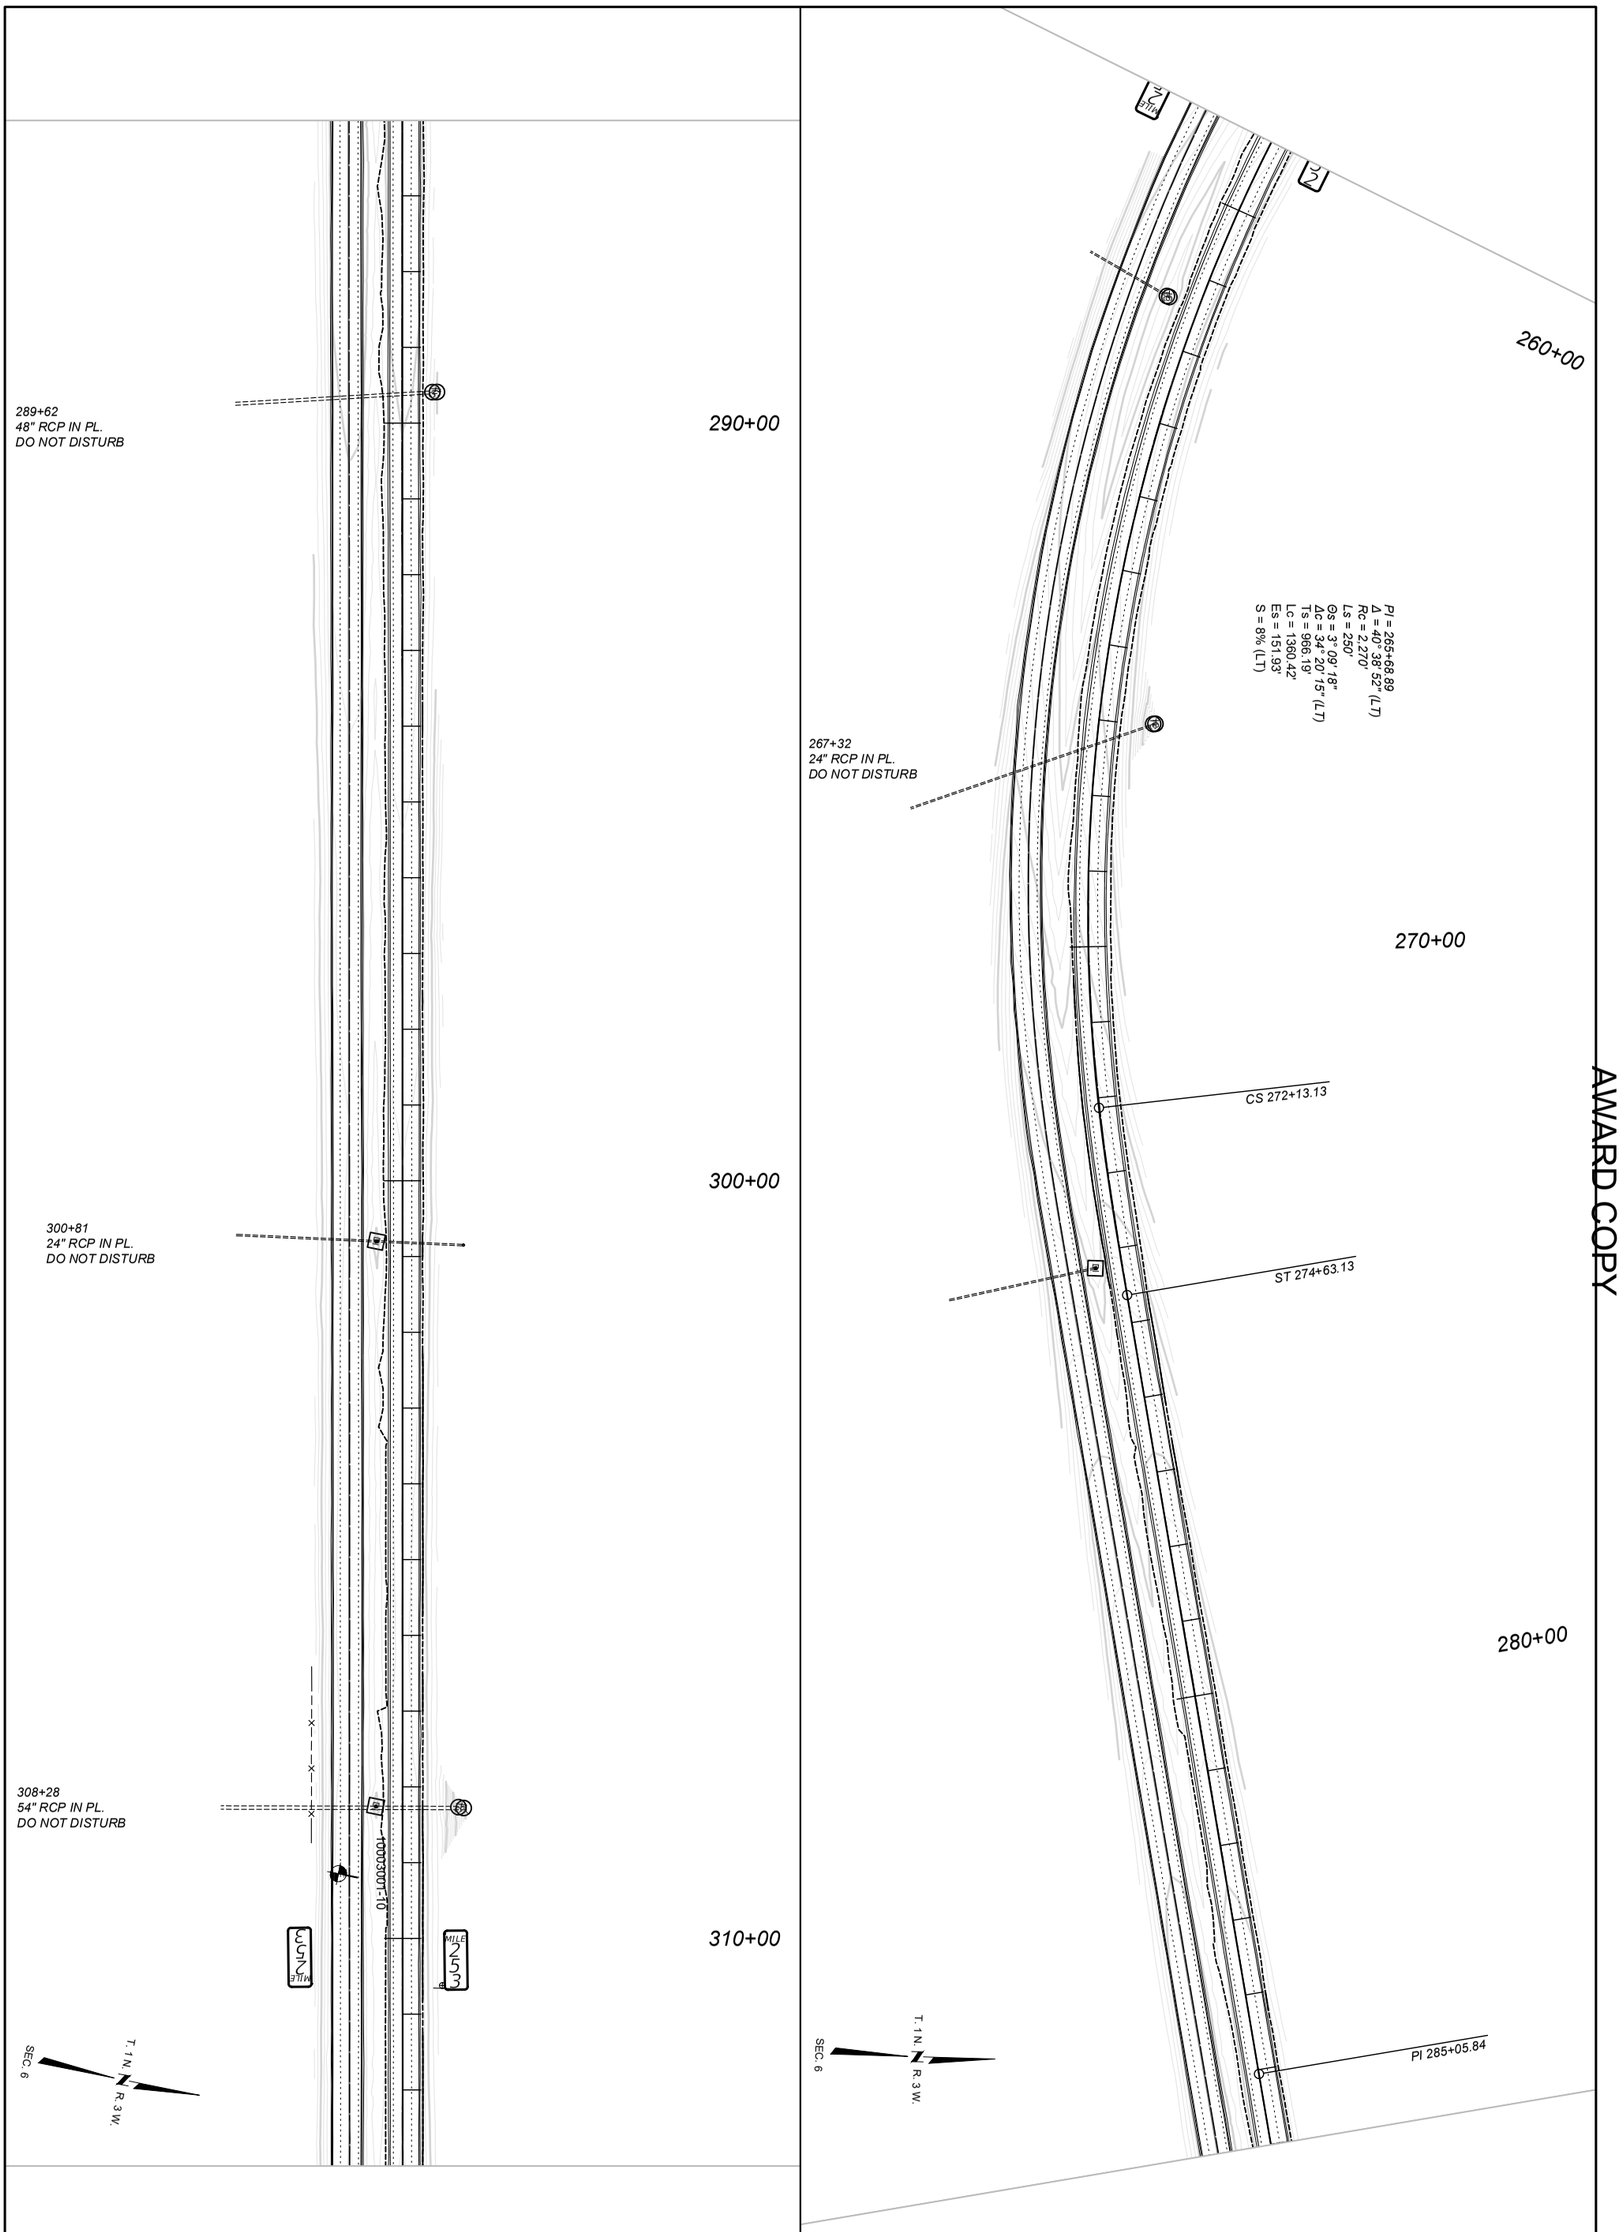


AWARD COPY

MONTANA Department of Transportation	DESIGNED BY: B. BOONE 404/2026	PROJECT NAME: WHITEHALL - EAST	EROSION CONTROL PLANS WESTBOUND
EROSION CONTROL PLANS	REVIEWED BY: FIRST INITIAL LAST NAME MM/YYYY	COUNTY: JEFFERSON	SHEET NO. 06
4/16/2026 2:40 PM	CHECKED BY: FIRST INITIAL LAST NAME MM/YYYY	PROJECT ID: IM 90-5(101)249	
10003001RDERO001.DWG		UPN: 10003001	

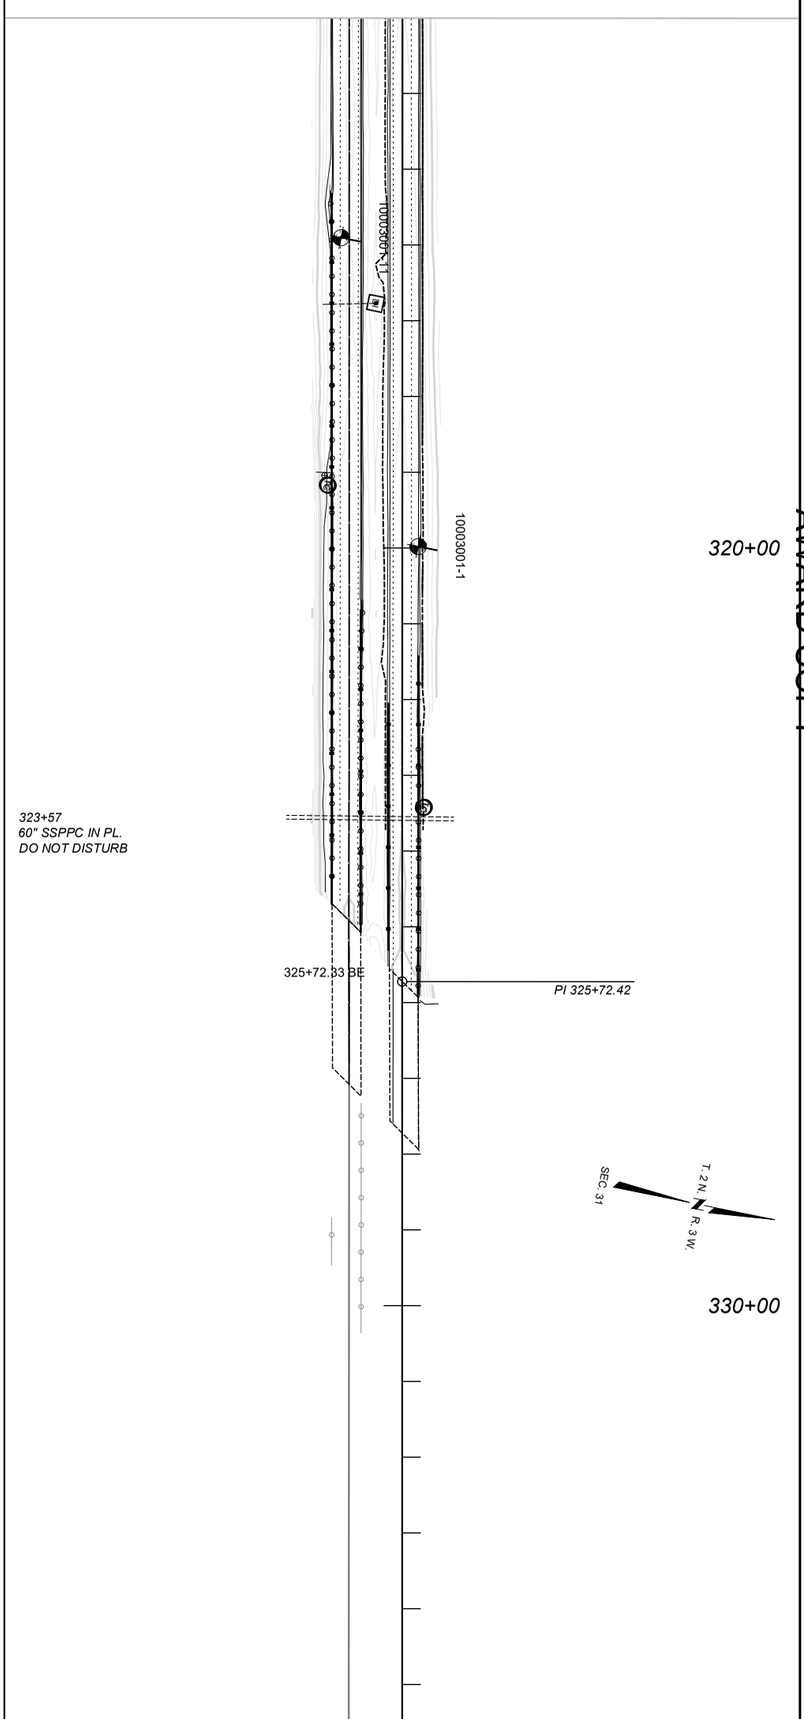


AWARD COPY

MONTANA Department of Transportation	DESIGNED BY: B. BOONE 404/2026	PROJECT NAME: WHITEHALL - EAST	EROSION CONTROL PLANS WESTBOUND
	REVIEWED BY: FIRST INITIAL LAST NAME MM/YYYY	COUNTY: JEFFERSON	SHEET NO. 07
EROSION CONTROL PLANS	CHECKED BY: FIRST INITIAL LAST NAME MM/YYYY	PROJECT ID: IM 90-5(101)249	
4/16/2026 2:40 PM	10003001RDERO001.DWG	UPN: 10003001	

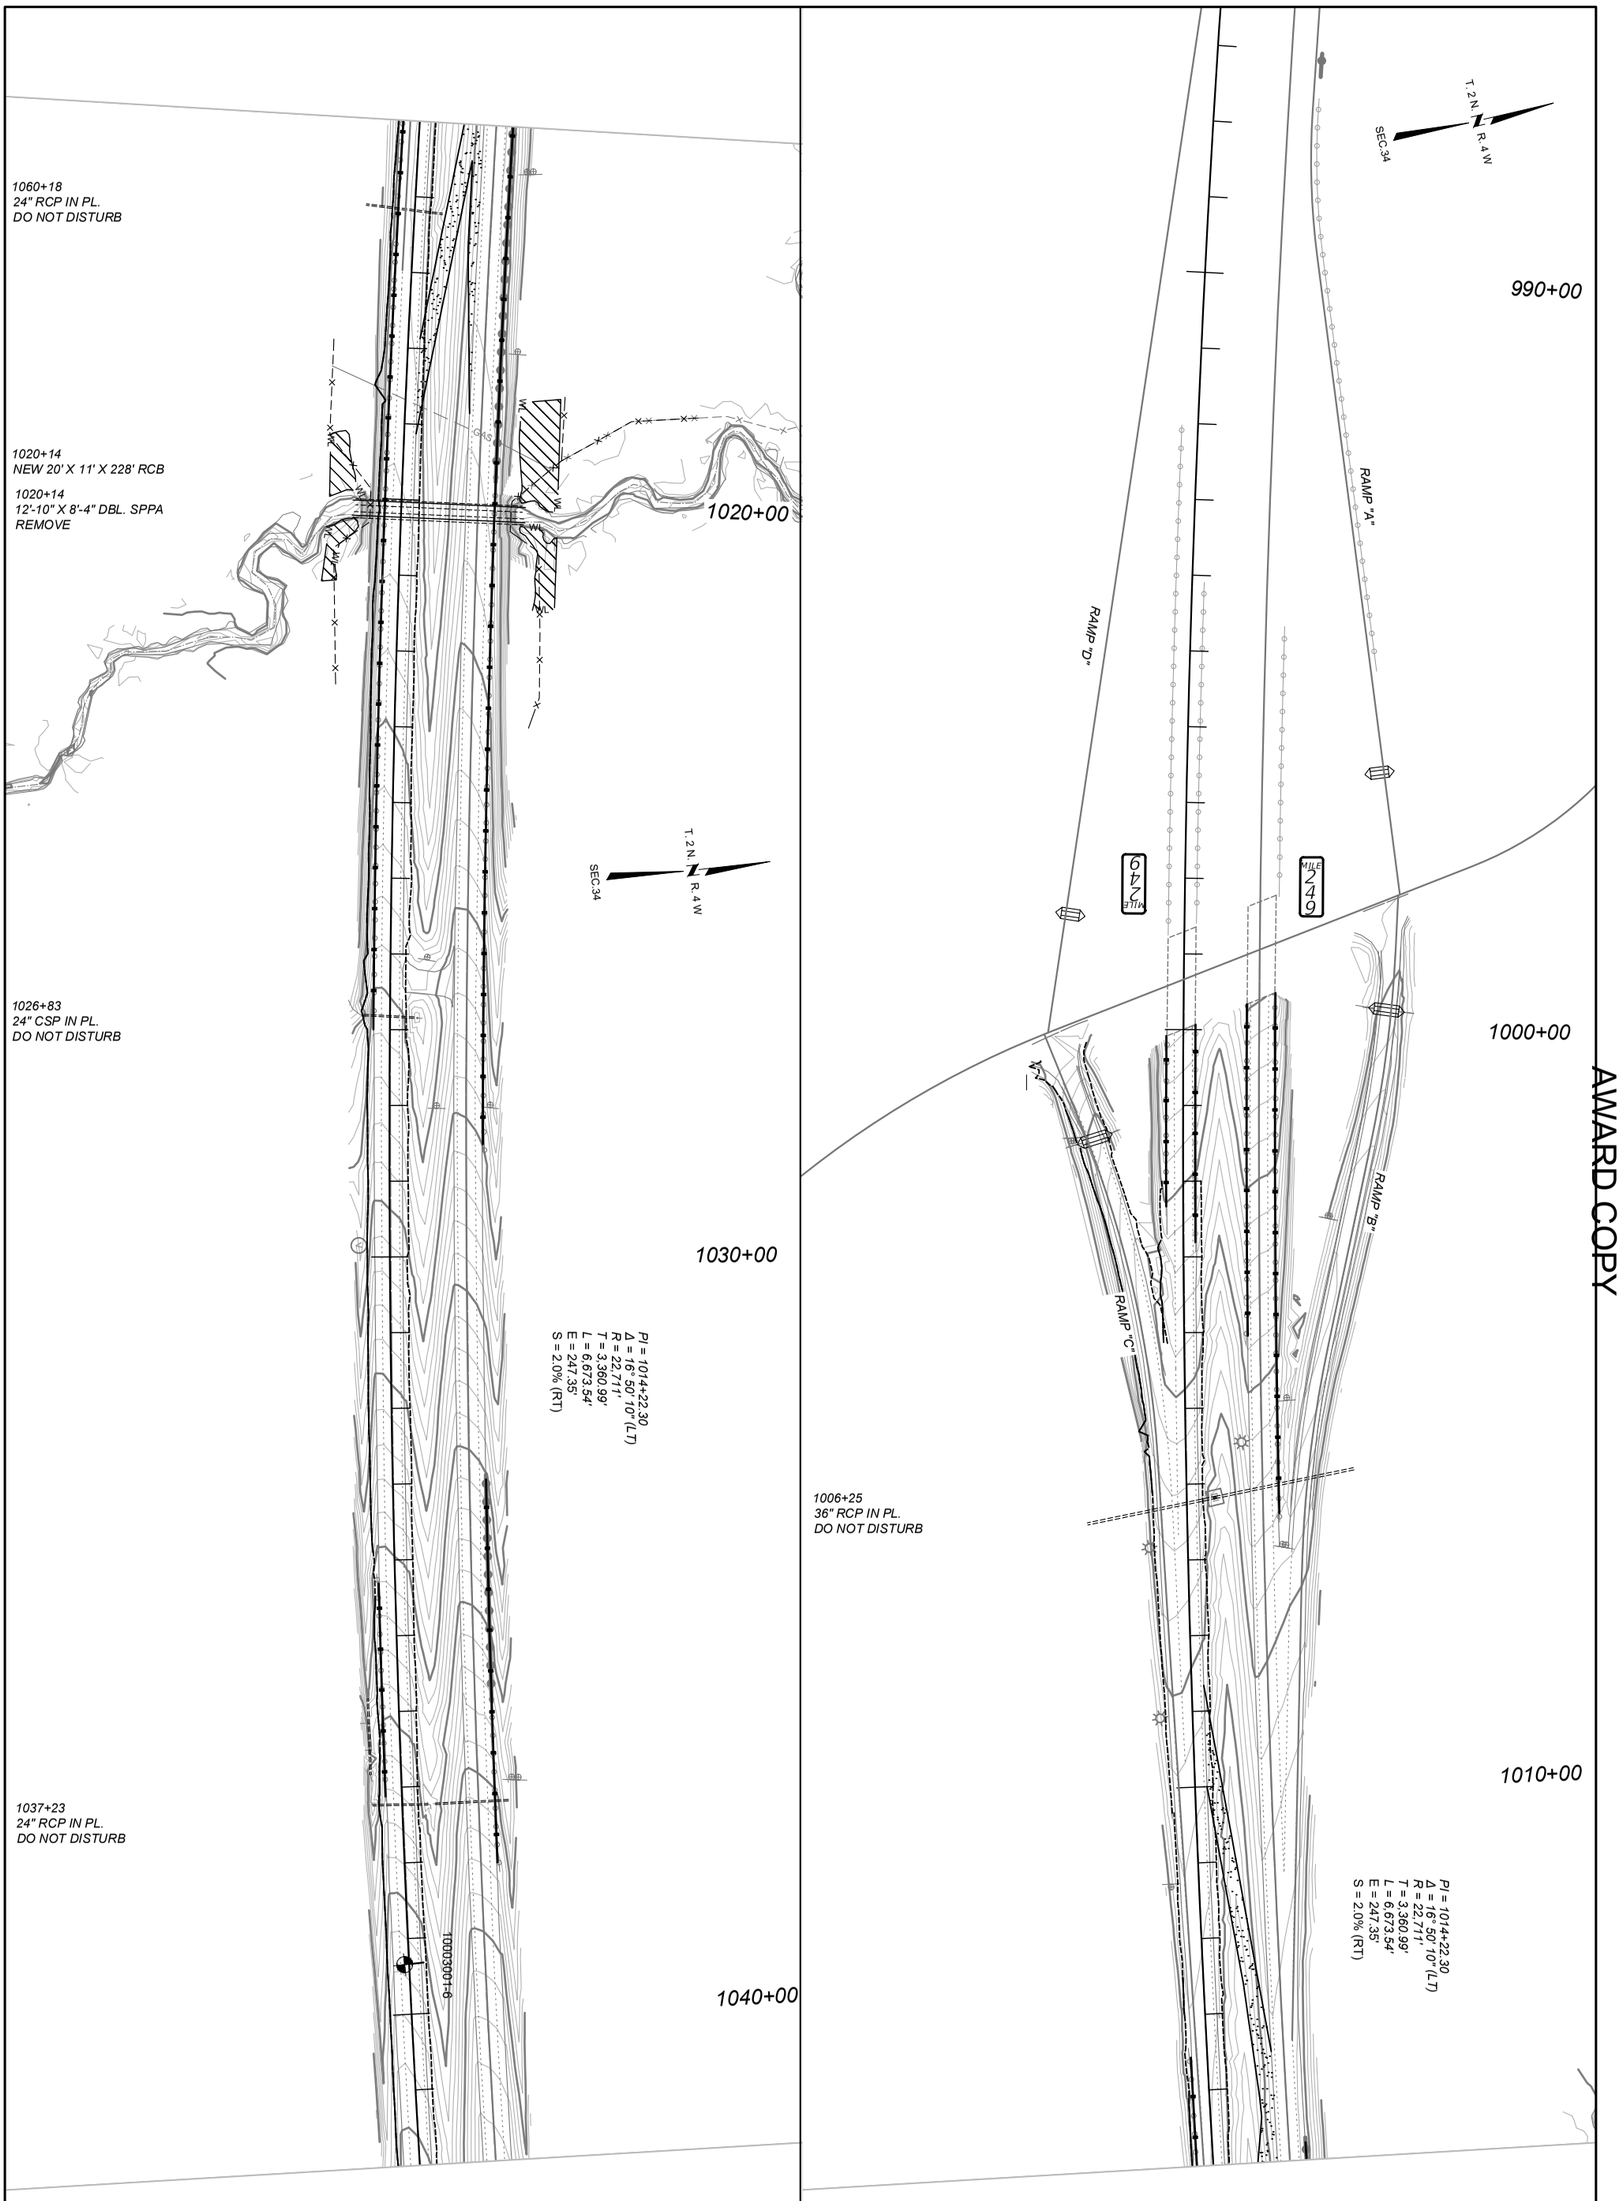


AWARD COPY

MONTANA Department of Transportation	DESIGNED BY: B. BOONE 404/2026	PROJECT NAME: WHITEHALL - EAST	EROSION CONTROL PLANS EASTBOUND
EROSION CONTROL PLANS	REVIEWED BY: FIRST INITIAL LAST NAME MM/YYYY	COUNTY: JEFFERSON	SHEET NO. 08
4/16/2026 2:41 PM	CHECKED BY: FIRST INITIAL LAST NAME MM/YYYY	PROJECT ID: IM 90-5(101)249	
10003001RDERO002.DWG		UPN: 10003001	

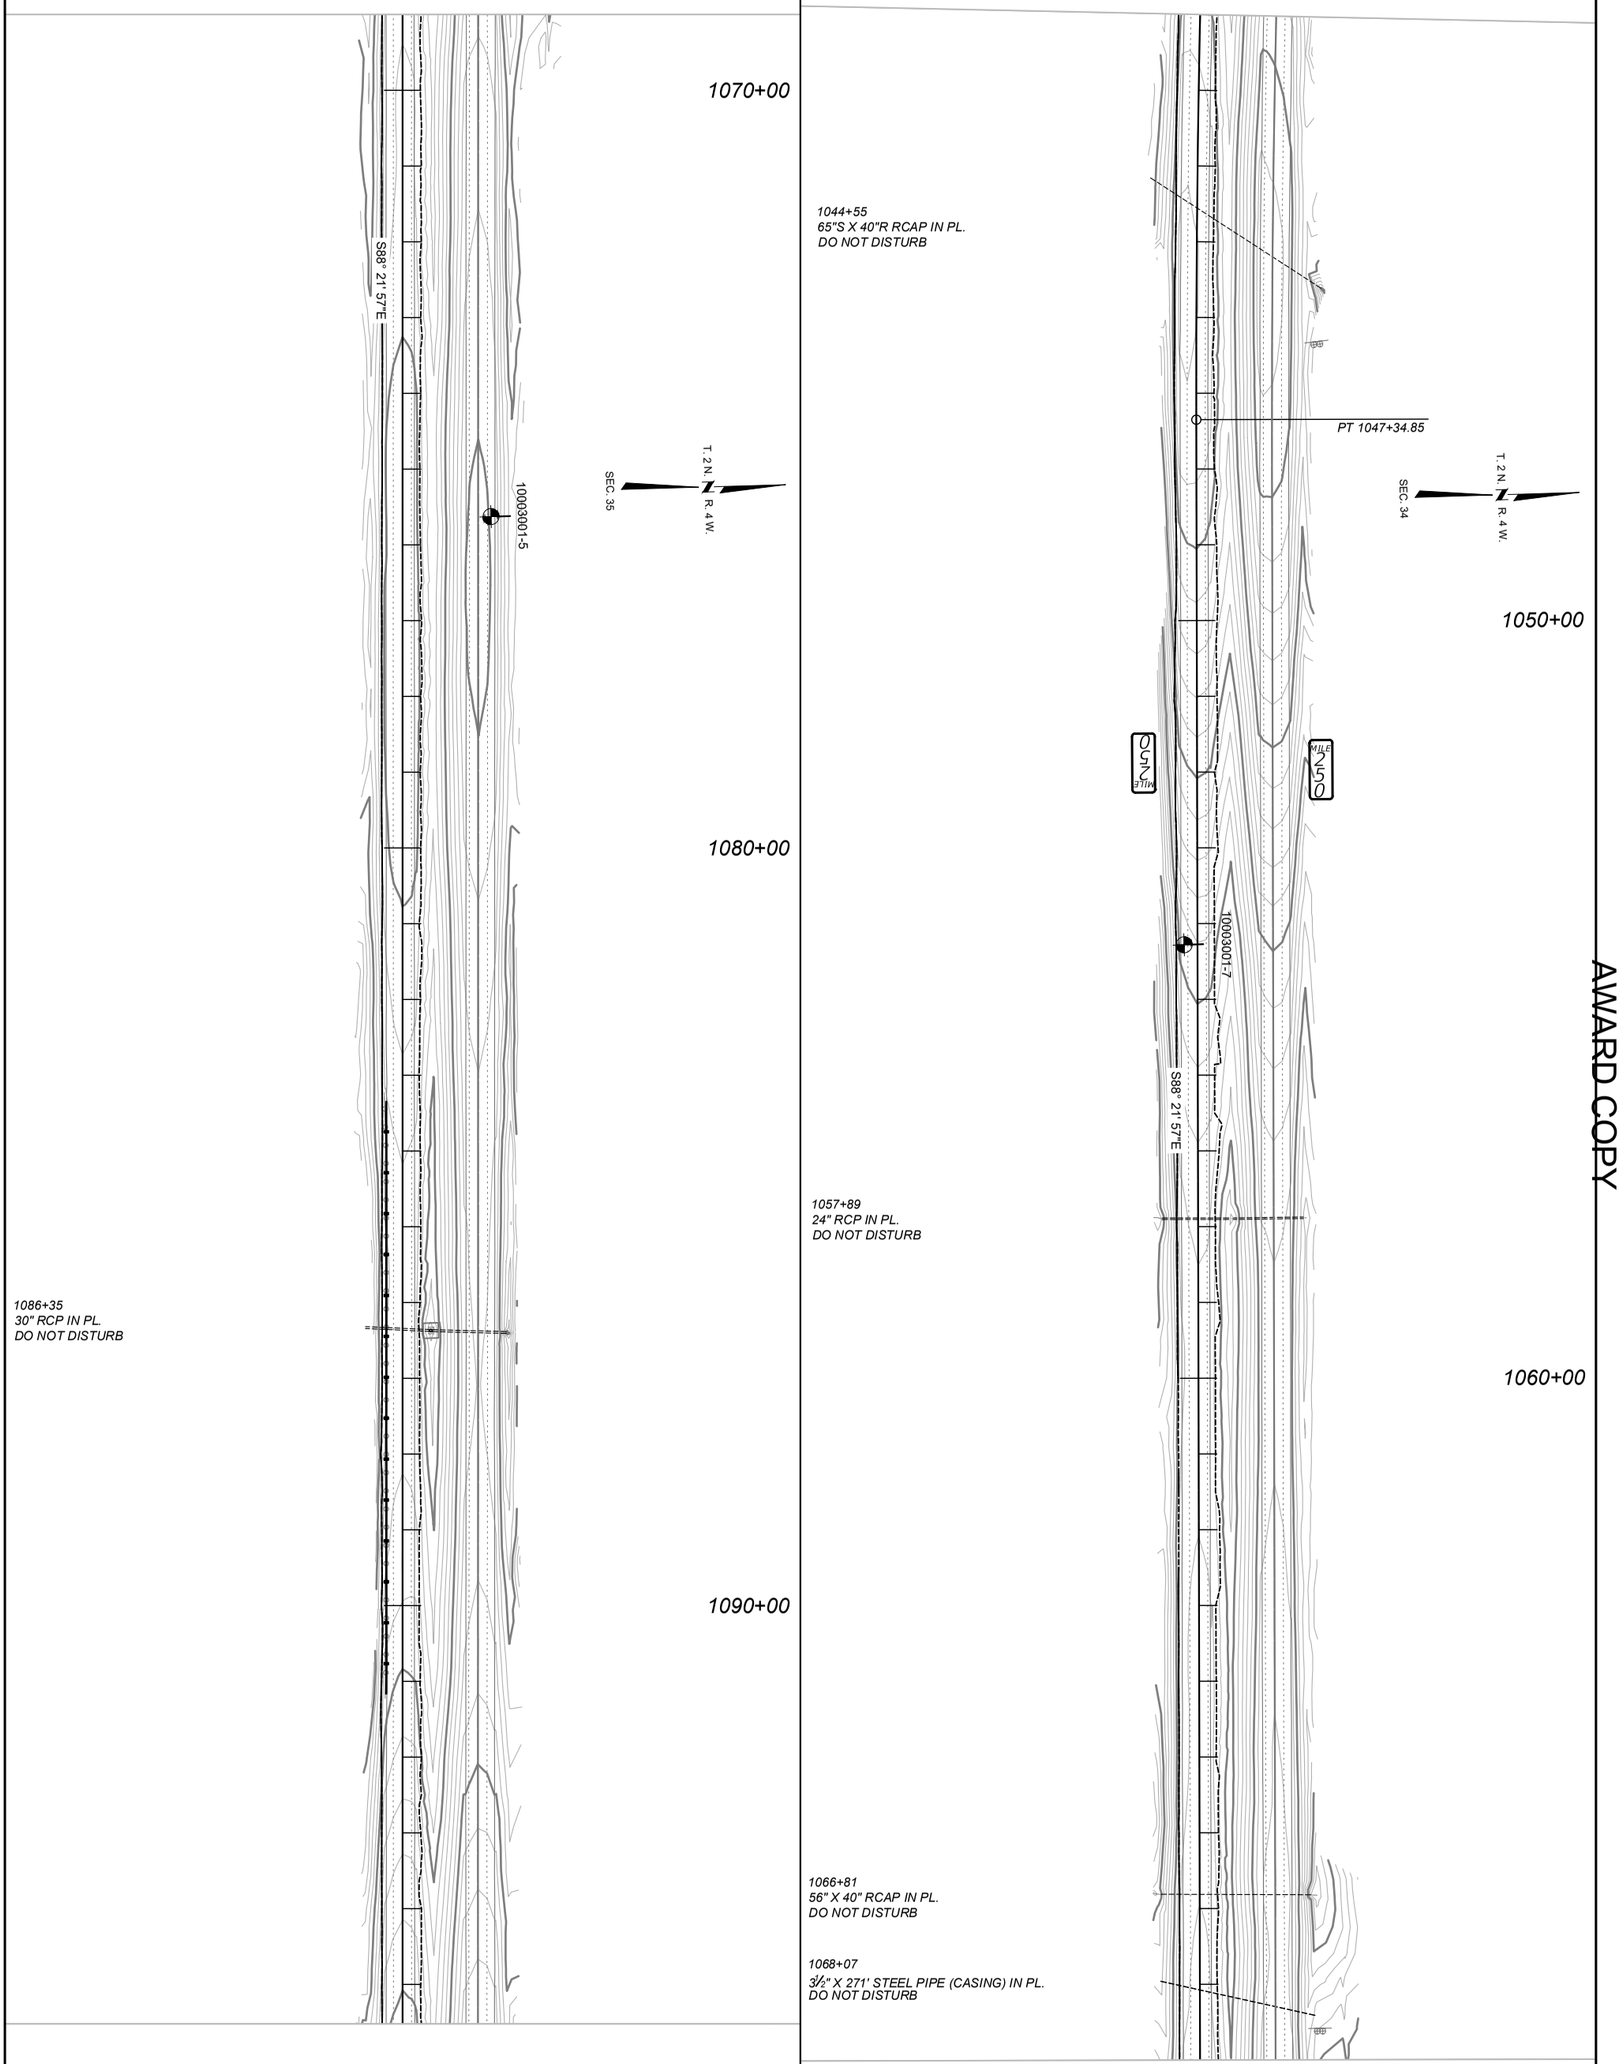


AWARD COPY

MONTANA Department of Transportation	DESIGNED BY: B. BOONE 404/2026	PROJECT NAME: WHITEHALL - EAST	EROSION CONTROL PLANS EASTBOUND
	REVIEWED BY: FIRST INITIAL LAST NAME MM/YYYY	COUNTY: JEFFERSON	
EROSION CONTROL PLANS	CHECKED BY: FIRST INITIAL LAST NAME MM/YYYY	PROJECT ID: IM 90-5(101)249	
4/16/2026 2:41 PM	10003001RDERO002.DWG	UPN: 10003001	SHEET NO. 09

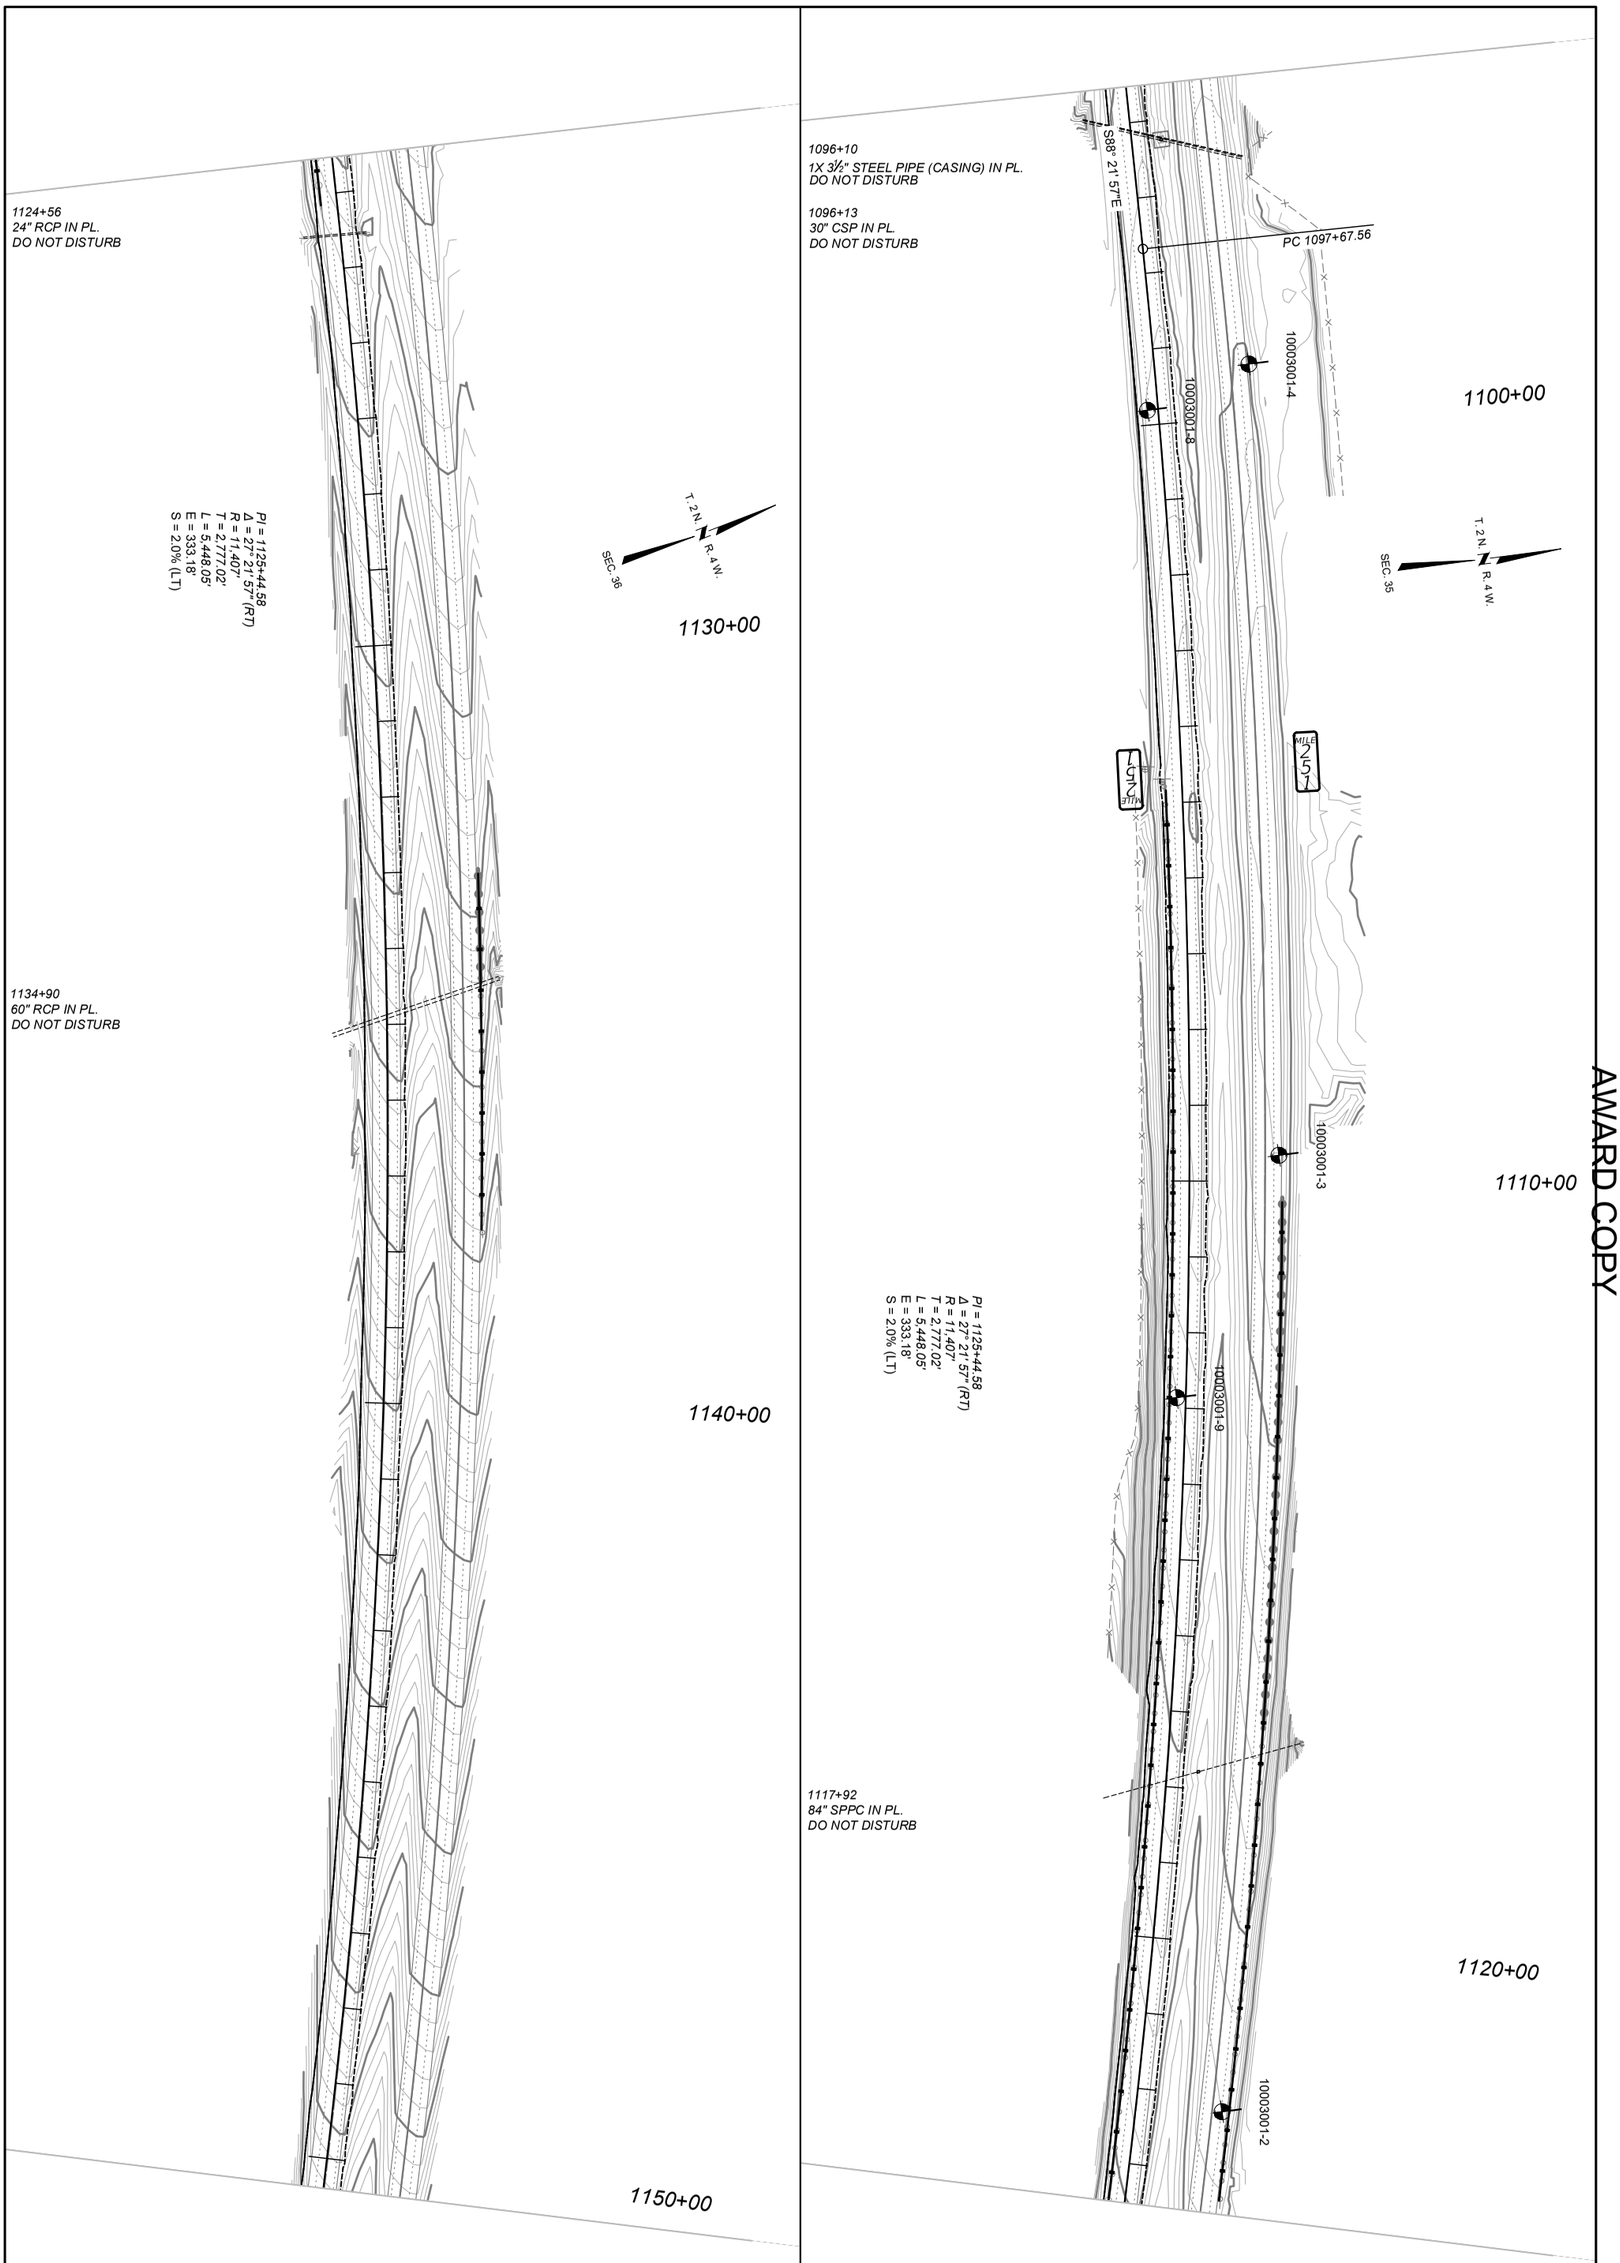


AWARD COPY

MONTANA Department of Transportation	DESIGNED BY: B. BOONE 404/2026	PROJECT NAME: WHITEHALL - EAST	EROSION CONTROL PLANS EASTBOUND
EROSION CONTROL PLANS	REVIEWED BY: FIRST INITIAL LAST NAME MM/YYYY	COUNTY: JEFFERSON	SHEET NO. 10
4/16/2026 2:41 PM	CHECKED BY: FIRST INITIAL LAST NAME MM/YYYY	PROJECT ID: IM 90-5(101)249	
10003001RDERO002.DWG		UPN: 10003001	

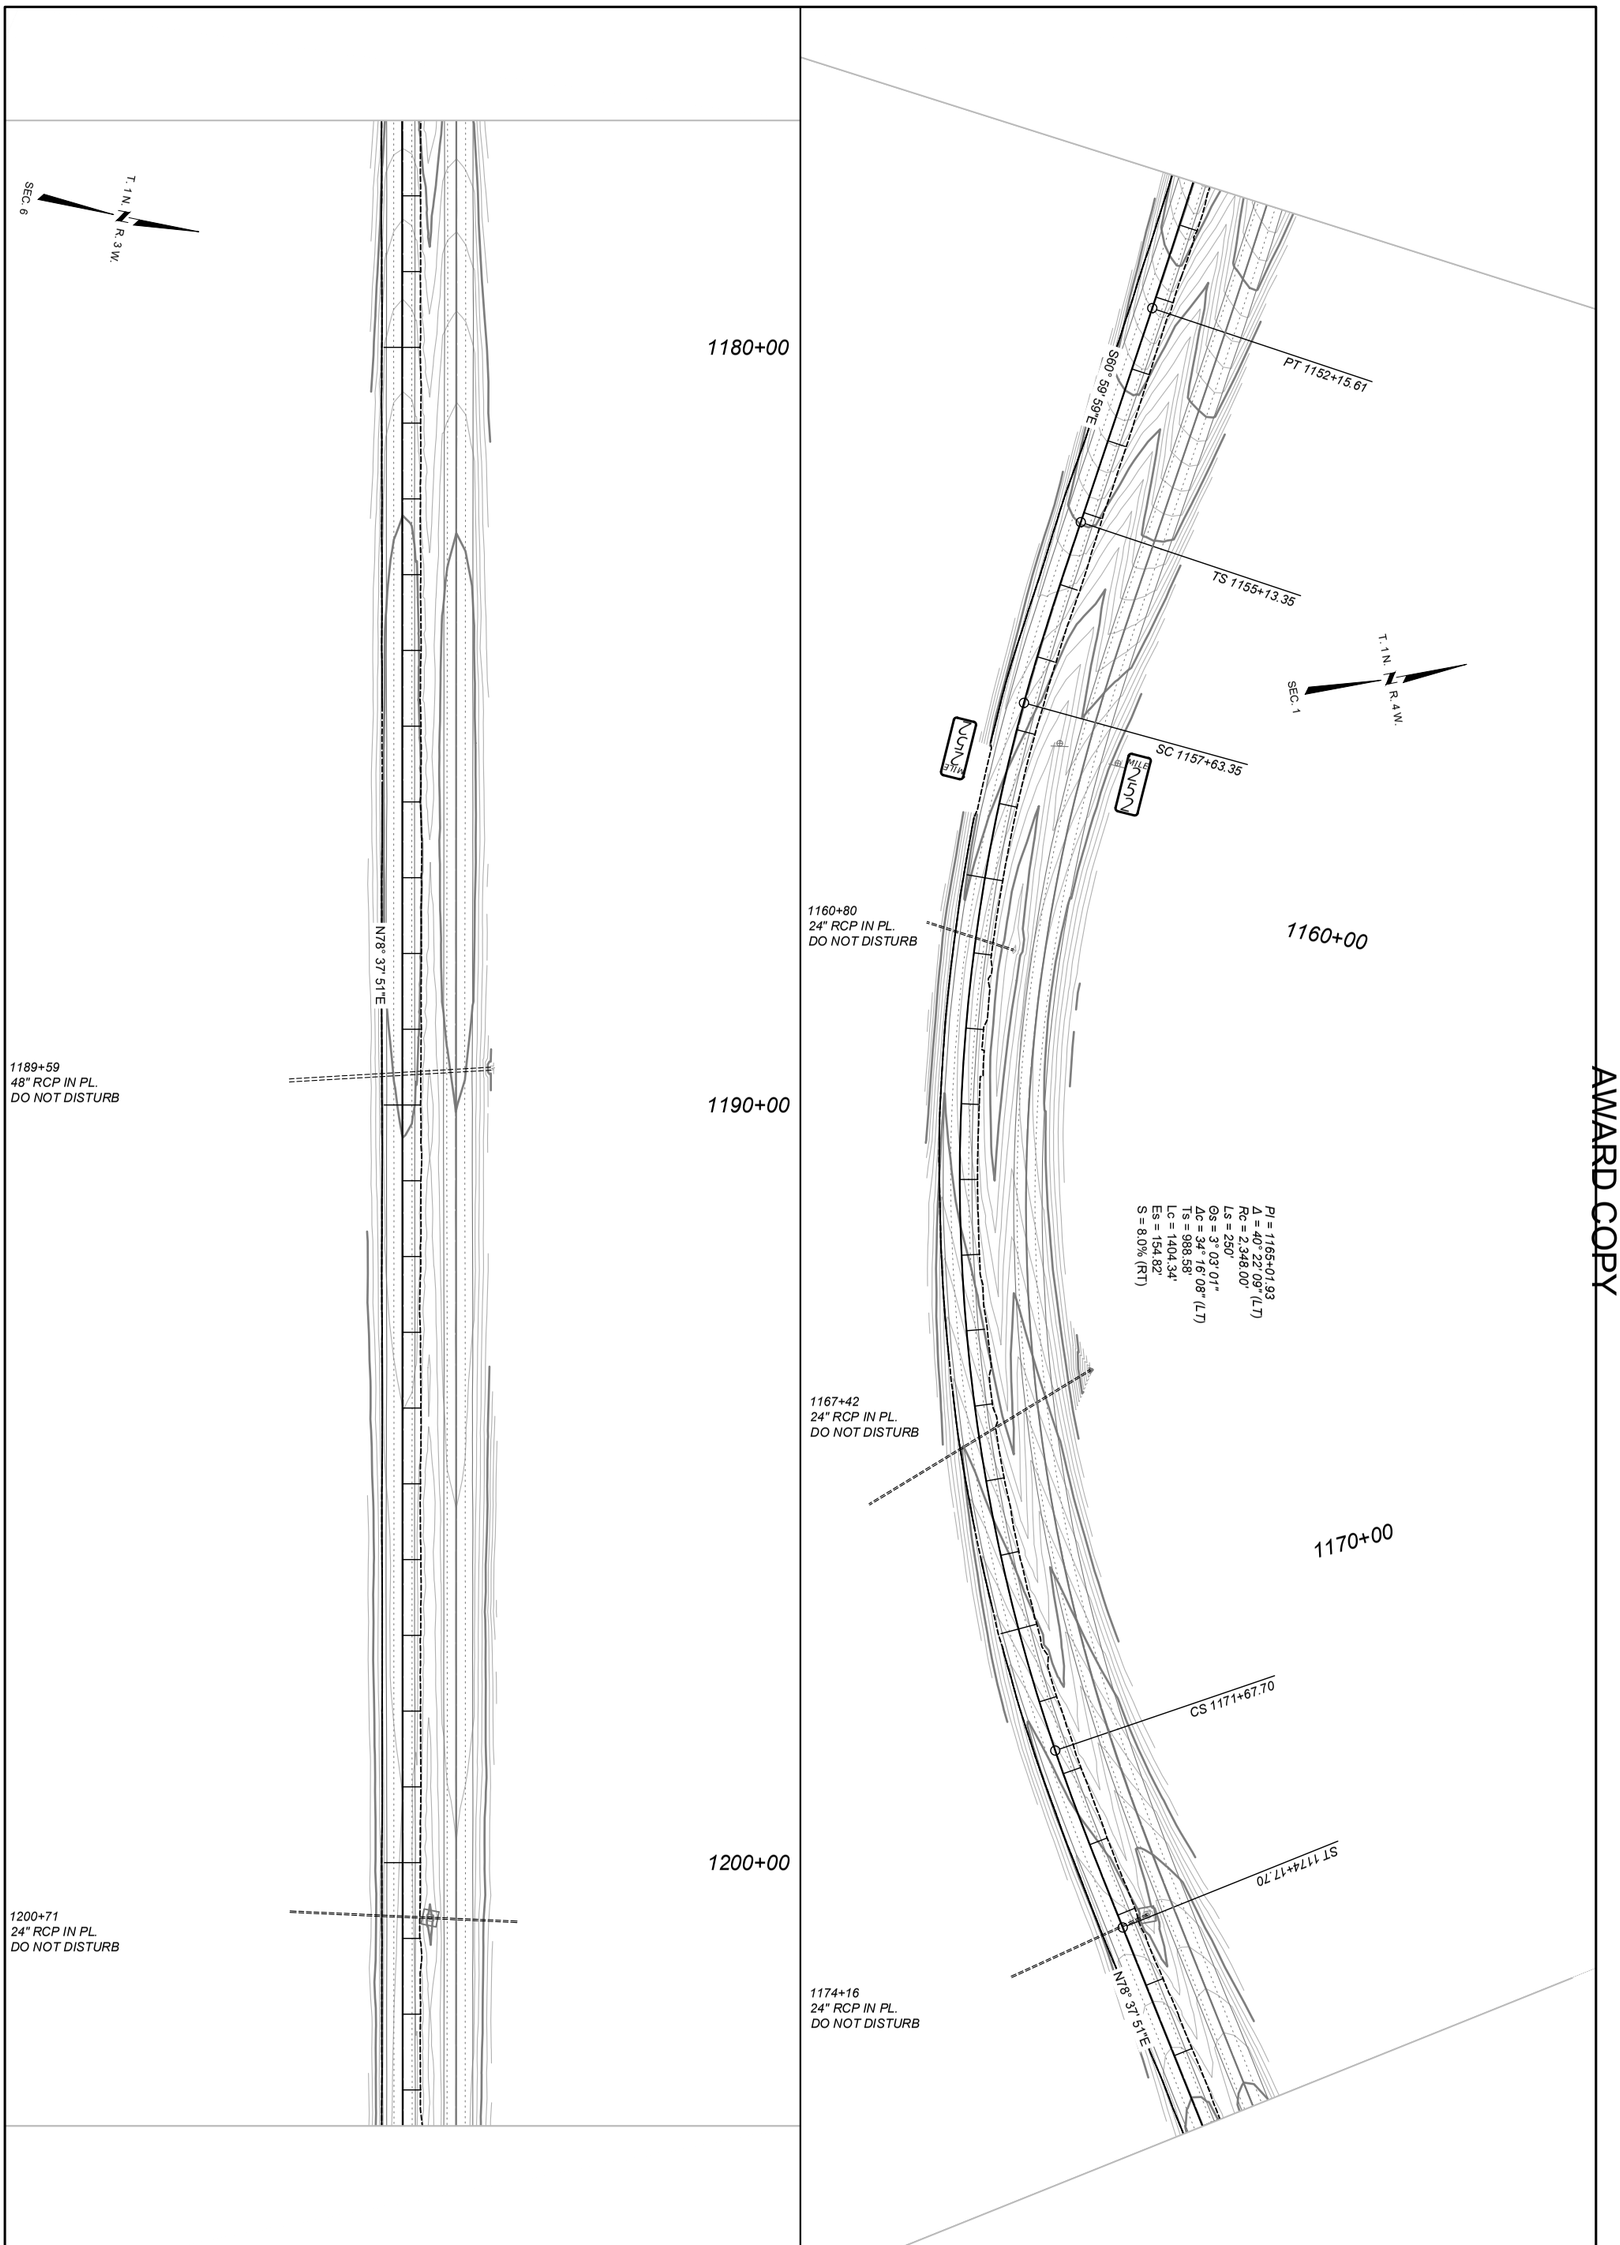

AWARD COPY

MONTANA Department of Transportation	DESIGNED BY: B. BOONE 404/2026	PROJECT NAME: WHITEHALL - EAST	EROSION CONTROL PLANS EASTBOUND
EROSION CONTROL PLANS	REVIEWED BY: FIRST INITIAL LAST NAME MM/YYYY	COUNTY: JEFFERSON	SHEET NO. 11
4/16/2026 2:41 PM	CHECKED BY: FIRST INITIAL LAST NAME MM/YYYY	PROJECT ID: IM 90-5(101)249	
10003001RDERO002.DWG		UPN: 10003001	

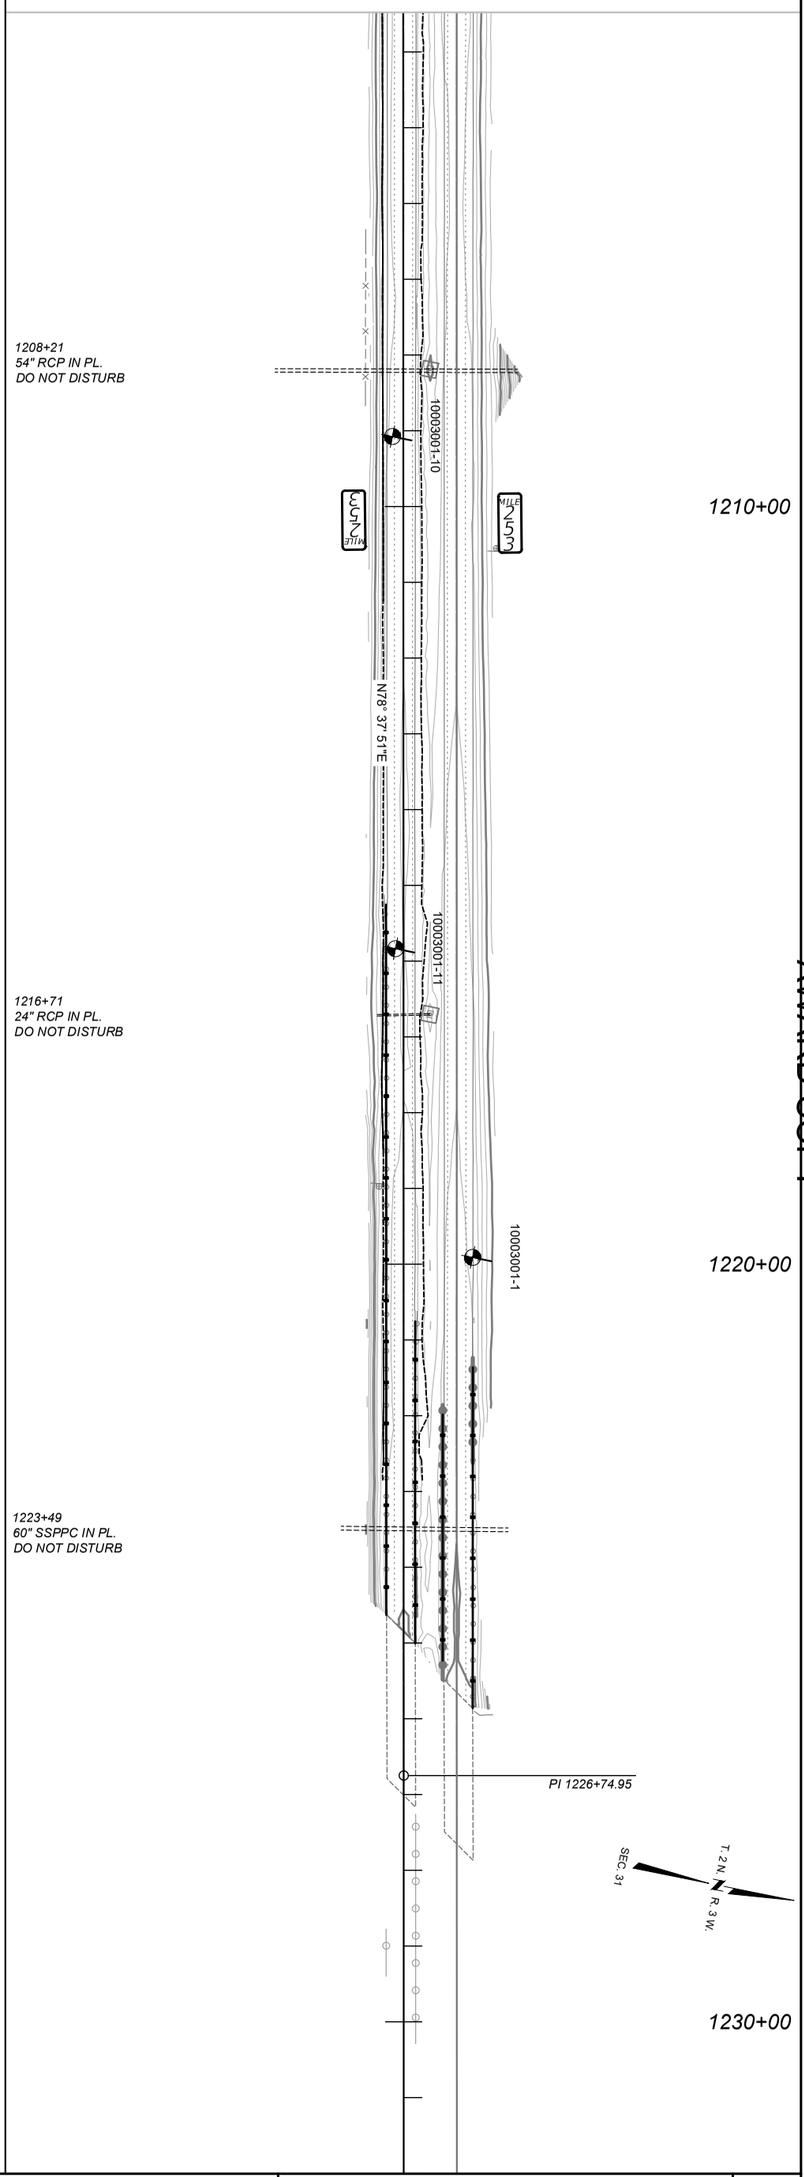

AWARD COPY

MONTANA Department of Transportation	DESIGNED BY: B. BOONE 404/2026	PROJECT NAME: WHITEHALL - EAST	EROSION CONTROL PLANS EASTBOUND
	REVIEWED BY: FIRST INITIAL LAST NAME MM/YYYY	COUNTY: JEFFERSON	SHEET NO. 12
EROSION CONTROL PLANS	CHECKED BY: FIRST INITIAL LAST NAME MM/YYYY	PROJECT ID: IM 90-5(101)249	
4/16/2026 2:41 PM	10003001RDERO002.DWG	UPN: 10003001	