

URBAN CONTRAST TAPE 7" INSIDE TRAVEL LANE DETAILS

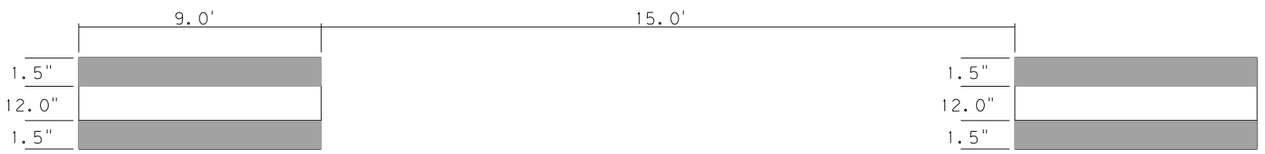


WHITE EPOXY STRIPE (9':15')
WITH BLACK EPOXY BORDER

WHITE EPOXY STRIPE (9':15')
WITH BLACK EPOXY BORDER

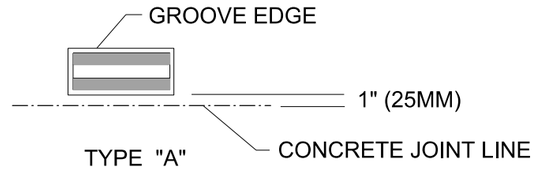


NOTE: INSTALL STRIPING/GROOVING ON THE SAME SIDE OF THE CONCRETE JOINT LINE AS EXISTING STRIPING. SEE SPECIAL PROVISIONS.

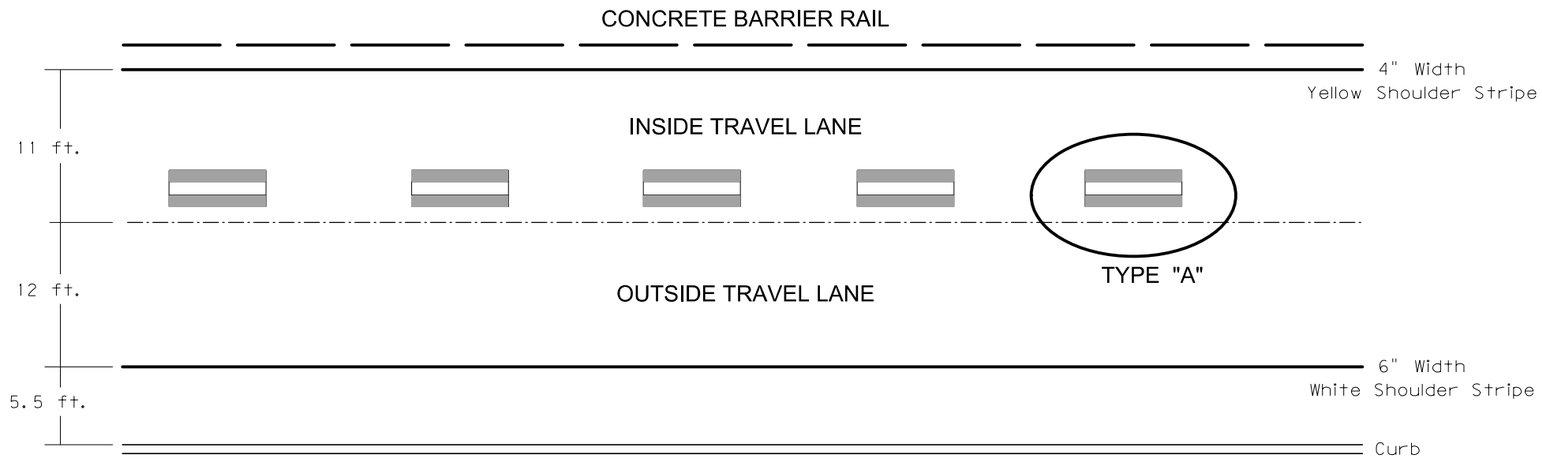


TYPICAL STRIPING/GROOVING ALIGNMENT

URBAN CONTRAST TAPE 7" OUTSIDE TRAVEL LANE DETAILS

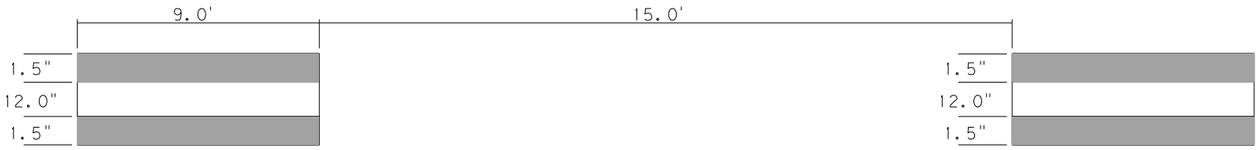


WHITE EPOXY STRIPE (9':15')
WITH BLACK STRIPING TAPE BORDER

WHITE EPOXY STRIPE (9':15')
WITH BLACK STRIPING TAPE BORDER

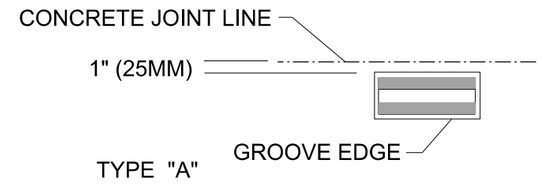


NOTE: INSTALL STRIPING/GROOVING ON THE SAME SIDE OF THE CONCRETE JOINT LINE AS EXISTING STRIPING. SEE SPECIAL PROVISIONS.

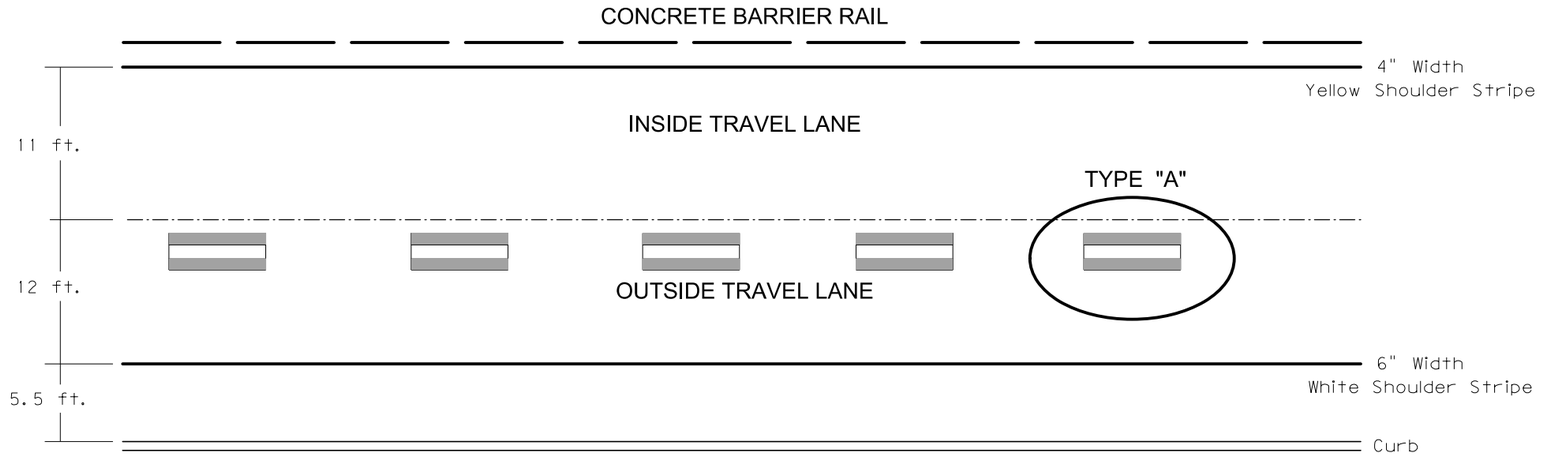


TYPICAL STRIPING/GROOVING ALIGNMENT

RURAL GROOVING CONTRAST TAPE 7" DETAILS

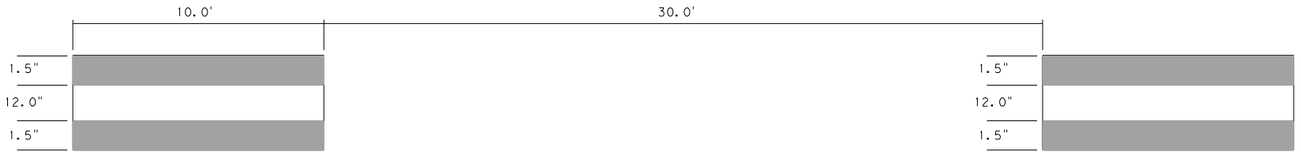


WHITE EPOXY STRIPE (10':30')
WITH BLACK STRIPING TAPE BORDER

WHITE EPOXY STRIPE (10':30')
WITH BLACK STRIPING TAPE BORDER

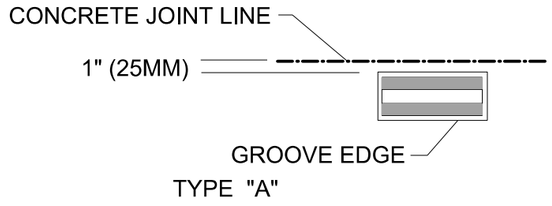


TYPE "A"

NOTE: INSTALL STRIPING/GROOVING ON THE SAME SIDE OF THE CONCRETE JOINT LINE AS EXISTING STRIPING. SEE SPECIAL PROVISIONS.

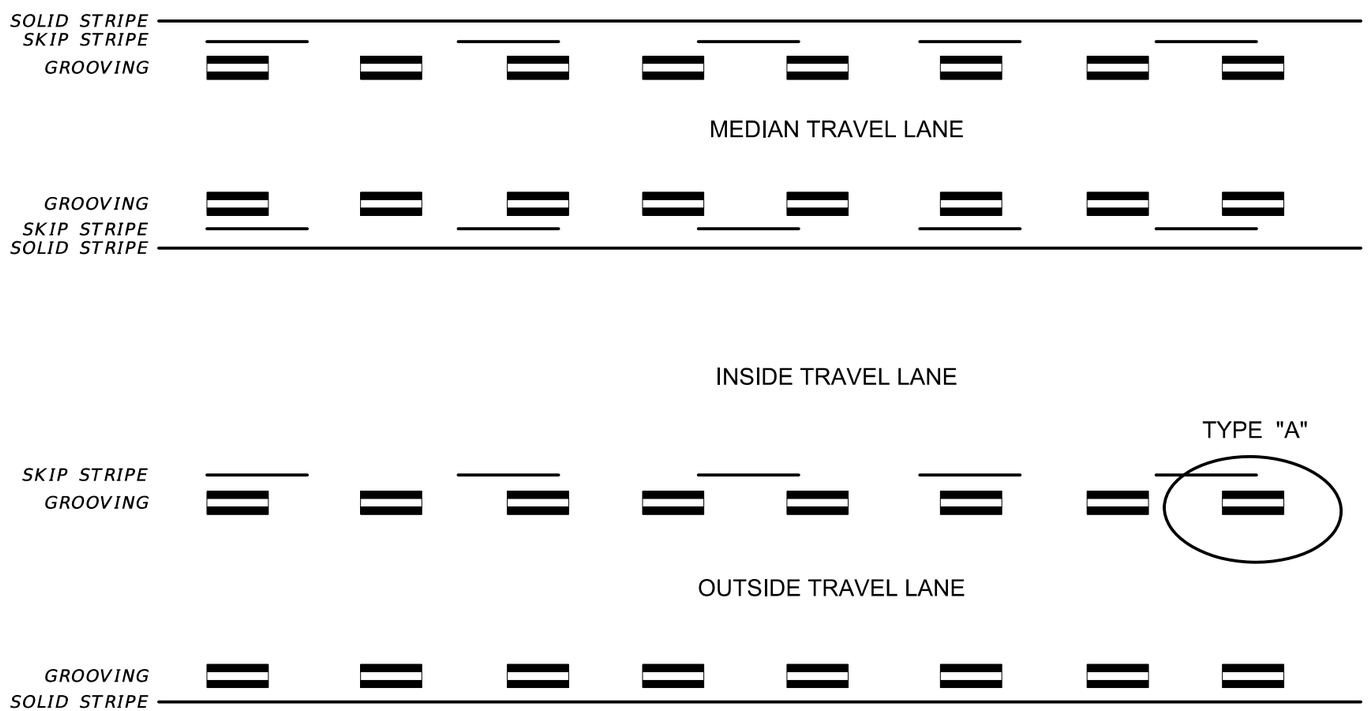


TYPICAL STRIPING/GROOVING ALIGNMENT

URBAN GROOVING CONTRAST TAPE 7" DETAILS

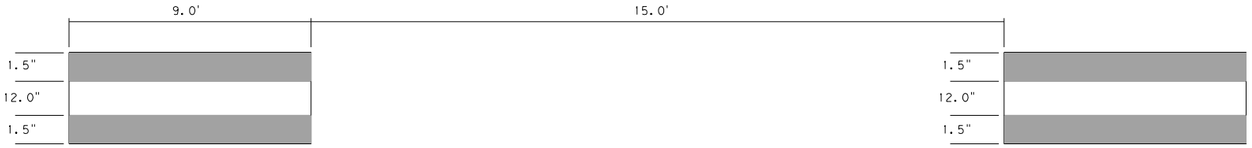


WHITE EPOXY STRIPE (9':15')
WITH BLACK STRIPING TAPE BORDER


WHITE EPOXY STRIPE (9':15')
WITH BLACK STRIPING TAPE BORDER

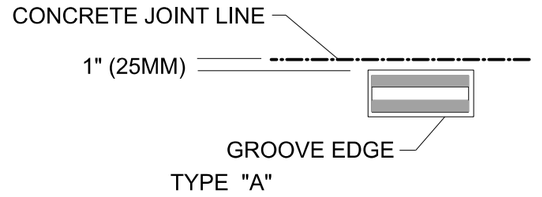

TYPE "A"

NOTE: INSTALL STRIPING/GROOVING ON THE SAME SIDE OF THE CONCRETE JOINT LINE AS EXISTING STRIPING. SEE SPECIAL PROVISIONS.

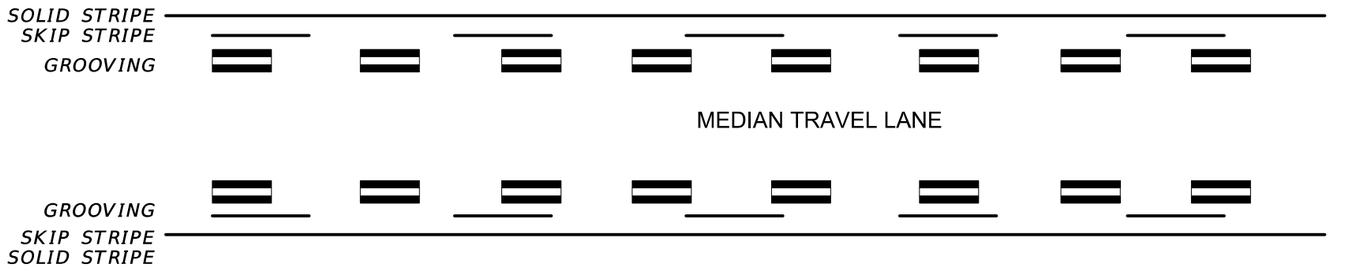

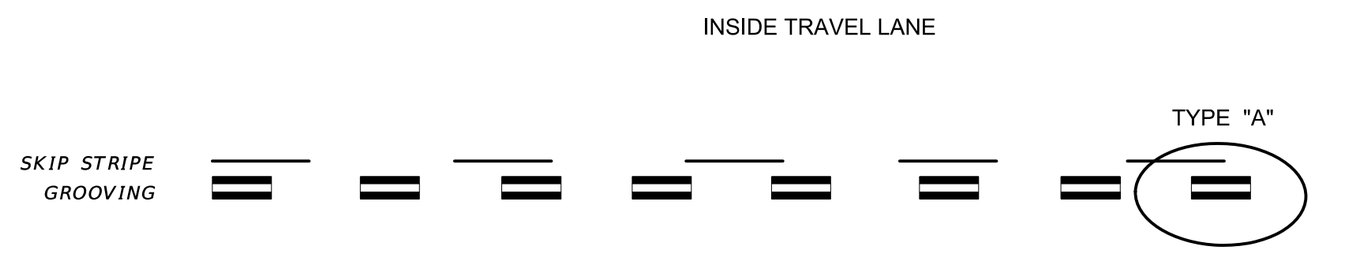

TYPICAL STRIPING/GROOVING ALIGNMENT