

URBAN CONTRAST TAPE 7" INSIDE TRAVEL LANE DETAILS

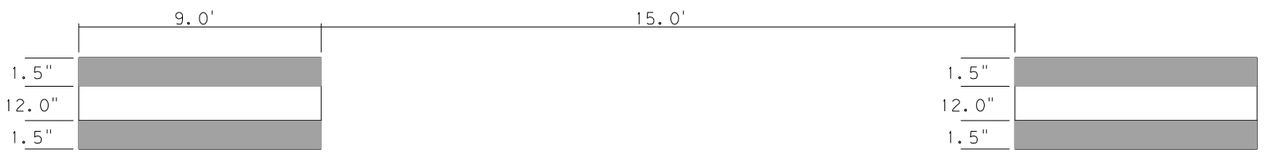


WHITE EPOXY STRIPE (9':15')
WITH BLACK EPOXY BORDER

WHITE EPOXY STRIPE (9':15')
WITH BLACK EPOXY BORDER

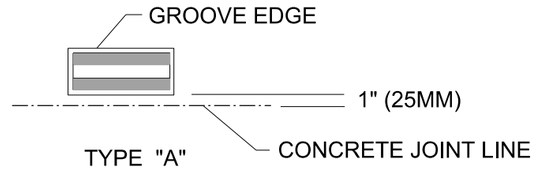

NOTE: INSTALL STRIPING/GROOVING ON THE SAME SIDE OF THE CONCRETE JOINT LINE AS EXISTING STRIPING. SEE SPECIAL PROVISIONS.

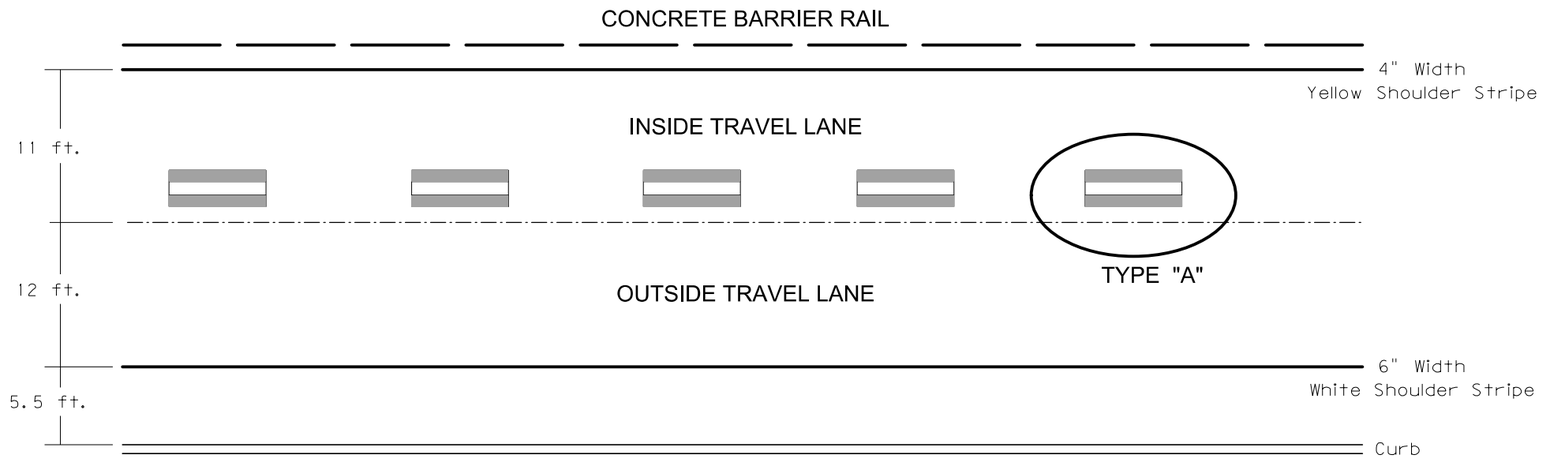

TYPICAL STRIPING/GROOVING ALIGNMENT