
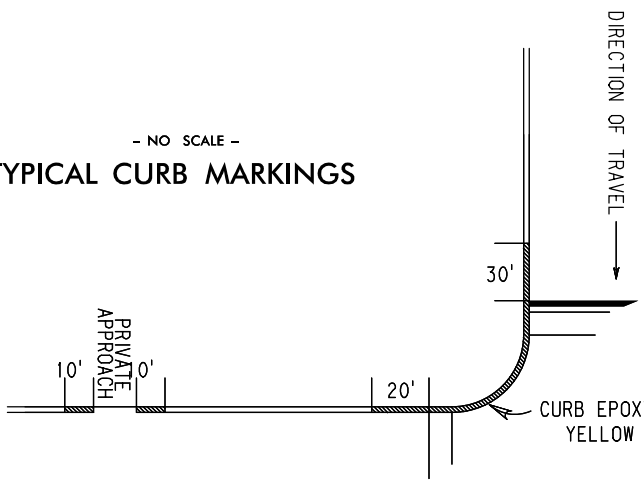



– NO SCALE –

TYPICAL CURB MARKINGS

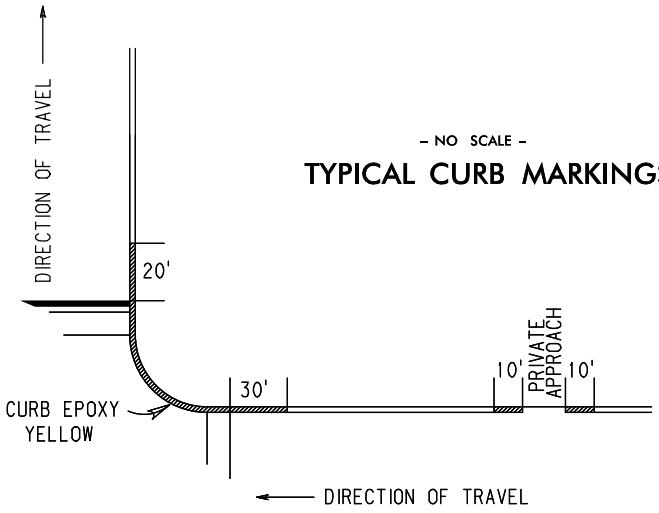


– NO SCALE –

TYPICAL CURB MARKINGS

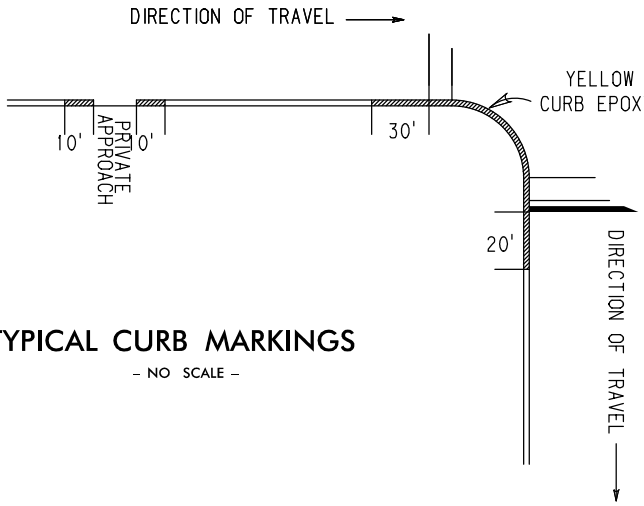


TYPICAL CURB MARKINGS

– NO SCALE –

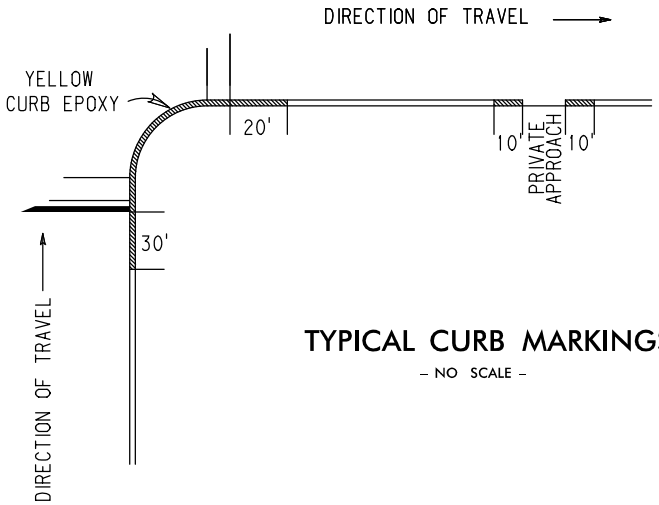


TYPICAL CURB MARKINGS

– NO SCALE –

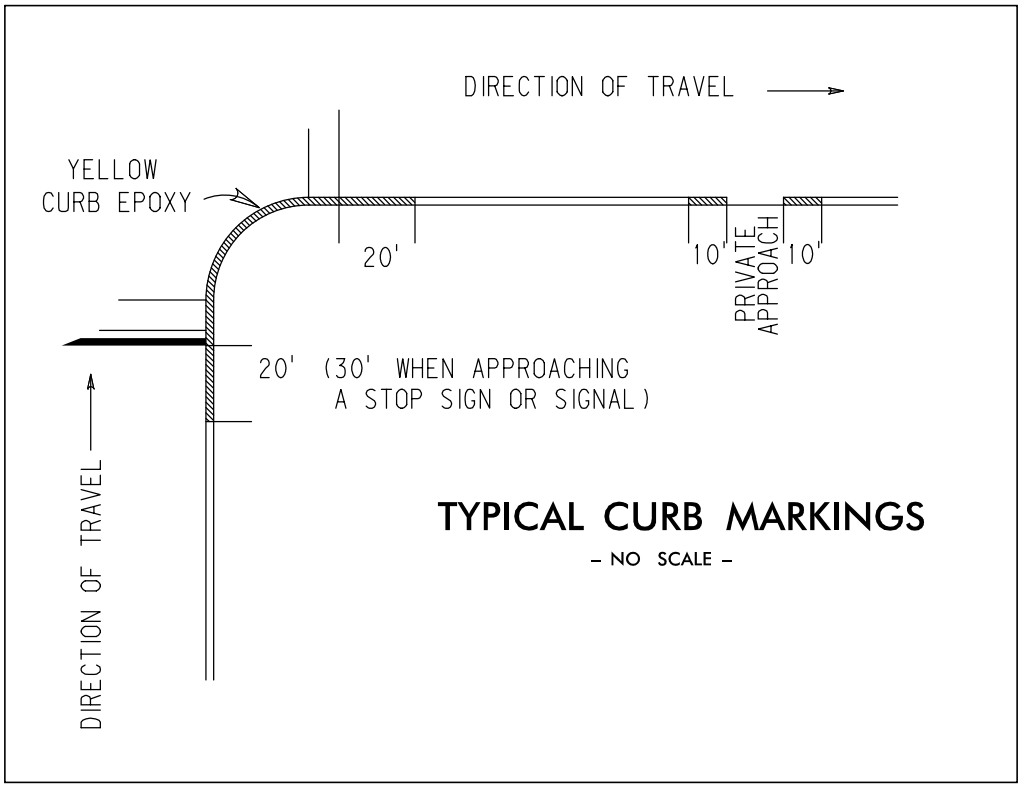

TYPICAL CURB MARKINGS

– NO SCALE –

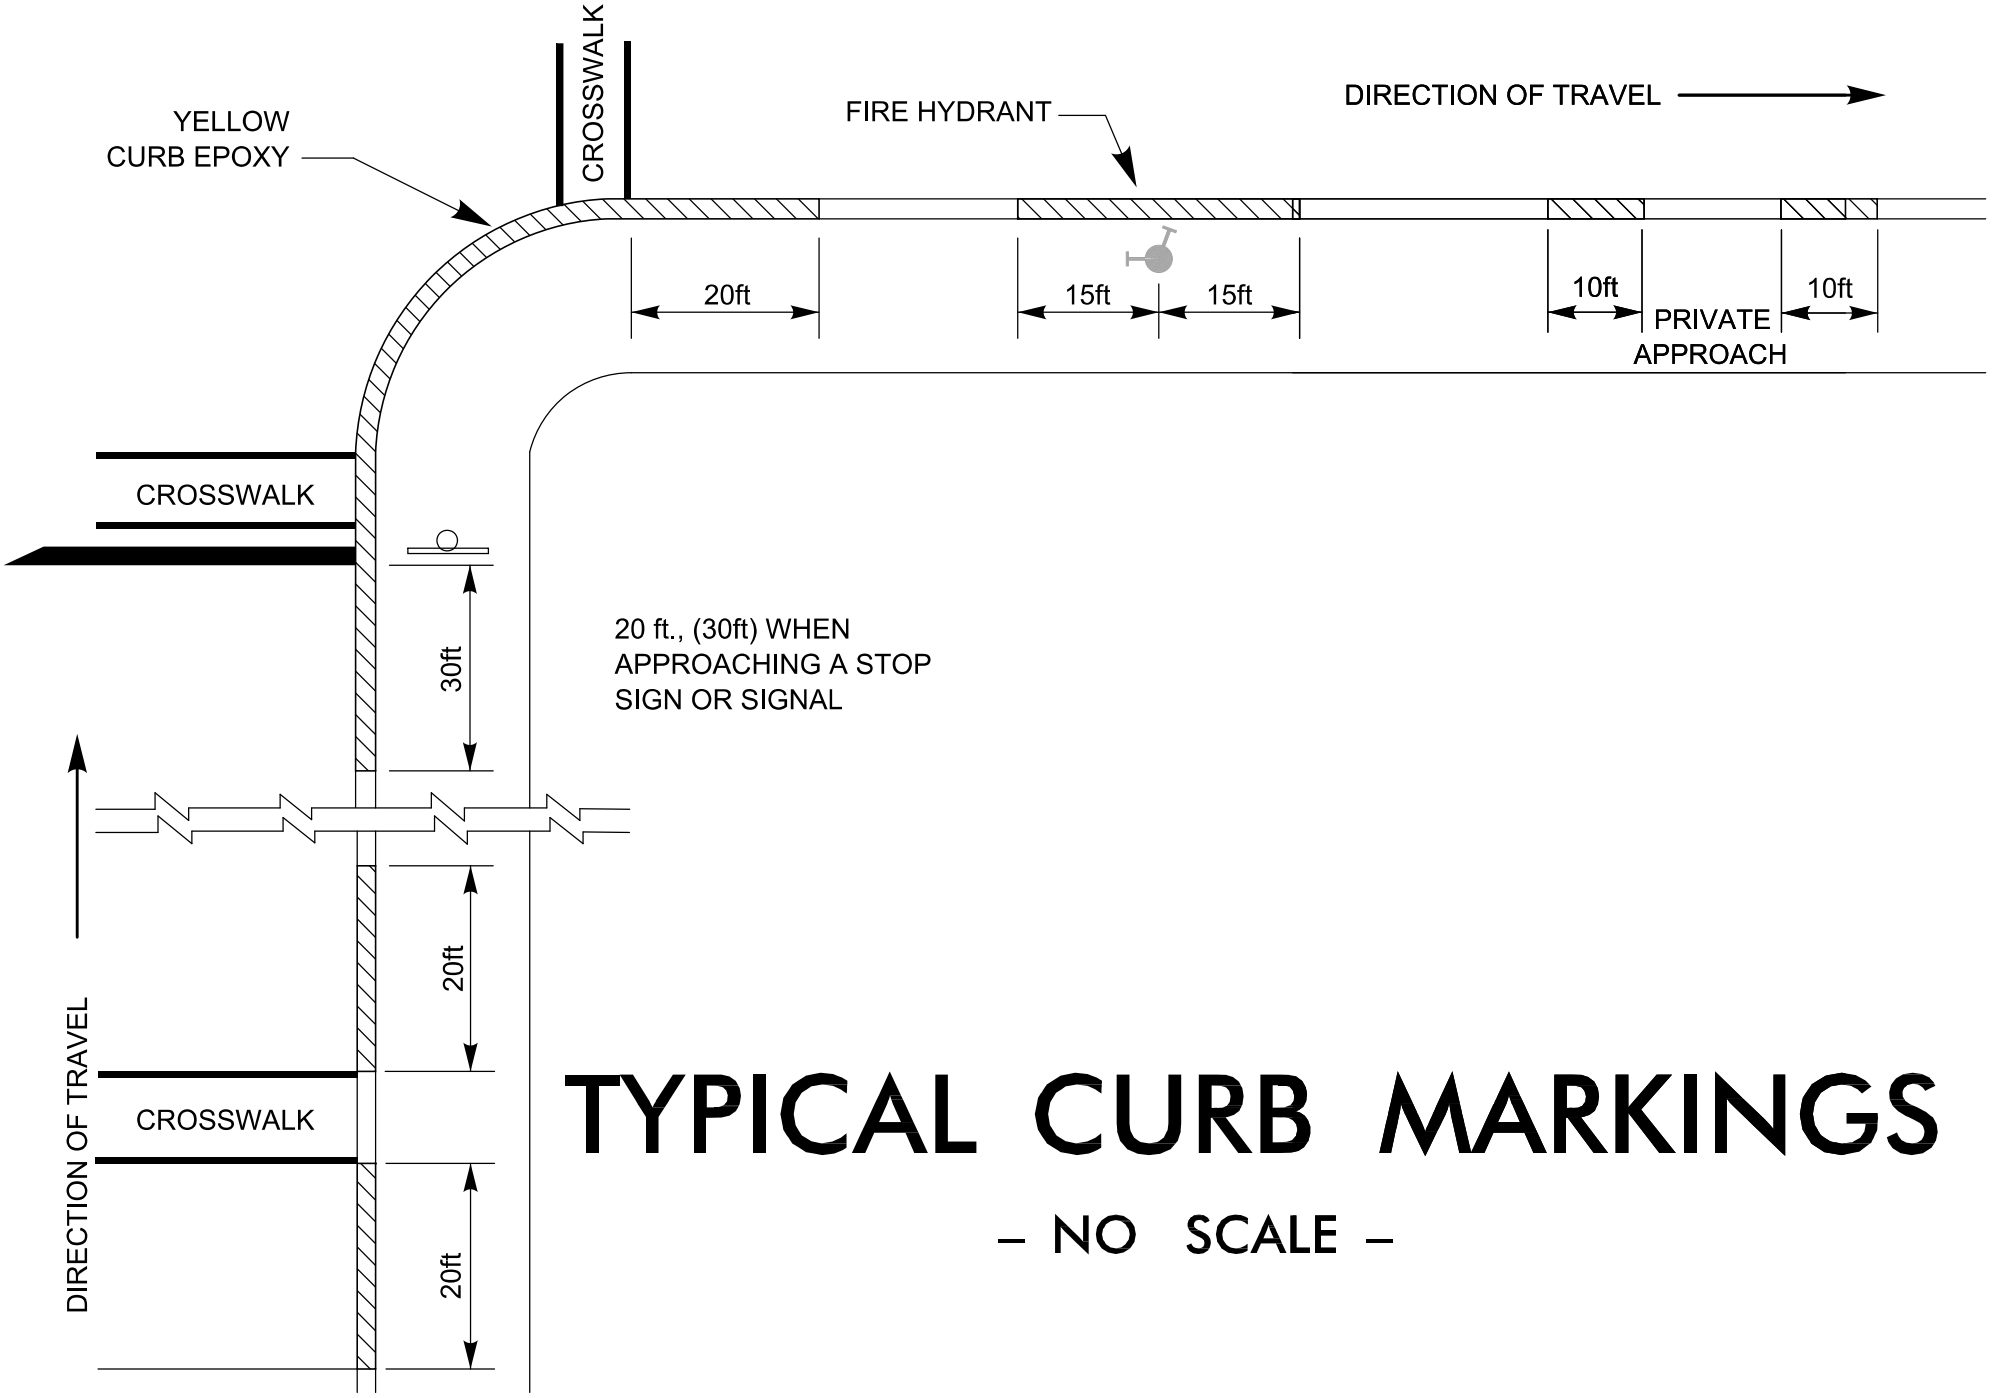


TYPICAL CURB MARKINGS


– NO SCALE –

MERGE ARROWS (20 ^{o}) DETAIL

NO SCALE

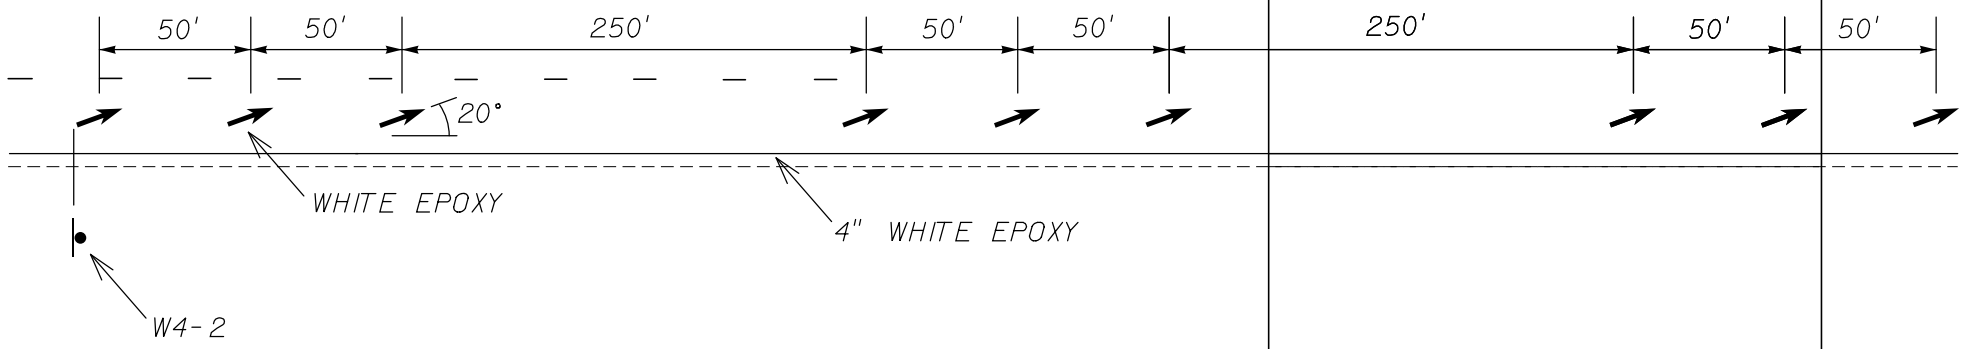


RAMP DELINEATION DETAIL

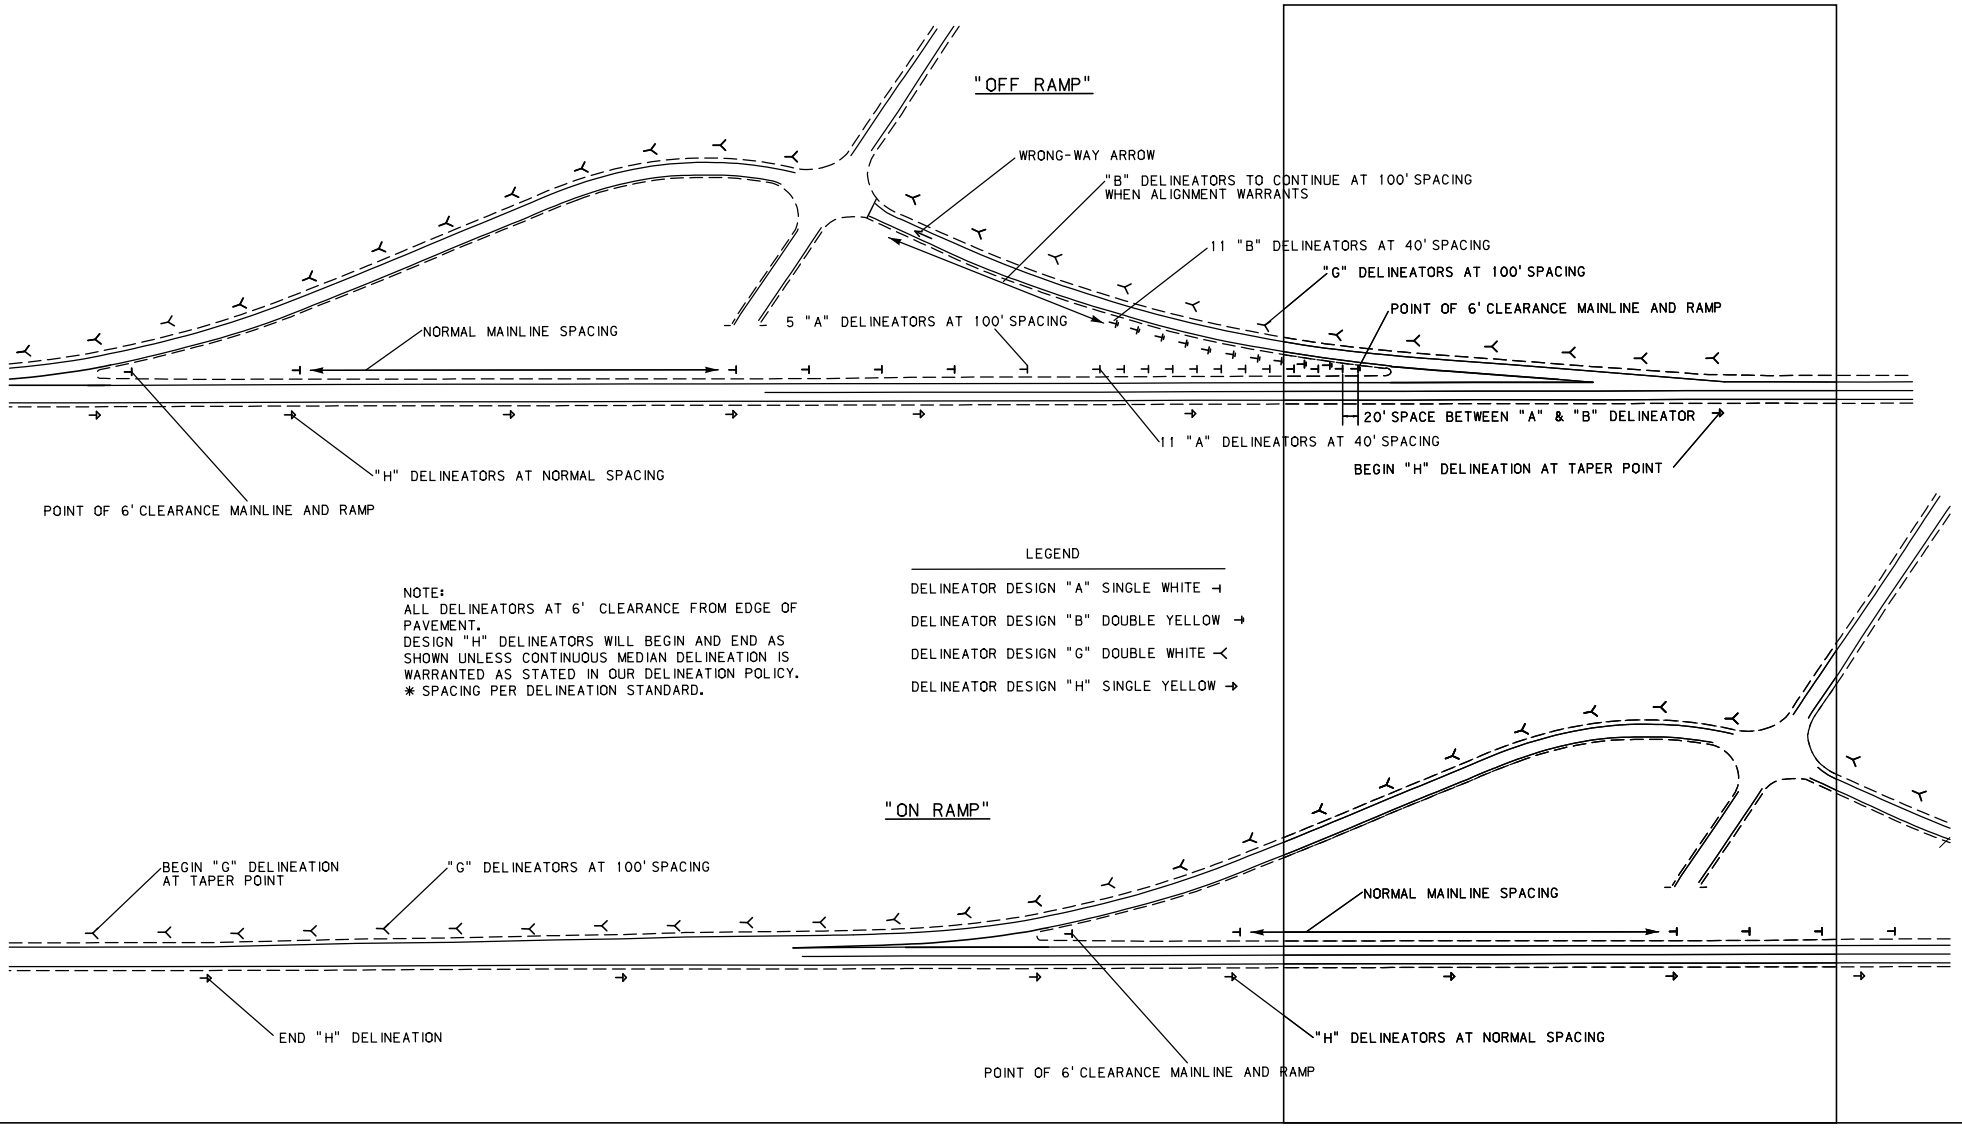

NOTE:
ALL DELINEATORS AT 6' CLEARANCE FROM EDGE OF PAVEMENT.
DESIGN "H" DELINEATORS WILL BEGIN AND END AS SHOWN UNLESS CONTINUOUS MEDIAN DELINEATION IS WARRANTED AS STATED IN OUR DELINEATION POLICY.
* SPACING PER DELINEATION STANDARD.

RAMP DELINEATION DETAIL

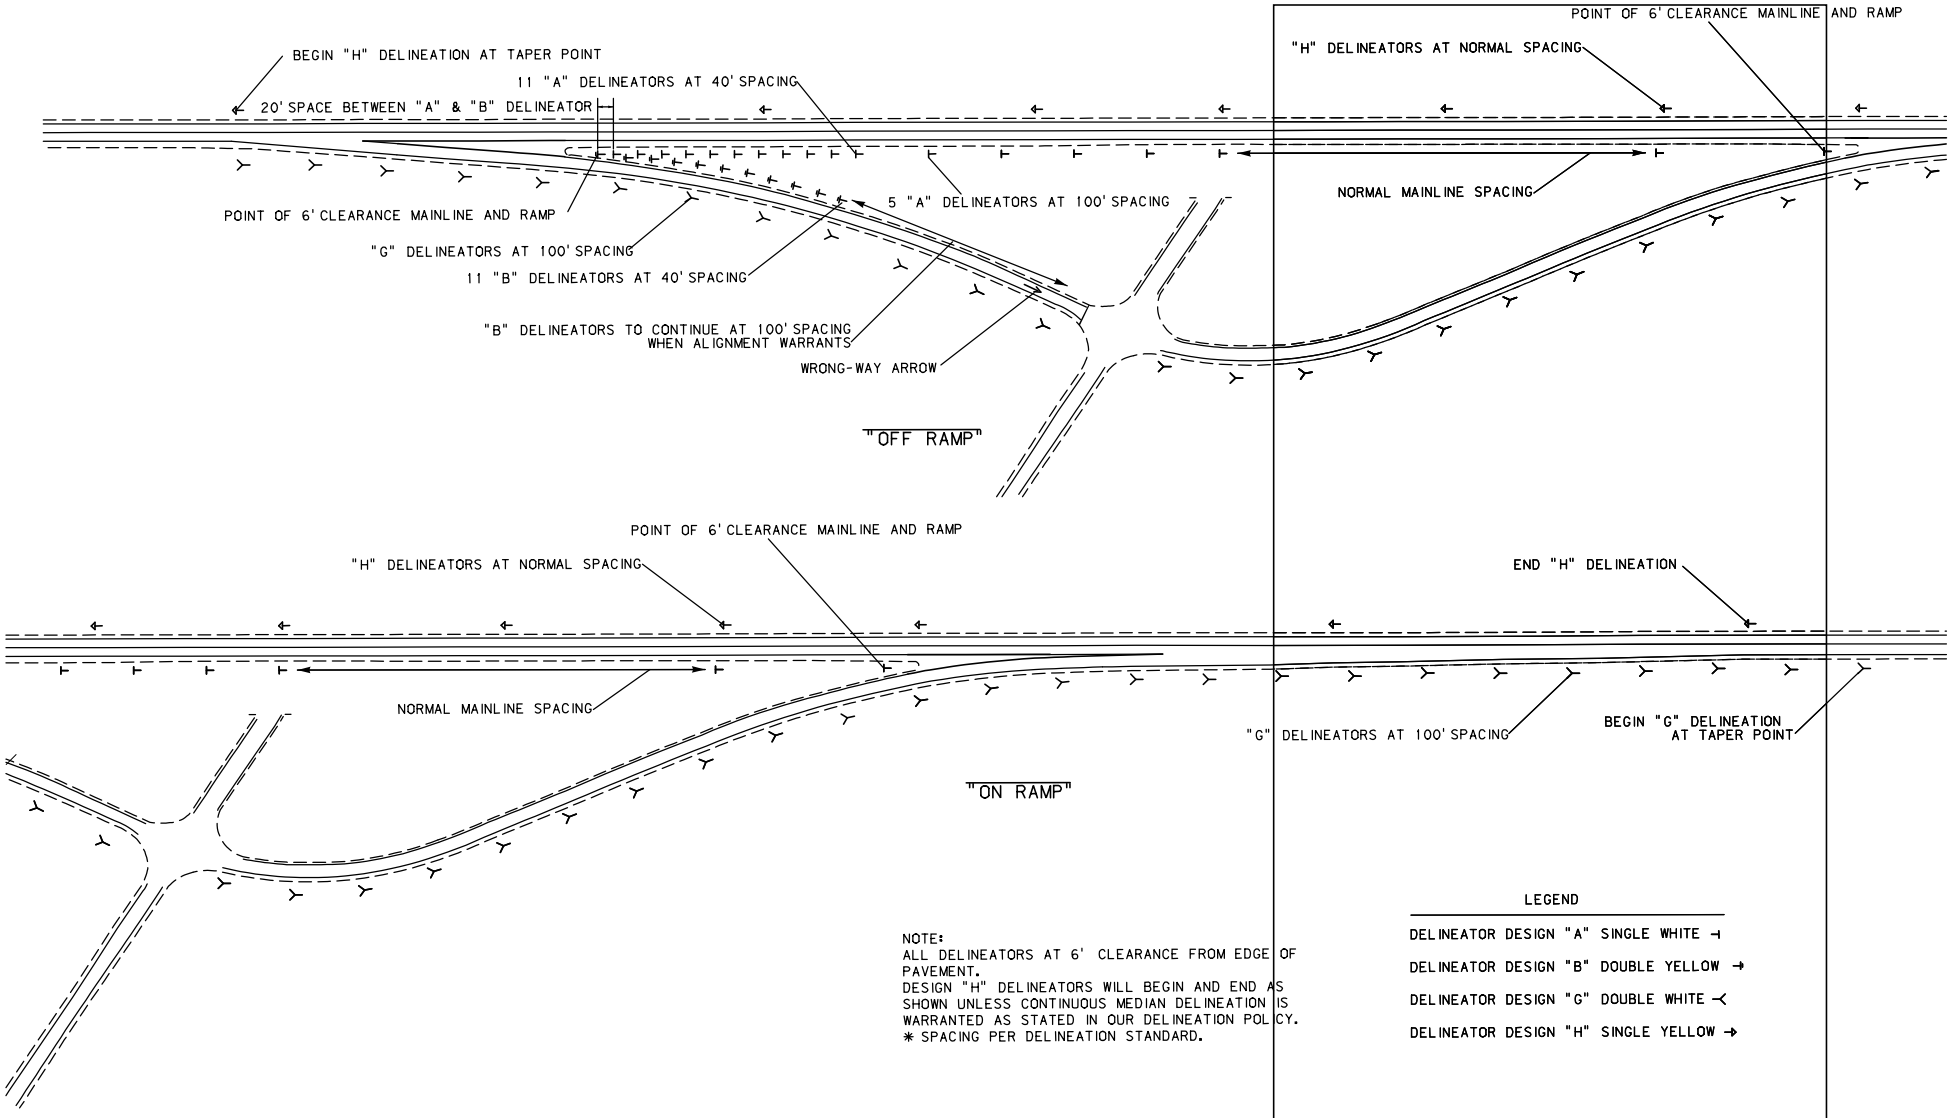

NOTE:
ALL DELINEATORS AT 6' CLEARANCE FROM EDGE OF PAVEMENT.
DESIGN "H" DELINEATORS WILL BEGIN AND END AS SHOWN UNLESS CONTINUOUS MEDIAN DELINEATION IS WARRANTED AS STATED IN OUR DELINEATION POLICY.
* SPACING PER DELINEATION STANDARD.

LEGEND

DELINEATOR DESIGN "A" SINGLE WHITE
DELINEATOR DESIGN "B" DOUBLE YELLOW
DELINEATOR DESIGN "G" DOUBLE WHITE
DELINEATOR DESIGN "H" SINGLE YELLOW

PAINT

ROUNDABOUT PAVEMENT MARKINGS



28.70 ft.^{2}
0.27 gal./ea.



24.19 ft.^{2}
0.23 gal./ea.



19.58 ft.^{2}
0.18 gal./ea.



23.08 ft.^{2}
0.22 gal./ea.



15.07 ft.^{2}
0.14 gal./ea.



18.57 ft.^{2}
0.17 gal./ea.



18.09 ft.^{2}
0.17 gal./ea.



22.60 ft.^{2}
0.21 gal./ea.

All markings are 15mil Thickness (0.381mm)

EPOXY

ROUNDABOUT PAVEMENT MARKINGS



28.70 ft.^{2}
0.36 gal./ea.



24.19 ft.^{2}
0.30 gal./ea.



19.58 ft.^{2}
0.24 gal./ea.



23.08 ft.^{2}
0.29 gal./ea.



15.07 ft.^{2}
0.19 gal./ea.



18.57 ft.^{2}
0.23 gal./ea.




18.09 ft.^{2}
0.22 gal./ea.



22.60 ft.^{2}
0.28 gal./ea.

All markings are 20mil Thickness (0.508mm)

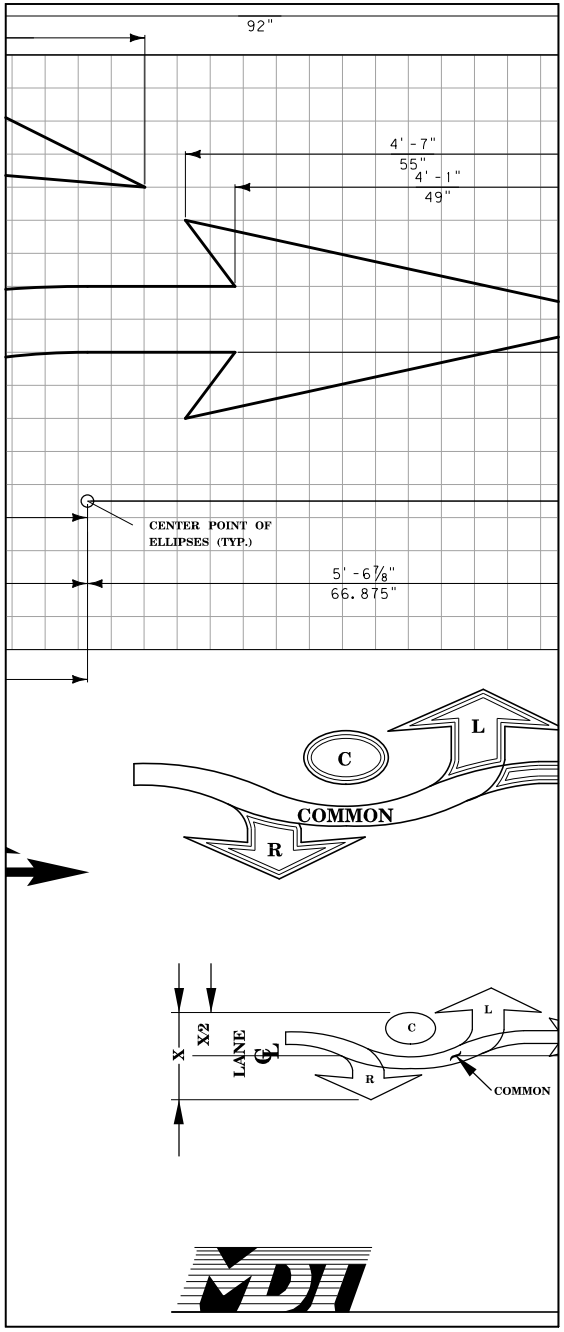
92"
4' - 7"
55"
4' - 1"
49"
CENTER POINT OF
ELLIPSES (TYP.)
5' - 6 7/8"
66.875"
L
C
COMMON
R
X
X/2
LANE
C/L
L
C
R
COMMON