


PAVEMENT ENDS DETAIL
=>55mph

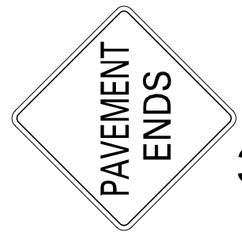

W8-3
36"x36"

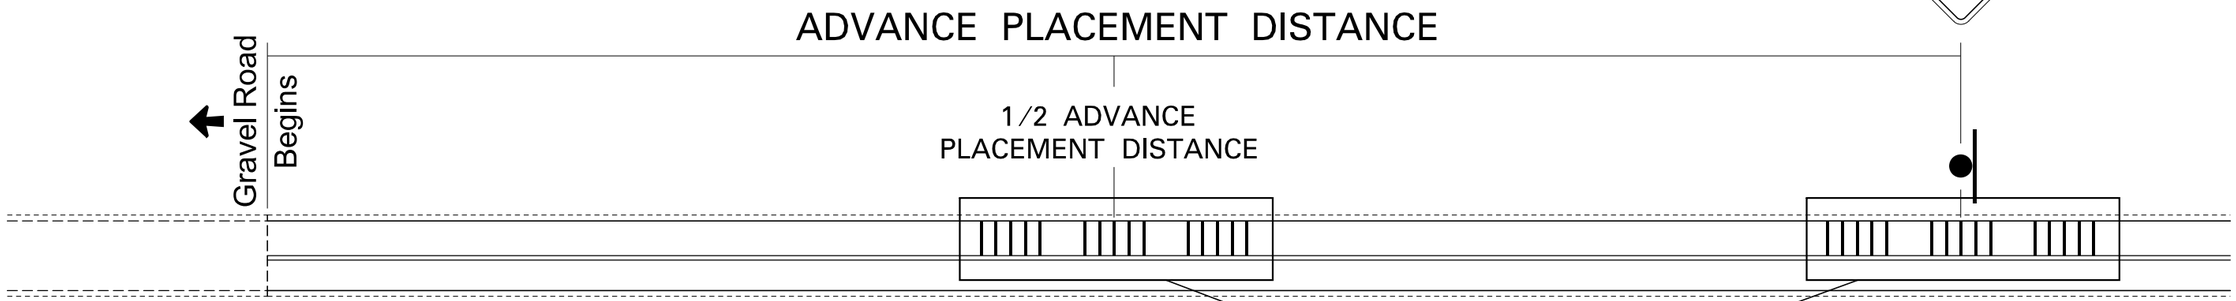

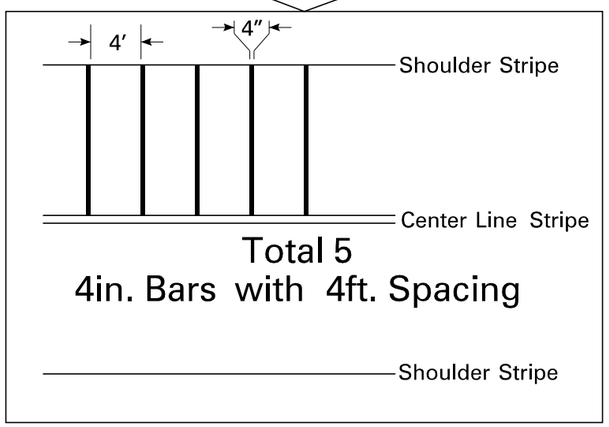

Total 5
4in. Bars with 4ft. Spacing

Pavement Marking Quantities
2 Sets of 3 Groups of 5 4" Bars
Paint: 1.23 gal.
Epoxy: 1.65 gal.