


PAVEMENT ENDS DETAIL
<=50mph

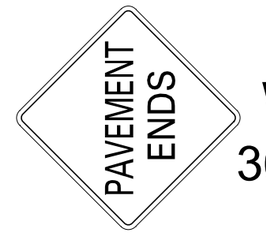

W8-3
36"x36"

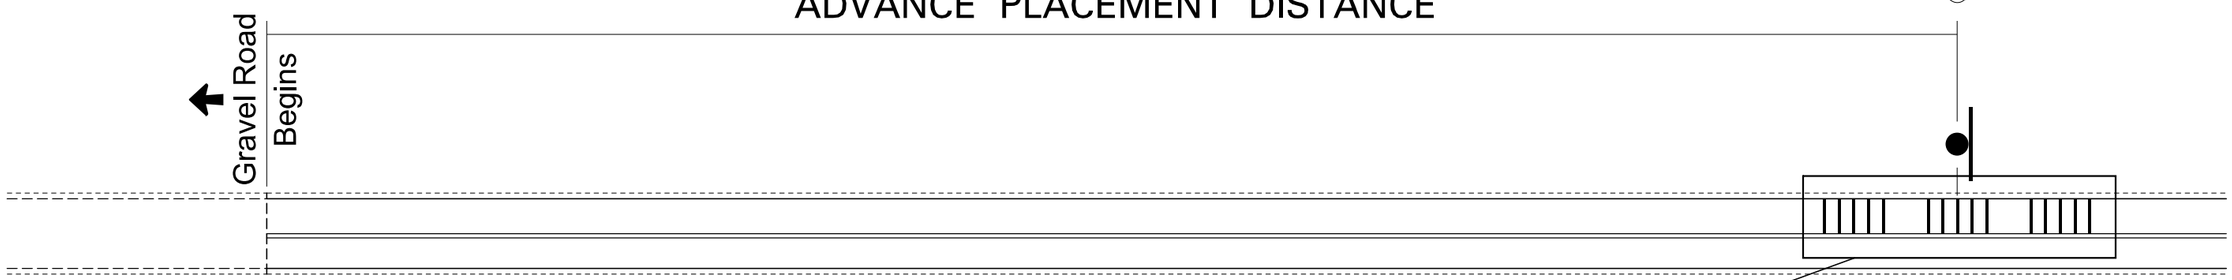

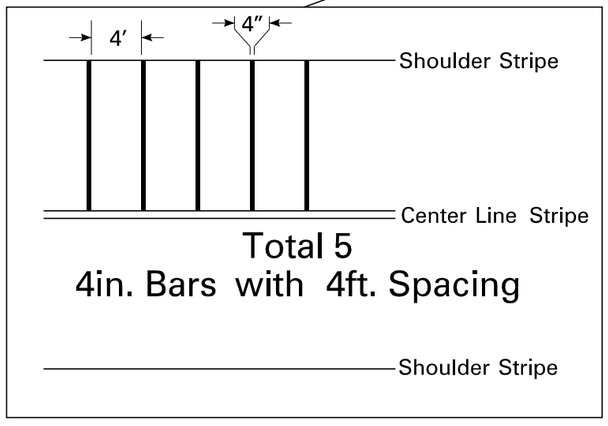

Pavement Marking Quantities
1 Set of 3 Groups of 5 4" Bars
Paint: 0.62 gal.
Epoxy: 0.82 gal.