
NEW

RAMP DELINEATION DETAIL

"OFF RAMP"

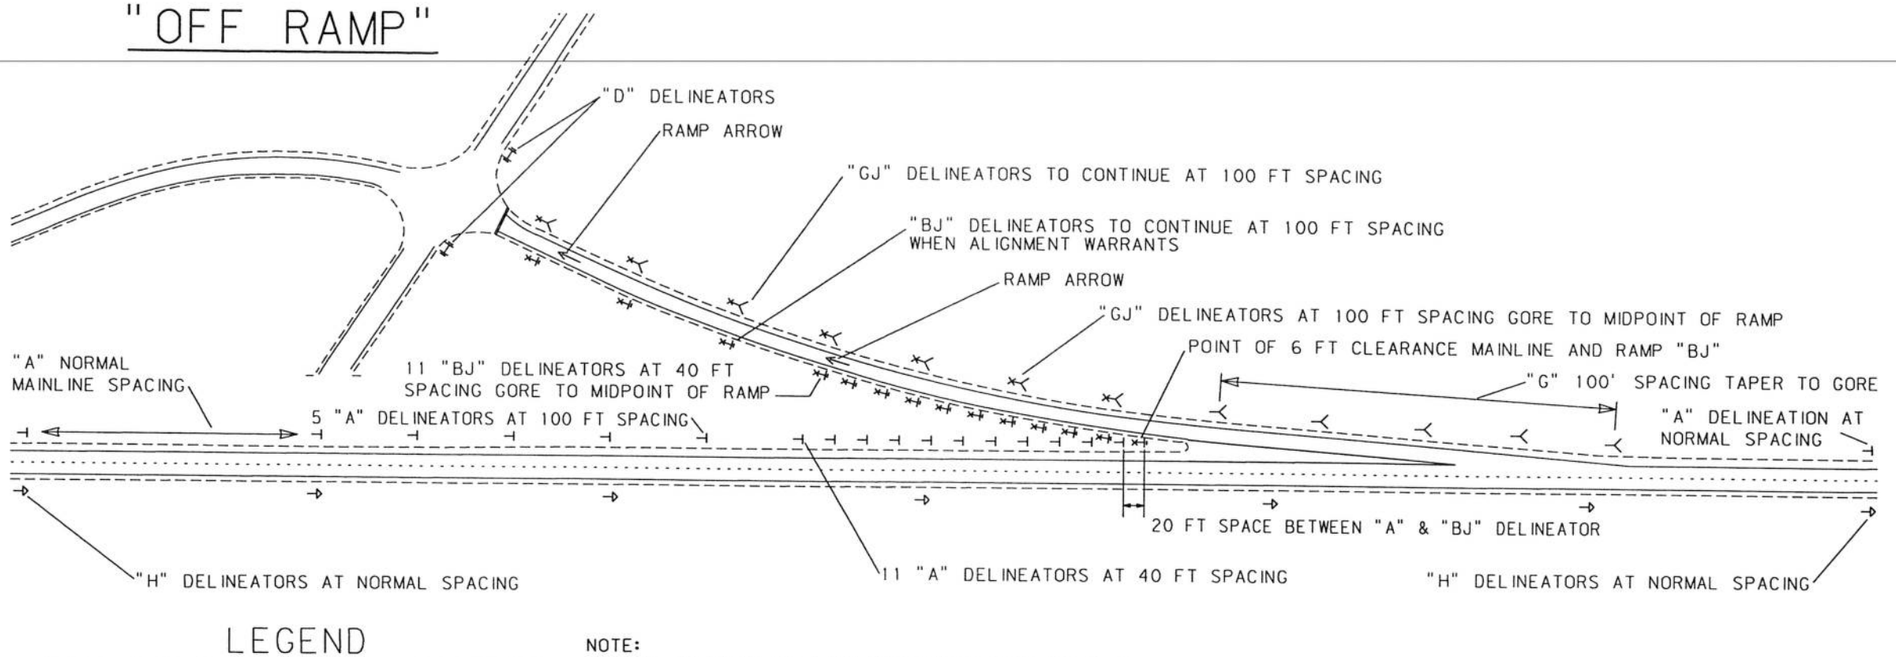


LEGEND

DELINEATOR DESIGN "A" SINGLE WHITE	⊣
DELINEATOR DESIGN "B" SINGLE YELLOW	⊣
DELINEATOR DESIGN "D" DOUBLE YELLOW	⊣⊣
DELINEATOR DESIGN "G" SINGLE WHITE	≺
DELINEATOR DESIGN "H" SINGLE YELLOW	⊣
DELINEATOR DESIGN "BJ" SINGLE YELLOW SINGLE RED	⊣≺
DELINEATOR DESIGN "GJ" SINGLE WHITE SINGLE RED	≺≺


NOTE:
ALL DELINEATORS AT 6 FT CLEARANCE FROM EDGE OF PAVEMENT. SEE DETAILED DRAWING 619-34 FOR DELINEATOR DETAILS & 619-36 FOR DELINEATOR PLACEMENT DETAILS. "BJ" & "GJ" DESIGN TO BE MOUNTED BACK-TO-BACK WITH "J" FACING WRONG WAY TRAFFIC.
* SPACING PER DELINEATION STANDARD.

"ON RAMP"

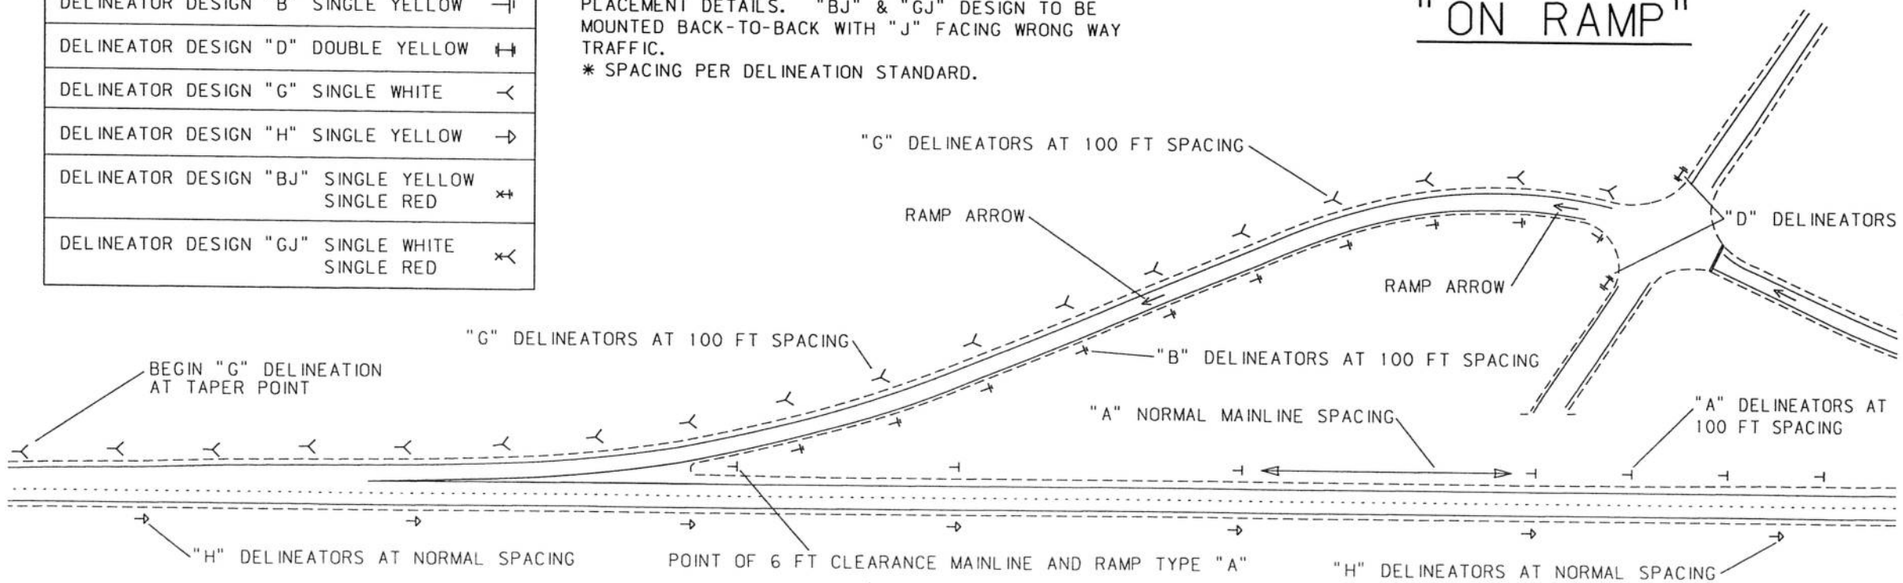

RAMP DELINEATION DETAIL

"OFF RAMP"

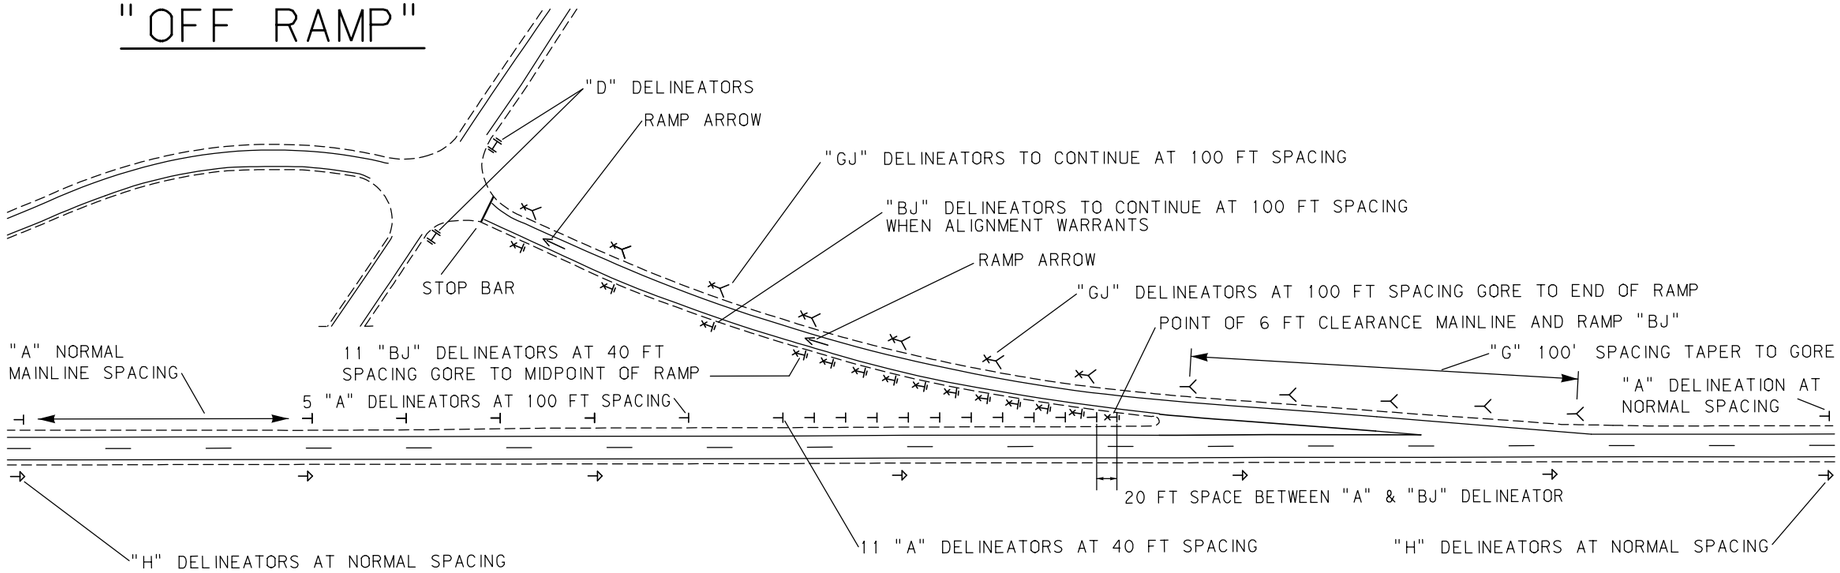


LEGEND

DELINEATOR DESIGN "A" SINGLE WHITE	⊣
DELINEATOR DESIGN "B" SINGLE YELLOW	⊣
DELINEATOR DESIGN "D" DOUBLE YELLOW	⊣⊣
DELINEATOR DESIGN "G" SINGLE WHITE	≺
DELINEATOR DESIGN "H" SINGLE YELLOW	⇉
DELINEATOR DESIGN "BJ" SINGLE YELLOW SINGLE RED	⊣≺
DELINEATOR DESIGN "GJ" SINGLE WHITE SINGLE RED	≺≺


NOTE:
ALL DELINEATORS AT 6 FT CLEARANCE FROM EDGE OF PAVEMENT. SEE DETAILED DRAWING 619-34 FOR DELINEATOR DETAILS & 619-36 FOR DELINEATOR PLACEMENT DETAILS. "BJ" & "GJ" DESIGN TO BE MOUNTED BACK-TO-BACK WITH "J" FACING WRONG WAY TRAFFIC.
* SPACING PER DELINEATION STANDARD.

"ON RAMP"

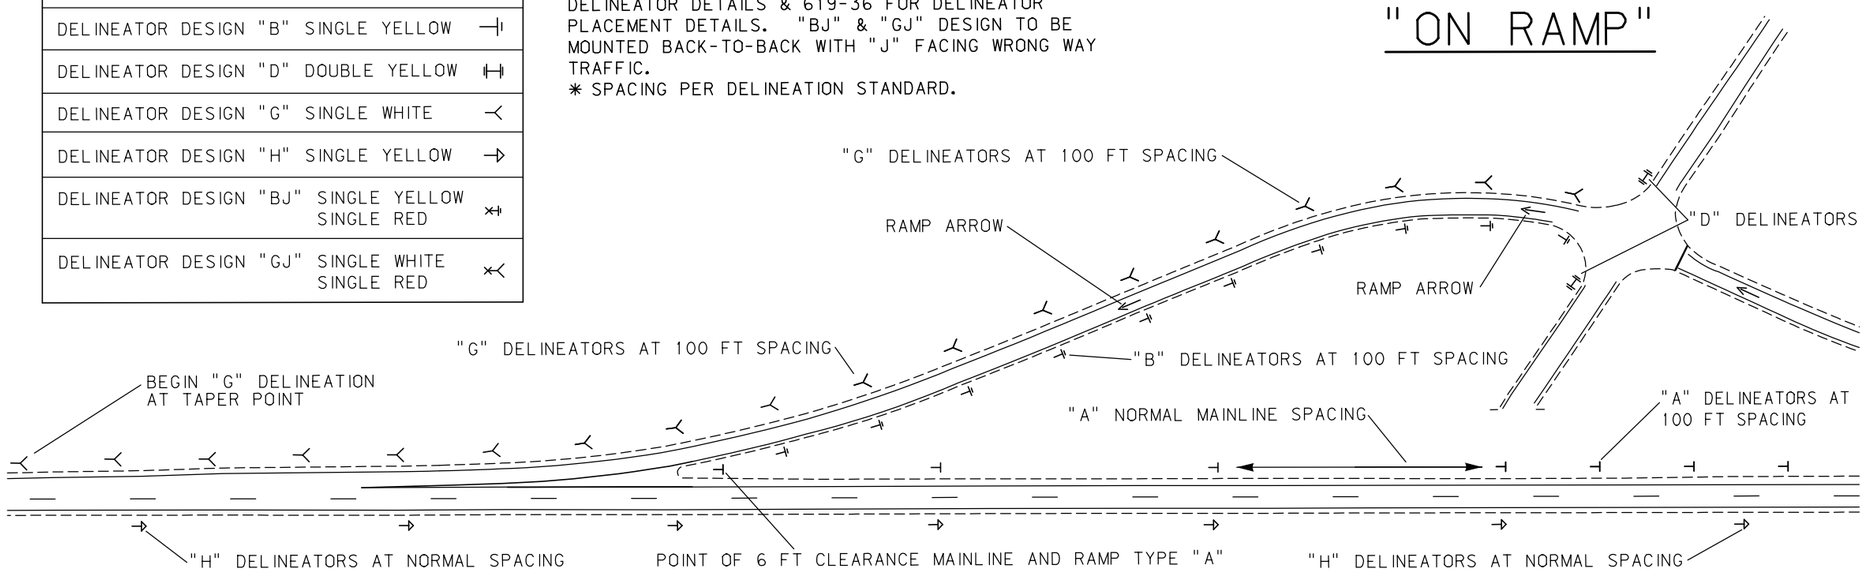

(2015)
RAMP DELINEATION DETAIL

"OFF RAMP"

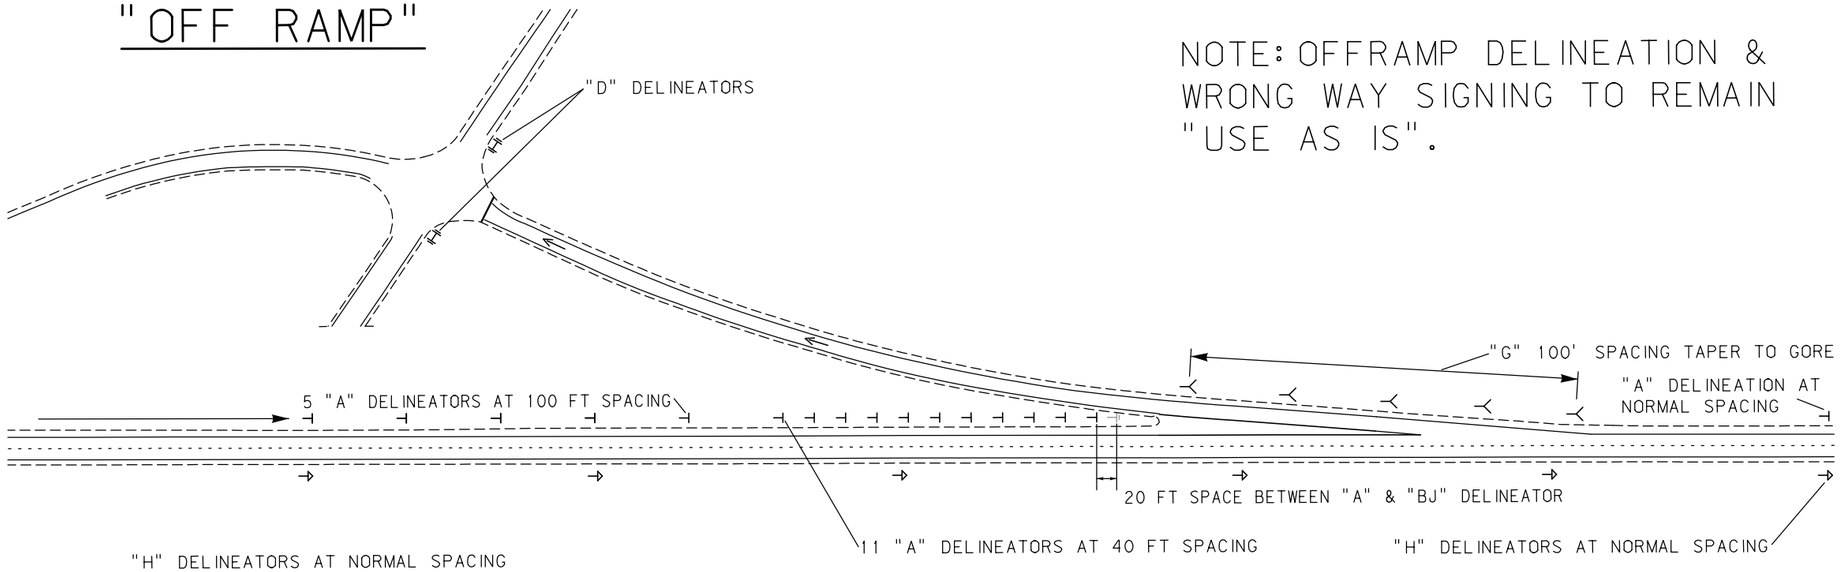


NOTE: OFFRAMP DELINEATION & WRONG WAY SIGNING TO REMAIN "USE AS IS".


LEGEND

DELINEATOR DESIGN "A" SINGLE WHITE	⊣
DELINEATOR DESIGN "B" SINGLE YELLOW	⊣
DELINEATOR DESIGN "D" DOUBLE YELLOW	⊣⊣
DELINEATOR DESIGN "G" SINGLE WHITE	≺
DELINEATOR DESIGN "H" SINGLE YELLOW	⊣
DELINEATOR DESIGN "BJ" SINGLE YELLOW SINGLE RED	⊣
DELINEATOR DESIGN "GJ" SINGLE WHITE SINGLE RED	≺


NOTE:
ALL DELINEATORS AT 6 FT CLEARANCE FROM EDGE OF PAVEMENT. SEE DETAILED DRAWING 619-34 FOR DELINEATOR DETAILS & 619-36 FOR DELINEATOR PLACEMENT DETAILS. "BJ" & "GJ" DESIGN TO BE MOUNTED BACK-TO-BACK WITH "J" FACING WRONG WAY TRAFFIC.
* SPACING PER DELINEATION STANDARD.

"ON RAMP"

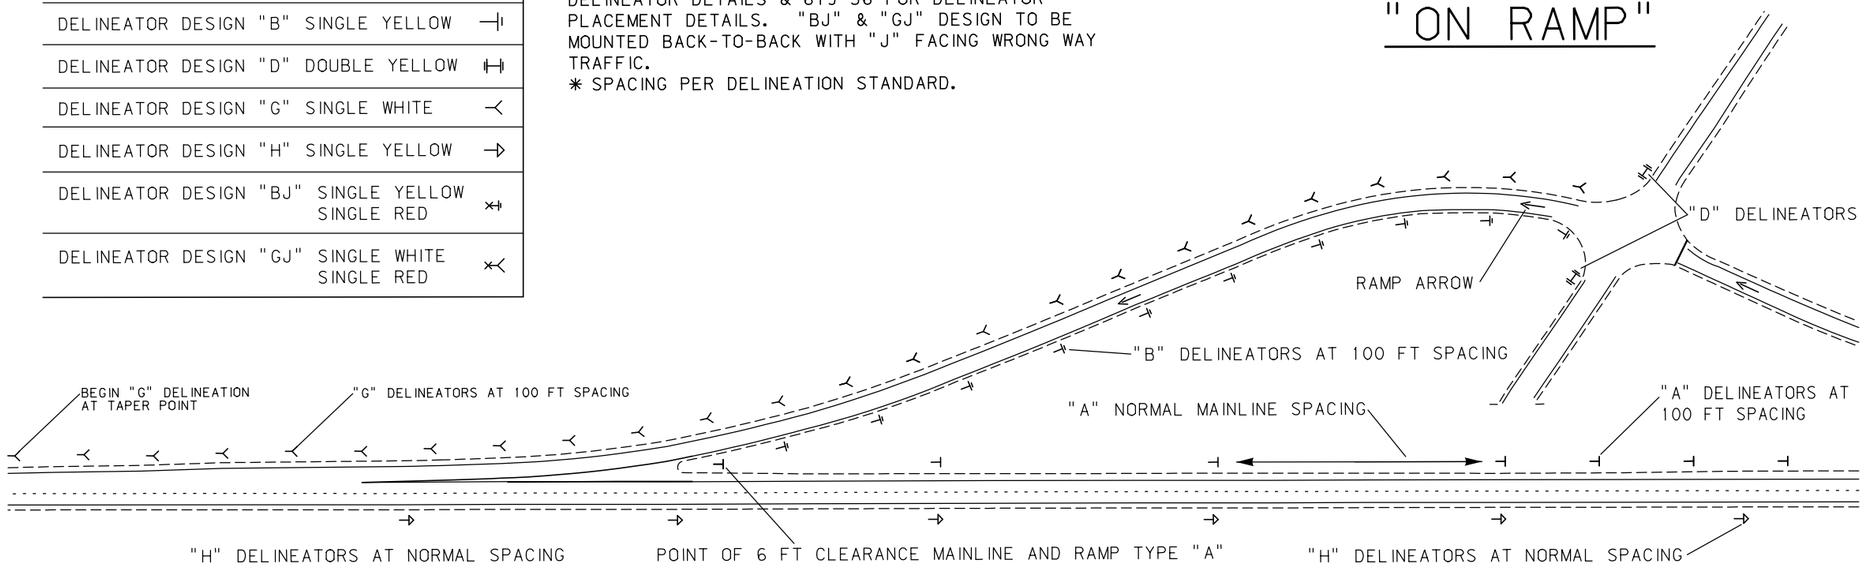


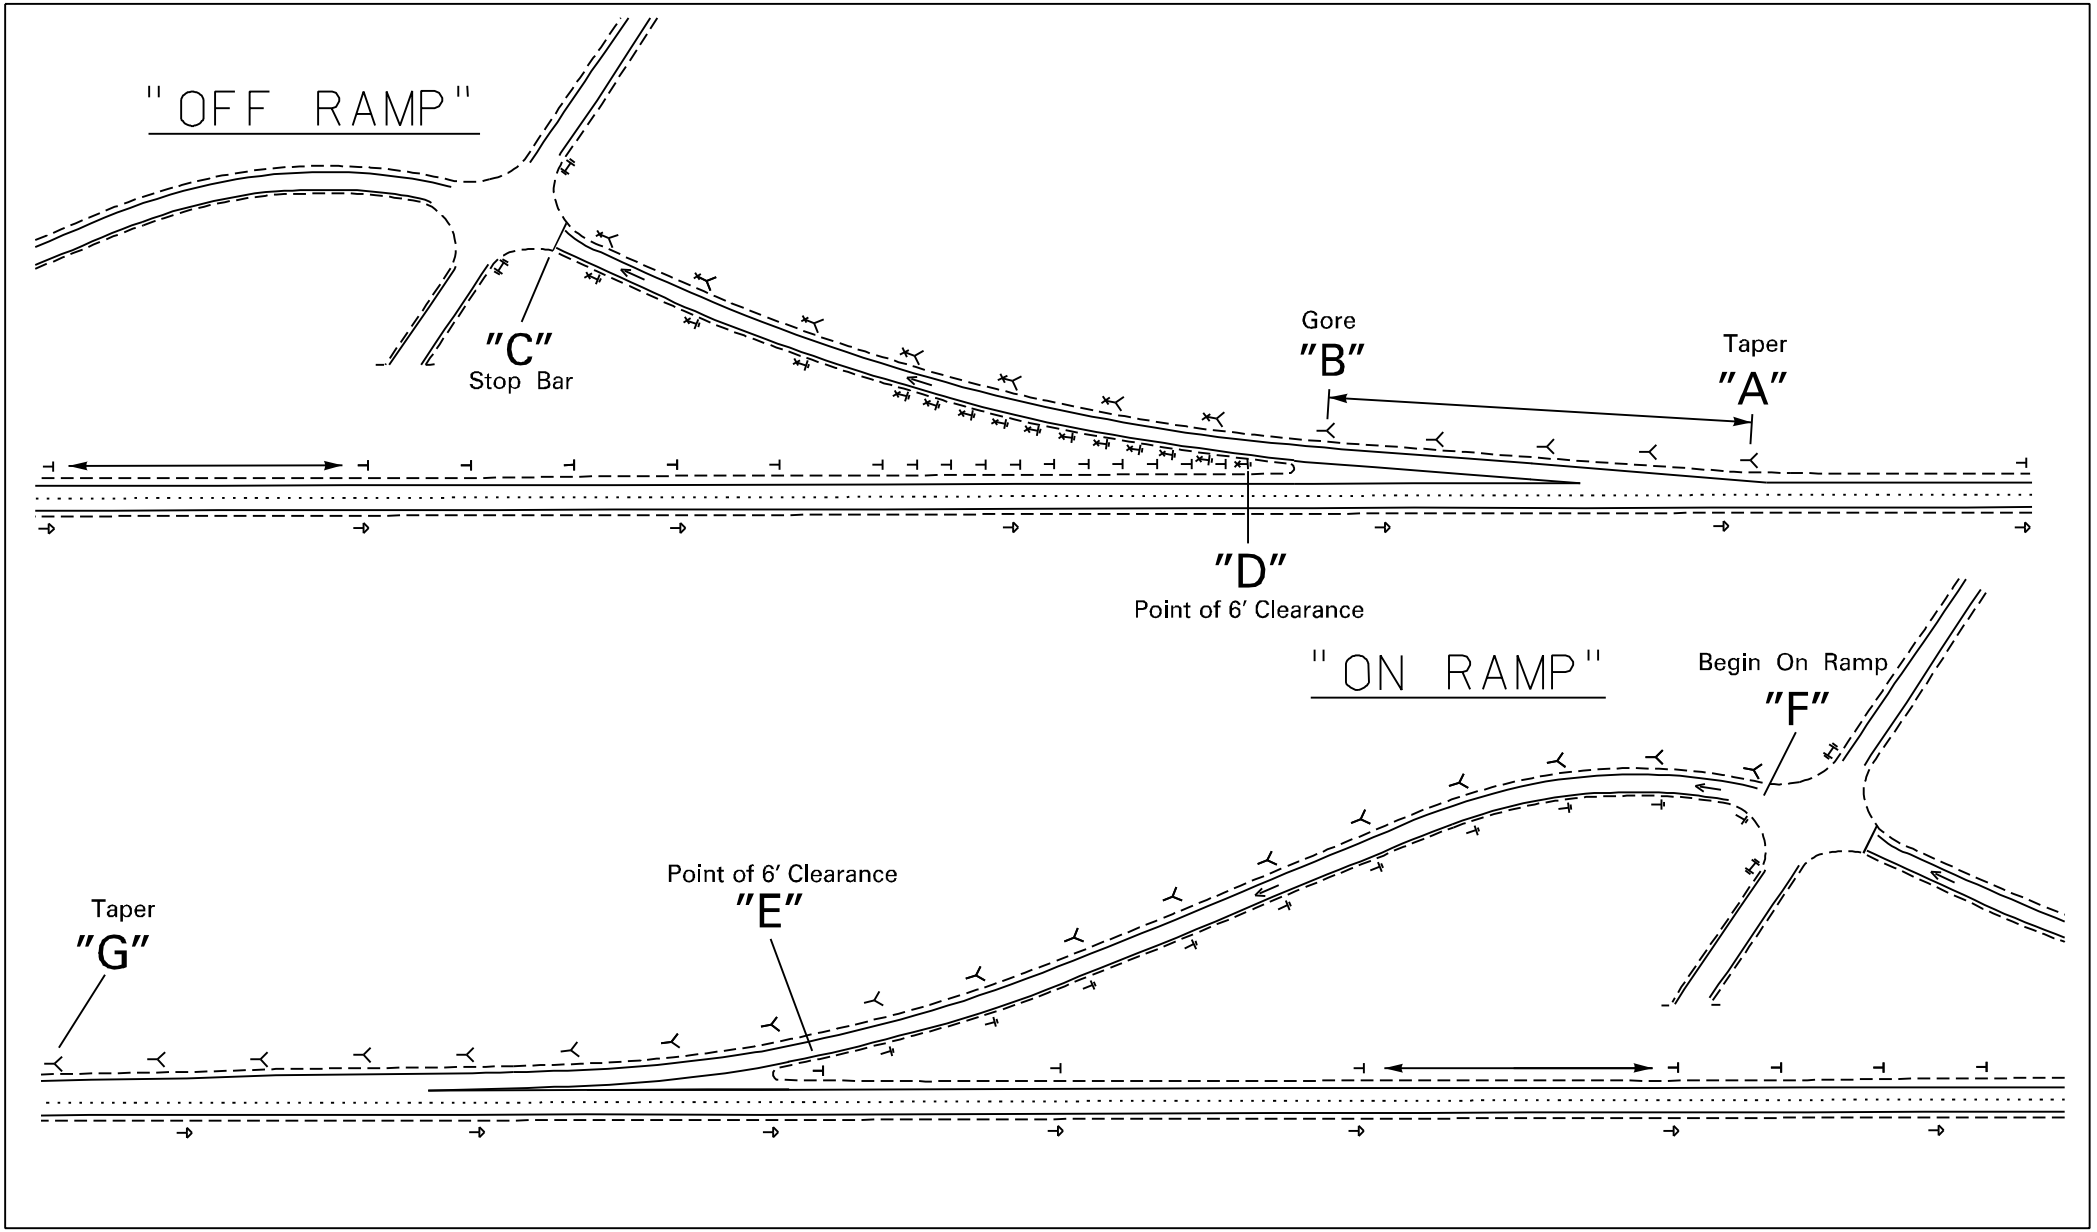
"OFF RAMP"
"C"
Stop Bar
Gore
"B"
Taper
"A"
"D"
Point of 6' Clearance
"ON RAMP"
Begin On Ramp
"F"
Point of 6' Clearance
"E"
Taper
"G"


OFF-RAMP
DIAMOND CONFIGURATION

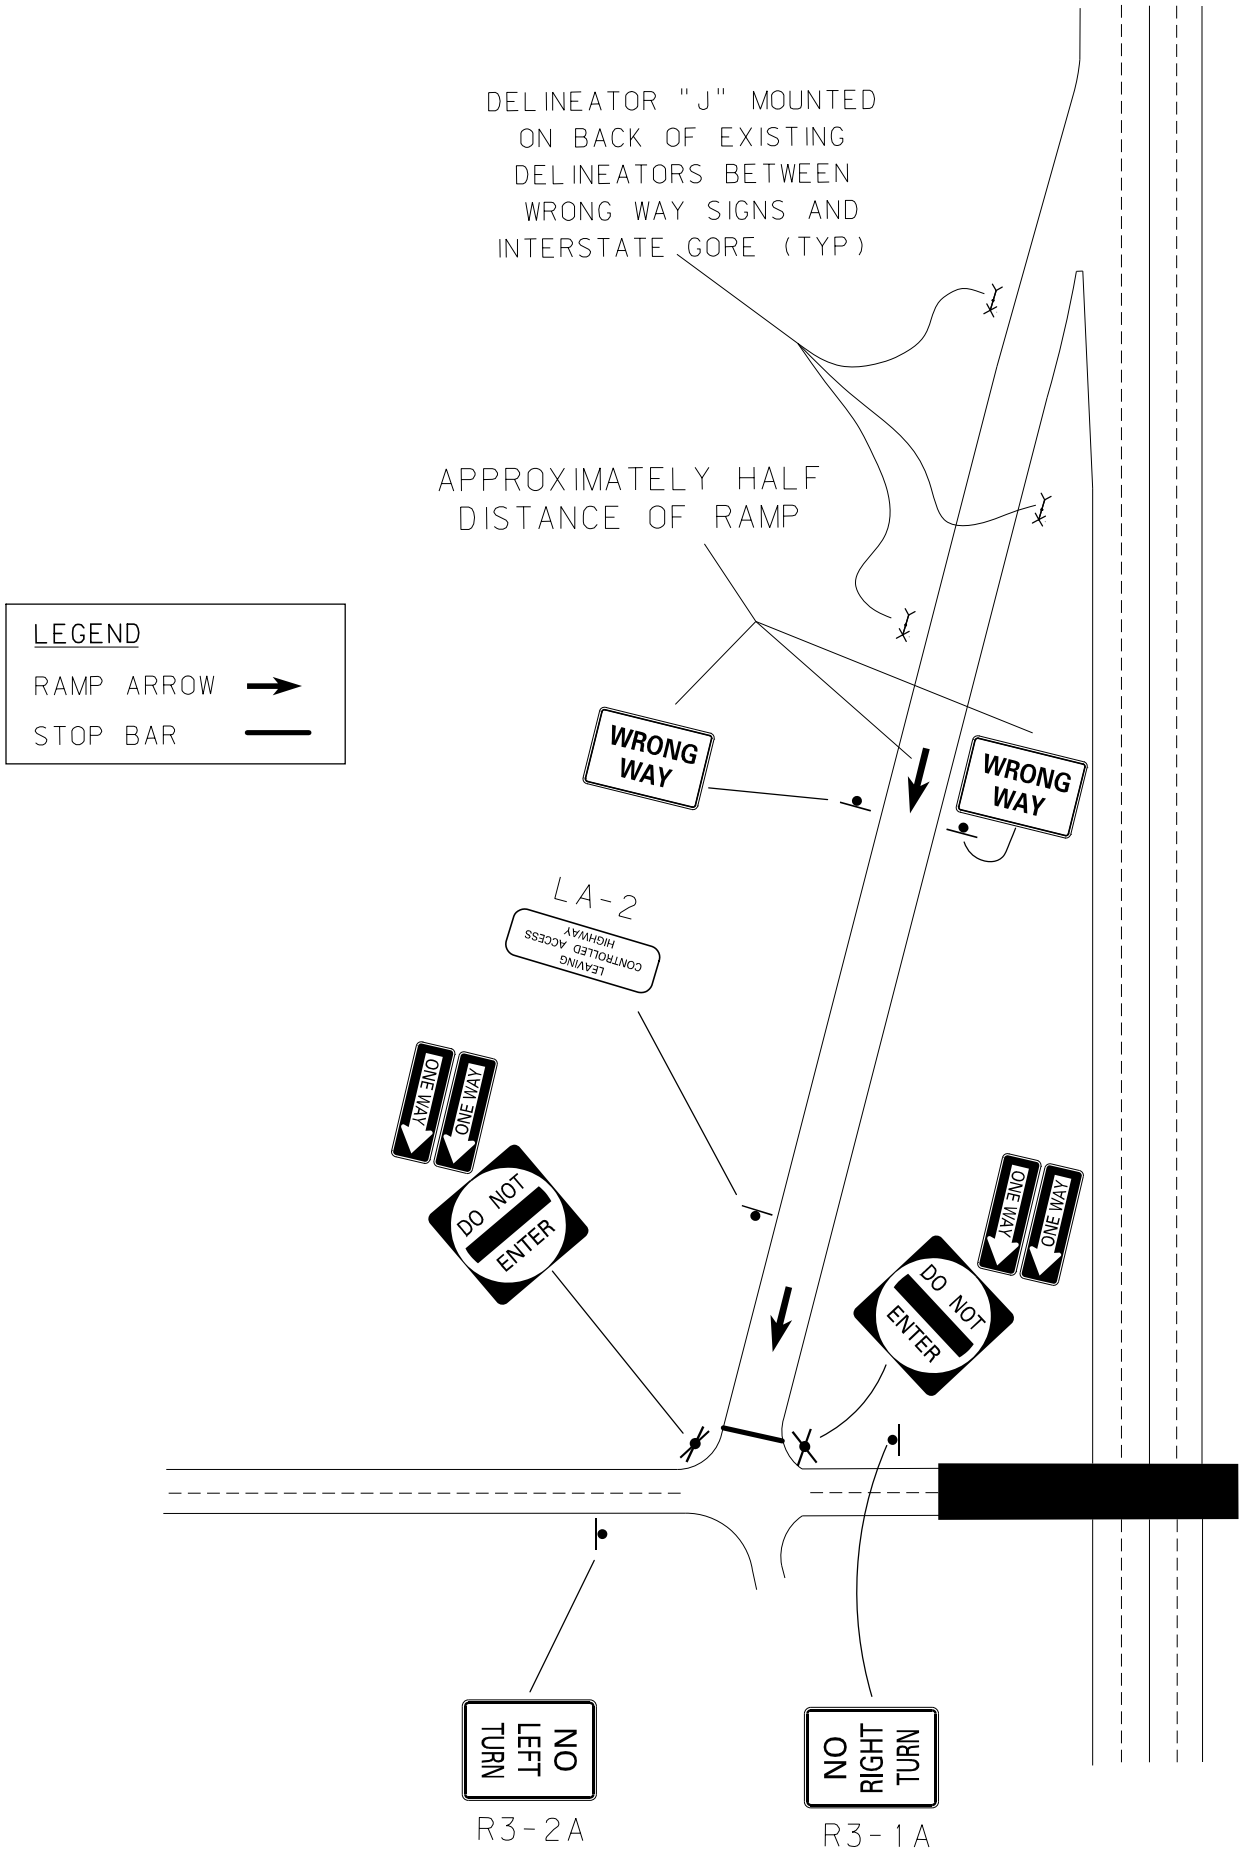

ON-RAMP
DIAMOND CONFIGURATION

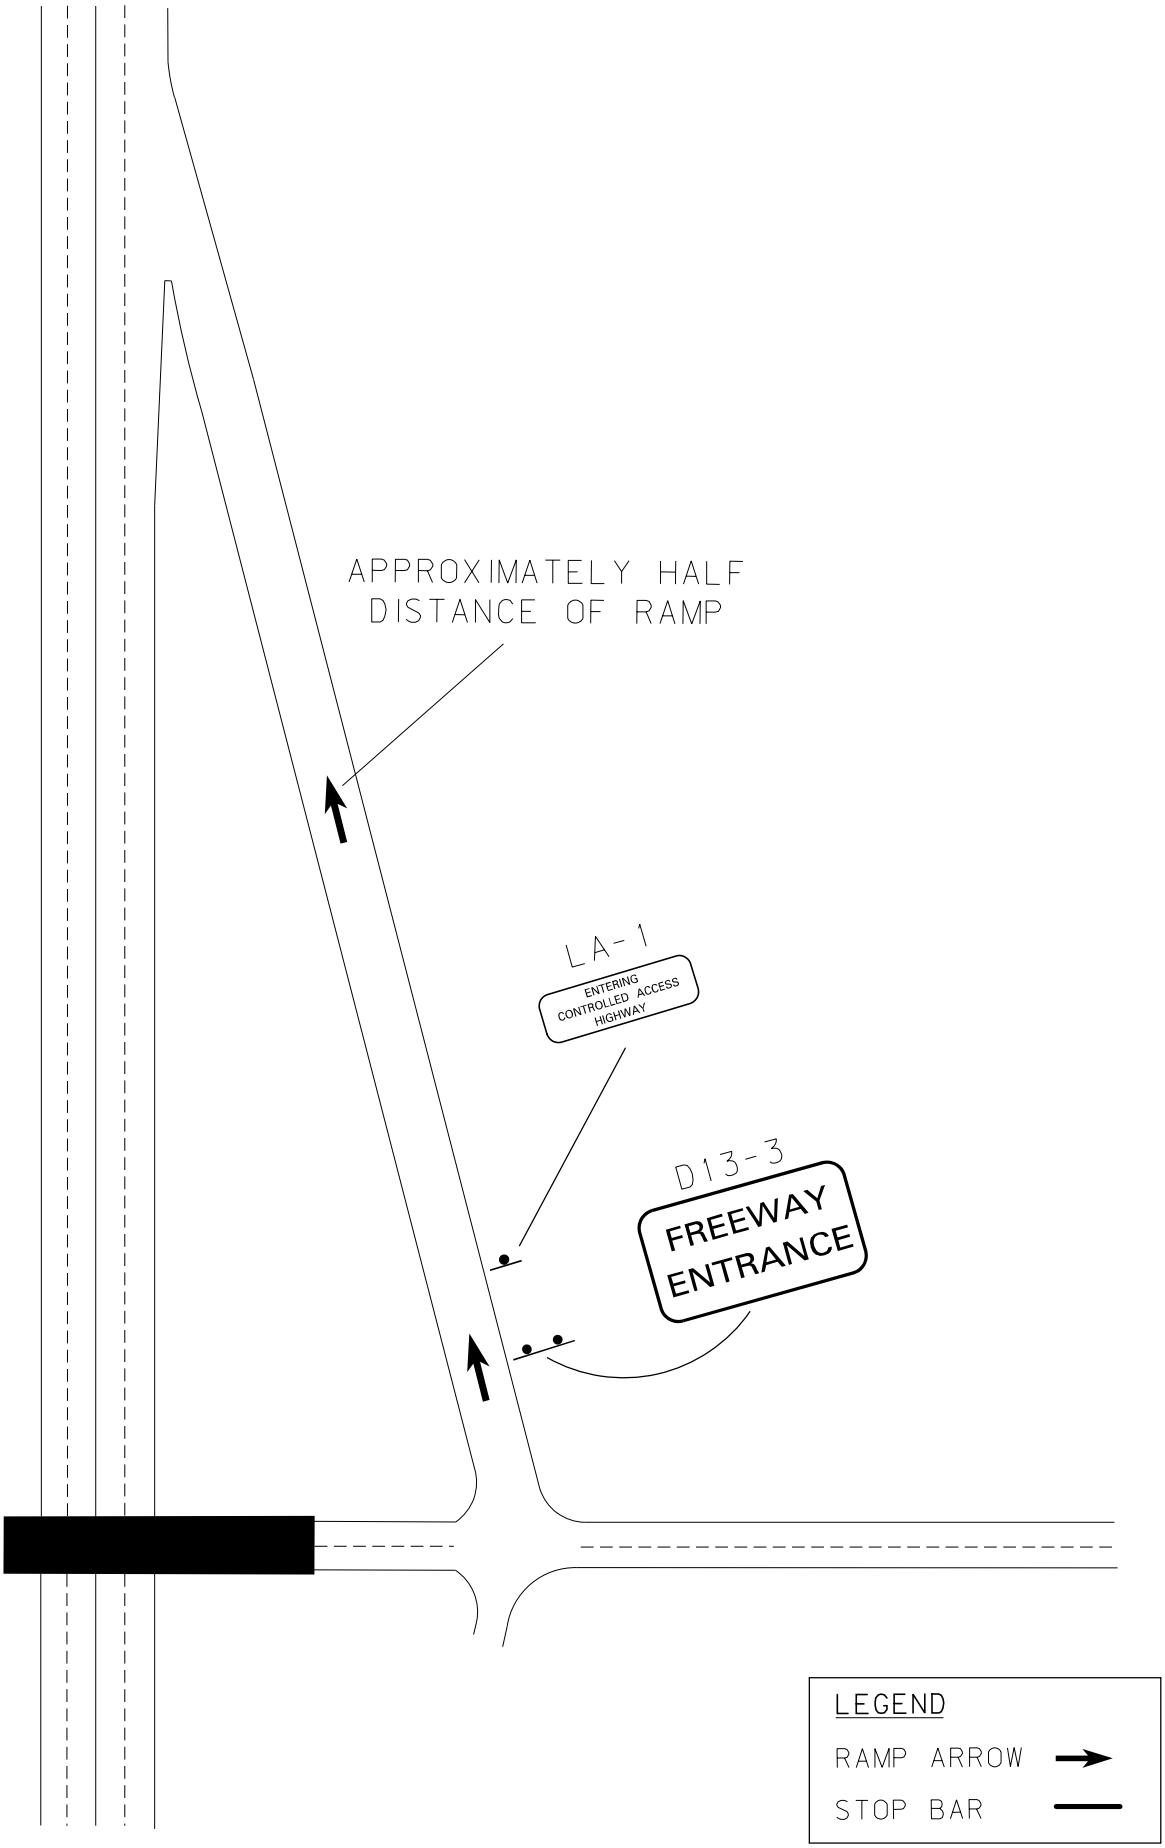

WEIGH STATION/REST AREA CONFIGURATION

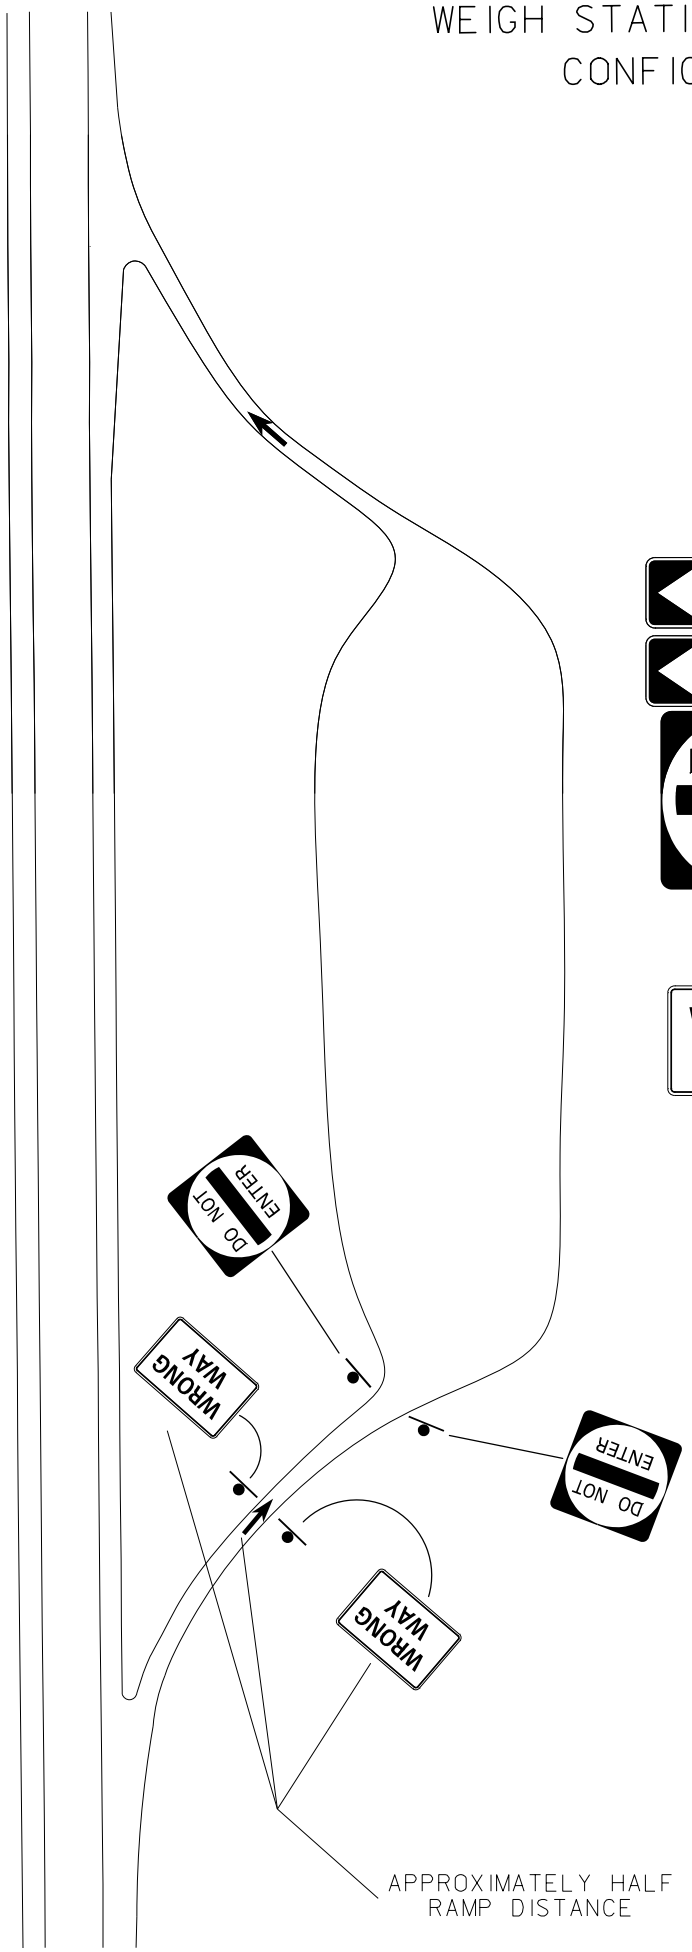


MOUNTING HEIGHTS

SIGN	SIGN NUMBER	MOUNTING HEIGHT
ONE WAY	R6–1R	
ONE WAY	R6–1L	
DO NOT ENTER	R5–1	4 FT
WRONG WAY	R5–1A	4 FT

NOTE:
ALL OTHER SIGNS TO BE MOUNTED ACCORDING TO DETAILED DRAWINGS 619–00 AND 619–08

LEGEND
RAMP ARROW →
STOP BAR —

ON-RAMP
CLOVER CONFIGURATION

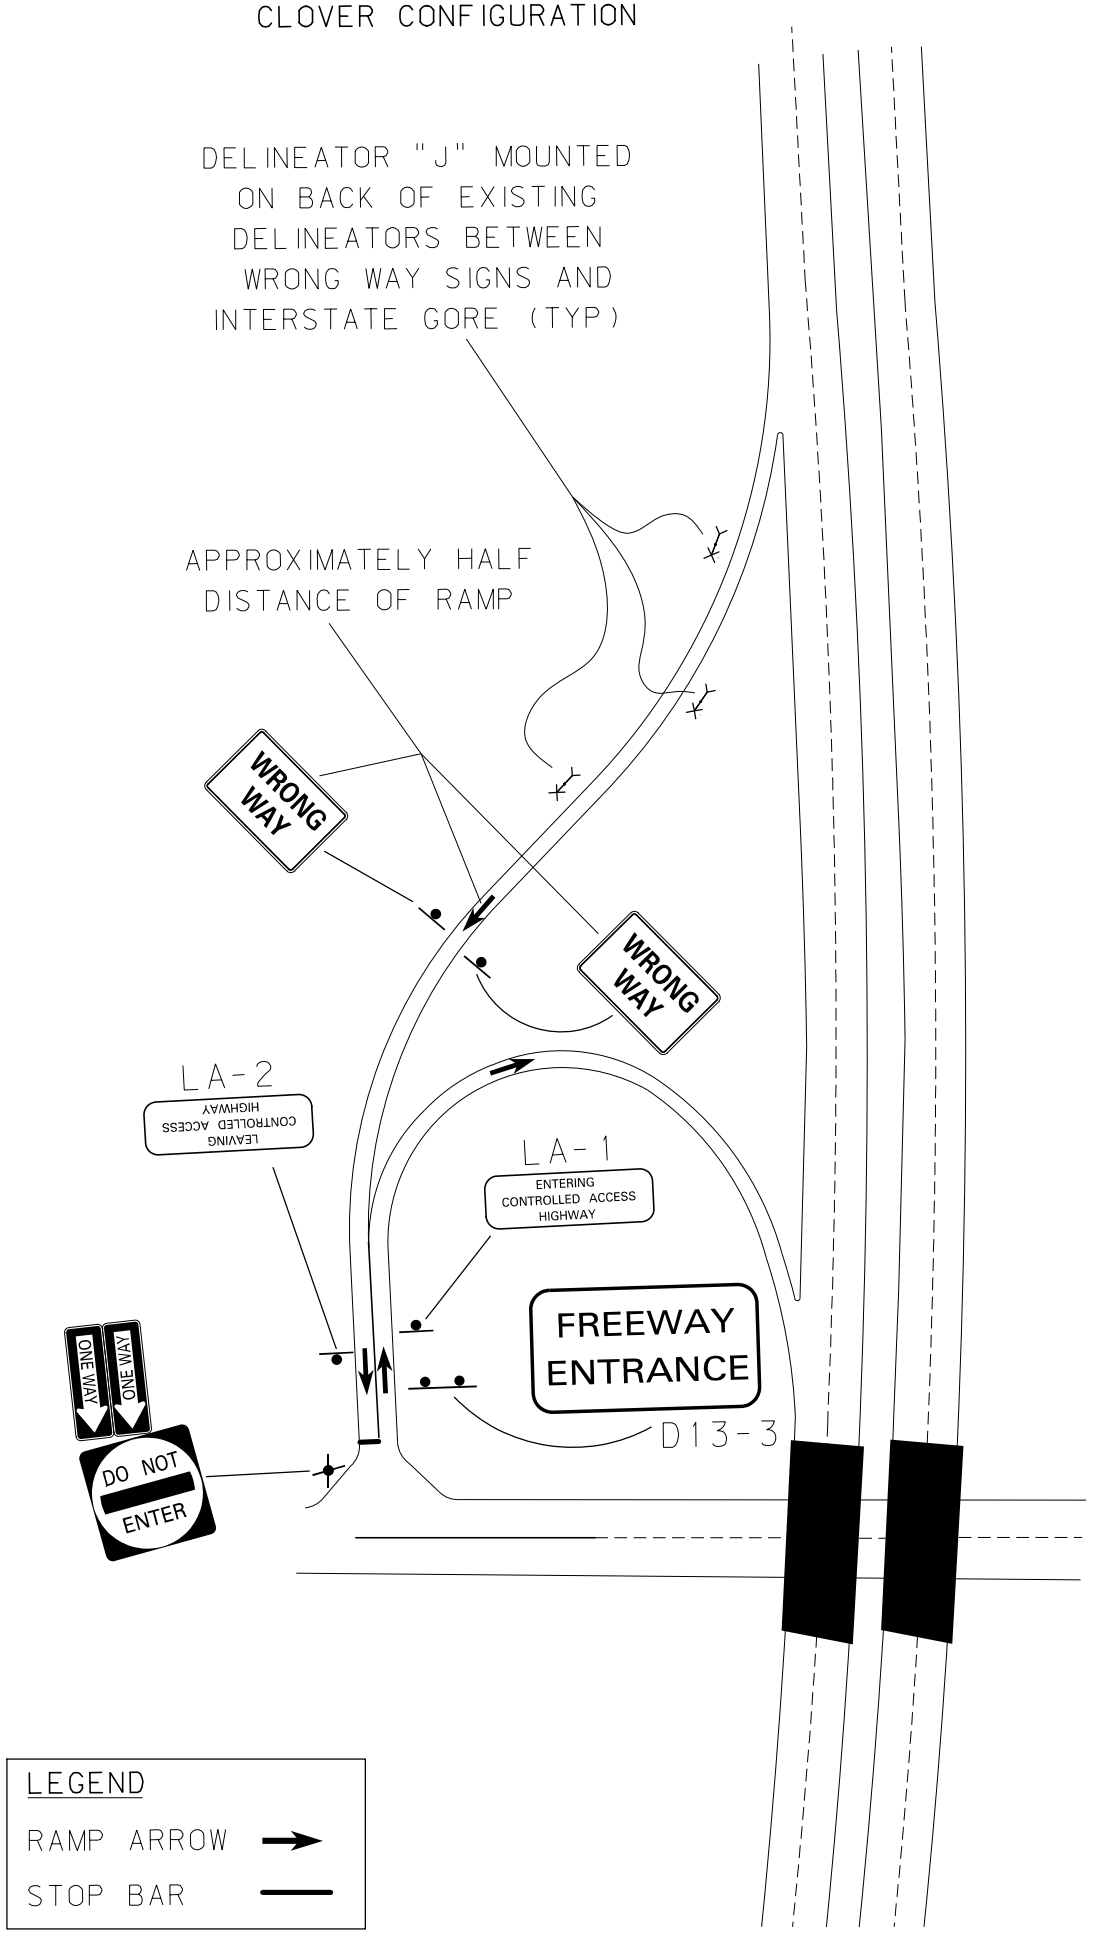

OFF-RAMP
CLOVER CONFIGURATION

