
RAMP DELINEATION DETAIL

"OFF RAMP"

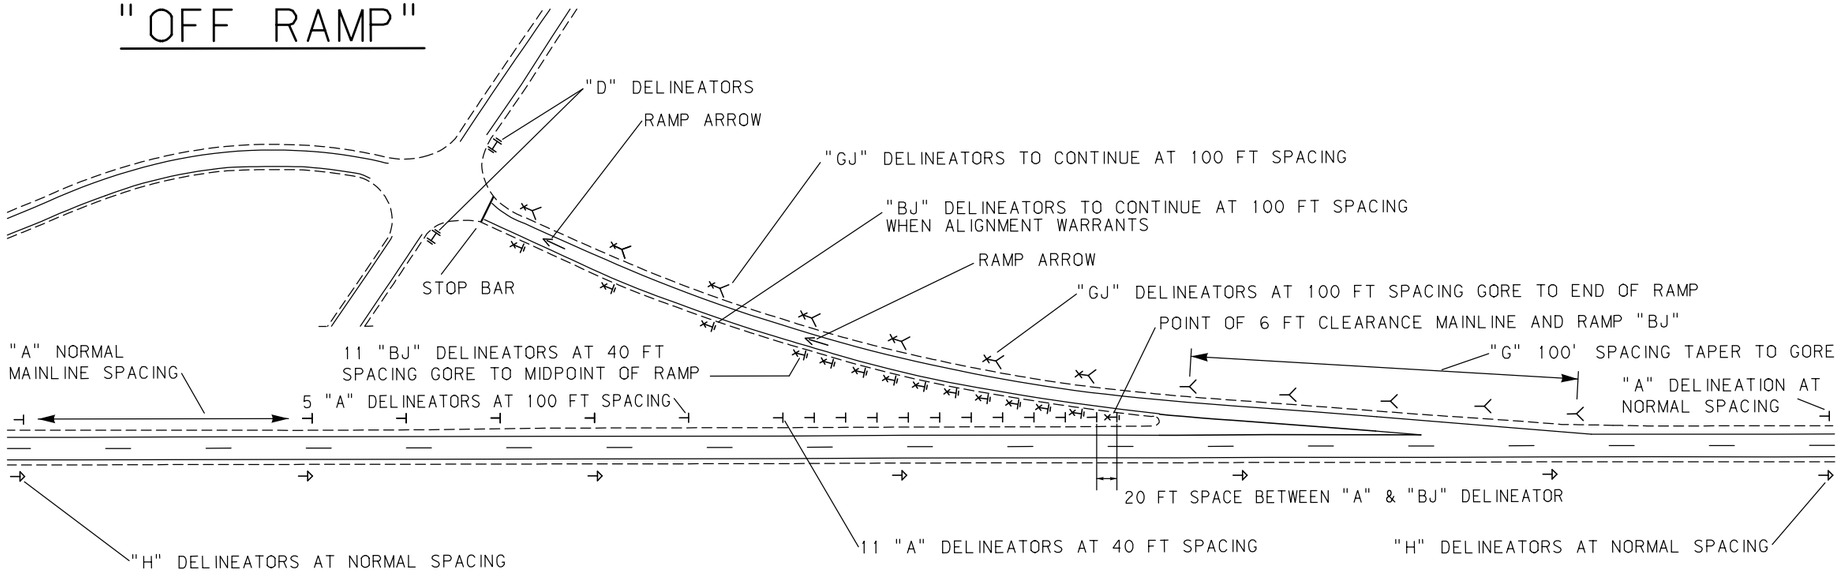

LEGEND

DELINEATOR DESIGN "A" SINGLE WHITE	⊣
DELINEATOR DESIGN "B" SINGLE YELLOW	⊣
DELINEATOR DESIGN "D" DOUBLE YELLOW	⊣⊣
DELINEATOR DESIGN "G" SINGLE WHITE	≺
DELINEATOR DESIGN "H" SINGLE YELLOW	⇉
DELINEATOR DESIGN "BJ" SINGLE YELLOW SINGLE RED	⊣≺
DELINEATOR DESIGN "GJ" SINGLE WHITE SINGLE RED	≺≺

NOTE:
ALL DELINEATORS AT 6 FT CLEARANCE FROM EDGE OF PAVEMENT. SEE DETAILED DRAWING 619-34 FOR DELINEATOR DETAILS & 619-36 FOR DELINEATOR PLACEMENT DETAILS. "BJ" & "GJ" DESIGN TO BE MOUNTED BACK-TO-BACK WITH "J" FACING WRONG WAY TRAFFIC.
* SPACING PER DELINEATION STANDARD.

"ON RAMP"

