
# (2015)
# RAMP DELINEATION DETAIL

## "OFF RAMP"

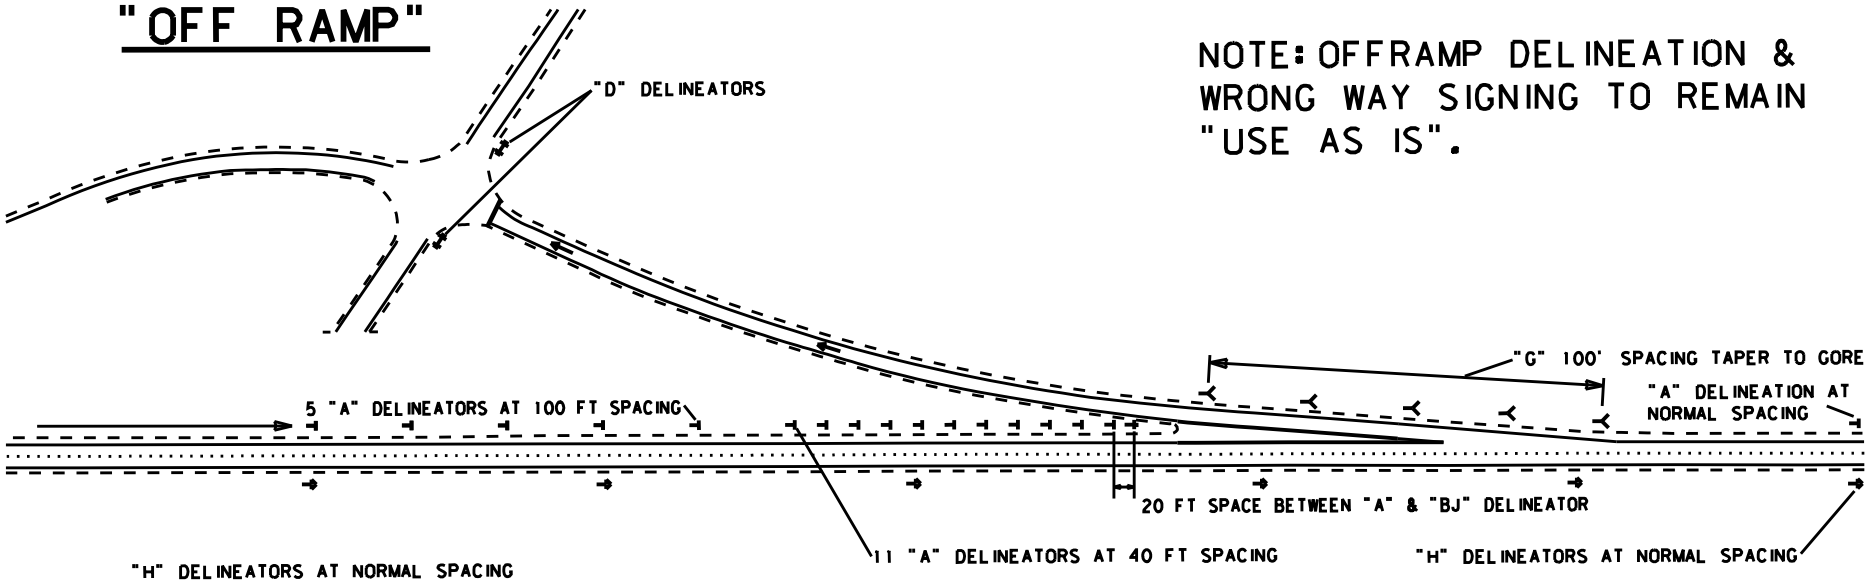


NOTE: OFFRAMP DELINEATION & WRONG WAY SIGNING TO REMAIN "USE AS IS".

## LEGEND

| | |
|---|---|
| DELINEATOR DESIGN "A" SINGLE WHITE | ⊣ |
| DELINEATOR DESIGN "B" SINGLE YELLOW | ⊣ |
| DELINEATOR DESIGN "D" DOUBLE YELLOW | ⊣⊣ |
| DELINEATOR DESIGN "G" SINGLE WHITE | ≺ |
| DELINEATOR DESIGN "H" SINGLE YELLOW | ⊸ |
| DELINEATOR DESIGN "BJ" SINGLE YELLOW SINGLE RED | ⊣* |
| DELINEATOR DESIGN "GJ" SINGLE WHITE SINGLE RED | ≺* |

NOTE:
ALL DELINEATORS AT 6 FT CLEARANCE FROM EDGE OF PAVEMENT. SEE DETAILED DRAWING 619-34 FOR DELINEATOR DETAILS & 619-36 FOR DELINEATOR PLACEMENT DETAILS. "BJ" & "GJ" DESIGN TO BE MOUNTED BACK-TO-BACK WITH "J" FACING WRONG WAY TRAFFIC.
● SPACING PER DELINEATION STANDARD.

## "ON RAMP"

