
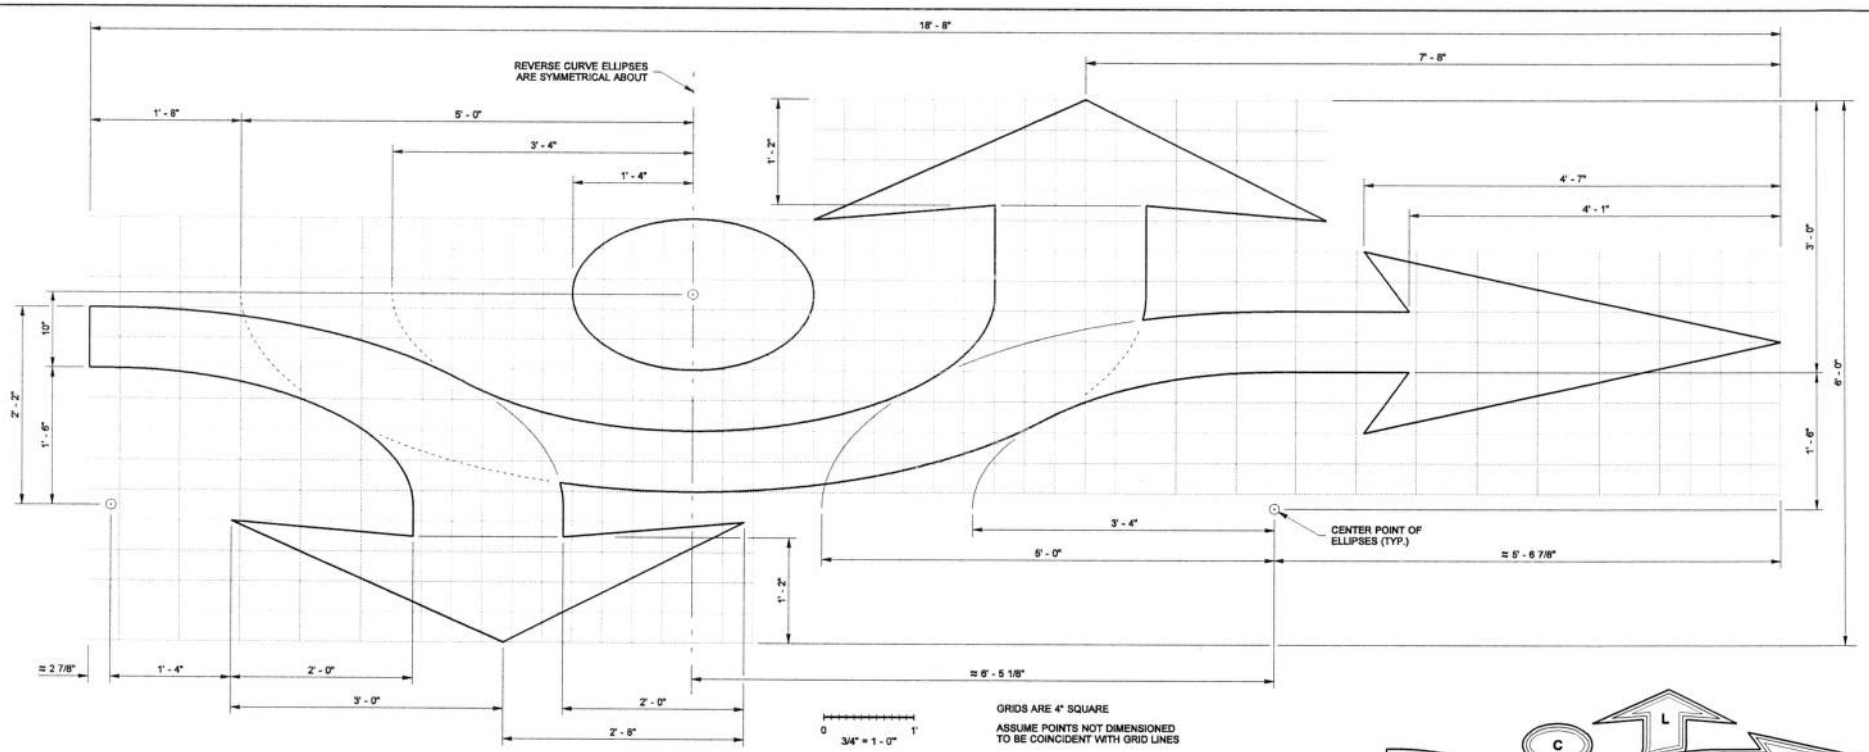


DETAIL

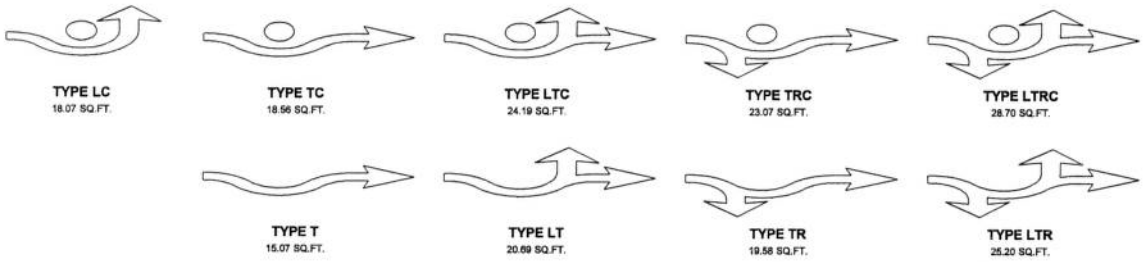

TYPE LC
18.07 SQ.FT.

TYPE TC
18.56 SQ.FT.

TYPE LTC
24.19 SQ.FT.

TYPE TRC
23.07 SQ.FT.


TYPE LTRC
28.70 SQ.FT.

TYPE T
15.07 SQ.FT.

TYPE LT
20.69 SQ.FT.

TYPE TR
19.58 SQ.FT.


TYPE LTR
25.20 SQ.FT.

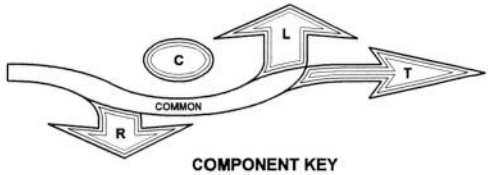

COMPONENT KEY

THE LABELED AREAS ABOVE CORRESPOND TO THE PORTIONS NEEDED FOR EACH TYPE OF ROUNDABOUT TRAFFIC ARROW.

FOR EXAMPLE: THE ROUNDABOUT TRAFFIC ARROW TYPE TRC REQUIRES THE "COMMON", "T", "R", AND "C" AREAS.

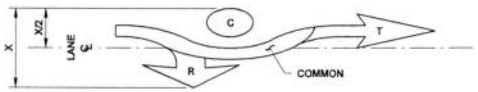


ROUNDABOUT TRAFFIC ARROW TYPE TRC

CENTER THE ARROW ON THE LANE CENTERLINE BETWEEN THE LATERAL EXTREMITIES OF THAT ARROW TYPE.

PAVEMENT MARKING ~ ROUNDABOUT TRAFFIC ARROW

FILE NAME				REGION NO.	STATE	FED.AID PROJ.NO.			PLOT1
TIME	7:09:01 AM			10	WASH				
DATE	3/7/2006			JOB NUMBER					
PLOTTED BY	sujkam								
DESIGNED BY	M. Sujka			CONTRACT NO.		LOCATION NO.			SHEET
ENTERED BY	M. Sujka								OF
CHECKED BY									SHEETS
PROJ. ENGR.									
REGIONAL ADM.		REVISION	DATE	BY			P.E. STAMP BOX DATE	P.E. STAMP BOX DATE	Washington State Department of Transportation

PAVEMENT MARKING – ROUNDABOUT TRAFFIC ARROW

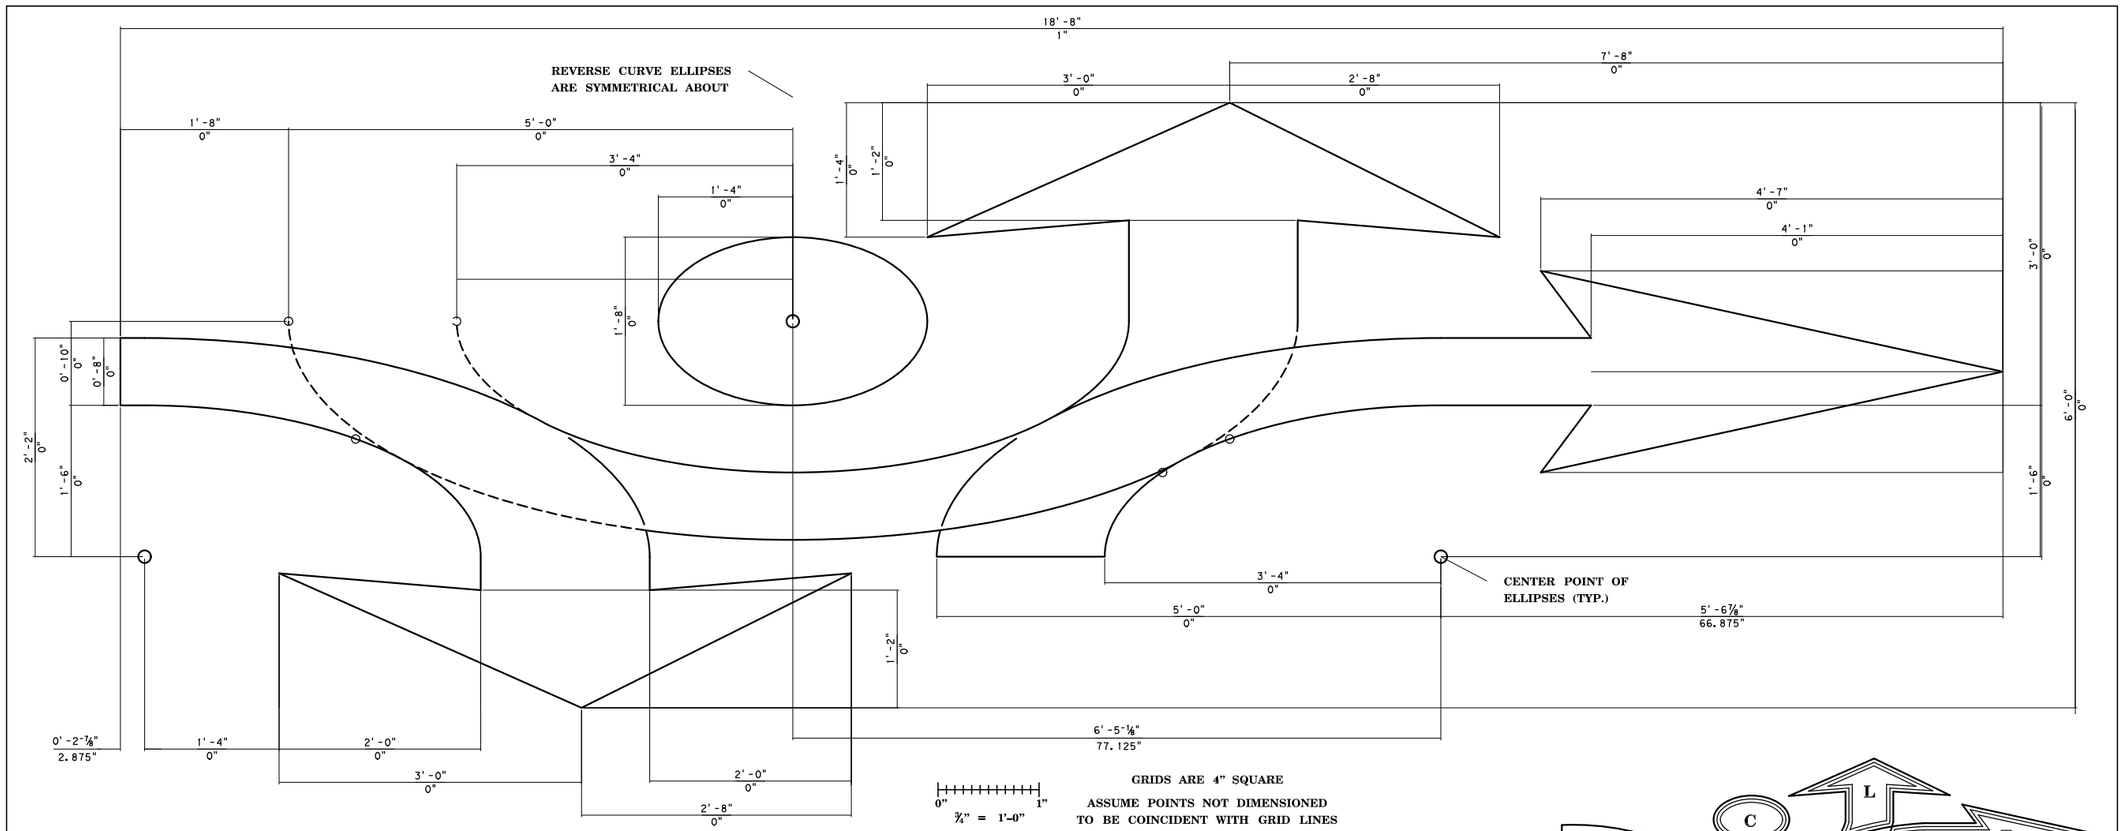

DETAIL



TYPE LC
18.07 ft.²
Paint 0.16 gal./ea.
Epoxy 0.23 gal./ea.



TYPE TC
18.56 ft.²
Paint 0.17 gal./ea.
Epoxy 0.23 gal./ea.



TYPE LTC
24.19 ft.²
Paint 0.22 gal./ea.
Epoxy 0.30 gal./ea.



TYPE TRC
23.07 ft.²
Paint 0.21 gal./ea.
Epoxy 0.29 gal./ea.



TYPE LTRC
28.70 ft.²
Paint 0.26 gal./ea.
Epoxy 0.36 gal./ea.



TYPE T
15.07 ft.²
Paint 0.14 gal./ea.
Epoxy 0.19 gal./ea.




TYPE LT
20.69 ft.²
Paint 0.19 gal./ea.
Epoxy 0.26 gal./ea.



TYPE TR
19.58 ft.²
Paint 0.18 gal./ea.
Epoxy 0.24 gal./ea.




TYPE LTR
20.69 ft.²
Paint 0.23 gal./ea.
Epoxy 0.32 gal./ea.

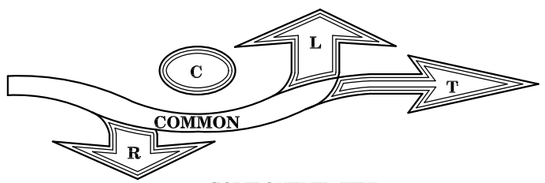

COMPONENT KEY


THE LABELED AREAS ABOVE CORRESPOND TO THE PORTIONS NEEDED FOR EACH TYPE OF ROUNDABOUT TRAFFIC ARROW.

FOR EXAMPLE: THE ROUNDABOUT TRAFFIC ARROW TYPE TRC REQUIRES THE "COMMON", "T", "R", AND "C" AREAS.

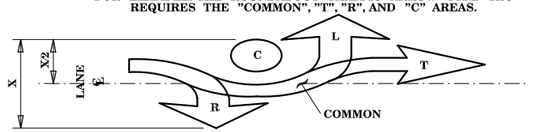

ROUNDABOUT TRAFFIC ARROW TYPE TRC

CENTER THE ARROW ON THE LANE CENTERLINE BETWEEN THE LATERAL EXTREMITIES OF THAT ARROW TYPE.

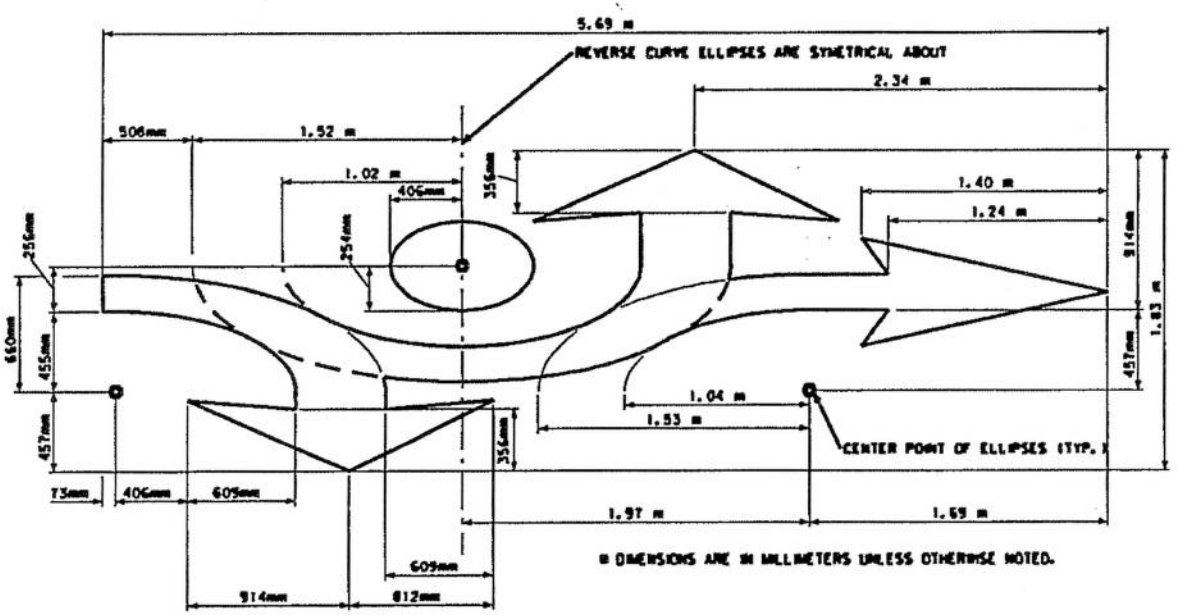

FISHHOOK SYMBOL COMPONENTS
(FOR ROUNDABOUT PAVEMENT MARKINGS)

ROUNDABOUT YIELD LANE STRIPING DETAIL

