
TYPICAL

PAVEMENT MARKINGS

NO SCALE

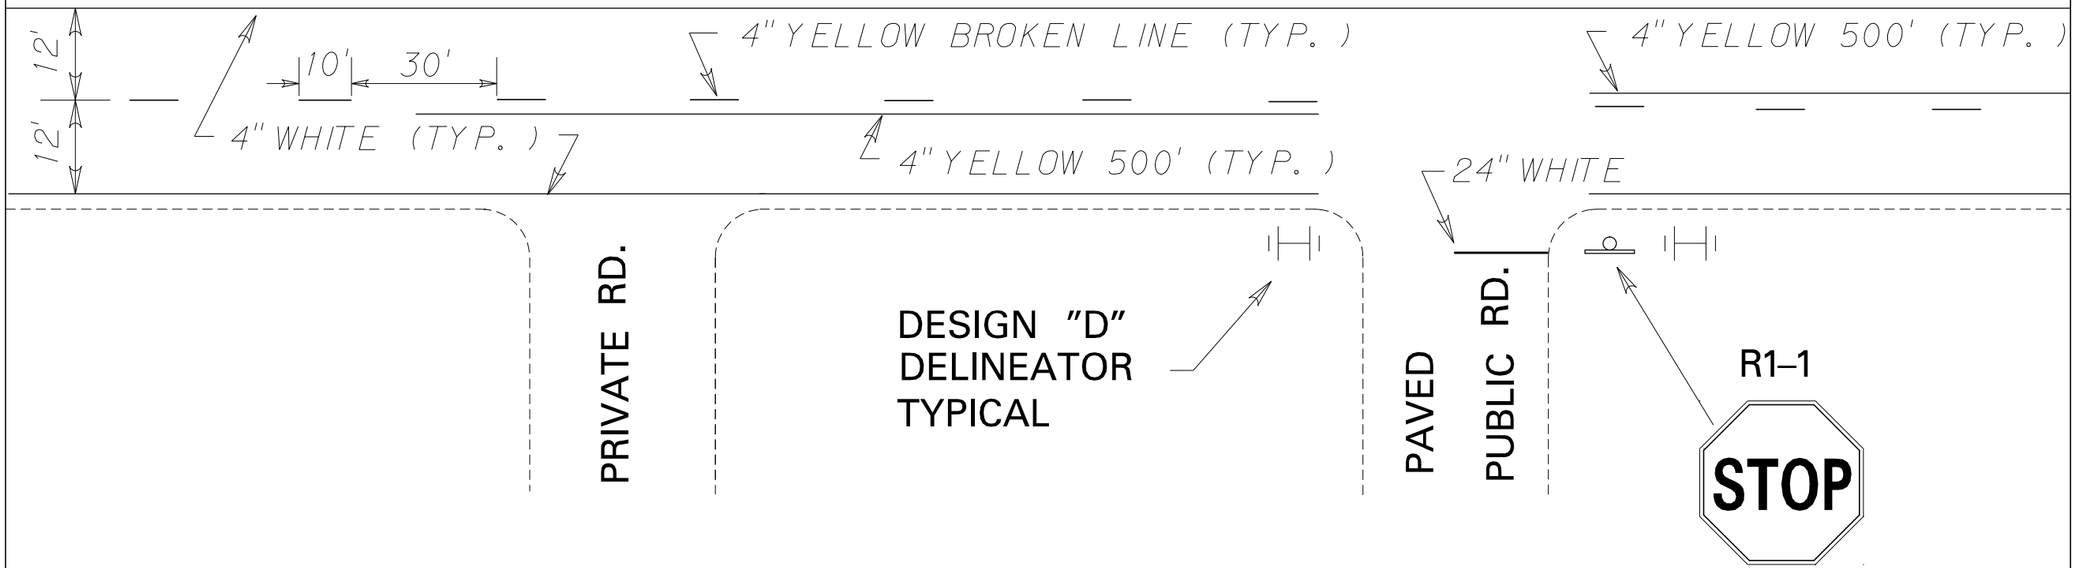

NOTE: FINAL CENTERLINE CONFIGURATION AND NO PASSING ZONES TO BE DETERMINED BY THE PROJECT MANAGER.

ALL PAVEMENT MARKINGS TO BE EPOXY UNLESS OTHERWISE SPECIFIED.