ADVERTISED COPY

CONSTRUCTION CONTRACTING SECTION
MONTANA DEPARTMENT OF TRANSPORTATION

FEDERAL AID PROJECT NOS.

SOUTH OF OPHEIM - SOUTH
STPP 31-1(30)26


CROSS SECTIONS


MAINLINE


SHEET NOS.

1-31

ADVERTISED COPY

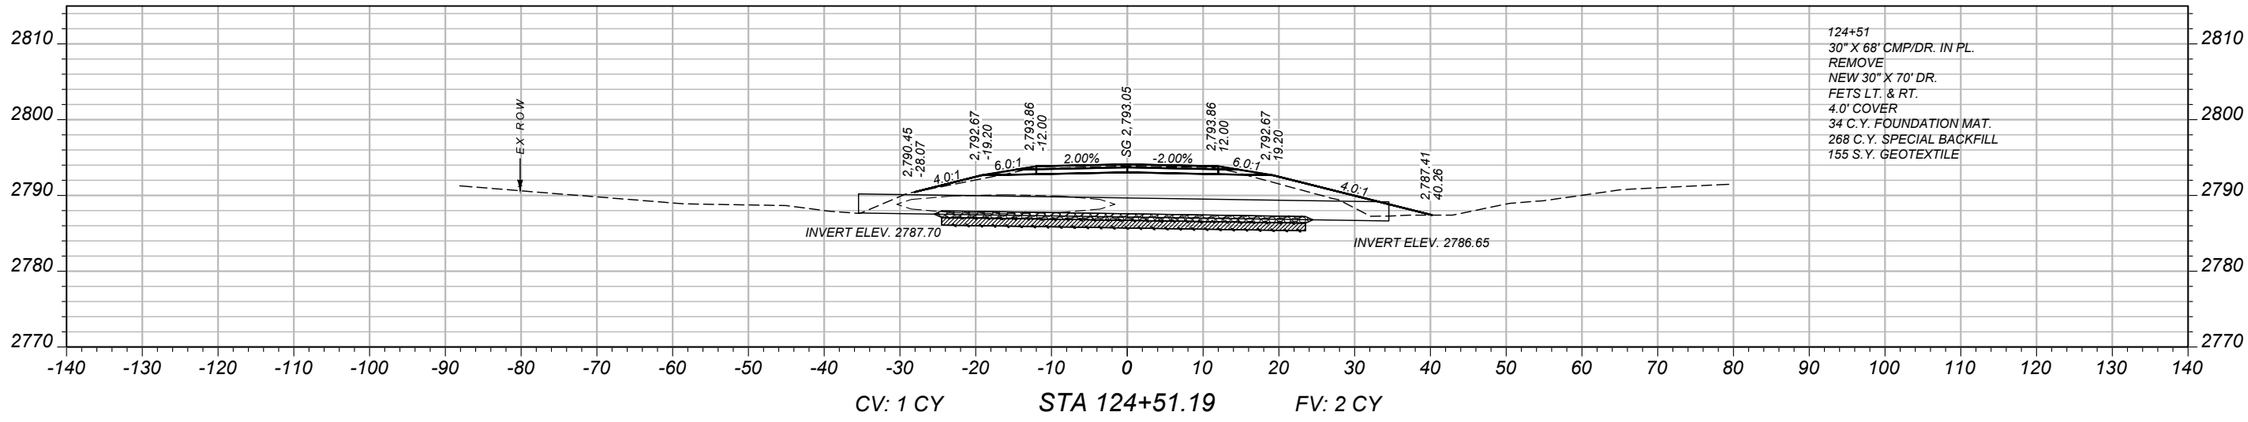

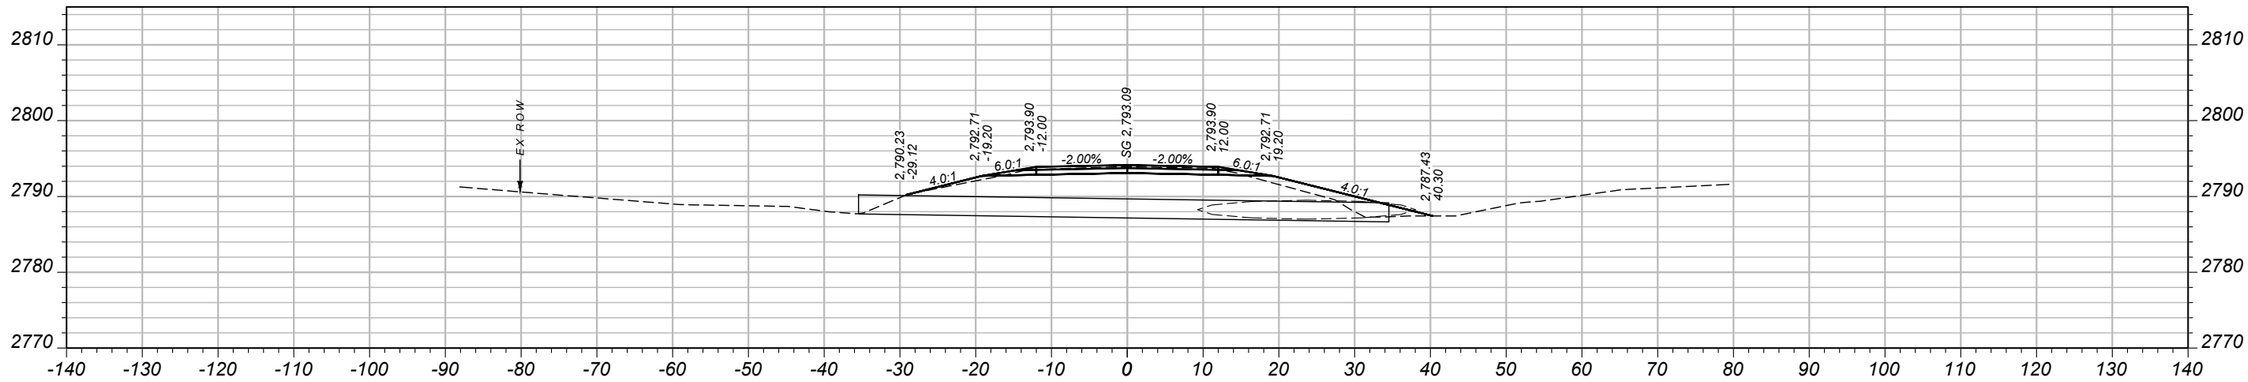

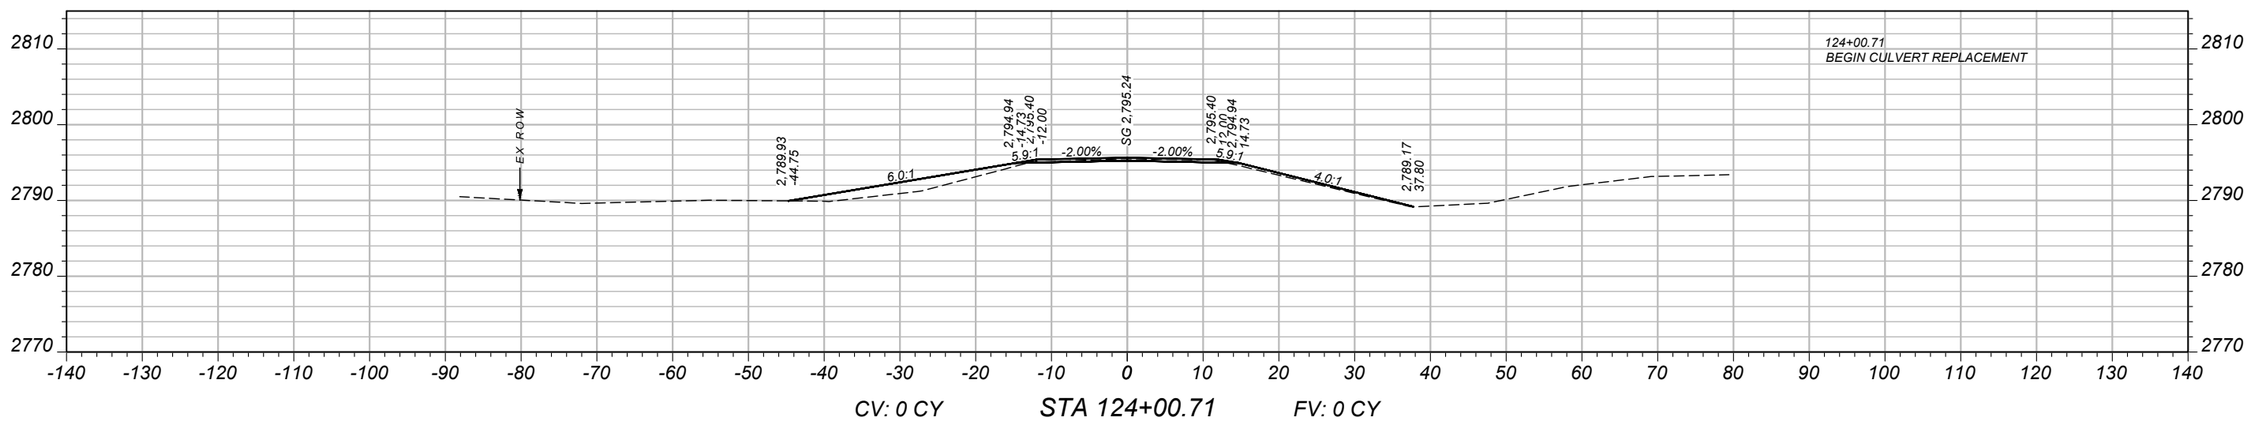

SHEET NO.
1

MAINLINE CROSS SECTIONS

PROJECT NAME: SOUTH OF OPHEIM-SOUTH
COUNTY: VALLEY
PROJECT ID: STPP 31-1(29)26
UPN: 10228000


DESIGNED BY: L. ZEIGLER MM/YYYY
REVIEWED BY: FIRST INITIAL LAST NAME MM/YYYY
CHECKED BY: FIRST INITIAL LAST NAME MM/YYYY
10228000RDXSF003.DWG

MONTANA
Department of Transportation


CROSS SECTIONS

9/1/2026 1:20 PM

ADVERTISED COPY

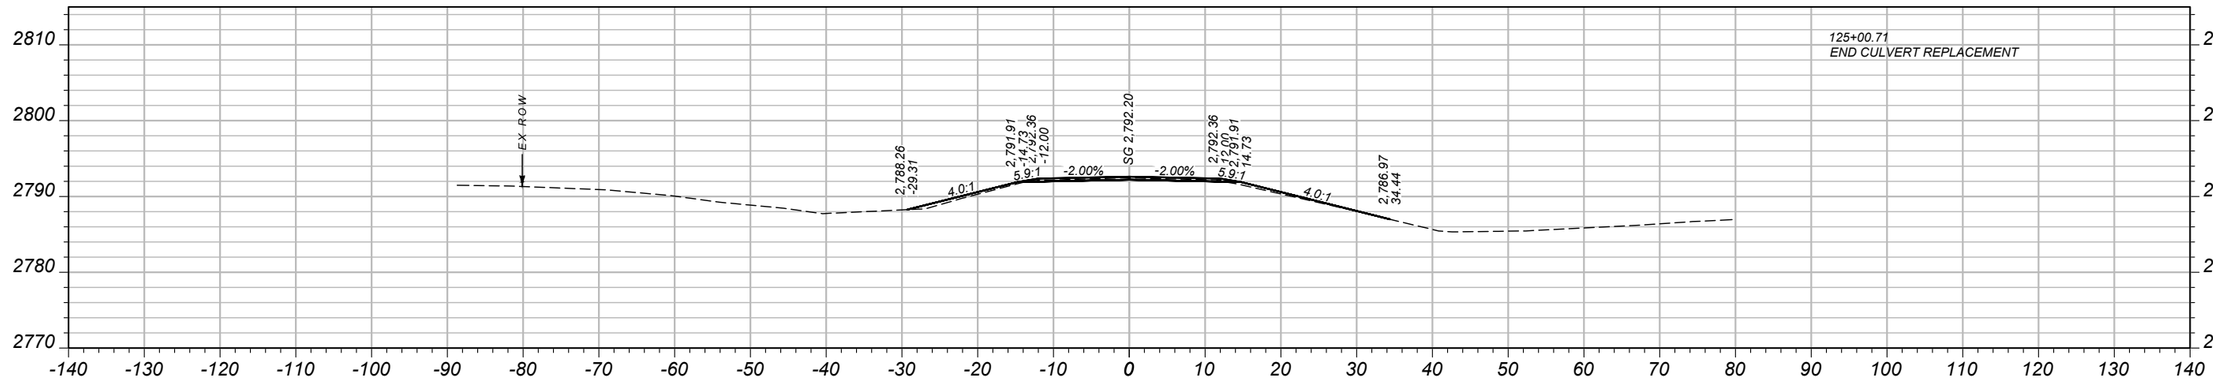

CV: 0 CY **STA 125+00.71** FV: 0 CY

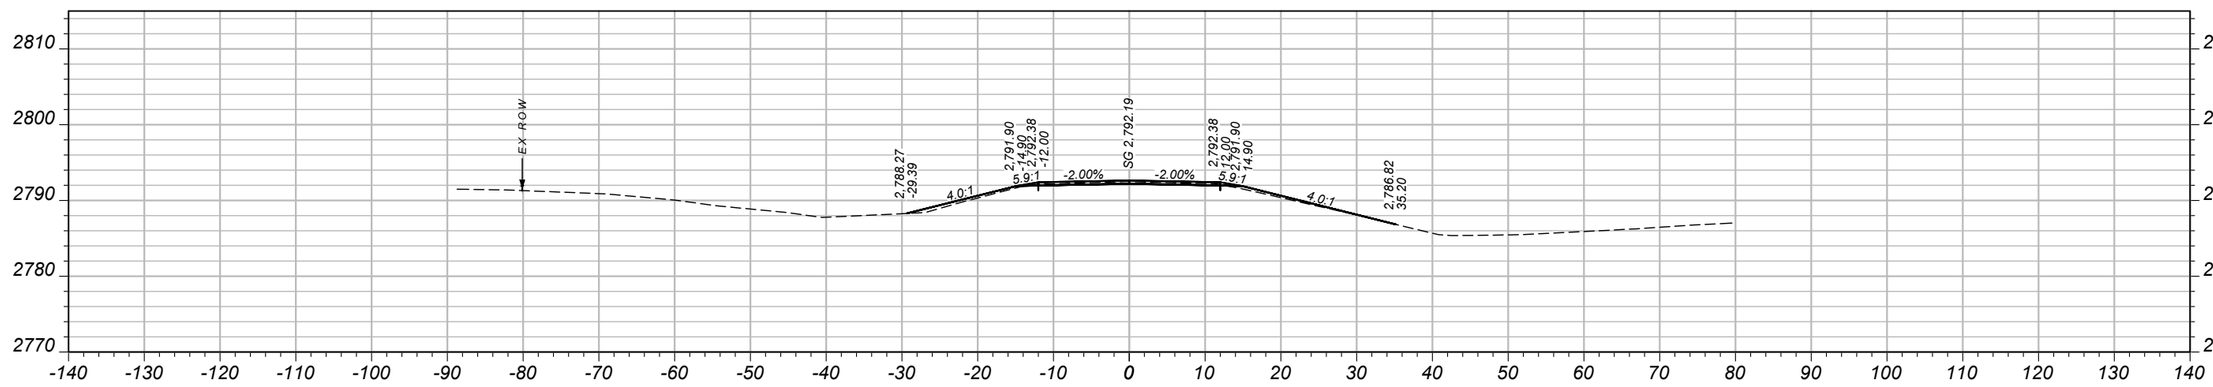

CV: 52 CY **STA 125+00.00** FV: 37 CY

SHEET NO. 2

MAINLINE CROSS SECTIONS

PROJECT NAME: SOUTH OF OPHEIM-SOUTH
COUNTY: VALLEY
PROJECT ID: STPP 31-1(29)26
UPN: 10228000

DESIGNED BY	MM/YYYY
L. ZEIGLER	
REVIEWED BY	MM/YYYY
FIRST INITIAL LAST NAME	
CHECKED BY	MM/YYYY
FIRST INITIAL LAST NAME	


10228000RDXSF003.DWG

MONTANA
Department of Transportation


CROSS SECTIONS

9/1/2026 1:20 PM


ADVERTISED COPY

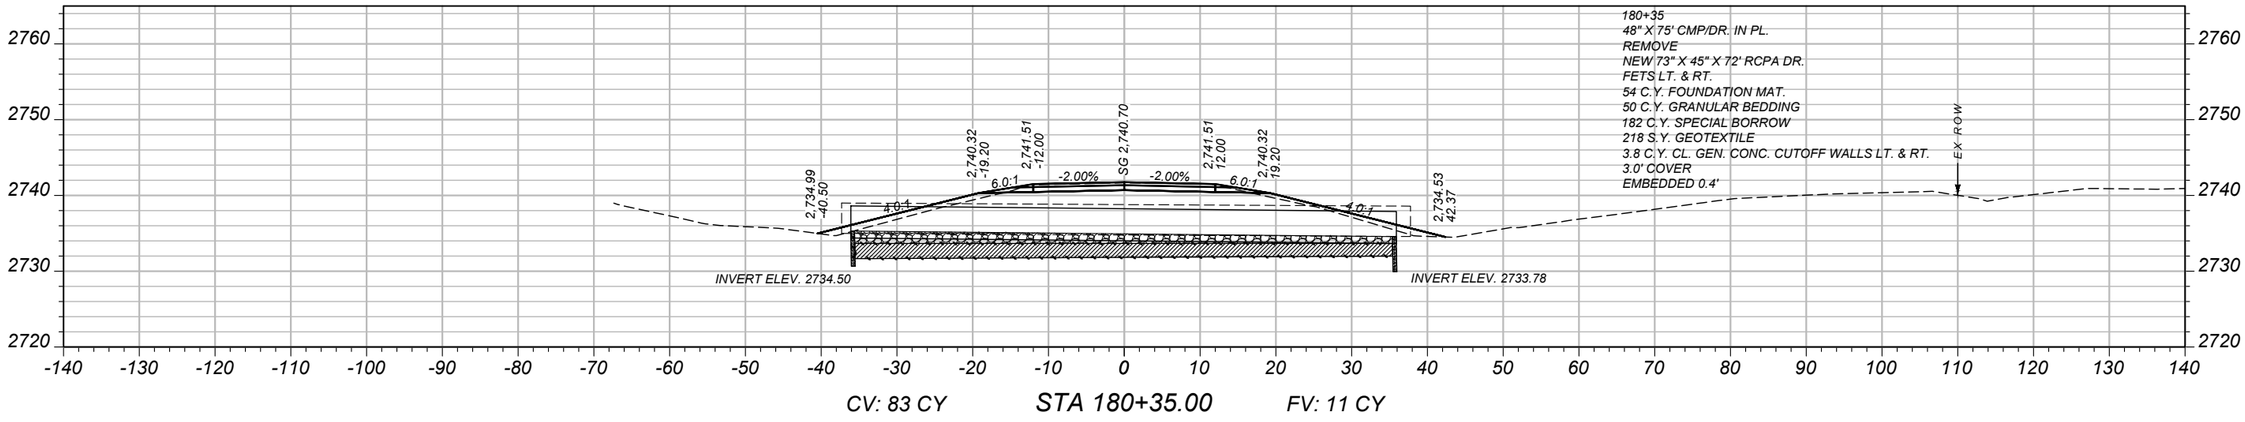

CV: 83 CY STA 180+35.00 FV: 11 CY

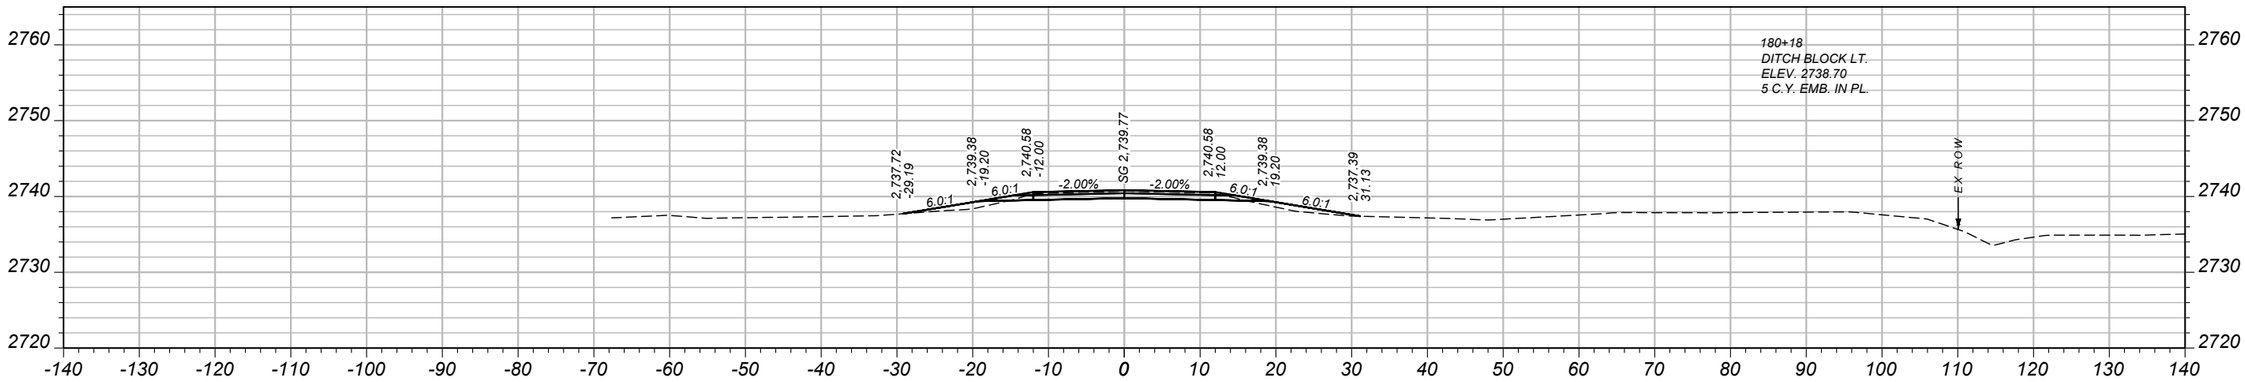

CV: 12 CY STA 180+00.00 FV: 16 CY

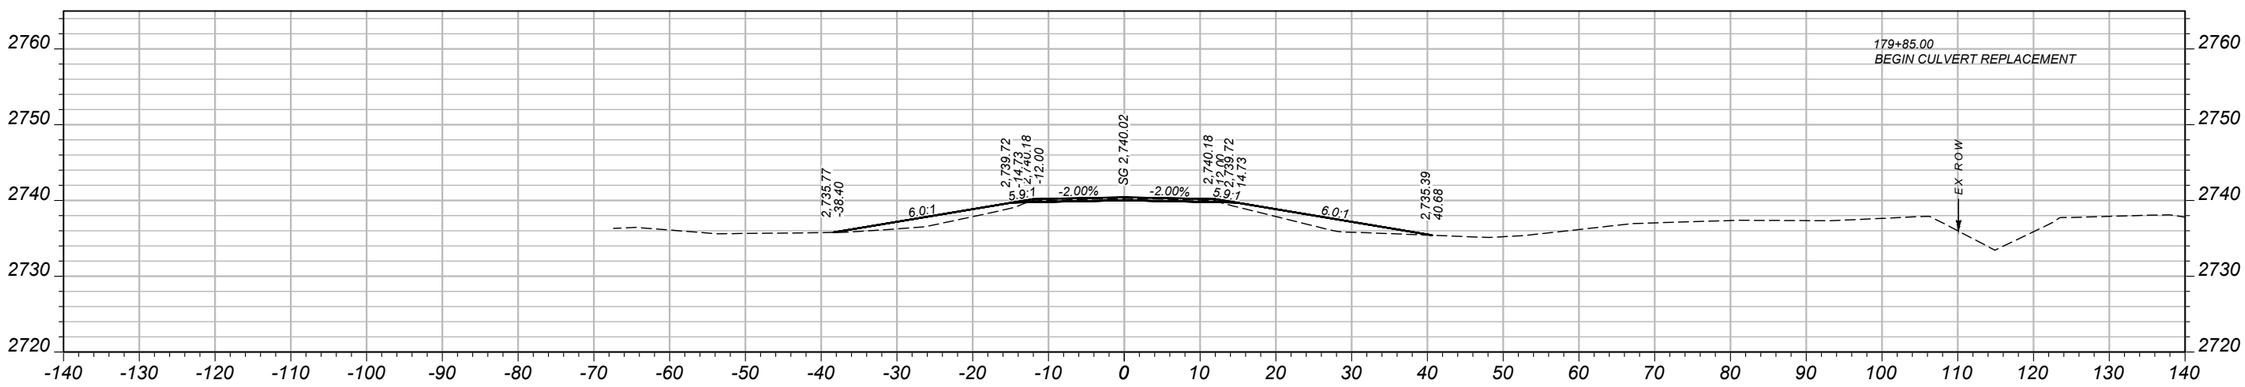

CV: 0 CY STA 179+85.00 FV: 0 CY

SHEET NO.
3

MAINLINE CROSS SECTIONS

PROJECT NAME: SOUTH OF OPHEIM-SOUTH
COUNTY: VALLEY
PROJECT ID: STPP 31-1(29)26
UPN: 10228000

DESIGNED BY	MM/YYYY
L. ZEIGLER	
REVIEWED BY	MM/YYYY
FIRST INITIAL LAST NAME	
CHECKED BY	MM/YYYY
FIRST INITIAL LAST NAME	


10228000RDXSF003.DWG

MONTANA
Department of Transportation


CROSS SECTIONS

9/1/2026 1:20 PM

ADVERTISED COPY

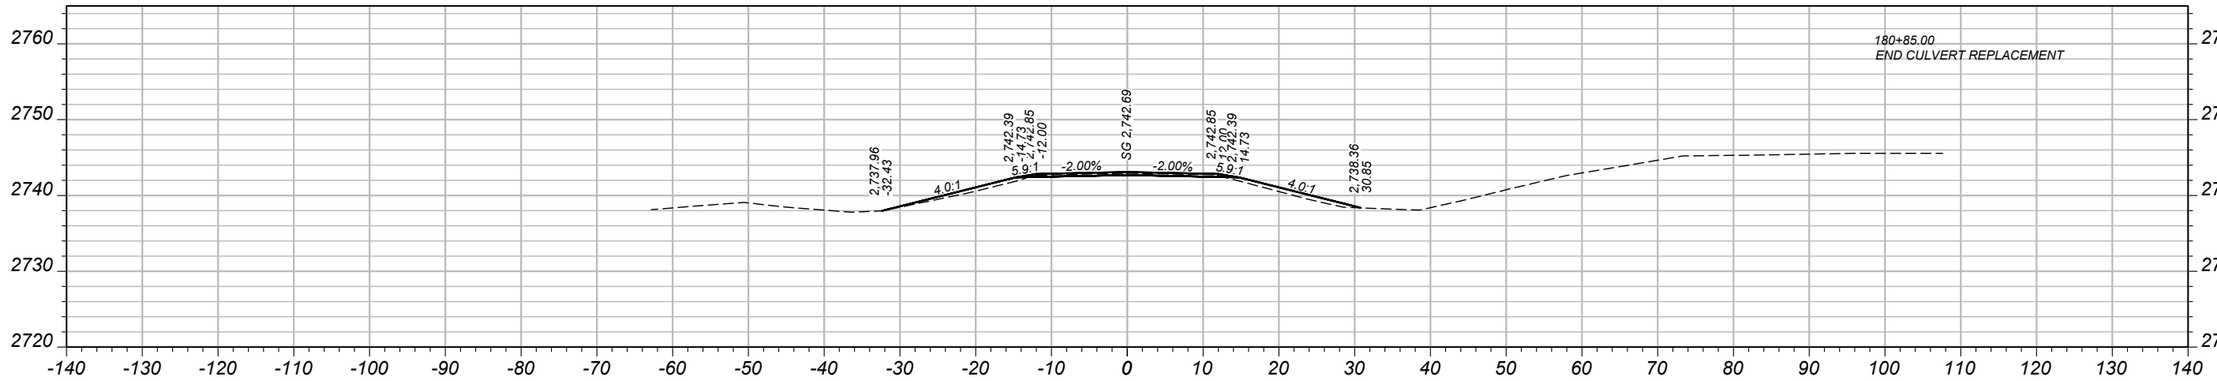

CV: 55 CY STA 180+85.00 FV: 23 CY

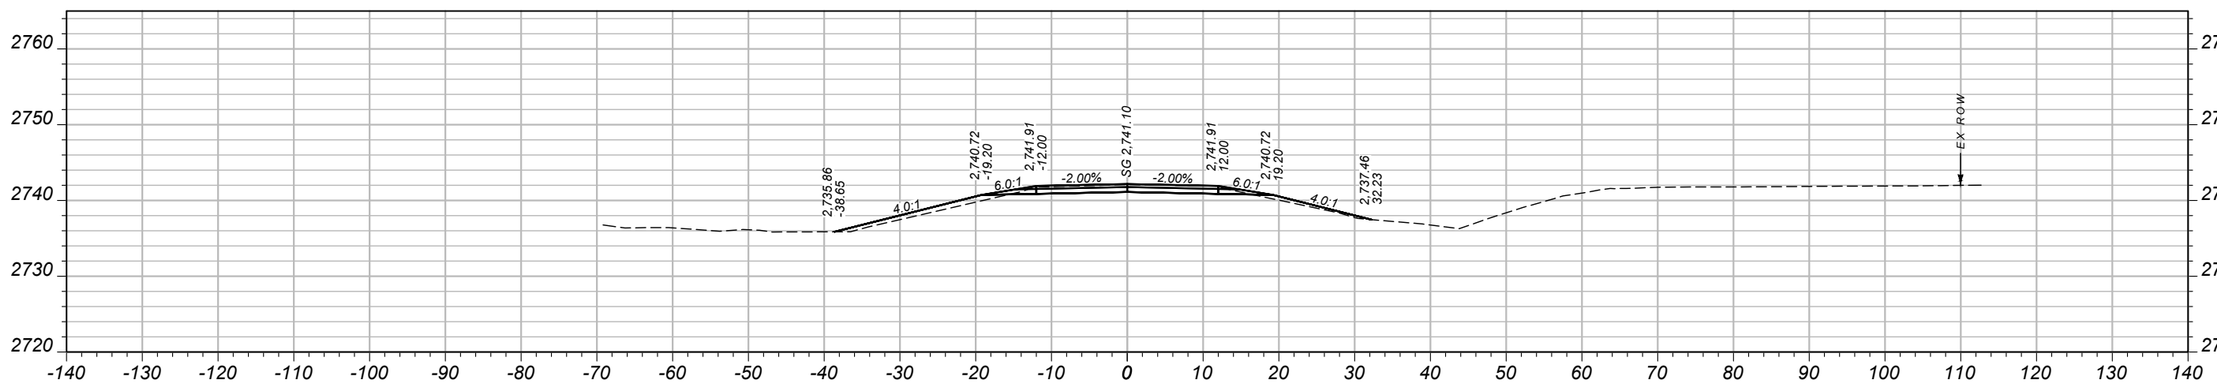

CV: 17 CY STA 180+50.00 FV: 13 CY

SHEET NO.
4

MAINLINE CROSS SECTIONS

PROJECT NAME: SOUTH OF OPHEIM-SOUTH
COUNTY: VALLEY
PROJECT ID: STPP 31-1(29)26
UPN: 10228000

DESIGNED BY	L. ZEIGLER	MM/YYYY
REVIEWED BY	FIRST INITIAL LAST NAME	MM/YYYY
CHECKED BY	FIRST INITIAL LAST NAME	MM/YYYY


10228000RDXSF003.DWG


MONTANA
Department of Transportation


CROSS SECTIONS

9/1/2026 1:20 PM

ADVERTISED COPY

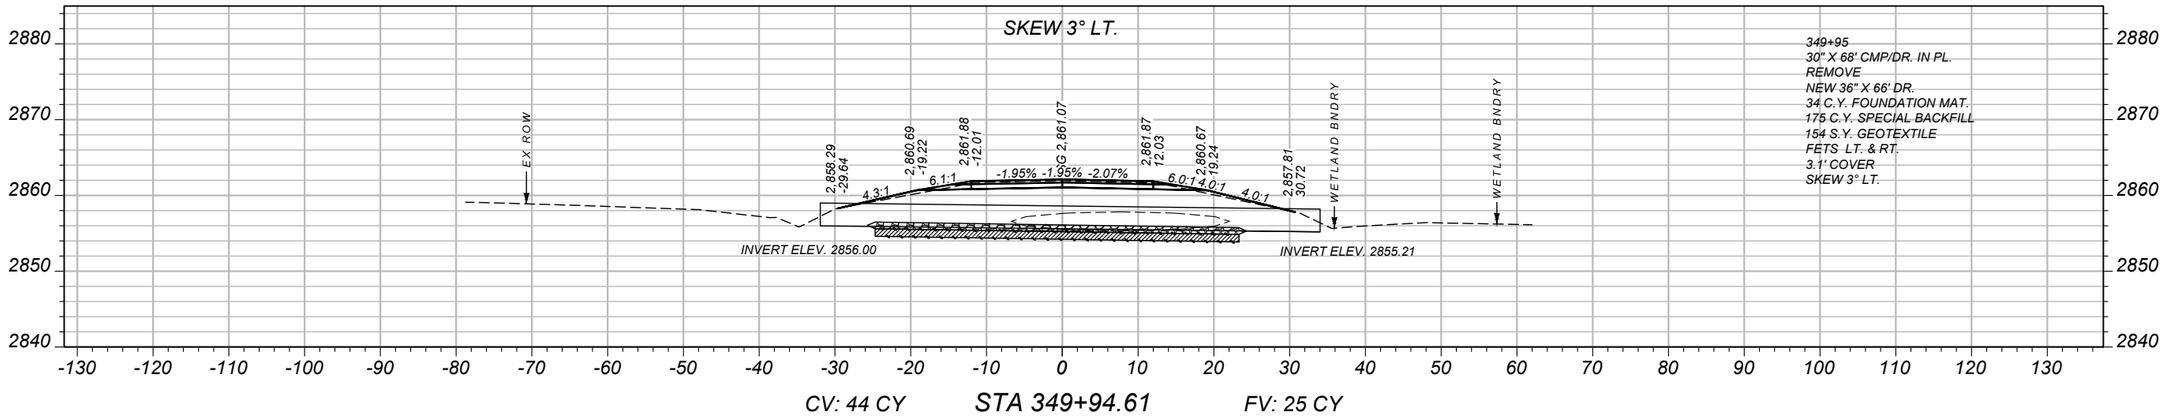

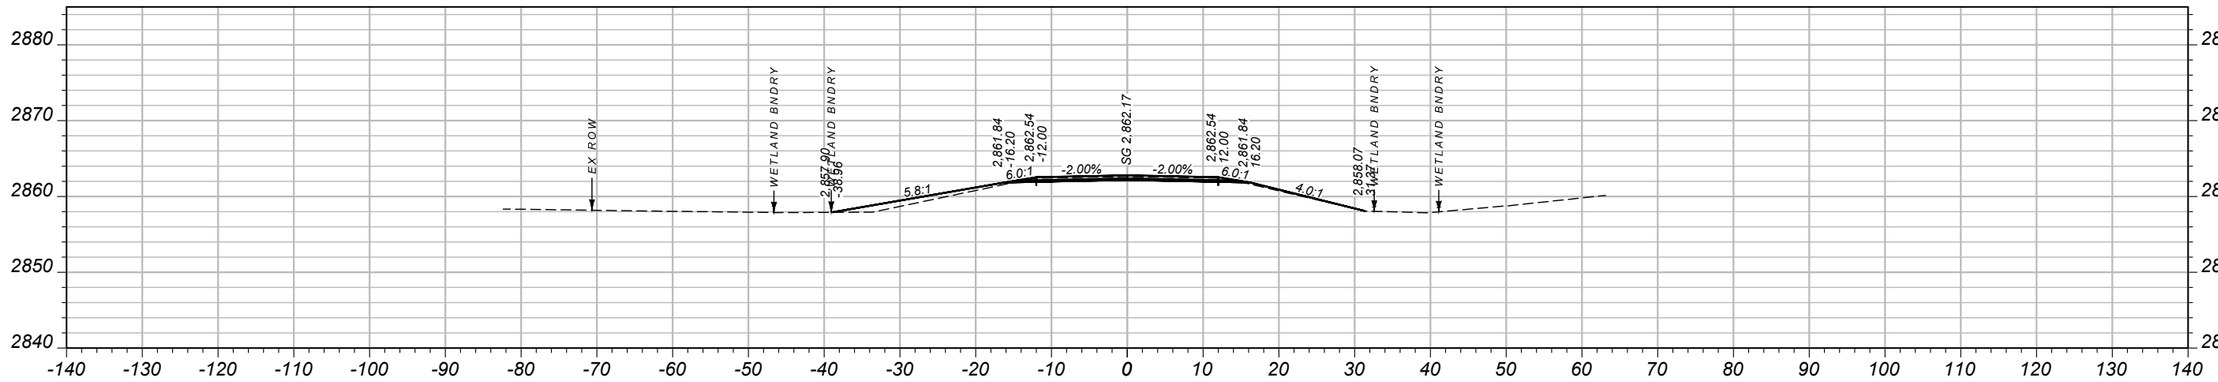

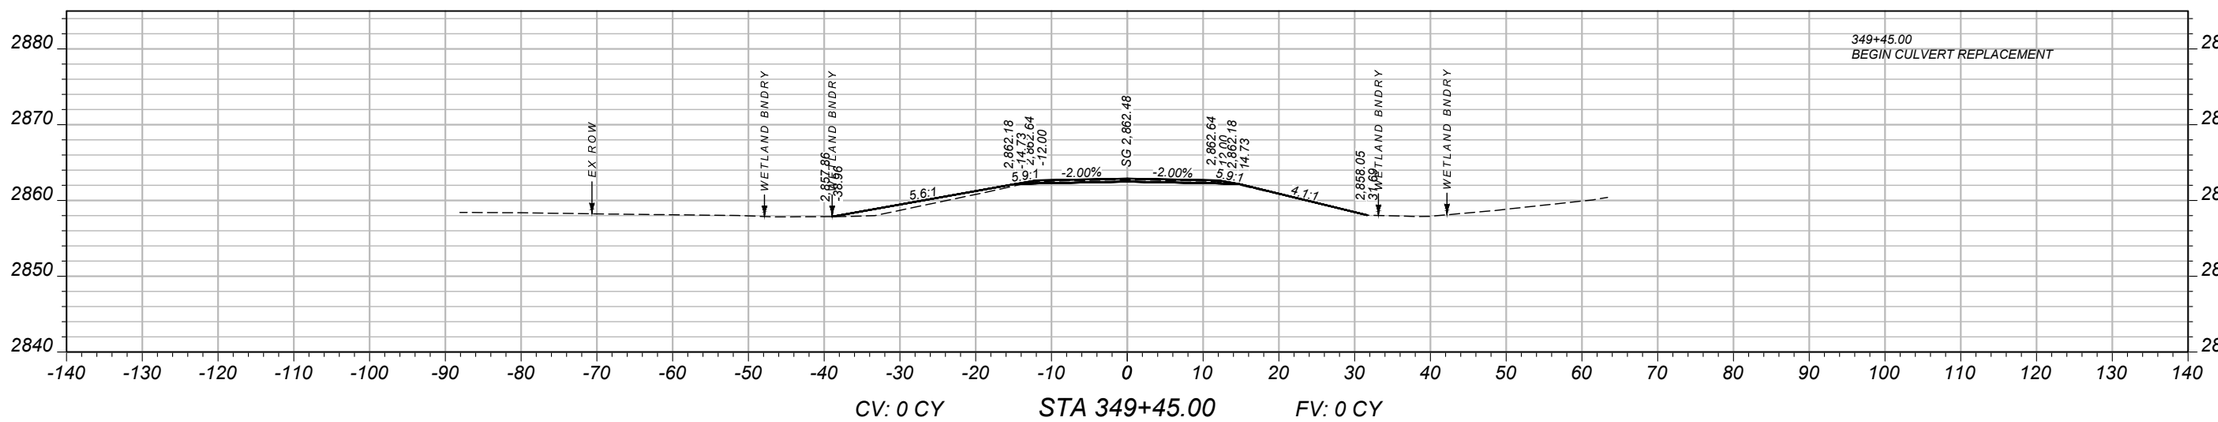

SHEET NO.
5

MAINLINE CROSS SECTIONS

PROJECT NAME: SOUTH OF OPHEIM-SOUTH
COUNTY: VALLEY
PROJECT ID: STPP 31-1(29)26
UPN: 10228000

DESIGNED BY	L. ZEIGLER	MM/YYYY
REVIEWED BY	FIRST INITIAL LAST NAME	MM/YYYY
CHECKED BY	FIRST INITIAL LAST NAME	MM/YYYY


10228000RDXSF003.DWG

MONTANA
Department of Transportation


CROSS SECTIONS

9/1/2026 1:20 PM


ADVERTISED COPY

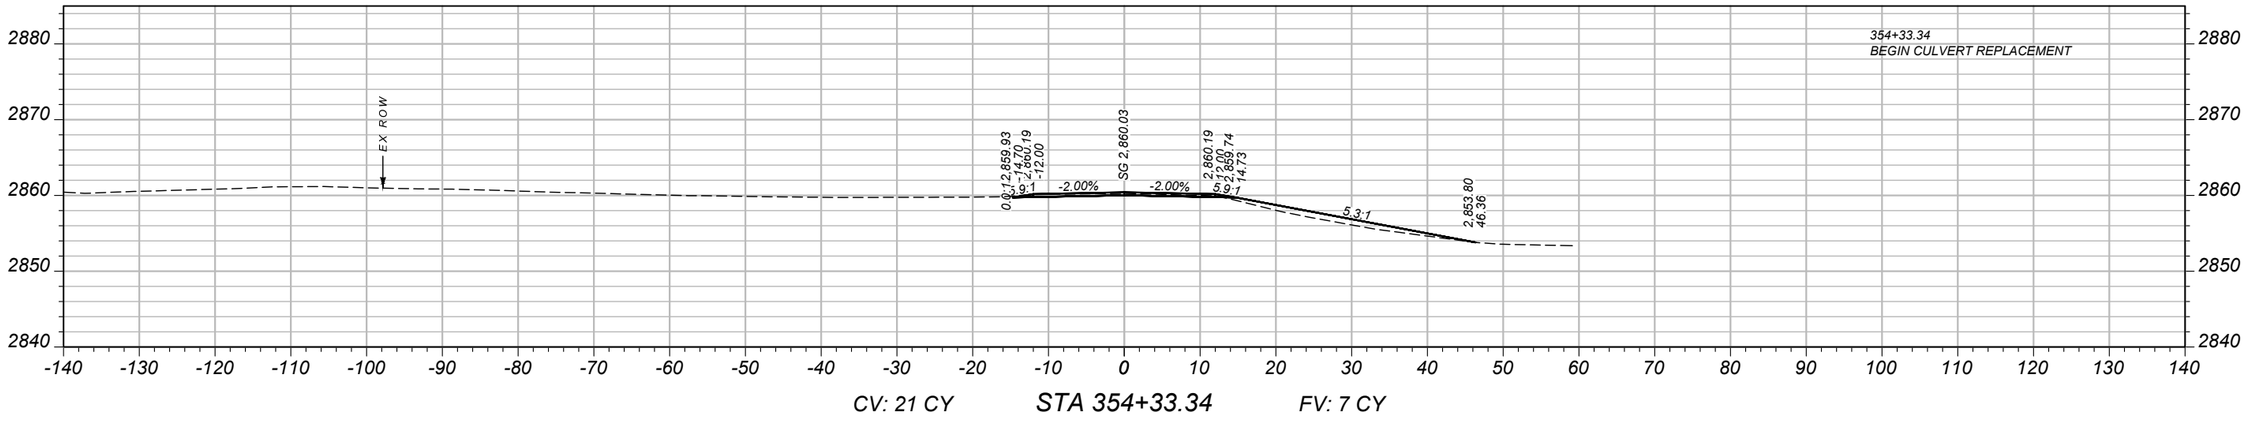

CV: 21 CY STA 354+33.34 FV: 7 CY

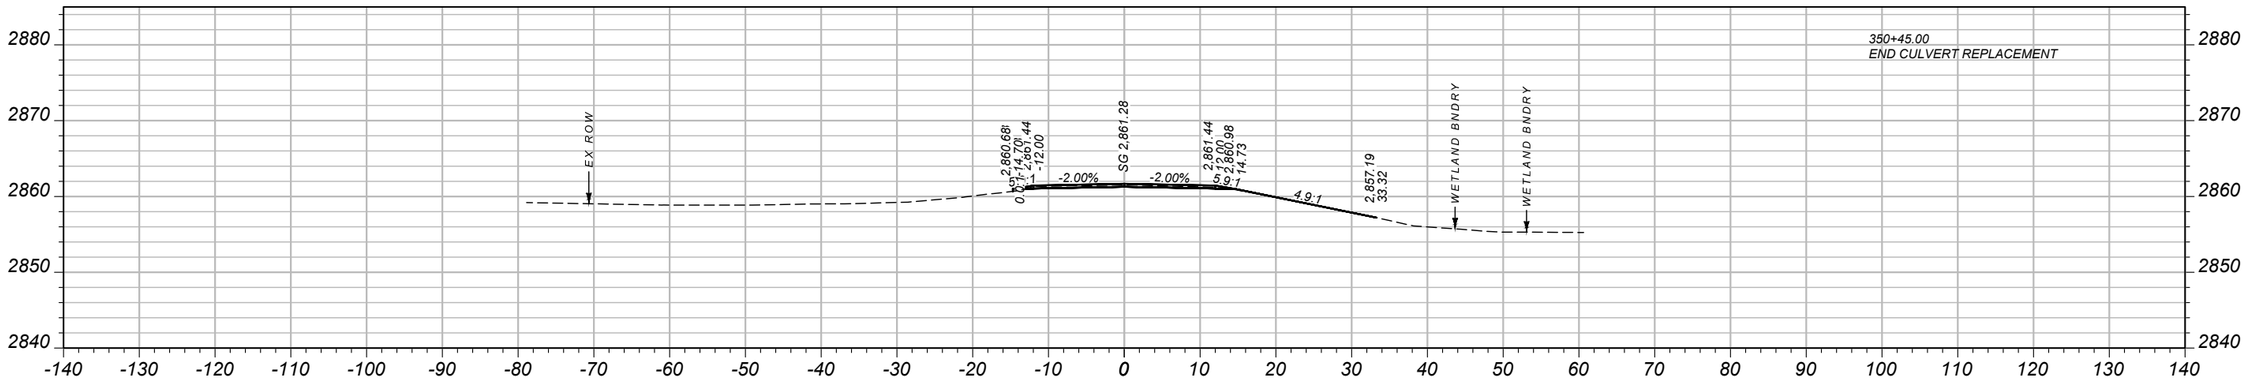

CV: 67 CY STA 350+45.00 FV: 7 CY

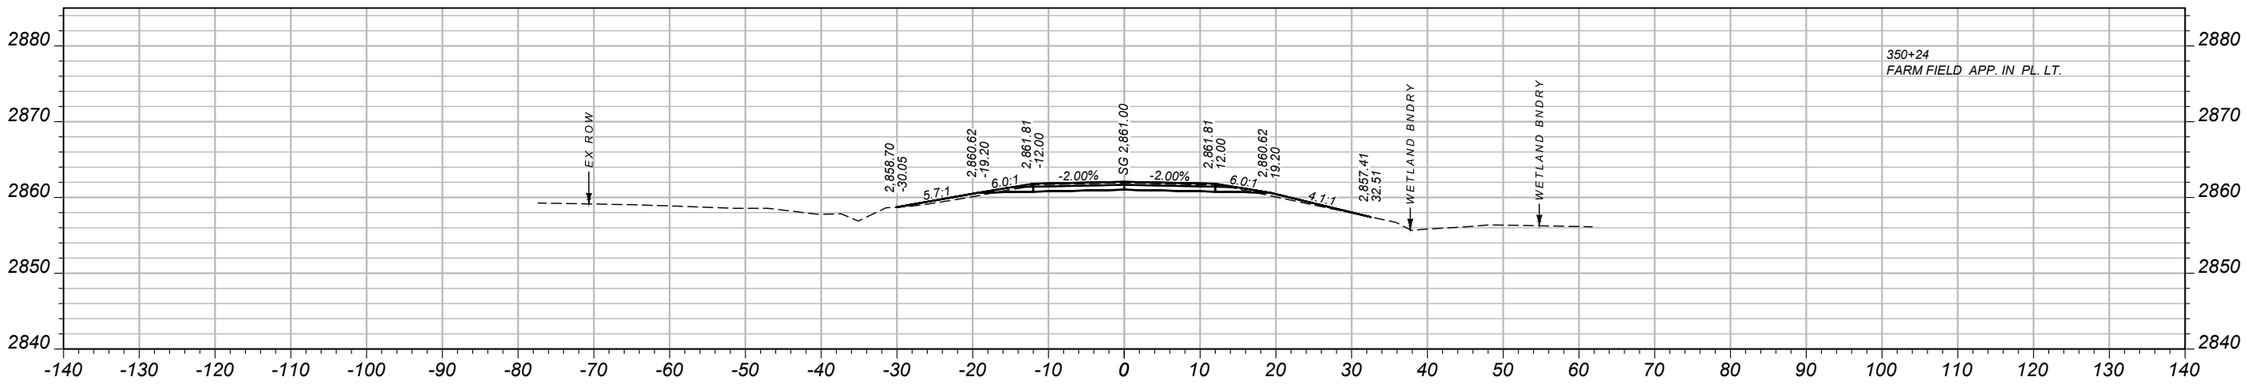

CV: 5 CY STA 350+00.00 FV: 4 CY

SHEET NO. 6

MAINLINE CROSS SECTIONS

PROJECT NAME: SOUTH OF OPHEIM-SOUTH
COUNTY: VALLEY
PROJECT ID: STPP 31-1(29)26
UPN: 10228000

DESIGNED BY	L. ZEIGLER	MM/YYYY
REVIEWED BY	FIRST INITIAL LAST NAME	MM/YYYY
CHECKED BY	FIRST INITIAL LAST NAME	MM/YYYY


10228000RDXSF003.DWG

MONTANA Department of Transportation


CROSS SECTIONS

9/1/2026 1:20 PM

ADVERTISED COPY

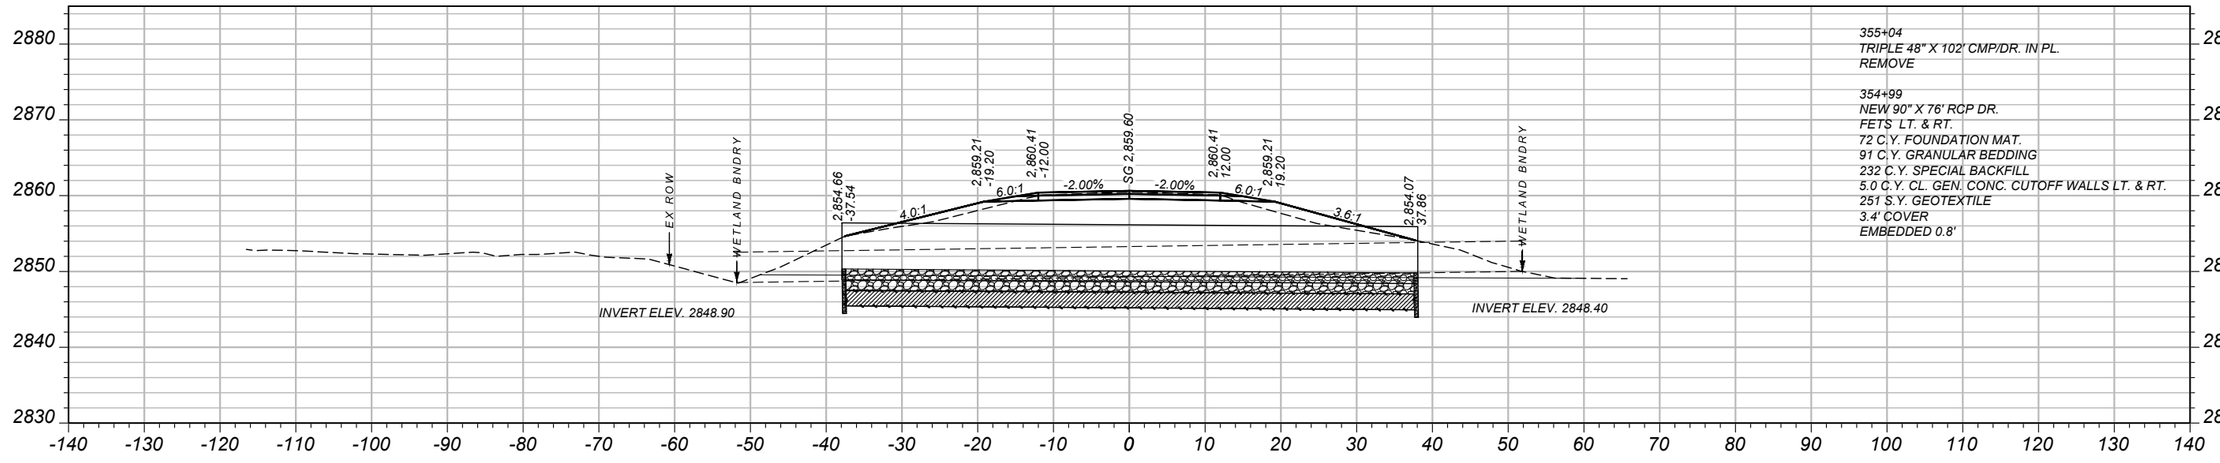

CV: 65 CY STA 354+99.00 FV: 70 CY

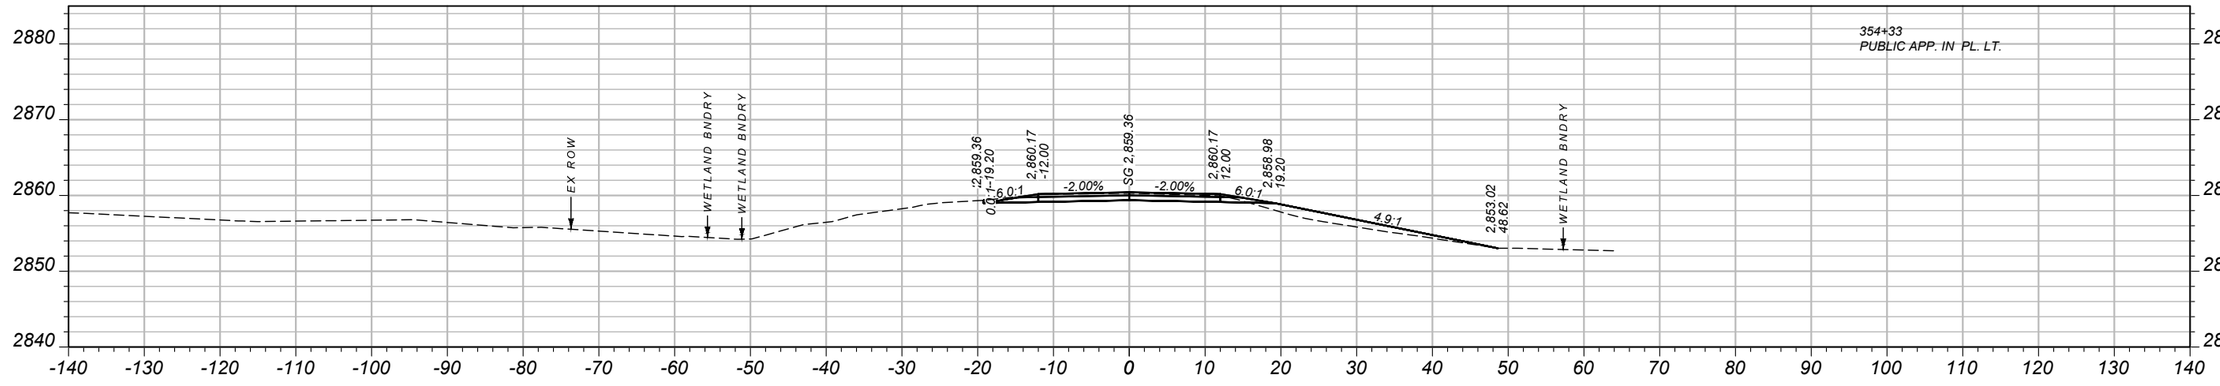

CV: 71 CY STA 354+50.00 FV: 13 CY

SHEET NO.
7

MAINLINE CROSS SECTIONS

PROJECT NAME SOUTH OF OPHEIM-SOUTH
COUNTY VALLEY
PROJECT ID STPP 31-1(29)26
UPN 10228000

DESIGNED BY	MM/YYYY	REVIEWED BY	MM/YYYY
L. ZEIGLER		FIRST INITIAL LAST NAME	
CHECKED BY	MM/YYYY		
FIRST INITIAL LAST NAME			


10228000RDXSF003.DWG

MONTANA Department of Transportation


CROSS SECTIONS

9/1/2026 1:21 PM


ADVERTISED COPY

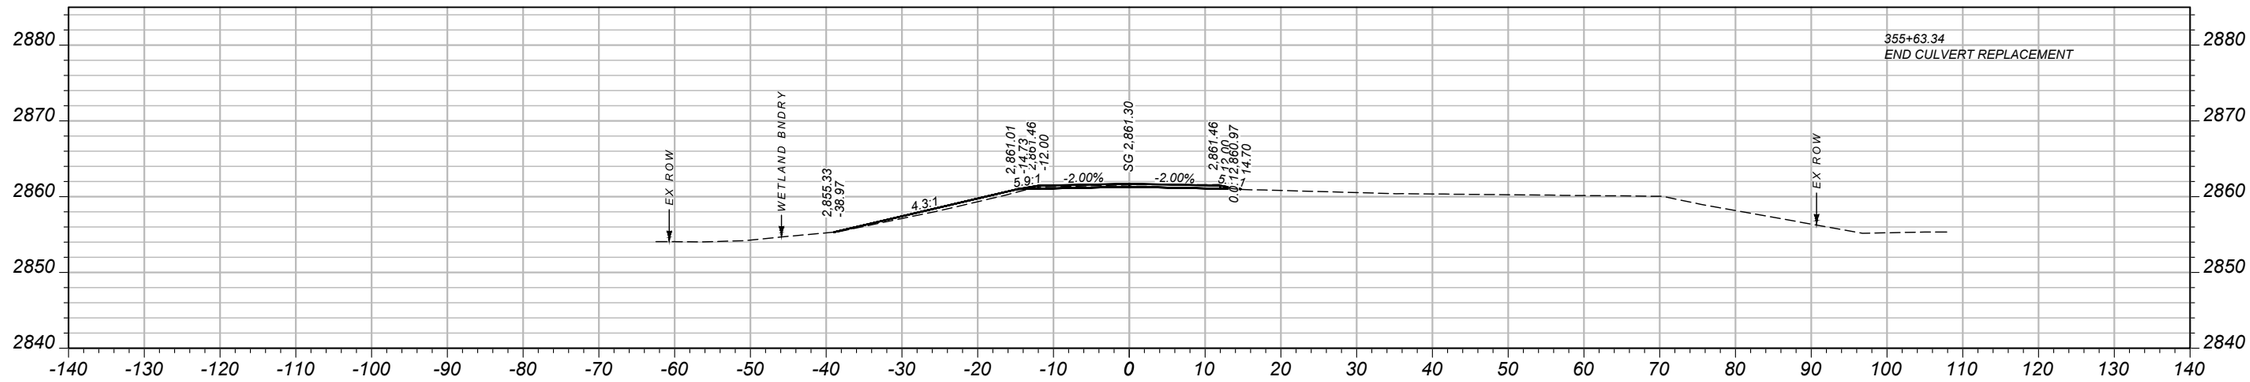

CV: 63 CY STA 355+63.34 FV: 5 CY

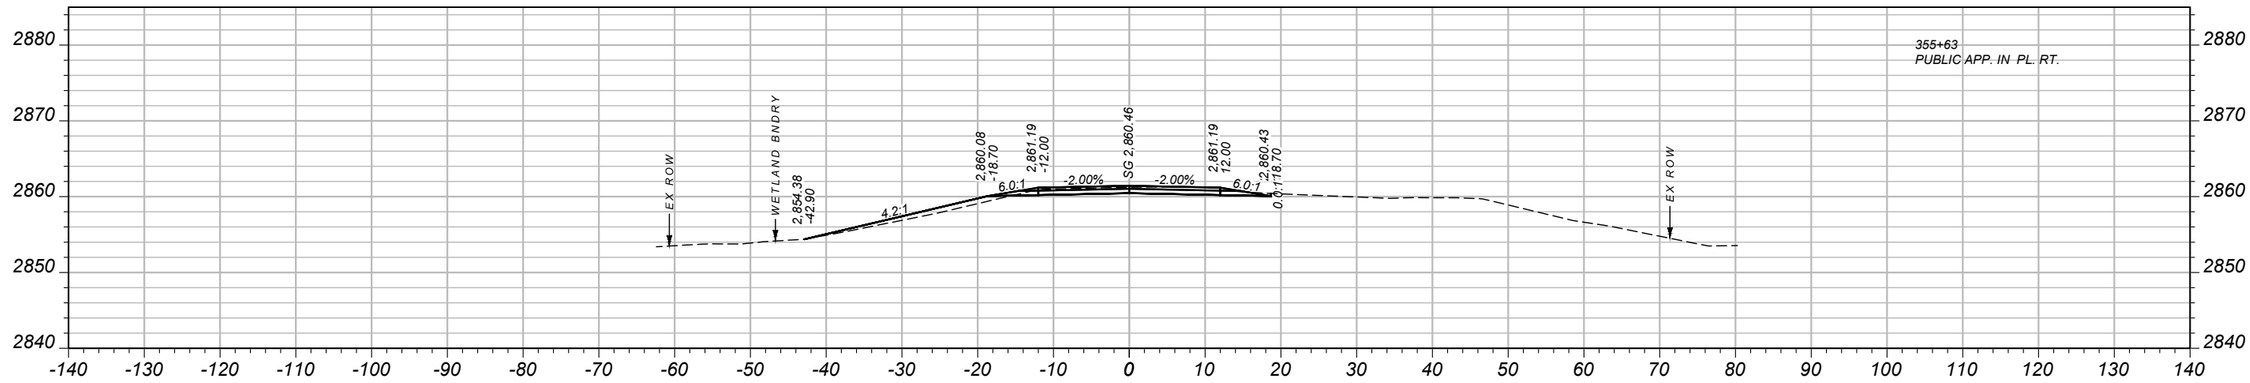

CV: 80 CY STA 355+50.00 FV: 53 CY

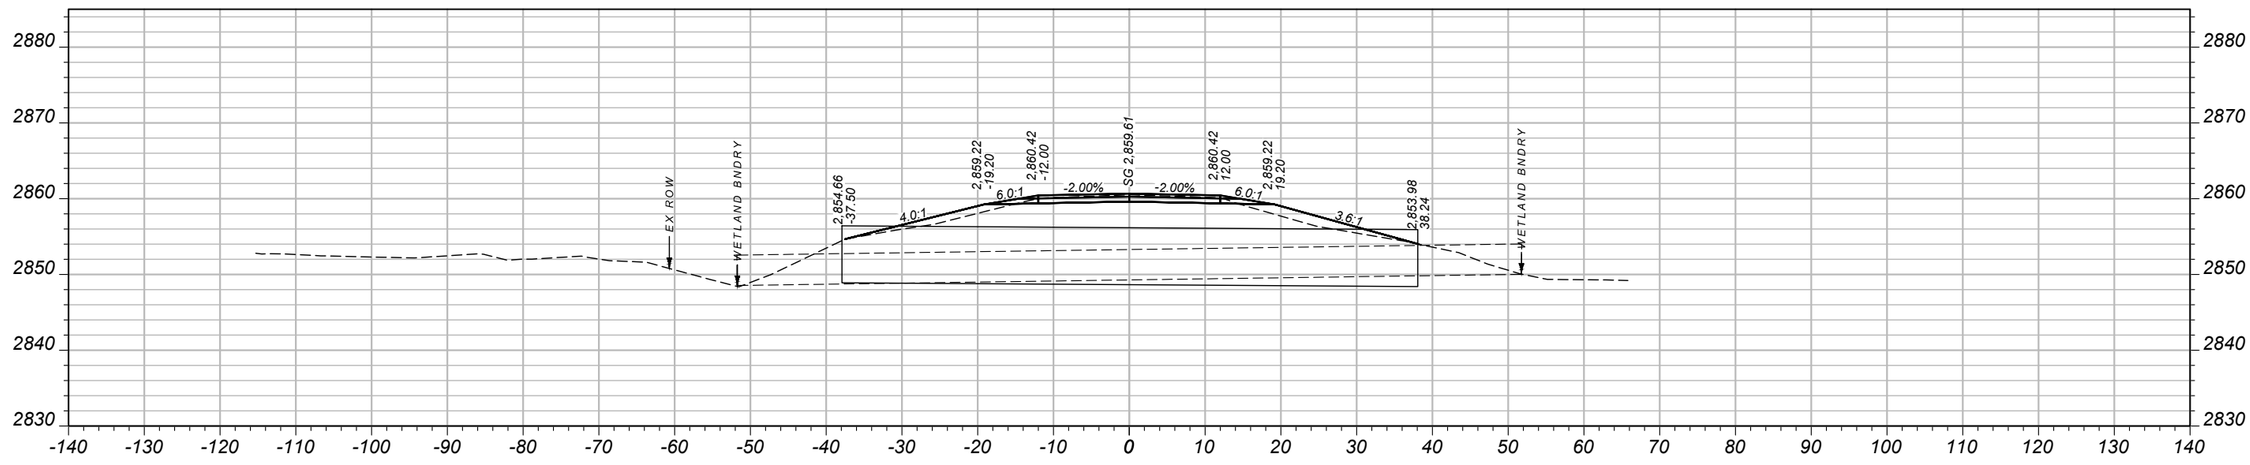

CV: 1 CY STA 355+00.00 FV: 2 CY

SHEET NO. 8

MAINLINE CROSS SECTIONS

PROJECT NAME: SOUTH OF OPHEIM-SOUTH
COUNTY: VALLEY
PROJECT ID: STPP 31-1(29)26
UPN: 10228000

DESIGNED BY	L. ZEIGLER	MM/YYYY
REVIEWED BY	FIRST INITIAL LAST NAME	MM/YYYY
CHECKED BY	FIRST INITIAL LAST NAME	MM/YYYY


MONTANA Department of Transportation

CROSS SECTIONS


9/1/2026 1:21 PM

10228000RDXSF003.DWG


ADVERTISED COPY

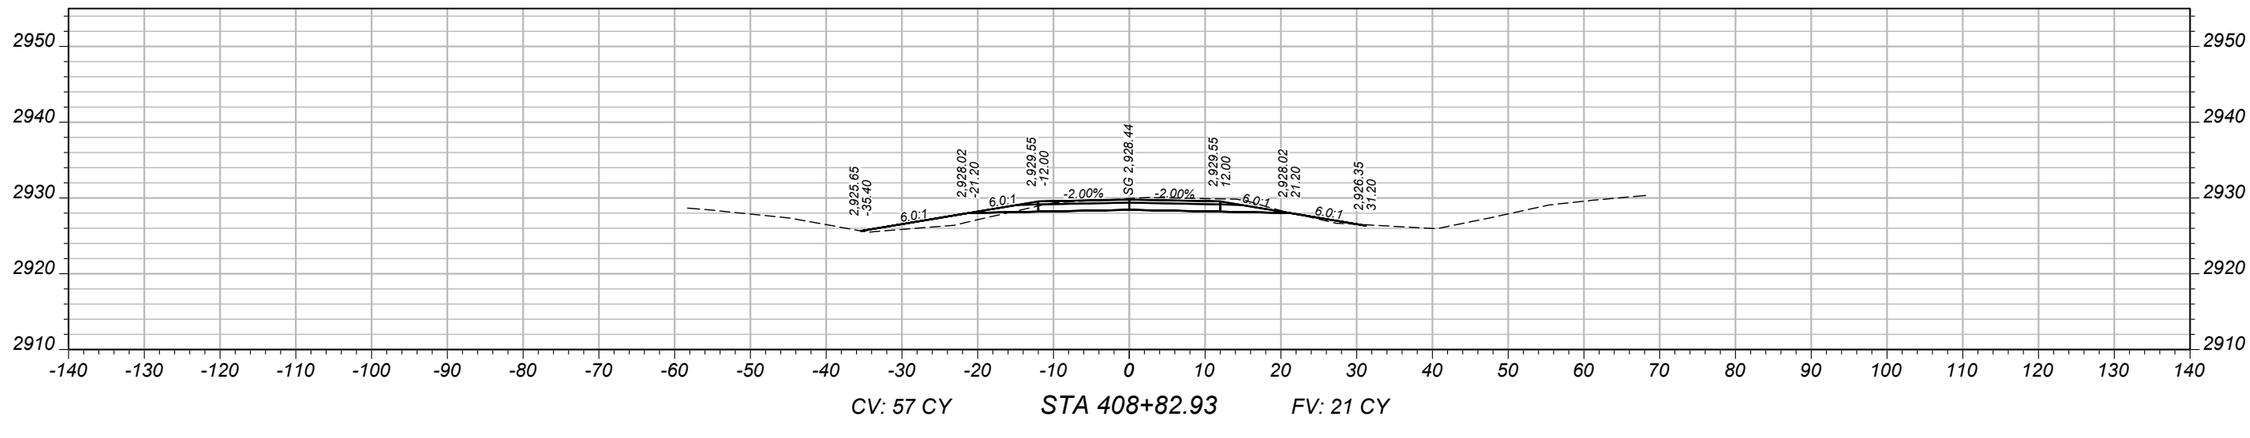

CV: 57 CY STA 408+82.93 FV: 21 CY

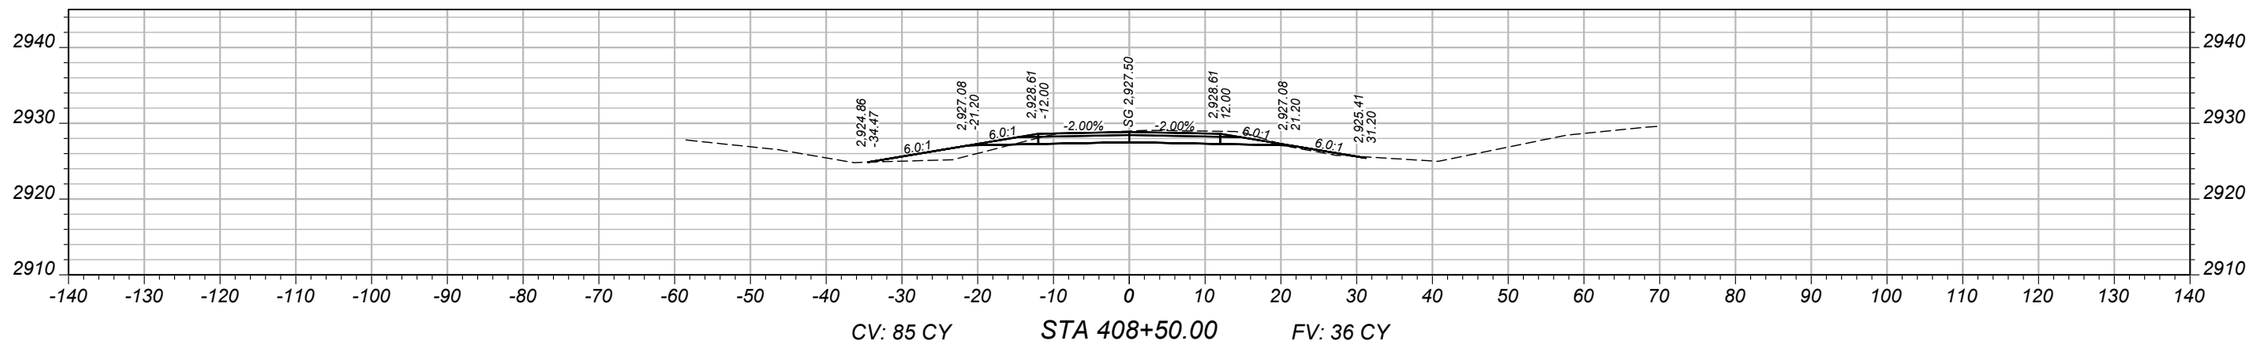

CV: 85 CY STA 408+50.00 FV: 36 CY

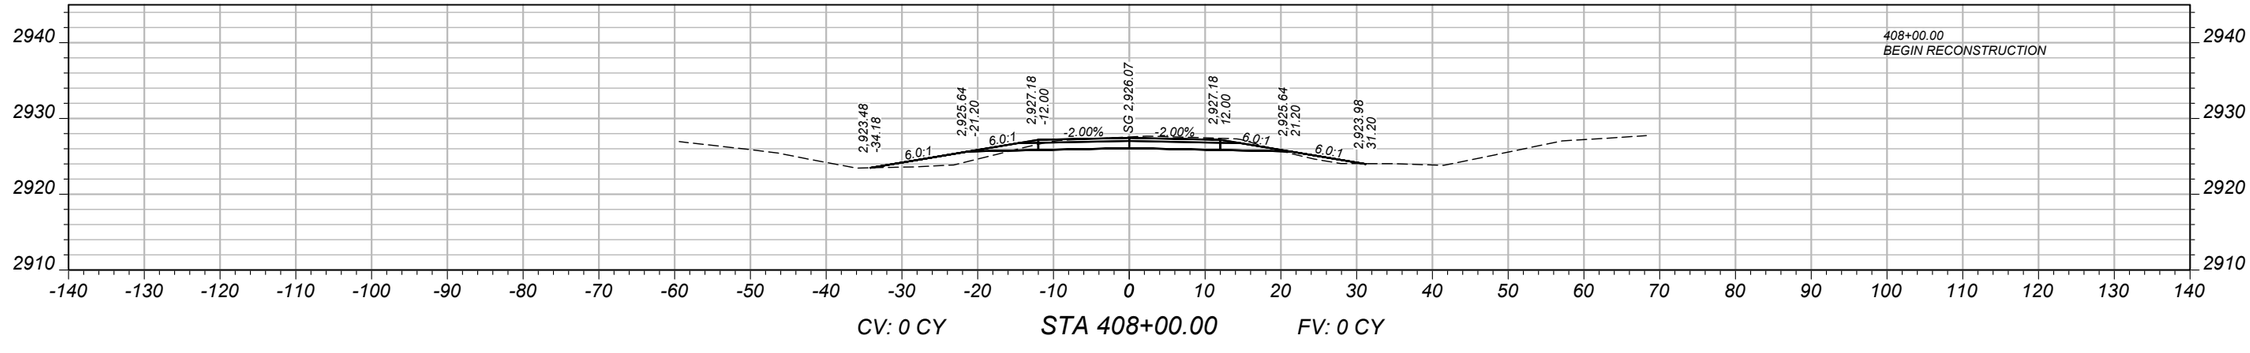

CV: 0 CY STA 408+00.00 FV: 0 CY

SHEET NO.
9

MAINLINE CROSS SECTIONS

PROJECT NAME: SOUTH OF OPHEIM-SOUTH
COUNTY: VALLEY
PROJECT ID: STPP 31-1(29)26
UPN: 10228000

DESIGNED BY	REVIEWED BY	CHECKED BY
L. ZEIGLER	FIRST INITIAL LAST NAME	FIRST INITIAL LAST NAME
MM/YYYY	MM/YYYY	MM/YYYY


10228000RDXSF003.DWG

MONTANA
Department of Transportation


CROSS SECTIONS

9/1/2026 1:21 PM


ADVERTISED COPY

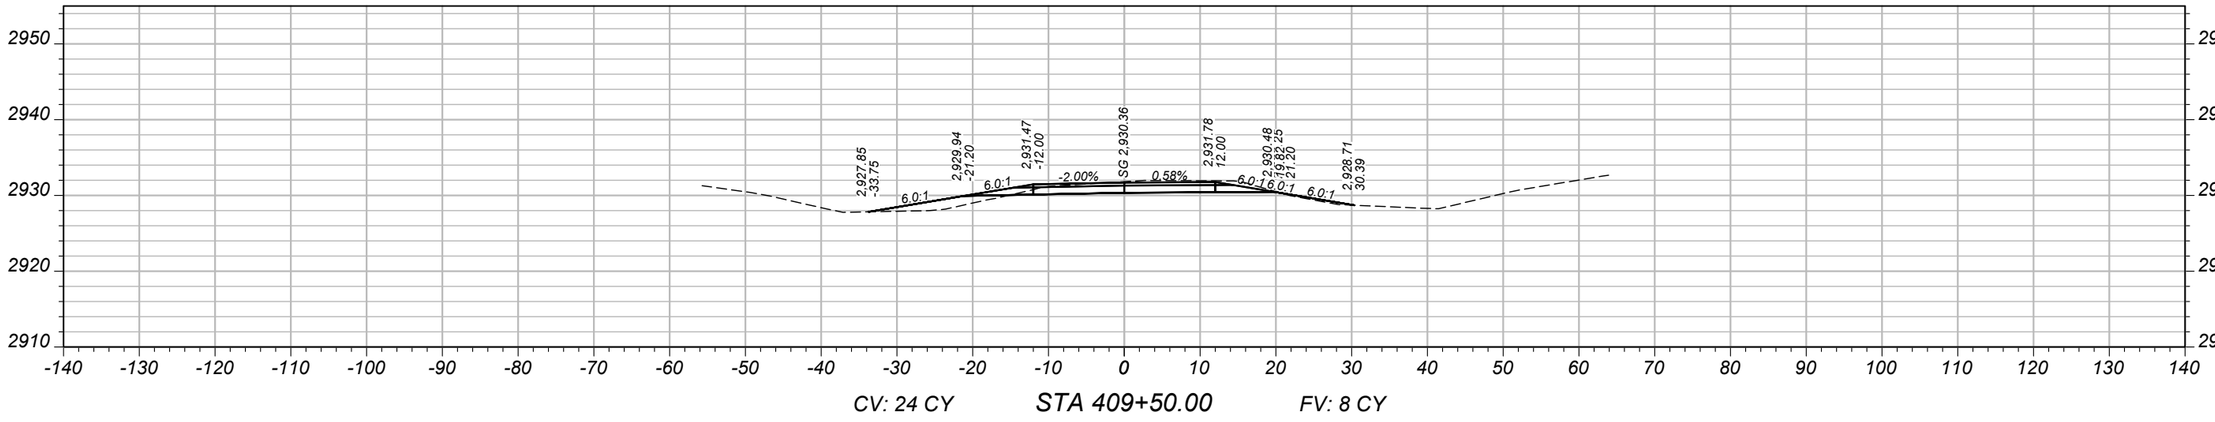

CV: 24 CY STA 409+50.00 FV: 8 CY

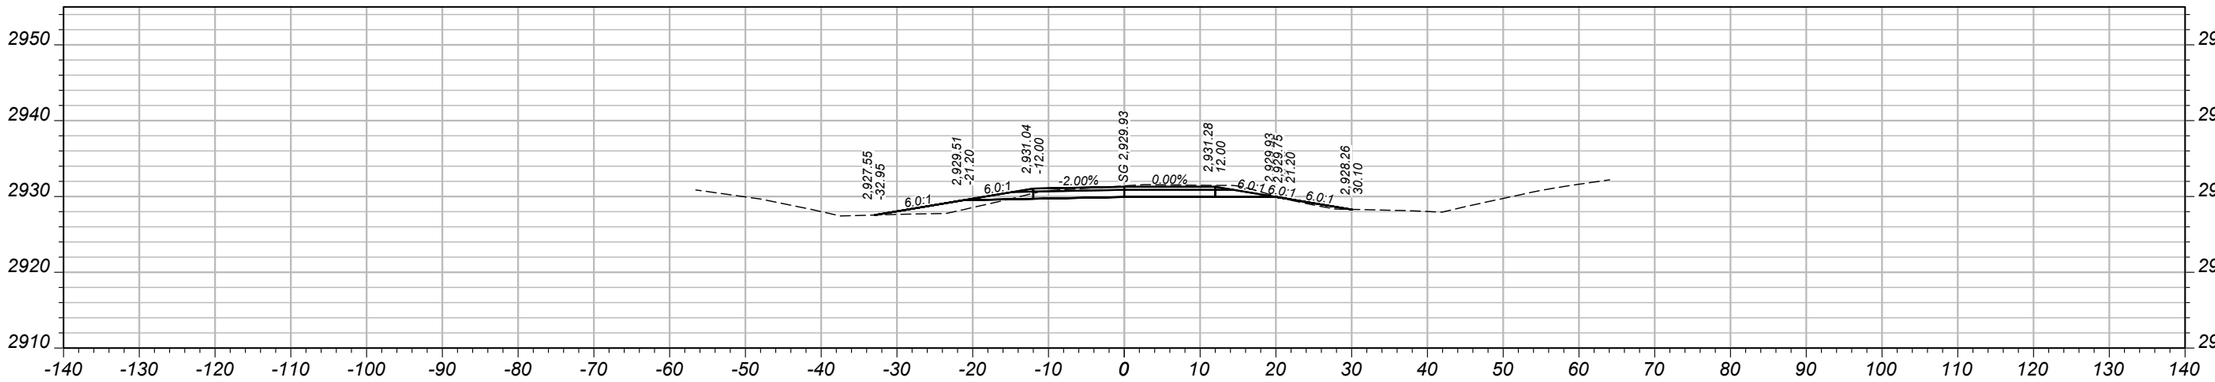

CV: 57 CY STA 409+34.93 FV: 20 CY

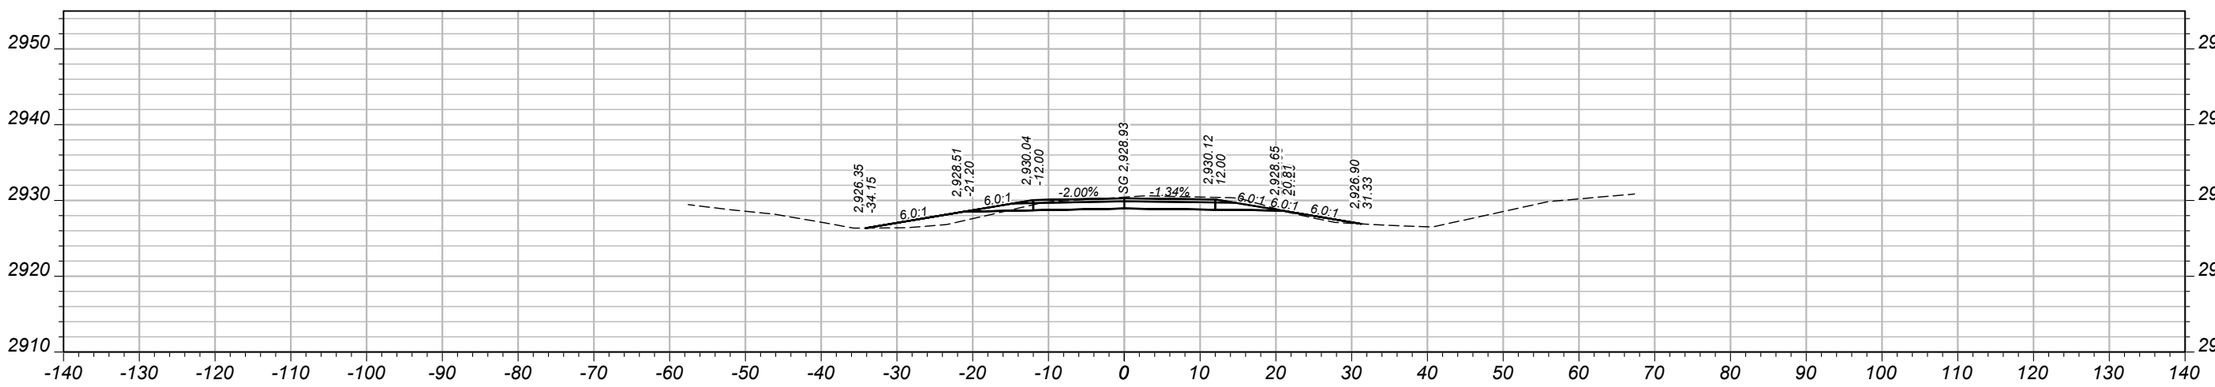

CV: 29 CY STA 409+00.00 FV: 10 CY

SHEET NO.
10

MAINLINE CROSS SECTIONS

PROJECT NAME: SOUTH OF OPHEIM-SOUTH
COUNTY: VALLEY
PROJECT ID: STPP 31-1(29)26
UPN: 10228000

DESIGNED BY	MM/YYYY
L. ZEIGLER	
REVIEWED BY	MM/YYYY
FIRST INITIAL LAST NAME	
CHECKED BY	MM/YYYY
FIRST INITIAL LAST NAME	


10228000RDXSF003.DWG

MONTANA
Department of Transportation


CROSS SECTIONS

9/1/2026 1:21 PM


ADVERTISED COPY

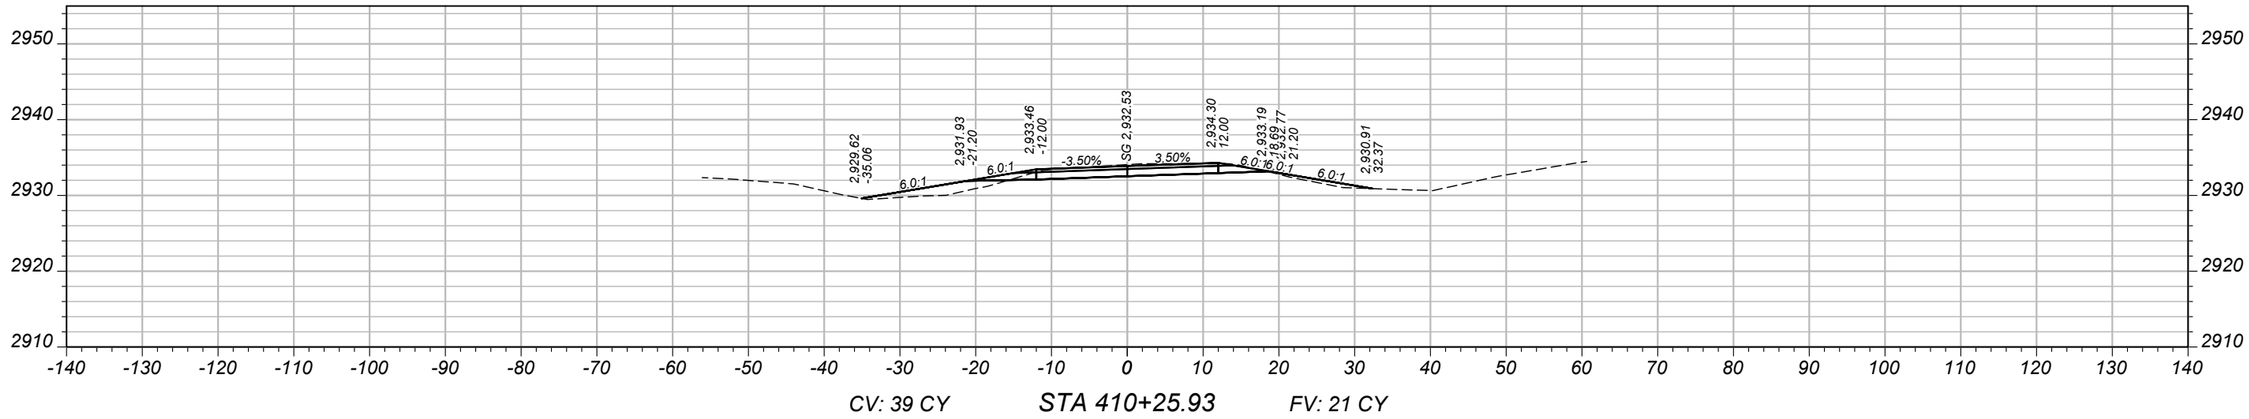

CV: 39 CY STA 410+25.93 FV: 21 CY

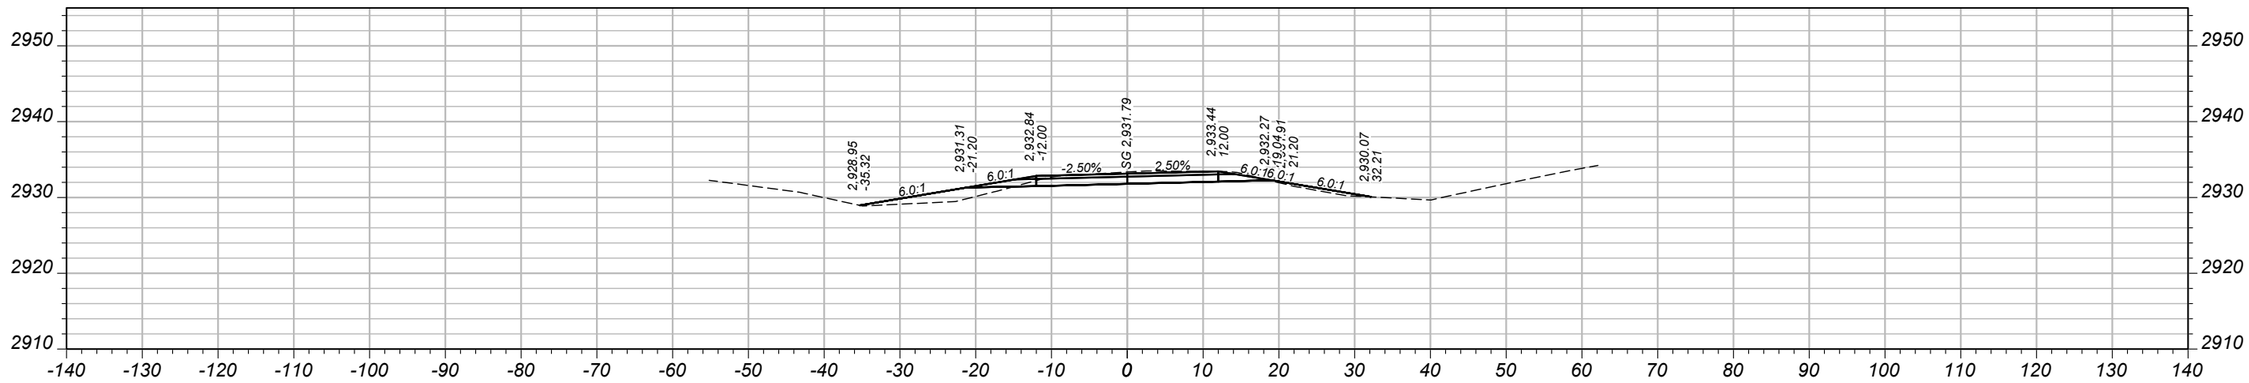

CV: 20 CY STA 410+00.00 FV: 10 CY

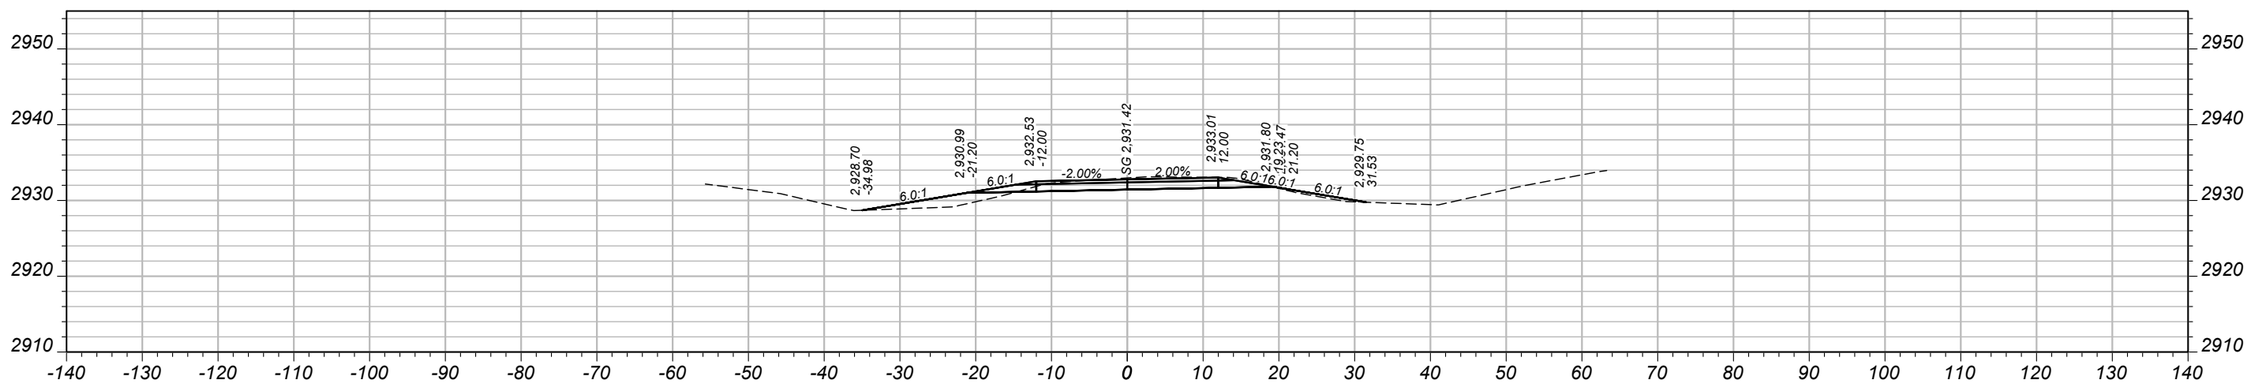

CV: 56 CY STA 409+86.93 FV: 25 CY

SHEET NO.
11

MAINLINE CROSS SECTIONS

PROJECT NAME: SOUTH OF OPHEIM-SOUTH
COUNTY: VALLEY
PROJECT ID: STPP 31-1(29)26
UPN: 10228000

DESIGNED BY	MM/YYYY
L. ZEIGLER	
REVIEWED BY	MM/YYYY
FIRST INITIAL LAST NAME	
CHECKED BY	MM/YYYY
FIRST INITIAL LAST NAME	


10228000RDXSF003.DWG

MONTANA
Department of Transportation


CROSS SECTIONS

9/1/2026 1:21 PM


ADVERTISED COPY

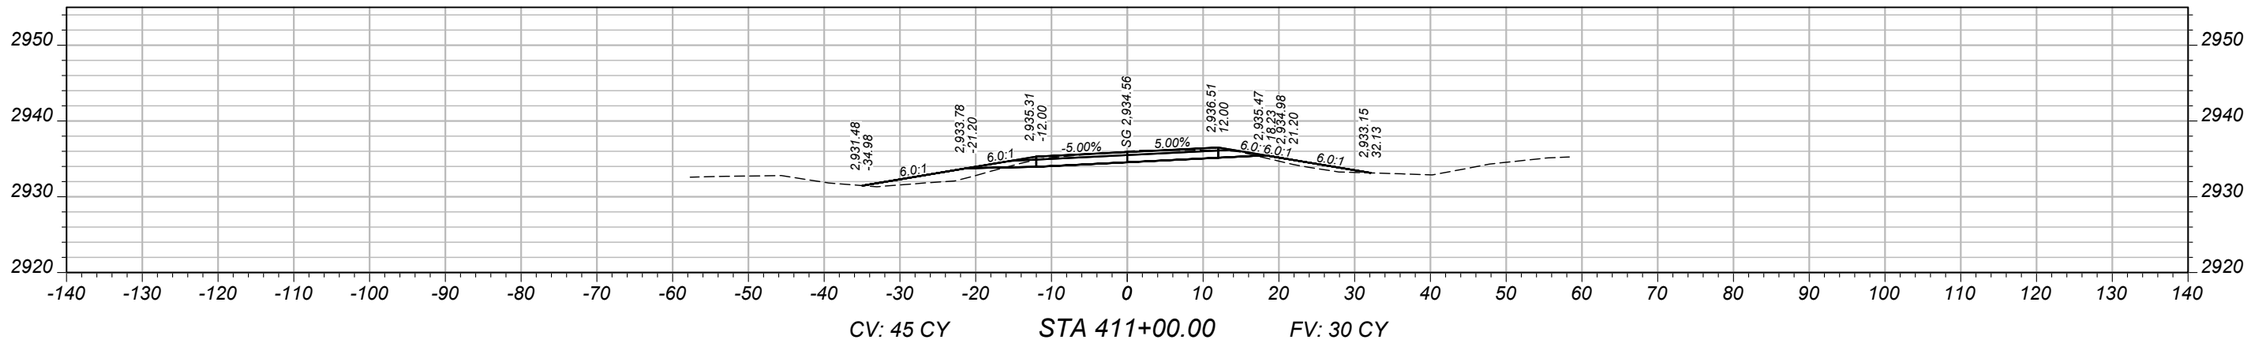

CV: 45 CY STA 411+00.00 FV: 30 CY

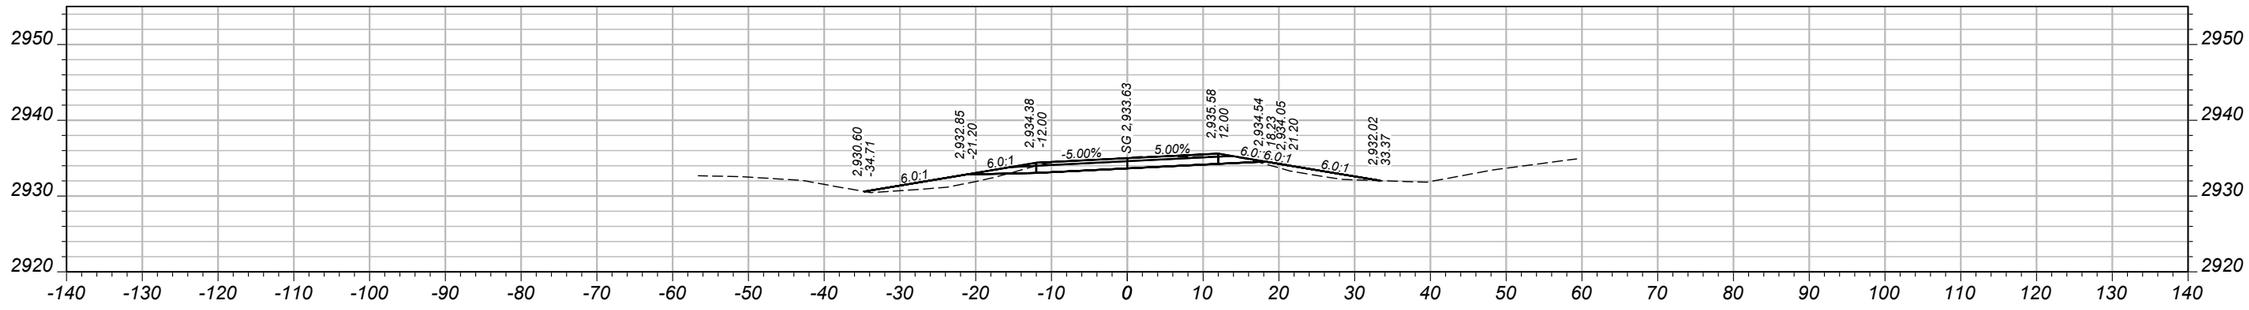

CV: 19 CY STA 410+64.93 FV: 13 CY

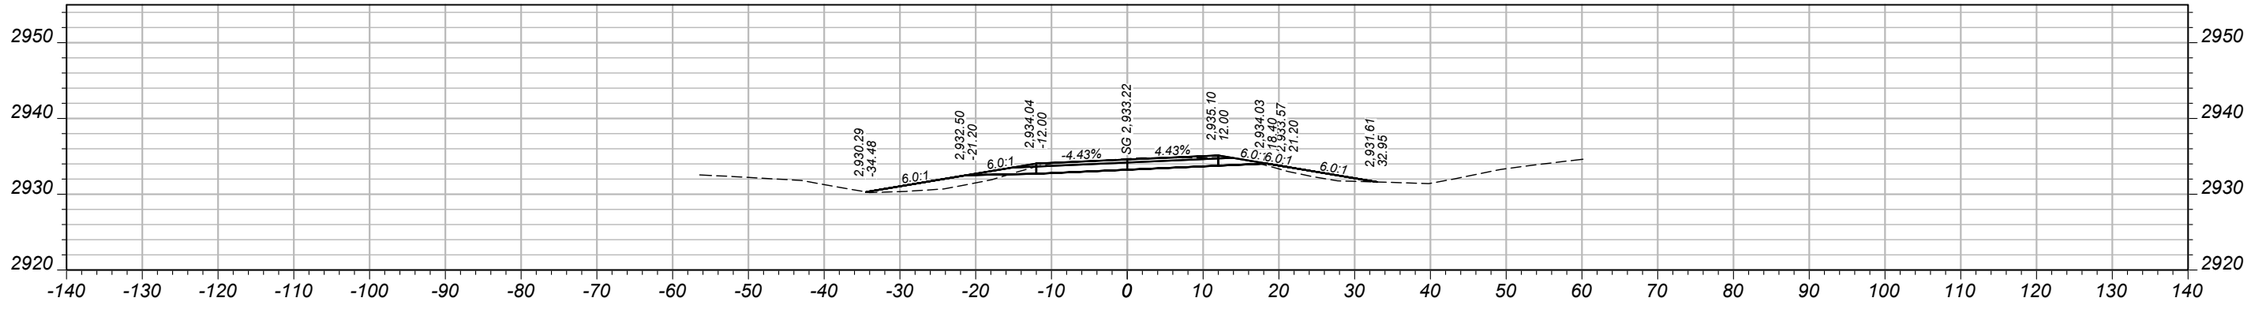

CV: 34 CY STA 410+50.00 FV: 19 CY

SHEET NO.
12

MAINLINE CROSS SECTIONS

PROJECT NAME: SOUTH OF OPHEIM-SOUTH
COUNTY: VALLEY
PROJECT ID: STPP 31-1(29)26
UPN: 10228000

DESIGNED BY	REVIEWED BY	CHECKED BY
L. ZEIGLER	FIRST INITIAL LAST NAME	FIRST INITIAL LAST NAME
MM/YYYY	MM/YYYY	MM/YYYY


10228000RDXSF003.DWG

MONTANA
Department of Transportation


CROSS SECTIONS

9/1/2026 1:21 PM


ADVERTISED COPY

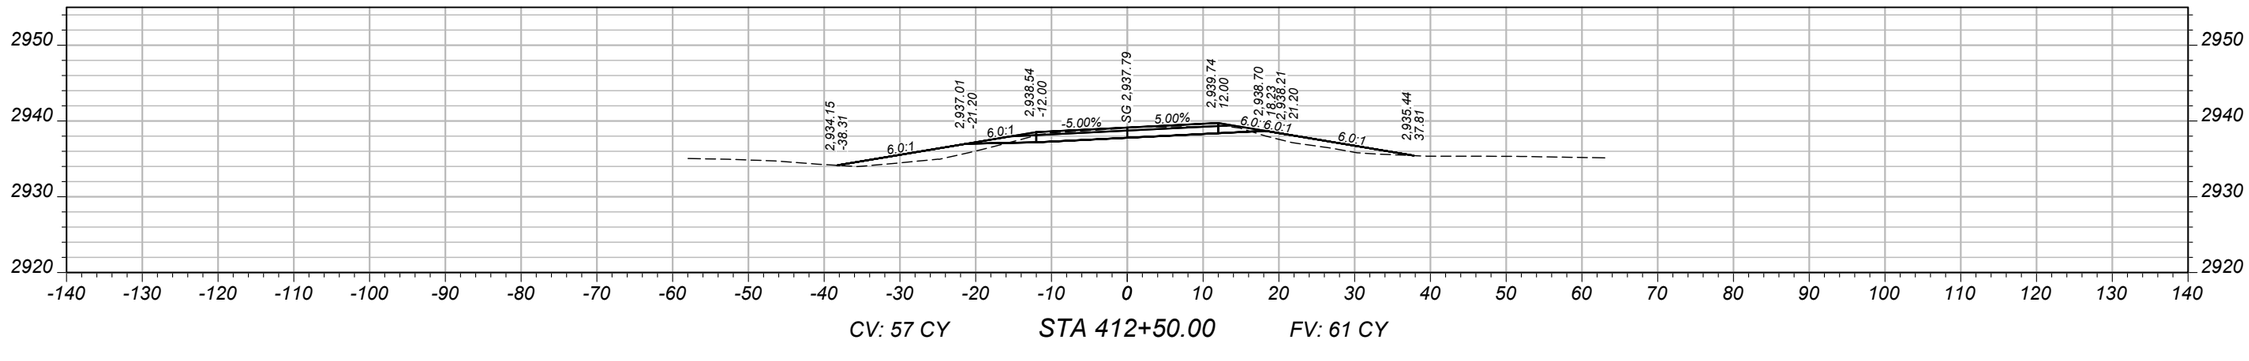

CV: 57 CY STA 412+50.00 FV: 61 CY

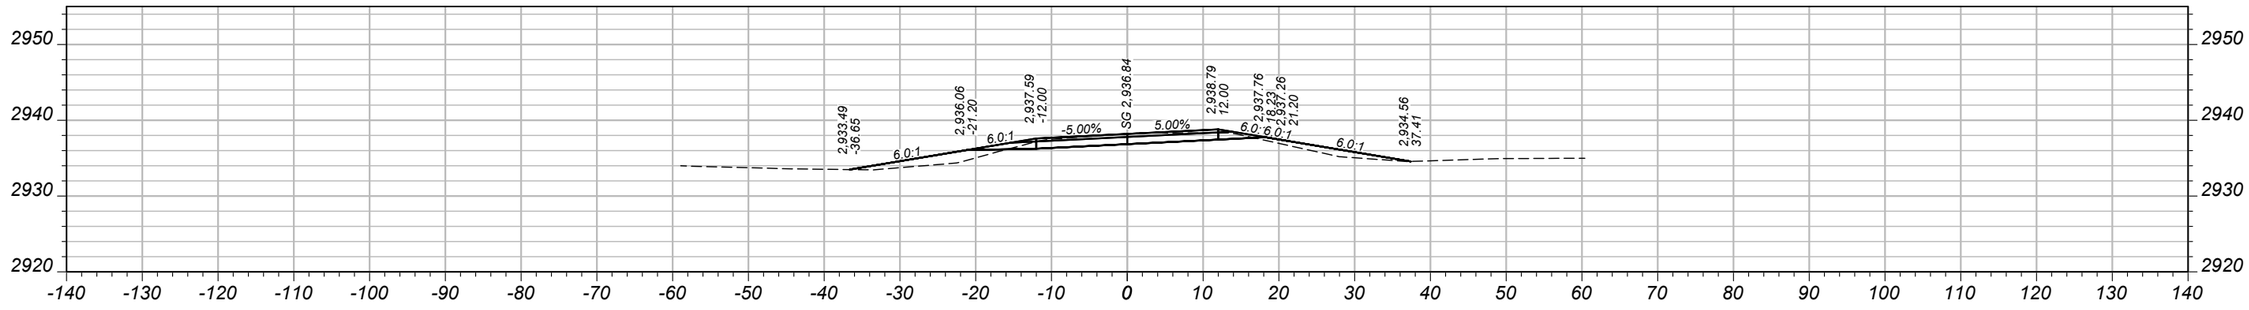

CV: 58 CY STA 412+00.00 FV: 56 CY

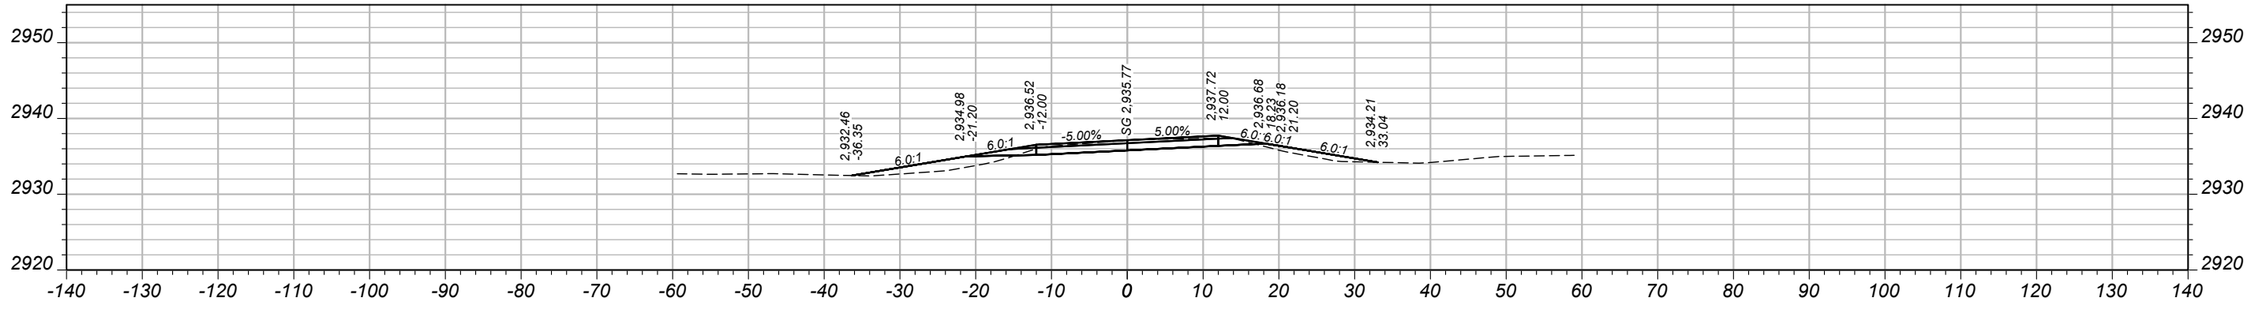

CV: 60 CY STA 411+50.00 FV: 42 CY

SHEET NO.
13

MAINLINE CROSS SECTIONS

PROJECT NAME: SOUTH OF OPHEIM-SOUTH
COUNTY: VALLEY
PROJECT ID: STPP 31-1(29)26
UPN: 10228000

DESIGNED BY	REVIEWED BY	CHECKED BY
L. ZEIGLER	FIRST INITIAL LAST NAME	FIRST INITIAL LAST NAME
MM/YYYY	MM/YYYY	MM/YYYY


10228000RDXSF003.DWG

MONTANA
Department of Transportation


CROSS SECTIONS

9/1/2026 1:21 PM


ADVERTISED COPY

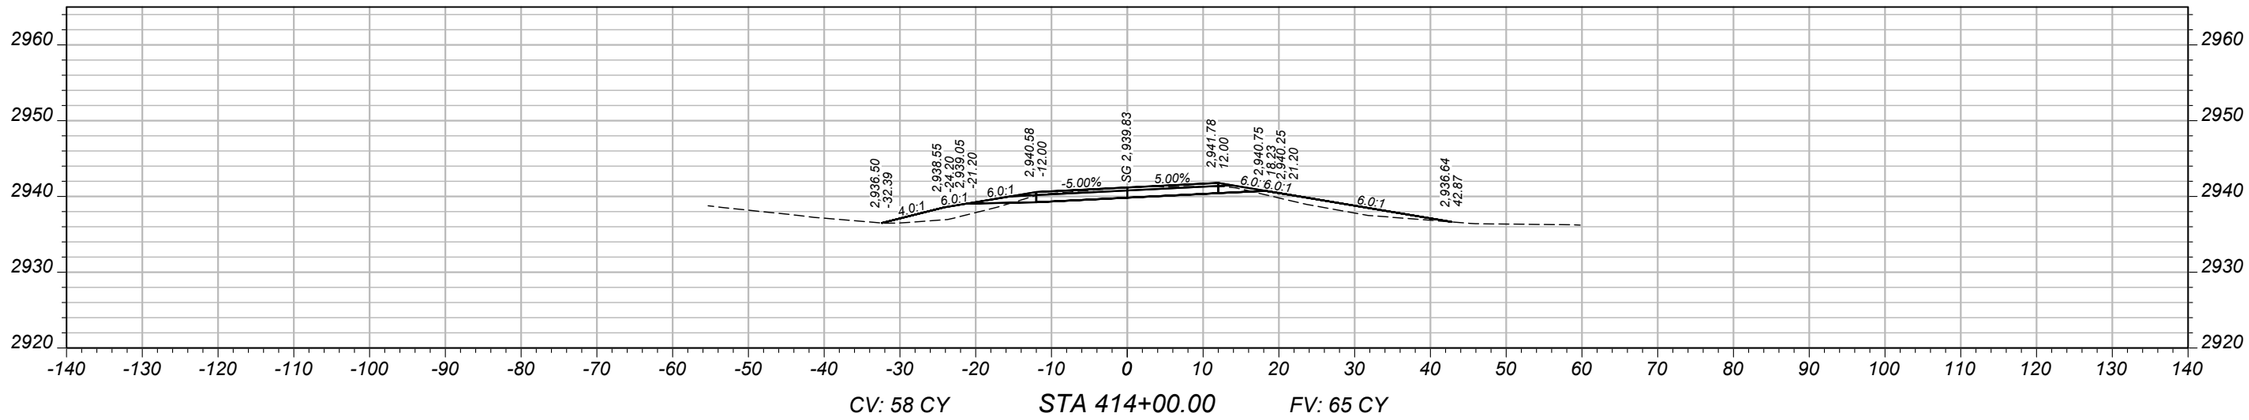

CV: 58 CY STA 414+00.00 FV: 65 CY

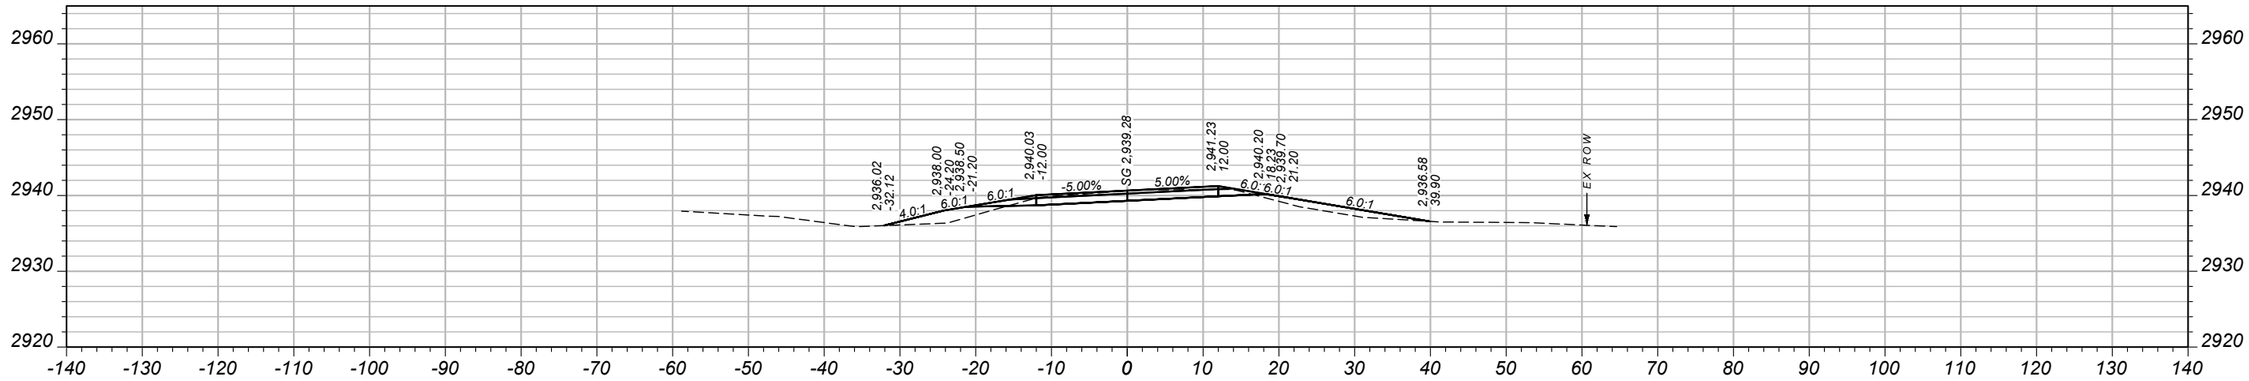

CV: 59 CY STA 413+50.00 FV: 62 CY

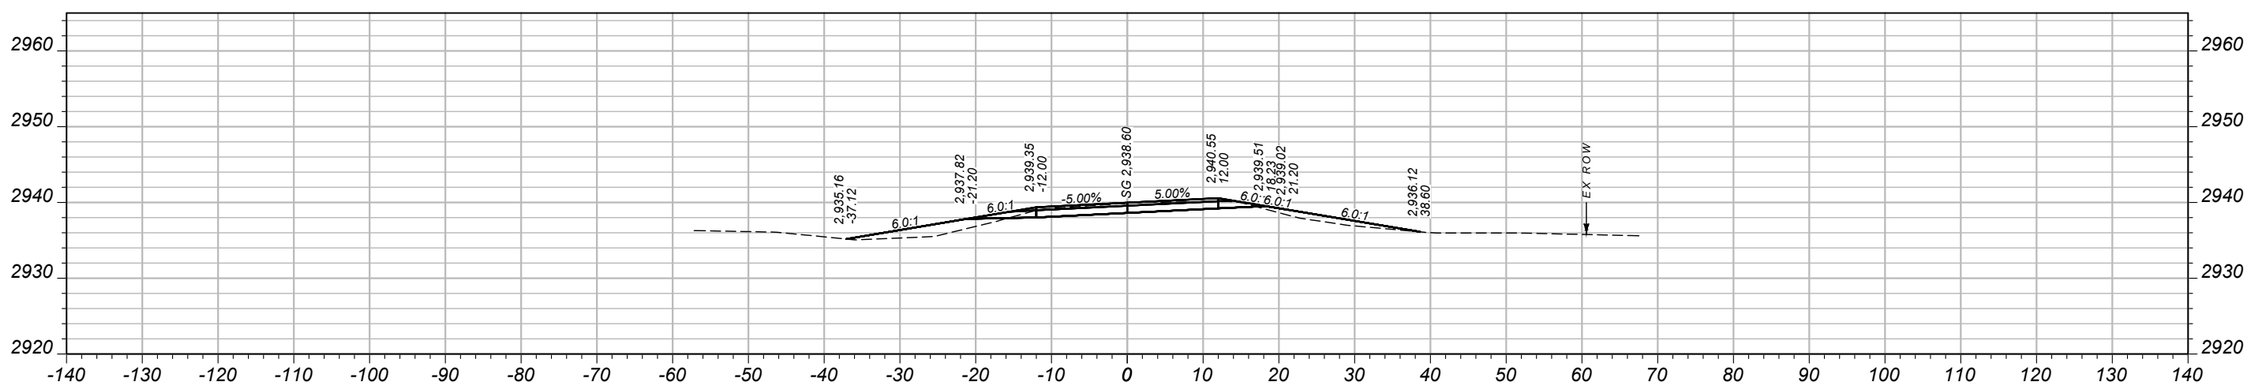

CV: 58 CY STA 413+00.00 FV: 62 CY

SHEET NO.
14

MAINLINE CROSS SECTIONS

PROJECT NAME: SOUTH OF OPHEIM-SOUTH
COUNTY: VALLEY
PROJECT ID: STPP 31-1(29)26
UPN: 10228000

DESIGNED BY	REVIEWED BY	CHECKED BY
L. ZEIGLER	FIRST INITIAL LAST NAME	FIRST INITIAL LAST NAME
MM/YYYY	MM/YYYY	MM/YYYY


10228000RDXSF003.DWG

MONTANA Department of Transportation


CROSS SECTIONS

9/1/2026 1:21 PM


ADVERTISED COPY

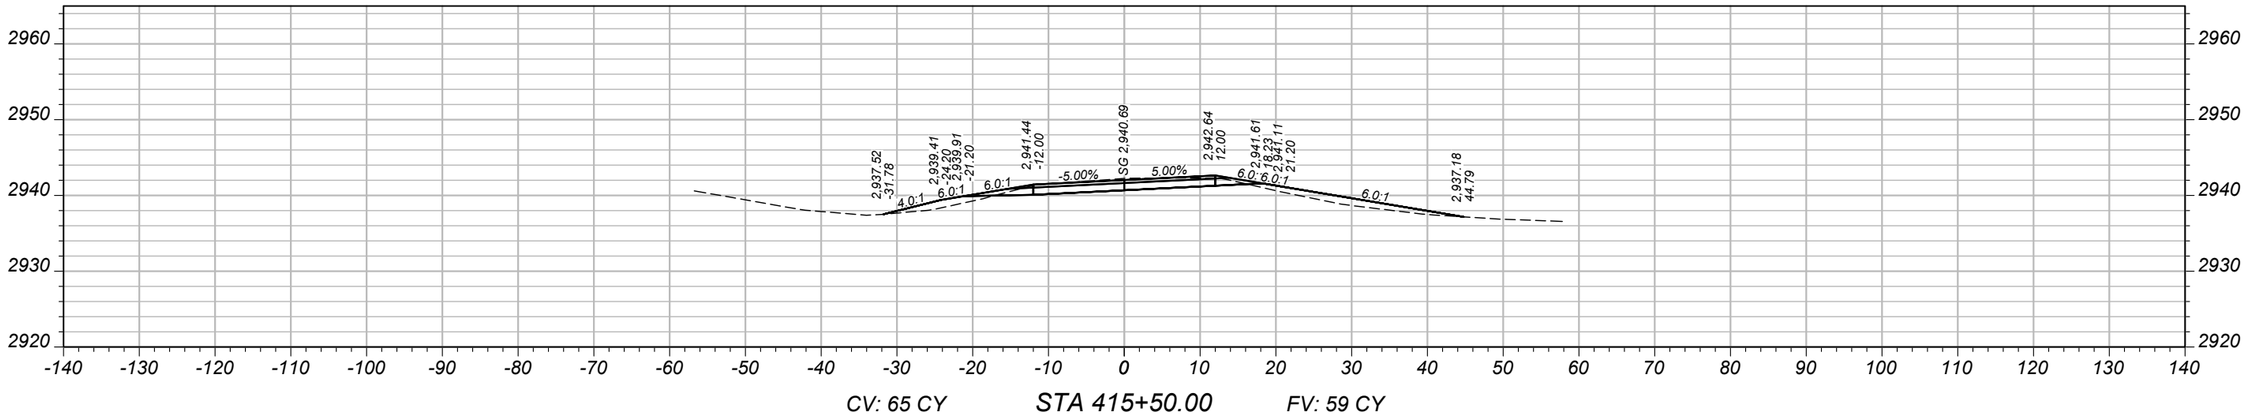

CV: 65 CY STA 415+50.00 FV: 59 CY

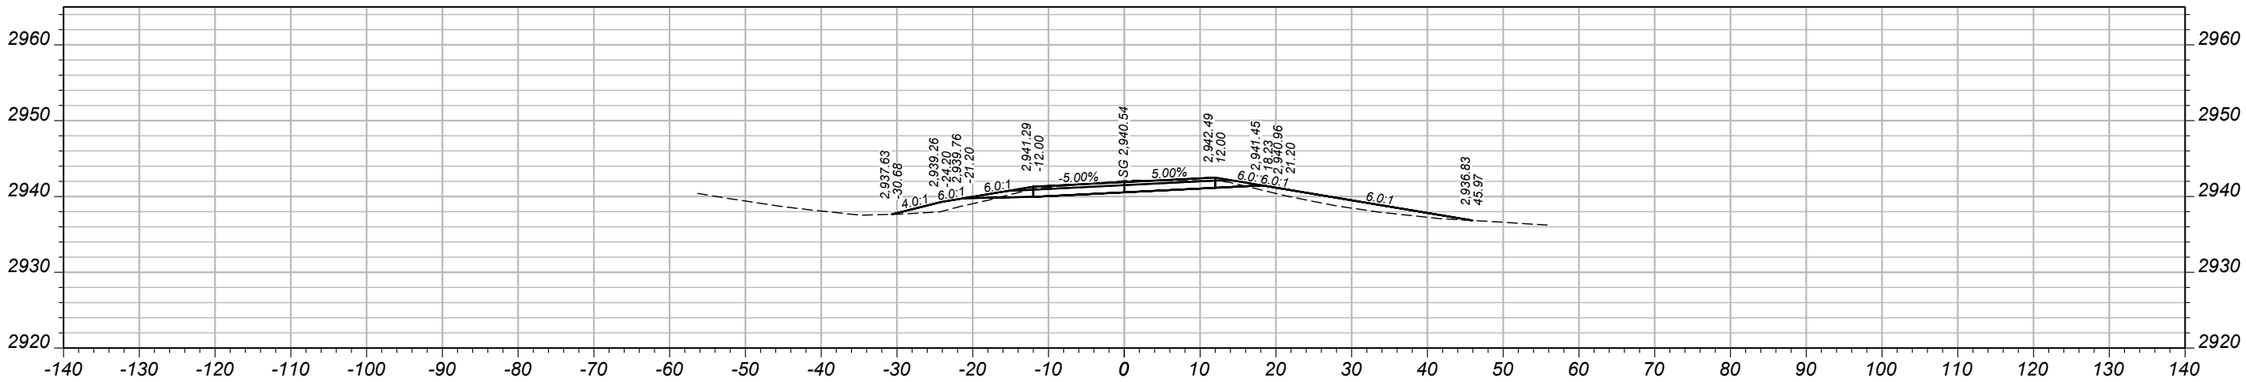

CV: 61 CY STA 415+00.00 FV: 70 CY

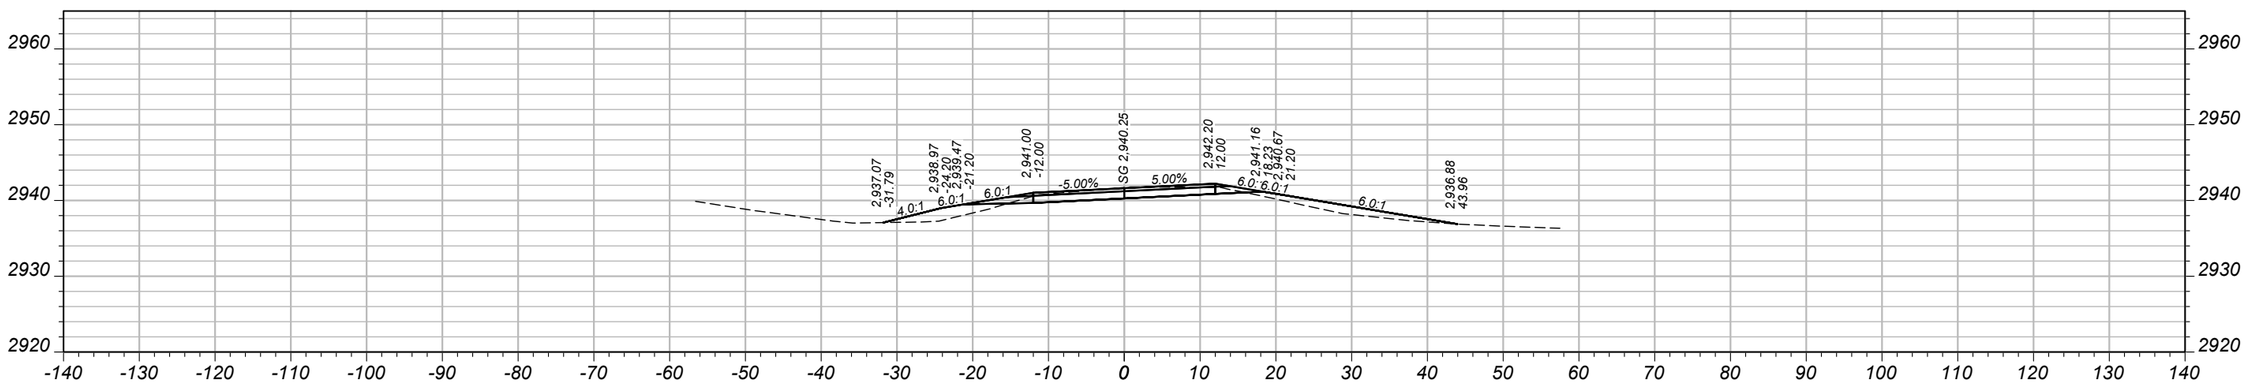

CV: 57 CY STA 414+50.00 FV: 74 CY

SHEET NO.
15

MAINLINE CROSS SECTIONS

PROJECT NAME: SOUTH OF OPHEIM-SOUTH
COUNTY: VALLEY
PROJECT ID: STPP 31-1(29)26
UPN: 10228000

DESIGNED BY	L. ZEIGLER	MM/YYYY
REVIEWED BY	FIRST INITIAL LAST NAME	MM/YYYY
CHECKED BY	FIRST INITIAL LAST NAME	MM/YYYY


10228000RDXSF003.DWG

MONTANA
Department of Transportation


CROSS SECTIONS

9/1/2026 1:21 PM


ADVERTISED COPY

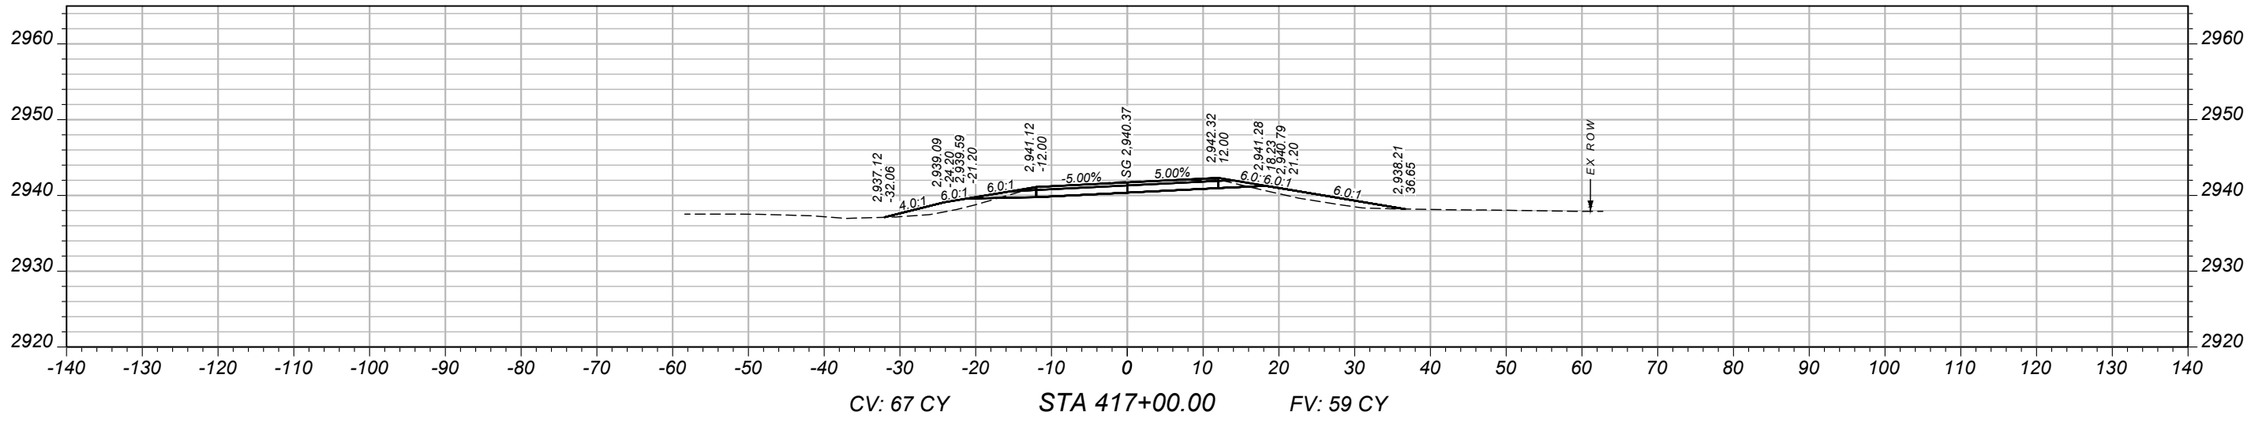

CV: 67 CY STA 417+00.00 FV: 59 CY

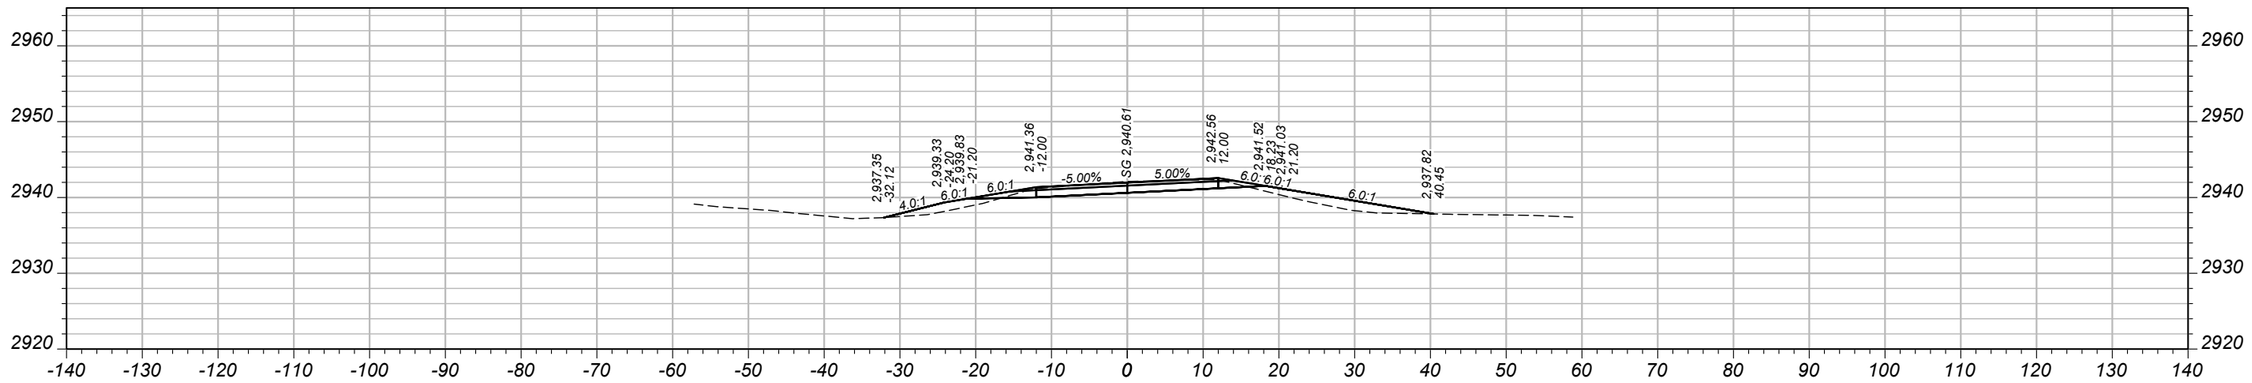

CV: 65 CY STA 416+50.00 FV: 73 CY

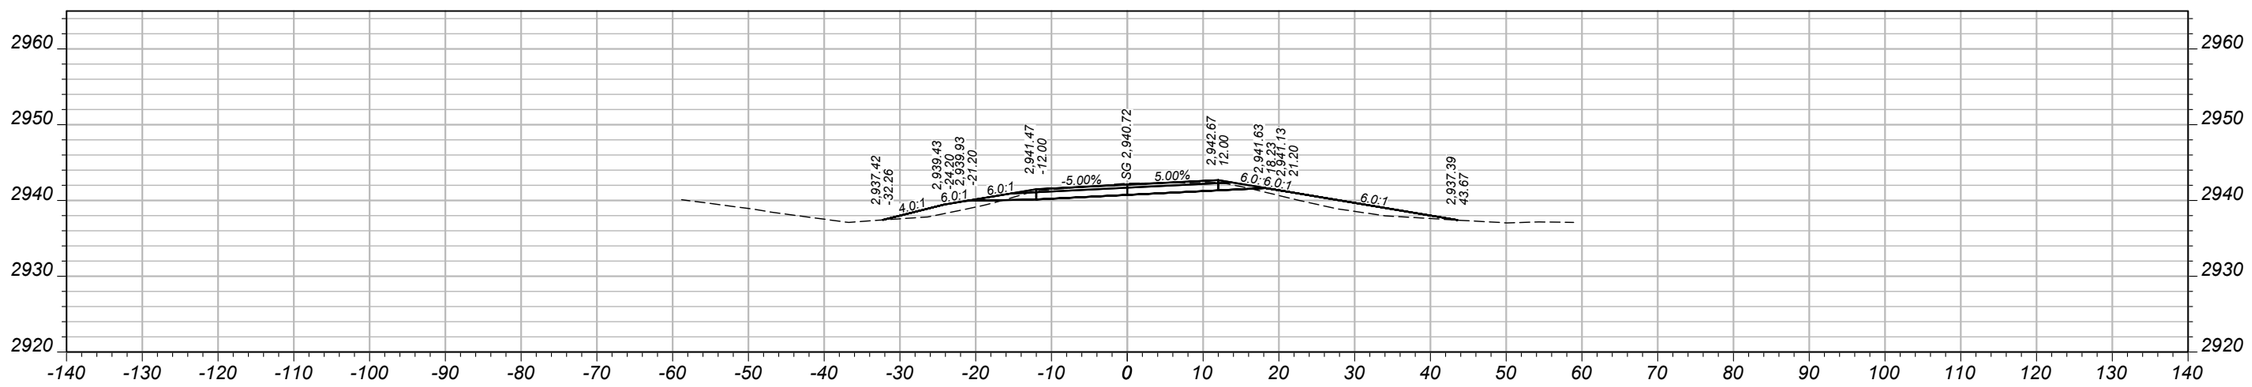

CV: 67 CY STA 416+00.00 FV: 63 CY

SHEET NO. 16

MAINLINE CROSS SECTIONS

PROJECT NAME: SOUTH OF OPHEIM-SOUTH
COUNTY: VALLEY
PROJECT ID: STPP 31-1(29)26
UPN: 10228000

DESIGNED BY	L. ZEIGLER	MM/YYYY
REVIEWED BY	FIRST INITIAL LAST NAME	MM/YYYY
CHECKED BY	FIRST INITIAL LAST NAME	MM/YYYY


10228000RDXSF003.DWG

MONTANA
Department of Transportation


CROSS SECTIONS

9/1/2026 1:21 PM


ADVERTISED COPY

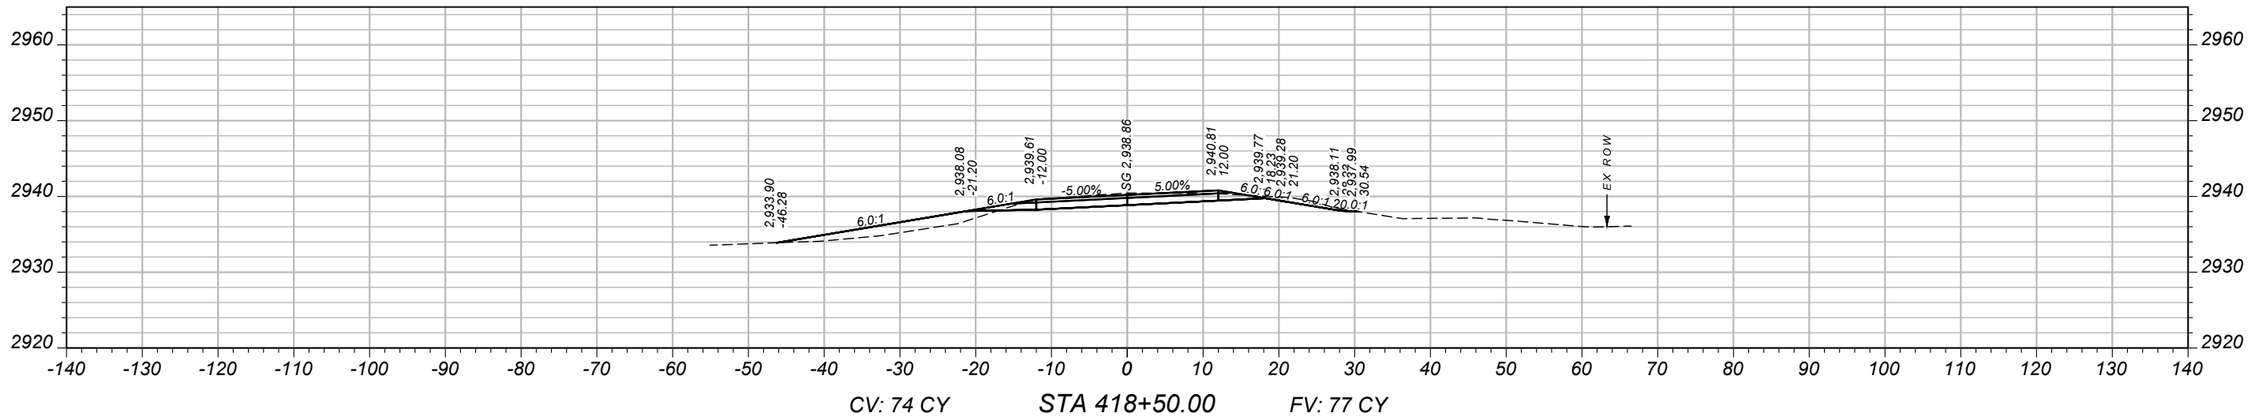

CV: 74 CY STA 418+50.00 FV: 77 CY

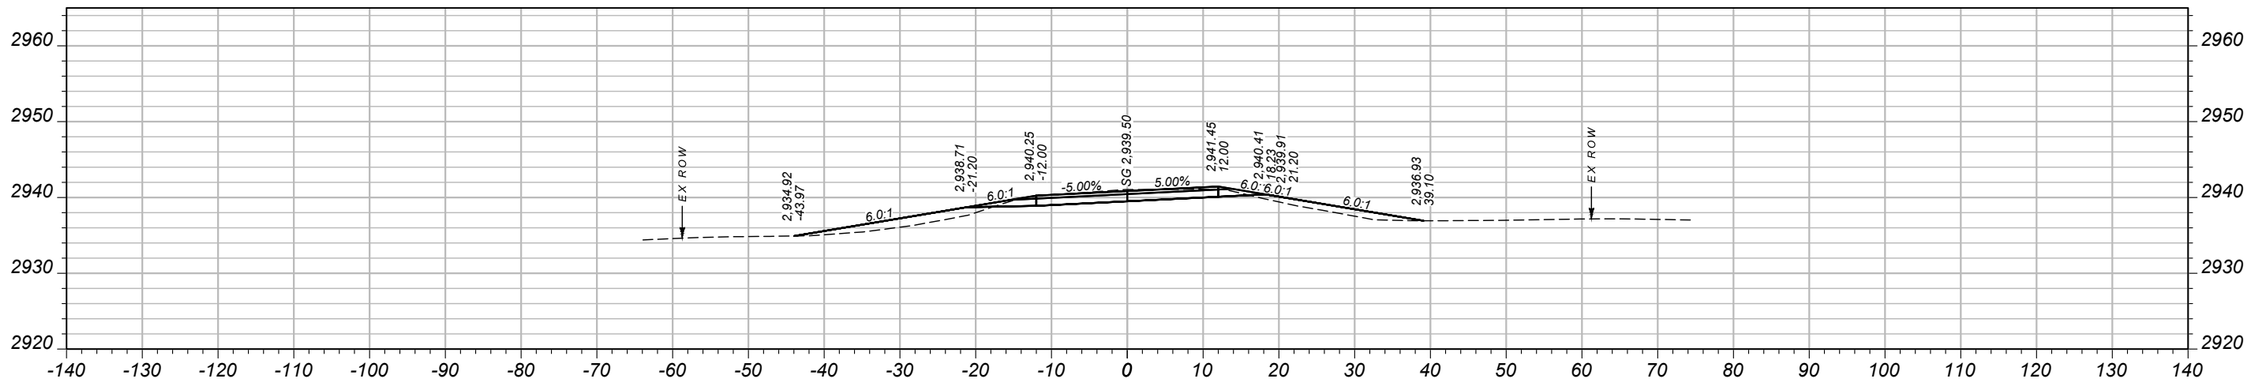

CV: 62 CY STA 418+00.00 FV: 69 CY

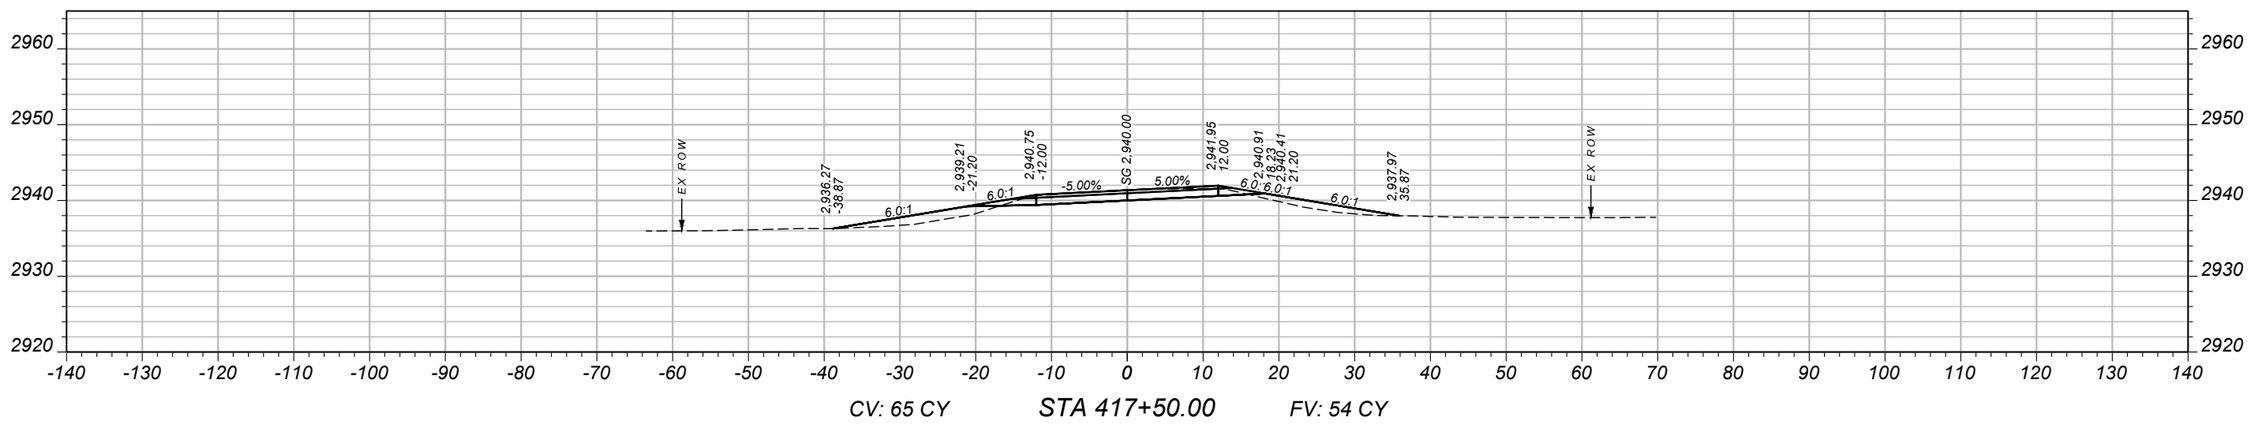

CV: 65 CY STA 417+50.00 FV: 54 CY

SHEET NO.
17

MAINLINE CROSS SECTIONS

PROJECT NAME: SOUTH OF OPHEIM-SOUTH
COUNTY: VALLEY
PROJECT ID: STPP 31-1(29)26
UPN: 10228000

DESIGNED BY	MM/YYYY
L. ZEIGLER	
REVIEWED BY	MM/YYYY
FIRST INITIAL LAST NAME	
CHECKED BY	MM/YYYY
FIRST INITIAL LAST NAME	


MONTANA Department of Transportation

CROSS SECTIONS


9/1/2026 1:21 PM

10228000RDXSF003.DWG


ADVERTISED COPY

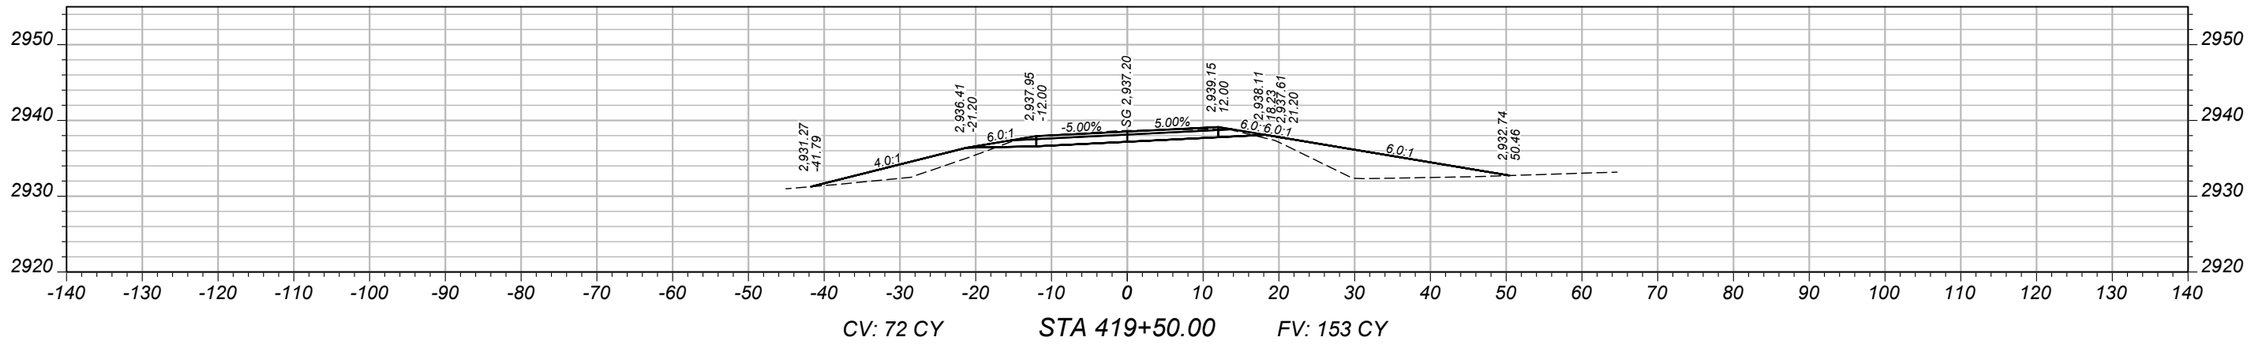

CV: 72 CY STA 419+50.00 FV: 153 CY

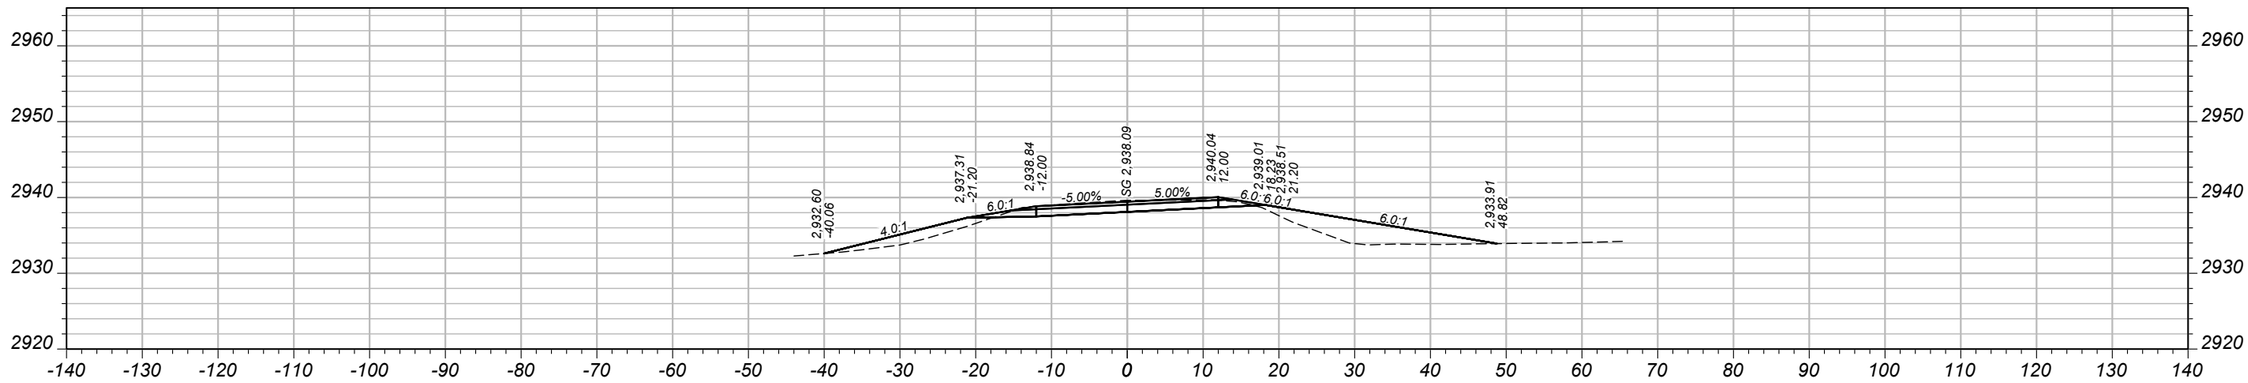

CV: 15 CY STA 419+00.00 FV: 28 CY

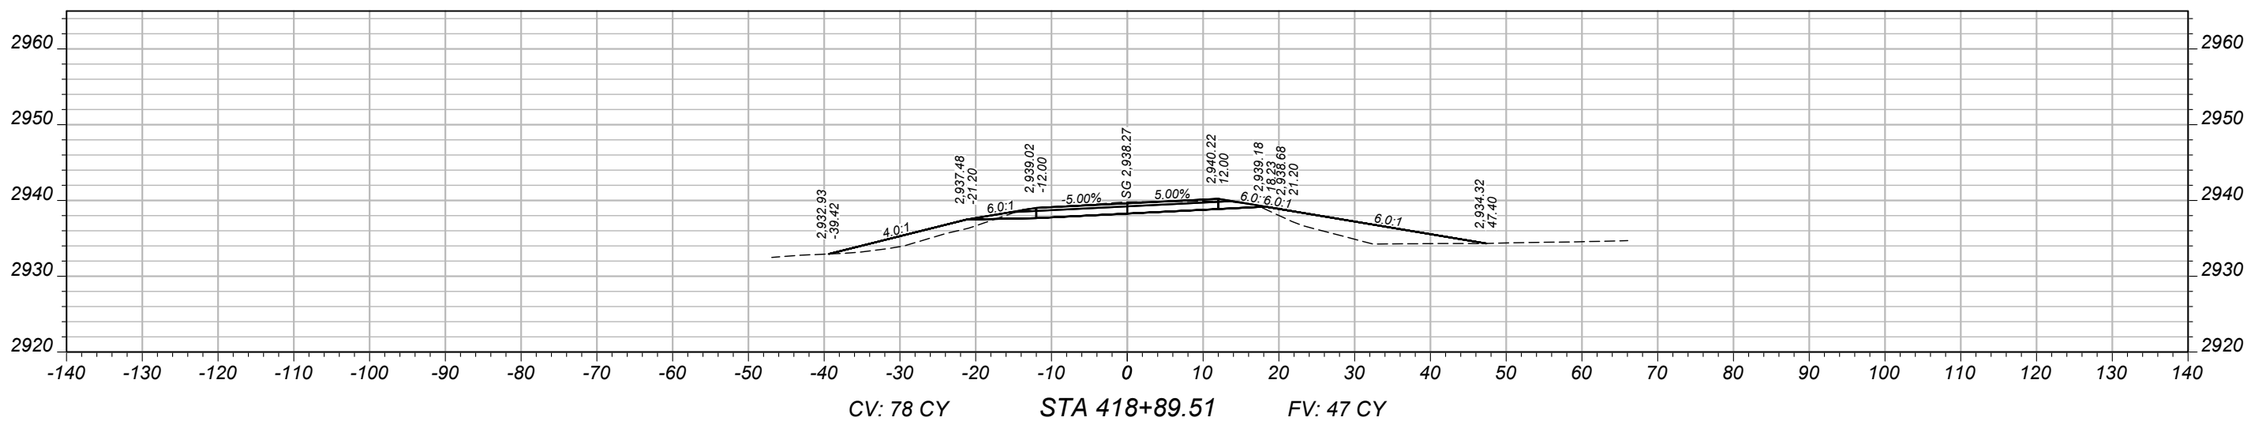

CV: 78 CY STA 418+89.51 FV: 47 CY

SHEET NO.
18

MAINLINE CROSS SECTIONS

PROJECT NAME: SOUTH OF OPHEIM-SOUTH
COUNTY: VALLEY
PROJECT ID: STPP 31-1(29)26
UPN: 10228000

DESIGNED BY	MM/YYYY
L. ZEIGLER	
REVIEWED BY	MM/YYYY
FIRST INITIAL LAST NAME	
CHECKED BY	MM/YYYY
FIRST INITIAL LAST NAME	


MONTANA Department of Transportation

CROSS SECTIONS


9/1/2026 1:22 PM

10228000RDXSF003.DWG


ADVERTISED COPY

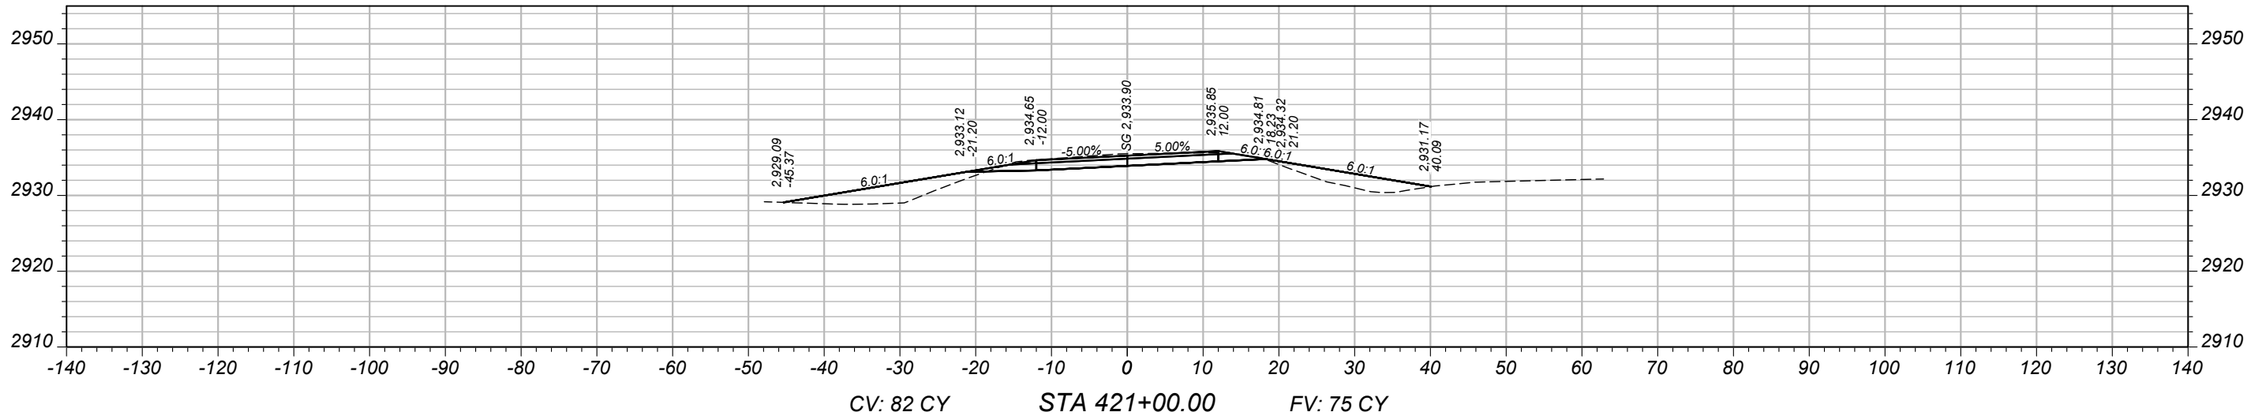

CV: 82 CY STA 421+00.00 FV: 75 CY

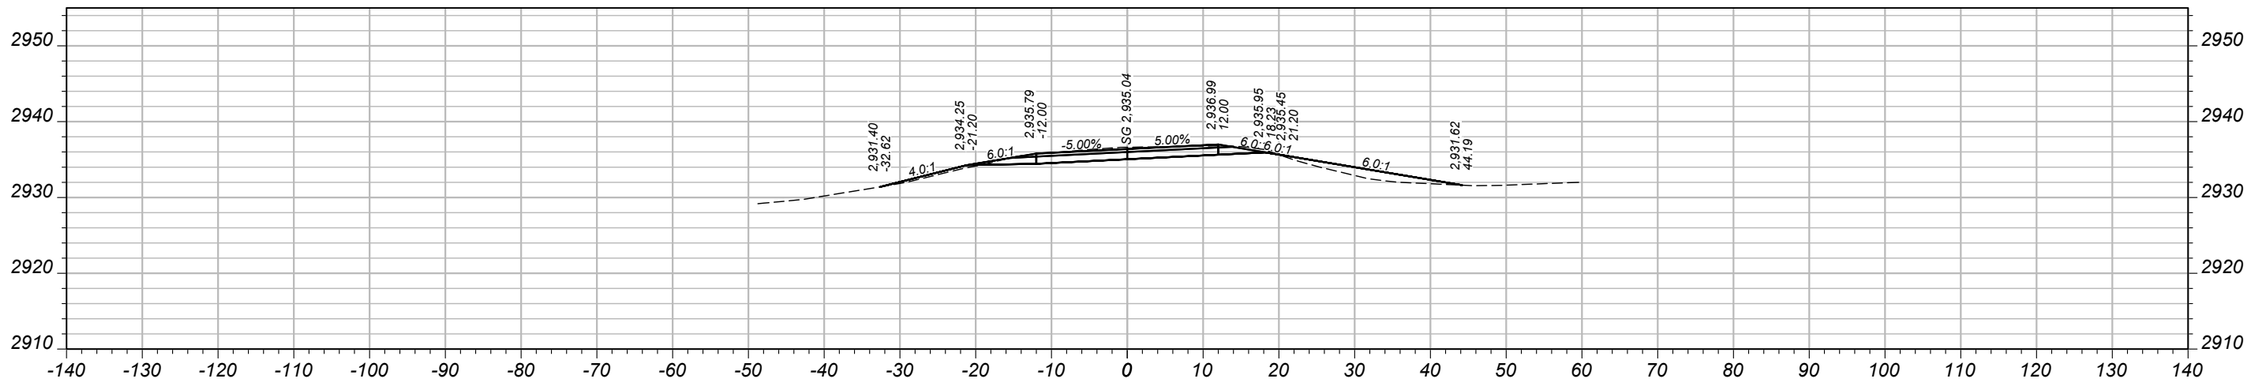

CV: 70 CY STA 420+50.00 FV: 161 CY

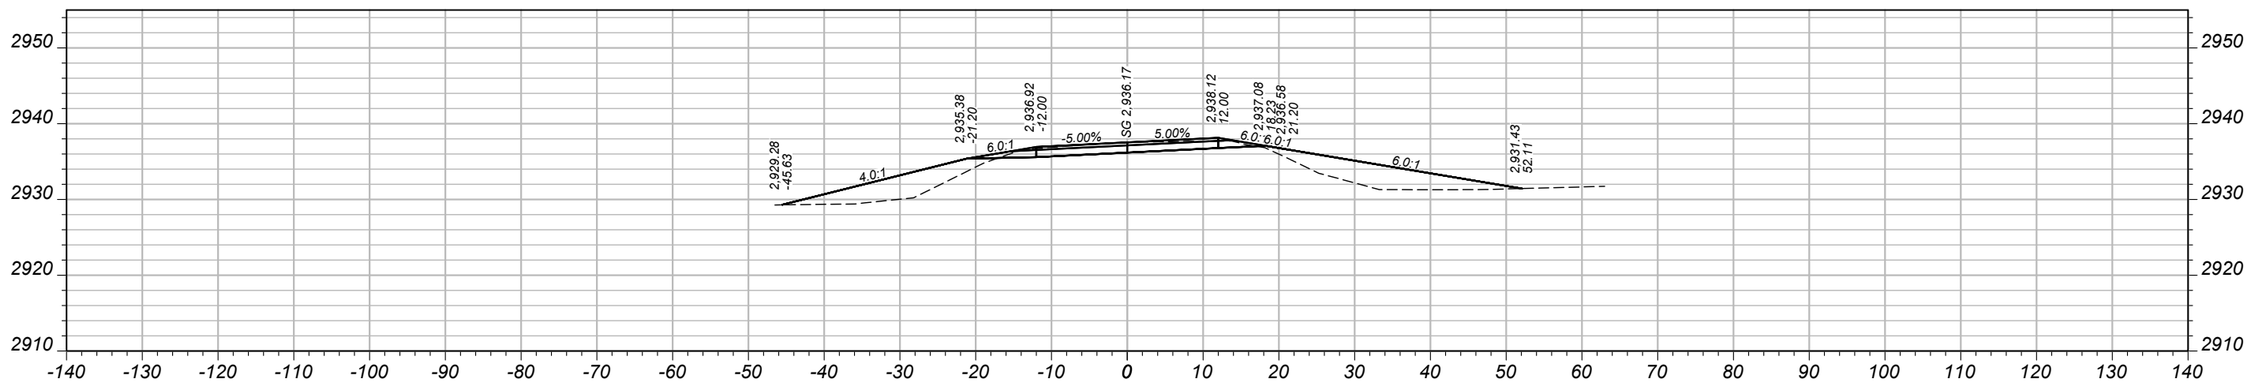

CV: 66 CY STA 420+00.00 FV: 209 CY

SHEET NO.
19

MAINLINE CROSS SECTIONS

PROJECT NAME: SOUTH OF OPHEIM-SOUTH
COUNTY: VALLEY
PROJECT ID: STPP 31-1(29)26
UPN: 10228000

DESIGNED BY	MM/YYYY
L. ZEIGLER	
REVIEWED BY	MM/YYYY
FIRST INITIAL LAST NAME	
CHECKED BY	MM/YYYY
FIRST INITIAL LAST NAME	


10228000RDXSF003.DWG

MONTANA
Department of Transportation


CROSS SECTIONS

9/1/2026 1:22 PM


ADVERTISED COPY

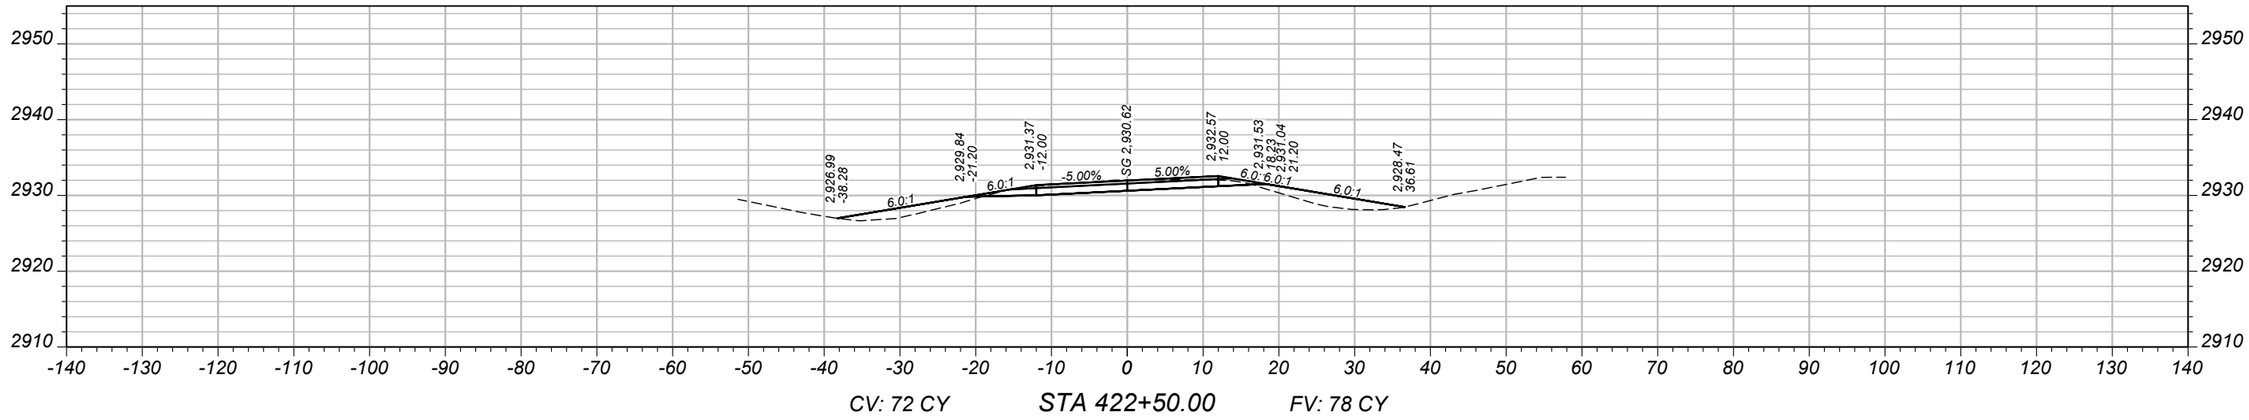

CV: 72 CY STA 422+50.00 FV: 78 CY

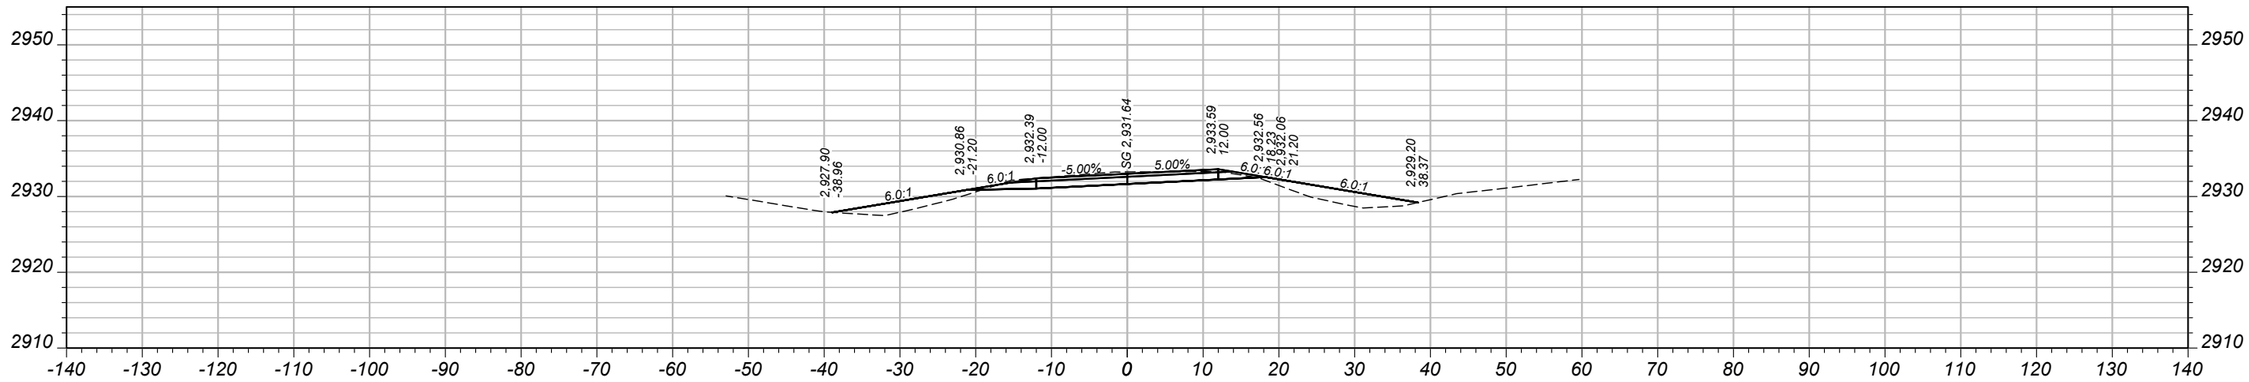

CV: 79 CY STA 422+00.00 FV: 104 CY

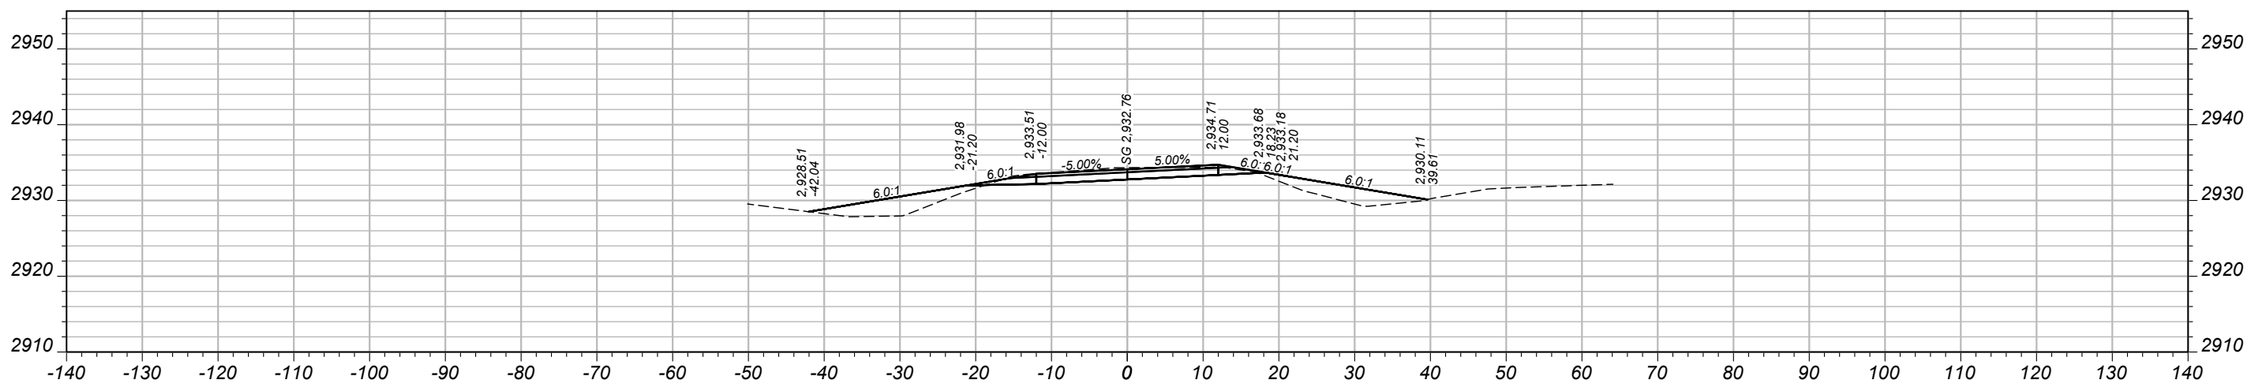

CV: 78 CY STA 421+50.00 FV: 123 CY

SHEET NO. 20

MAINLINE CROSS SECTIONS

PROJECT NAME: SOUTH OF OPHEIM-SOUTH
COUNTY: VALLEY
PROJECT ID: STPP 31-1(29)26
UPN: 10228000

DESIGNED BY	MM/YYYY
L. ZEIGLER	
REVIEWED BY	MM/YYYY
FIRST INITIAL LAST NAME	
CHECKED BY	MM/YYYY
FIRST INITIAL LAST NAME	


10228000RDXSF003.DWG

MONTANA Department of Transportation


CROSS SECTIONS

9/1/2026 1:22 PM


ADVERTISED COPY

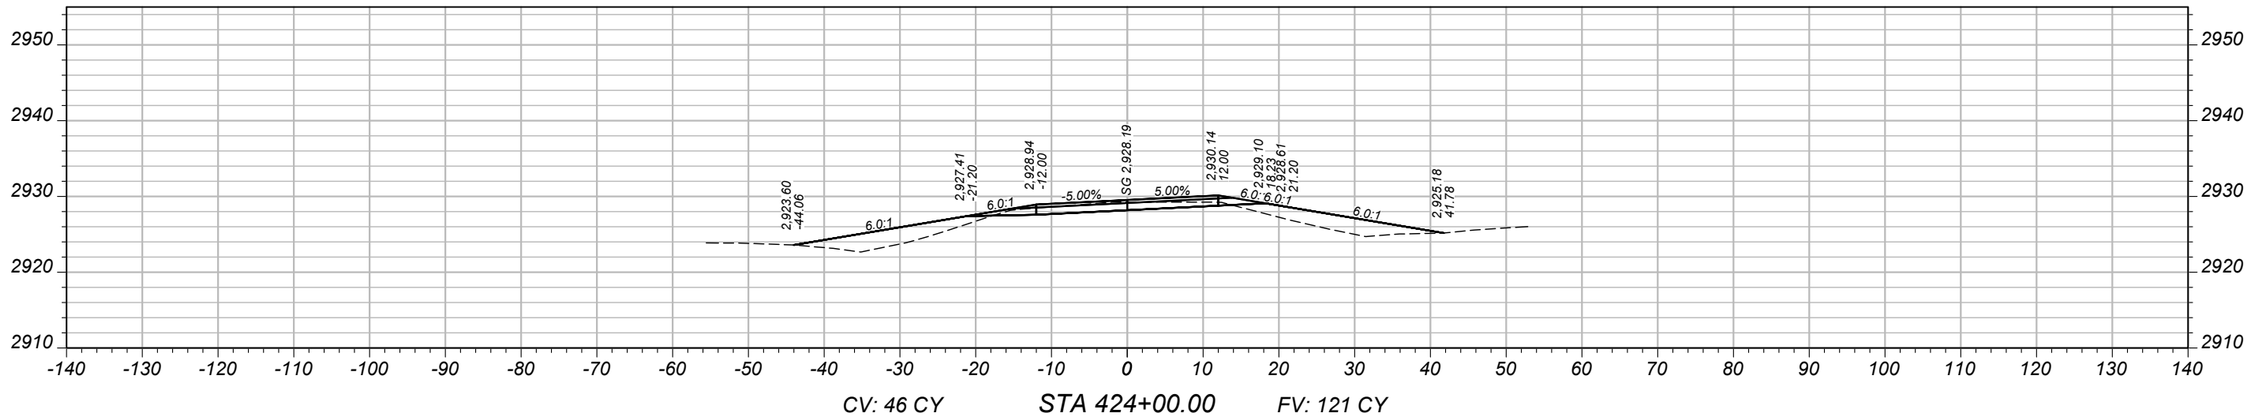

CV: 46 CY STA 424+00.00 FV: 121 CY

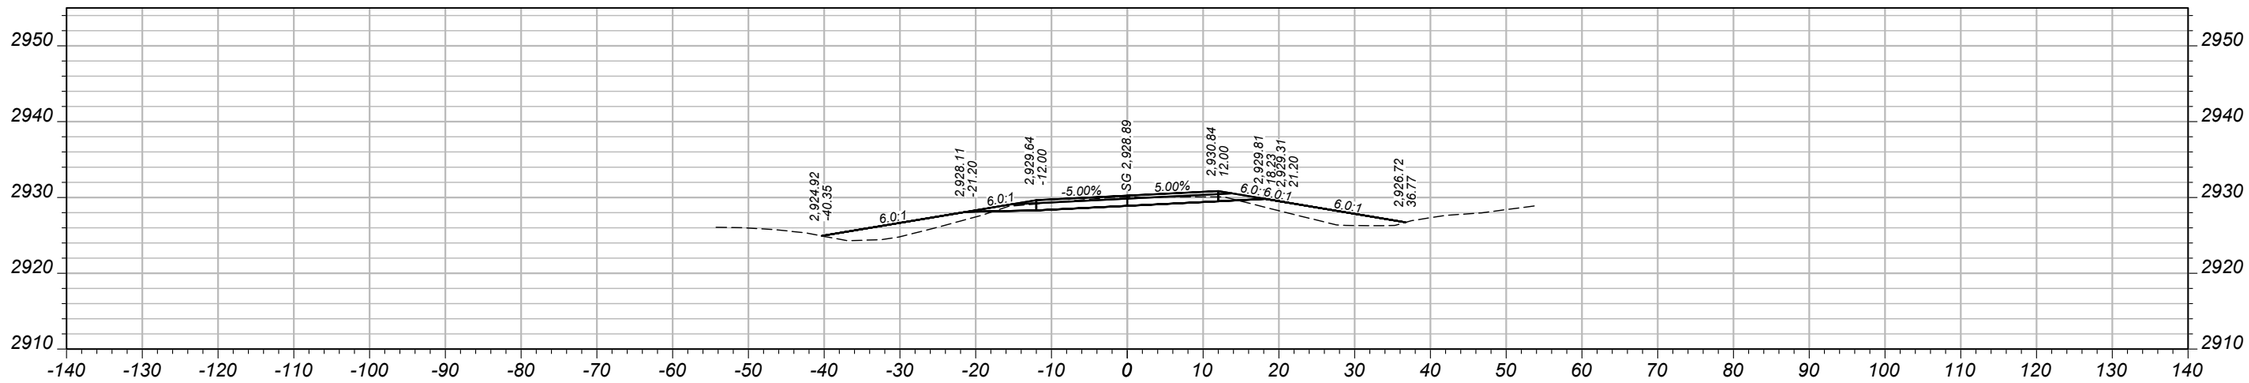

CV: 53 CY STA 423+50.00 FV: 72 CY

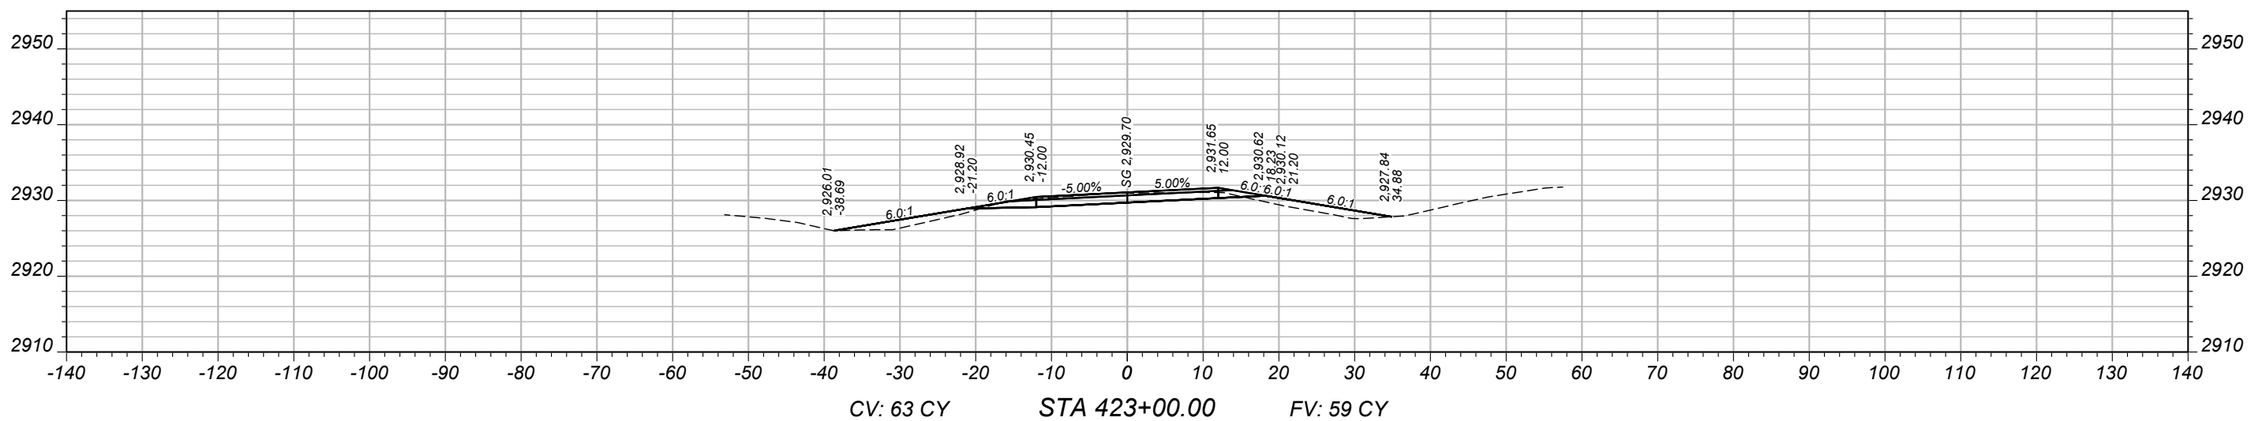

CV: 63 CY STA 423+00.00 FV: 59 CY

SHEET NO. 21

MAINLINE CROSS SECTIONS

PROJECT NAME: SOUTH OF OPHEIM-SOUTH
COUNTY: VALLEY
PROJECT ID: STPP 31-1(29)26
UPN: 10228000

DESIGNED BY	REVIEWED BY	CHECKED BY
L. ZEIGLER	FIRST INITIAL LAST NAME	FIRST INITIAL LAST NAME
MM/YYYY	MM/YYYY	MM/YYYY


10228000RDXSF003.DWG

MONTANA Department of Transportation


CROSS SECTIONS

9/1/2026 1:22 PM


ADVERTISED COPY

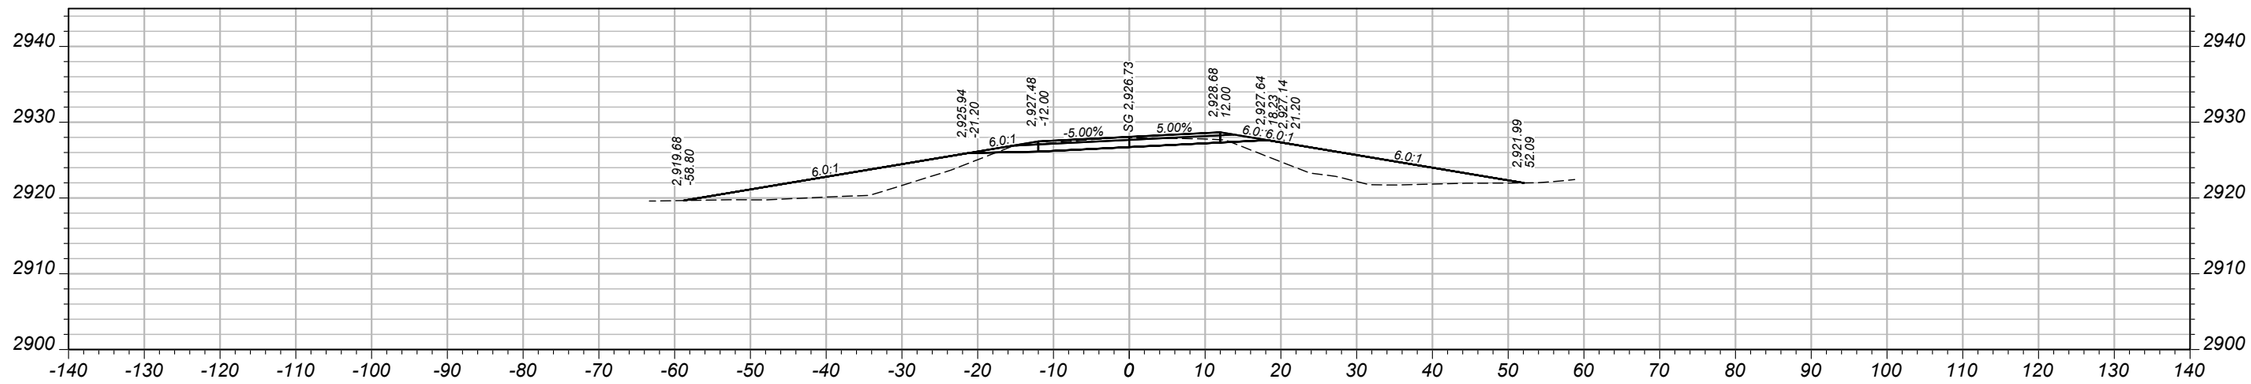

CV: 49 CY STA 425+50.00 FV: 276 CY

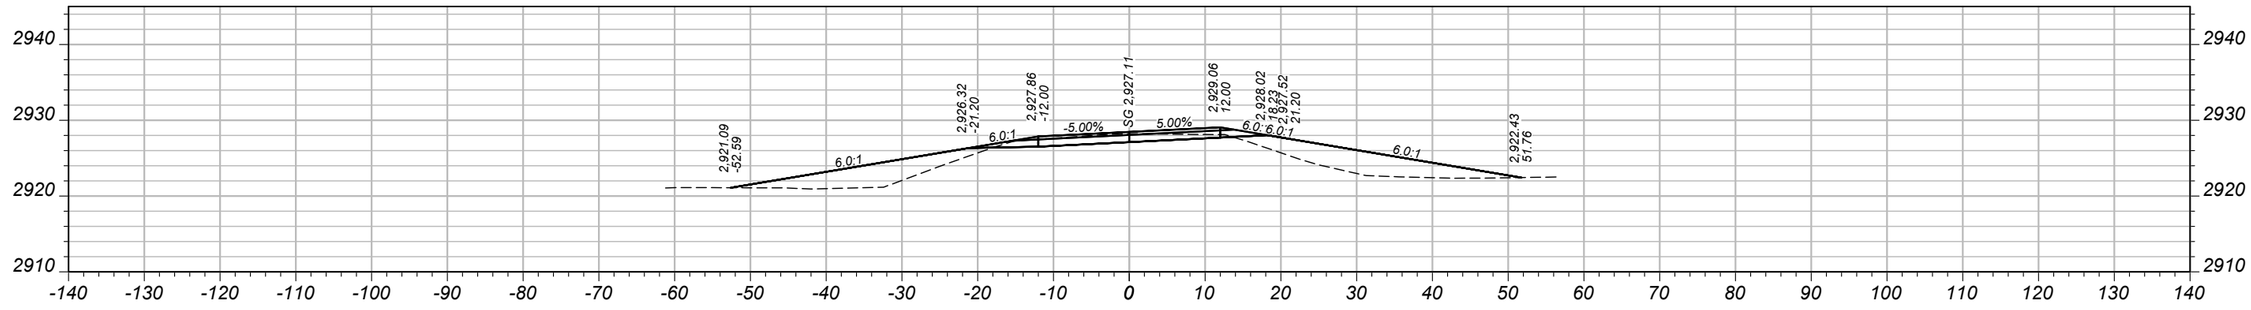

CV: 45 CY STA 425+00.00 FV: 222 CY

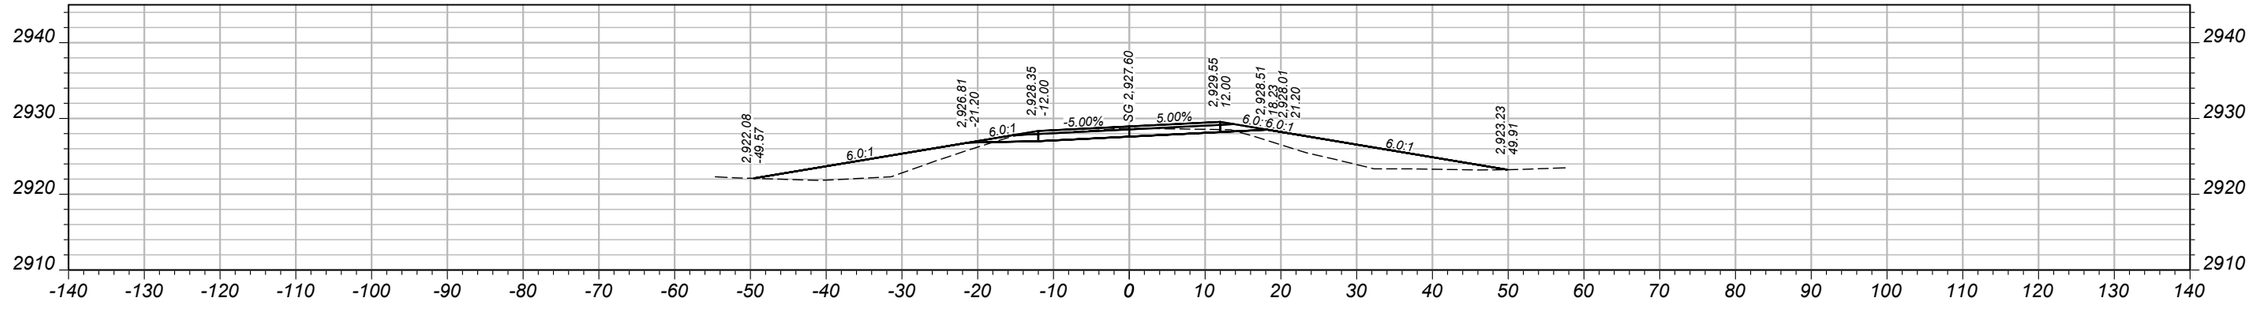

CV: 45 CY STA 424+50.00 FV: 170 CY

SHEET NO.
22

MAINLINE CROSS SECTIONS

PROJECT NAME: SOUTH OF OPHEIM-SOUTH
COUNTY: VALLEY
PROJECT ID: STPP 31-1(29)26
UPN: 10228000

DESIGNED BY	REVIEWED BY	CHECKED BY
L. ZEIGLER	FIRST INITIAL LAST NAME	FIRST INITIAL LAST NAME
MM/YYYY	MM/YYYY	MM/YYYY


10228000RDXSF003.DWG

MONTANA
Department of Transportation


CROSS SECTIONS

9/1/2026 1:22 PM


ADVERTISED COPY

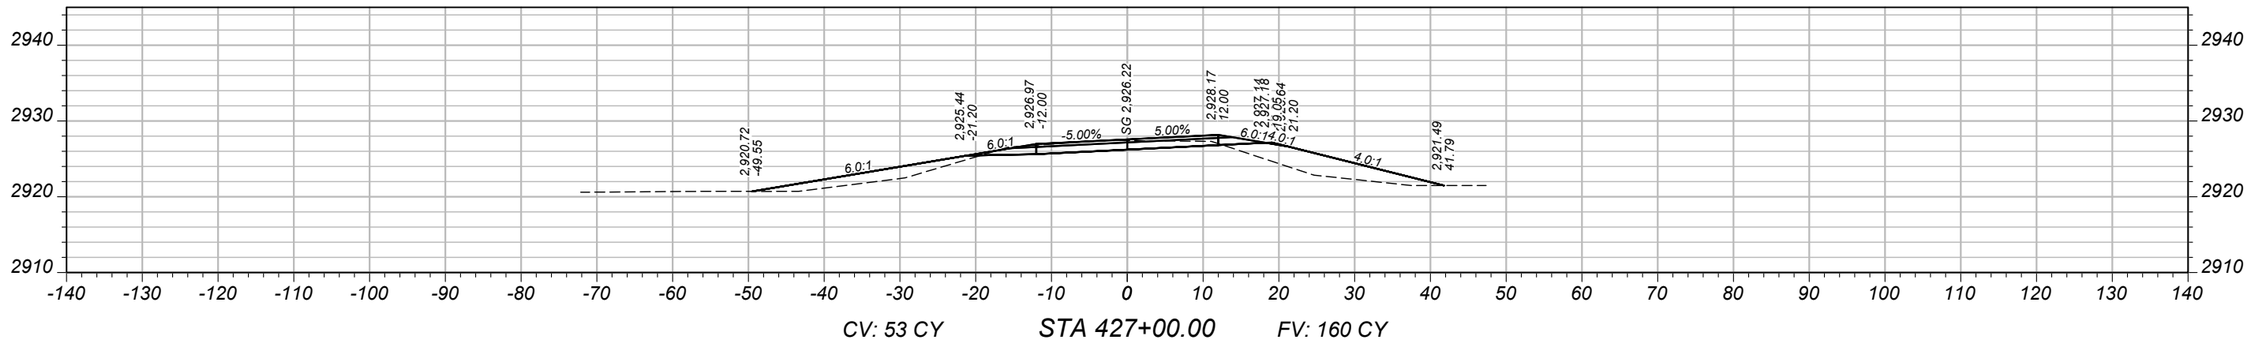

CV: 53 CY STA 427+00.00 FV: 160 CY

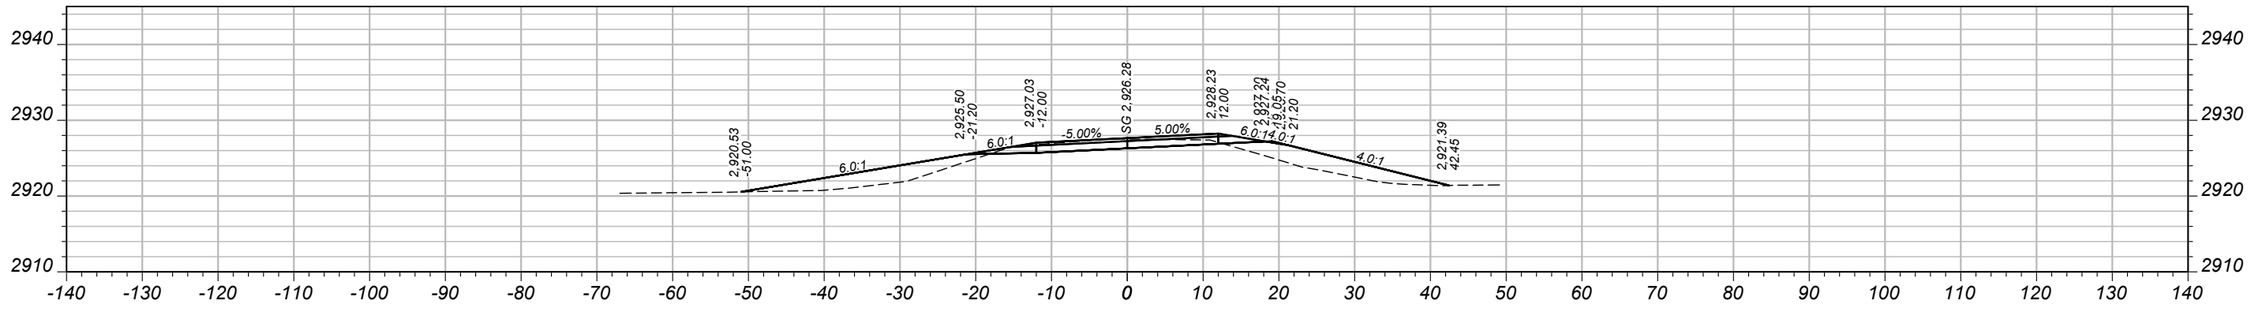

CV: 53 CY STA 426+50.00 FV: 194 CY

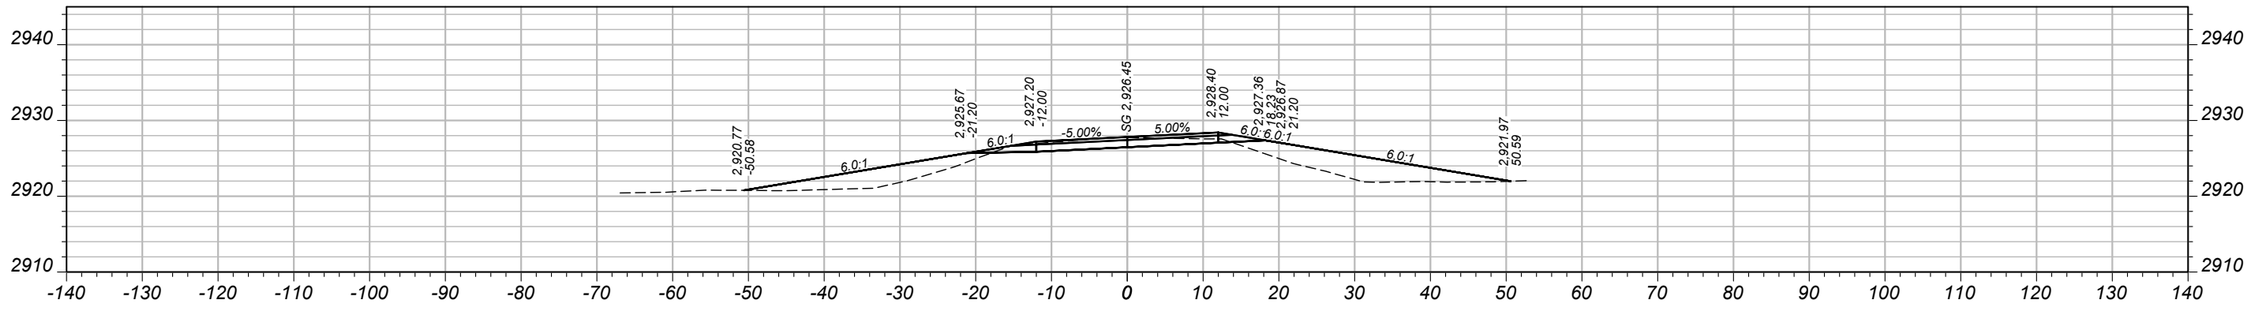

CV: 51 CY STA 426+00.00 FV: 292 CY

SHEET NO. 23

MAINLINE CROSS SECTIONS

PROJECT NAME: SOUTH OF OPHEIM-SOUTH
COUNTY: VALLEY
PROJECT ID: STPP 31-1(29)26
UPN: 10228000

DESIGNED BY	REVIEWED BY	CHECKED BY
L. ZEIGLER	FIRST INITIAL LAST NAME	FIRST INITIAL LAST NAME
MM/YYYY	MM/YYYY	MM/YYYY


10228000RDXSF003.DWG

MONTANA Department of Transportation


CROSS SECTIONS

9/1/2026 1:22 PM


ADVERTISED COPY

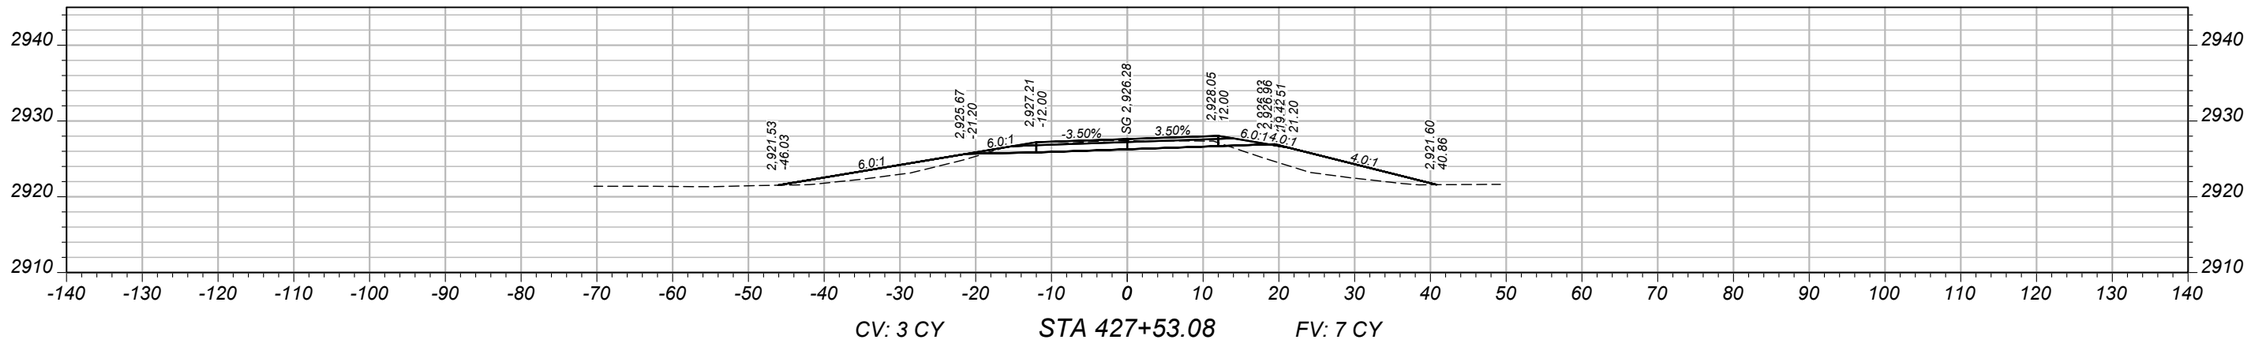

CV: 3 CY STA 427+53.08 FV: 7 CY

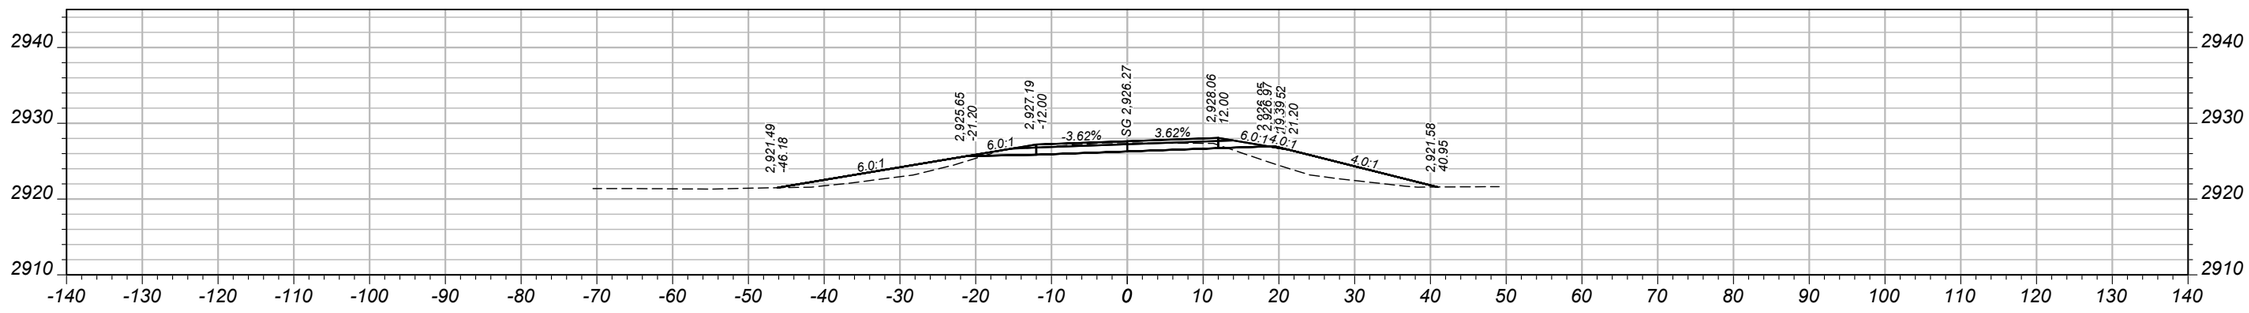

CV: 39 CY STA 427+50.00 FV: 93 CY

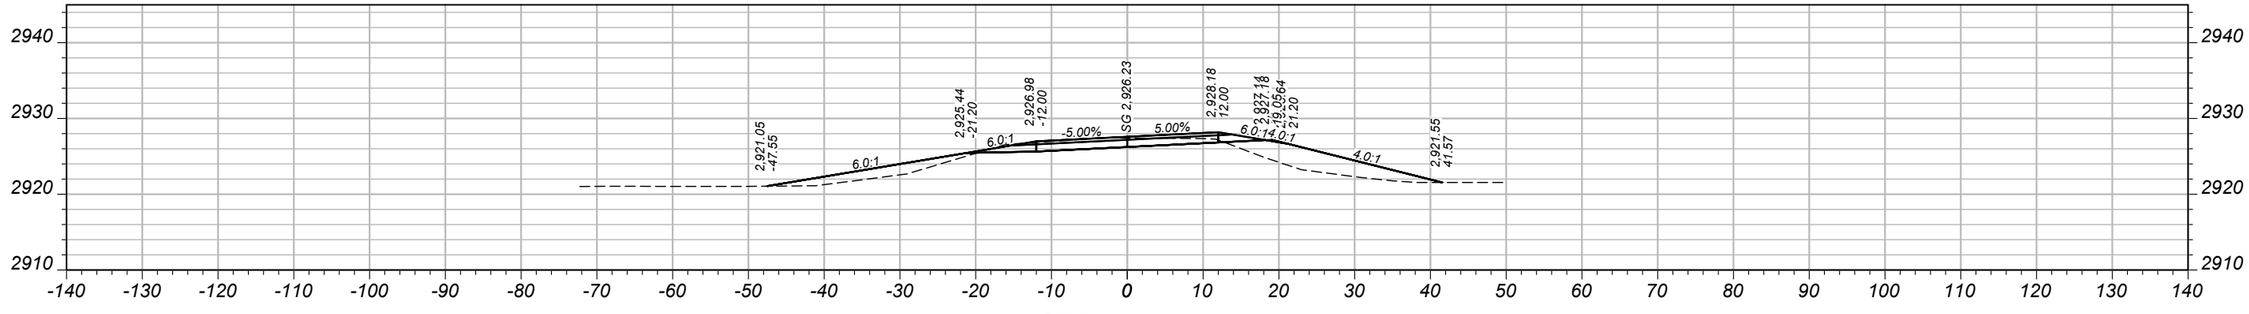

CV: 16 CY STA 427+14.08 FV: 40 CY

SHEET NO.
24

MAINLINE CROSS SECTIONS

PROJECT NAME: SOUTH OF OPHEIM-SOUTH
COUNTY: VALLEY
PROJECT ID: STPP 31-1(29)26
UPN: 10228000

DESIGNED BY	MM/YYYY
L. ZEIGLER	
REVIEWED BY	MM/YYYY
FIRST INITIAL LAST NAME	
CHECKED BY	MM/YYYY
FIRST INITIAL LAST NAME	


10228000RDXSF003.DWG

MONTANA
Department of Transportation


CROSS SECTIONS

9/1/2026 1:22 PM


ADVERTISED COPY

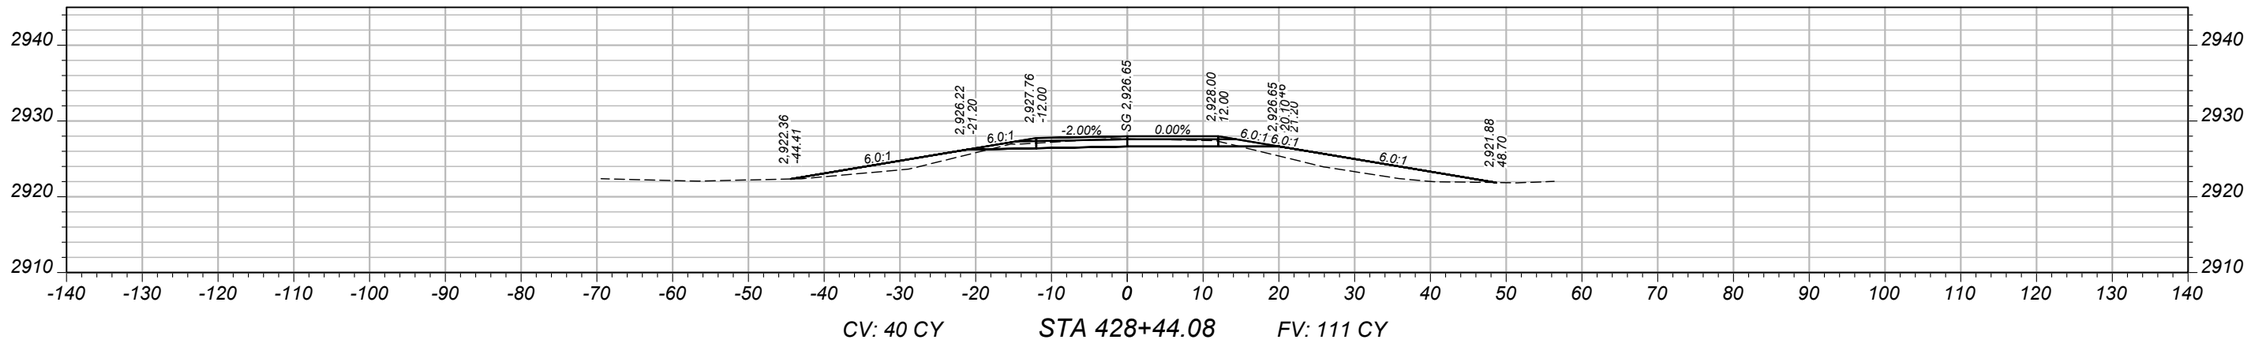

CV: 40 CY STA 428+44.08 FV: 111 CY

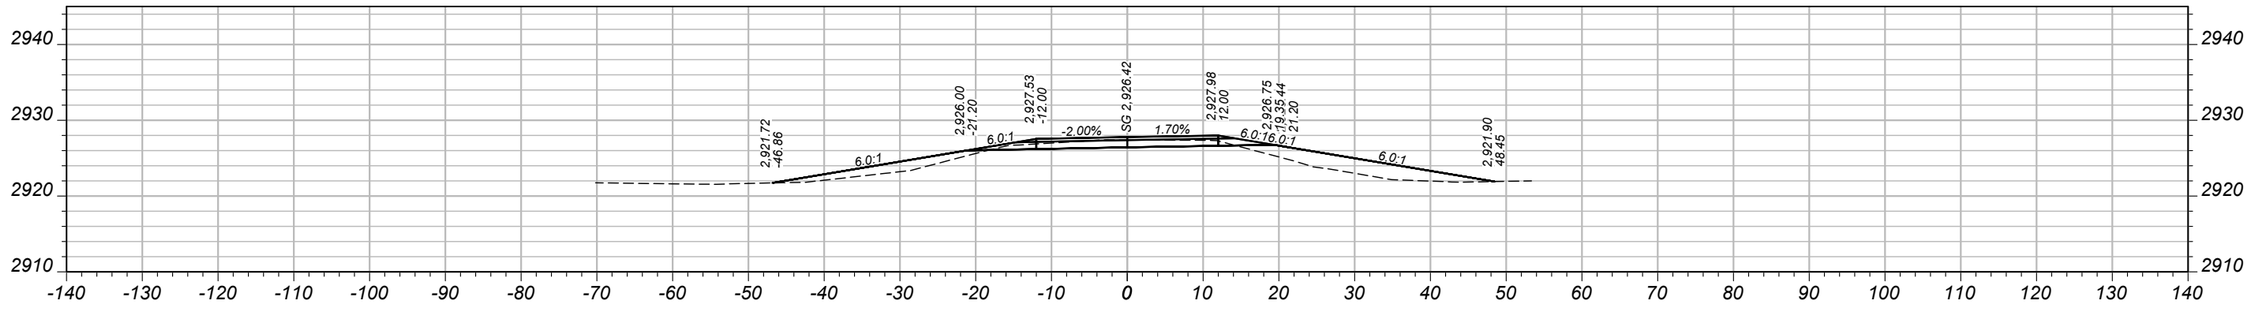

CV: 7 CY STA 428+00.00 FV: 21 CY

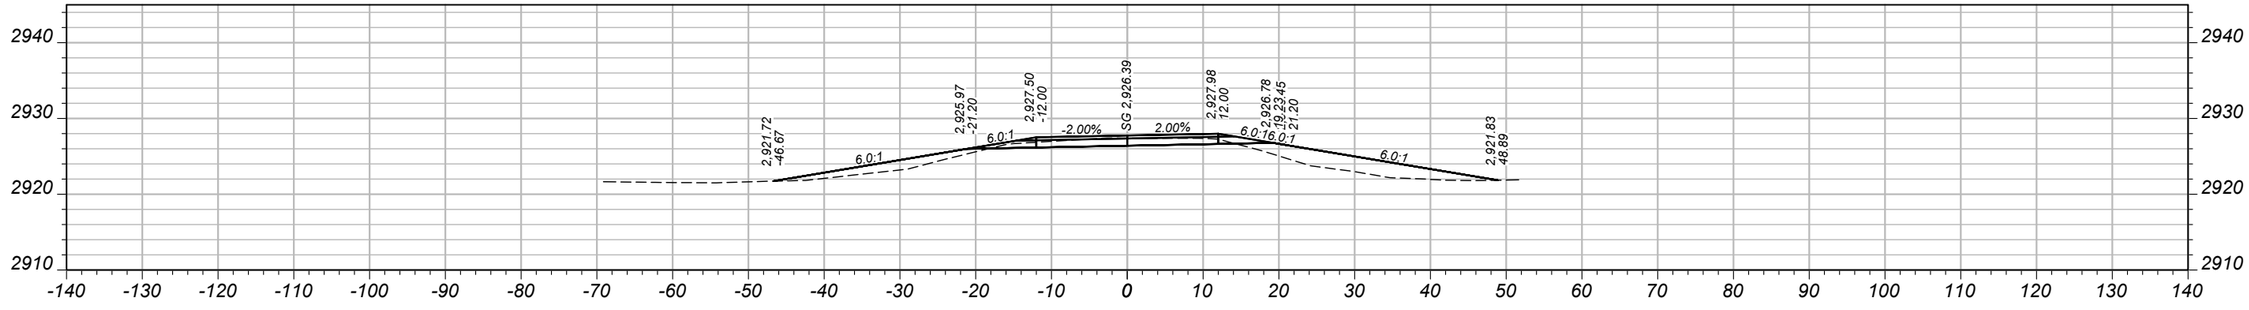

CV: 38 CY STA 427+92.08 FV: 82 CY

SHEET NO. 25

MAINLINE CROSS SECTIONS

PROJECT NAME: SOUTH OF OPHEIM-SOUTH
COUNTY: VALLEY
PROJECT ID: STPP 31-1(29)26
UPN: 10228000

DESIGNED BY	REVIEWED BY	CHECKED BY
L. ZEIGLER	FIRST INITIAL LAST NAME	FIRST INITIAL LAST NAME
MM/YYYY	MM/YYYY	MM/YYYY


10228000RDXSF003.DWG

MONTANA Department of Transportation


CROSS SECTIONS

9/1/2026 1:22 PM


ADVERTISED COPY

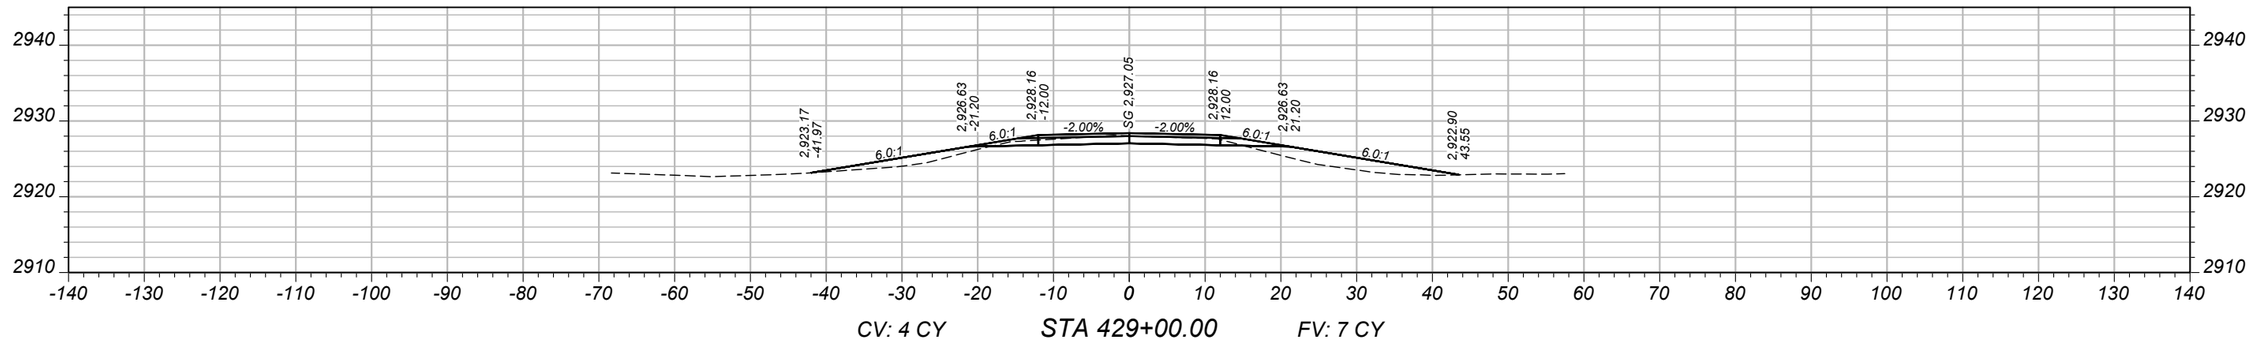

CV: 4 CY STA 429+00.00 FV: 7 CY

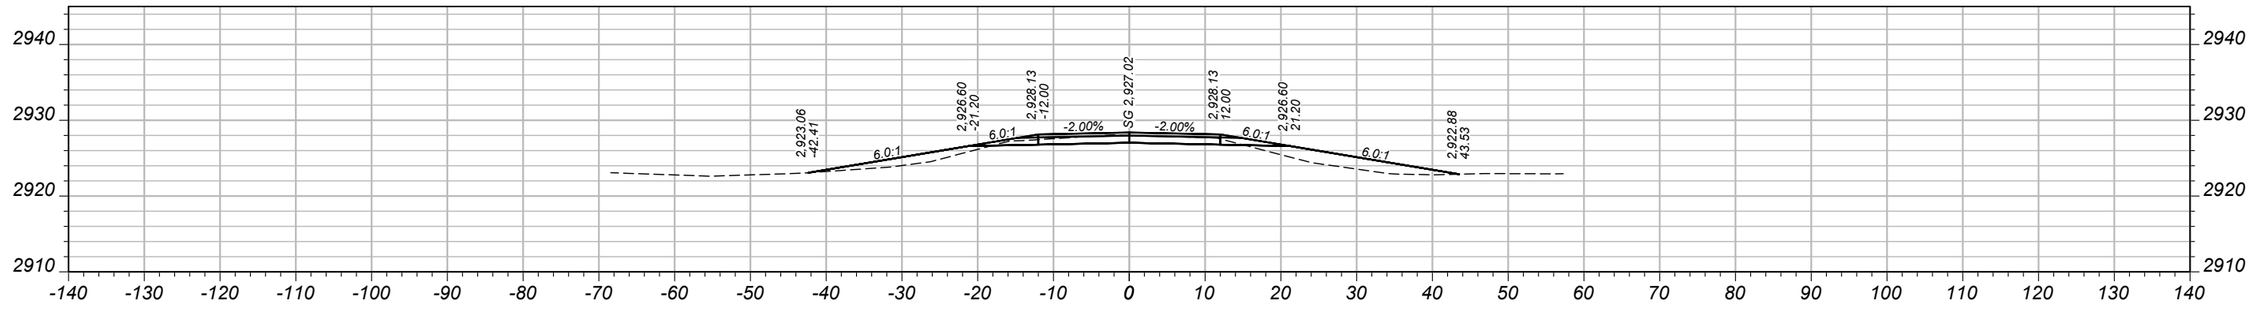

CV: 43 CY STA 428+96.08 FV: 95 CY

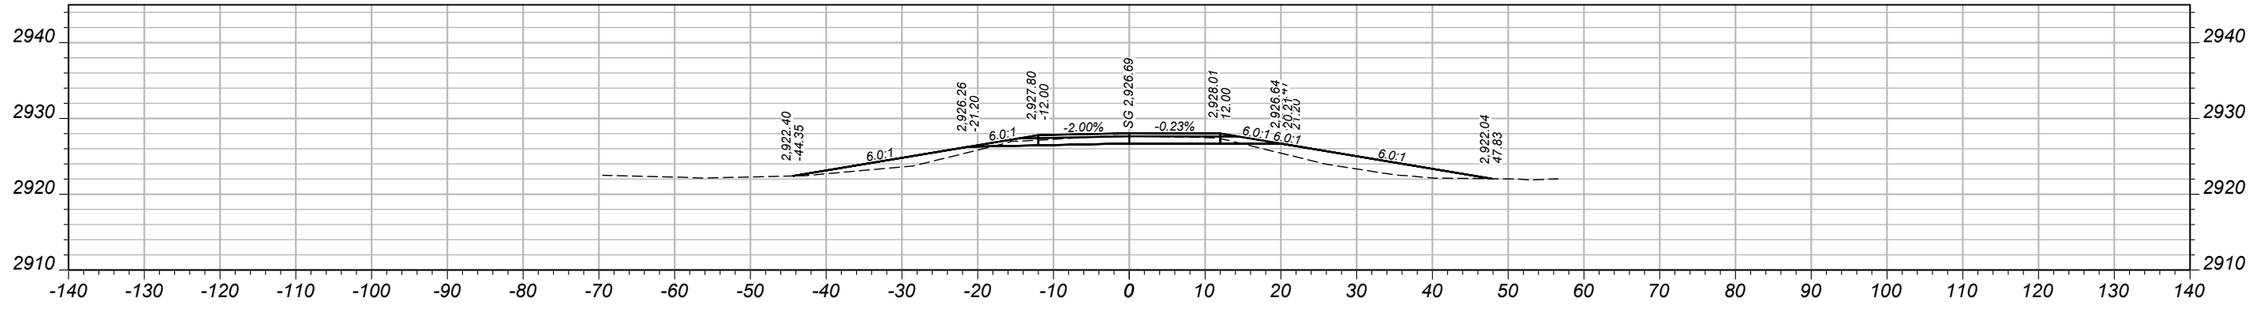

CV: 6 CY STA 428+50.00 FV: 13 CY

SHEET NO.
26

MAINLINE CROSS SECTIONS

PROJECT NAME SOUTH OF OPHEIM-SOUTH
COUNTY VALLEY
PROJECT ID STPP 31-1(29)26
UPN 10228000

DESIGNED BY	REVIEWED BY	CHECKED BY
L. ZEIGLER	FIRST INITIAL LAST NAME	FIRST INITIAL LAST NAME
MM/YYYY	MM/YYYY	MM/YYYY


10228000RDXSF003.DWG

MONTANA
Department of Transportation


CROSS SECTIONS

9/1/2026 1:22 PM


ADVERTISED COPY

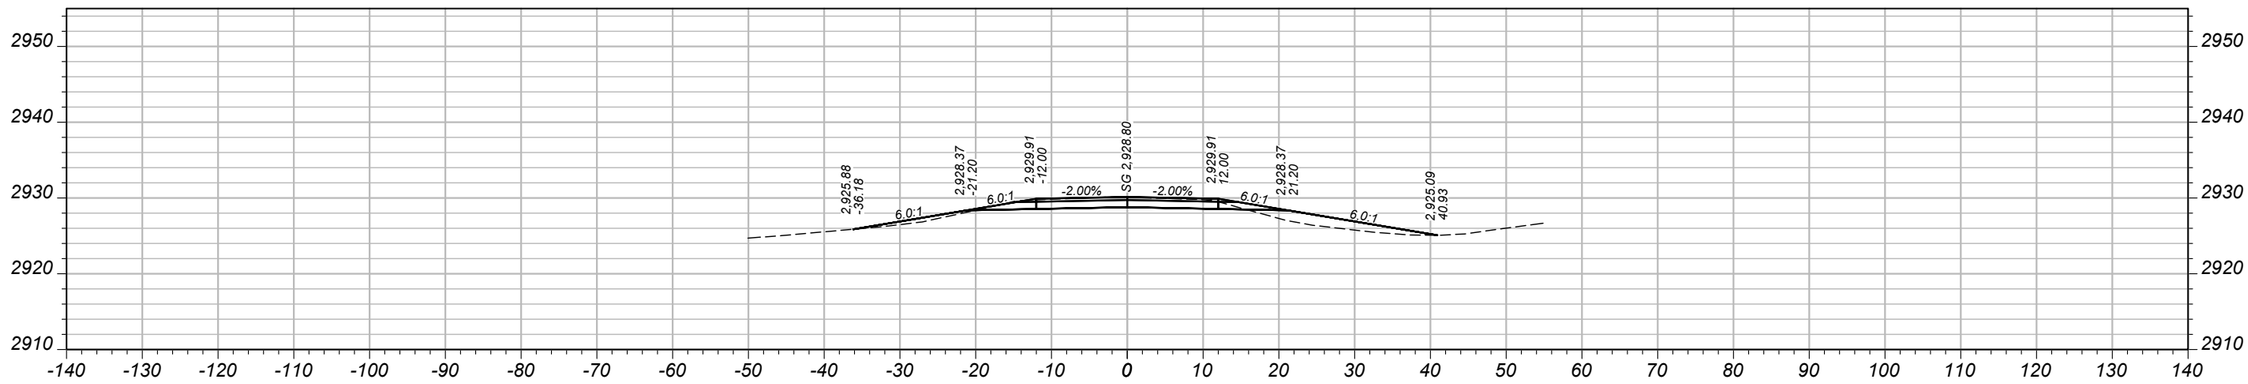

CV: 66 CY STA 430+50.00 FV: 59 CY

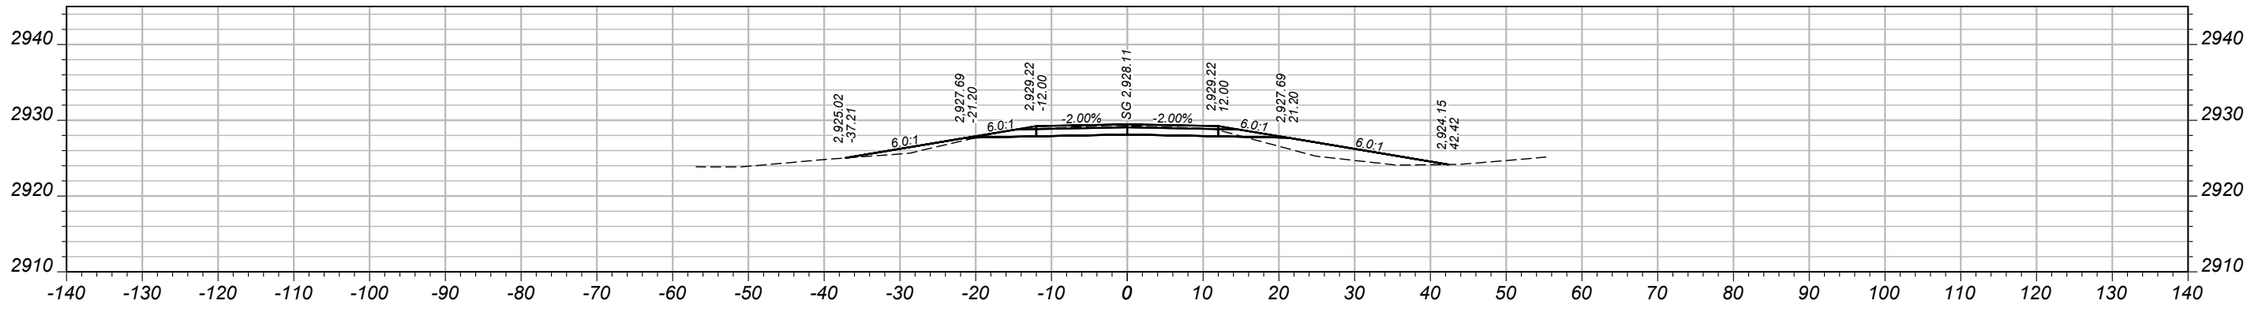

CV: 57 CY STA 430+00.00 FV: 79 CY

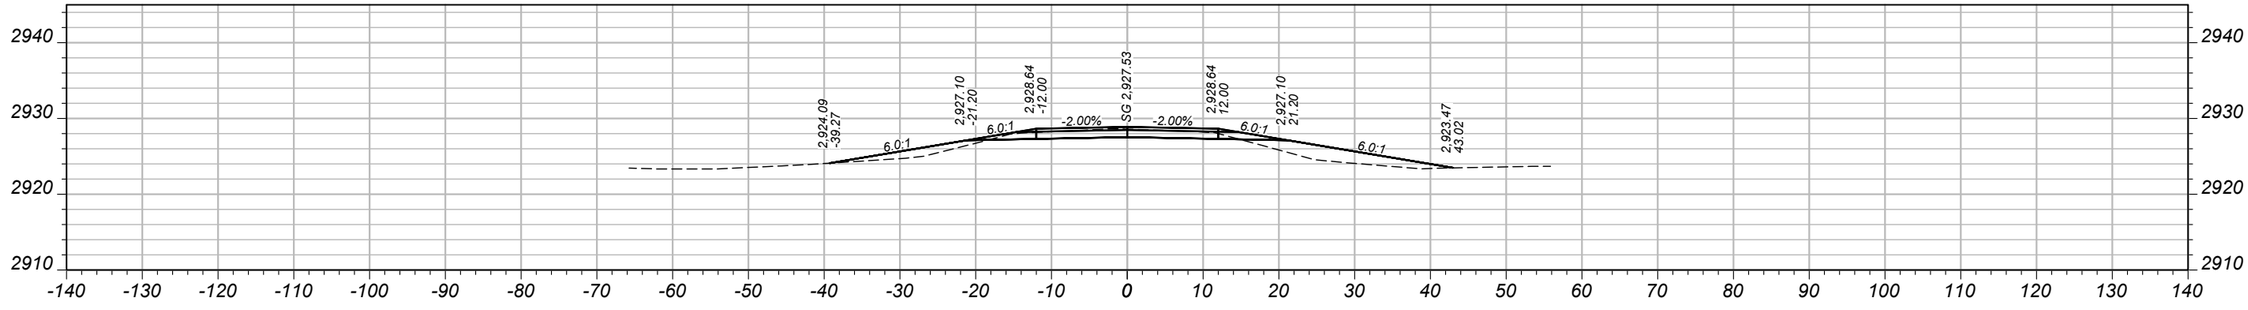

CV: 49 CY STA 429+50.00 FV: 89 CY

SHEET NO.
27

MAINLINE CROSS SECTIONS

PROJECT NAME: SOUTH OF OPHEIM-SOUTH
COUNTY: VALLEY
PROJECT ID: STPP 31-1(29)26
UPN: 10228000

DESIGNED BY	REVIEWED BY	CHECKED BY
L. ZEIGLER	FIRST INITIAL LAST NAME	FIRST INITIAL LAST NAME
MM/YYYY	MM/YYYY	MM/YYYY


MONTANA Department of Transportation

CROSS SECTIONS


9/1/2026 1:22 PM

10228000RDXSF003.DWG


ADVERTISED COPY

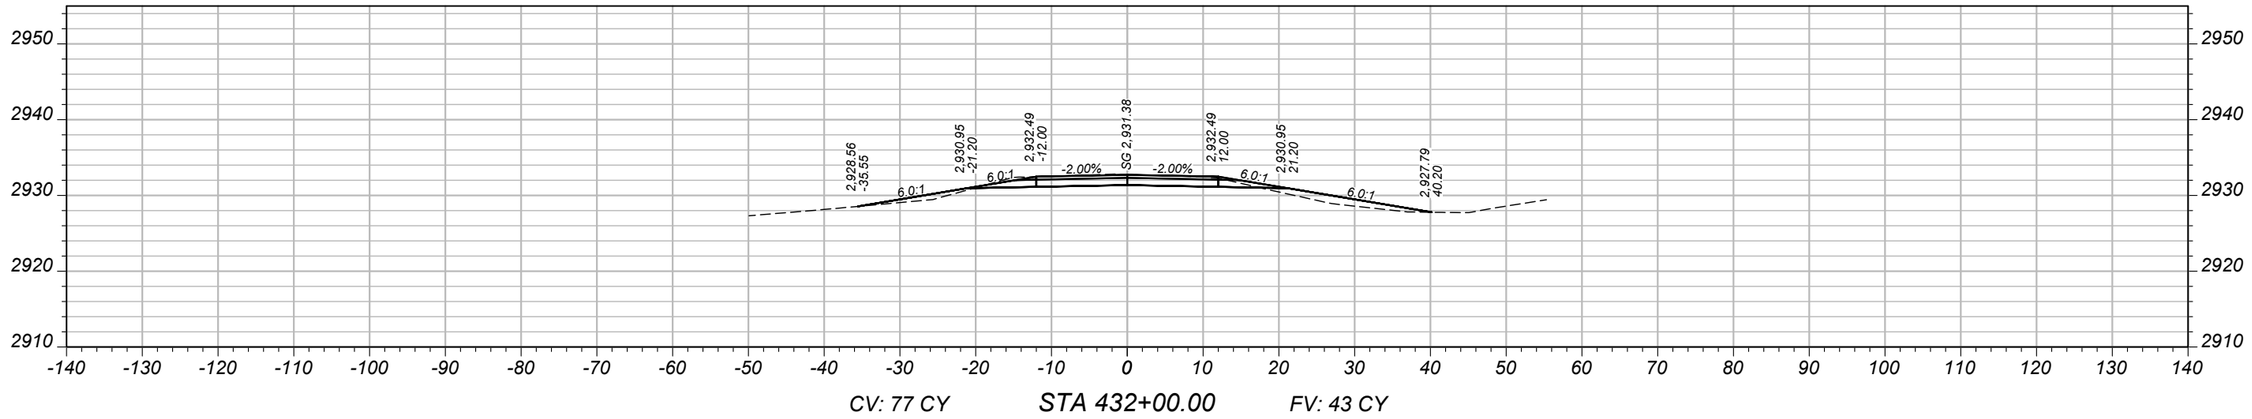

CV: 77 CY STA 432+00.00 FV: 43 CY

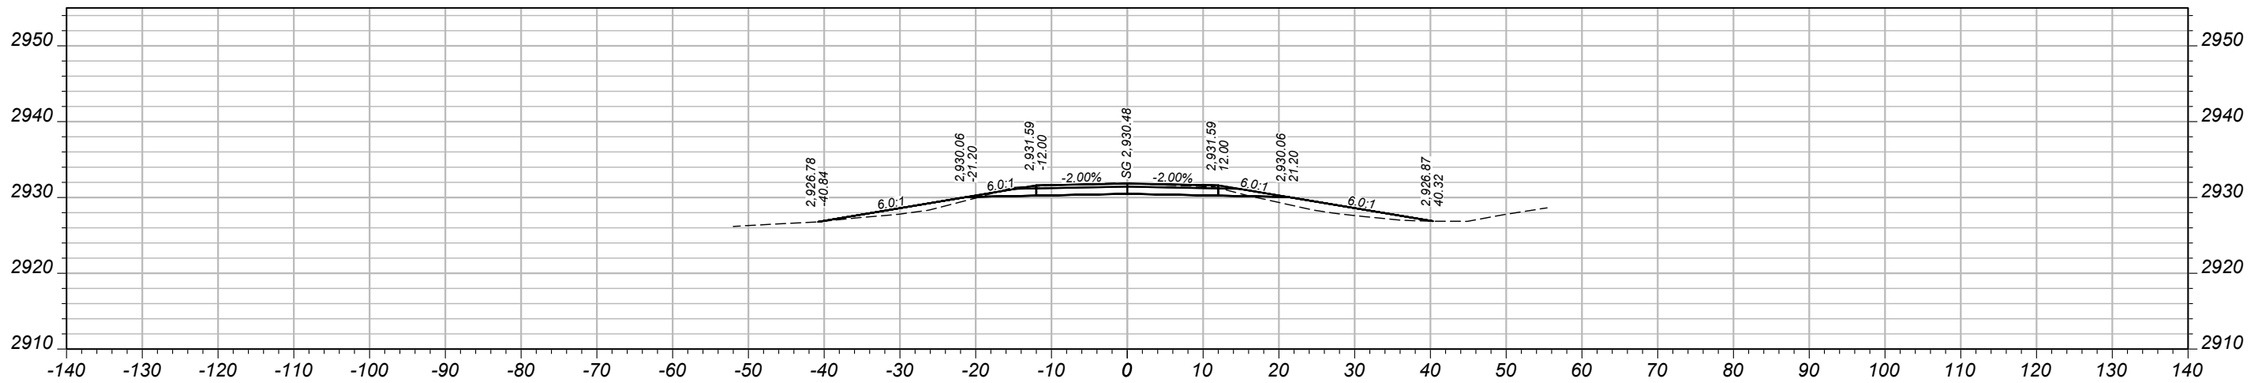

CV: 73 CY STA 431+50.00 FV: 49 CY

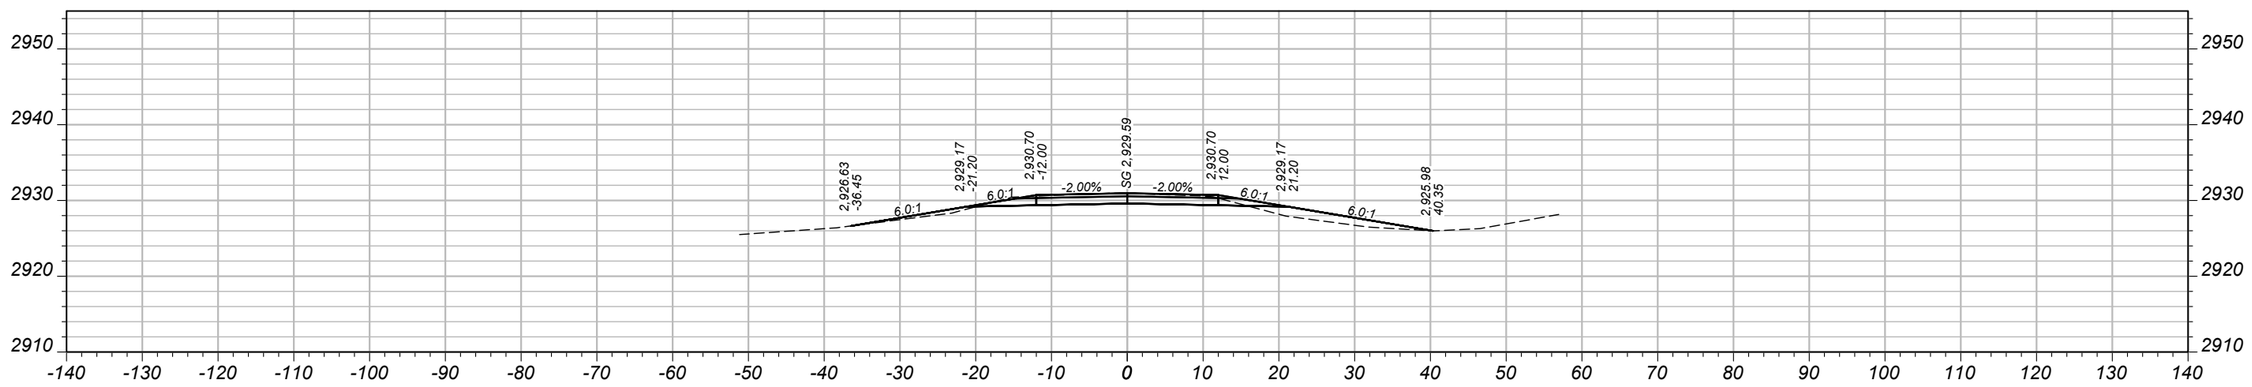

CV: 72 CY STA 431+00.00 FV: 48 CY

SHEET NO.
28

MAINLINE CROSS SECTIONS

PROJECT NAME: SOUTH OF OPHEIM-SOUTH
COUNTY: VALLEY
PROJECT ID: STPP 31-1(29)26
UPN: 10228000

DESIGNED BY	L. ZEIGLER	MM/YYYY
REVIEWED BY	FIRST INITIAL LAST NAME	MM/YYYY
CHECKED BY	FIRST INITIAL LAST NAME	MM/YYYY


10228000RDXSF003.DWG

MONTANA
Department of Transportation


CROSS SECTIONS

9/1/2026 1:23 PM


ADVERTISED COPY

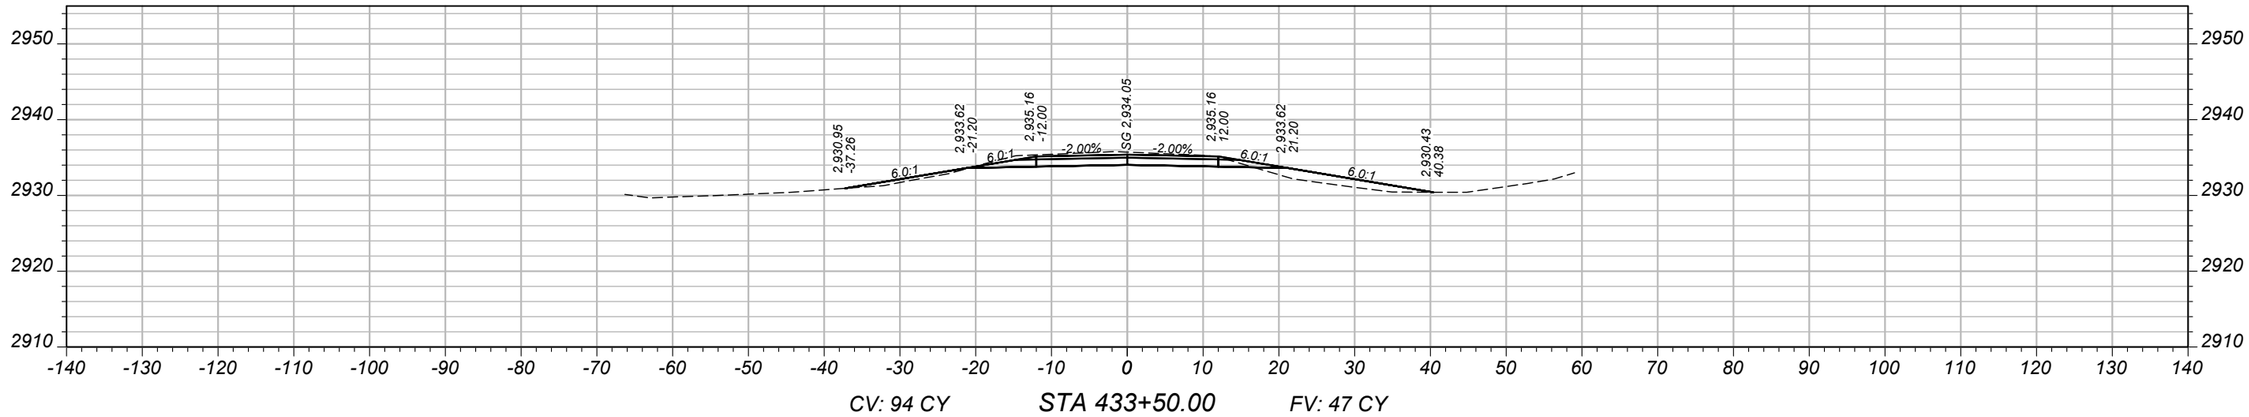

CV: 94 CY STA 433+50.00 FV: 47 CY

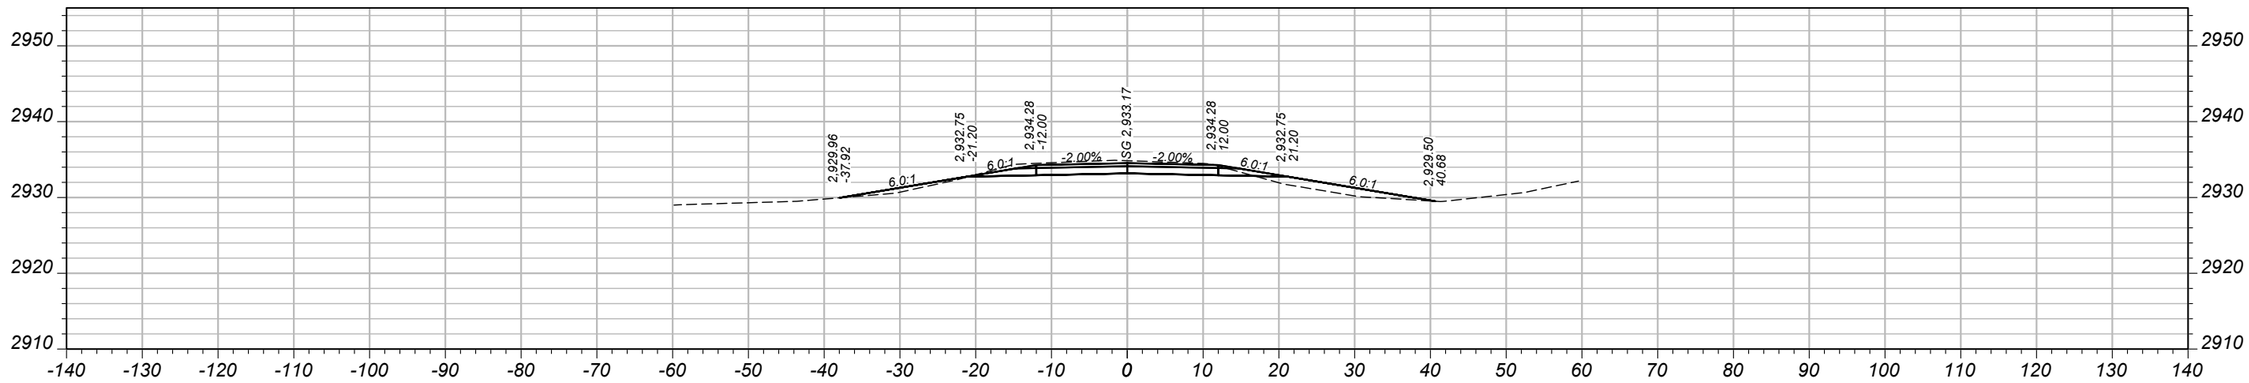

CV: 88 CY STA 433+00.00 FV: 42 CY

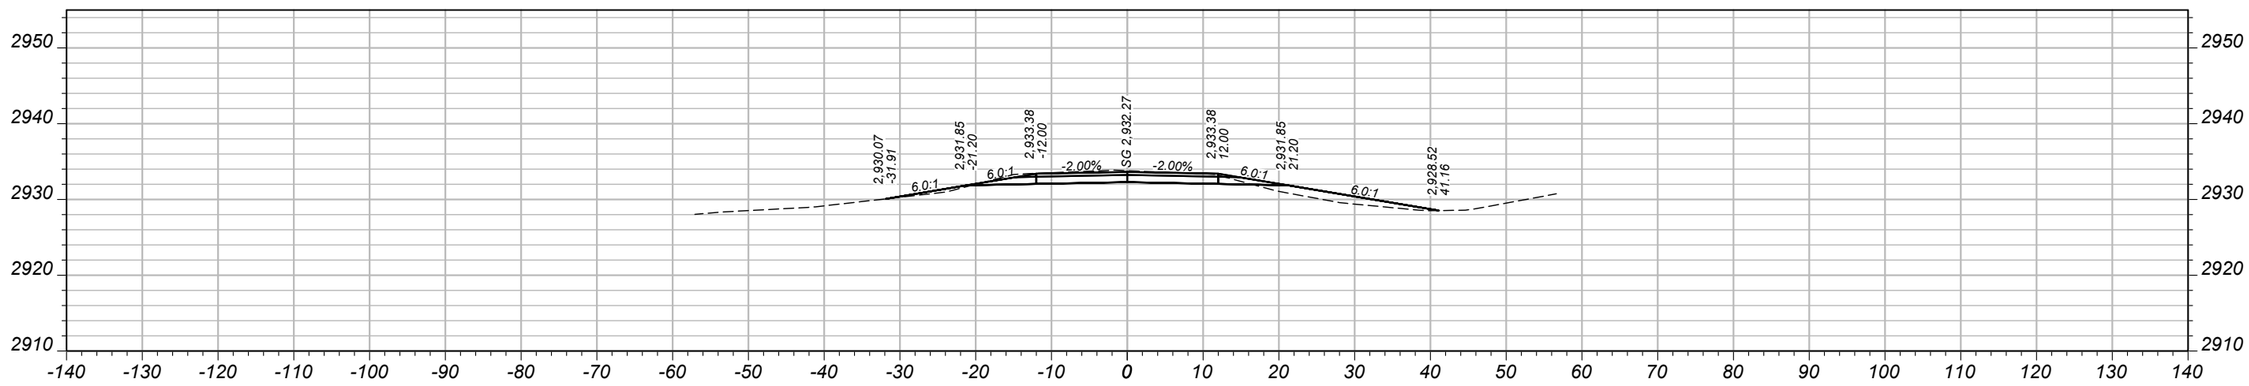

CV: 83 CY STA 432+50.00 FV: 38 CY

SHEET NO.
29

MAINLINE CROSS SECTIONS

PROJECT NAME: SOUTH OF OPHEIM-SOUTH
COUNTY: VALLEY
PROJECT ID: STPP 31-1(29)26
UPN: 10228000

DESIGNED BY: L. ZEIGLER MM/YYYY
REVIEWED BY: FIRST INITIAL LAST NAME MM/YYYY
CHECKED BY: FIRST INITIAL LAST NAME MM/YYYY


10228000RDXSF003.DWG

MONTANA
Department of Transportation


CROSS SECTIONS

9/1/2026 1:23 PM


ADVERTISED COPY

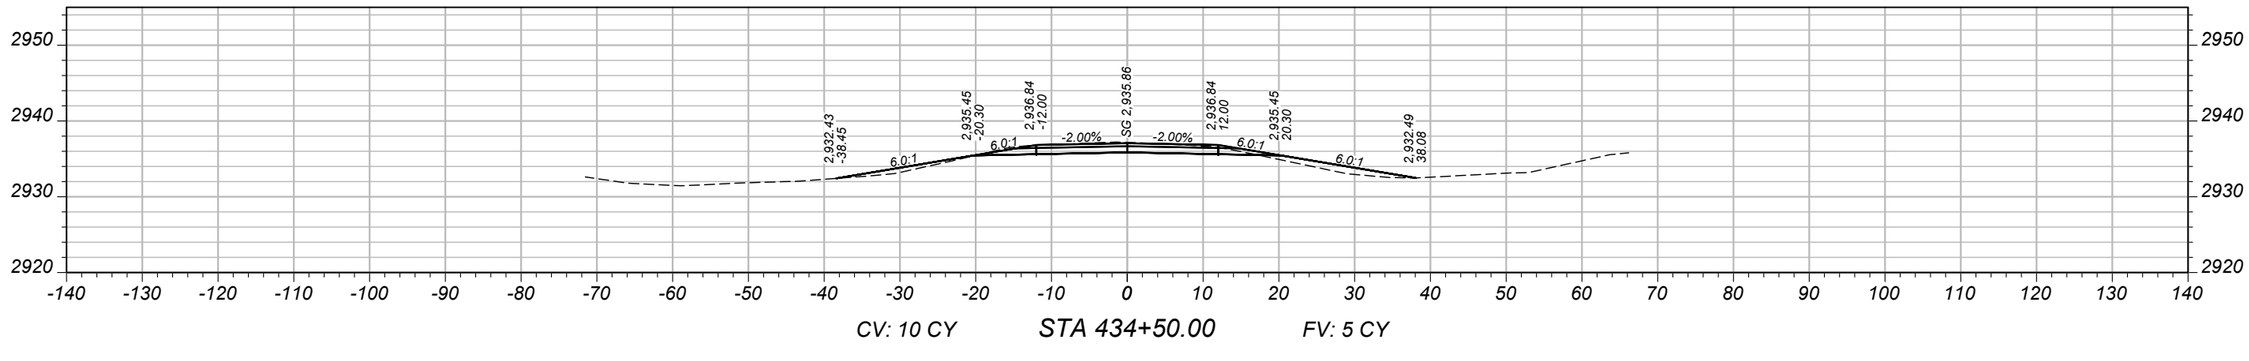

CV: 10 CY STA 434+50.00 FV: 5 CY

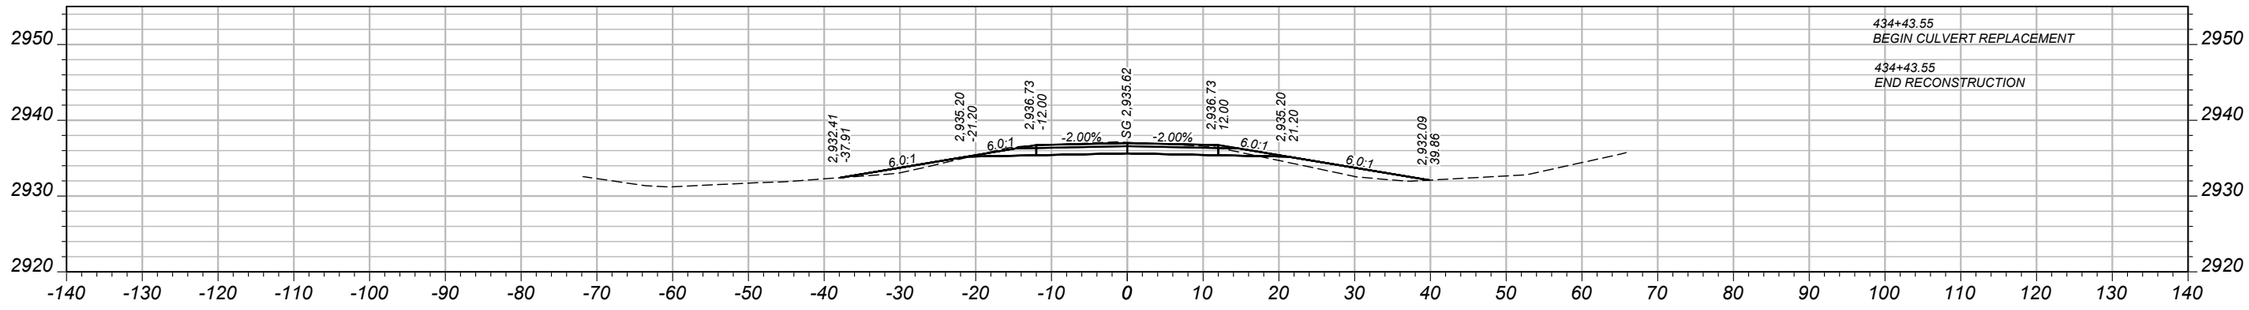

CV: 63 CY STA 434+43.55 FV: 53 CY

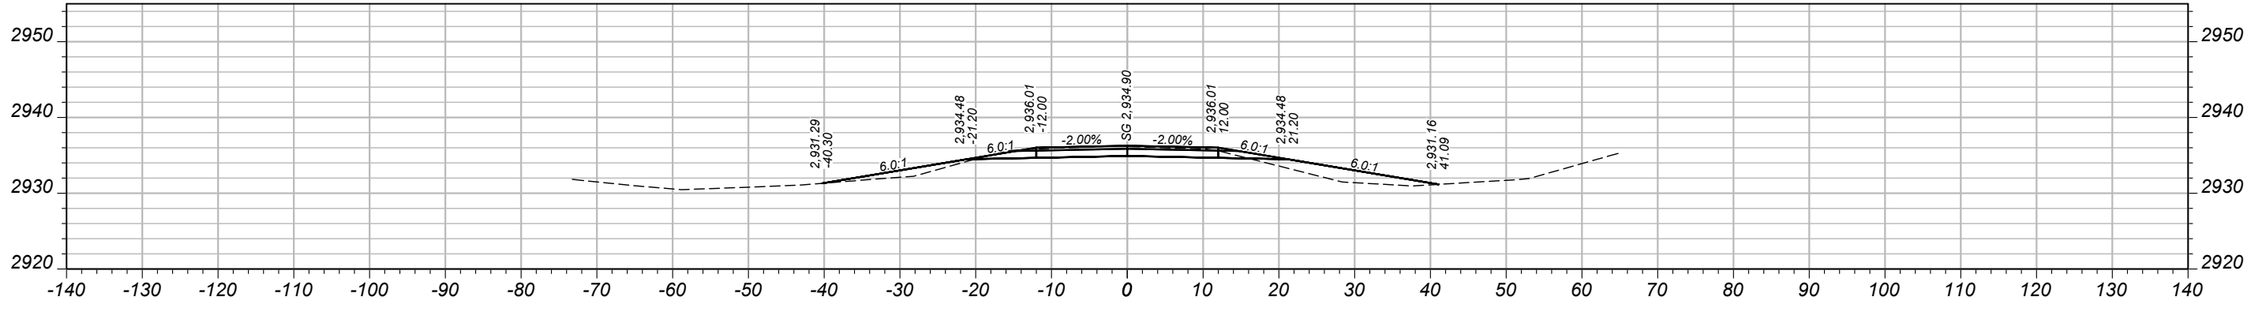

CV: 79 CY STA 434+00.00 FV: 64 CY

SHEET NO.
30

MAINLINE CROSS SECTIONS

PROJECT NAME SOUTH OF OPHEIM-SOUTH
COUNTY VALLEY
PROJECT ID STPP 31-1(29)26
UPN 10228000

DESIGNED BY	L. ZEIGLER	MM/YYYY
REVIEWED BY	FIRST INITIAL LAST NAME	MM/YYYY
CHECKED BY	FIRST INITIAL LAST NAME	MM/YYYY


10228000RDXSF003.DWG

MONTANA
Department of Transportation


CROSS SECTIONS

9/1/2026 1:23 PM


ADVERTISED COPY

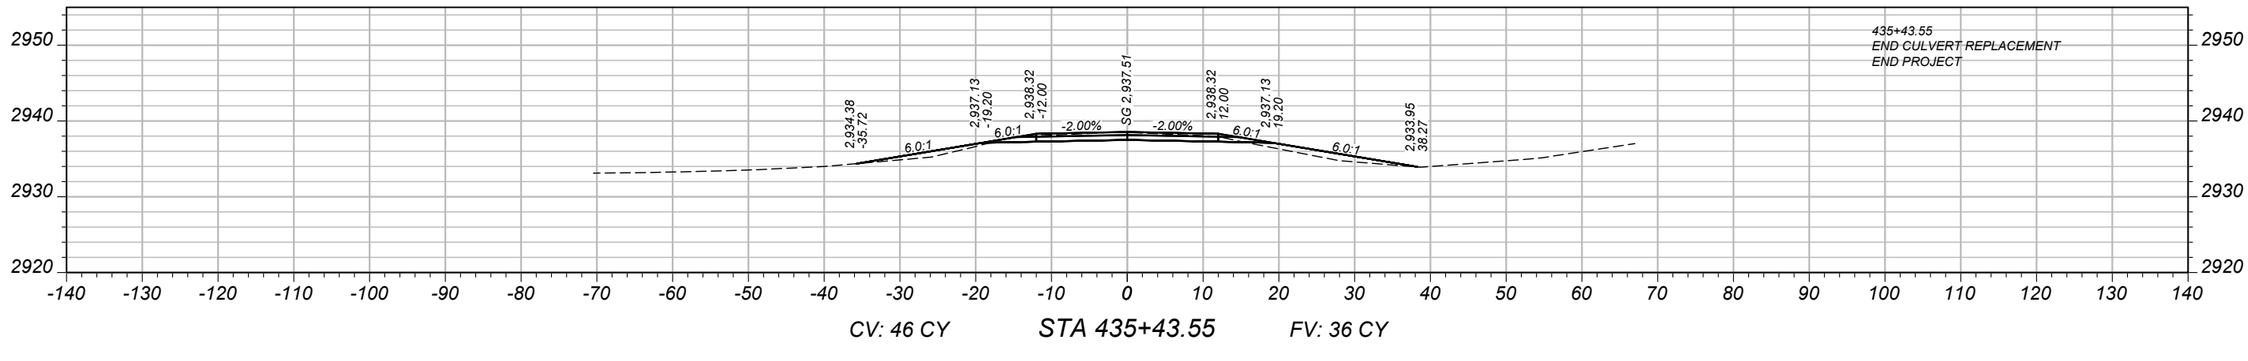

CV: 46 CY STA 435+43.55 FV: 36 CY

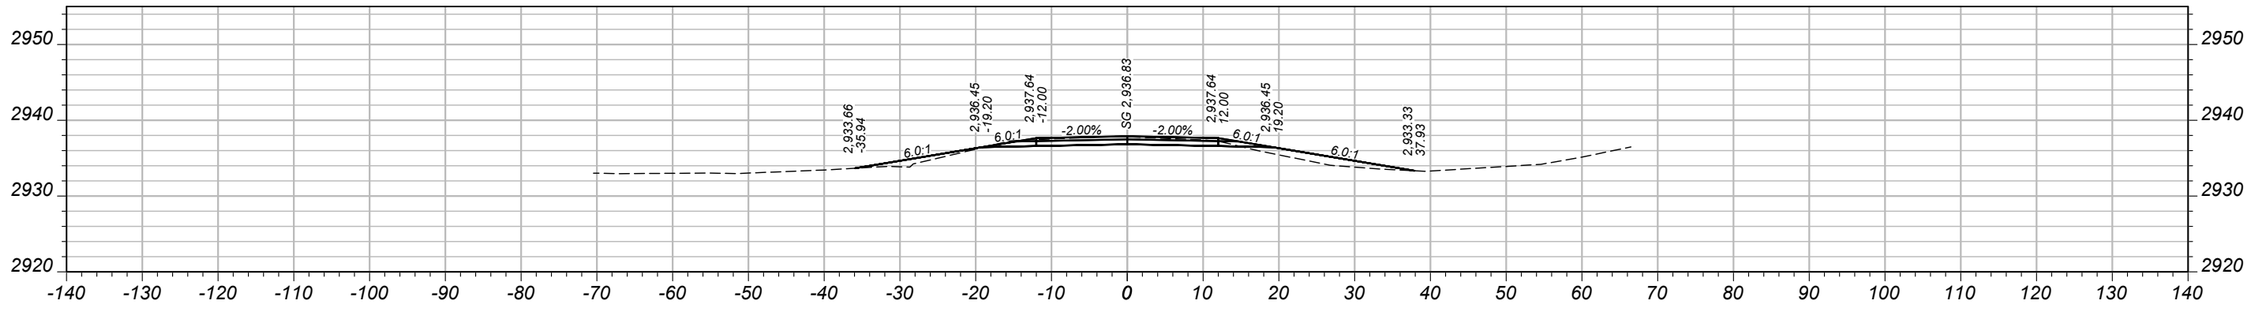

CV: 24 CY STA 435+00.00 FV: 21 CY

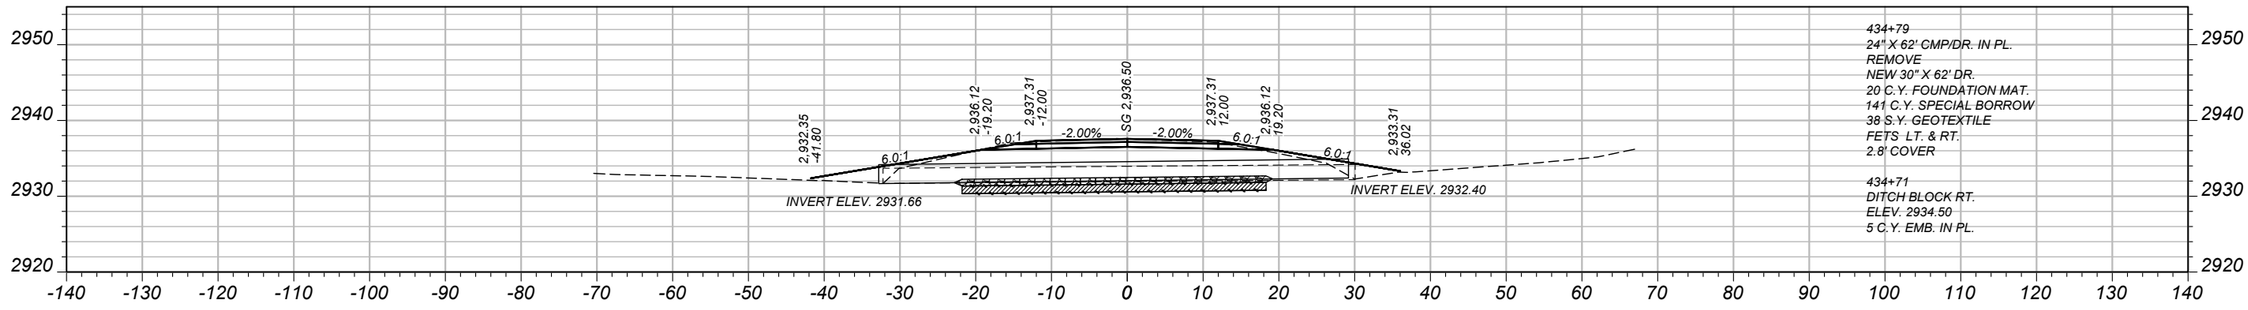

CV: 43 CY STA 434+79.19 FV: 19 CY

SHEET NO.
31

MAINLINE CROSS SECTIONS

PROJECT NAME: SOUTH OF OPHEIM-SOUTH
COUNTY: VALLEY
PROJECT ID: STPP 31-1(29)26
UPN: 10228000

DESIGNED BY	REVIEWED BY	CHECKED BY
L. ZEIGLER	FIRST INITIAL LAST NAME	FIRST INITIAL LAST NAME
MM/YYYY	MM/YYYY	MM/YYYY

10228000RDXSF003.DWG

MONTANA Department of Transportation

CROSS SECTIONS

9/1/2026 1:23 PM