
AWARD COPY

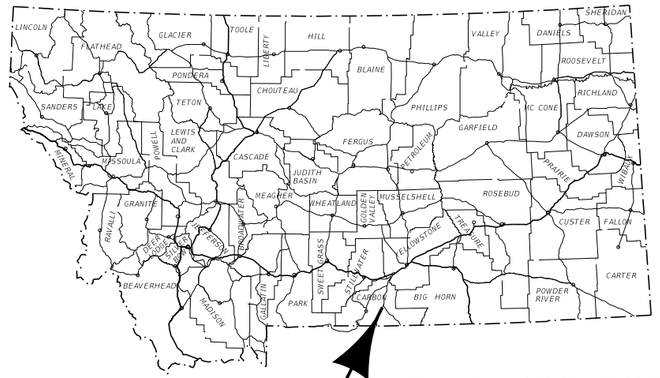


MONTANA DEPARTMENT OF TRANSPORTATION

FEDERAL AID PROJECT STPP 72-1(17)0
OVERLAY, GUARDRAIL, SEAL AND COVER
BELFRY - SOUTH
CARBON COUNTY
EROSION CONTROL PLANS

LENGTH 10.3 MILES

SURFACING SOURCES –
CONTRACTOR FURNISHED

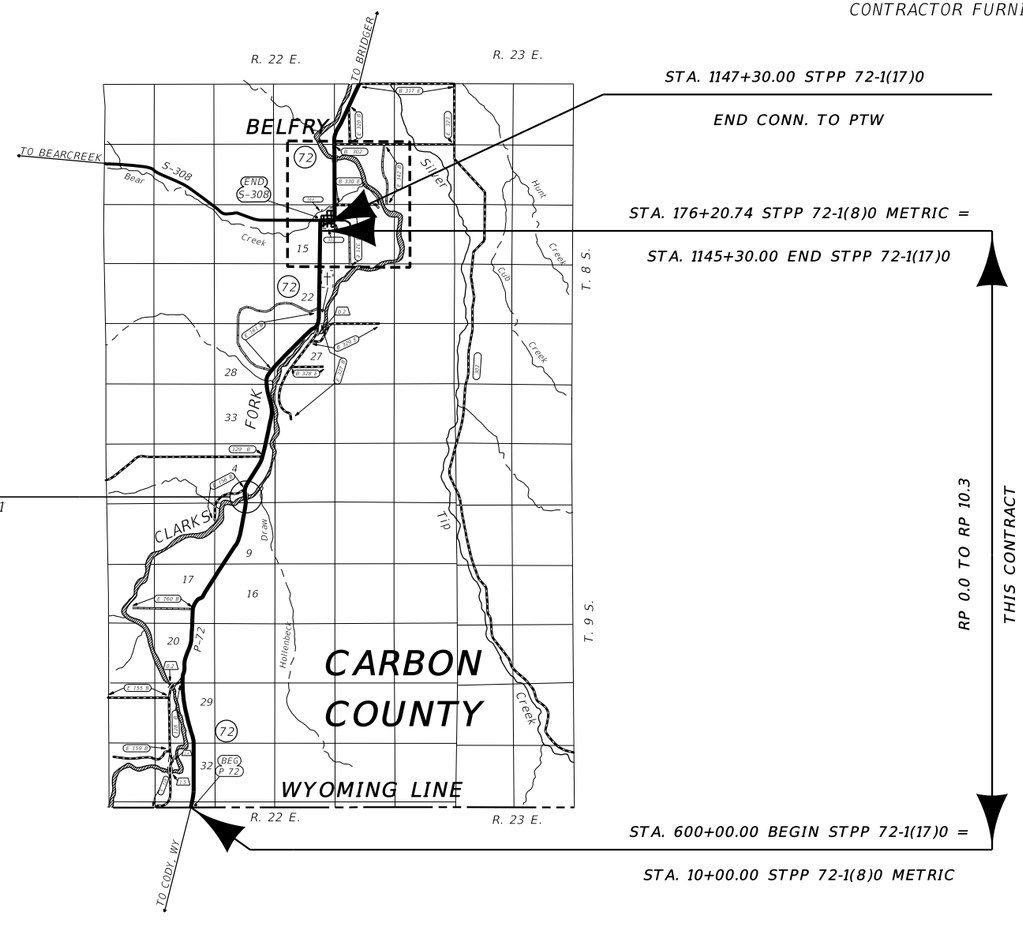

N

3 2	MONTANA Department of Transportation	C:\DGN\9964000rdert001.dgn 10/5/2022 3:49:35 PM CPS – U6909	EROSION CONTROL PLANS UPN 9964000

AWARD COPY

EROSION AND SEDIMENT CONTROL BMP'S

REFER TO THE MOST CURRENT RELEASE OF MDT'S EROSION & SEDIMENT CONTROL BMP MANUAL

PEV (SS-1) SHOULD BE IDENTIFIED AND USED THROUGHOUT THE ENTIRE PROJECT IN ALL AREAS NOT DISTURBED BY CONSTRUCTION

TS (SS-3) AND ES (SS-4) SHOULD BE UTILIZED THROUGHOUT THE ENTIRE PROJECT

GENERAL BMP'S

- I/O — INLET/OUTLET PROTECTION
- WP — WATERWAY PROTECTION
- WR — WATER RESOURCE PROTECTION

TEMPORARY SOIL STABILIZATION BMP'S (SS)

- PEV — PRESERVATION OF EXISTING VEGETATION (SS-1)
- MC — MULCH COVER (SS-2)
- TS — TEMPORARY SEEDING (SS-3)
- ES — EROSION SEEDING (SS-4)
- SB — SOIL BINDERS (SS-5)
- REC — ROLLED EROSION CONTROL PRODUCTS (SS-6)
- SR — SURFACE ROUGHENING (SS-7)
- WE — WIND EROSION CONTROL (SS-8)

RUN-ON AND RUNOFF CONTROL (RC)

- ED/LD — EARTH DIKES/DRAINAGE SWALES/LINED DITCHES (RC-1)
- OVDD — OUTLET VELOCITY DISSIPATION DEVICES (RC-2)
- TSD — TEMPORARY SLOPE DRAINS (RC-3)

TEMPORARY SEDIMENT CONTROL BMP'S (SC)

- SF — SILT FENCE (SC-1)
- DB — DESILTING BASIN (SC-2)
- ST — SEDIMENT TRAP (SC-3)
- CD — CHECK DAMS (SC-4)
- DDB — DUGOUT DITCH BASIN (SC-5)
- FR — FIBER ROLLS (SC-6)
- CS — COMPOST SOCKS (SC-7)
- BB — BRUSH BARRIER (SC-8)
- SAND-B — SANDBAG BARRIER (SC-9)
- GBB — GRAVEL BAG BERM (SC-10)
- RB — ROCK FILTER BERM (SC-11)
- I/O — INLET/OUTLET PROTECTION (SC-12)

TRACKING CONTROL BMP'S (TC)

- SCEE — STABILIZED CONSTRUCTION ENTRANCE/EXIT (SC-13)
- SCR — STABILIZED CONSTRUCTION ROADWAY (SC-14)
- EOTW — ENTRANCE/OUTLET TIRE WASH (SC-15)

THE FOLLOWING BMP ALTERNATIVES ARE NOT COMPREHENSIVE AND DO NOT SUPERSEDE MDT CONTRACT REQUIREMENTS OR MANDATES AND REQUIREMENTS SPECIFIED BY OTHER AUTHORIZED LOCAL, STATE, AND FEDERAL AGENCIES.

I/O — INLET/OUTLET PROTECTION

- REC
- CS
- SAND-B
- FR
- RB
- OVDD
- ED/LD
- GBB

WR — WATER RESOURCE PROTECTION

- FR
- PEV
- TS
- I/O
- SF
- GBB
- SAND-B
- TSD
- REC
- ES
- OVDD
- RB


DT — DITCH TREATMENT


- TS
- REC
- GBB
- CS
- CD
- SAND-B
- DDB
- OVDD
- ED/LD
- TSD

NOTE: BMP STATIONING IS APPROXIMATE

CONSTRUCTION LIMITS:
CUT SECTION
TOE OF FILL

AWARD COPY

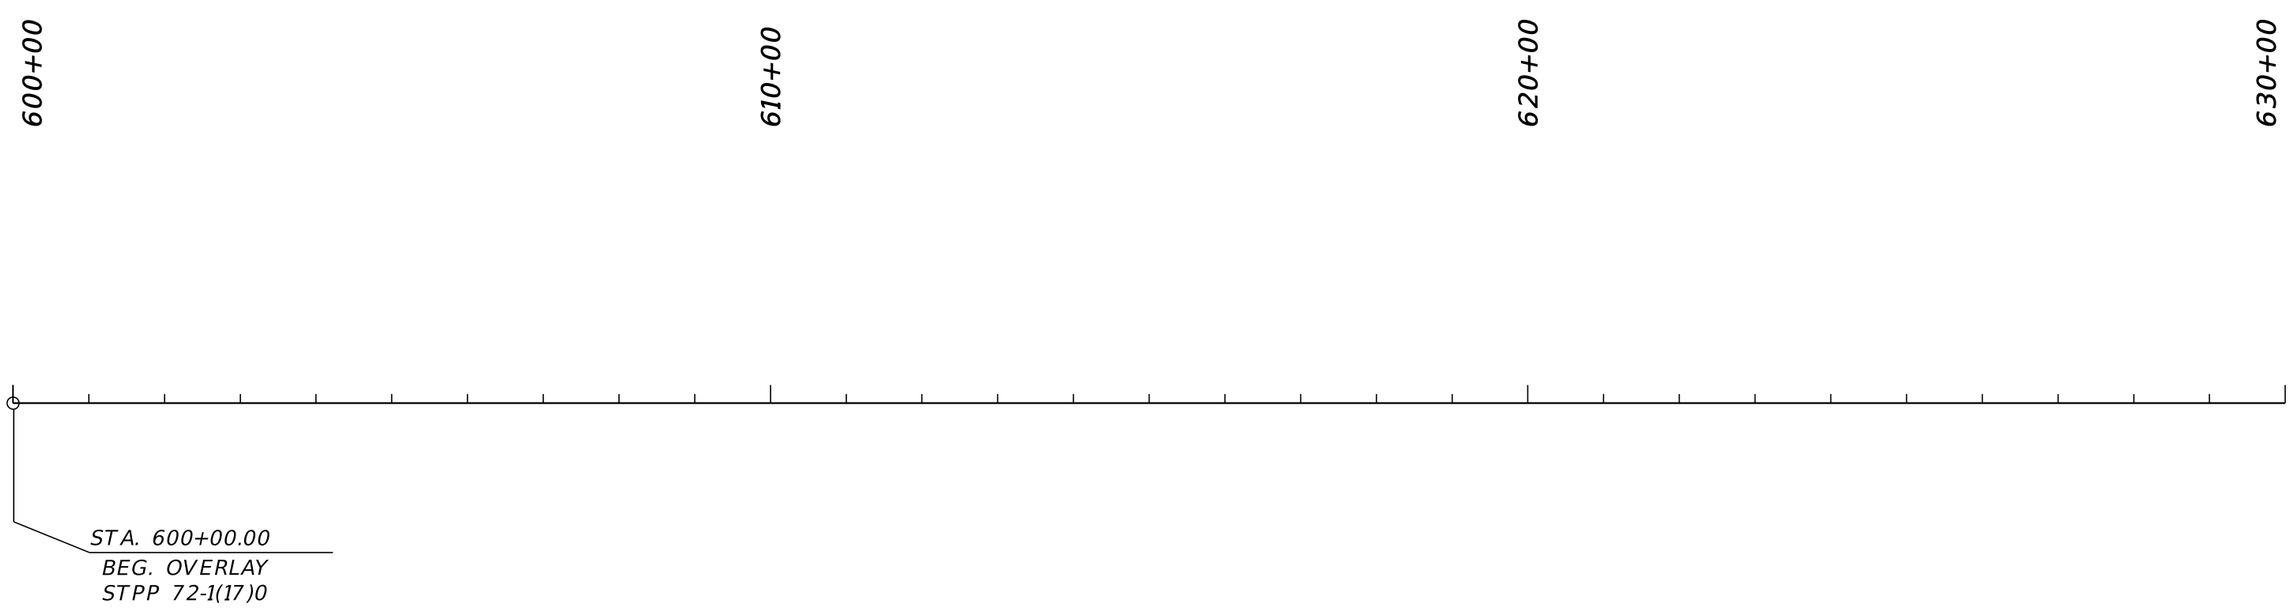

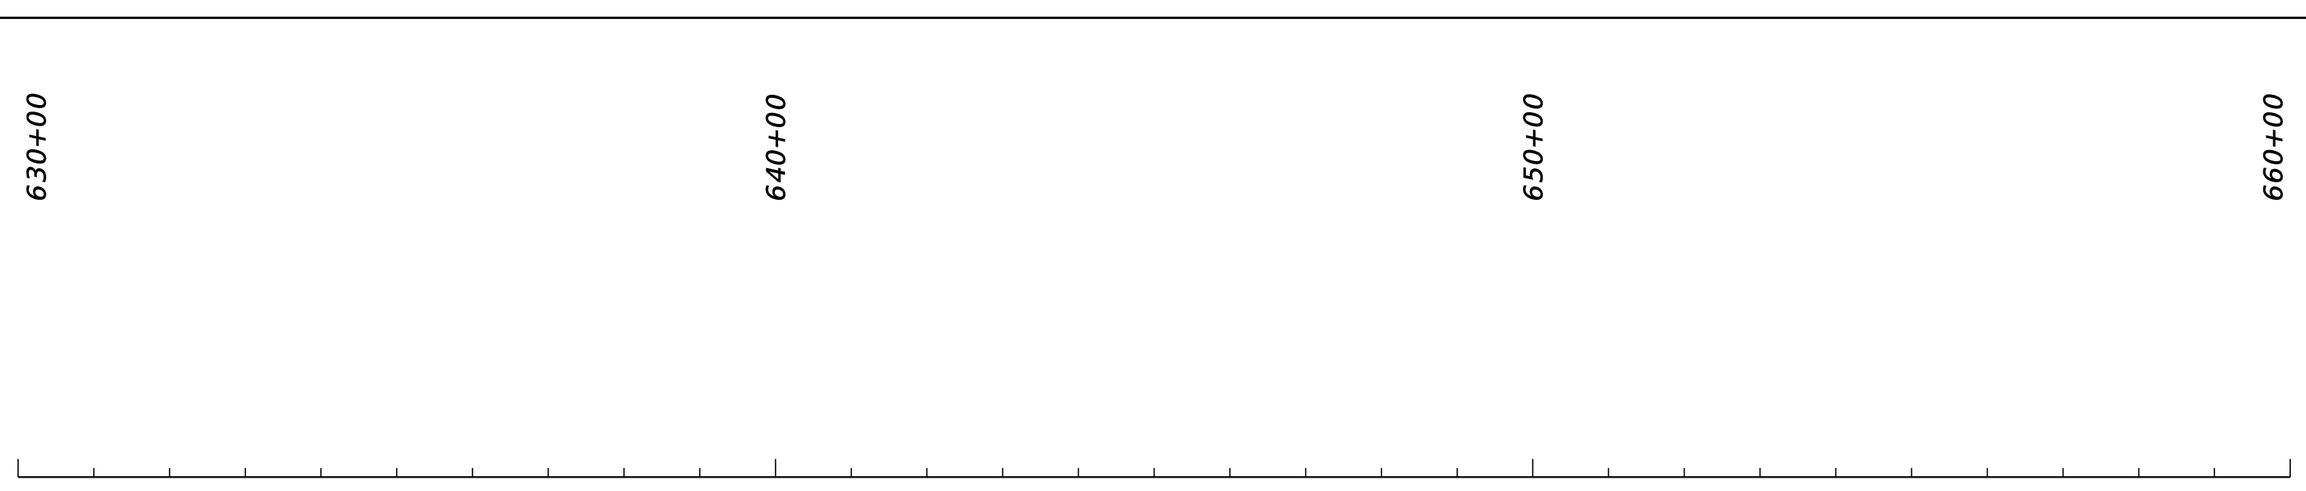

3	MONTANA Department of Transportation	C:\DGN\9964000rdpln010.dgn	DESIGNED BY	B. HENDERSON	9/22/2022	ROAD PLANS	BELFRY - SOUTH	STPP 72-1(17)0
2		10/5/2022	REVIEWED BY					
		3:49:54 PM CPS - U6905	CHECKED BY			CARBON COUNTY	UPN 9964000	03

AWARD COPY

660+00

670+00

680+00

690+00

690+00


700+00


710+00

720+00

3 1	MONTANA Department of Transportation	C:\DGN\9964000rdpln010.dgn 10/5/2022 3:49:58 PM CPS - U6905	DESIGNED BY REVIEWED BY CHECKED BY	B. HENDERSON	9/22/2022	ROAD PLANS CARBON COUNTY		BELFRY - SOUTH UPN 9964000	STPP 72-1(17)0 04

AWARD COPY

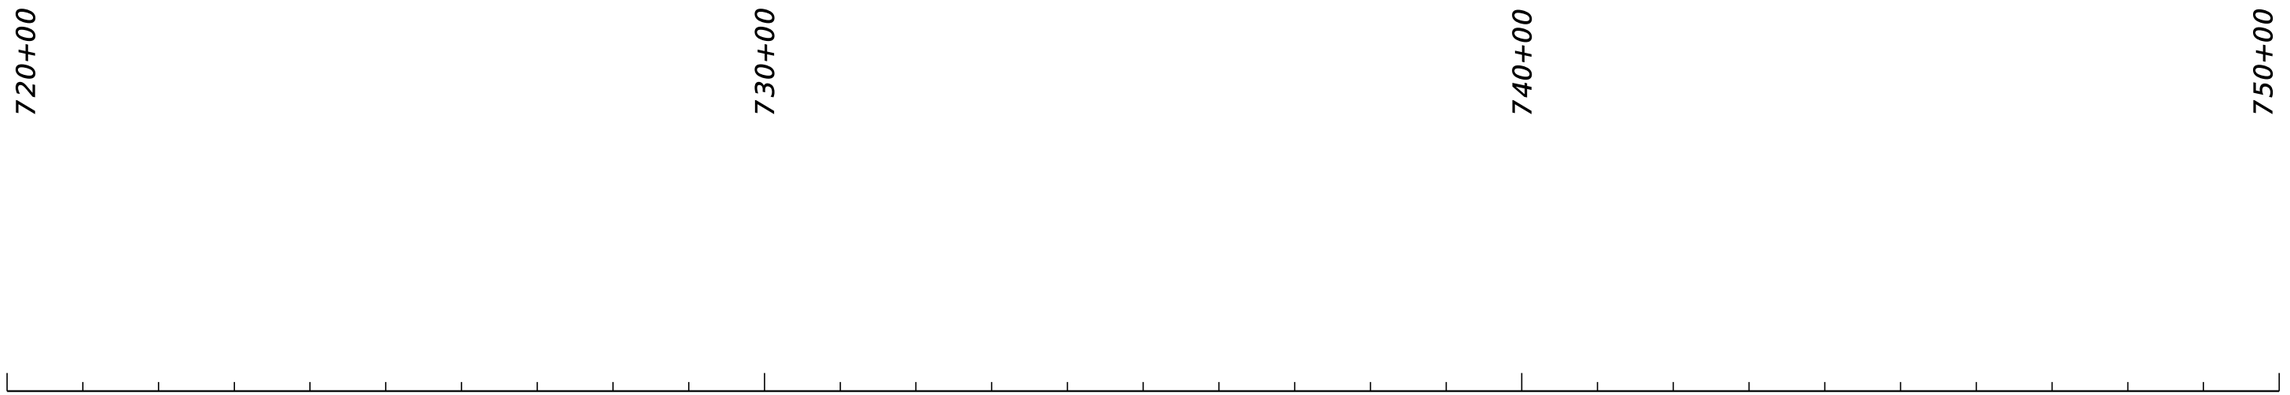

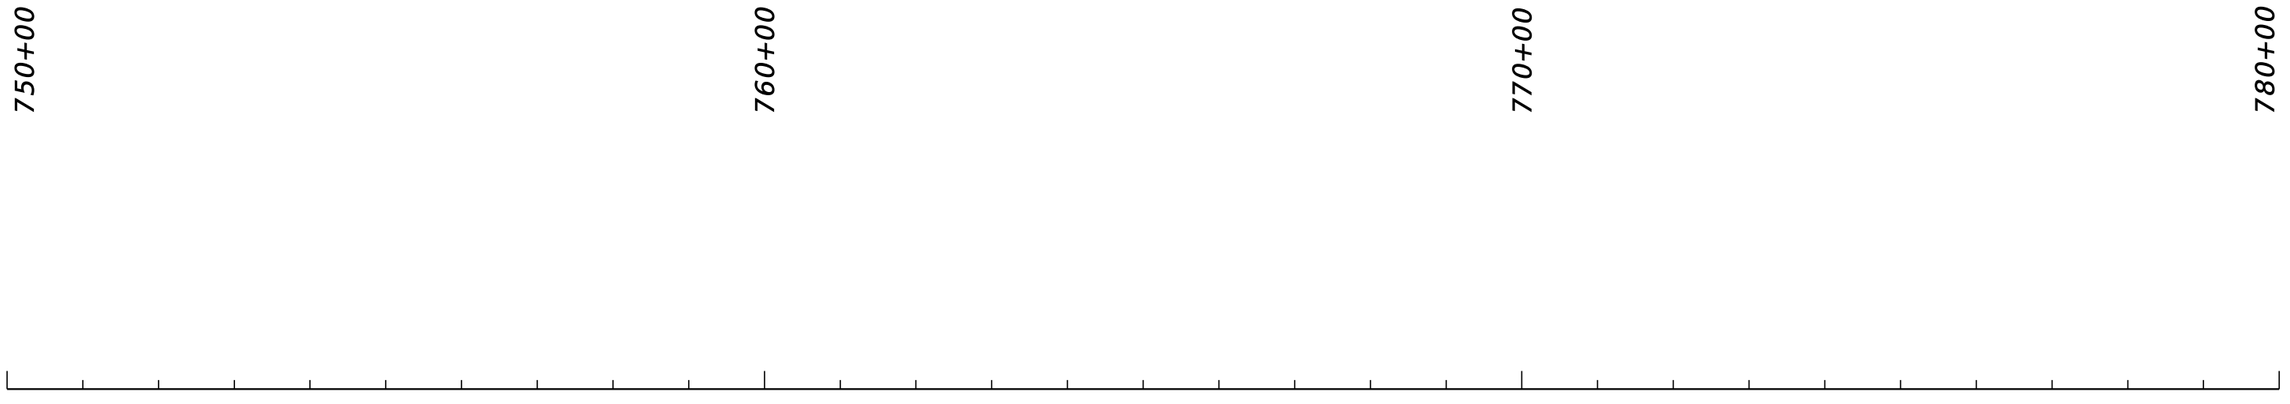

2 1	MONTANA Department of Transportation	C:\DGN\9964000rdpln010.dgn 10/5/2022 3:50:02 PM CPS - U6905	DESIGNED BY REVIEWED BY CHECKED BY	B. HENDERSON	9/22/2022	ROAD PLANS CARBON COUNTY		BELFRY - SOUTH UPN 9964000	STPP 72-1(17)0 05

AWARD COPY

780+00

790+00

800+00

810+00

810+00

820+00

830+00

840+00

3	MONTANA Department of Transportation	C:\DGN\9964000rdpln011.dgn	DESIGNED BY	B. HENDERSON	9/22/2022	ROAD PLANS	BELFRY - SOUTH	STPP 72-1(17)0
2		10/5/2022	REVIEWED BY					
		3:50:15 PM CPS - U6909	CHECKED BY			CARBON COUNTY	UPN 9964000	06

AWARD COPY

840+00

850+00

860+00

870+00

870+00


880+00

890+00

900+00

3	MONTANA Department of Transportation	C:\DGN\9964000rdpln011.dgn	DESIGNED BY	B. HENDERSON	9/22/2022	ROAD PLANS	BELFRY - SOUTH	STPP 72-1(17)0
		10/5/2022	REVIEWED BY					
1		3:50:20 PM CPS - U6909	CHECKED BY			CARBON COUNTY	UPN 9964000	07

AWARD COPY

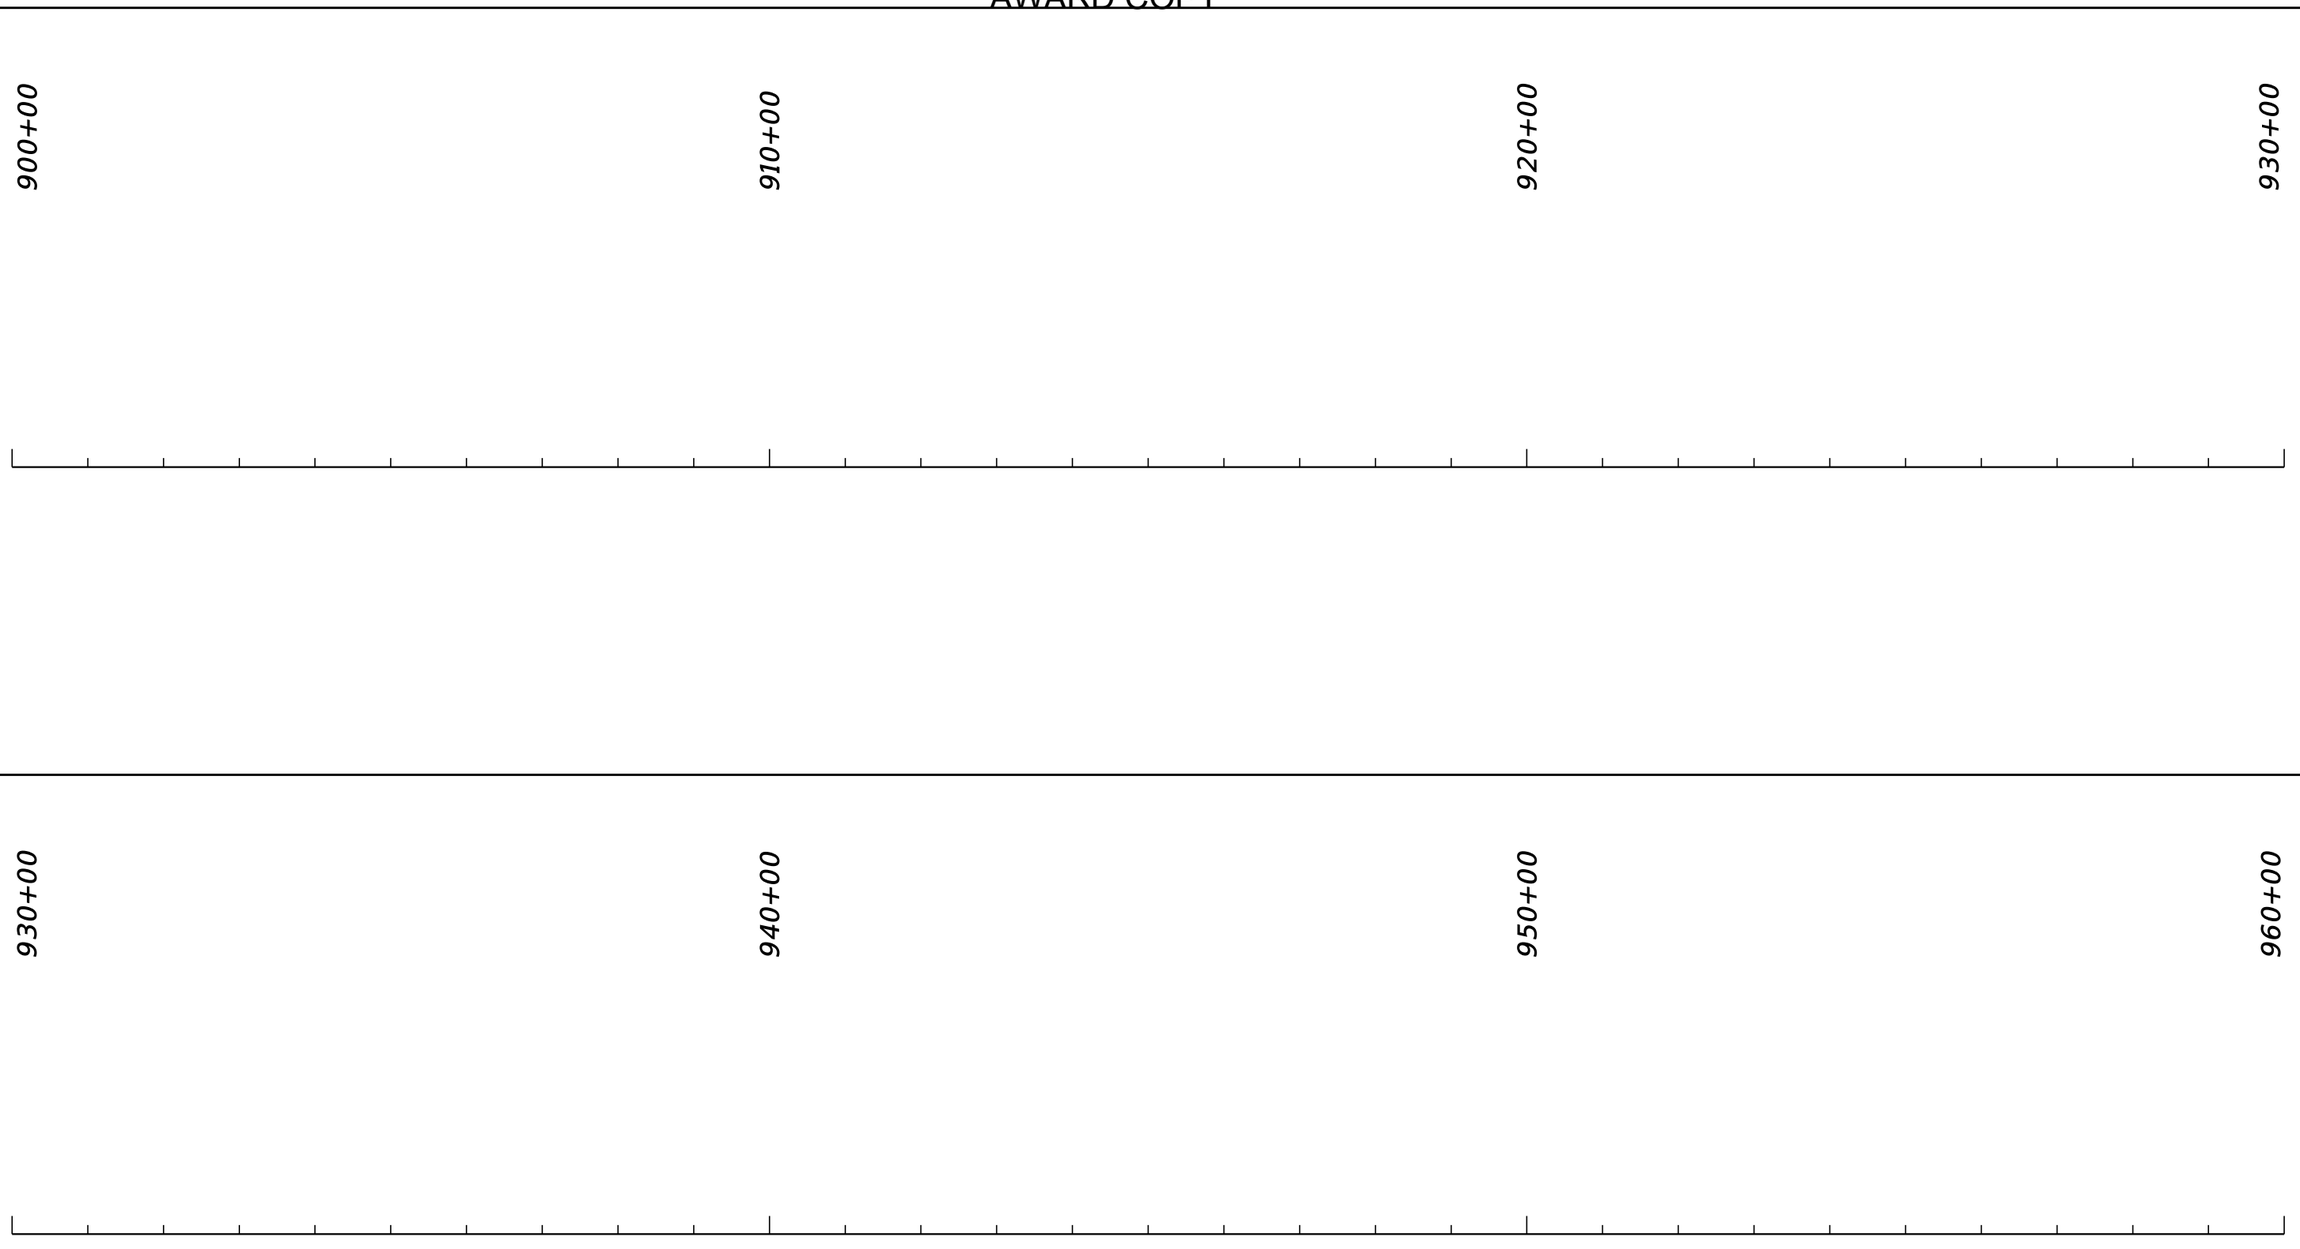

2 1	MONTANA Department of Transportation	C:\DGN\9964000rdpln011.dgn 10/5/2022 3:50:24 PM CPS - U6905	DESIGNED BY REVIEWED BY CHECKED BY	B. HENDERSON	9/22/2022	ROAD PLANS CARBON COUNTY		BELFRY - SOUTH UPN 9964000	STPP 72-1(17)0 08

AWARD COPY

960+00

970+00

980+00

990+00

990+00


1000+00


1010+00

1020+00

3	MONTANA Department of Transportation	C:\DGN\9964000rdpln012.dgn	DESIGNED BY	B. HENDERSON	9/22/2022	ROAD PLANS	BELFRY - SOUTH	STPP 72-1(17)0
2		10/5/2022	REVIEWED BY					
		3:50:37 PM CPS - U6905	CHECKED BY			CARBON COUNTY	UPN 9964000	09


AWARD COPY

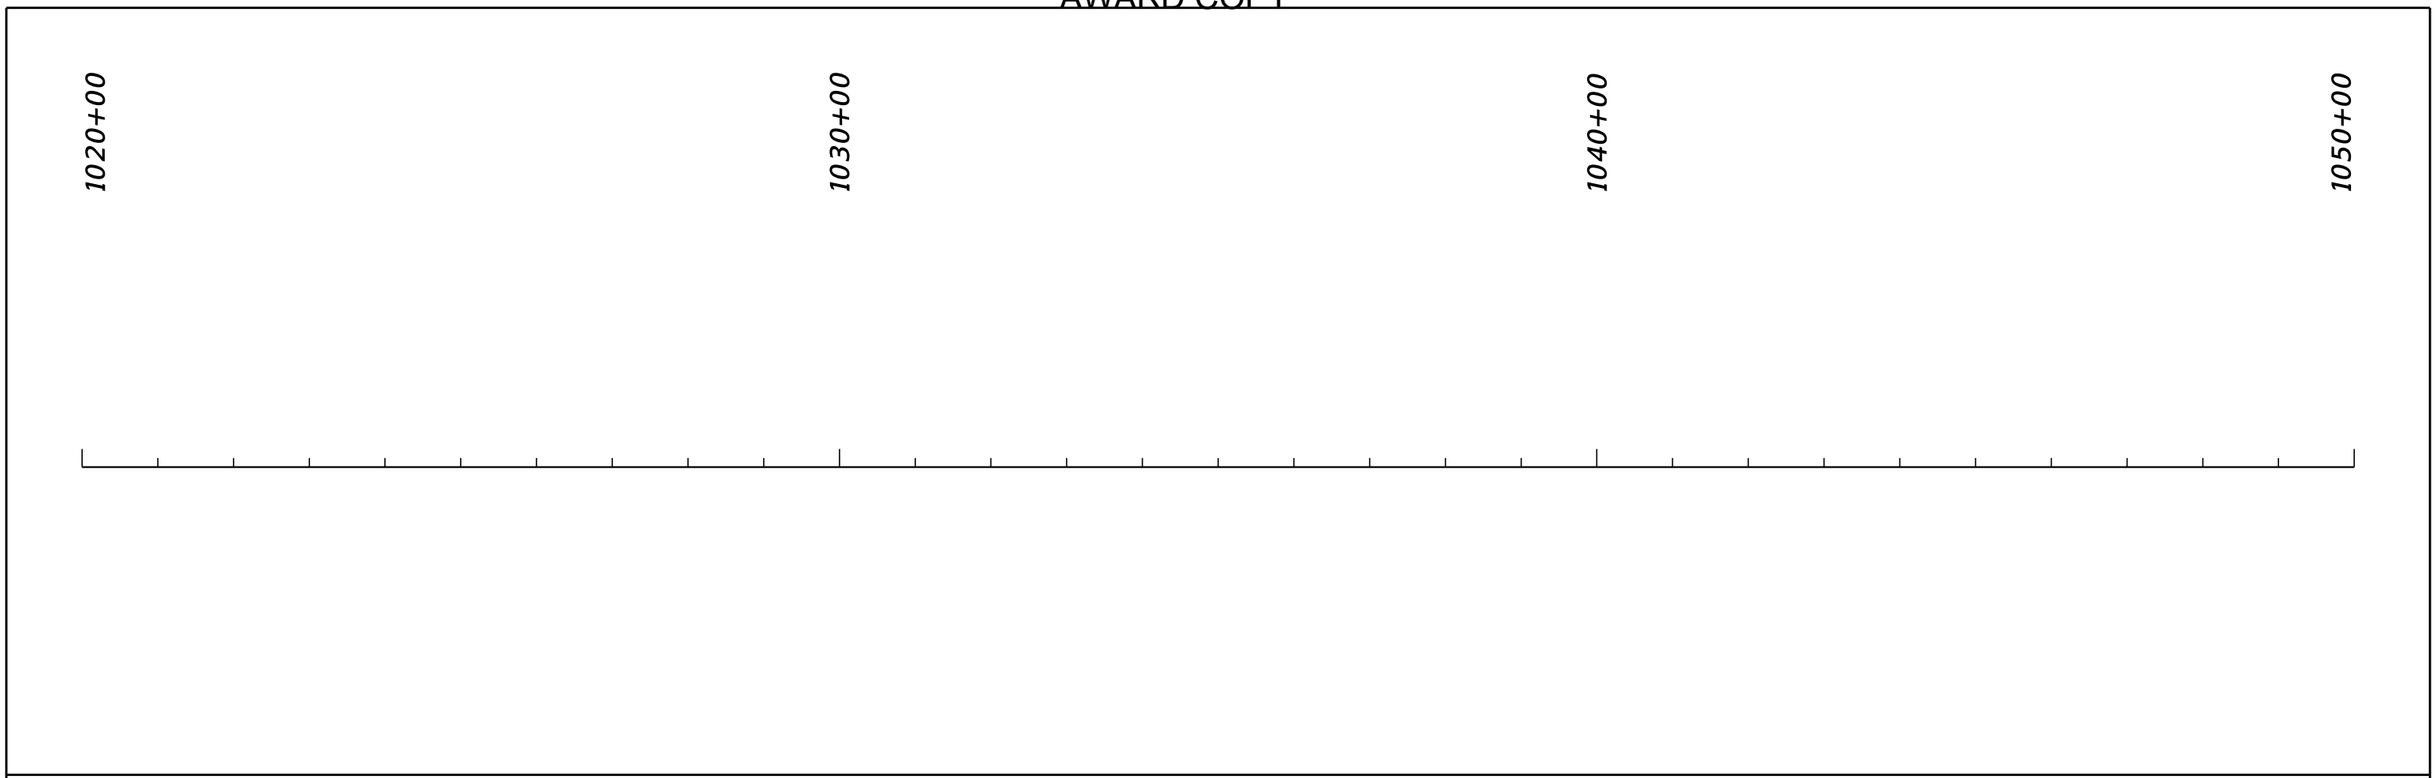


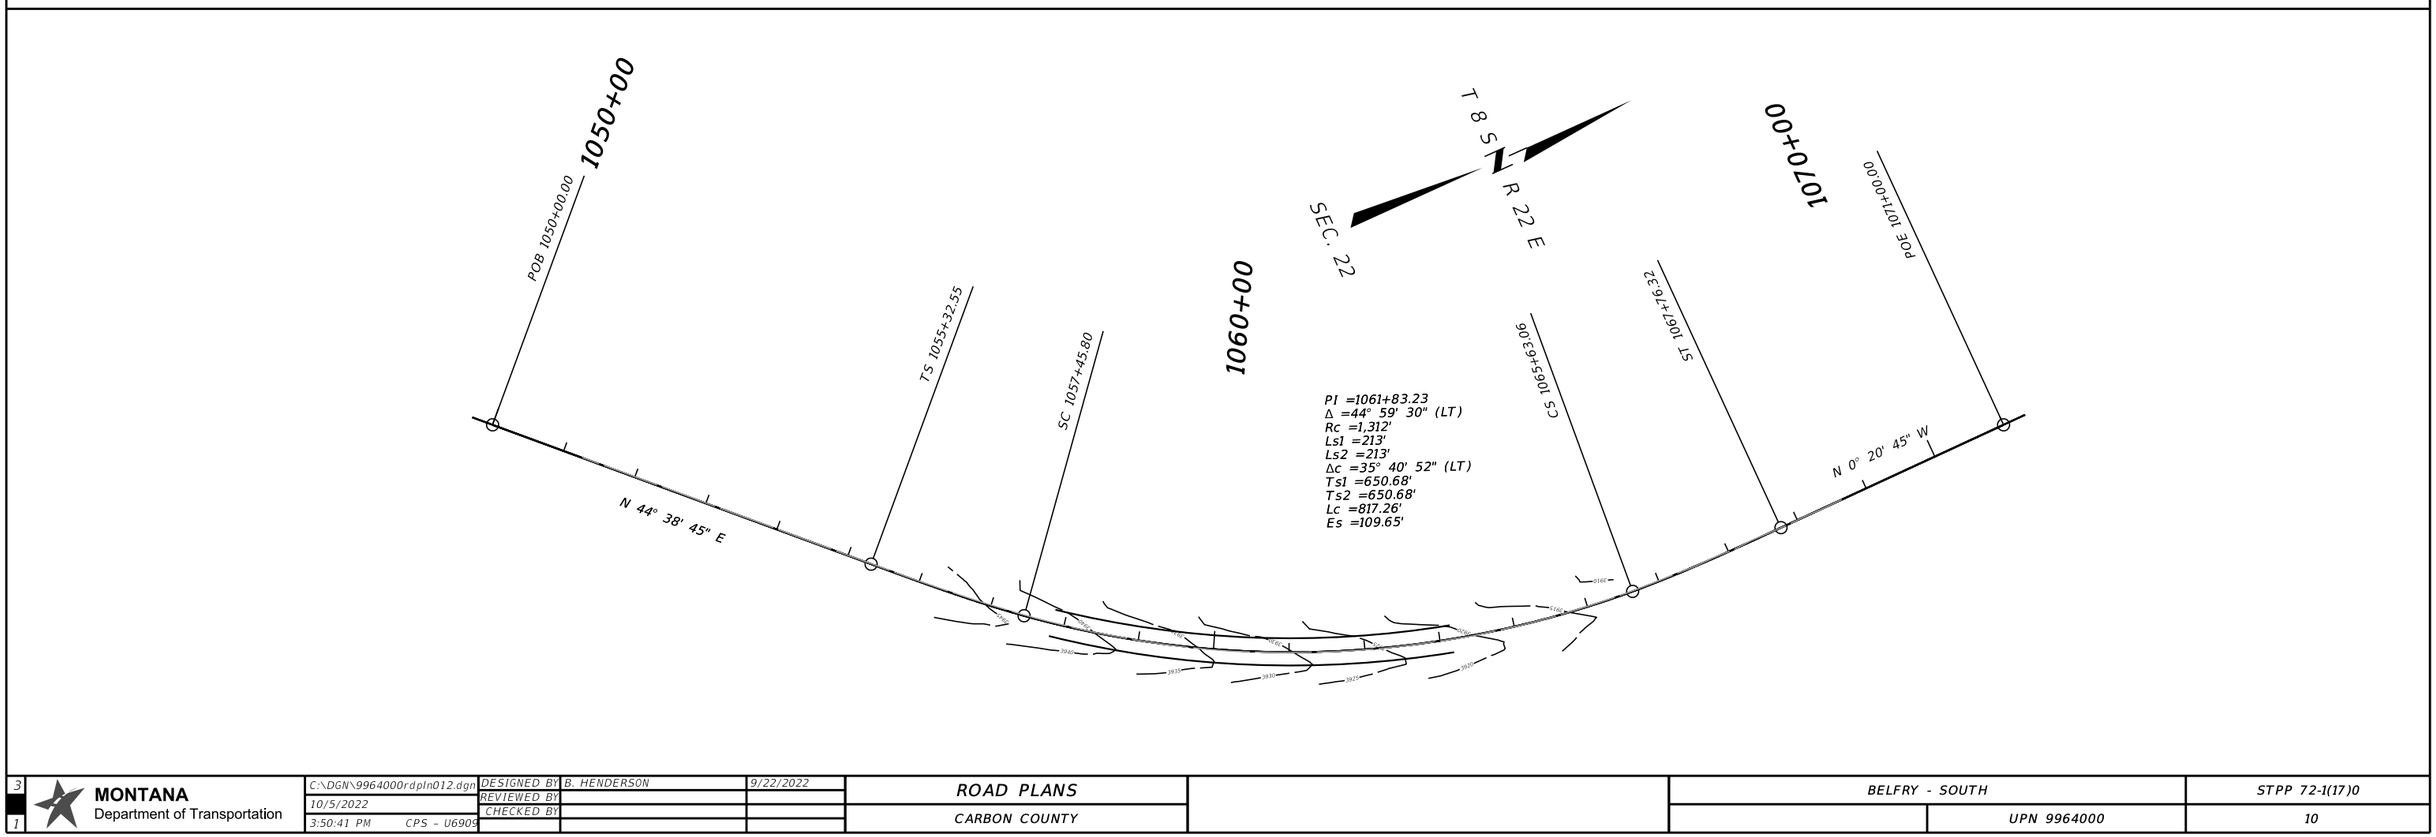

3 1	MONTANA Department of Transportation	C:\DGN\9964000rdpln012.dgn 10/5/2022 3:50:41 PM CPS - U6909	DESIGNED BY REVIEWED BY CHECKED BY	B. HENDERSON	9/22/2022	ROAD PLANS CARBON COUNTY		BELFRY - SOUTH UPN 9964000	STPP 72-1(17)0 10


AWARD COPY

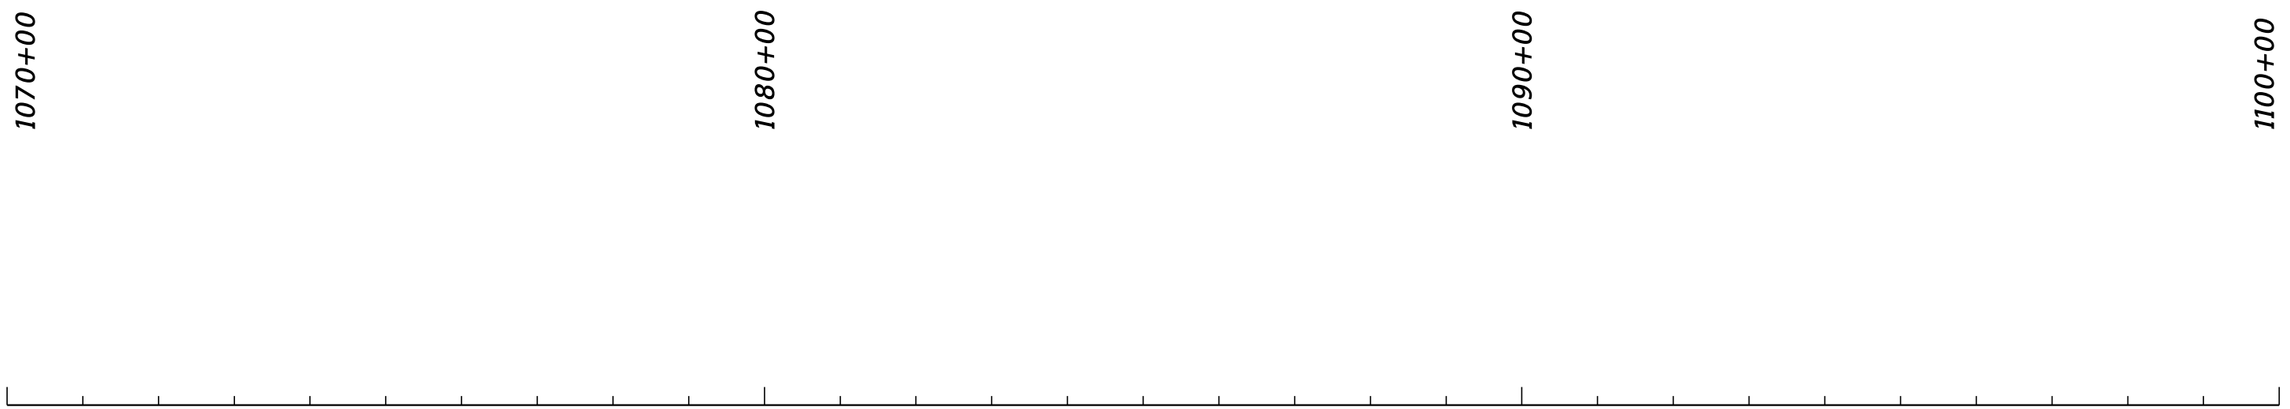

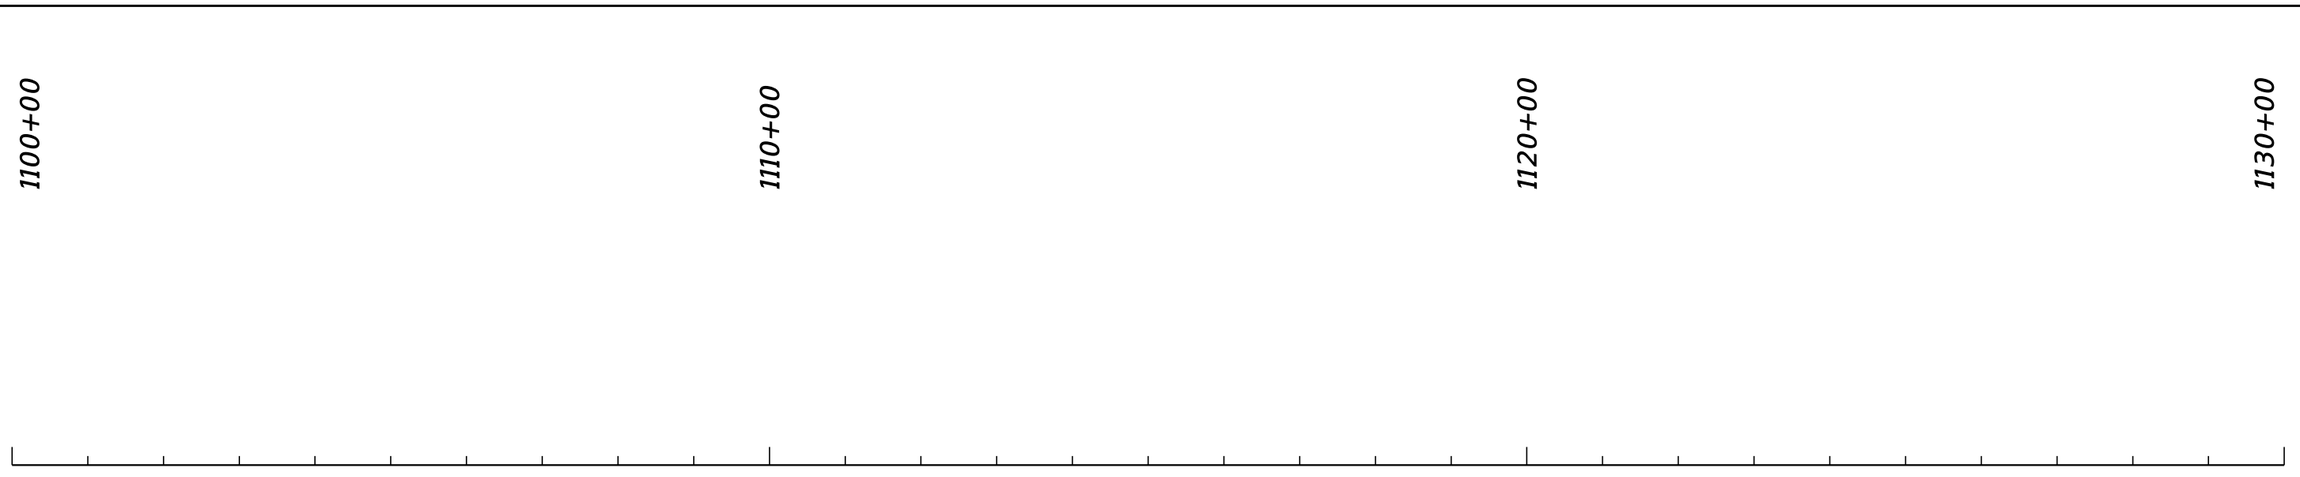

2 1	MONTANA Department of Transportation	C:\DGN\9964000rdpln012.dgn 10/5/2022 3:50:45 PM CPS - U6905	DESIGNED BY REVIEWED BY CHECKED BY	B. HENDERSON	9/22/2022	ROAD PLANS CARBON COUNTY		BELFRY - SOUTH UPN 9964000	STPP 72-1(17)0 11

AWARD COPY

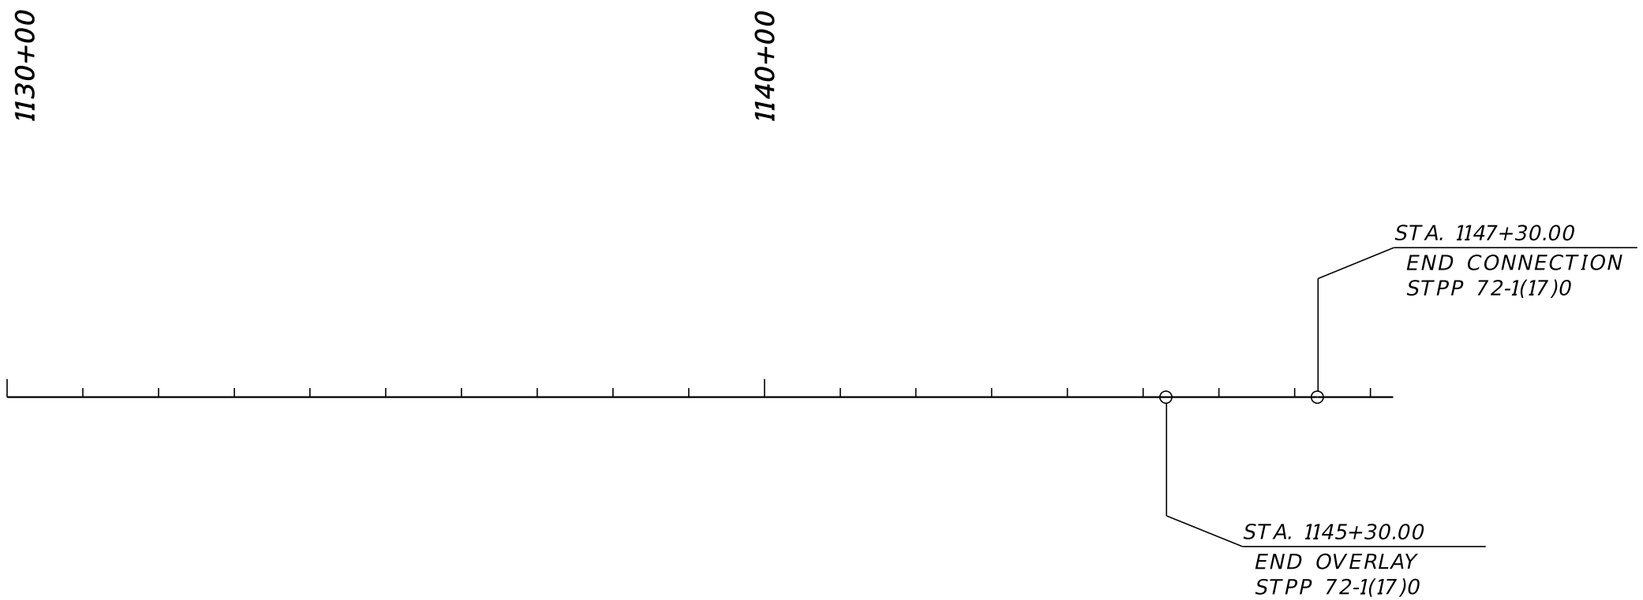

3	MONTANA Department of Transportation	C:\DGN\9964000rdpln013.dgn	DESIGNED BY	B. HENDERSON	9/22/2022	ROAD PLANS	BELFRY - SOUTH	STPP 72-1(17)0
2		10/5/2022	REVIEWED BY					
		3:50:57 PM CPS - U6905	CHECKED BY			CARBON COUNTY	UPN 9964000	12