CONSTRUCTION CONTRACTING BUREAU
MONTANA DEPARTMENT OF TRANSPORTATION

TAFT - WEST


FEDERAL AID PROJECT NOS.

IM-NHFP 90-1(228)3


CROSS SECTIONS

	SHEET NOS.
I-90 UNDIVIDED BEGIN – TIE IN	1-2
I-90 DIVIDED EASTBOUND	3-69
I-90 DIVIDED WESTBOUND	70-159
I-90 UNDIVIDED END	160-228

AWARD COPY

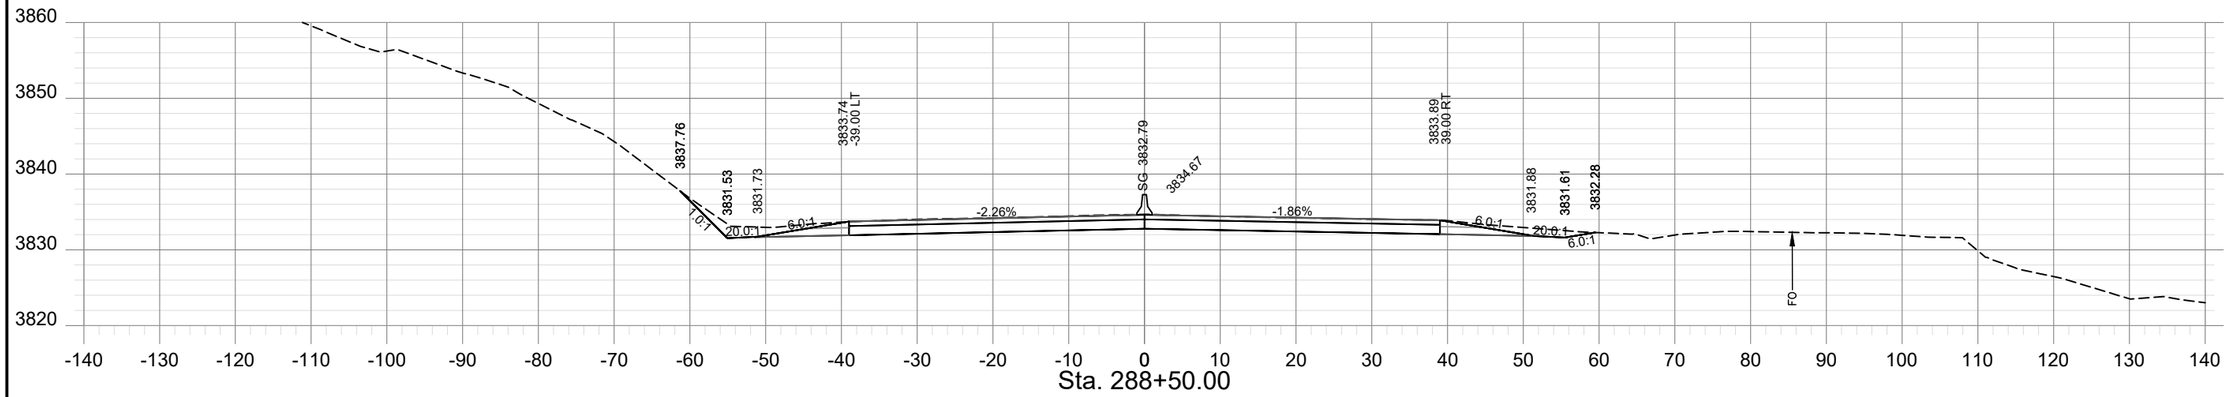

Sta. 288+50.00

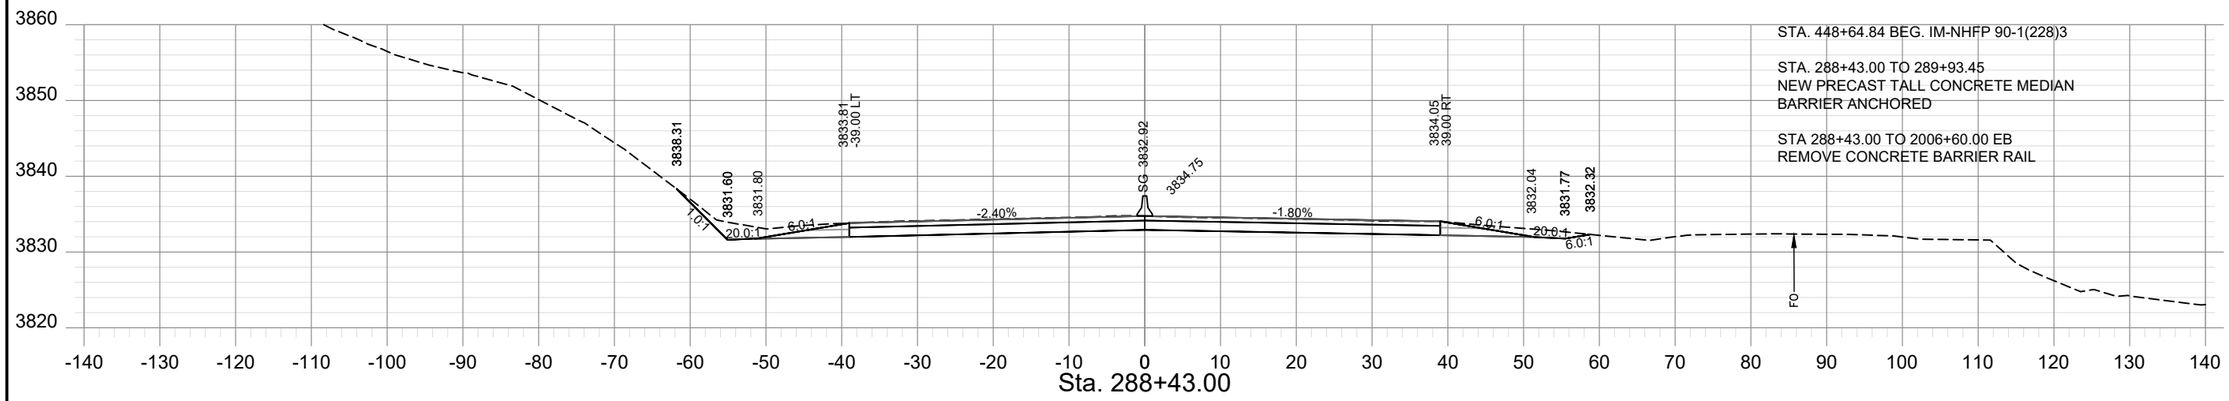

Sta. 288+43.00

STA. 448+64.84 BEG. IM-NHFP 90-1(228)3

STA. 288+43.00 TO 289+93.45
NEW PRECAST TALL CONCRETE MEDIAN BARRIER ANCHORED

STA 288+43.00 TO 2006+60.00 EB
REMOVE CONCRETE BARRIER RAIL

SHEET NO.
XS - 1

PROJECT NAME	TAFT - WEST		
COUNTY	MINERAL COUNTY		
PROJECT ID	IM-NHFP 90-1(228)3		
UPN	9487000		
CHECKED BY	LFISCHER	6/29/23	
REVIEWED BY	SMARSHALL	6/29/23	
DESIGNED BY	BJOHNSON	6/29/23	

MONTANA
Department of Transportation


ROAD PLANS

12/21/2023 10:26 AM


9487000RDLAYZ16.DWG

HDR


AWARD COPY

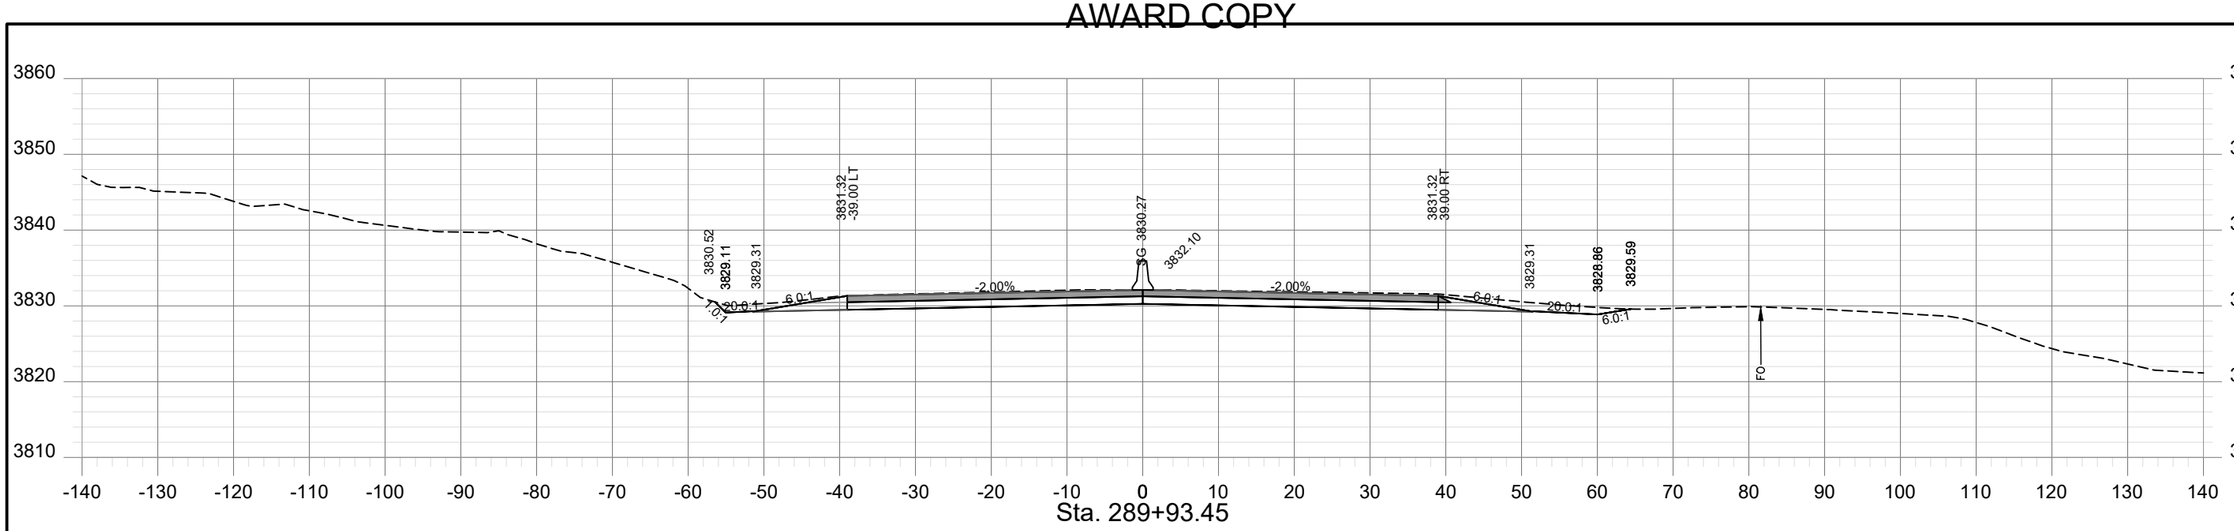

Sta. 289+93.45

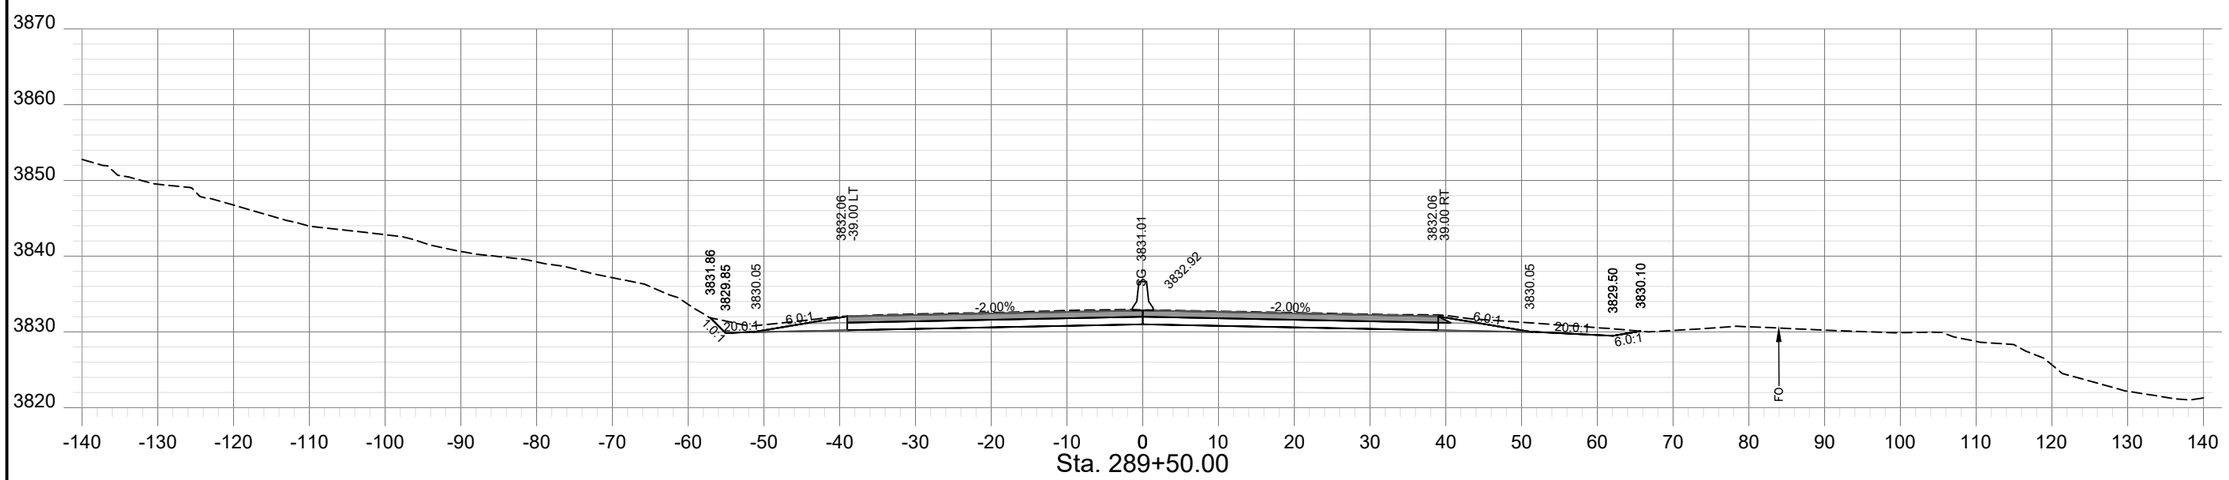

Sta. 289+50.00

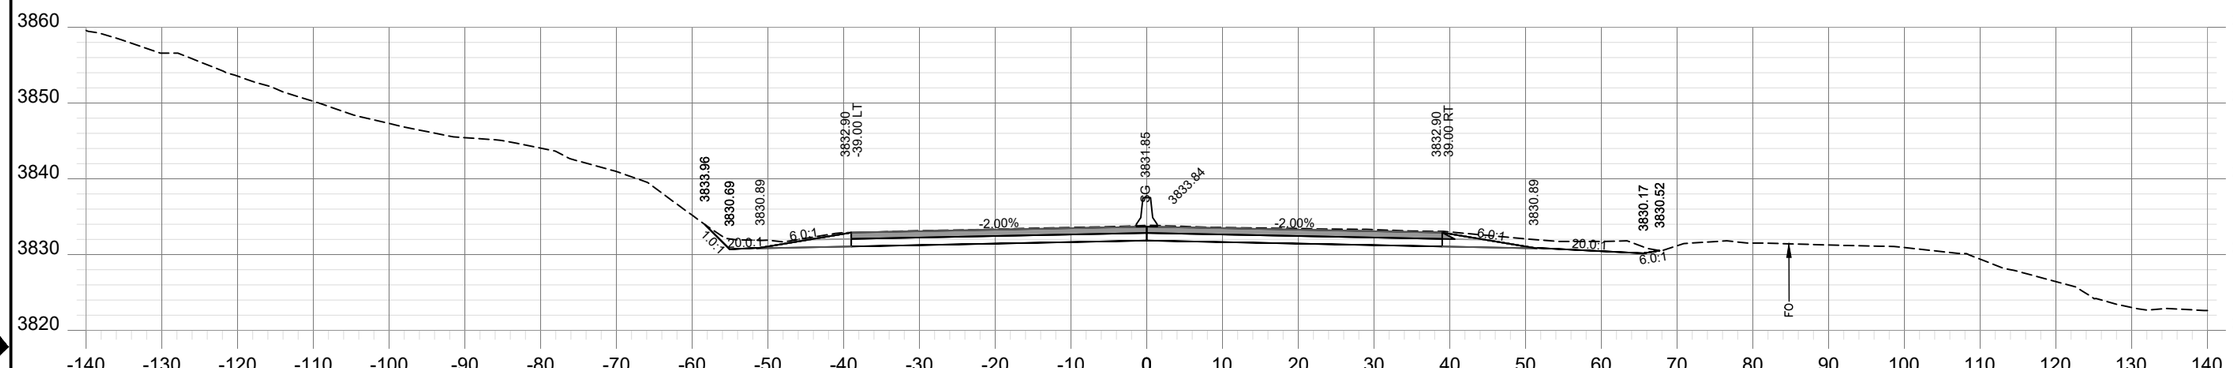

Sta. 289+00.00

SHEET NO.
XS - 2

PROJECT NAME: TAFT - WEST
COUNTY: MINERAL COUNTY
PROJECT ID: IM-NHFP 90-1(228)3
UPN: 9487000

CHECKED BY	LFISCHER	6/29/23
REVIEWED BY	SMARSHALL	6/29/23
DESIGNED BY	BJOHNSON	6/29/23

9487000RDLAY216.DWG


MONTANA
Department of Transportation


ROAD PLANS


12/21/2023 10:26 AM

HDR

AWARD COPY

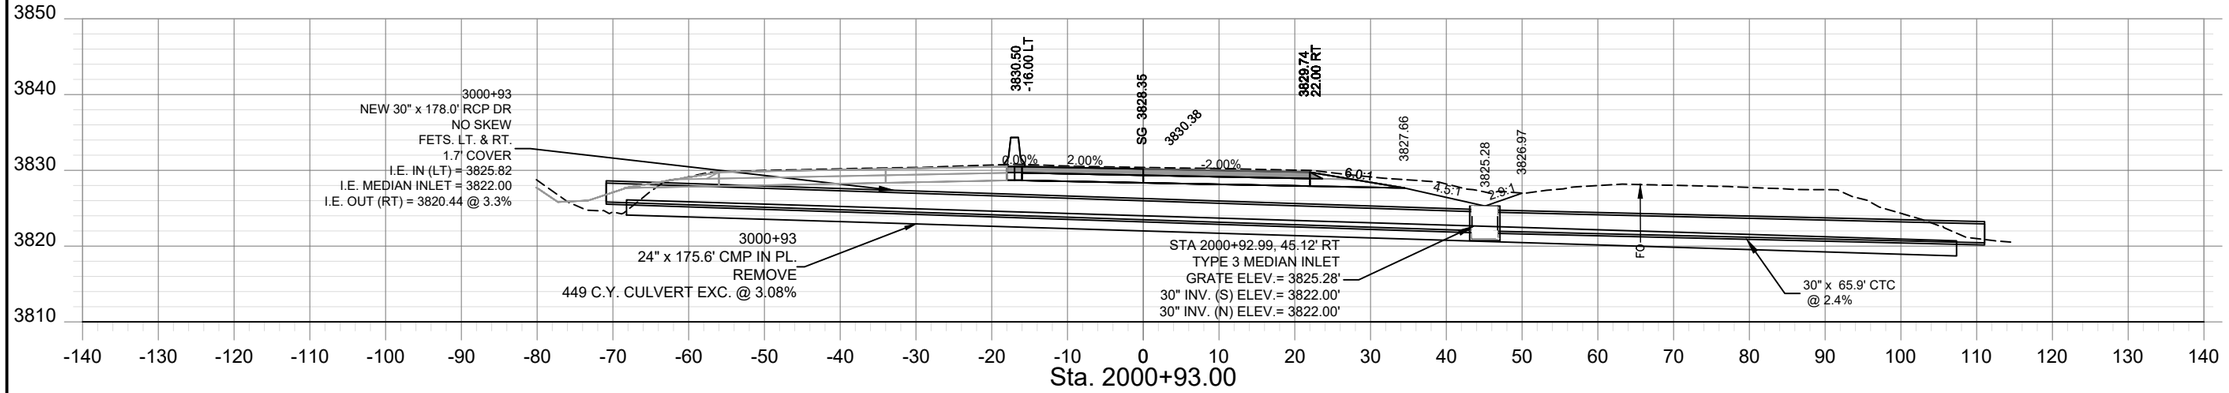

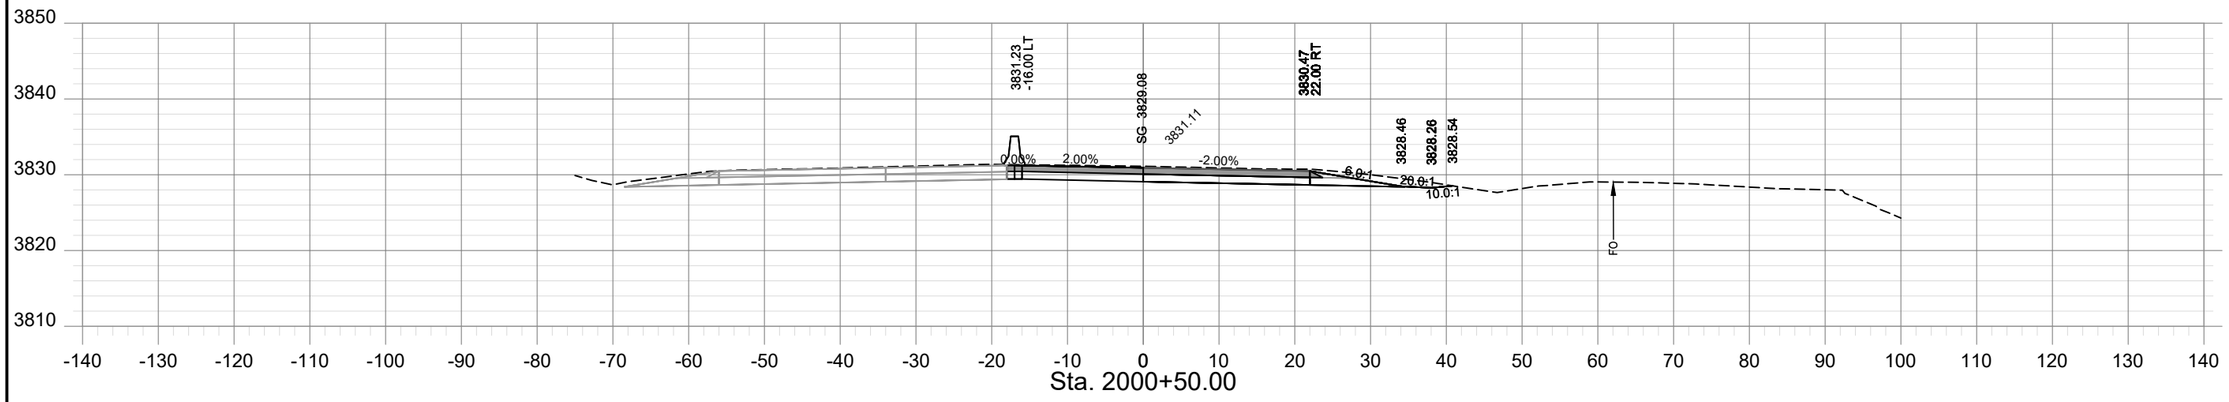

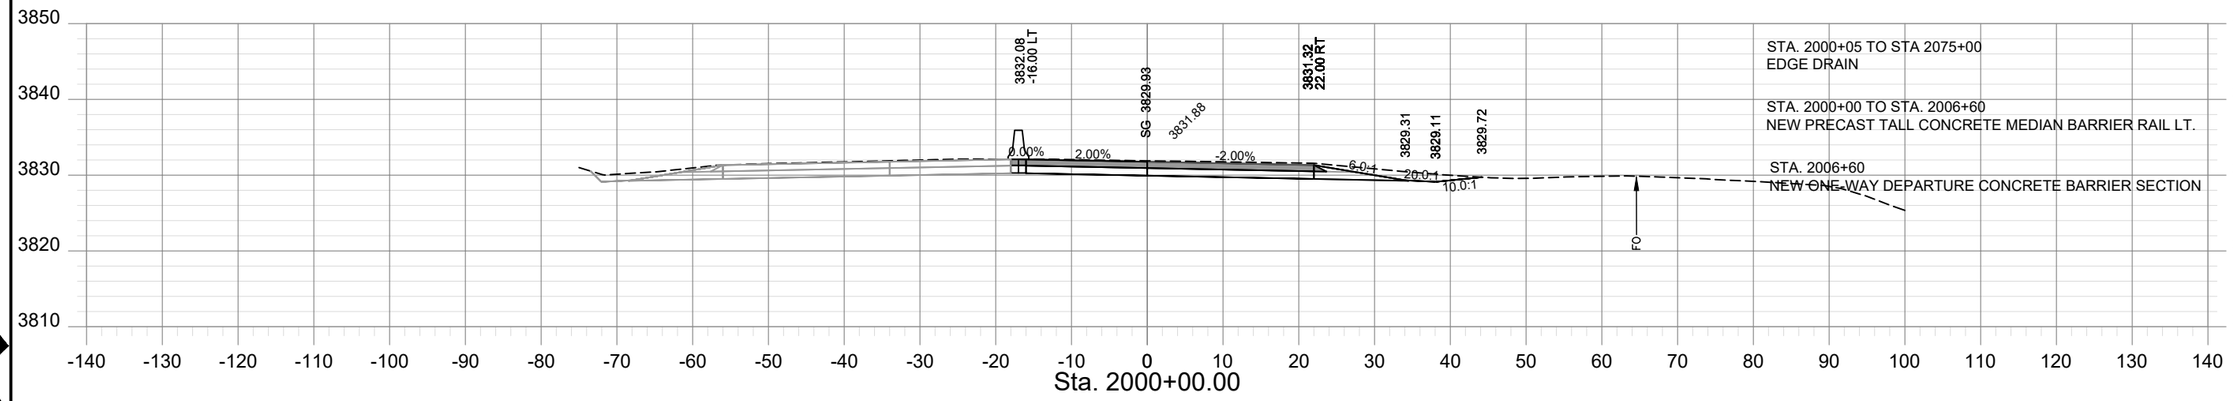

SHEET NO.
XS - 3

PROJECT NAME: TAFT - WEST
COUNTY: MINERAL COUNTY
PROJECT ID: IM-NHFP 90-1(228)3
UPN: 9487000

CHECKED BY	LFISCHER	6/29/23	
REVIEWED BY	SMARSHALL	6/29/23	
DESIGNED BY	BJOHNSON	6/29/23	

9487000RDLAYZ16.DWG


MONTANA
Department of Transportation

ROAD PLANS


12/21/2023 12:50 PM

HDR


AWARD COPY

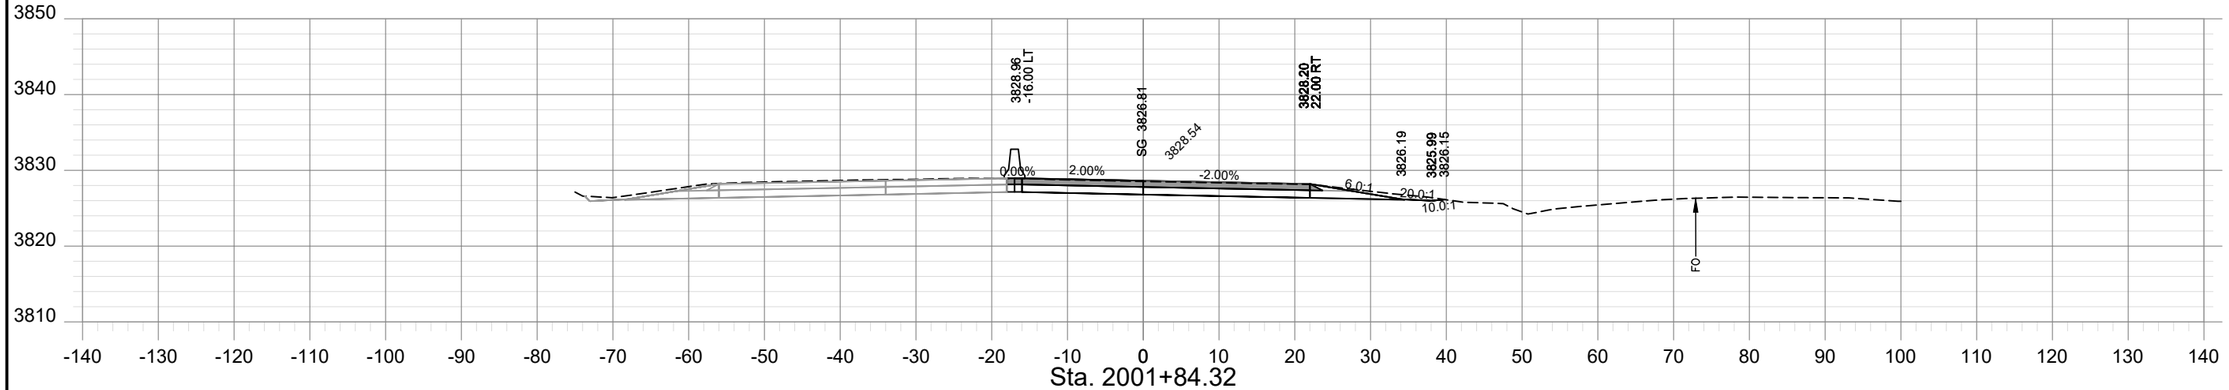

Sta. 2001+84.32

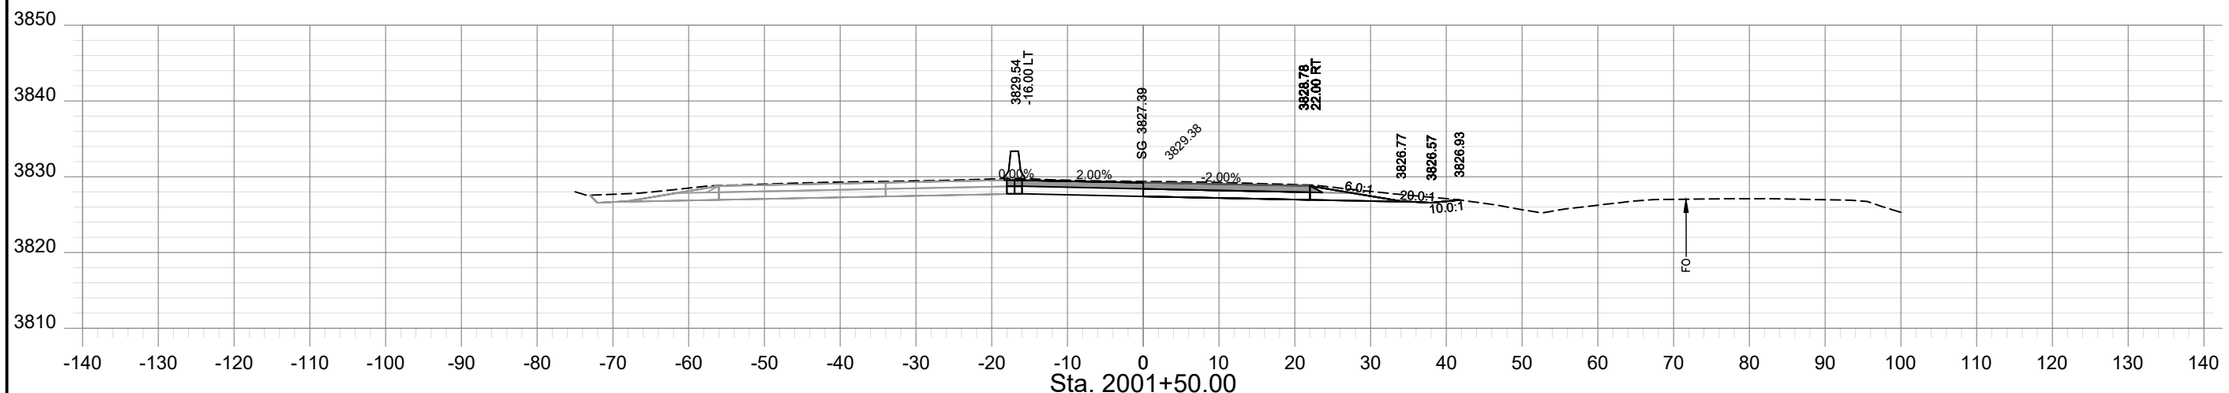

Sta. 2001+50.00

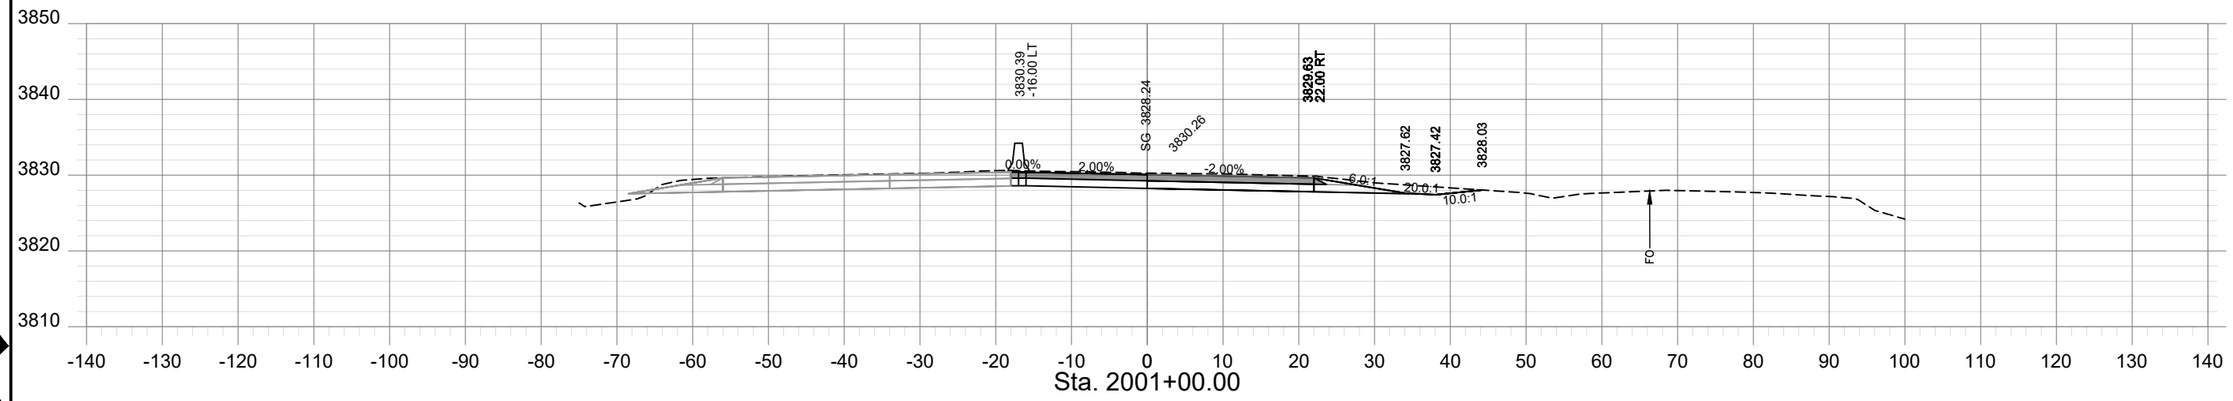

Sta. 2001+00.00

HDR

SHEET NO.
XS - 4

PROJECT NAME: TAFT - WEST
COUNTY: MINERAL COUNTY
PROJECT ID: IM-NHFP 90-1(228)3
UPN: 9487000

CHECKED BY	LFISCHER	6/29/23	
REVIEWED BY	SMARSHALL	6/29/23	
DESIGNED BY	BJOHNSON	6/29/23	


9487000RDLAYZ16.DWG


MONTANA
Department of Transportation


ROAD PLANS

12/21/2023 10:26 AM

AWARD COPY

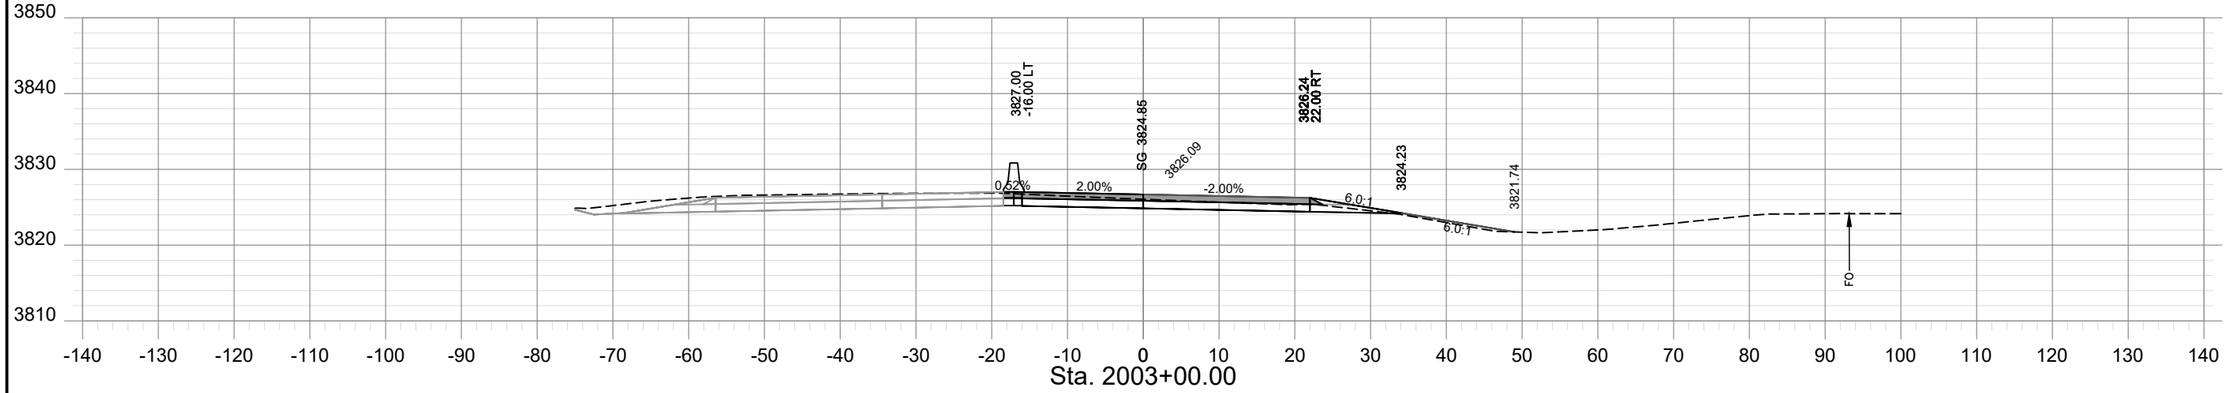

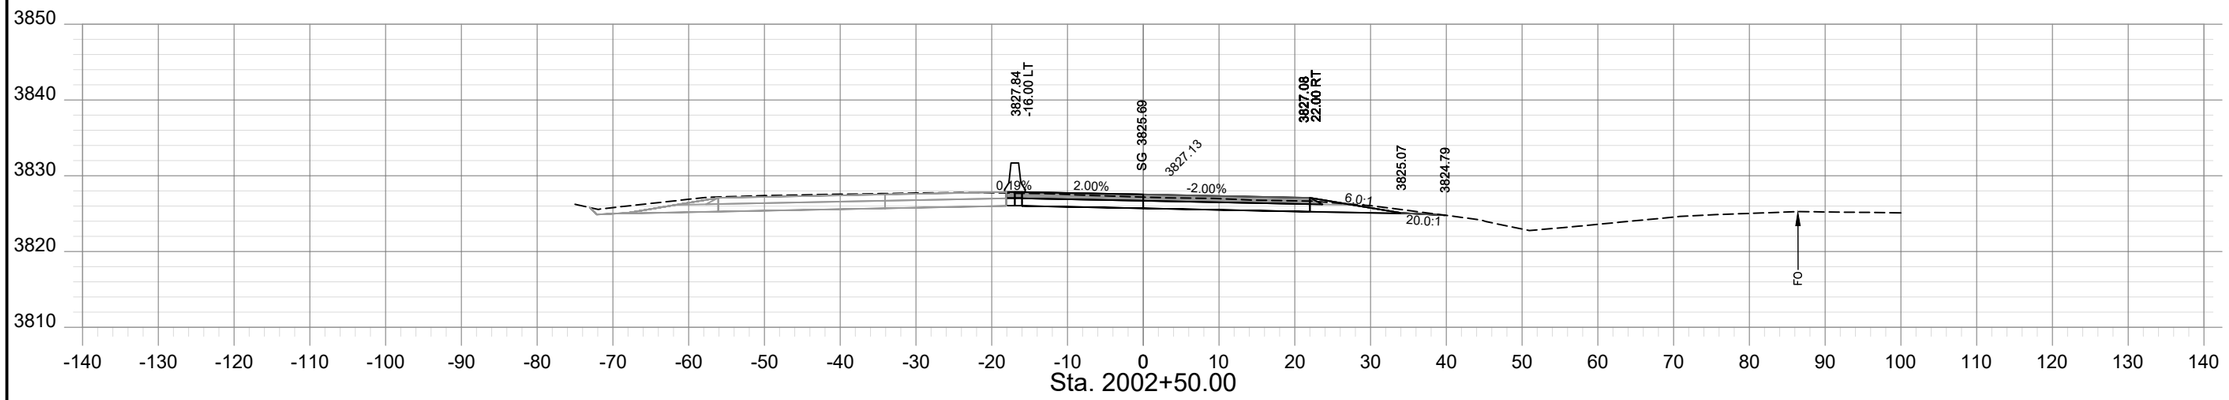

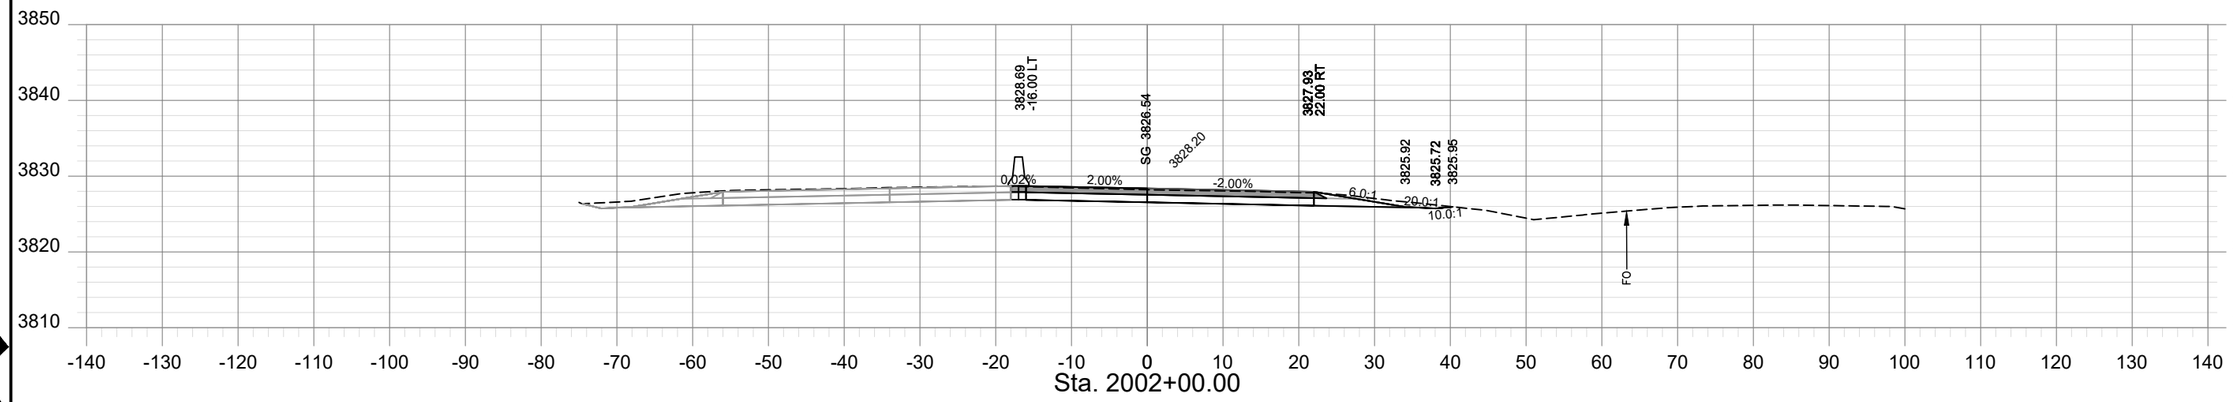

SHEET NO.
XS - 5

PROJECT NAME: TAFT - WEST
COUNTY: MINERAL COUNTY
PROJECT ID: IM-NHFP 90-1(228)3
UPN: 9487000

CHECKED BY	LFISCHER	6/29/23
REVIEWED BY	SMARSHALL	6/29/23
DESIGNED BY	BJOHNSON	6/29/23


9487000RDLAYZ16.DWG

MONTANA
Department of Transportation


ROAD PLANS

12/21/2023 10:26 AM


AWARD COPY

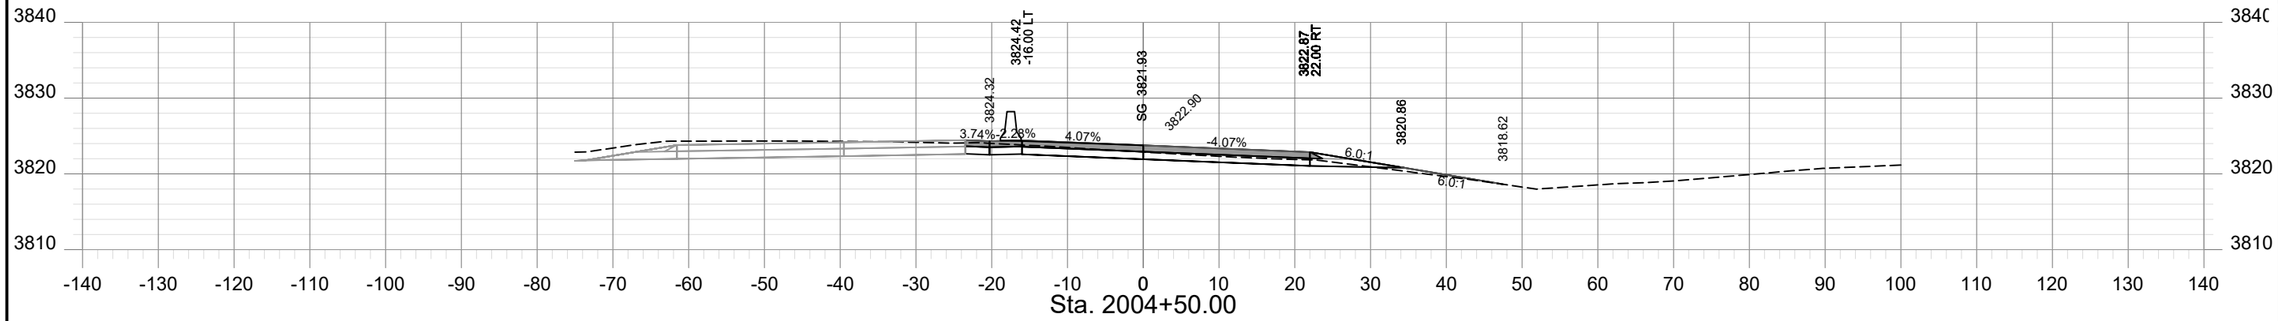


Sta. 2004+50.00

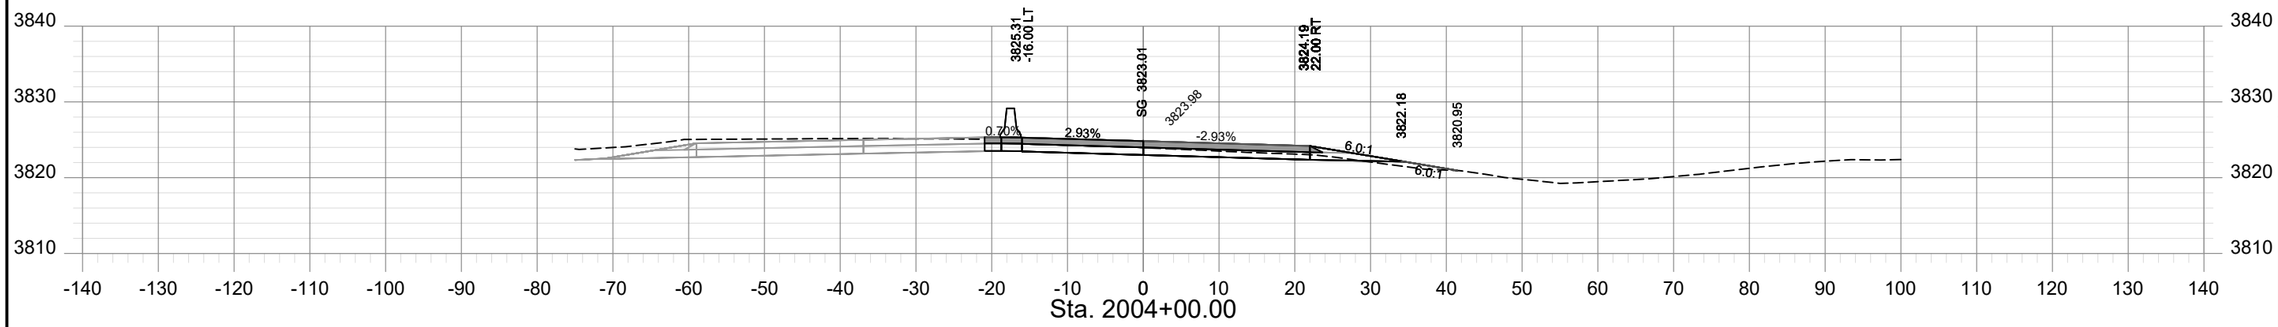

Sta. 2004+00.00

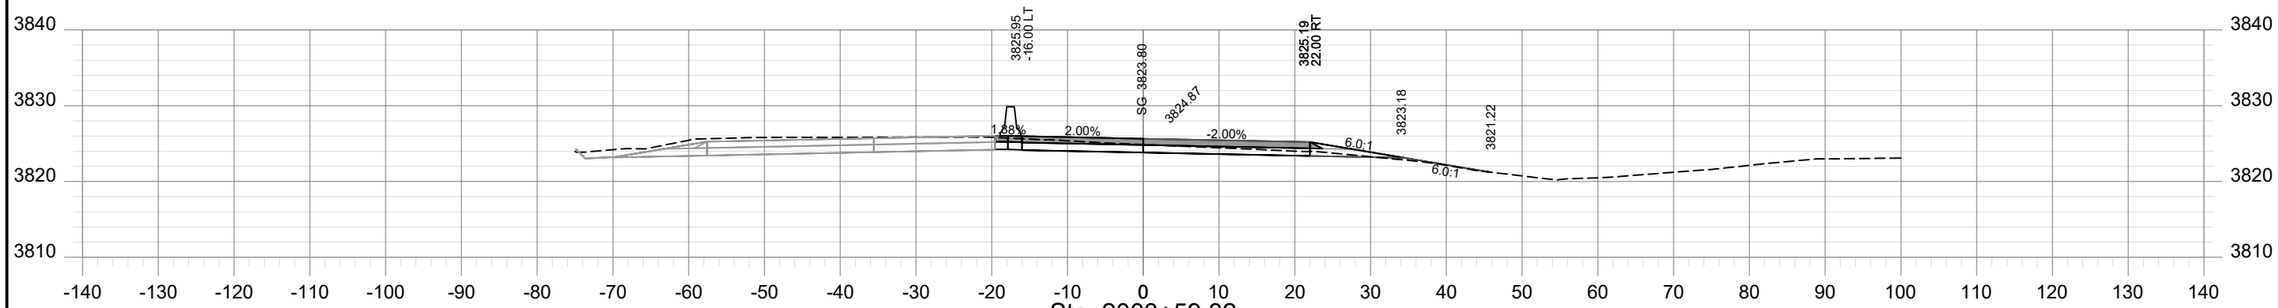

Sta. 2003+59.32

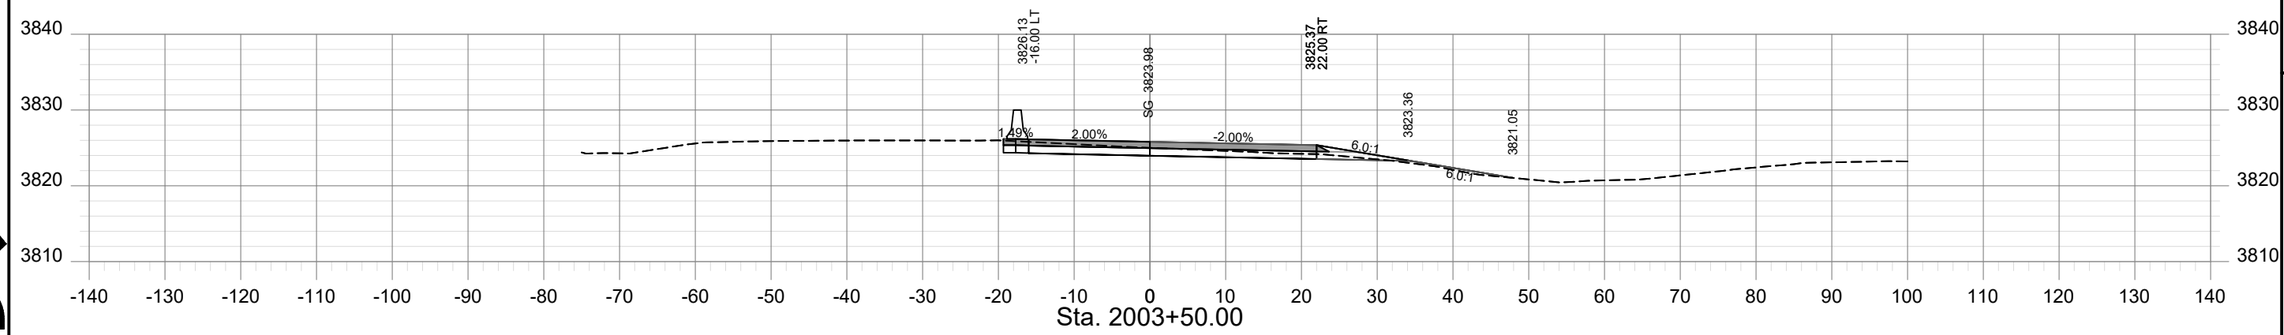

Sta. 2003+50.00

SHEET NO.
XS - 6

PROJECT NAME	TAFT - WEST
COUNTY	MINERAL COUNTY
PROJECT ID	IM-NHFP 90-1(228)3
UPN	9487000

CHECKED BY	LFISCHER	6/29/23	
REVIEWED BY	SMARSHALL	6/29/23	
DESIGNED BY	BJOHNSON	6/29/23	


9487000RDLAYZ16.DWG

MONTANA
Department of Transportation


ROAD PLANS

12/21/2023 10:26 AM


AWARD COPY

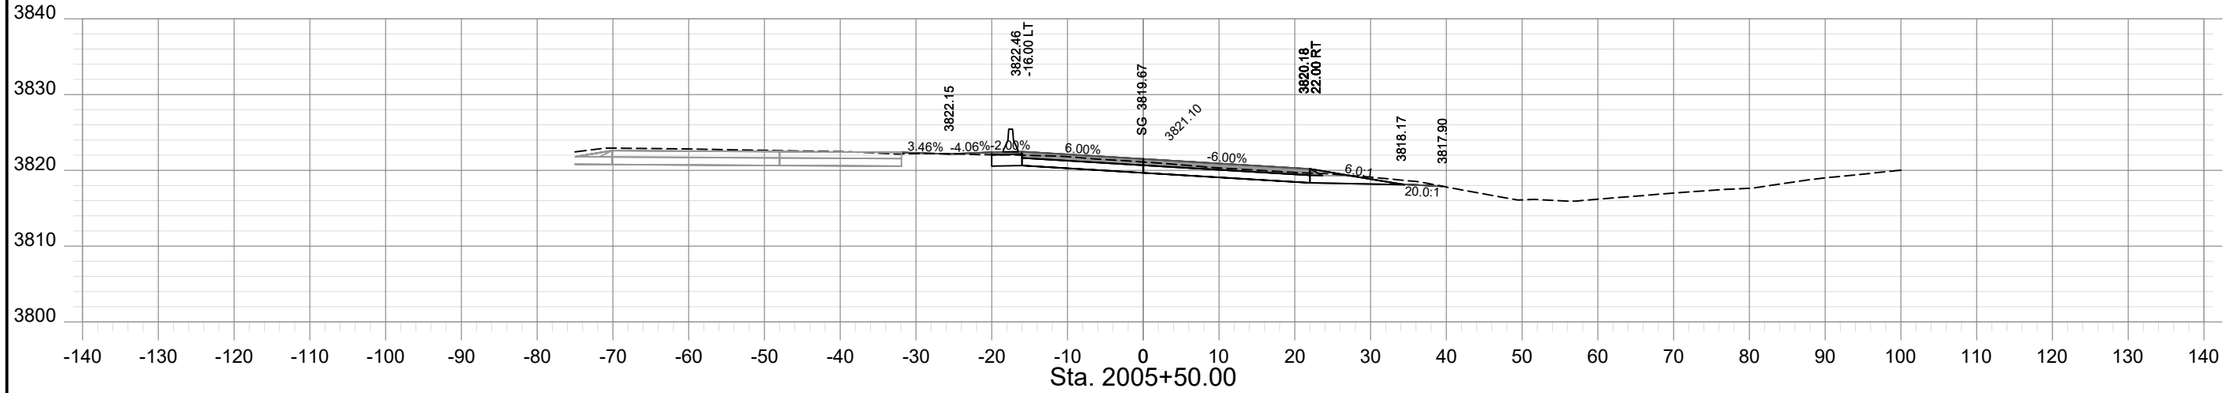

Sta. 2005+50.00

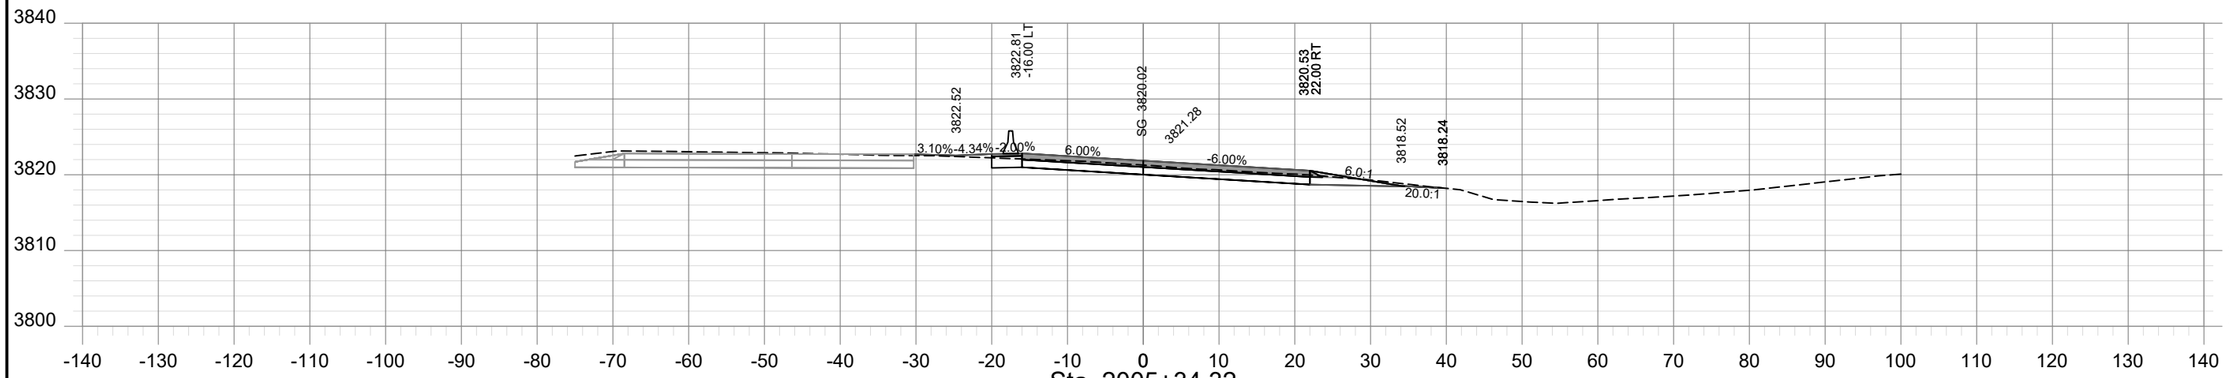

Sta. 2005+34.32

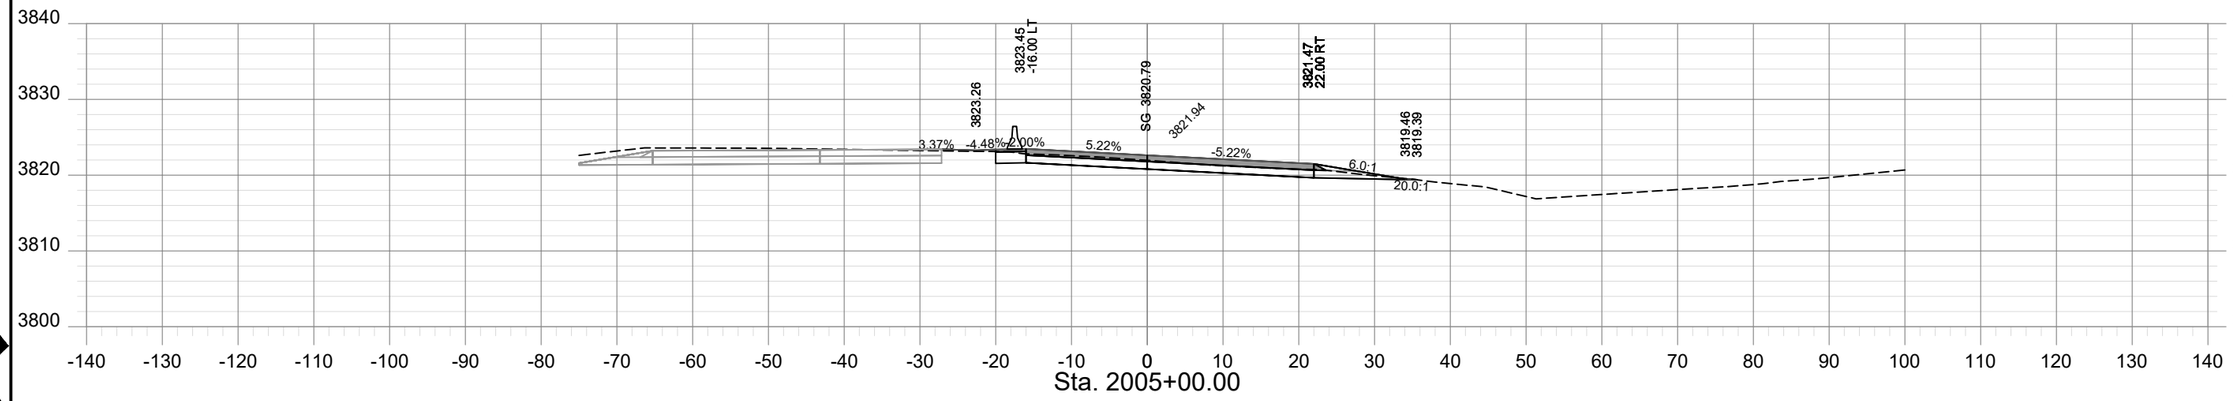

Sta. 2005+00.00

SHEET NO.
XS - 7

PROJECT NAME	TAFT - WEST			
COUNTY	MINERAL COUNTY			
PROJECT ID	IM-NHFP 90-1(228)3			
UPN	9487000			
		CHECKED BY	LFISCHER	6/29/23
		REVIEWED BY	SMARSHALL	6/29/23
		DESIGNED BY	BJOHNSON	6/29/23

MONTANA
Department of Transportation


ROAD PLANS

12/21/2023 10:26 AM


9487000RDLAYZ16.DWG

HDR


AWARD COPY

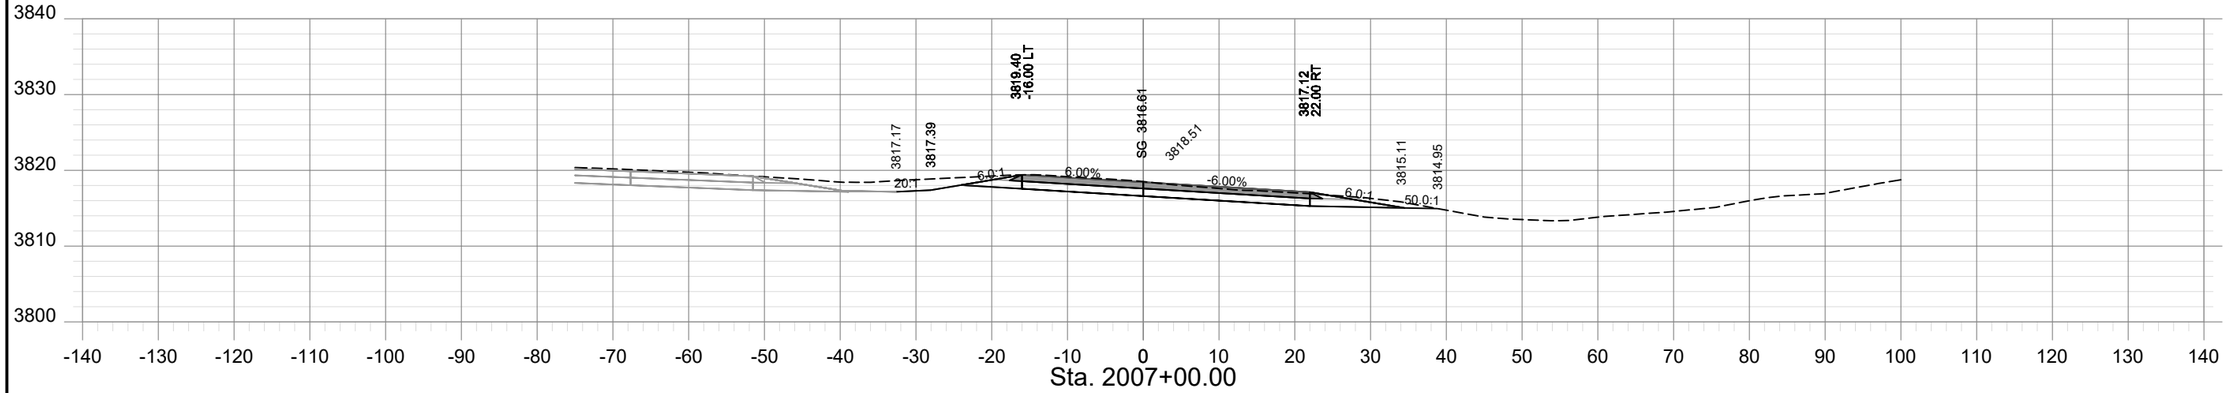

Sta. 2007+00.00

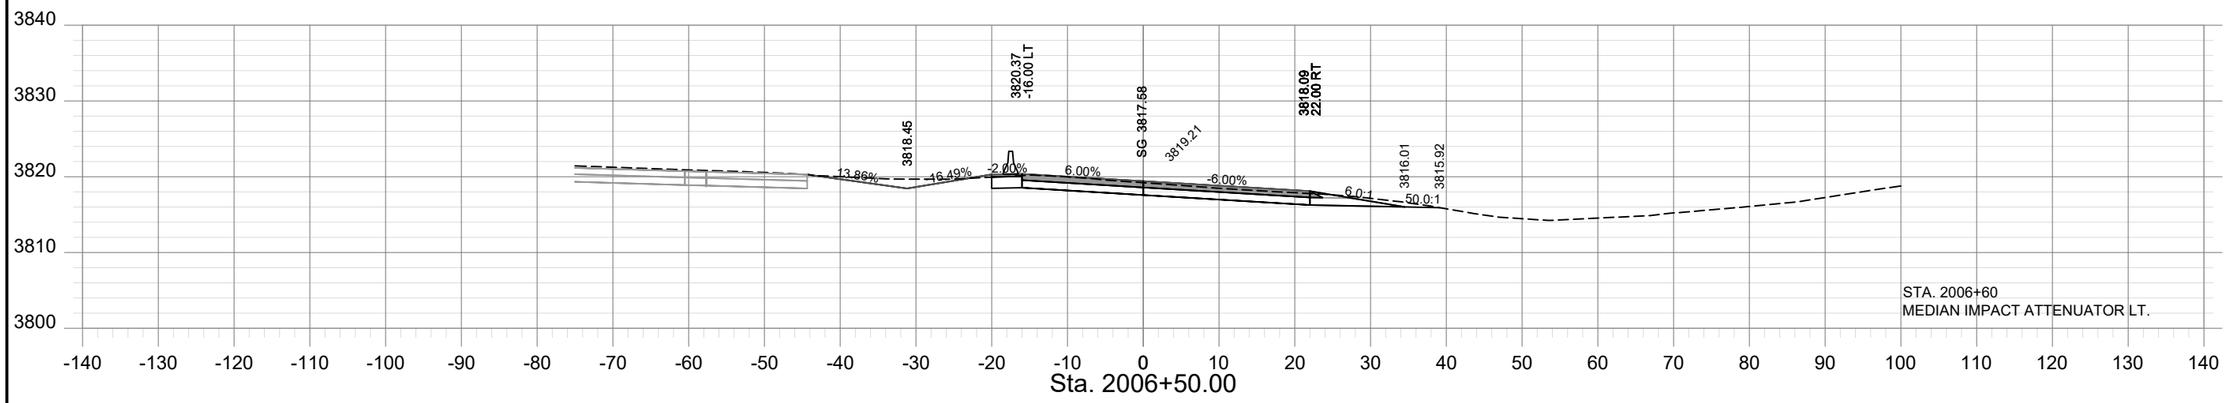

Sta. 2006+50.00

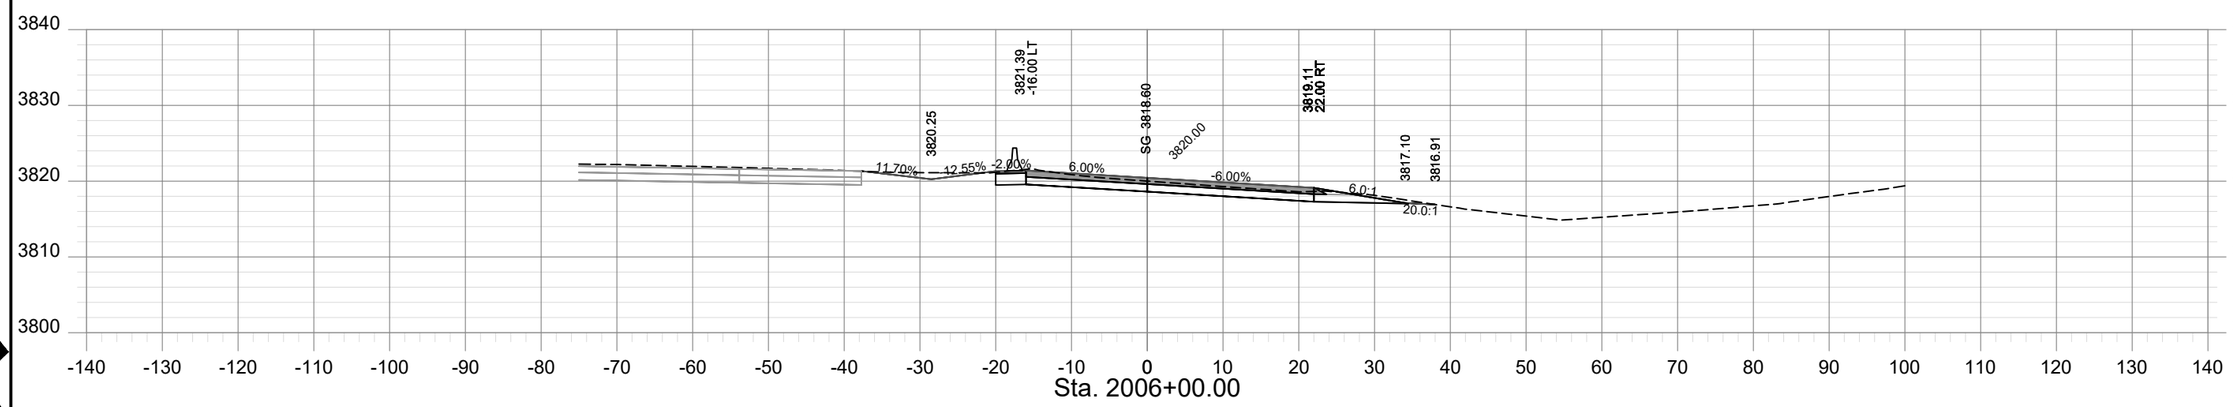

Sta. 2006+00.00

SHEET NO.
XS - 8

PROJECT NAME	TAFT - WEST
COUNTY	MINERAL COUNTY
PROJECT ID	IM-NHFP 90-1(228)3
UPN	9487000

CHECKED BY	LFISCHER	6/29/23	
REVIEWED BY	SMARSHALL	6/29/23	
DESIGNED BY	BJOHNSON	6/29/23	9487000RDLAYZ16.DWG


MONTANA
Department of Transportation

ROAD PLANS


12/21/2023 10:26 AM

HDR


AWARD COPY

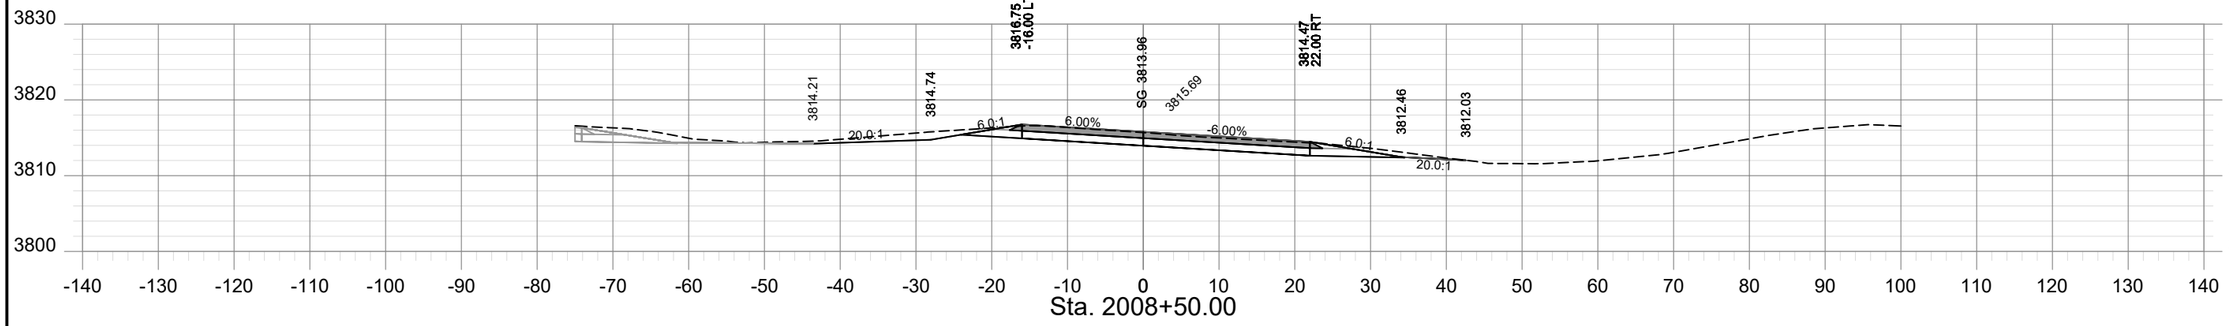

Sta. 2008+50.00

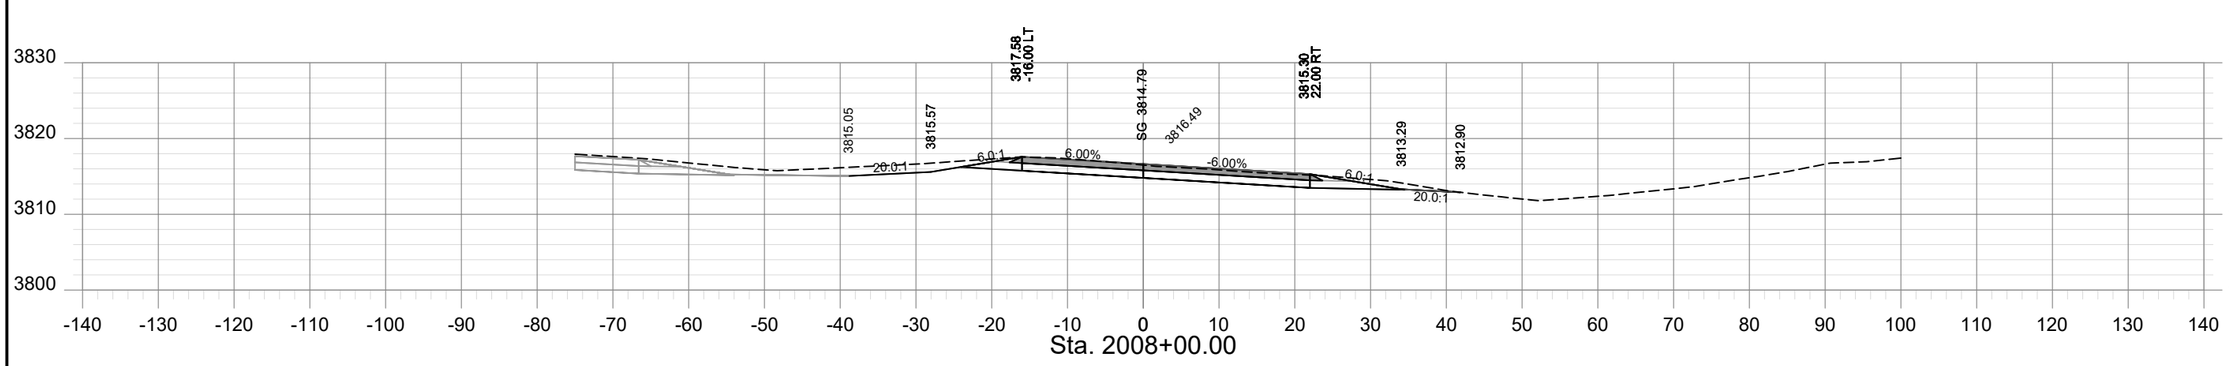

Sta. 2008+00.00

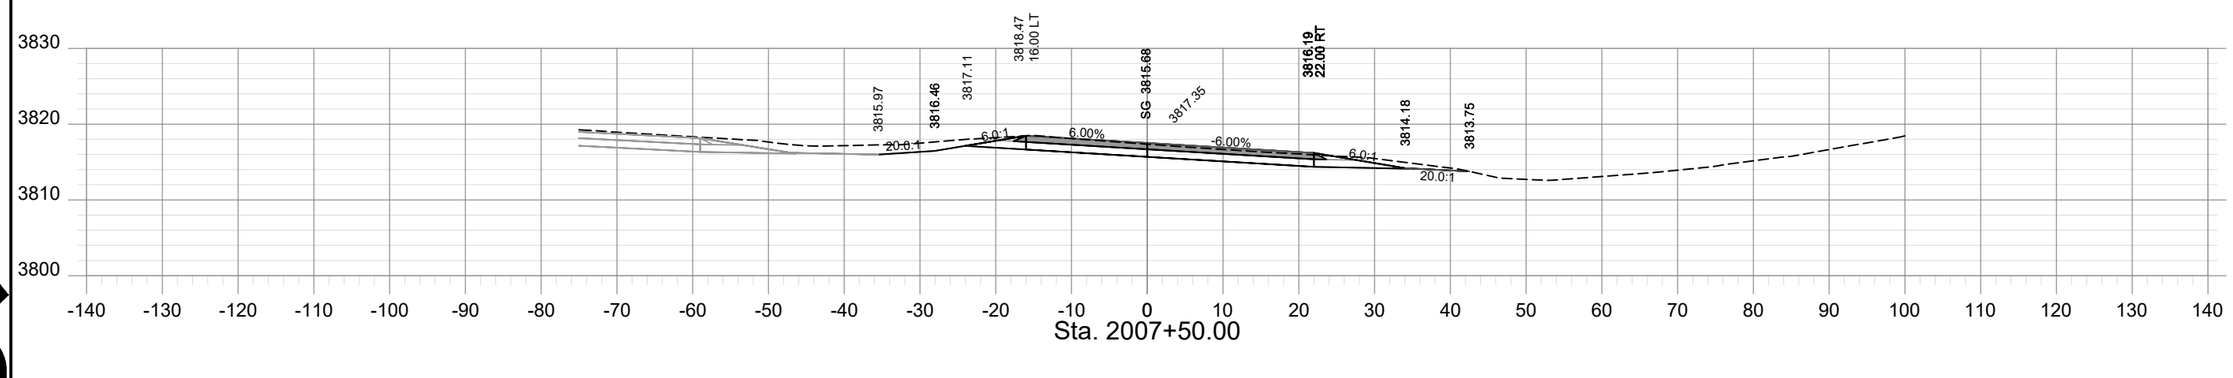

Sta. 2007+50.00

SHEET NO.
XS - 9

PROJECT NAME: TAFT - WEST
COUNTY: MINERAL COUNTY
PROJECT ID: IM-NHFP 90-1(228)3
UPN: 9487000

CHECKED BY	LFISCHER	6/29/23
REVIEWED BY	SMARSHALL	6/29/23
DESIGNED BY	BJOHNSON	6/29/23


9487000RDLAYZ16.DWG

MONTANA
Department of Transportation


ROAD PLANS

12/21/2023 12:50 PM


AWARD COPY

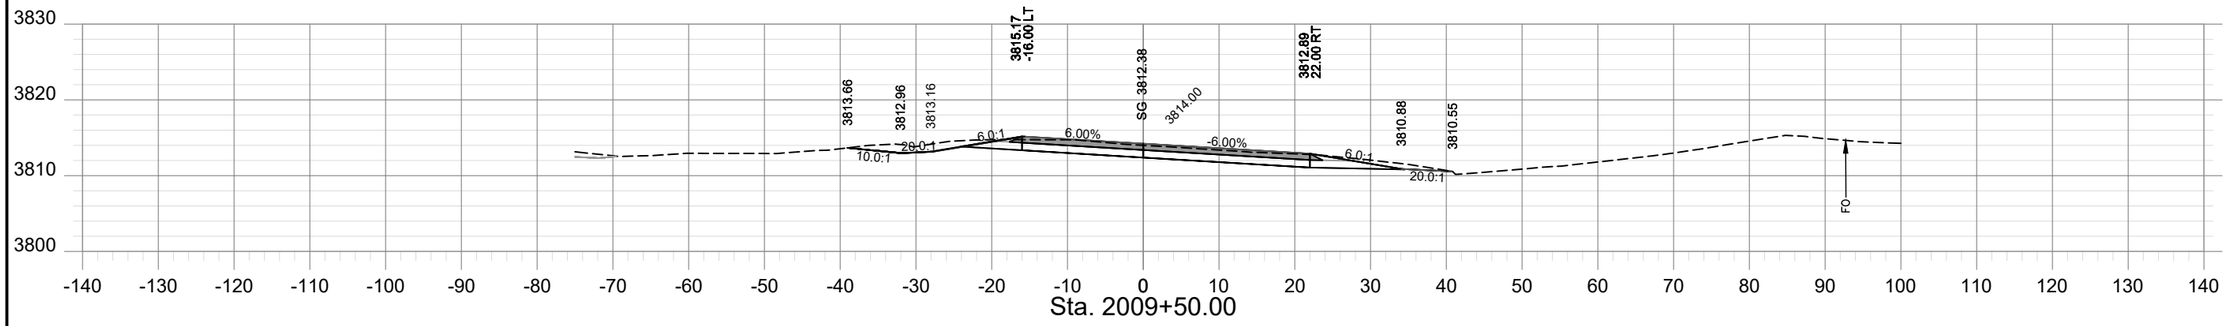

Sta. 2009+50.00

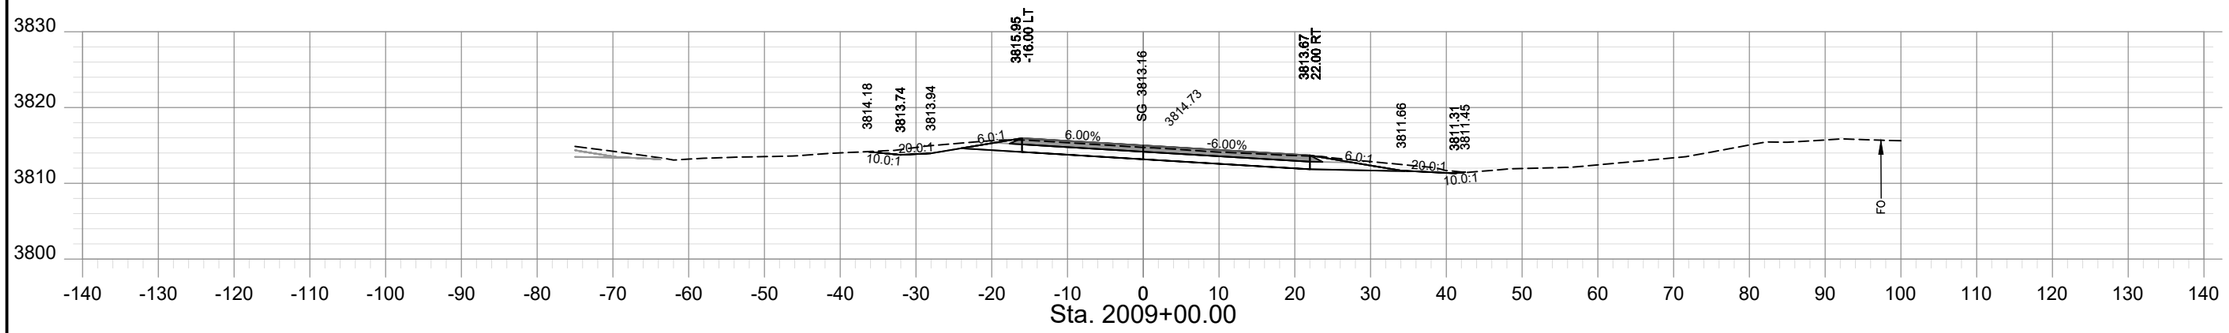

Sta. 2009+00.00

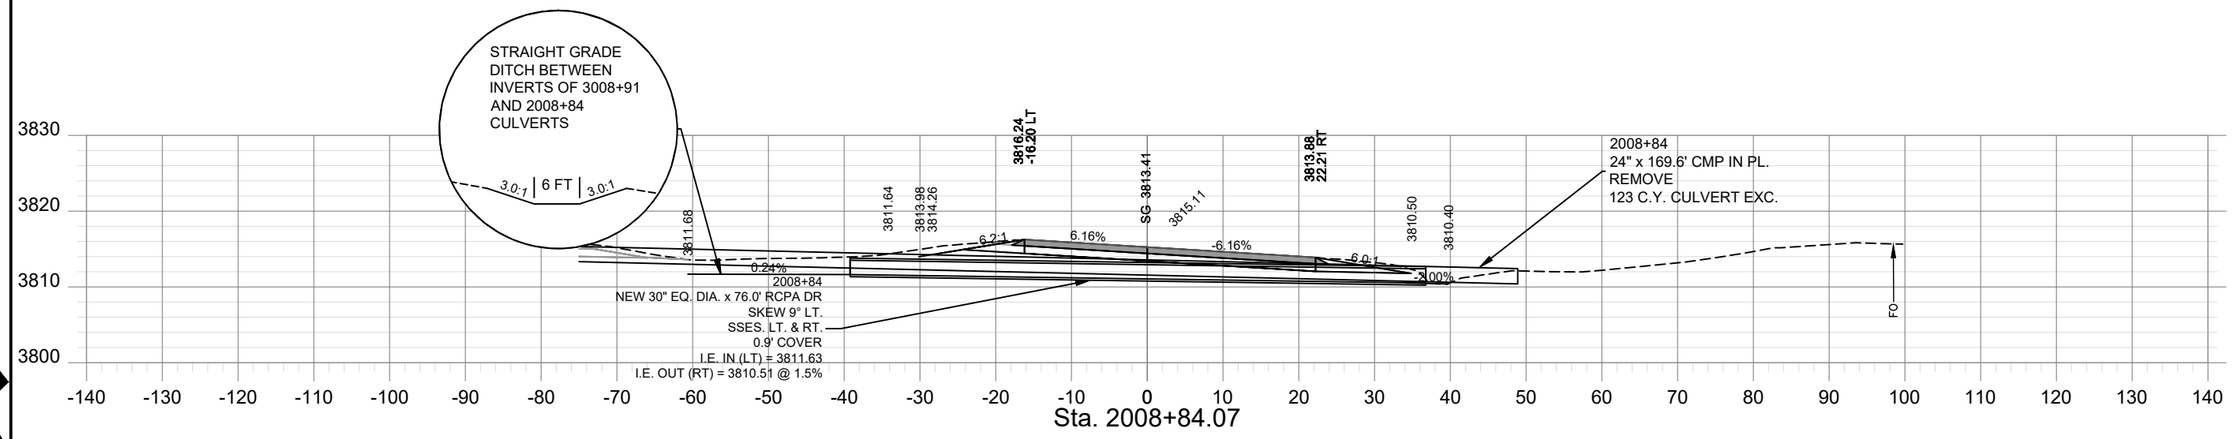

Sta. 2008+84.07

(SKEWED CROSS SECTION)

SHEET NO.
XS - 10

PROJECT NAME	TAFT - WEST		
COUNTY	MINERAL COUNTY		
PROJECT ID	IM-NHFP 90-1(228)3		
UPN	9487000		
CHECKED BY	LFISCHER	6/29/23	
REVIEWED BY	SMARSHALL	6/29/23	
DESIGNED BY	BJOHNSON	6/29/23	


9487000RDLAYZ16.DWG

MONTANA
Department of Transportation


ROAD PLANS

12/21/2023 10:26 AM


AWARD COPY

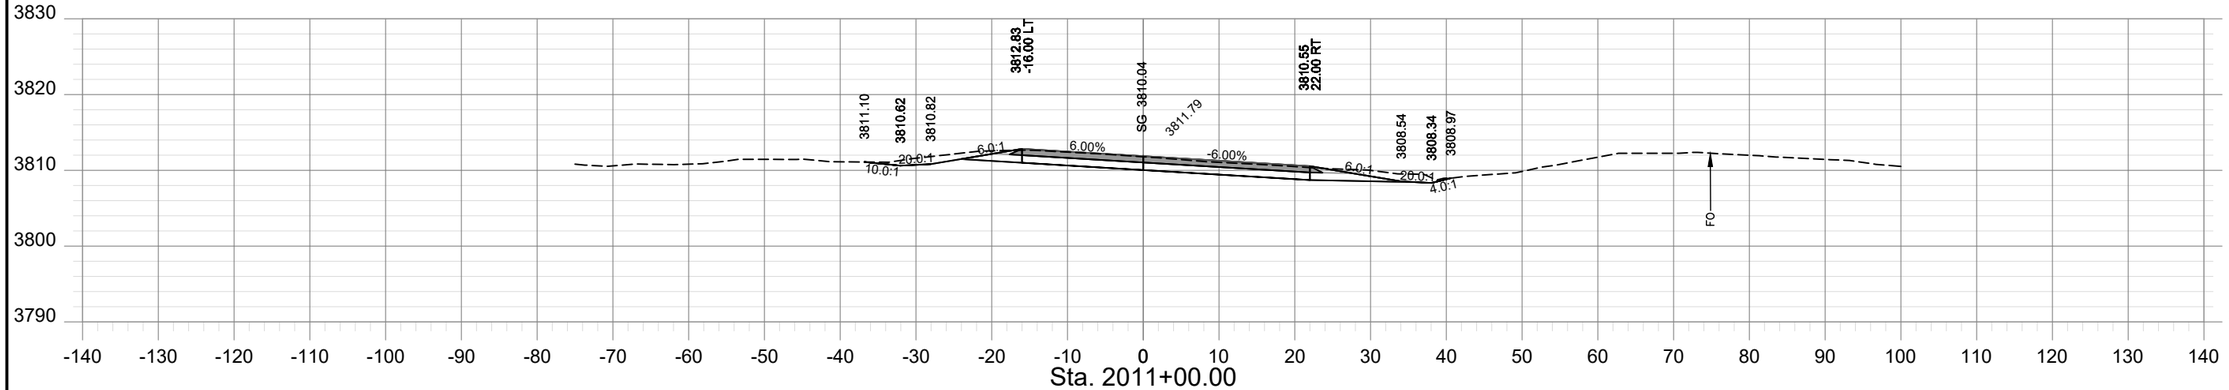

Sta. 2011+00.00

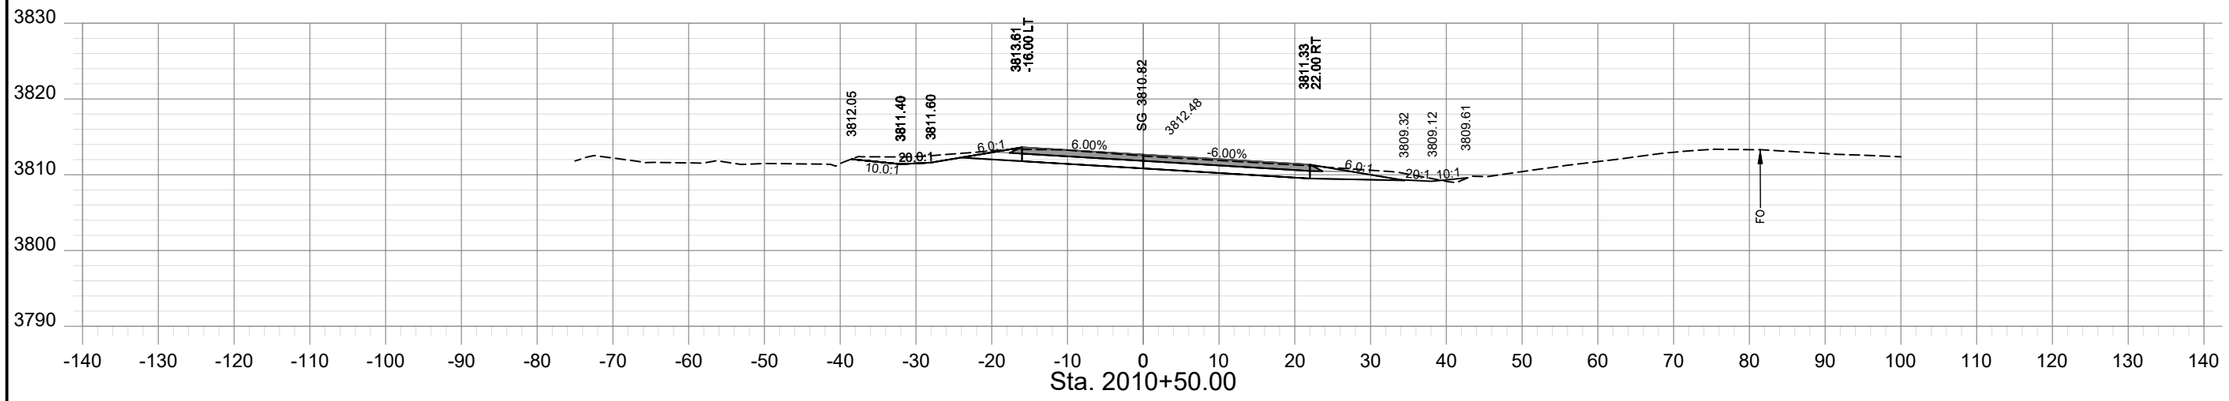

Sta. 2010+50.00

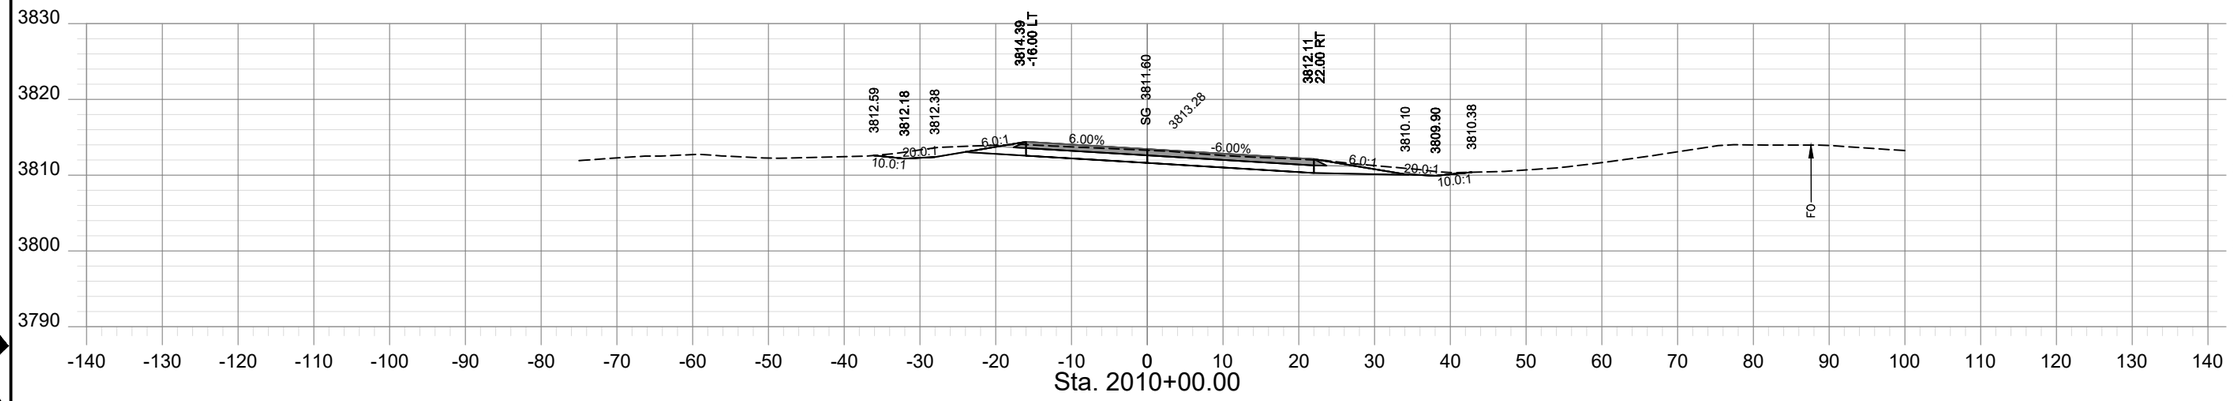

Sta. 2010+00.00

SHEET NO.
XS - 11

PROJECT NAME: TAFT - WEST
COUNTY: MINERAL COUNTY
PROJECT ID: IM-NHFP 90-1(228)3
UPN: 9487000

CHECKED BY	LFISCHER	6/29/23
REVIEWED BY	SMARSHALL	6/29/23
DESIGNED BY	BJOHNSON	6/29/23

9487000RDLAYZ16.DWG


MONTANA
Department of Transportation

ROAD PLANS


12/21/2023 10:26 AM

HDR


AWARD COPY

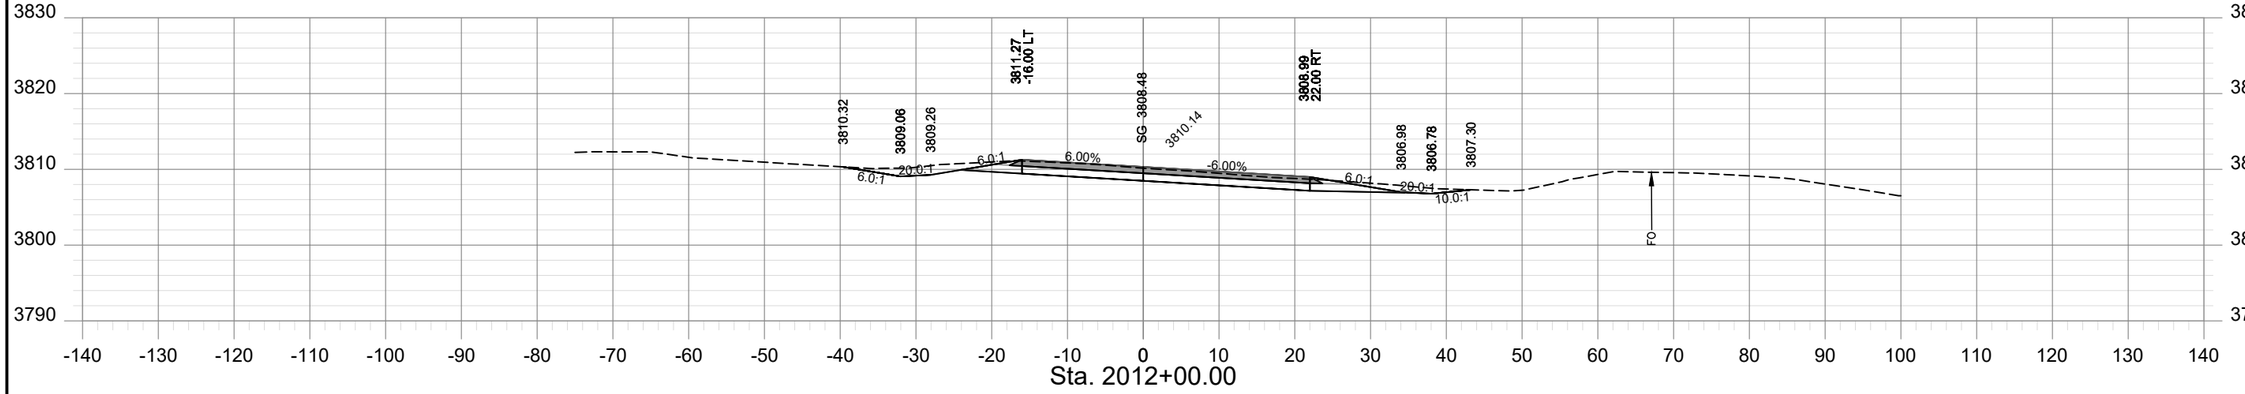

Sta. 2012+00.00

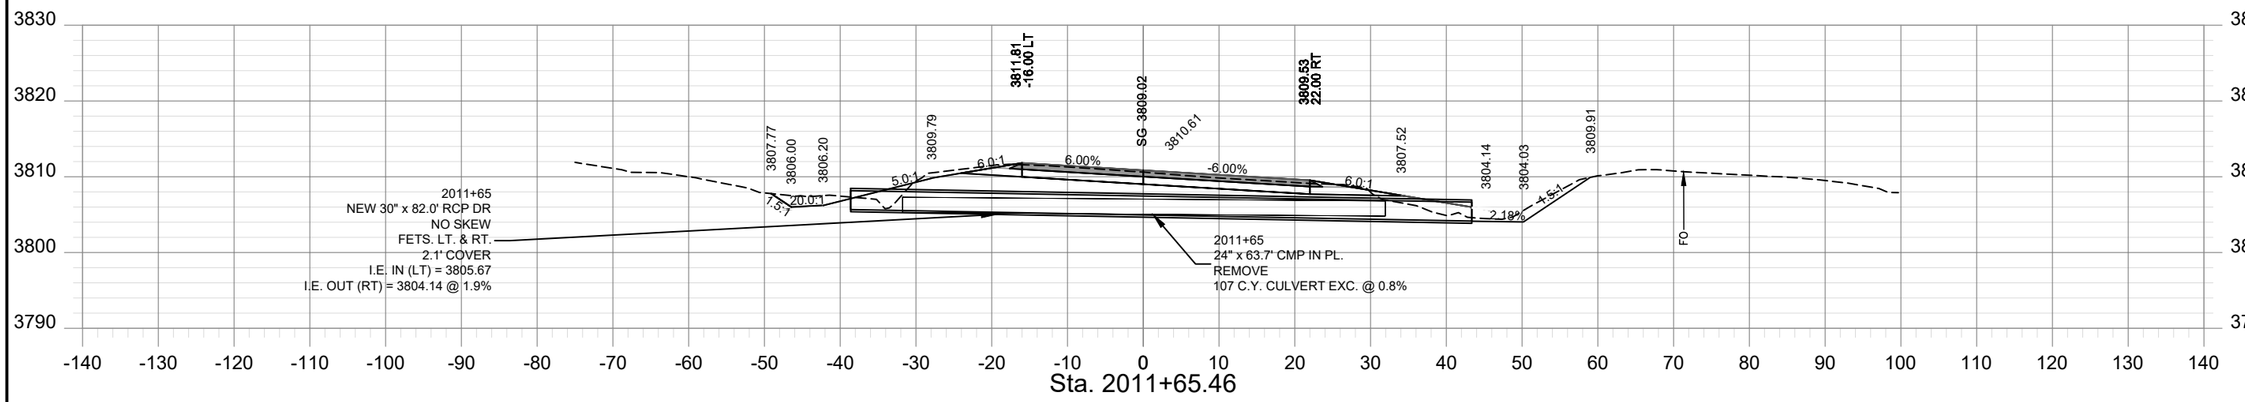

Sta. 2011+65.46

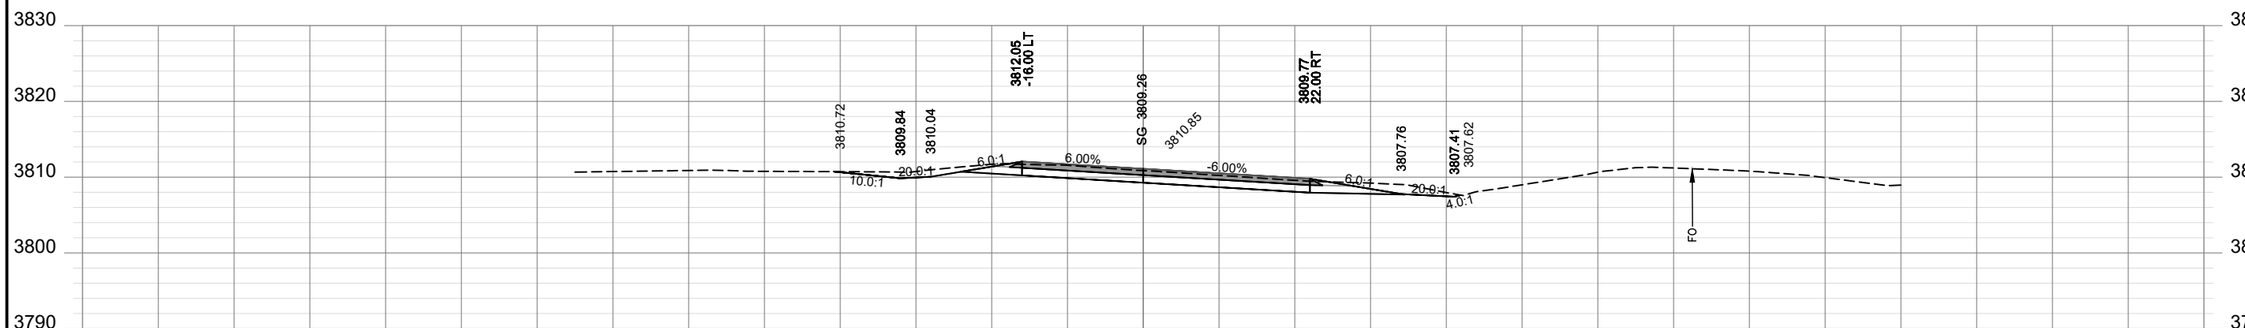

Sta. 2011+50.00

SHEET NO.
XS - 12

PROJECT NAME	TAFT - WEST
COUNTY	MINERAL COUNTY
PROJECT ID	IM-NHFP 90-1(228)3
UPN	9487000

CHECKED BY	LFISCHER	6/29/23	
REVIEWED BY	SMARSHALL	6/29/23	
DESIGNED BY	BJOHNSON	6/29/23	9487000RDLAY216.DWG


MONTANA
Department of Transportation


ROAD PLANS


12/21/2023 12:50 PM

HDR

AWARD COPY

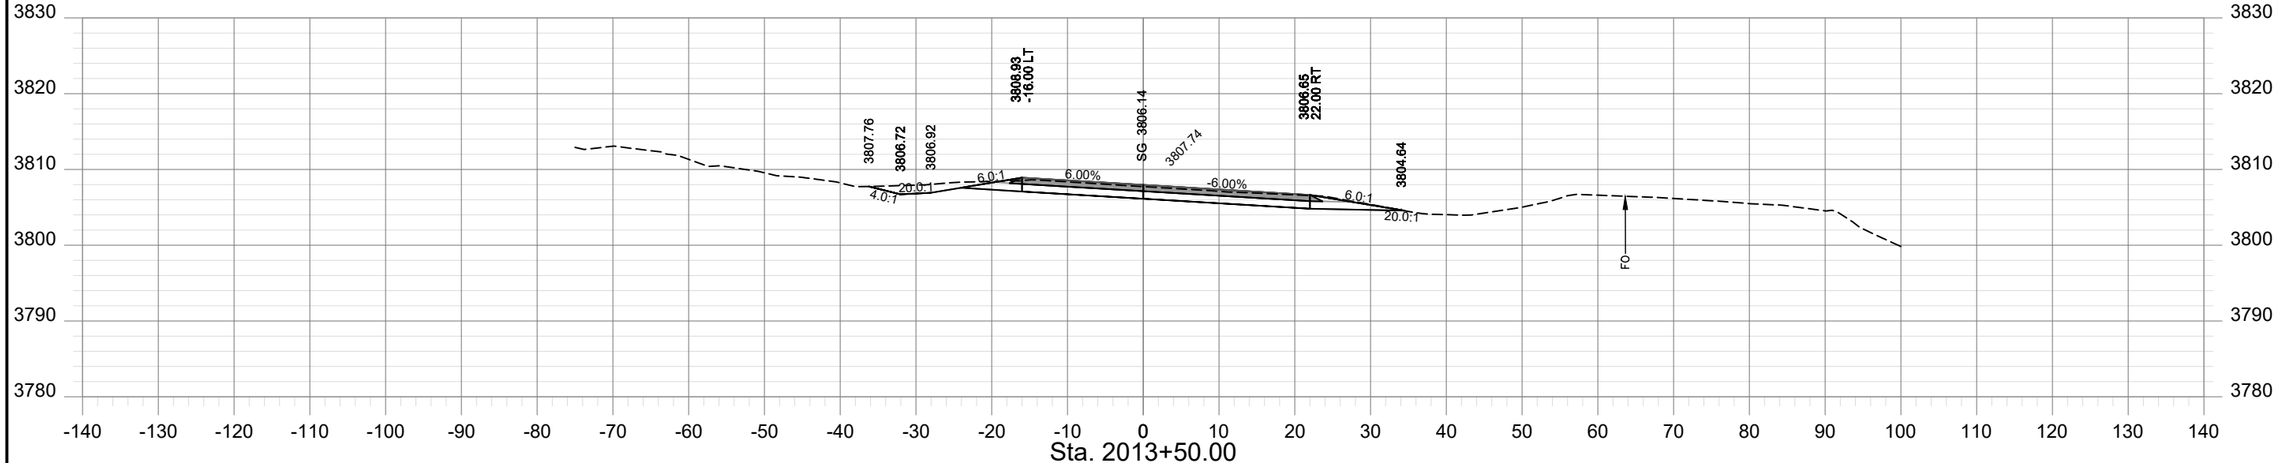

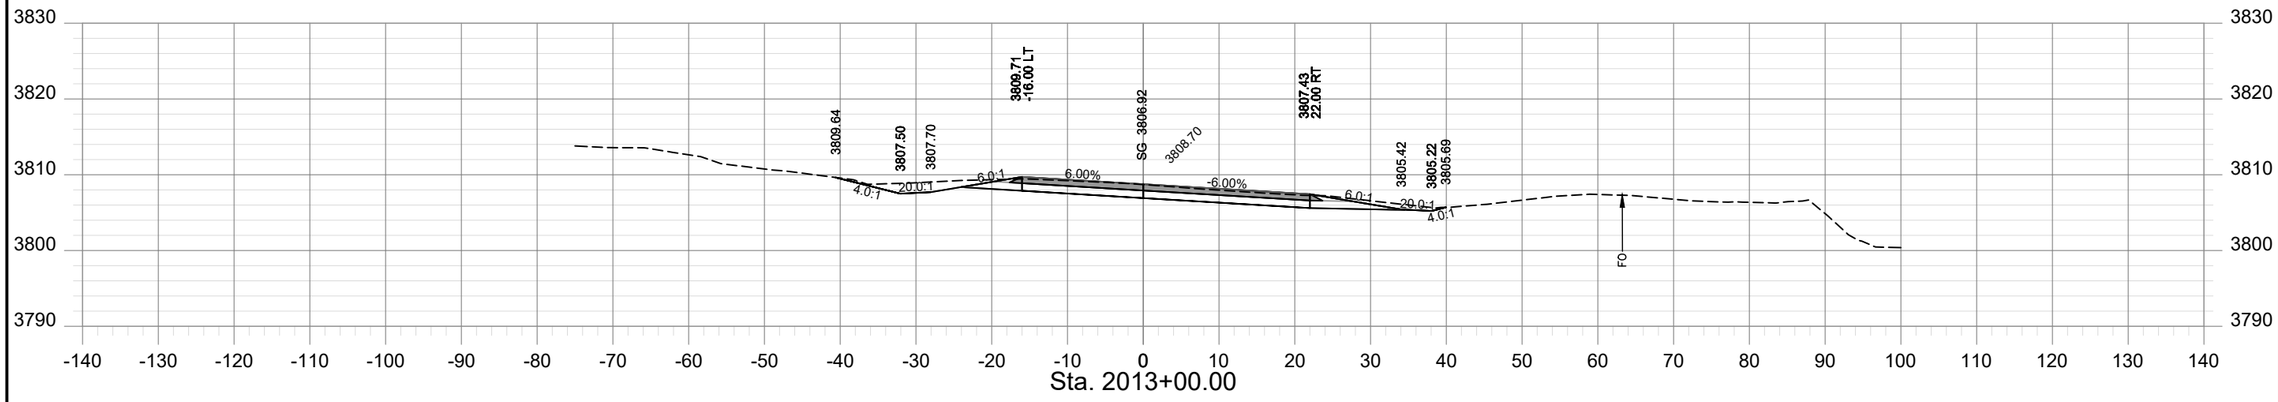

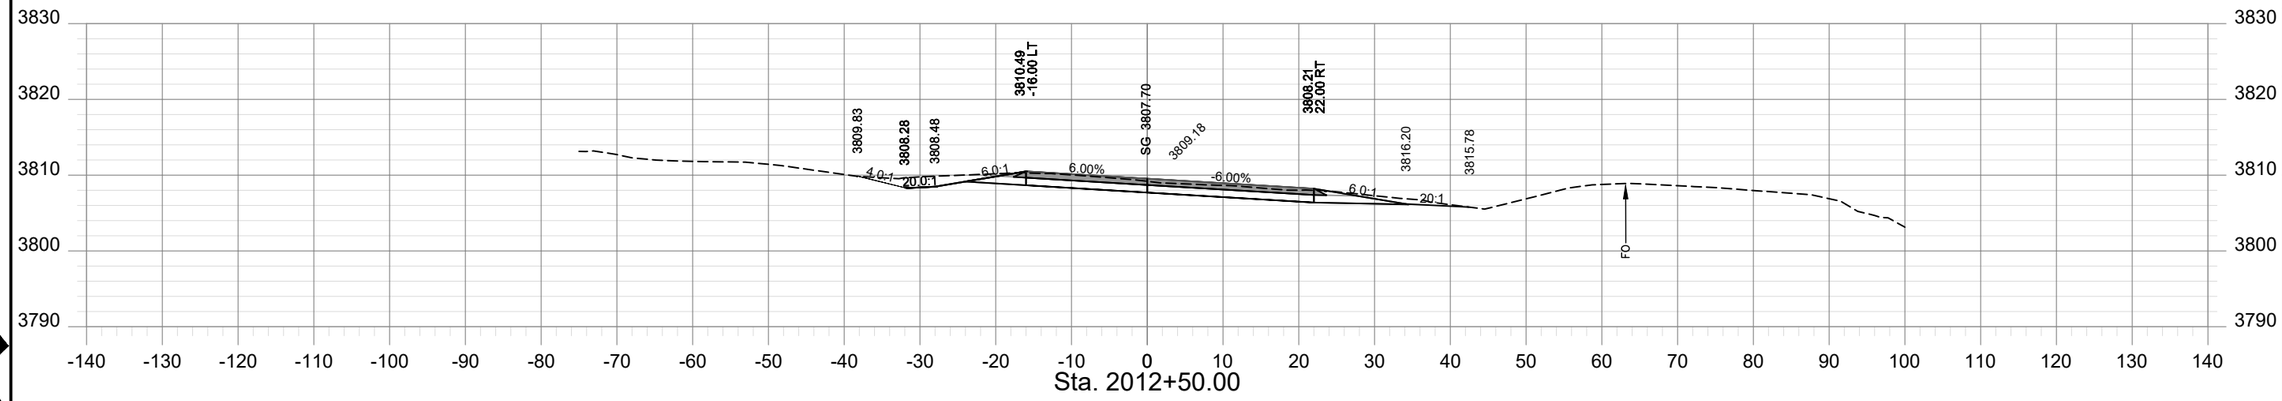

SHEET NO.
XS - 13

PROJECT NAME: TAFT - WEST
COUNTY: MINERAL COUNTY
PROJECT ID: IM-NHFP 90-1(228)3
UPN: 9487000

CHECKED BY	LFISCHER	6/29/23
REVIEWED BY	SMARSHALL	6/29/23
DESIGNED BY	BJOHNSON	6/29/23

9487000RDLAYZ16.DWG


MONTANA
Department of Transportation

ROAD PLANS


12/21/2023 12:25 PM

HDR


AWARD COPY

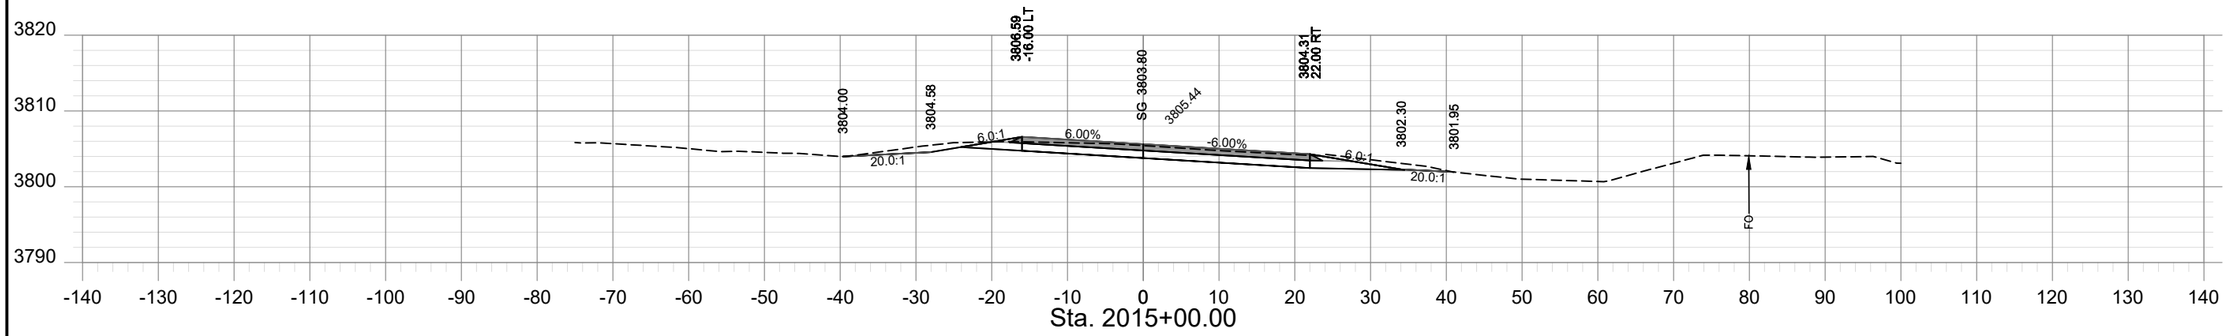

Sta. 2015+00.00

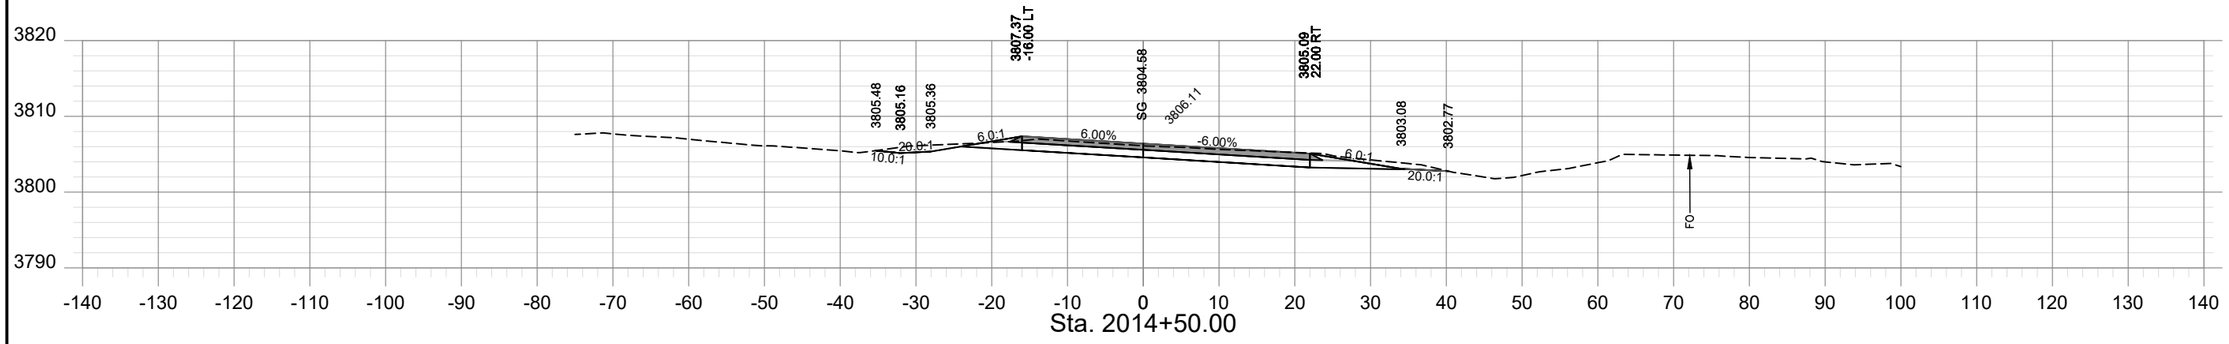

Sta. 2014+50.00

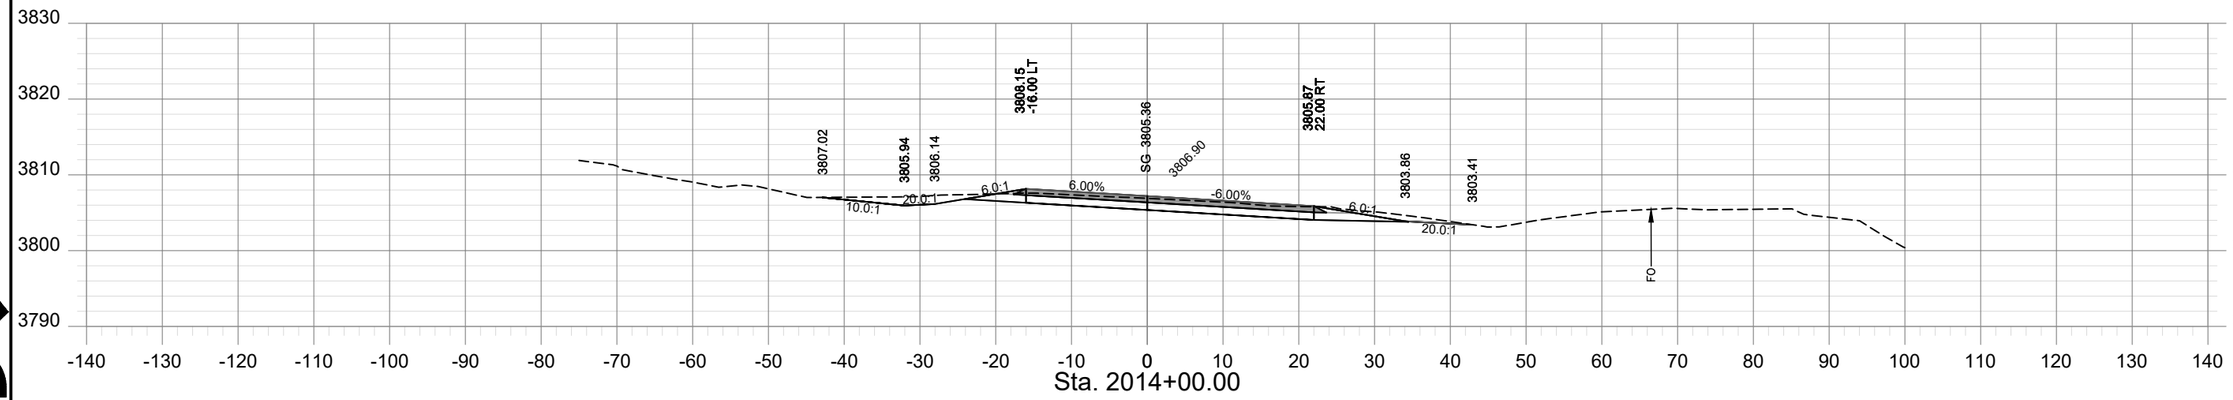

Sta. 2014+00.00

SHEET NO.
XS - 14

PROJECT NAME: TAFT - WEST
COUNTY: MINERAL COUNTY
PROJECT ID: IM-NHFP 90-1(228)3
UPN: 9487000

CHECKED BY	LFISCHER	6/29/23
REVIEWED BY	SMARSHALL	6/29/23
DESIGNED BY	BJOHNSON	6/29/23


9487000RDLAYZ16.DWG

MONTANA
Department of Transportation


ROAD PLANS

12/21/2023 10:26 AM


AWARD COPY

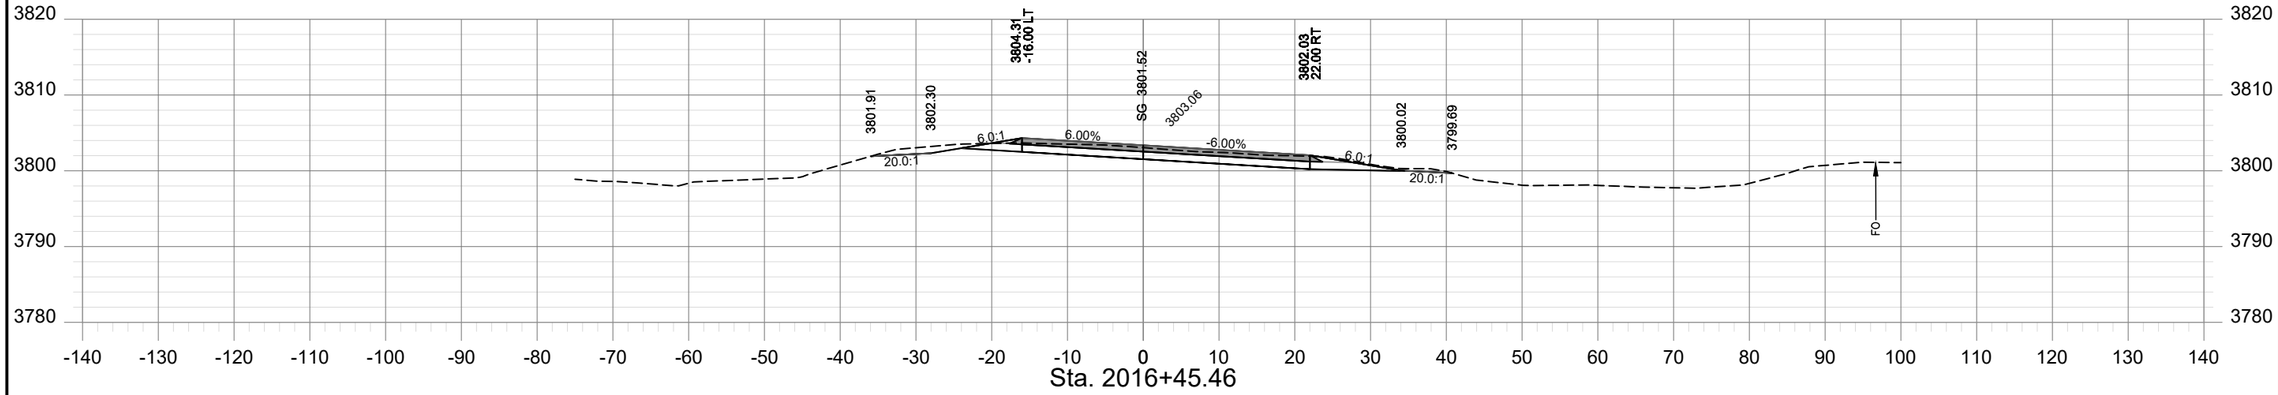

Sta. 2016+45.46

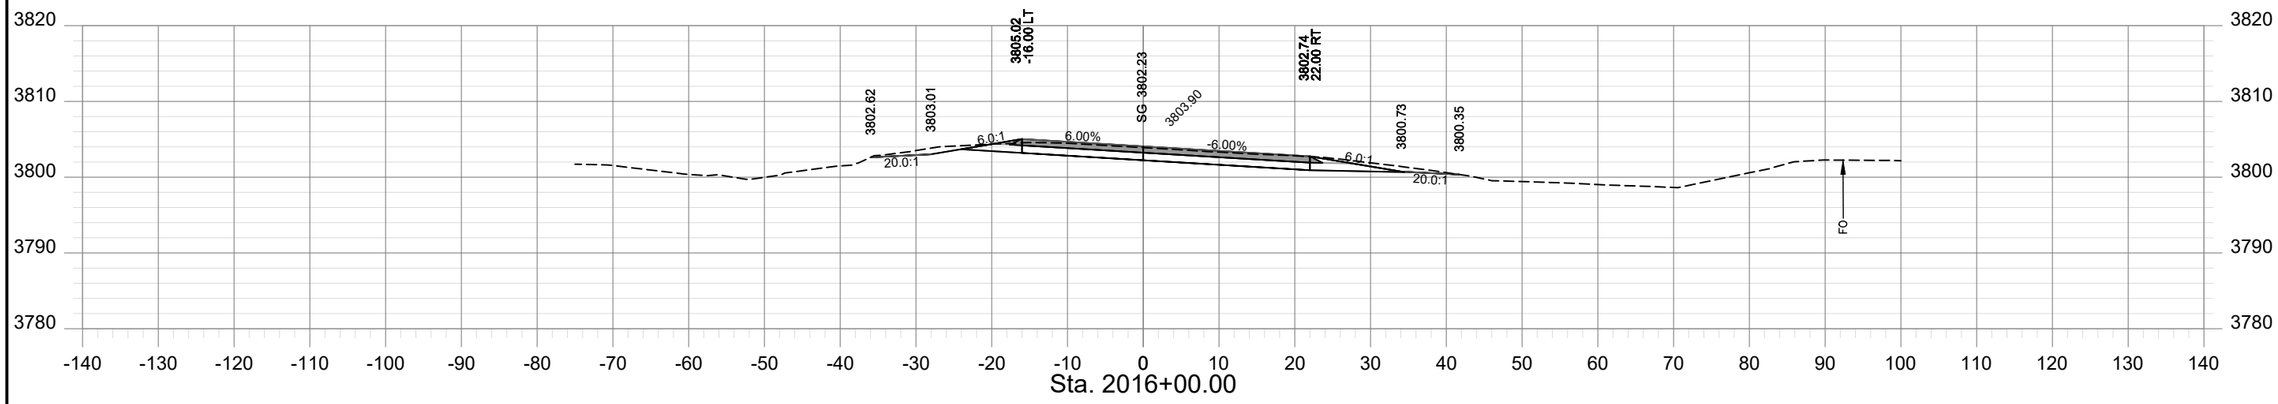

Sta. 2016+00.00

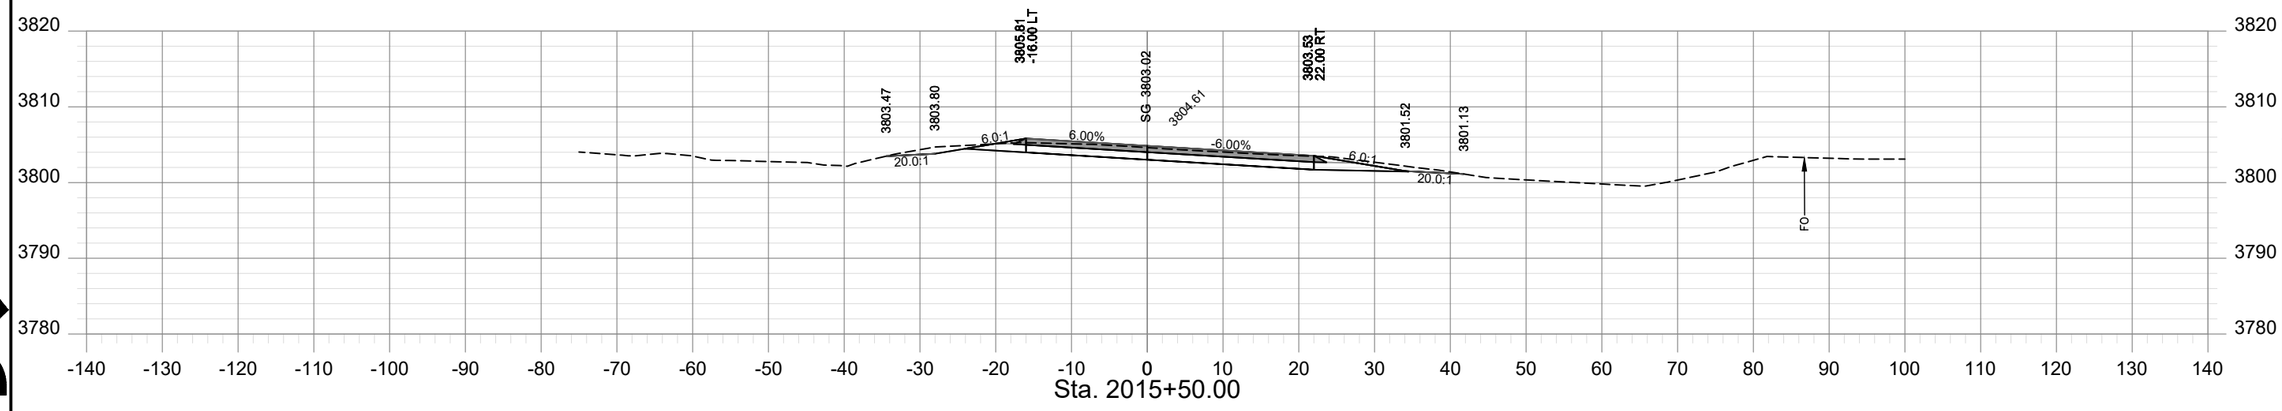

Sta. 2015+50.00

SHEET NO.
XS - 15

PROJECT NAME: TAFT - WEST
COUNTY: MINERAL COUNTY
PROJECT ID: IM-NHFP 90-1(228)3
UPN: 9487000

CHECKED BY	LFISCHER	6/29/23
REVIEWED BY	SMARSHALL	6/29/23
DESIGNED BY	BJOHNSON	6/29/23

9487000RDLAYZ16.DWG


MONTANA
Department of Transportation

ROAD PLANS


12/21/2023 10:26 AM

HDR


AWARD COPY

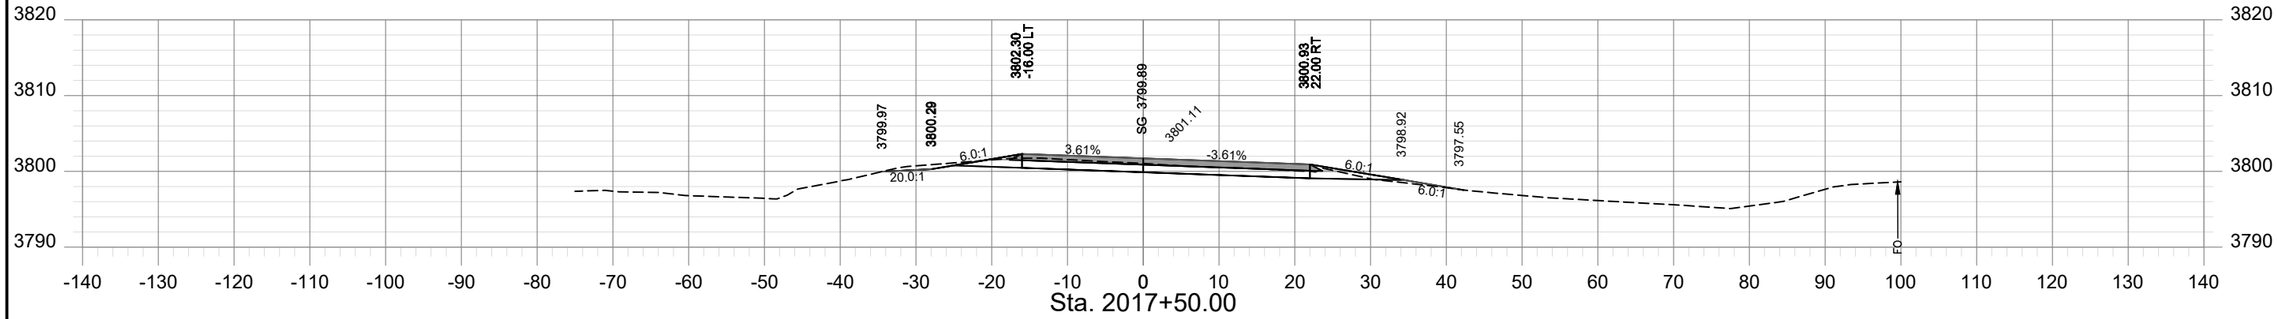

Sta. 2017+50.00

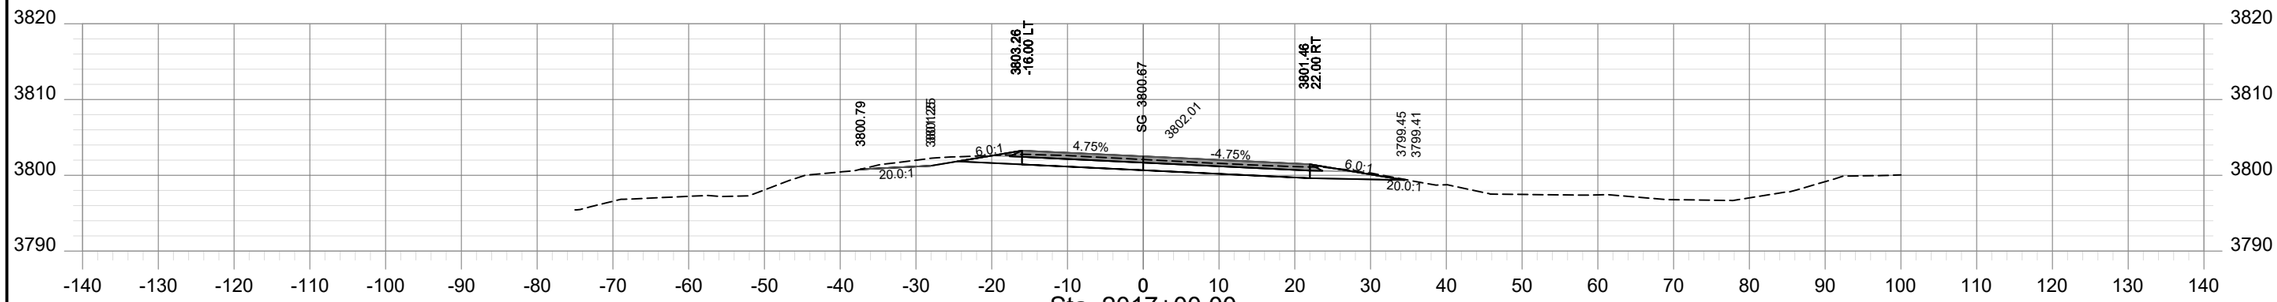

Sta. 2017+00.00

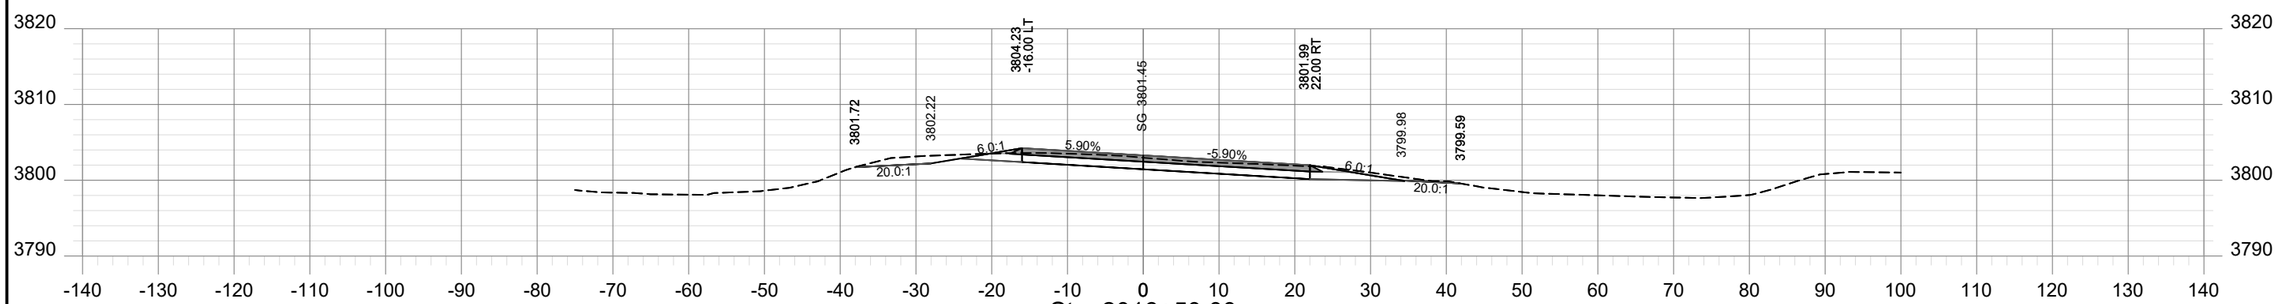

Sta. 2016+50.00

SHEET NO.
XS - 16

PROJECT NAME: TAFT - WEST
COUNTY: MINERAL COUNTY
PROJECT ID: IM-NHFP 90-1(228)3
UPN: 9487000

	CHECKED BY	REVIEWED BY	DESIGNED BY
	LFISCHER	SMARSHALL	BJOHNSON
	6/29/23	6/29/23	6/29/23


9487000RDLAYZ16.DWG

MONTANA
Department of Transportation


ROAD PLANS

12/21/2023 10:26 AM


AWARD COPY

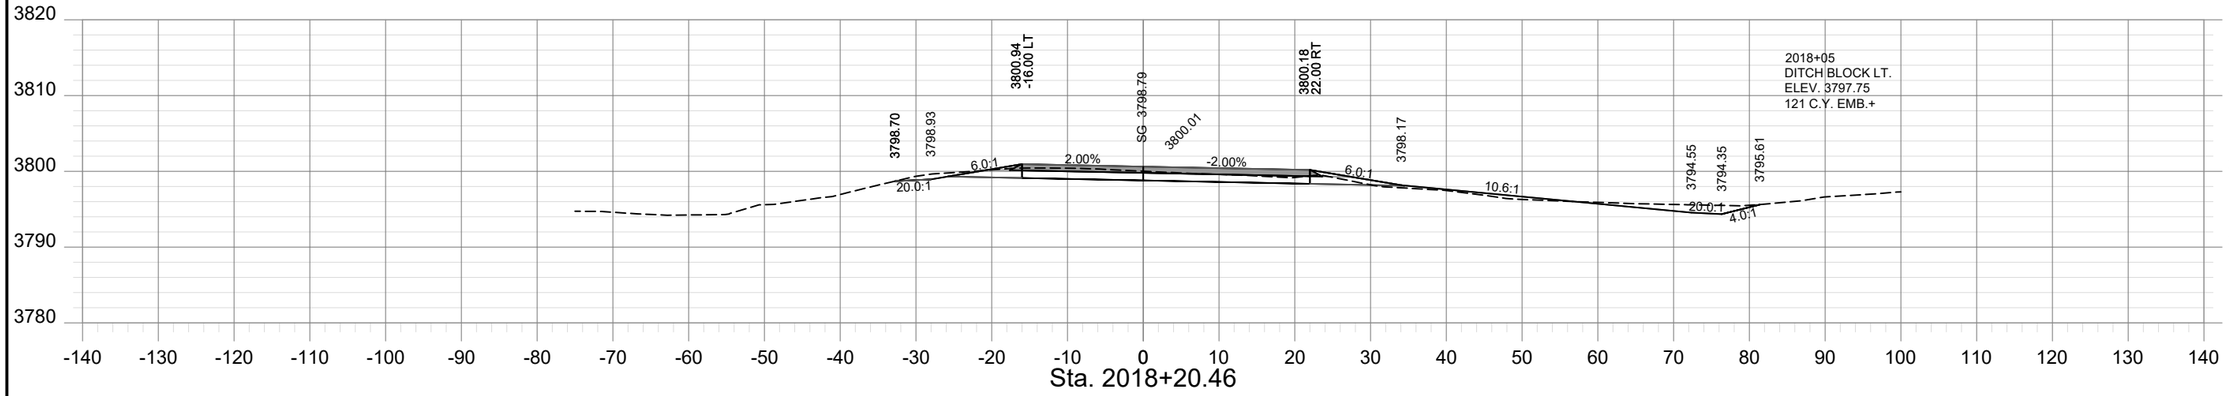

Sta. 2018+20.46

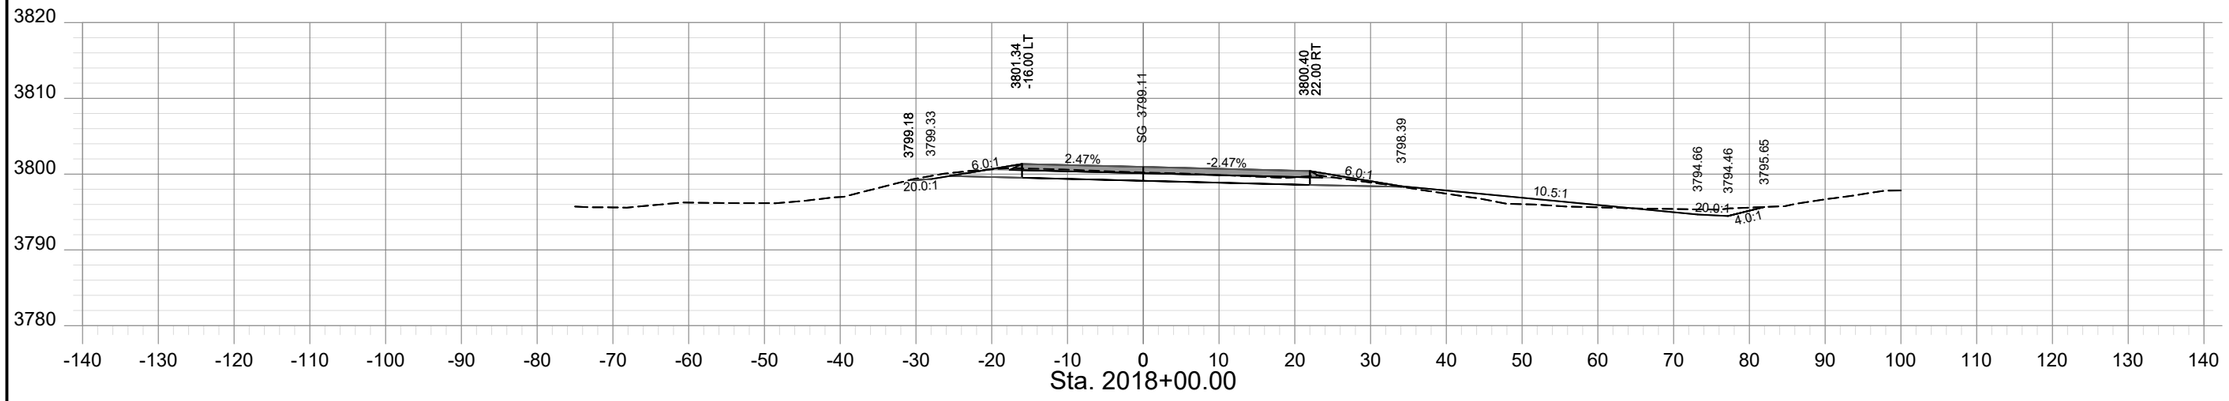

Sta. 2018+00.00

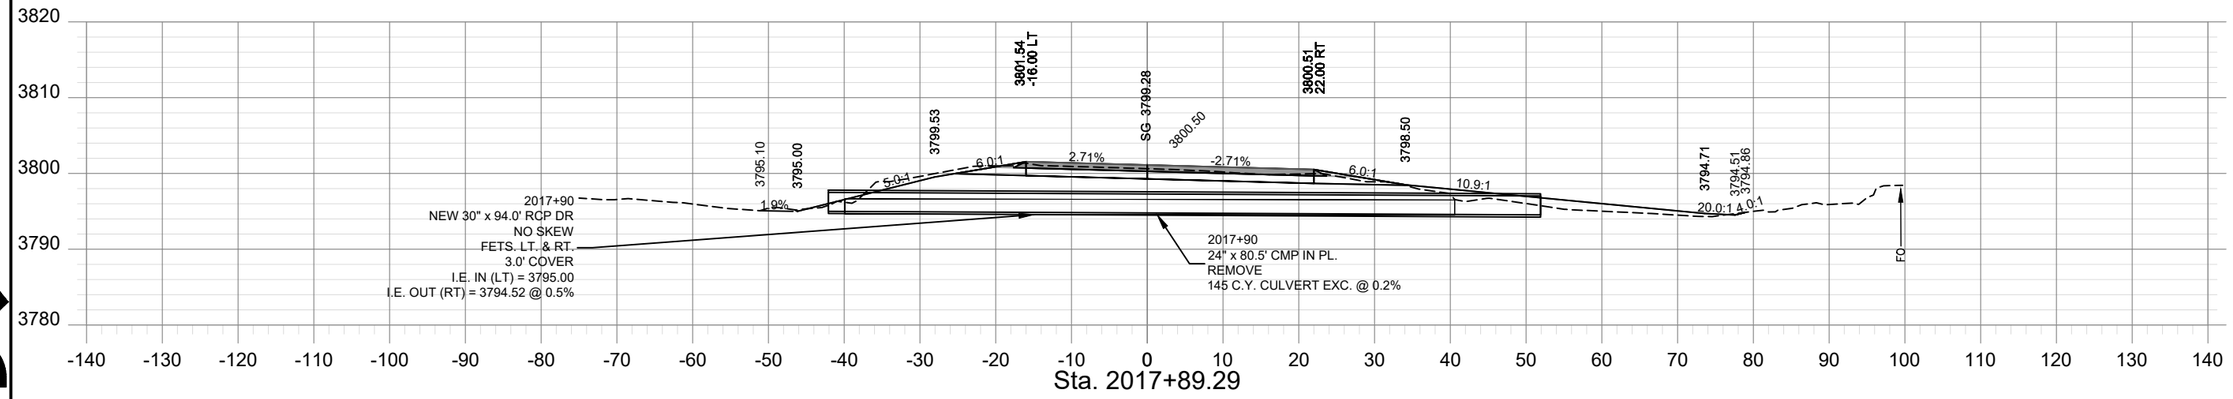

Sta. 2017+89.29

SHEET NO.
XS - 17

PROJECT NAME: TAFT - WEST
COUNTY: MINERAL COUNTY
PROJECT ID: IM-NHFP 90-1(228)3
UPN: 9487000

CHECKED BY	LFISCHER	6/29/23
REVIEWED BY	SMARSHALL	6/29/23
DESIGNED BY	BJOHNSON	6/29/23

MONTANA
Department of Transportation


ROAD PLANS

12/21/2023 10:26 AM


9487000RDLAYZ16.DWG

HDR


AWARD COPY

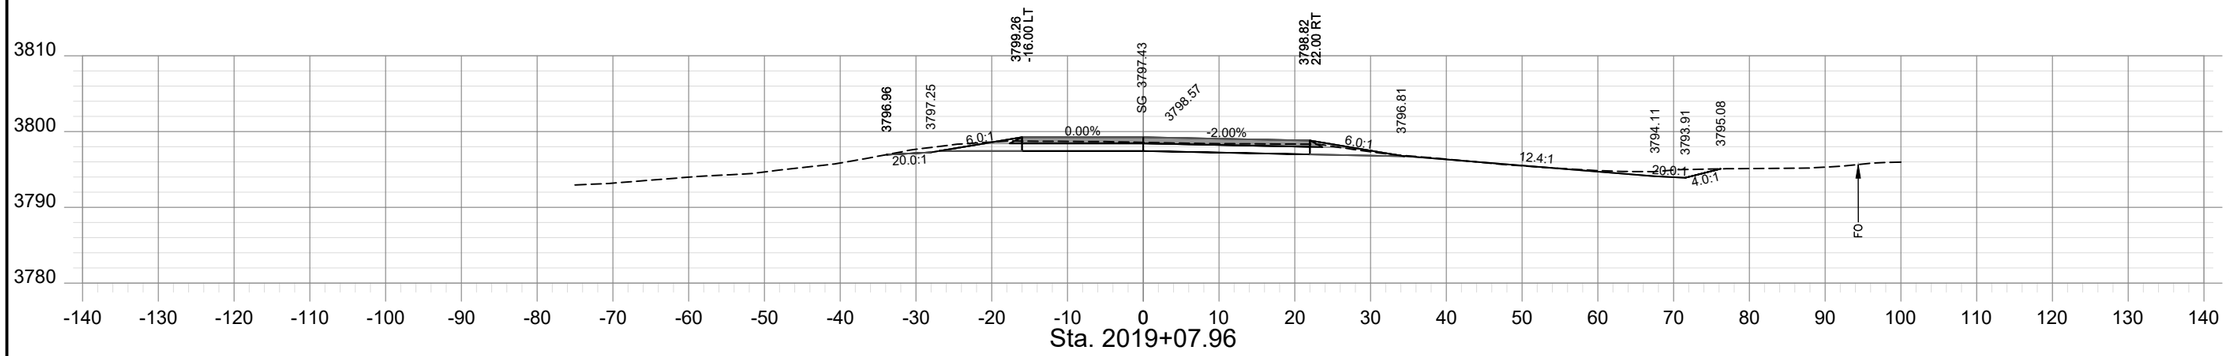


Sta. 2019+07.96

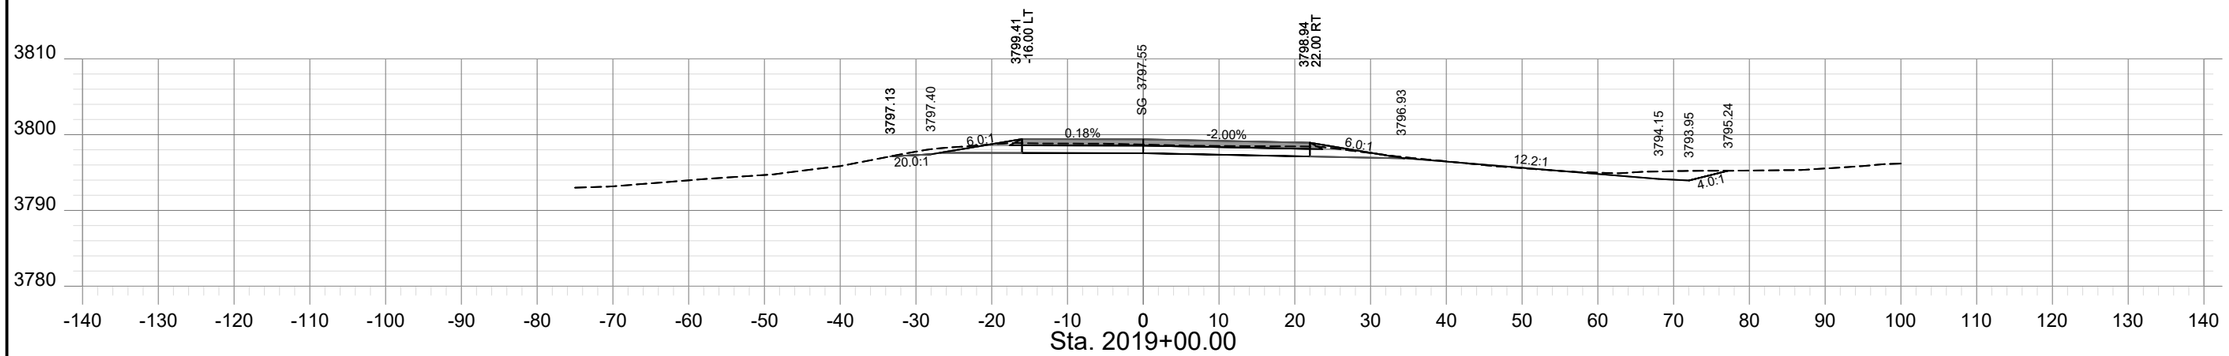

Sta. 2019+00.00

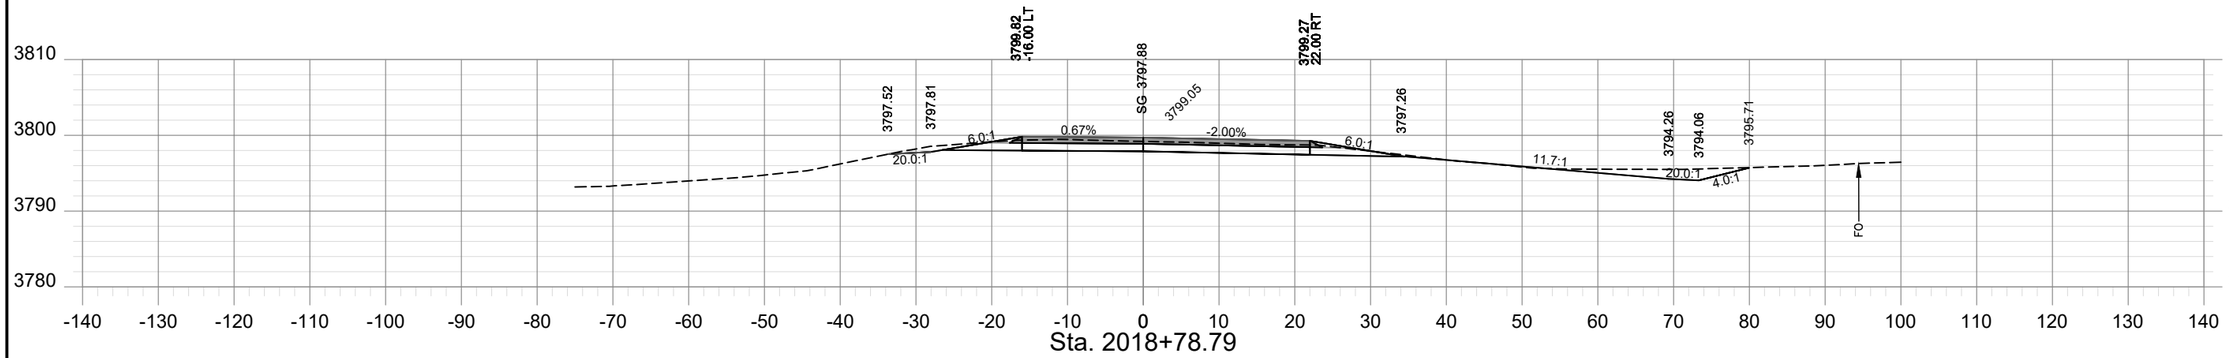

Sta. 2018+78.79

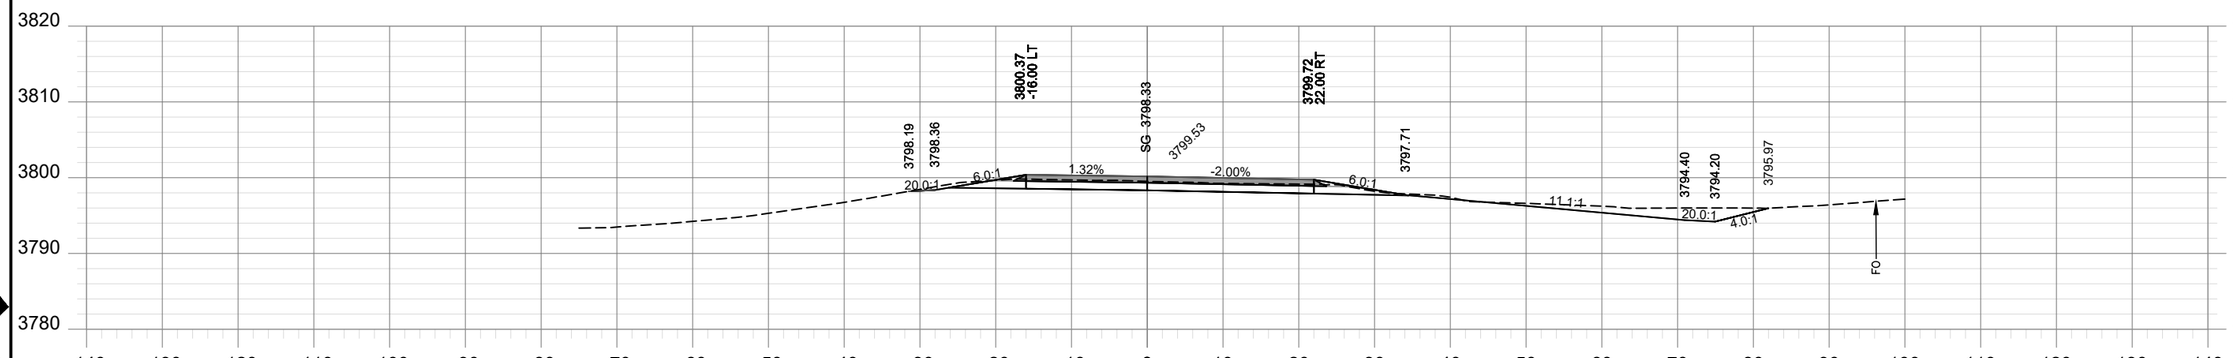

Sta. 2018+50.00

SHEET NO.
XS - 18

PROJECT NAME: TAFT - WEST
COUNTY: MINERAL COUNTY
PROJECT ID: IM-NHFP 90-1(228)3
UPN: 9487000

CHECKED BY	LFISCHER	6/29/23
REVIEWED BY	SMARSHALL	6/29/23
DESIGNED BY	BJOHNSON	6/29/23


9487000RDLAYZ16.DWG

MONTANA
Department of Transportation


ROAD PLANS

12/21/2023 10:26 AM


AWARD COPY

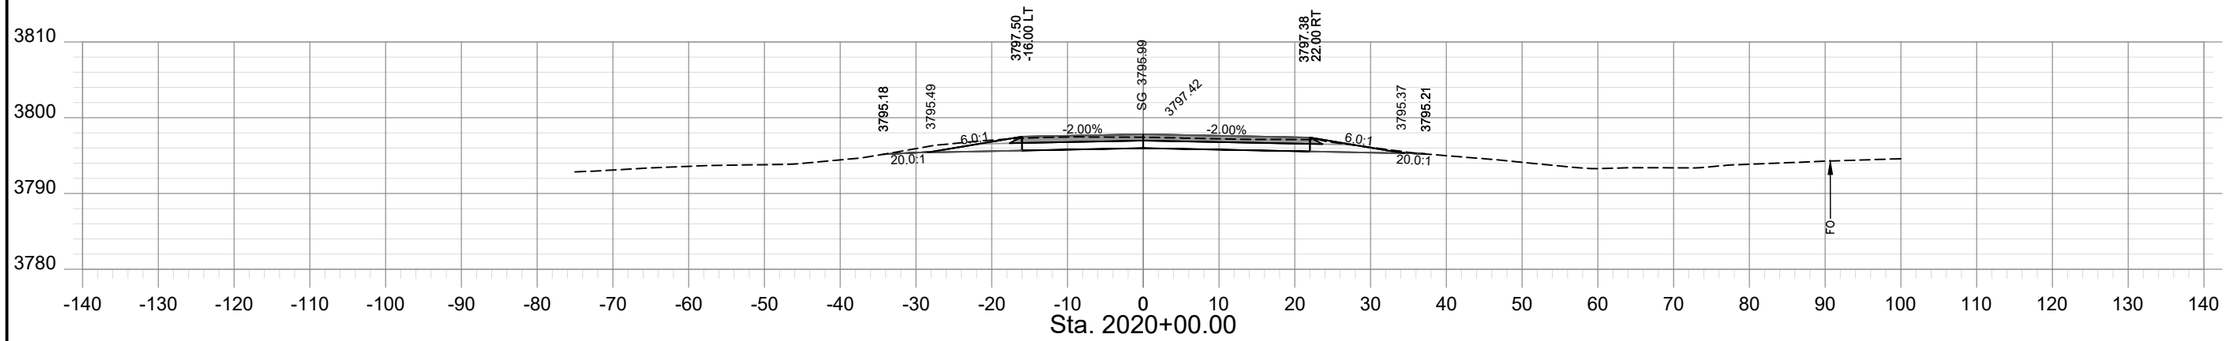

Sta. 2020+00.00

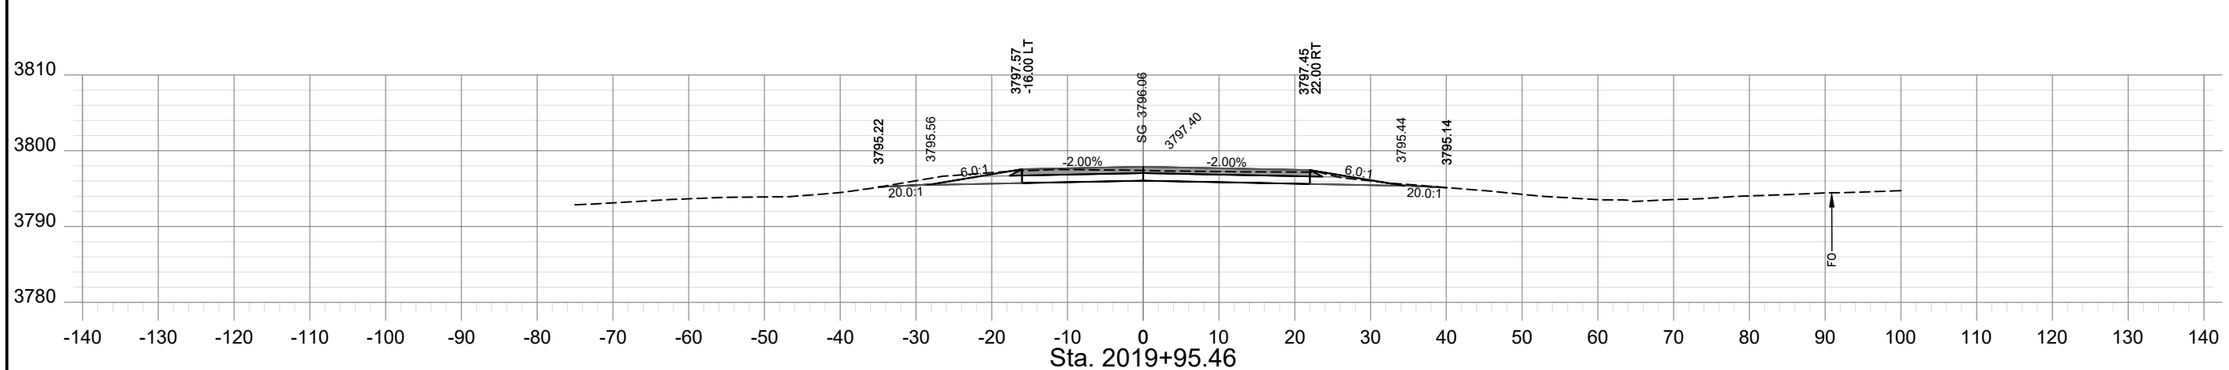

Sta. 2019+95.46

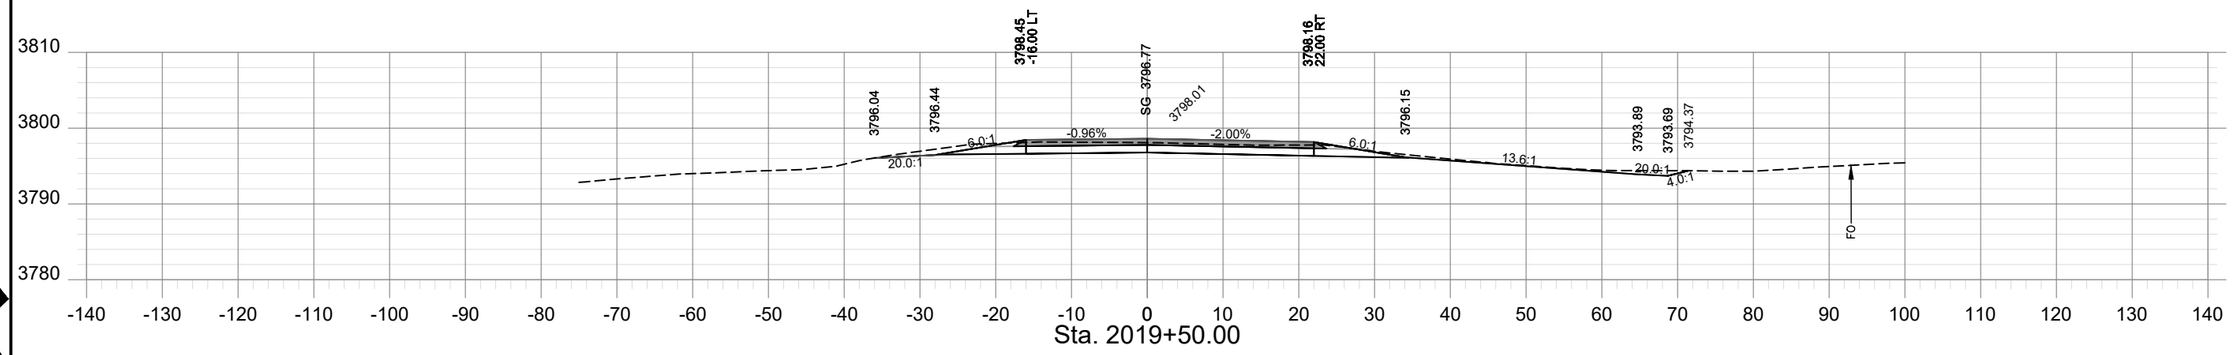

Sta. 2019+50.00

SHEET NO.
XS - 19

PROJECT NAME: TAFT - WEST
COUNTY: MINERAL COUNTY
PROJECT ID: IM-NHFP 90-1(228)3
UPN: 9487000

CHECKED BY	LFISCHER	6/29/23
REVIEWED BY	SMARSHALL	6/29/23
DESIGNED BY	BJOHNSON	6/29/23


9487000RDLAYZ16.DWG

MONTANA
Department of Transportation


ROAD PLANS

12/21/2023 10:26 AM


AWARD COPY

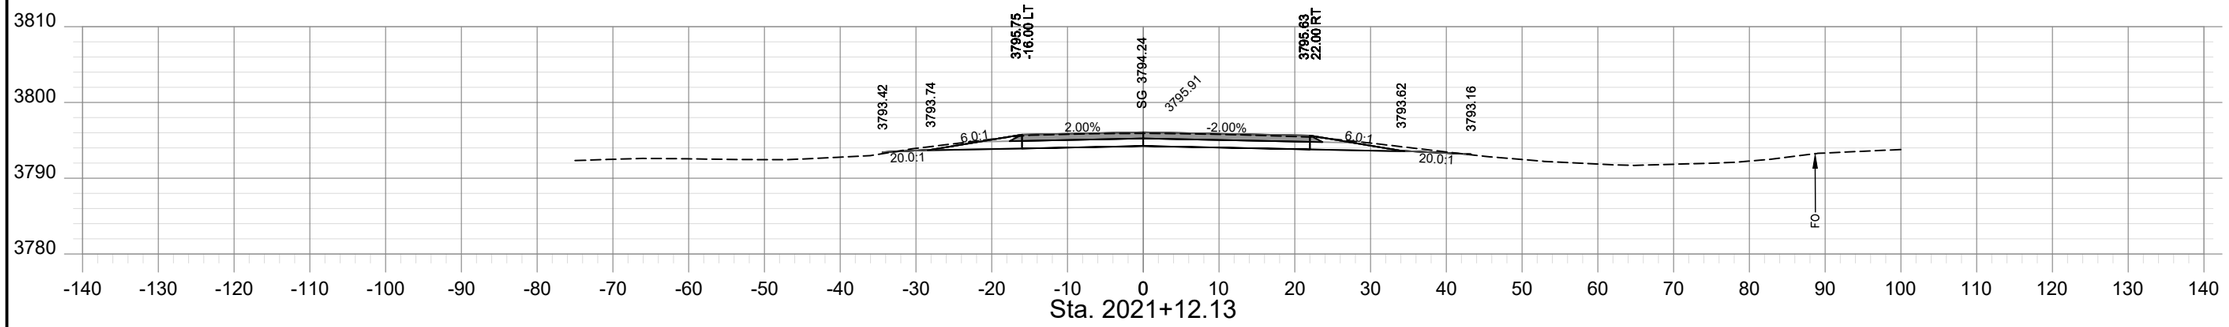

Sta. 2021+12.13

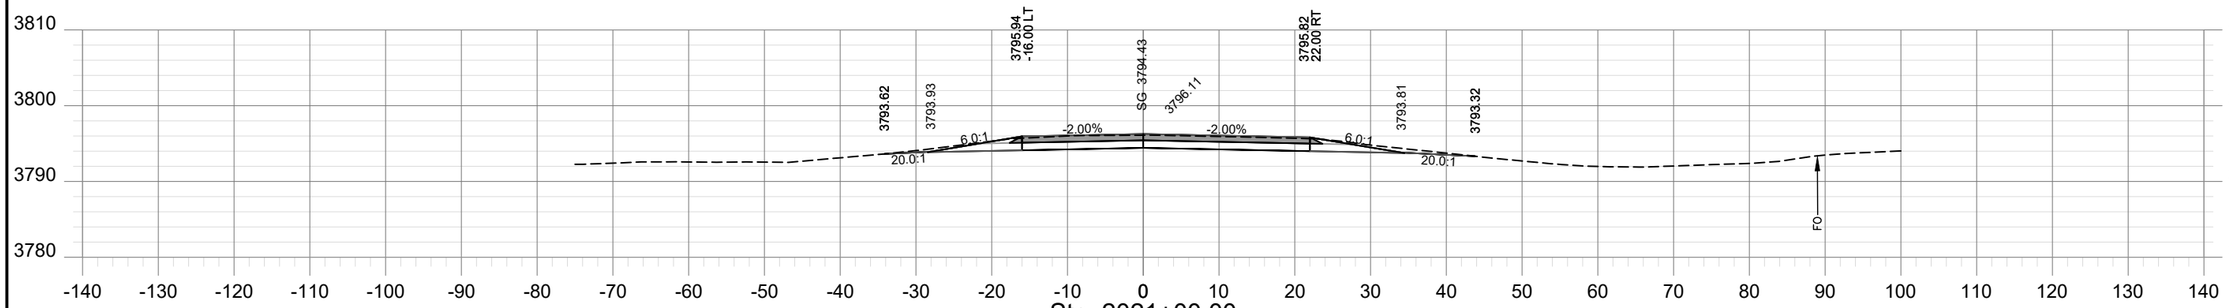

Sta. 2021+00.00

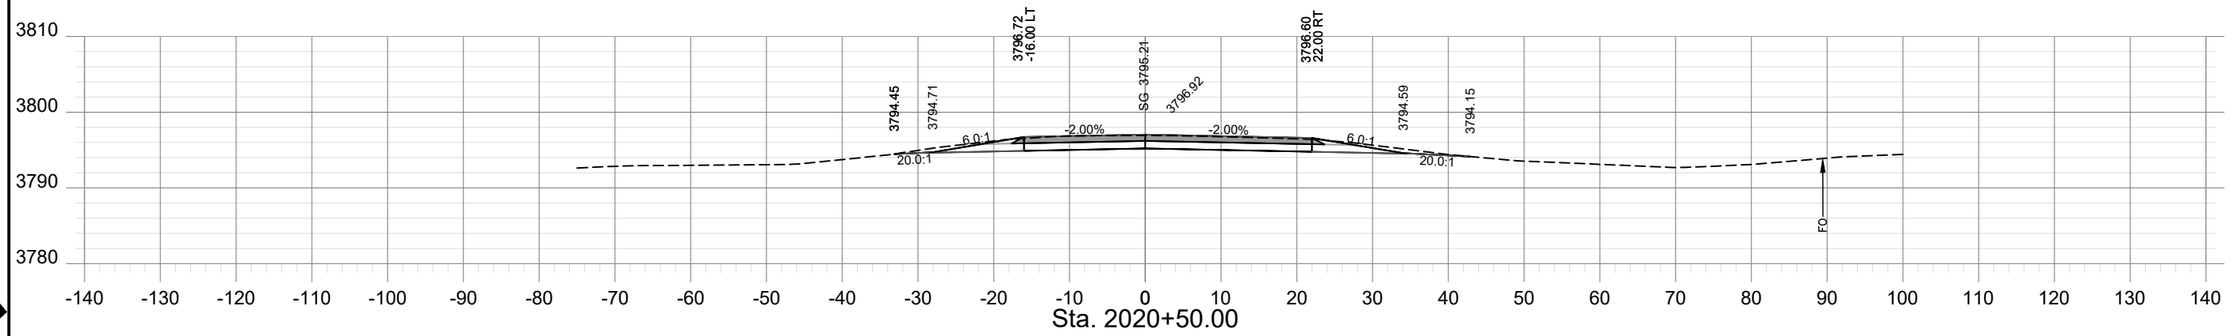

Sta. 2020+50.00

SHEET NO.
XS - 20

PROJECT NAME: TAFT - WEST
COUNTY: MINERAL COUNTY
PROJECT ID: IM-NHFP 90-1(228)3
UPN: 9487000

CHECKED BY	LFISCHER	6/29/23	
REVIEWED BY	SMARSHALL	6/29/23	
DESIGNED BY	BJOHNSON	6/29/23	9487000RDLAYZ16.DWG


MONTANA
Department of Transportation

ROAD PLANS


12/21/2023 10:26 AM

HDR


AWARD COPY

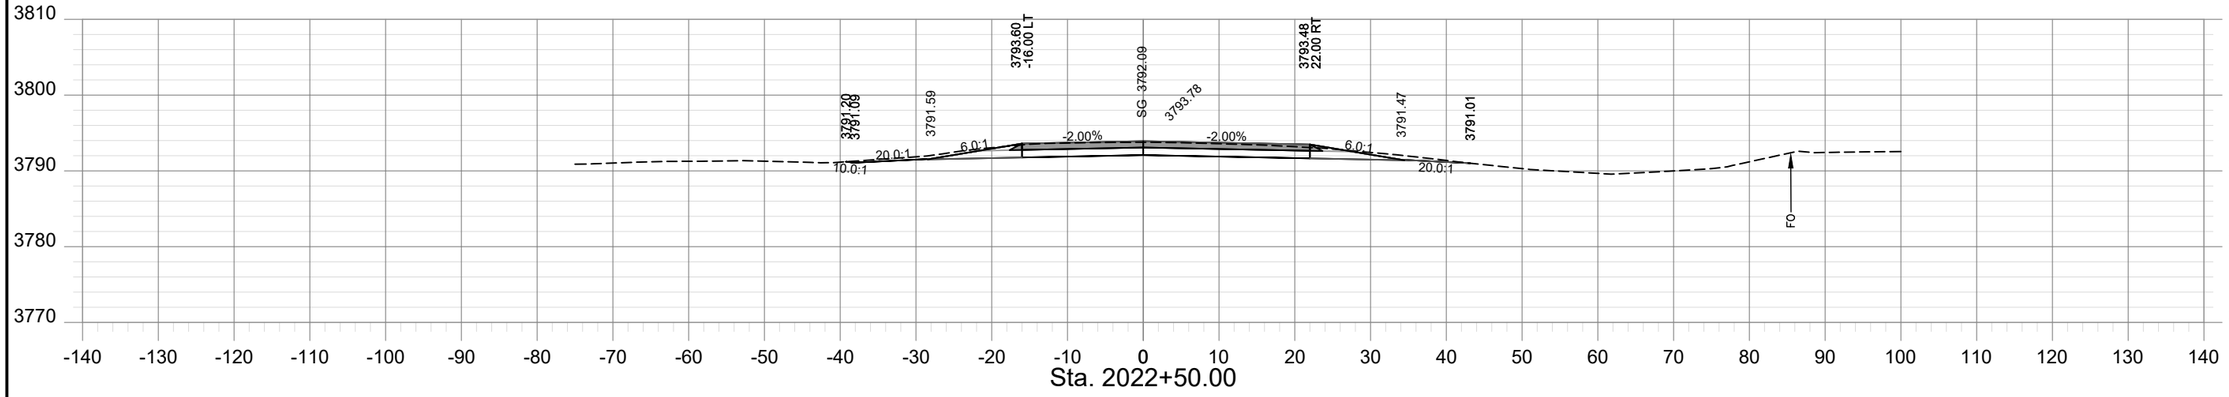

Sta. 2022+50.00

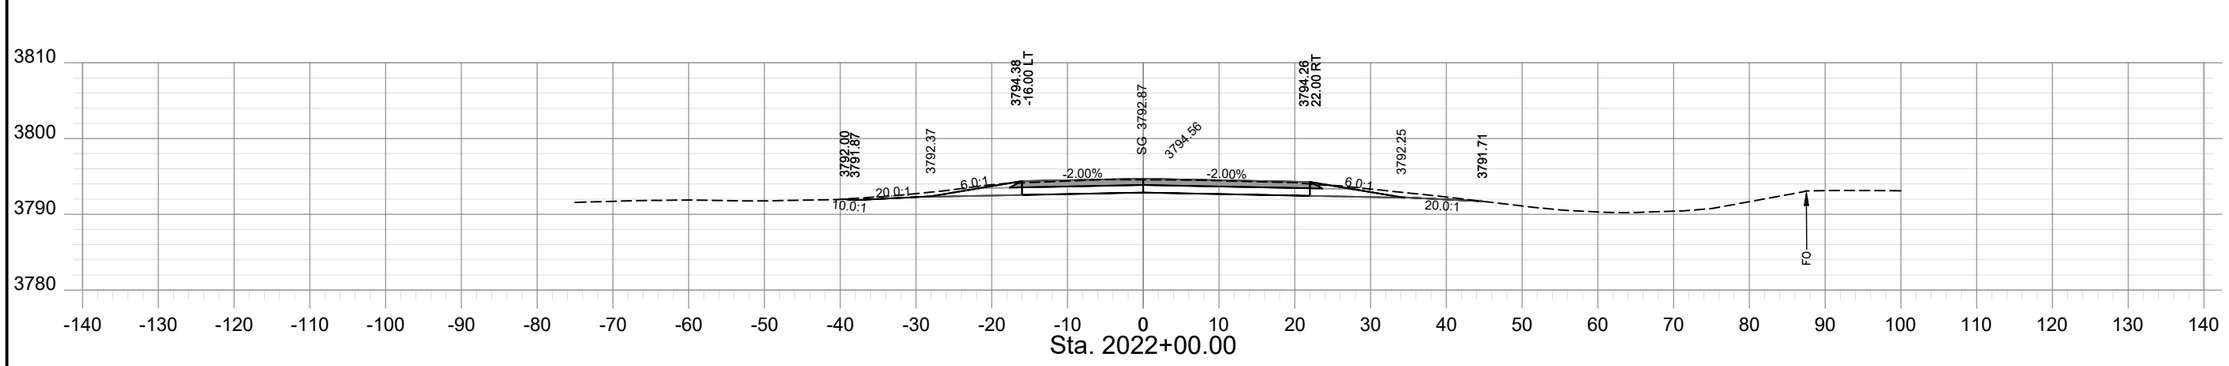

Sta. 2022+00.00

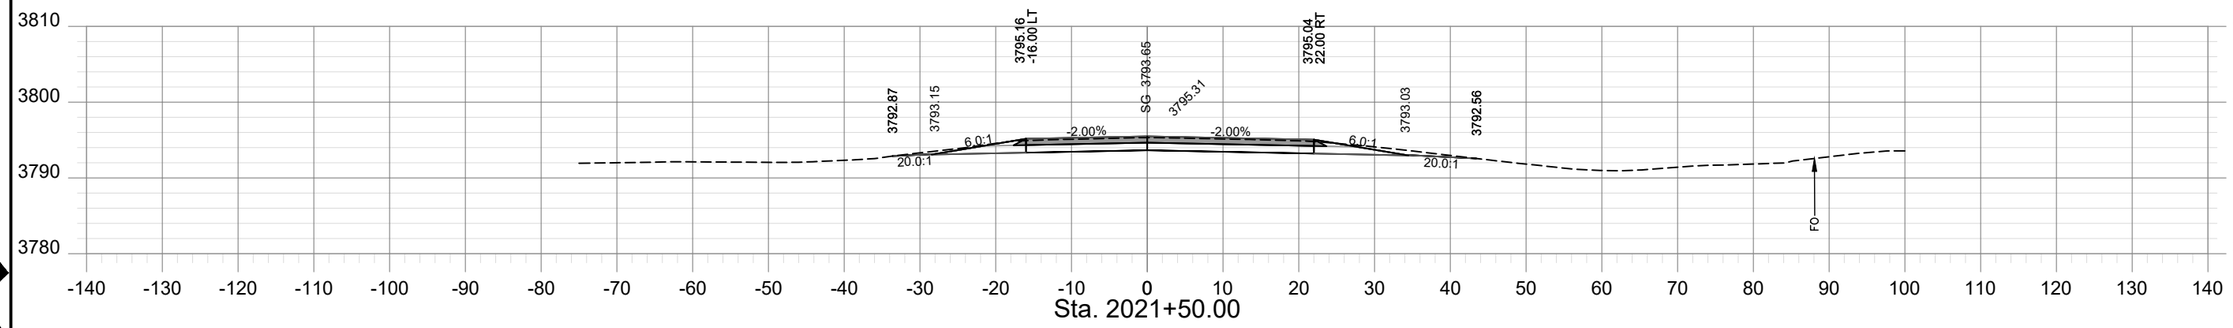

Sta. 2021+50.00

SHEET NO.
XS - 21

PROJECT NAME: TAFT - WEST
COUNTY: MINERAL COUNTY
PROJECT ID: IM-NHFP 90-1(228)3
UPN: 9487000

CHECKED BY	LFISCHER	6/29/23
REVIEWED BY	SMARSHALL	6/29/23
DESIGNED BY	BJOHNSON	6/29/23


9487000RDLAYZ16.DWG

MONTANA
Department of Transportation


ROAD PLANS

12/21/2023 10:26 AM


AWARD COPY

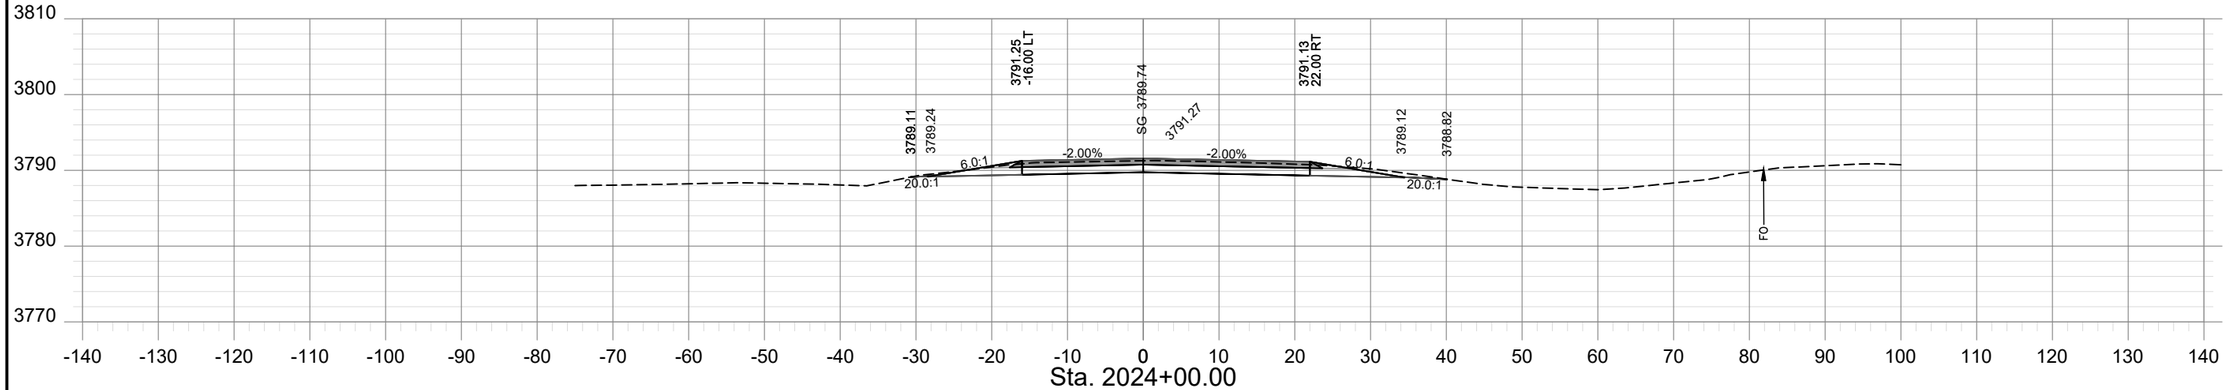

Sta. 2024+00.00

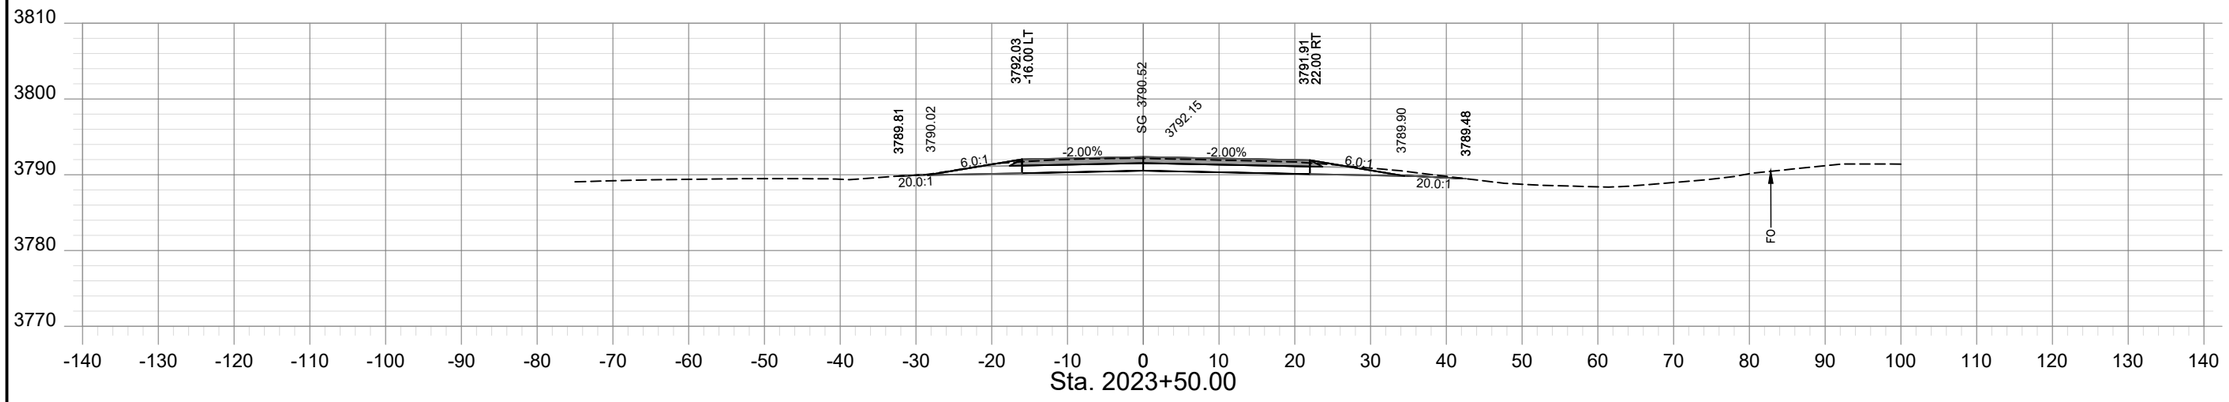

Sta. 2023+50.00

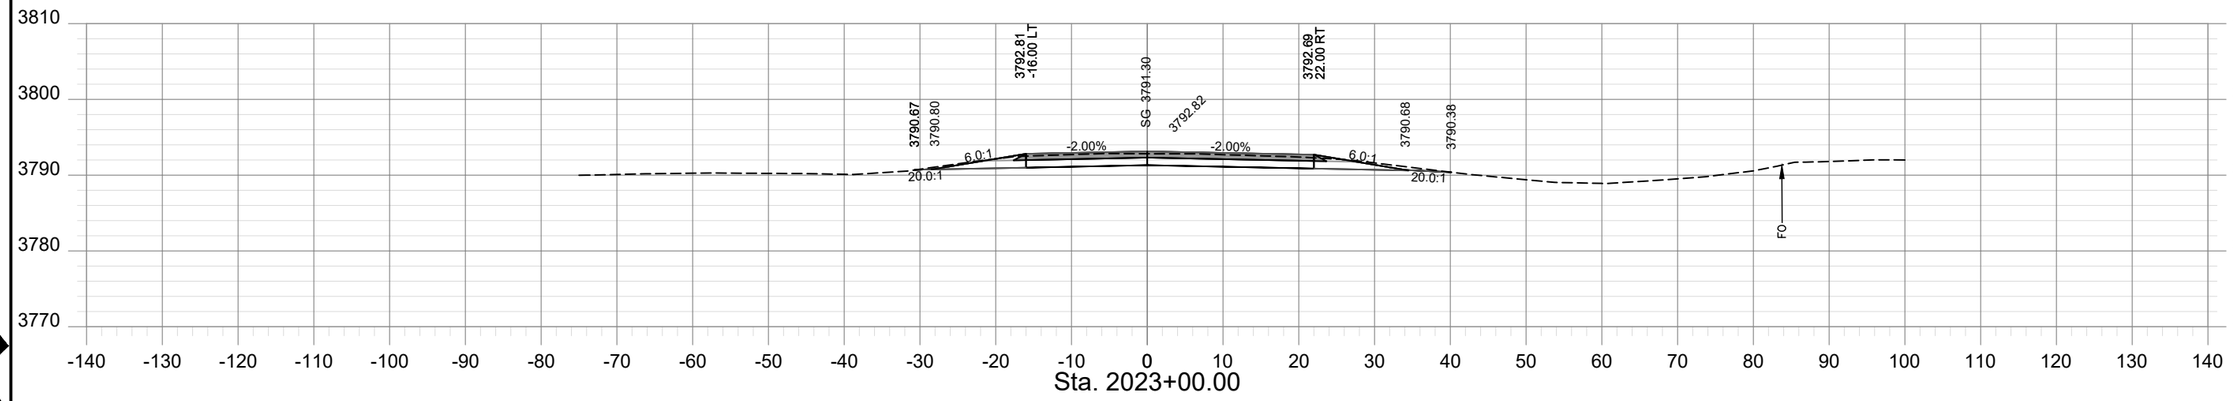

Sta. 2023+00.00

SHEET NO.
XS - 22

PROJECT NAME	TAFT - WEST		
COUNTY	MINERAL COUNTY		
PROJECT ID	IM-NHFP 90-1(228)3		
UPN	9487000		
CHECKED BY	LFISCHER	6/29/23	
REVIEWED BY	SMARSHALL	6/29/23	
DESIGNED BY	BJOHNSON	6/29/23	

MONTANA
Department of Transportation


ROAD PLANS

12/21/2023 10:26 AM


9487000RDLAYZ16.DWG

HDR


AWARD COPY

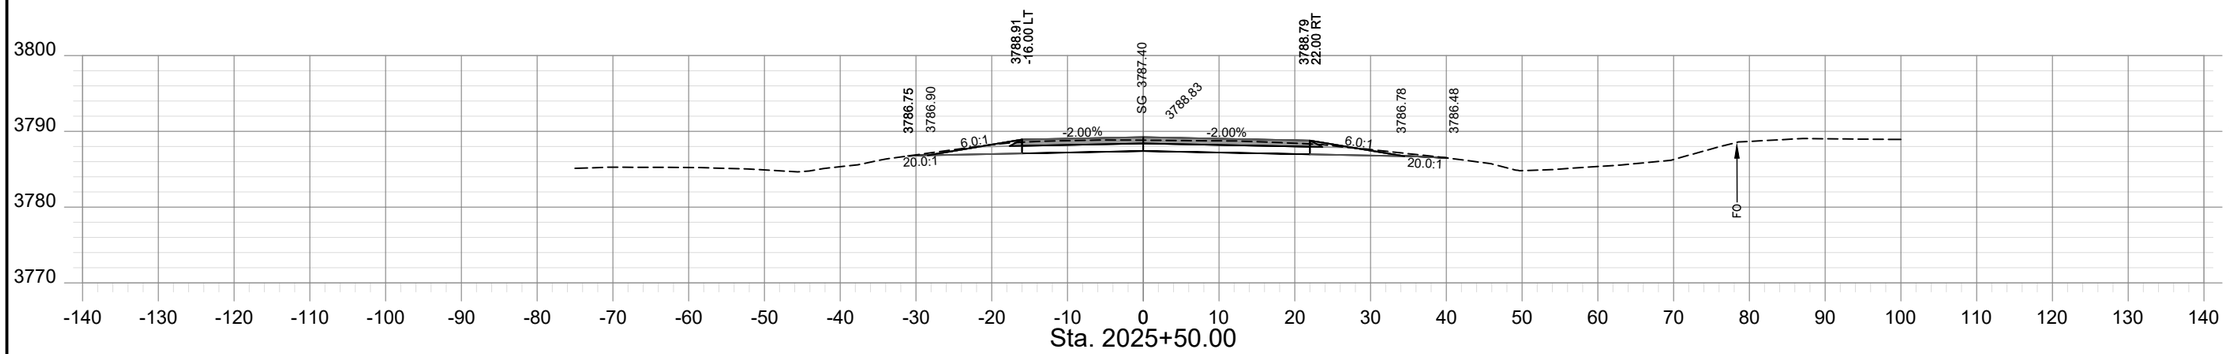

Sta. 2025+50.00

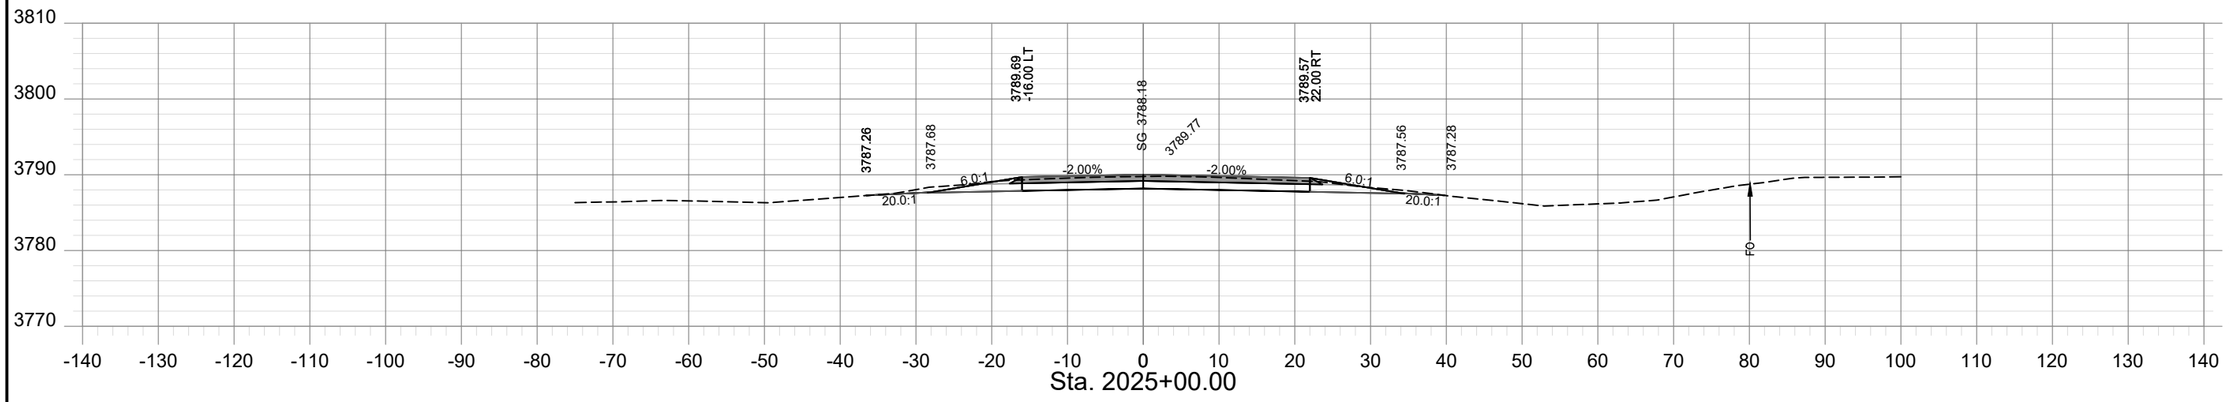

Sta. 2025+00.00

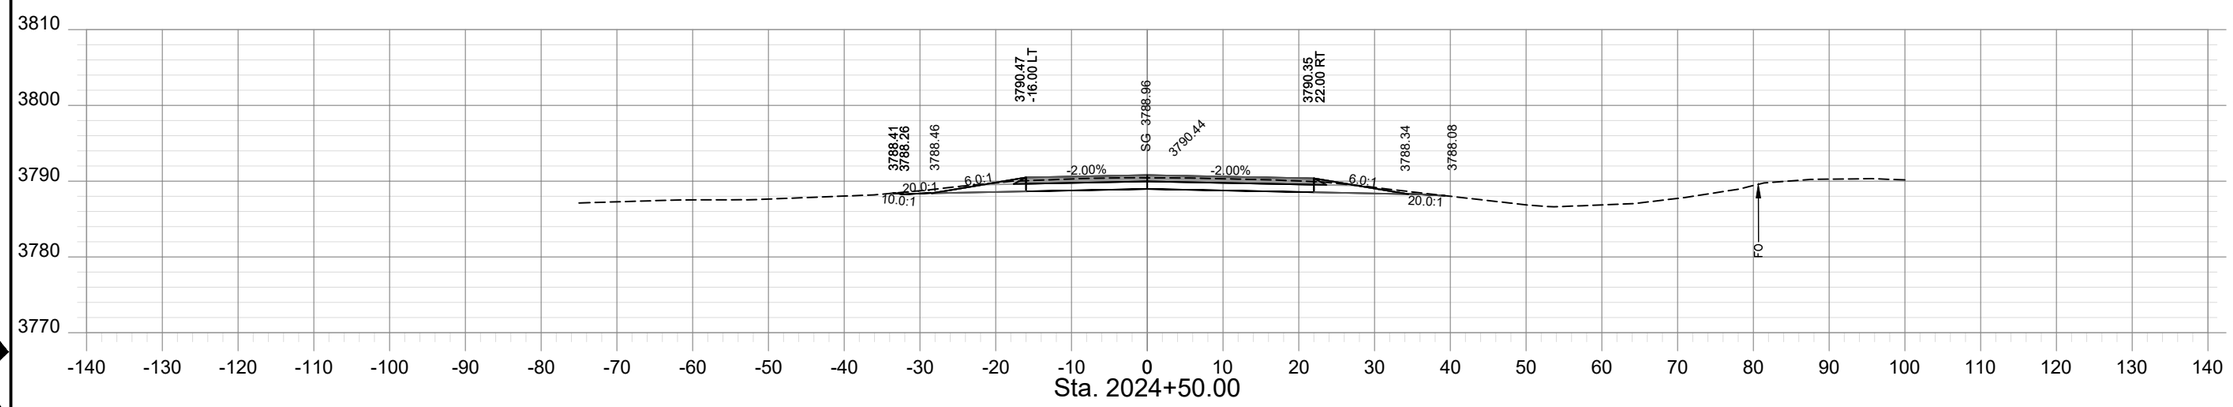

Sta. 2024+50.00

SHEET NO.
XS - 23

PROJECT NAME: TAFT - WEST
COUNTY: MINERAL COUNTY
PROJECT ID: IM-NHFP 90-1(228)3
UPN: 9487000

CHECKED BY	LFISCHER	6/29/23
REVIEWED BY	SMARSHALL	6/29/23
DESIGNED BY	BJOHNSON	6/29/23

9487000RDLAYZ16.DWG


MONTANA
Department of Transportation

ROAD PLANS


12/21/2023 10:26 AM

FDR


AWARD COPY

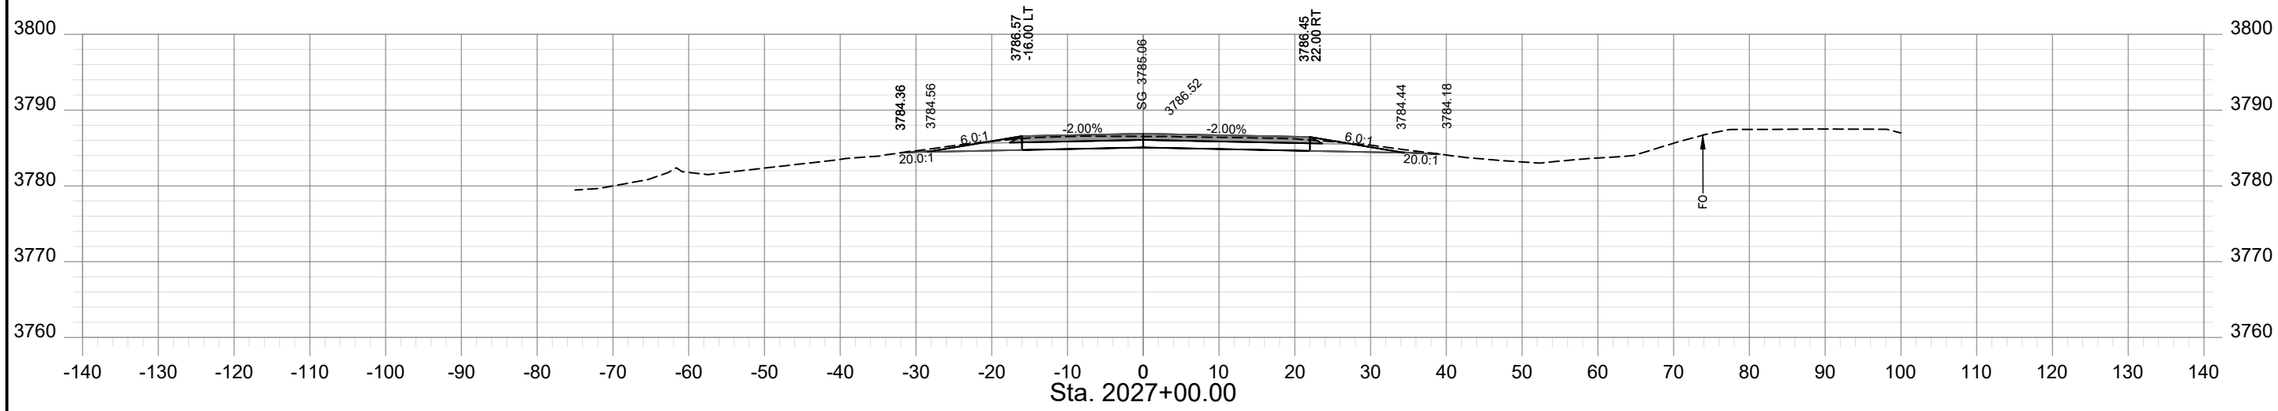

Sta. 2027+00.00

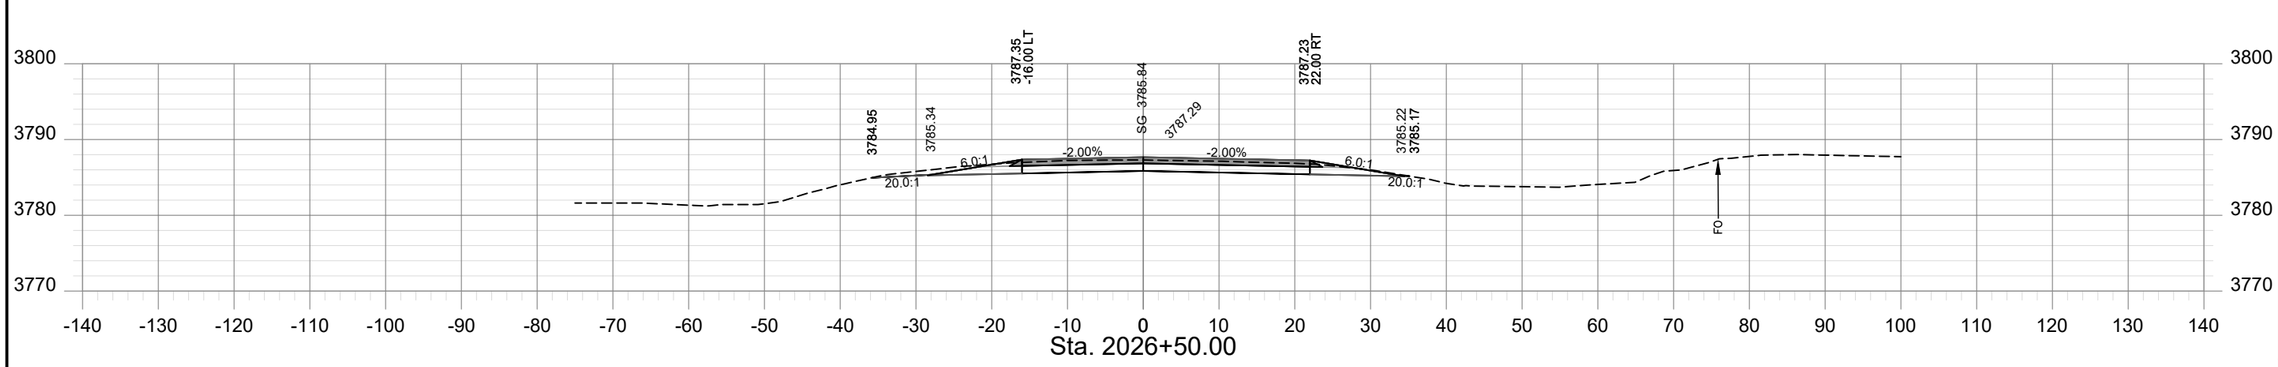

Sta. 2026+50.00

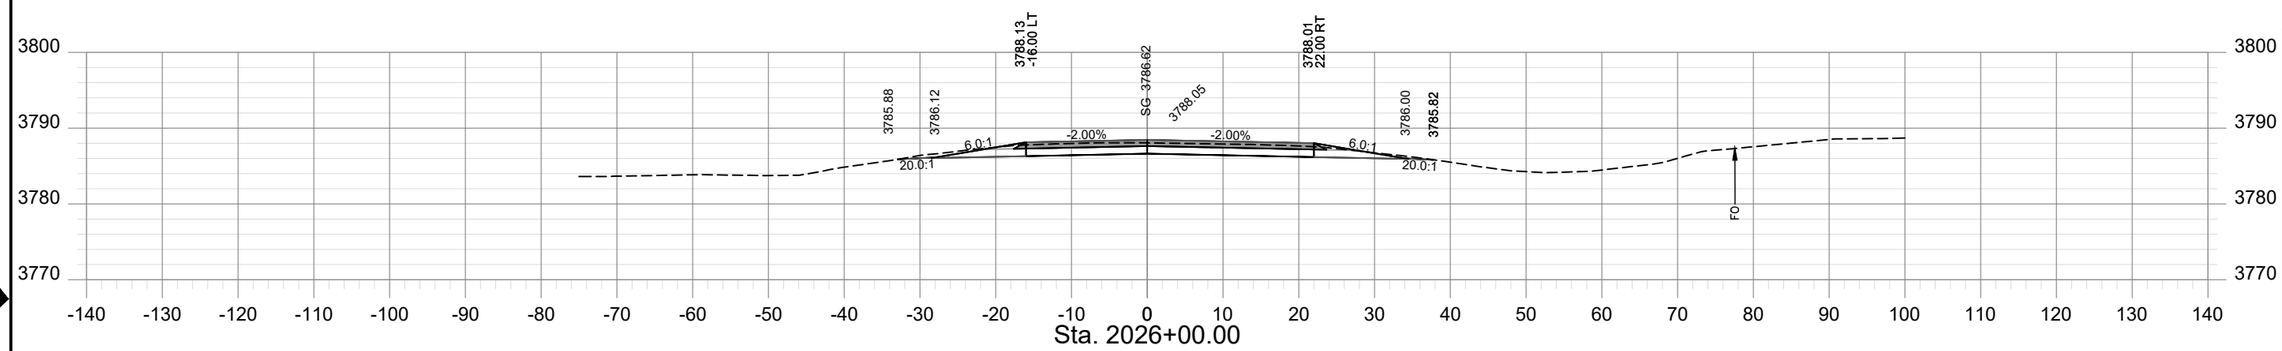

Sta. 2026+00.00

SHEET NO.
XS - 24

PROJECT NAME	TAFT - WEST			
COUNTY	MINERAL COUNTY			
PROJECT ID	IM-NHFP 90-1(228)3			
UPN	9487000			
CHECKED BY	LFISCHER	6/29/23		
REVIEWED BY	SMARSHALL	6/29/23		
DESIGNED BY	BJOHNSON	6/29/23		

MONTANA
Department of Transportation


ROAD PLANS

12/21/2023 10:26 AM


9487000RDLAYZ16.DWG

HDR


AWARD COPY

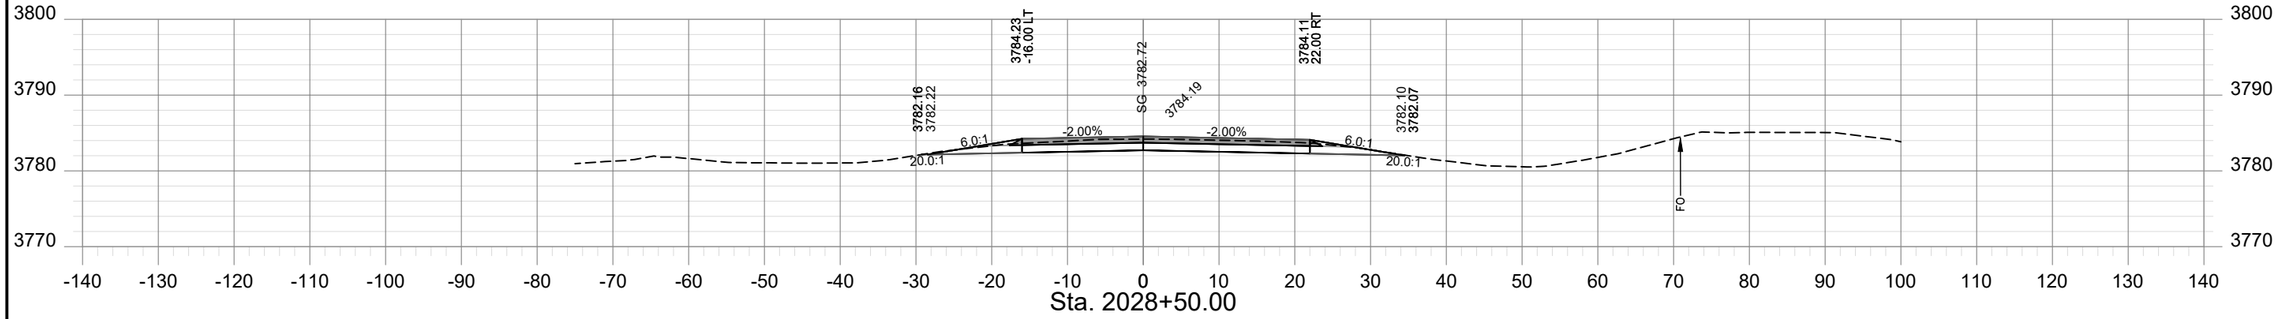

Sta. 2028+50.00

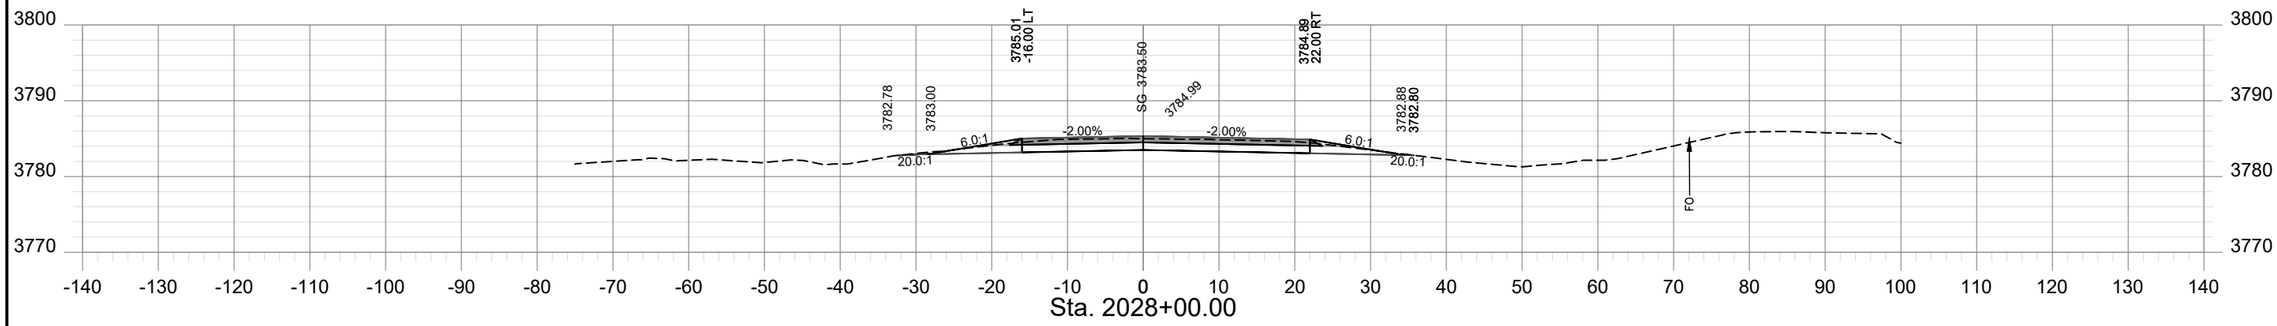

Sta. 2028+00.00

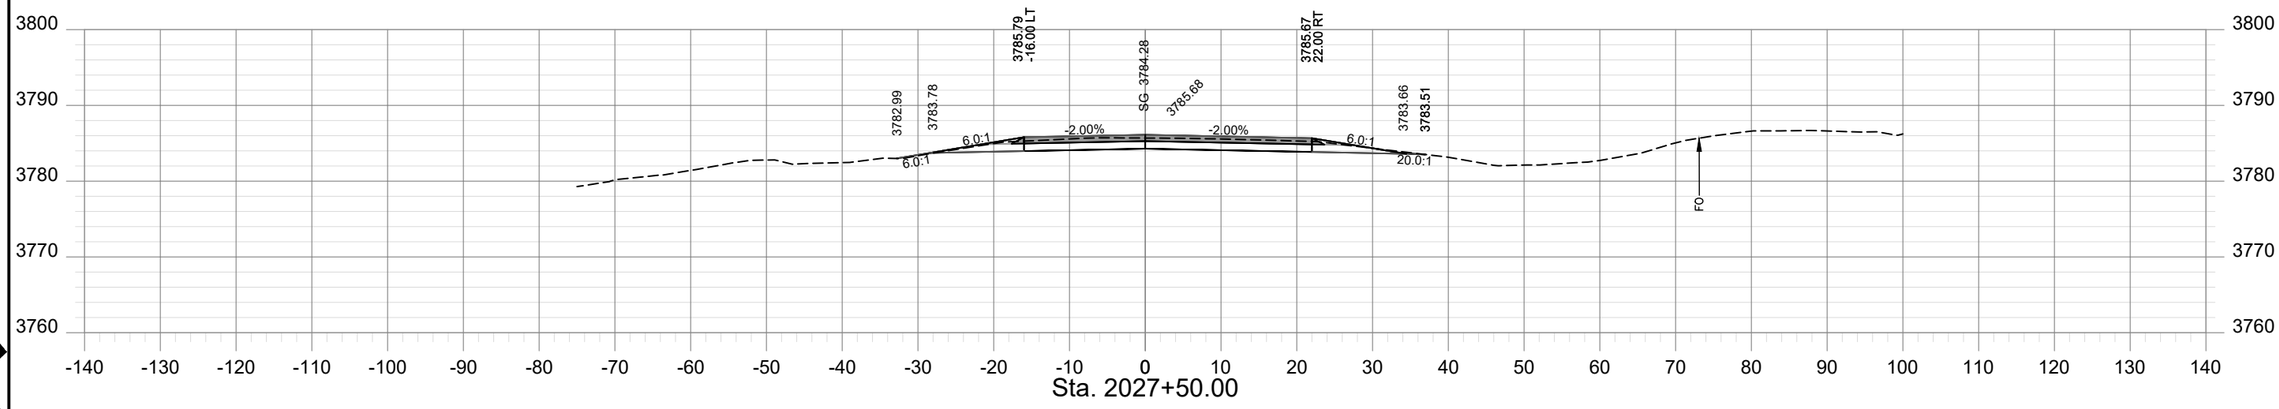

Sta. 2027+50.00

SHEET NO.
XS - 25

PROJECT NAME	TAFT - WEST	
COUNTY	MINERAL COUNTY	
PROJECT ID	IM-NHFP 90-1(228)3	
UPN	9487000	
DESIGNED BY	BJOHNSON	6/29/23
REVIEWED BY	SMARSHALL	6/29/23
CHECKED BY	LFISCHER	6/29/23


9487000RDLAY216.DWG

MONTANA
Department of Transportation


ROAD PLANS

12/21/2023 10:26 AM


AWARD COPY

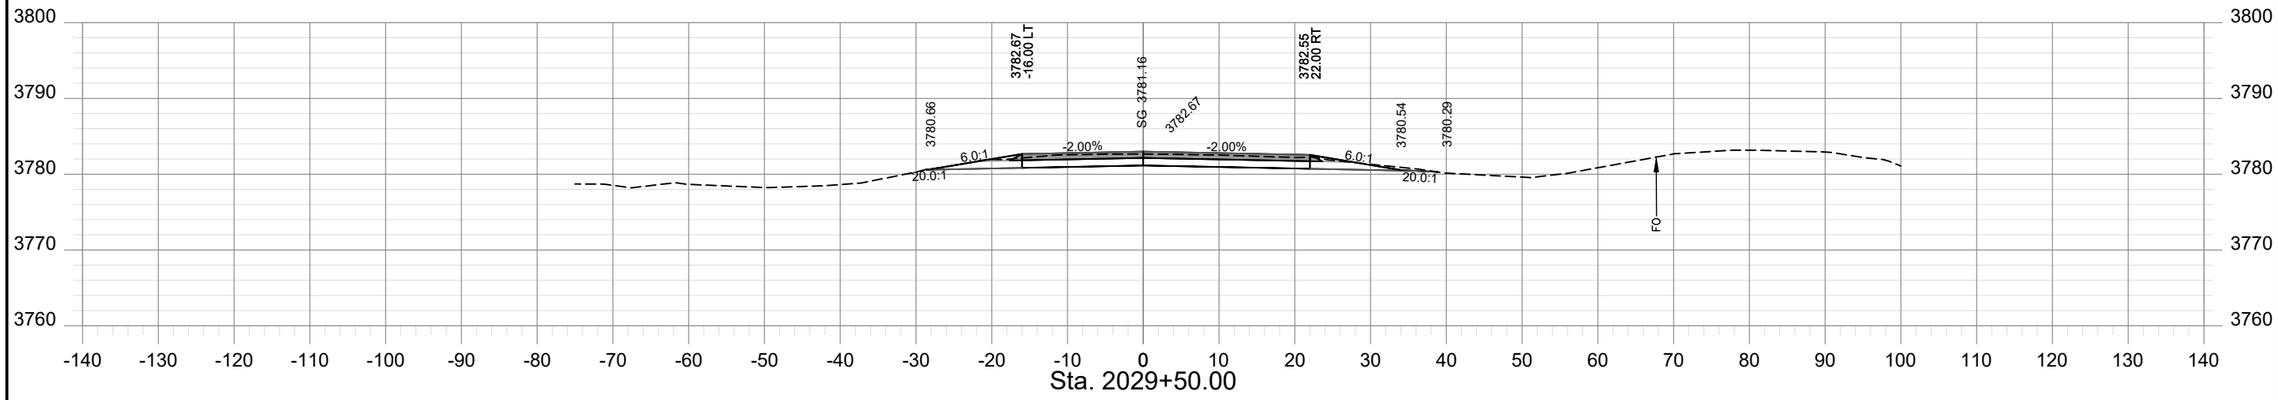

Sta. 2029+50.00

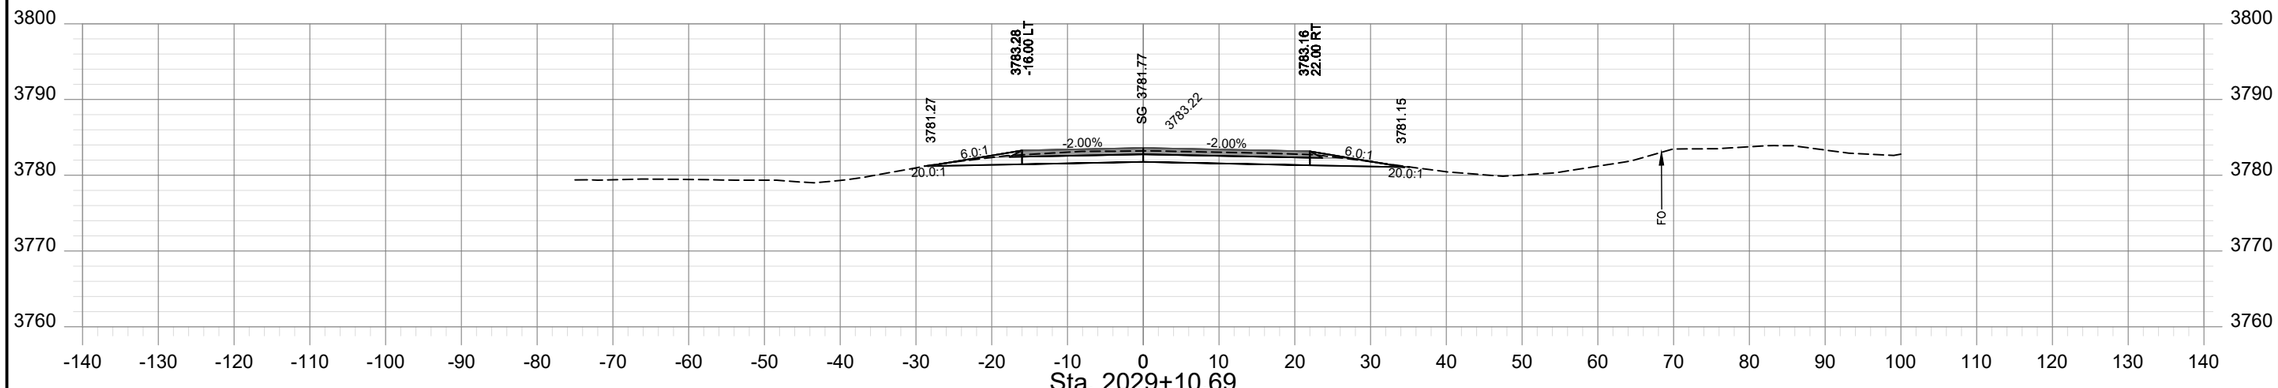

Sta. 2029+10.69

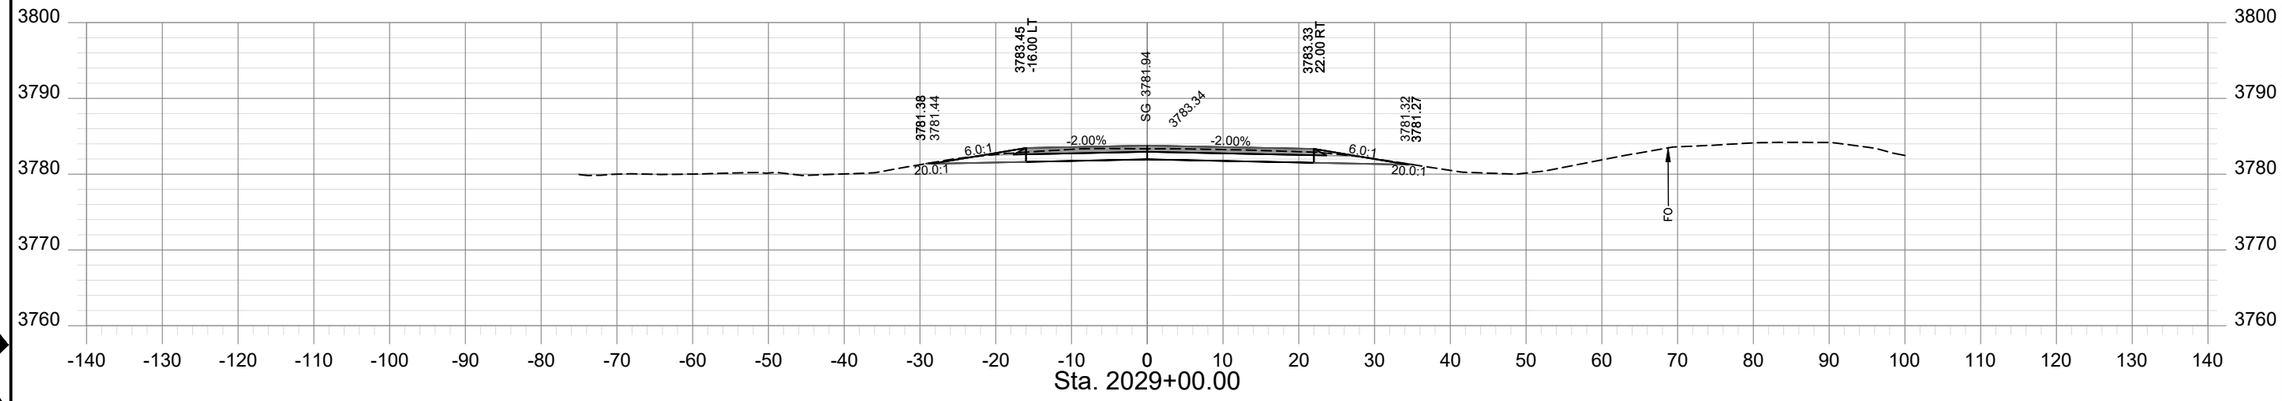

Sta. 2029+00.00

SHEET NO.
XS - 26

PROJECT NAME: TAFT - WEST
COUNTY: MINERAL COUNTY
PROJECT ID: IM-NHFP 90-1(228)3
UPN: 9487000

CHECKED BY	LFISCHER	6/29/23
REVIEWED BY	SMARSHALL	6/29/23
DESIGNED BY	BJOHNSON	6/29/23

9487000RDLAYZ16.DWG


MONTANA
Department of Transportation


ROAD PLANS


12/21/2023 10:26 AM

HDR

AWARD COPY

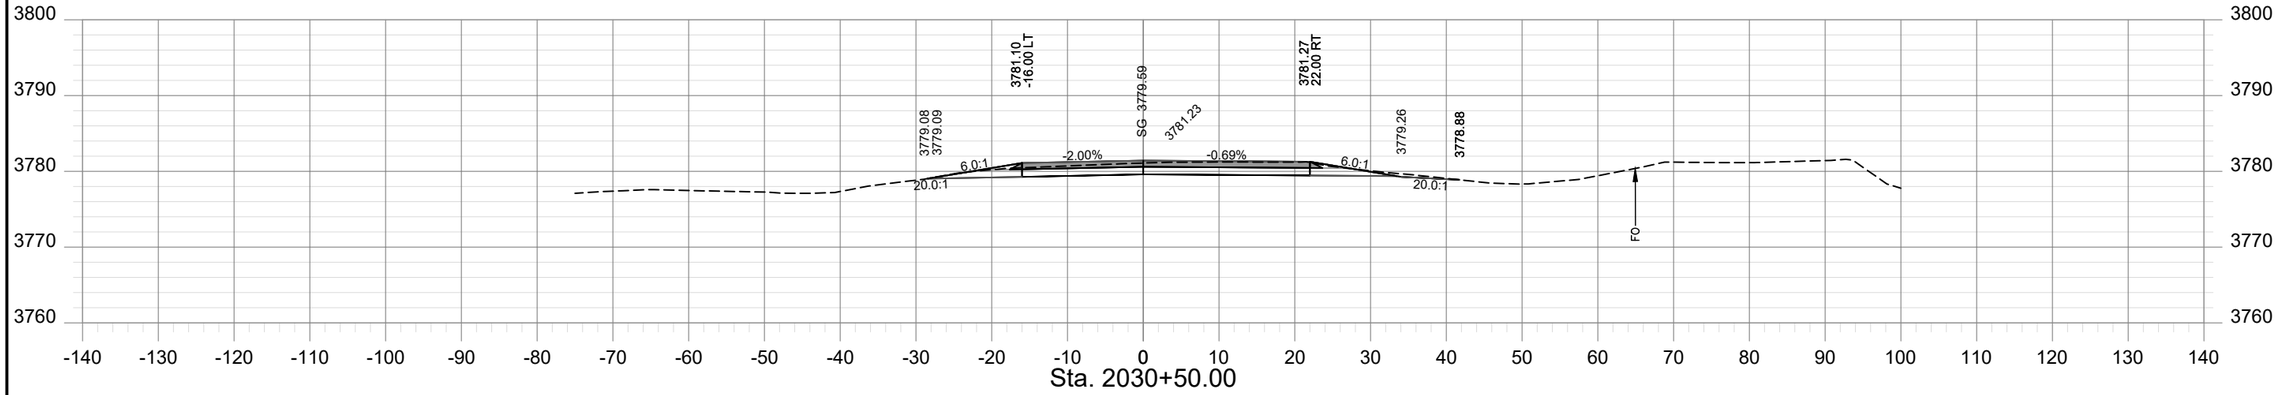

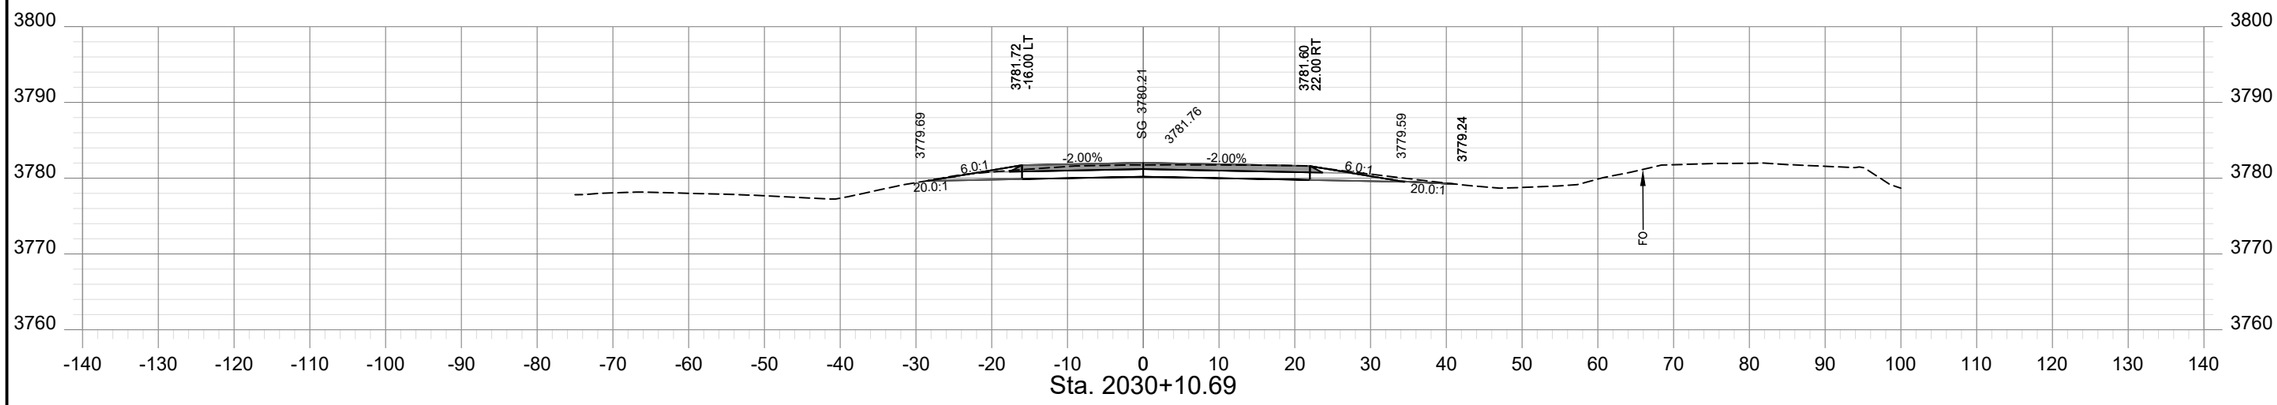

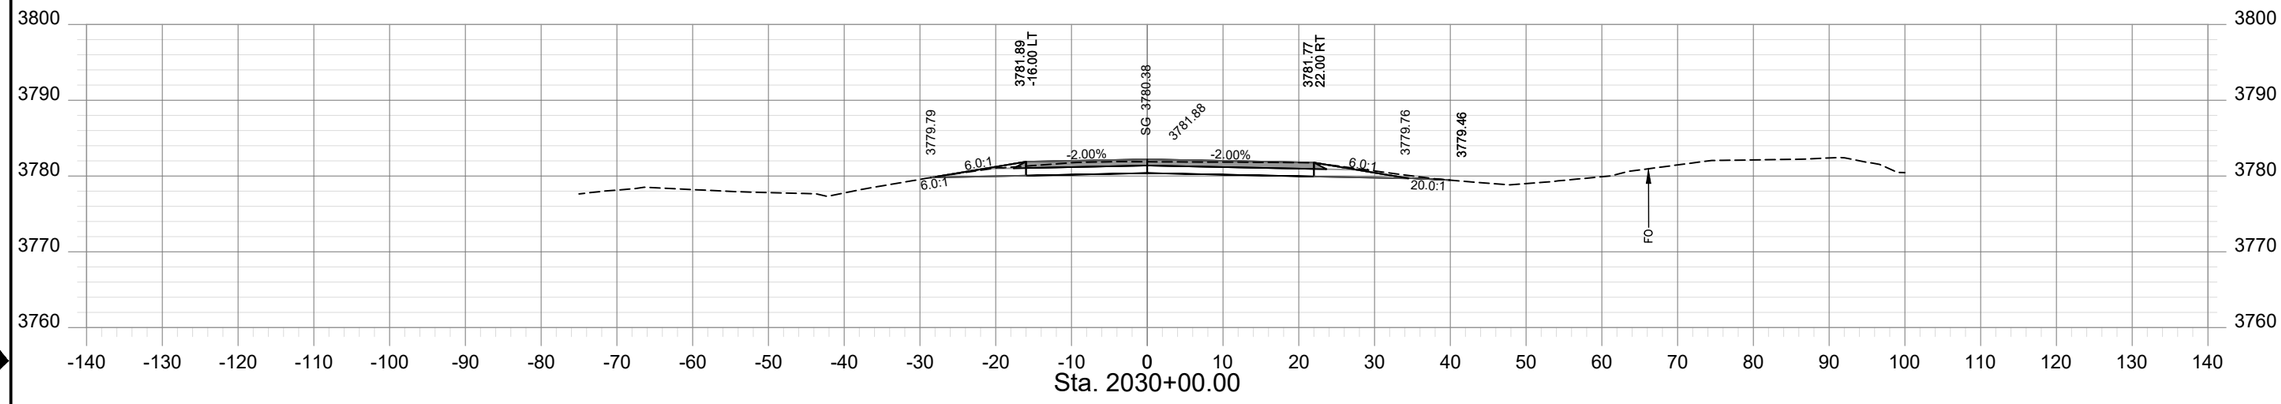

SHEET NO.
XS - 27

PROJECT NAME	TAFT - WEST
COUNTY	MINERAL COUNTY
PROJECT ID	IM-NHFP 90-1(228)3
UPN	9487000


CHECKED BY	LFISCHER	6/29/23	
REVIEWED BY	SMARSHALL	6/29/23	
DESIGNED BY	BJOHNSON	6/29/23	9487000RDLAYZ16.DWG

MONTANA
Department of Transportation


ROAD PLANS

12/21/2023 10:26 AM


AWARD COPY

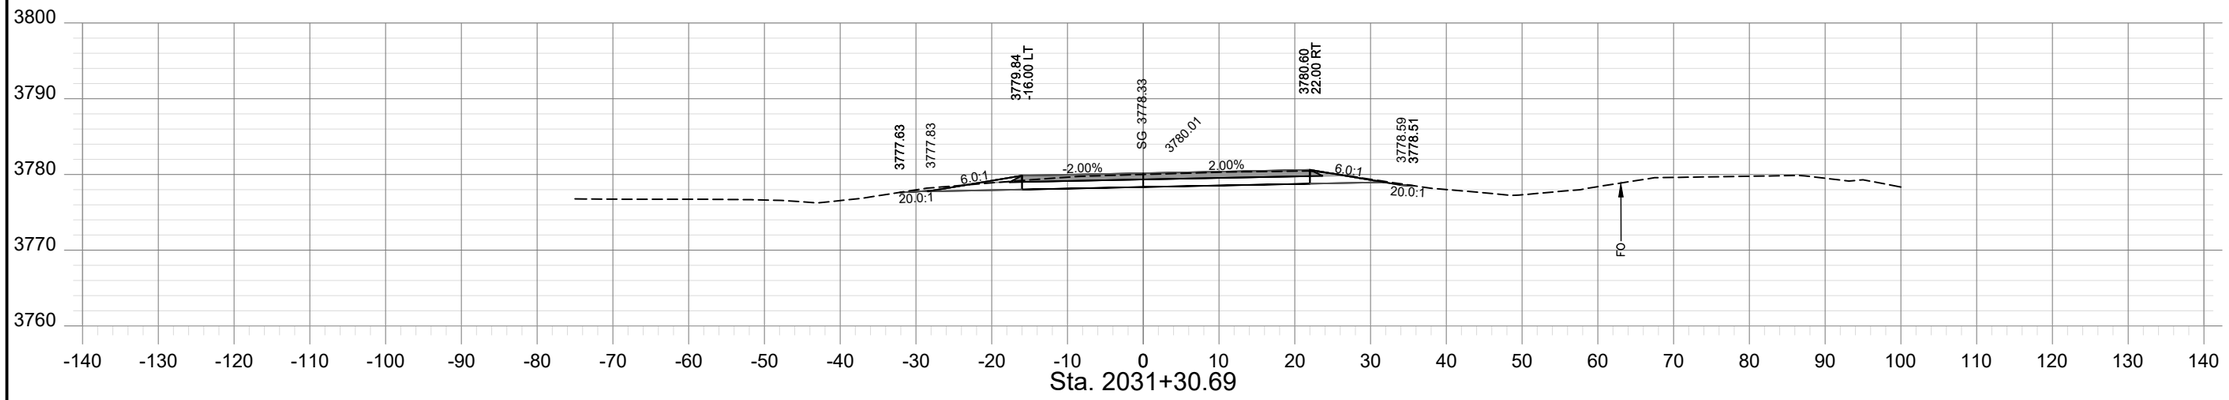

Sta. 2031+30.69

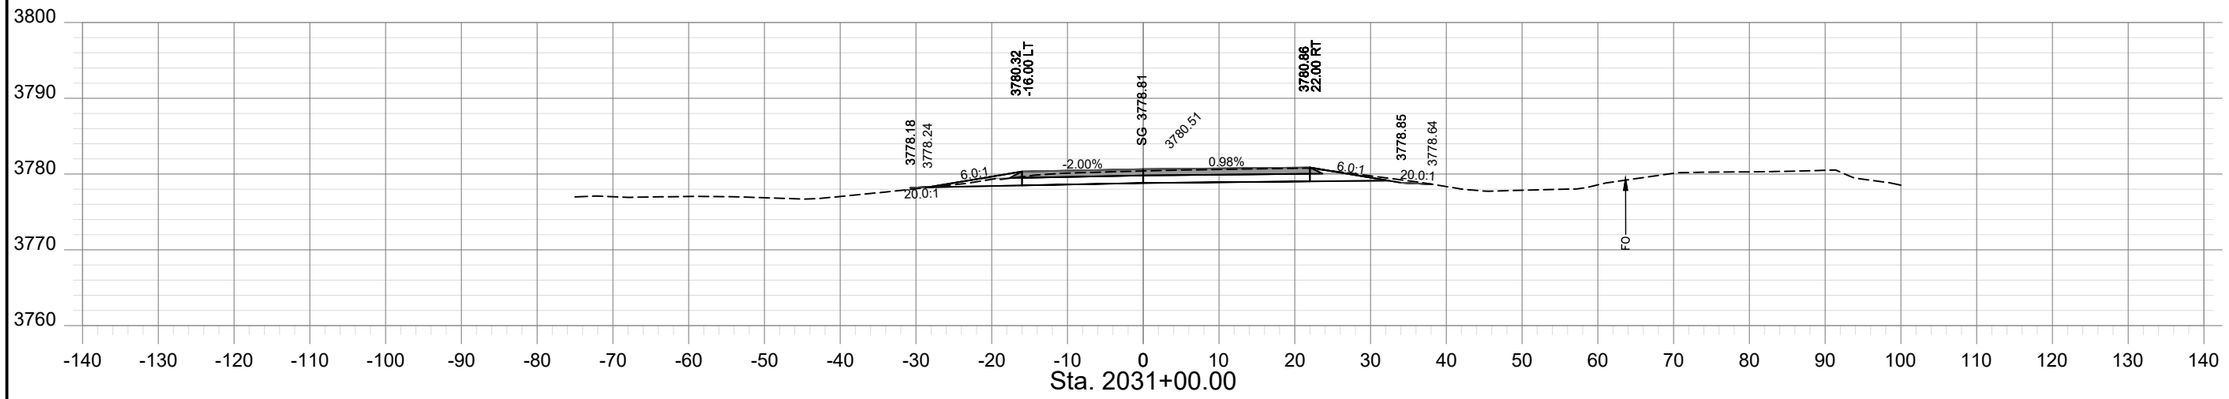

Sta. 2031+00.00

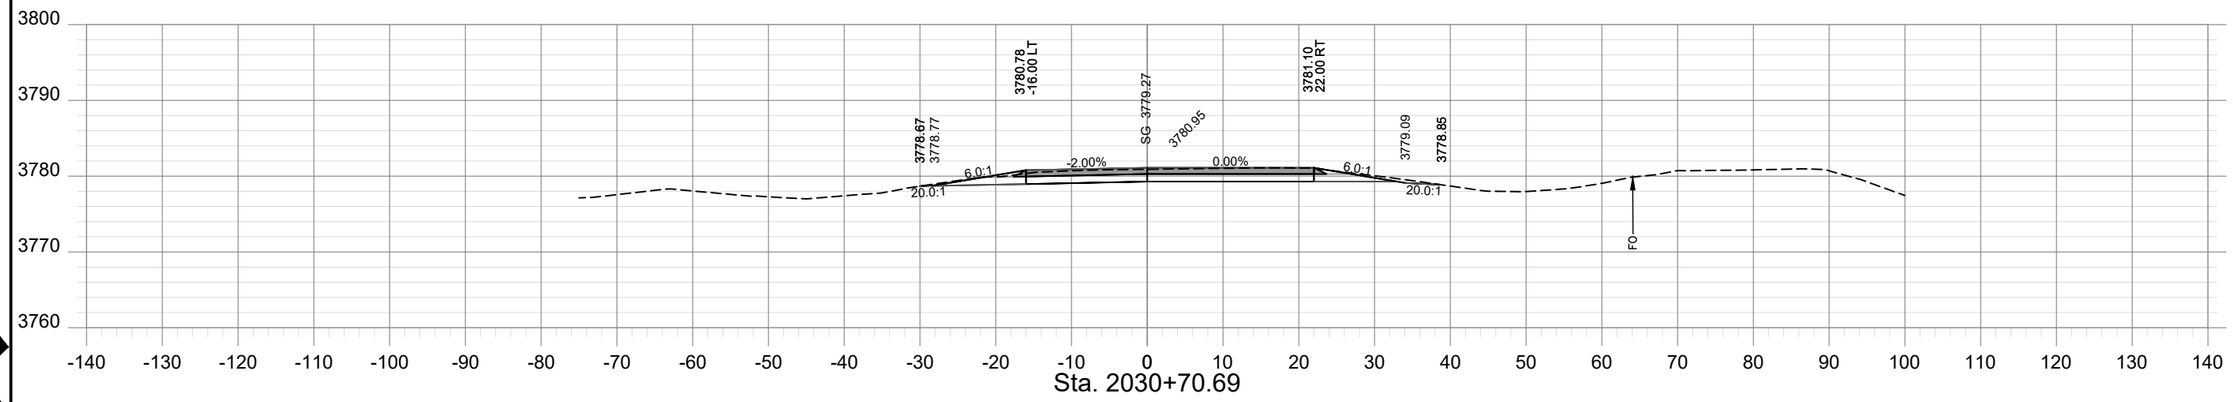

Sta. 2030+70.69

SHEET NO.
XS - 28

PROJECT NAME: TAFT - WEST
COUNTY: MINERAL COUNTY
PROJECT ID: IM-NHFP 90-1(228)3
UPN: 9487000

CHECKED BY	LFISCHER	6/29/23	
REVIEWED BY	SMARSHALL	6/29/23	
DESIGNED BY	BJOHNSON	6/29/23	

9487000RDLAY217.DWG


MONTANA
Department of Transportation

ROAD PLANS


12/21/2023 12:39 PM

FDR


AWARD COPY

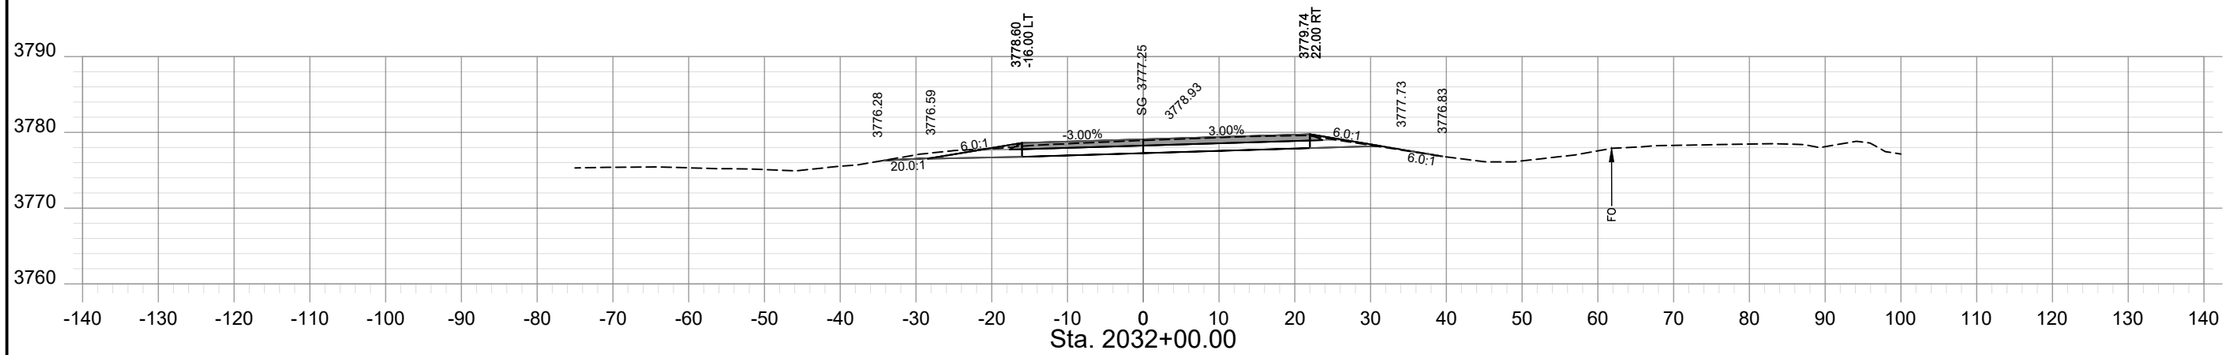

Sta. 2032+00.00

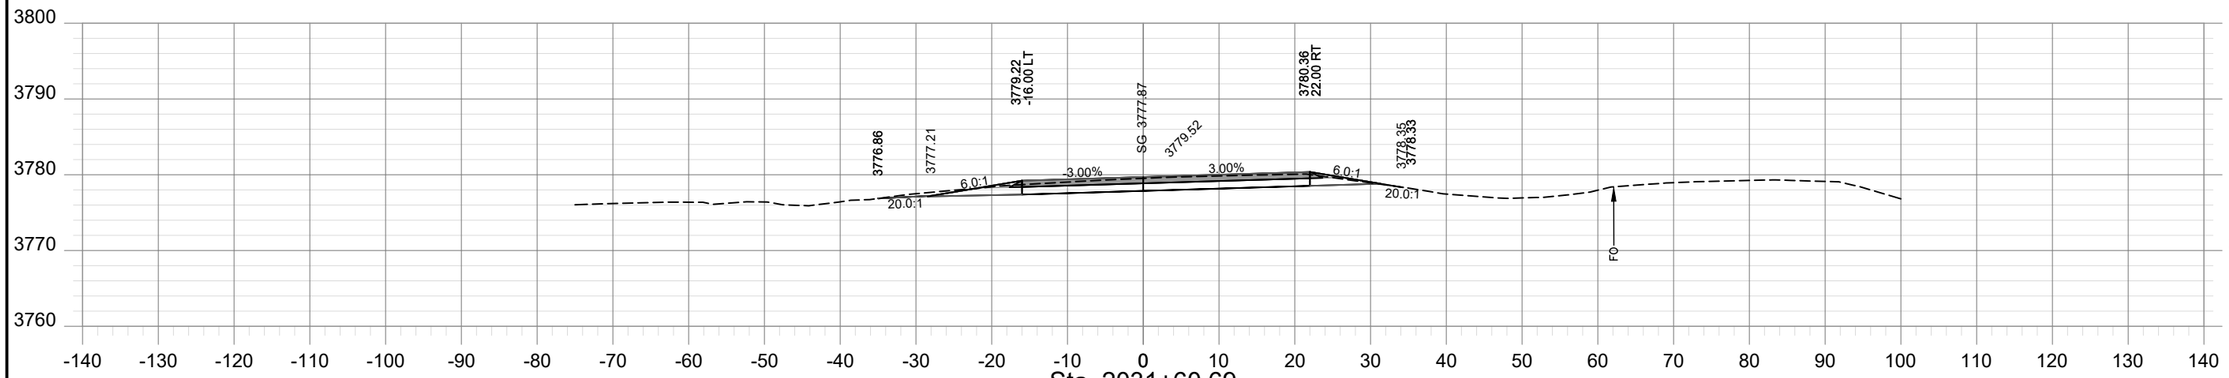

Sta. 2031+60.69

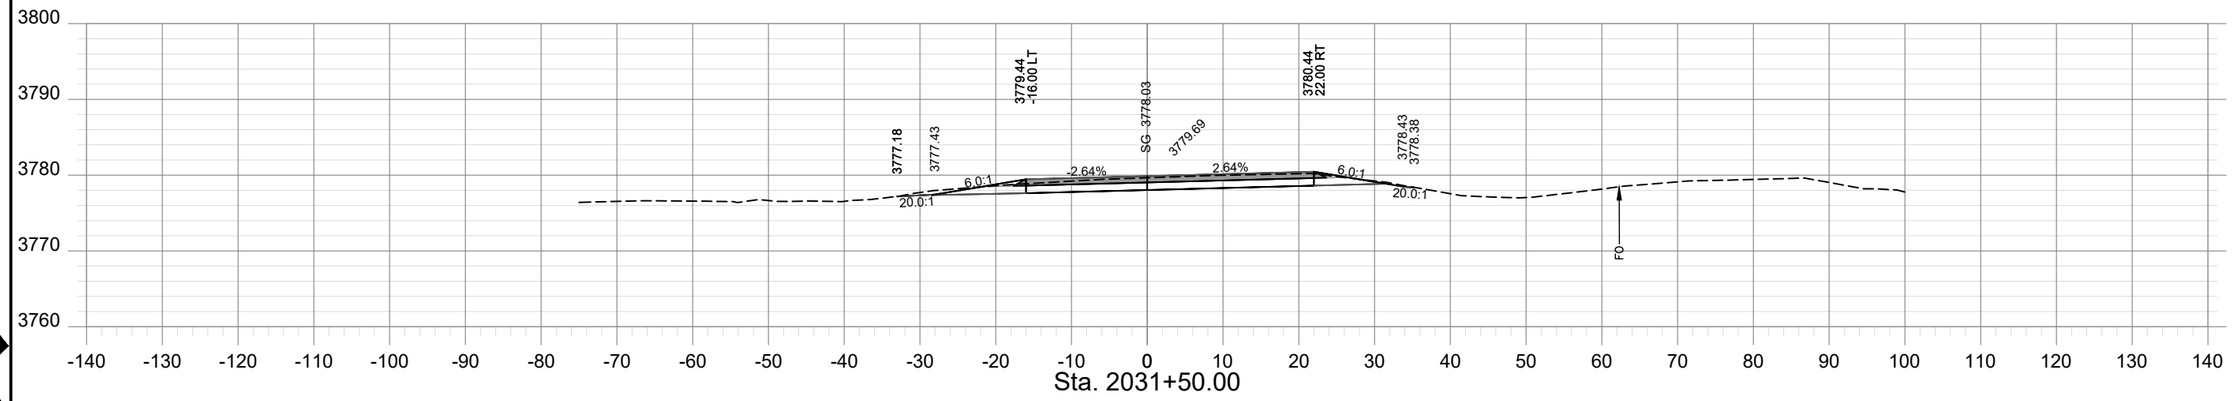

Sta. 2031+50.00

SHEET NO.
XS - 29

PROJECT NAME: TAFT - WEST
COUNTY: MINERAL COUNTY
PROJECT ID: IM-NHFP 90-1(228)3
UPN: 9487000

CHECKED BY	LFISCHER	6/29/23
REVIEWED BY	SMARSHALL	6/29/23
DESIGNED BY	BJOHNSON	6/29/23

9487000RDLAYZ17.DWG


MONTANA
Department of Transportation

ROAD PLANS


12/21/2023 12:39 PM

HDR


AWARD COPY

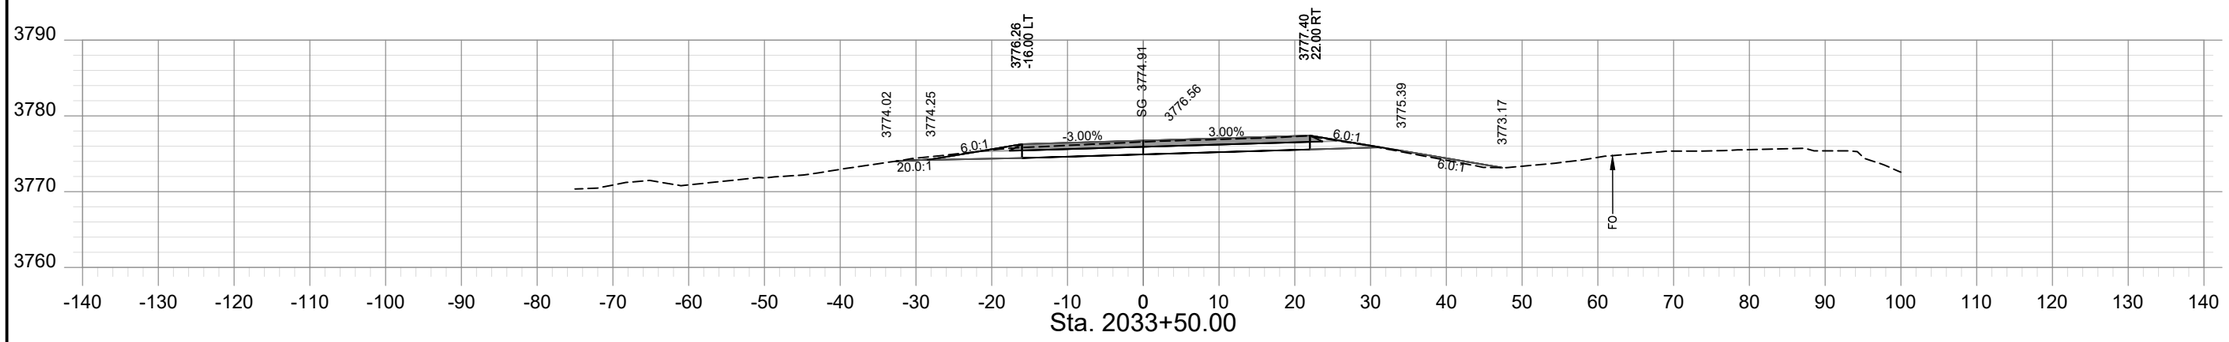

Sta. 2033+50.00

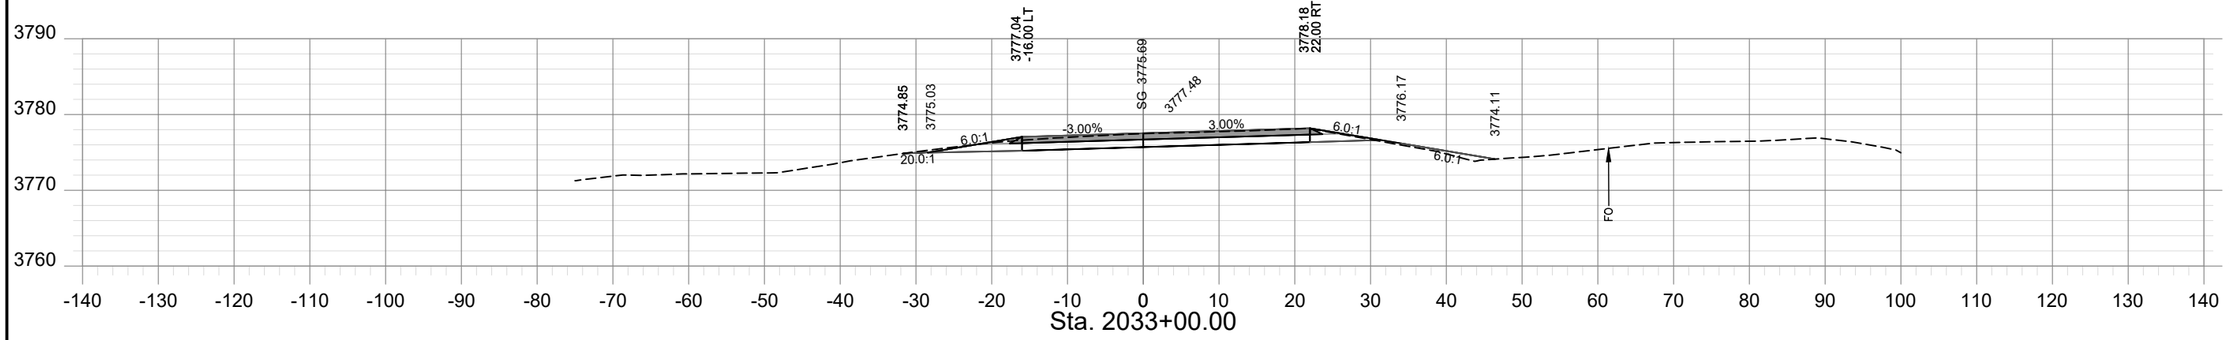

Sta. 2033+00.00

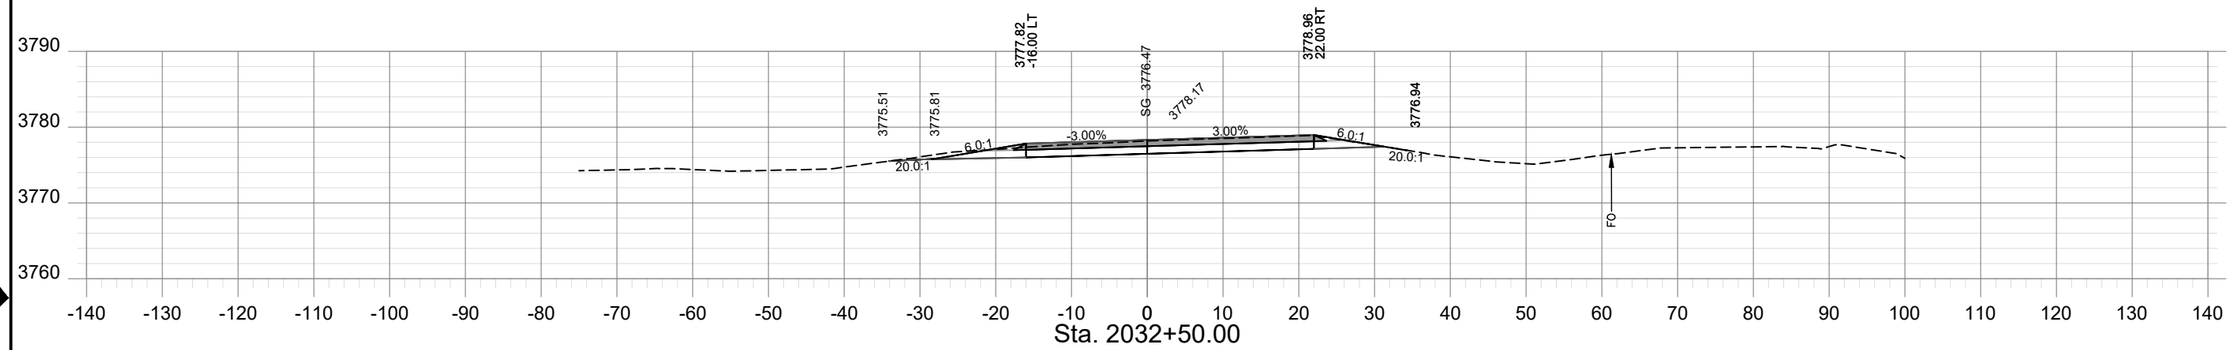

Sta. 2032+50.00

SHEET NO.
XS - 30

PROJECT NAME: TAFT - WEST
COUNTY: MINERAL COUNTY
PROJECT ID: IM-NHFP 90-1(228)3
UPN: 9487000

CHECKED BY	LFISCHER	6/29/23
REVIEWED BY	SMARSHALL	6/29/23
DESIGNED BY	BJOHNSON	6/29/23


9487000RDLAY217.DWG


MONTANA
Department of Transportation


ROAD PLANS

12/21/2023 10:26 AM

AWARD COPY

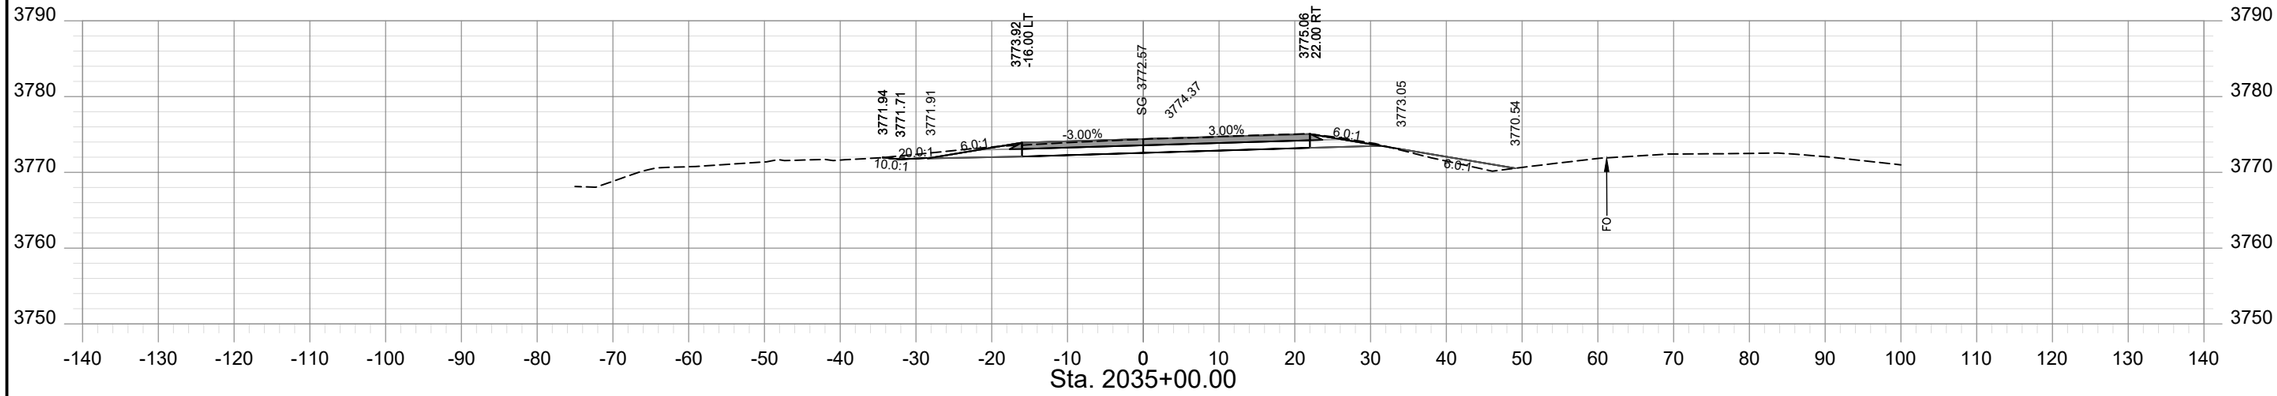

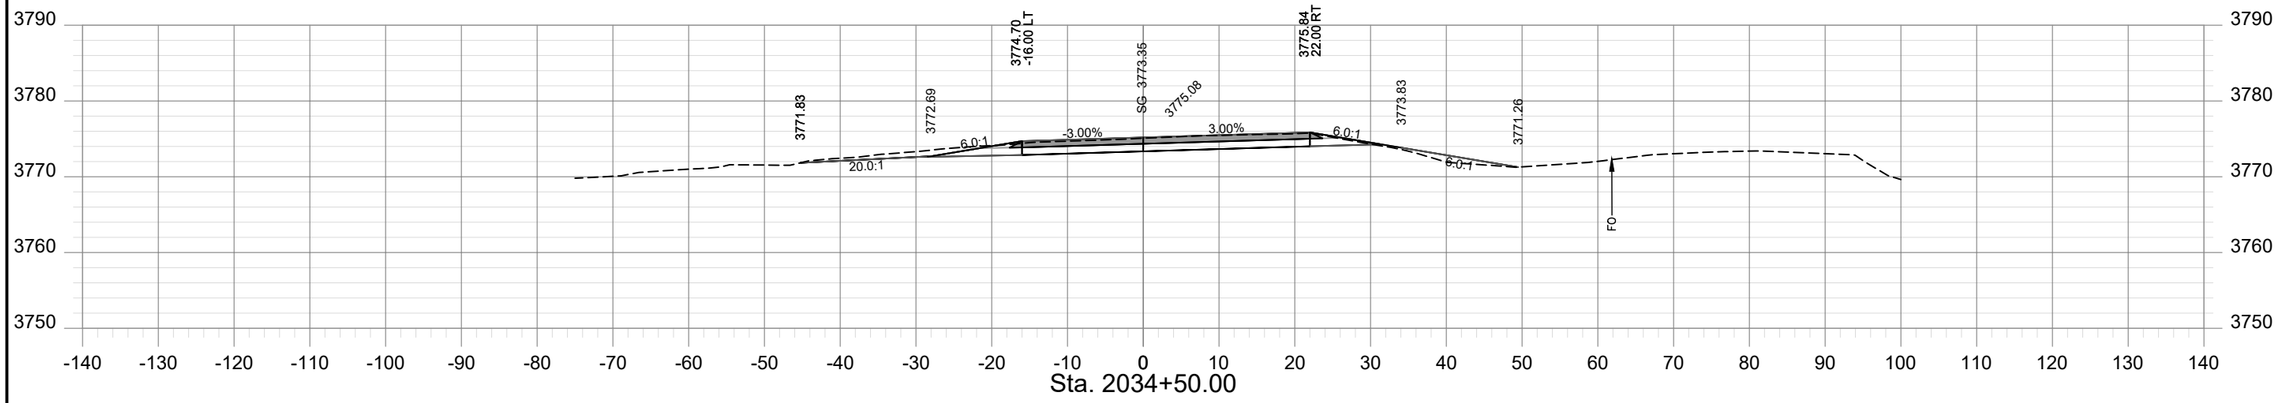

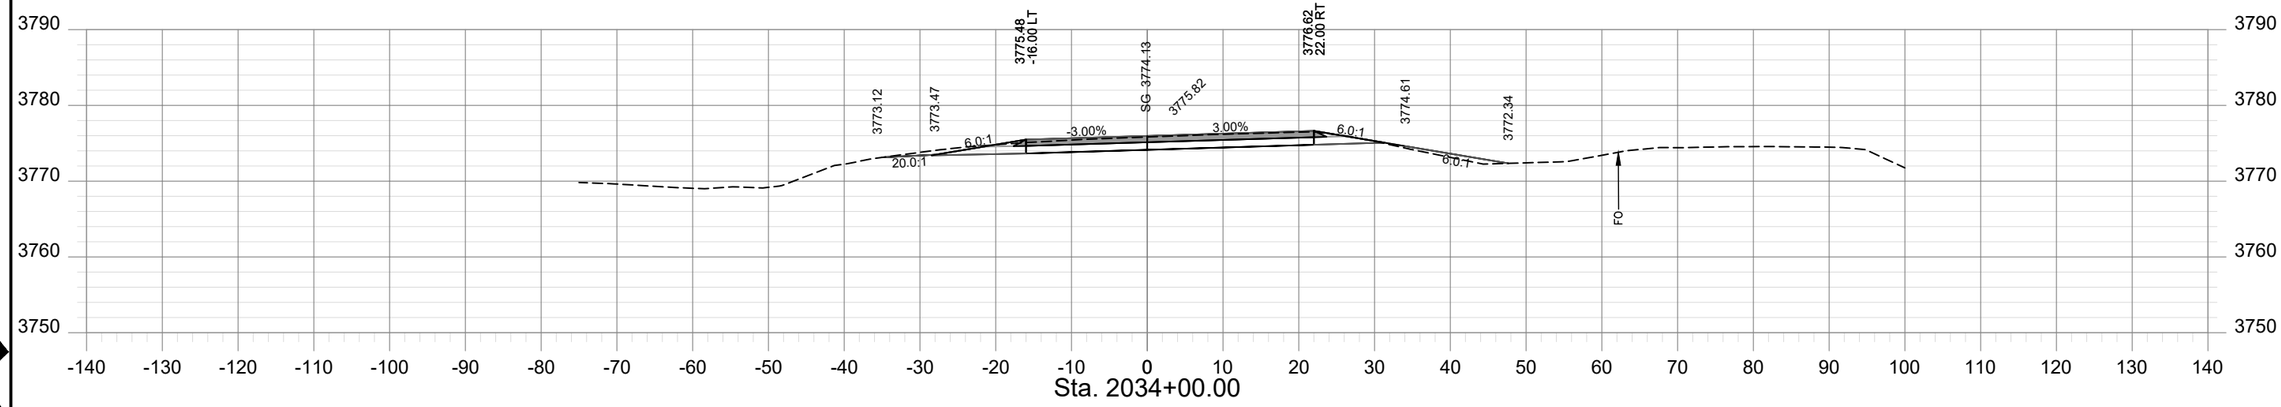

SHEET NO.
XS - 31

PROJECT NAME: TAFT - WEST
COUNTY: MINERAL COUNTY
PROJECT ID: IM-NHFP 90-1(228)3
UPN: 9487000

CHECKED BY	LFISCHER	6/29/23	
REVIEWED BY	SMARSHALL	6/29/23	
DESIGNED BY	BJOHNSON	6/29/23	

9487000RDLAYZ17.DWG


MONTANA
Department of Transportation

ROAD PLANS


12/21/2023 10:26 AM

HDR


AWARD COPY

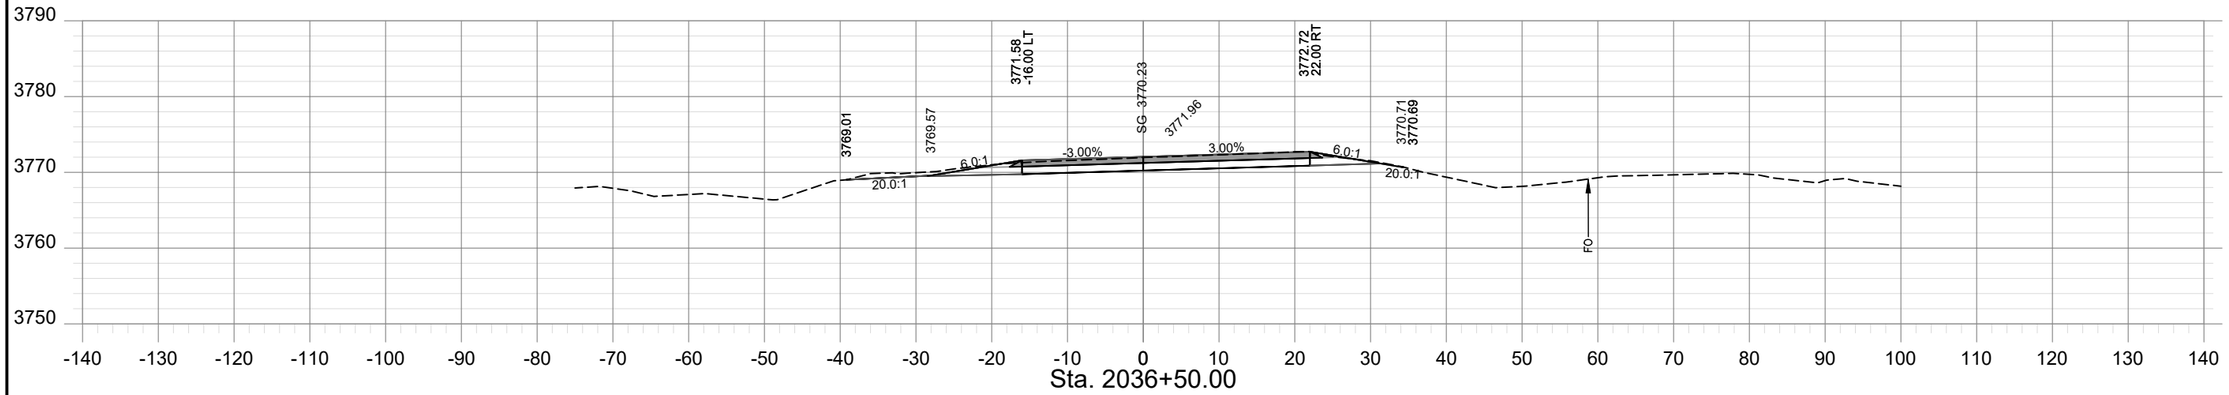

Sta. 2036+50.00

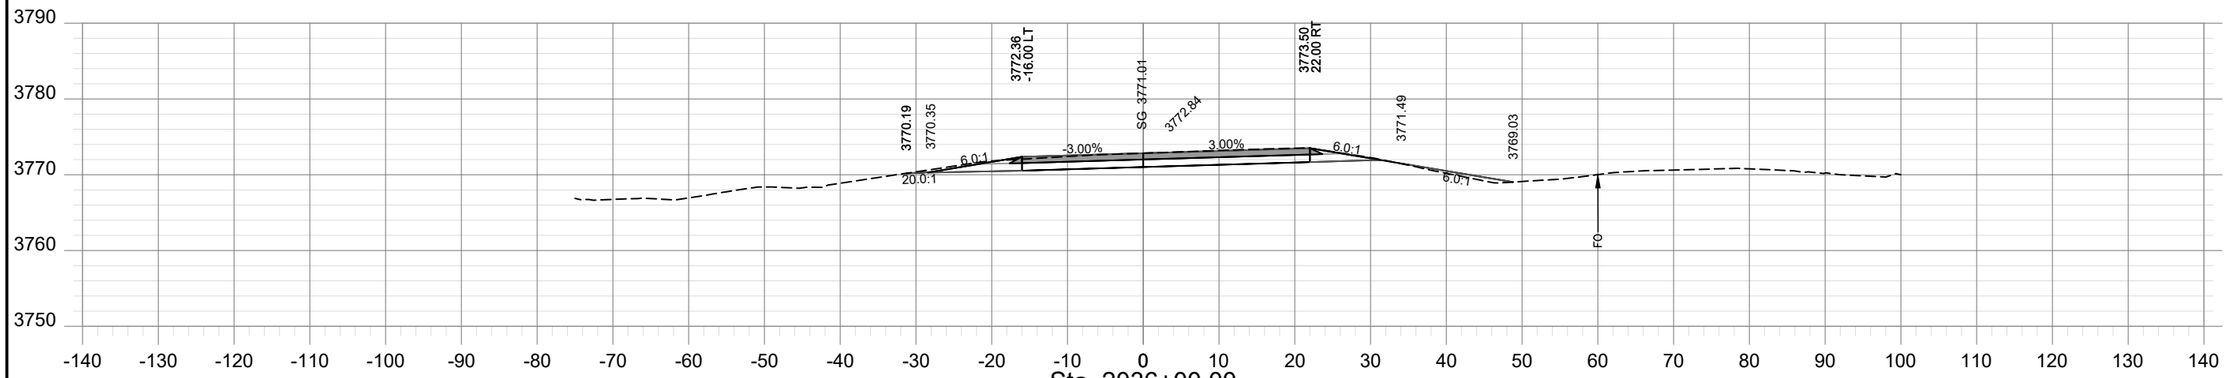

Sta. 2036+00.00

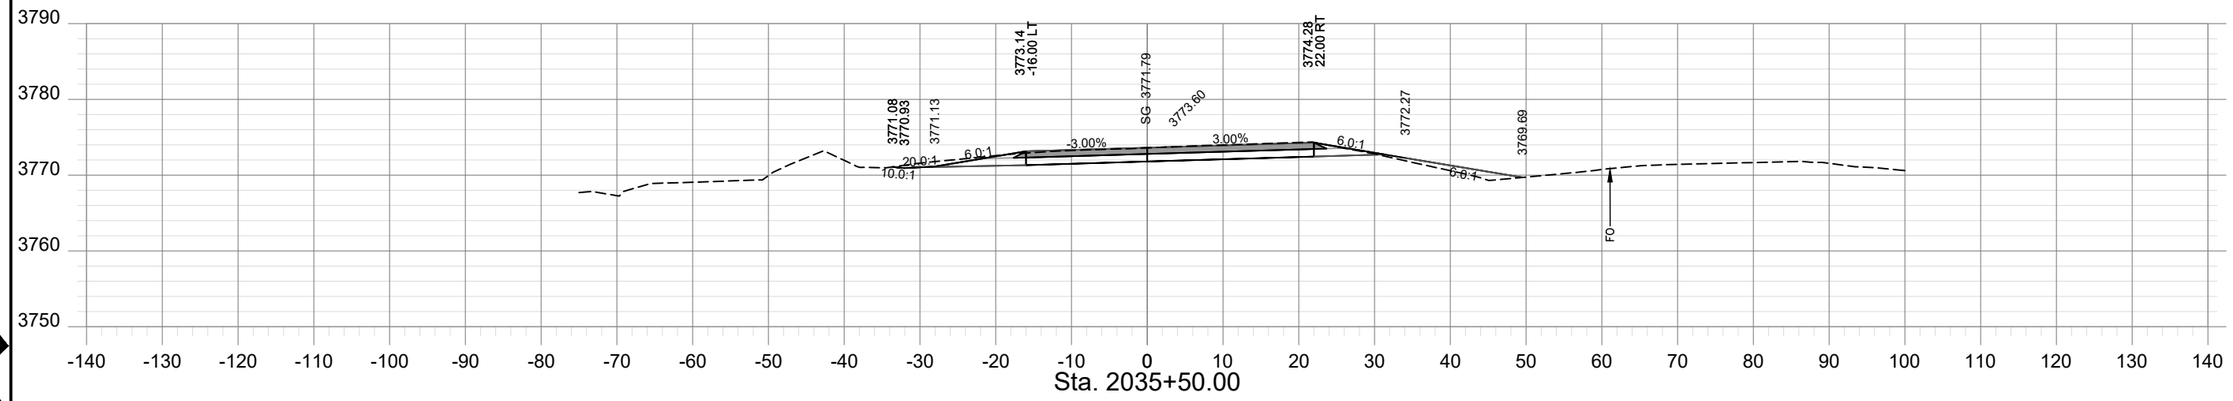

Sta. 2035+50.00

SHEET NO.
XS - 32

PROJECT NAME: TAFT - WEST
COUNTY: MINERAL COUNTY
PROJECT ID: IM-NHFP 90-1(228)3
UPN: 9487000

	CHECKED BY	DESIGNED BY
6/29/23	LFISCHER	BJOHNSON
6/29/23	SMARSHALL	
6/29/23		

9487000RDLAYZ17.DWG


MONTANA
Department of Transportation

ROAD PLANS


12/21/2023 10:26 AM

HDR


AWARD COPY

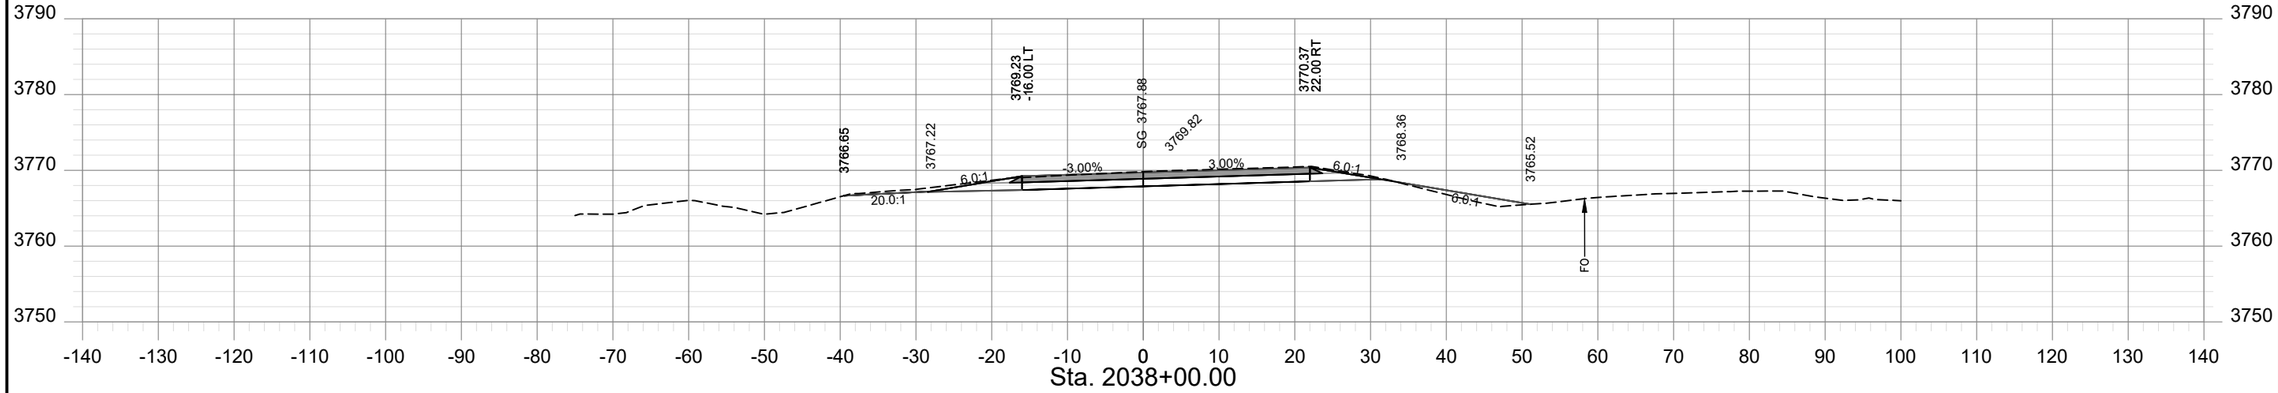

Sta. 2038+00.00

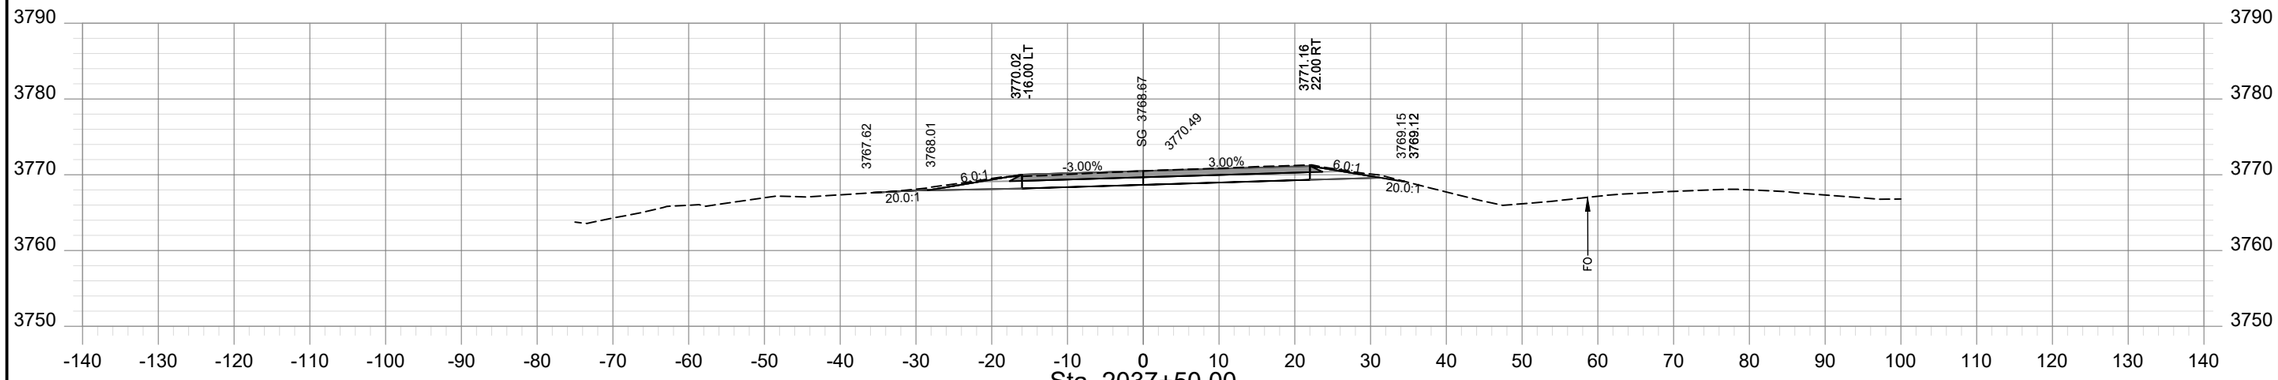

Sta. 2037+50.00

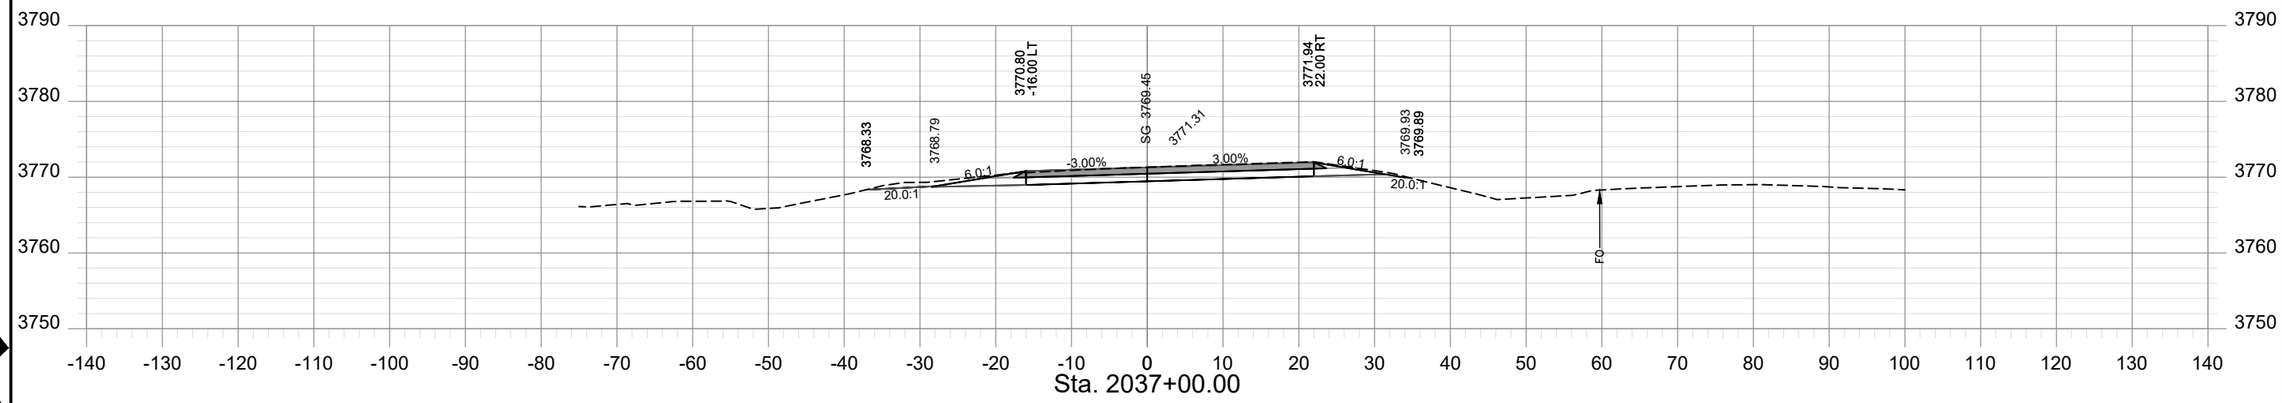

Sta. 2037+00.00

SHEET NO.
XS - 33

PROJECT NAME	TAFT - WEST		
COUNTY	MINERAL COUNTY		
PROJECT ID	IM-NHFP 90-1(228)3		
UPN	9487000		
CHECKED BY	LFISCHER	6/29/23	
REVIEWED BY	SMARSHALL	6/29/23	
DESIGNED BY	BJOHNSON	6/29/23	

MONTANA
Department of Transportation


ROAD PLANS

12/21/2023 10:26 AM


9487000RDLAYZ17.DWG

HDR


AWARD COPY

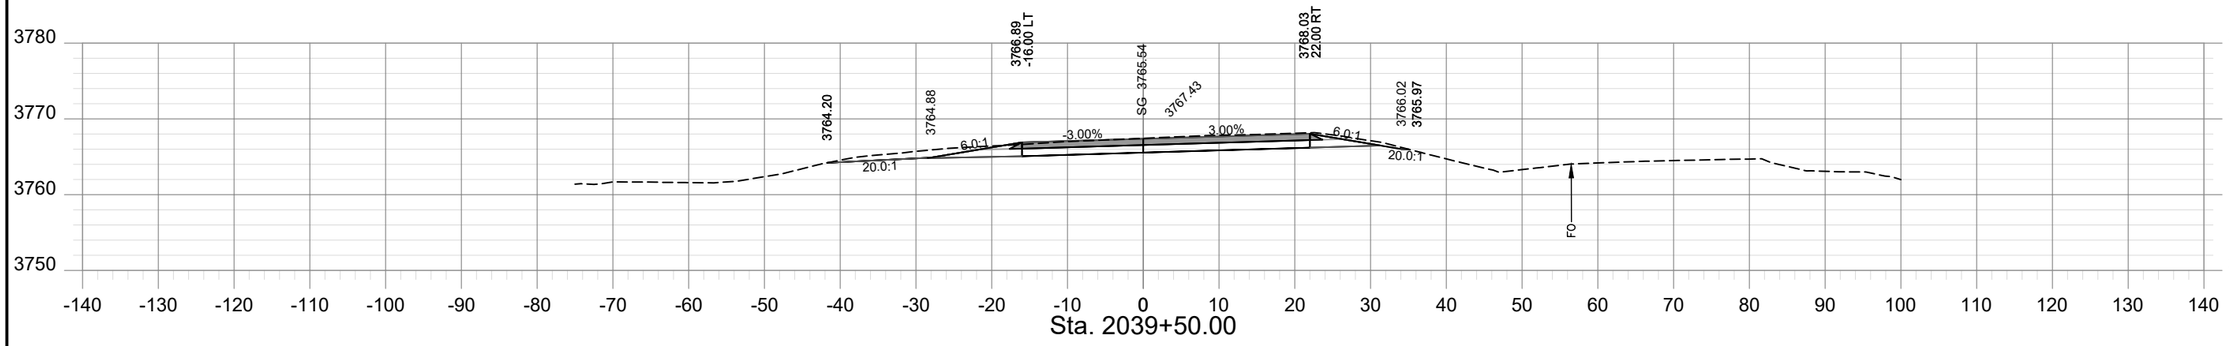

Sta. 2039+50.00

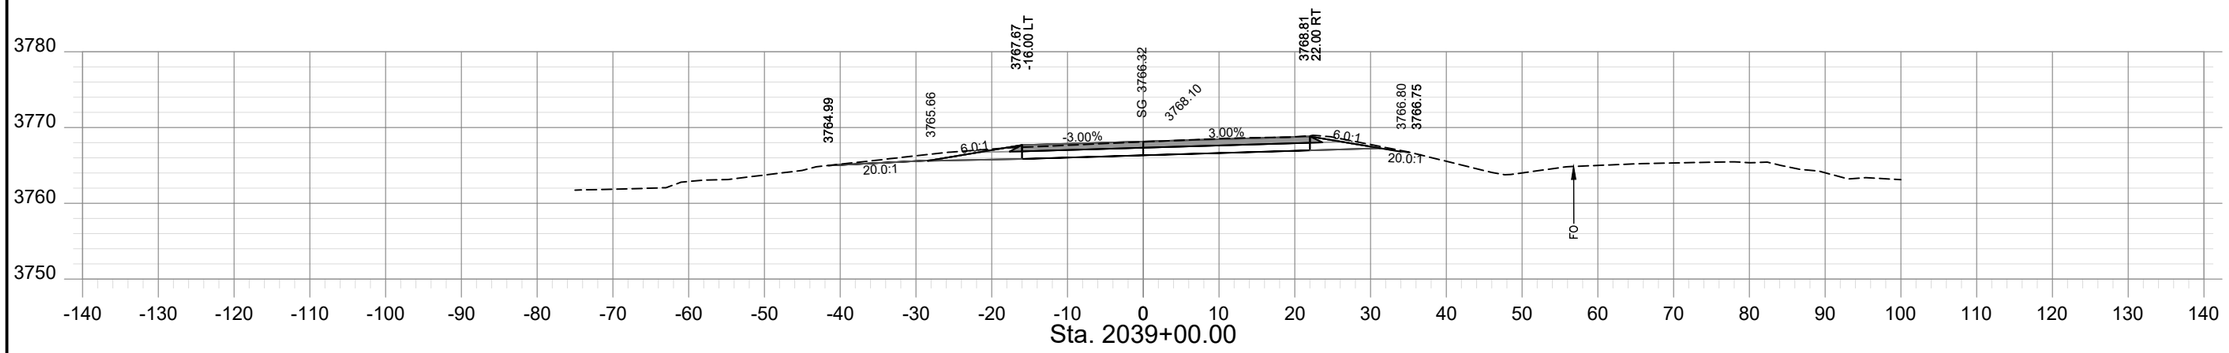

Sta. 2039+00.00

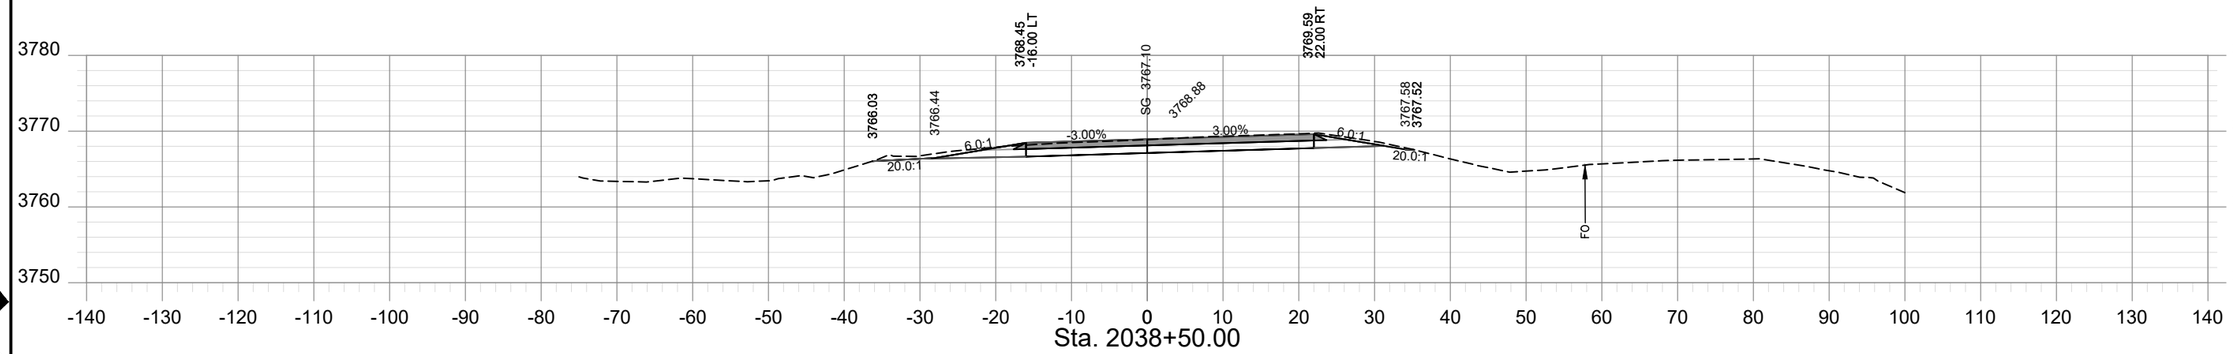

Sta. 2038+50.00

SHEET NO.
XS - 34

PROJECT NAME: TAFT - WEST
COUNTY: MINERAL COUNTY
PROJECT ID: IM-NHFP 90-1(228)3
UPN: 9487000

DESIGNED BY	BJOHNSON	6/29/23
REVIEWED BY	SMARSHALL	6/29/23
CHECKED BY	LFISCHER	6/29/23

9487000RDLAY217.DWG


MONTANA
Department of Transportation

ROAD PLANS

12/21/2023 10:26 AM


HDR

AWARD COPY

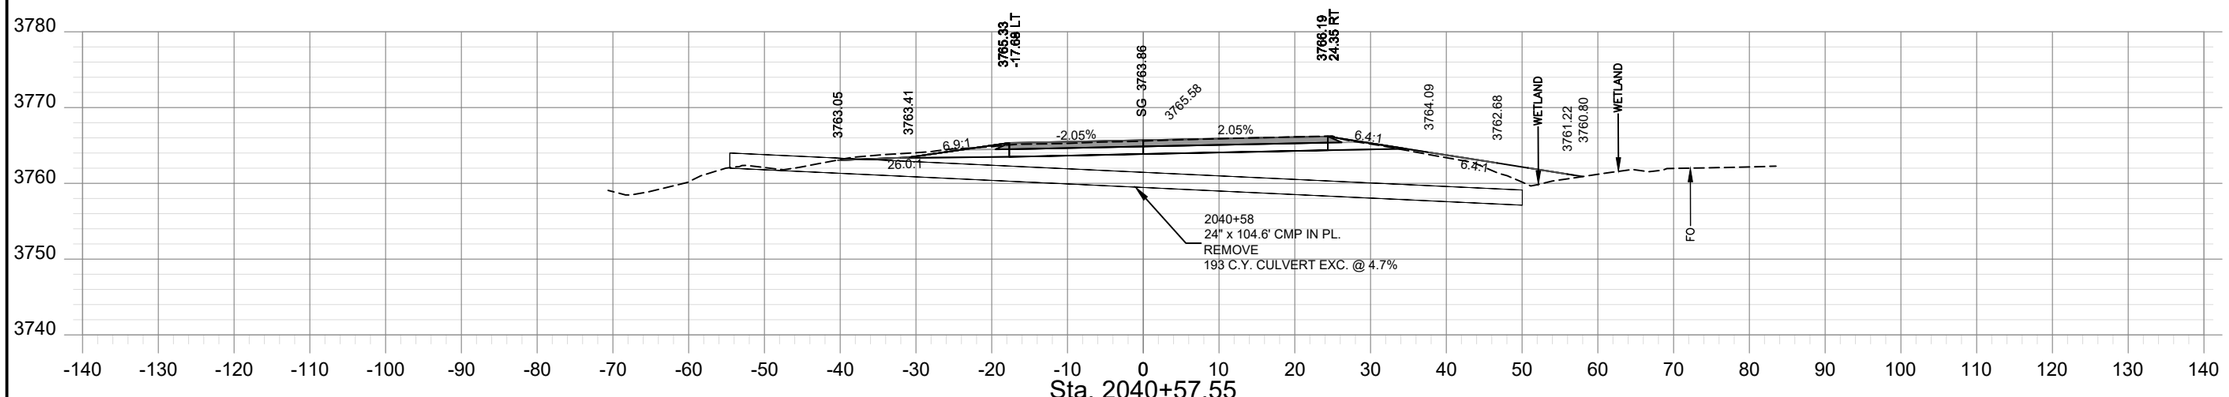


Sta. 2040+57.55

(SKEWED CROSS SECTION)

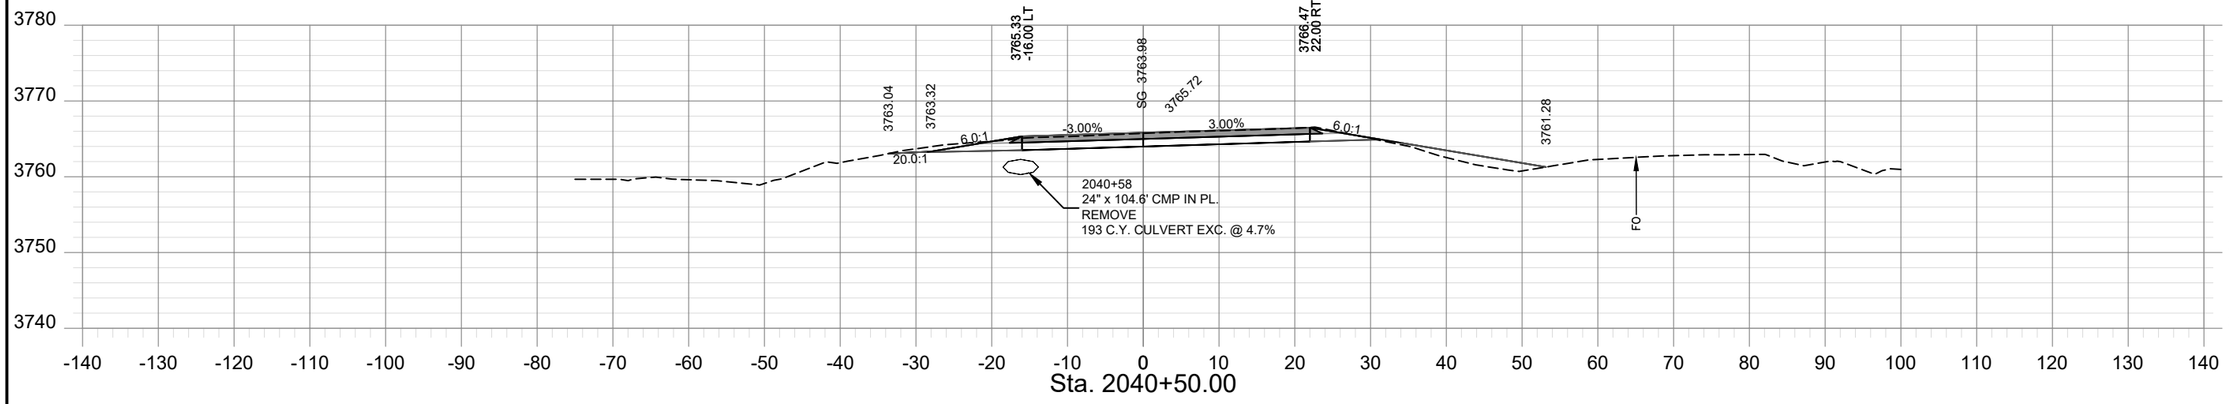

Sta. 2040+50.00

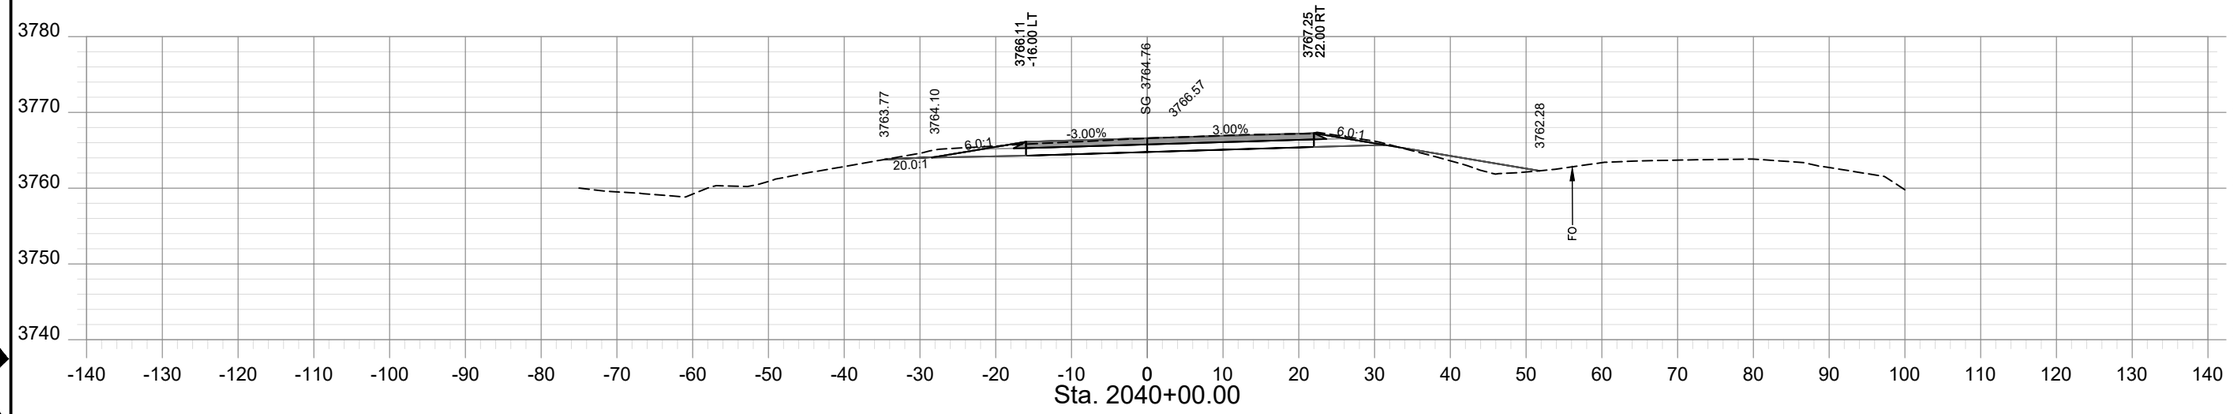

Sta. 2040+00.00

SHEET NO.
XS - 35

PROJECT NAME: TAFT - WEST
COUNTY: MINERAL COUNTY
PROJECT ID: IM-NHFP 90-1(228)3
UPN: 9487000

CHECKED BY	LFISCHER	6/29/23	
REVIEWED BY	SMARSHALL	6/29/23	
DESIGNED BY	BJOHNSON	6/29/23	

9487000RDLAYZ17.DWG


MONTANA
Department of Transportation


ROAD PLANS


12/21/2023 10:26 AM

HDR

AWARD COPY

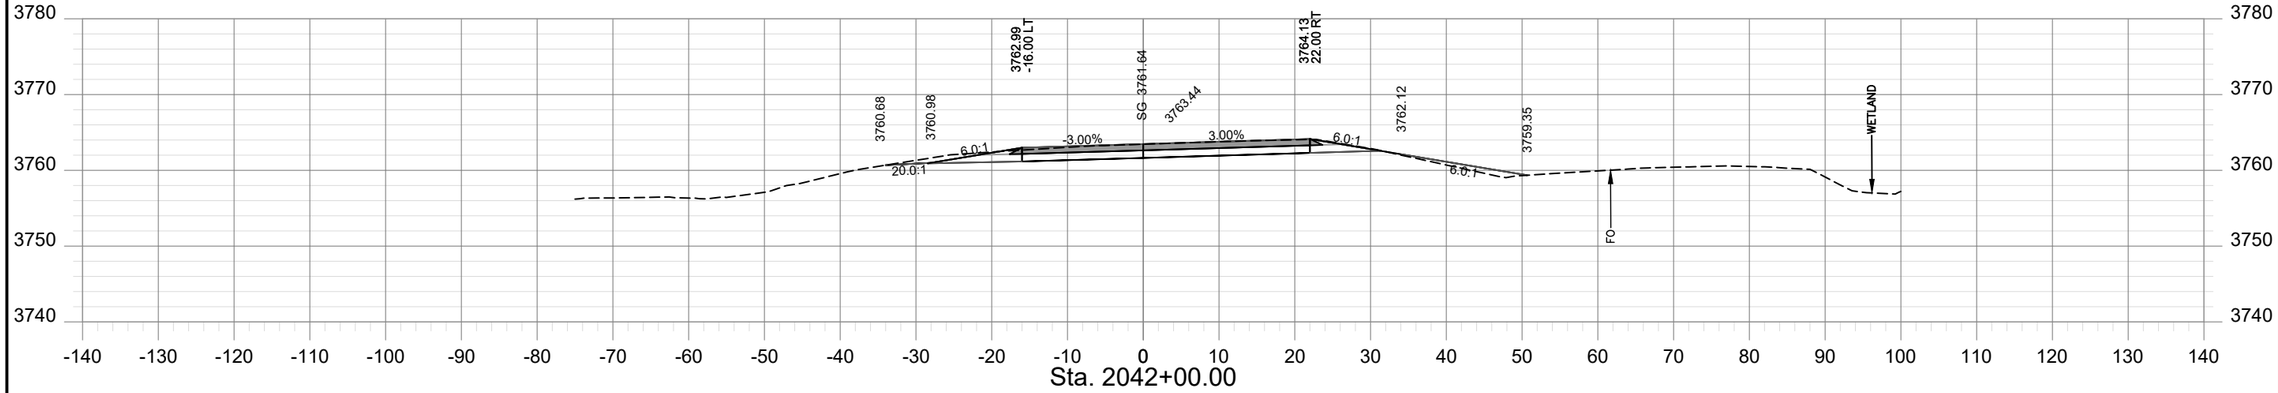

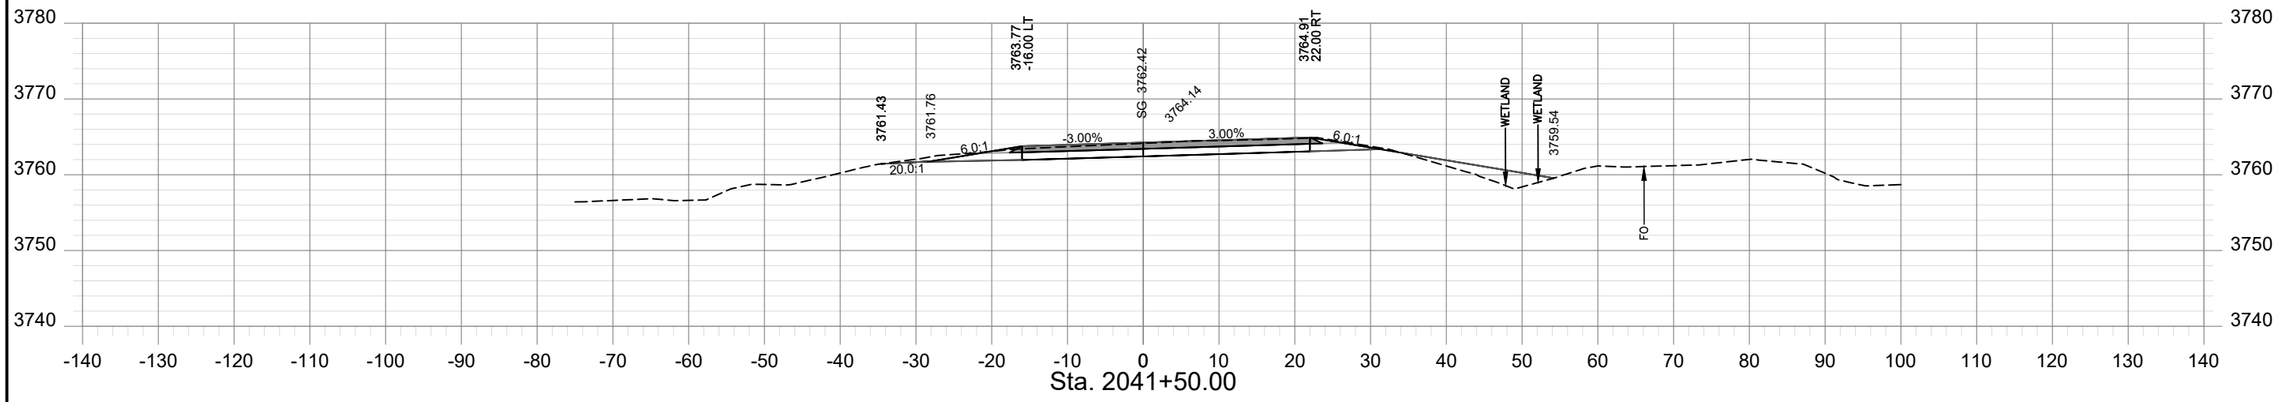

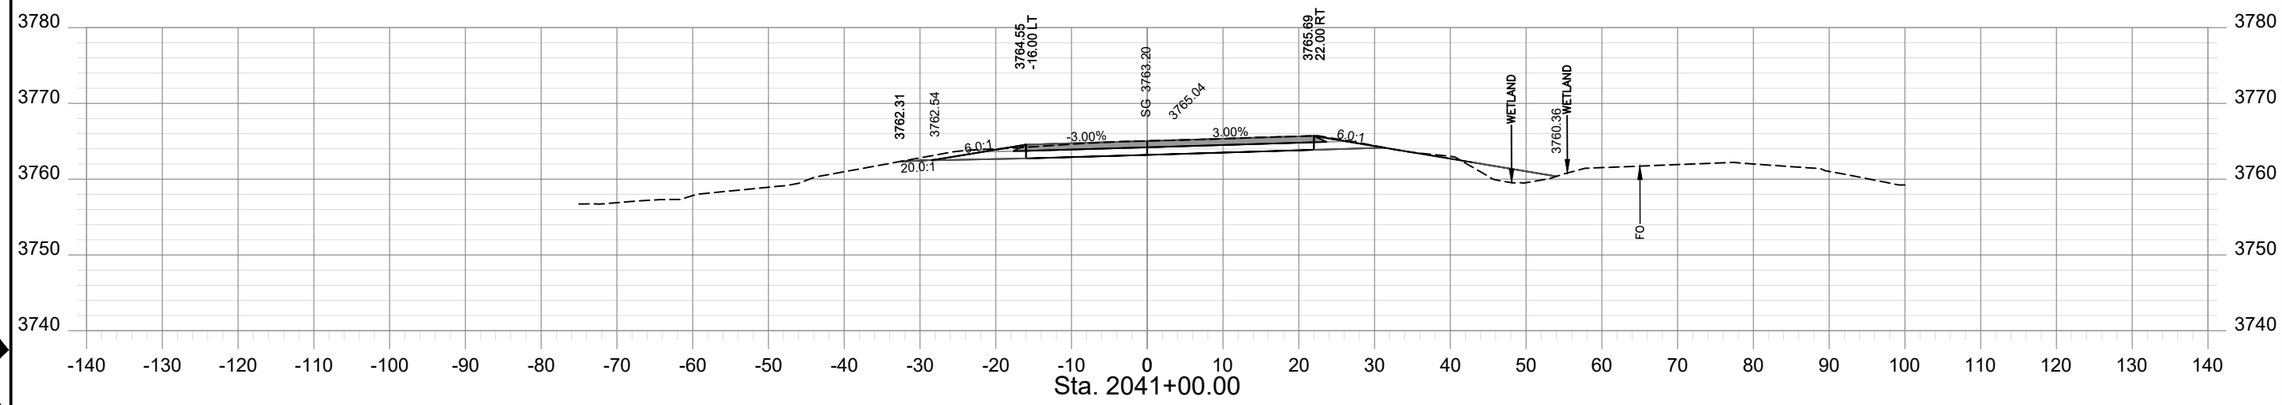

SHEET NO.
XS - 36

PROJECT NAME: TAFT - WEST
COUNTY: MINERAL COUNTY
PROJECT ID: IM-NHFP 90-1(228)3
UPN: 9487000

CHECKED BY	L.FISCHER	6/29/23	
REVIEWED BY	S.MARSHALL	6/29/23	
DESIGNED BY	B.JOHNSON	6/29/23	

9487000RDLAYZ17.DWG


MONTANA
Department of Transportation

ROAD PLANS


12/21/2023 10:26 AM

HDR


AWARD COPY

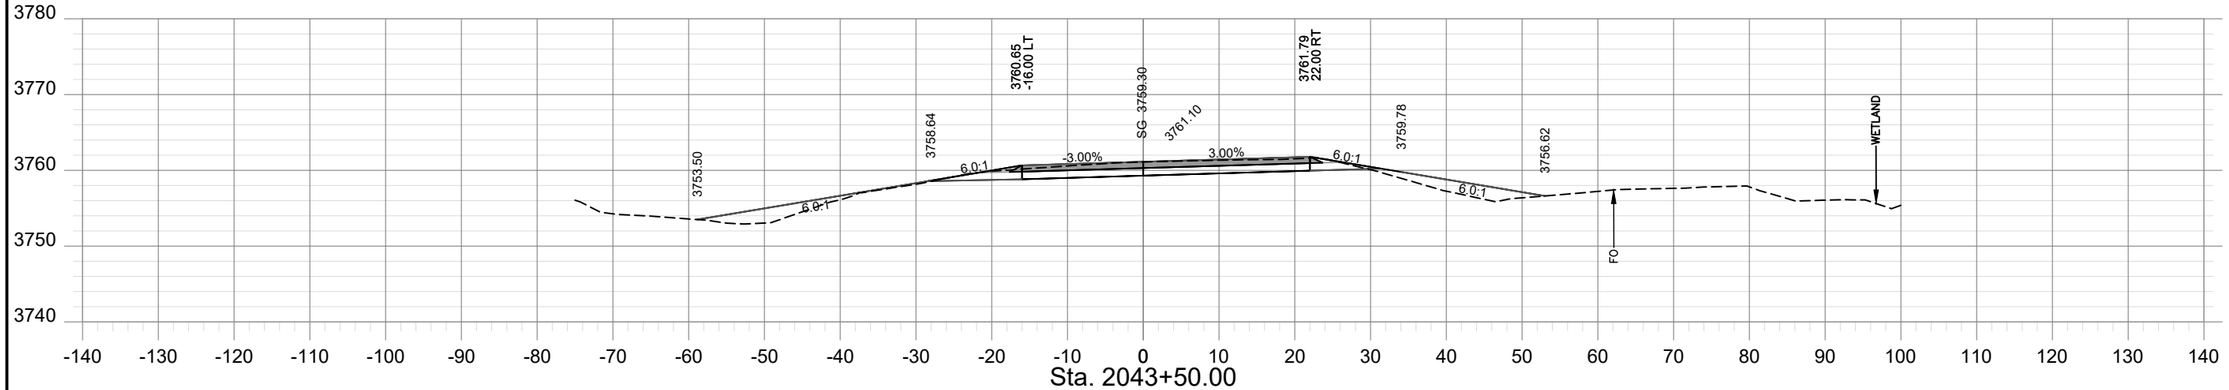

Sta. 2043+50.00

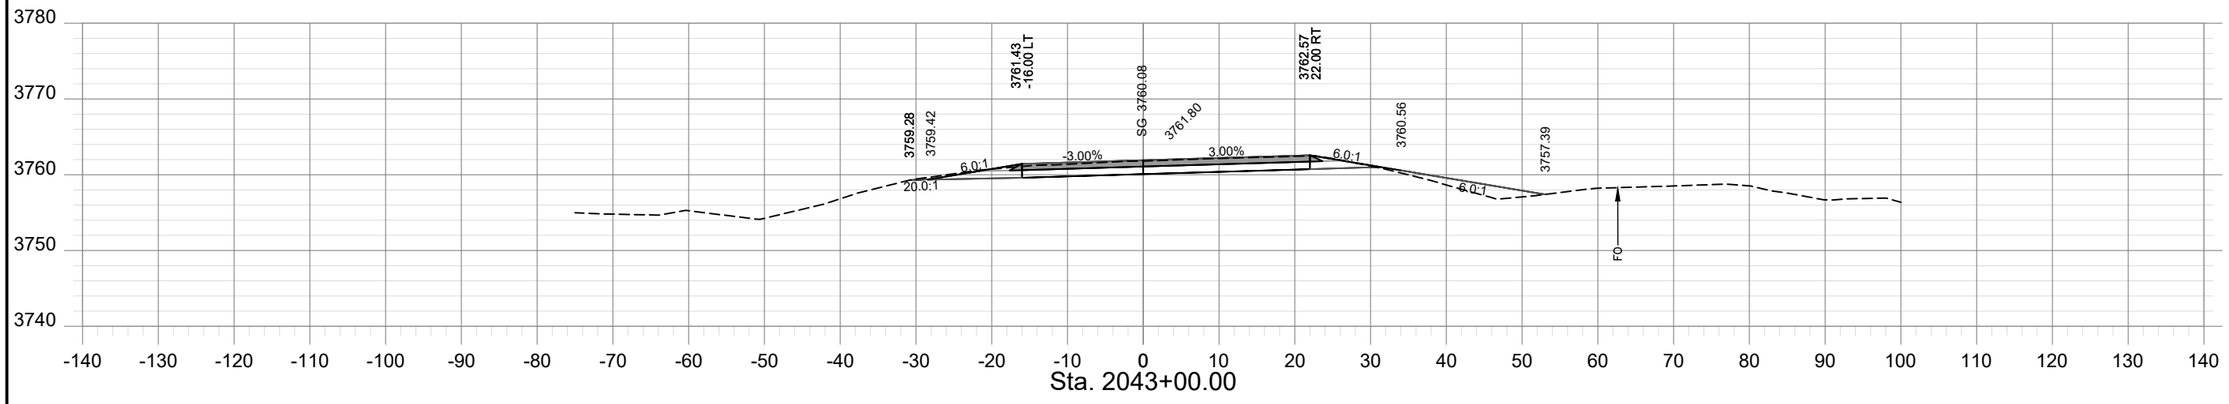

Sta. 2043+00.00

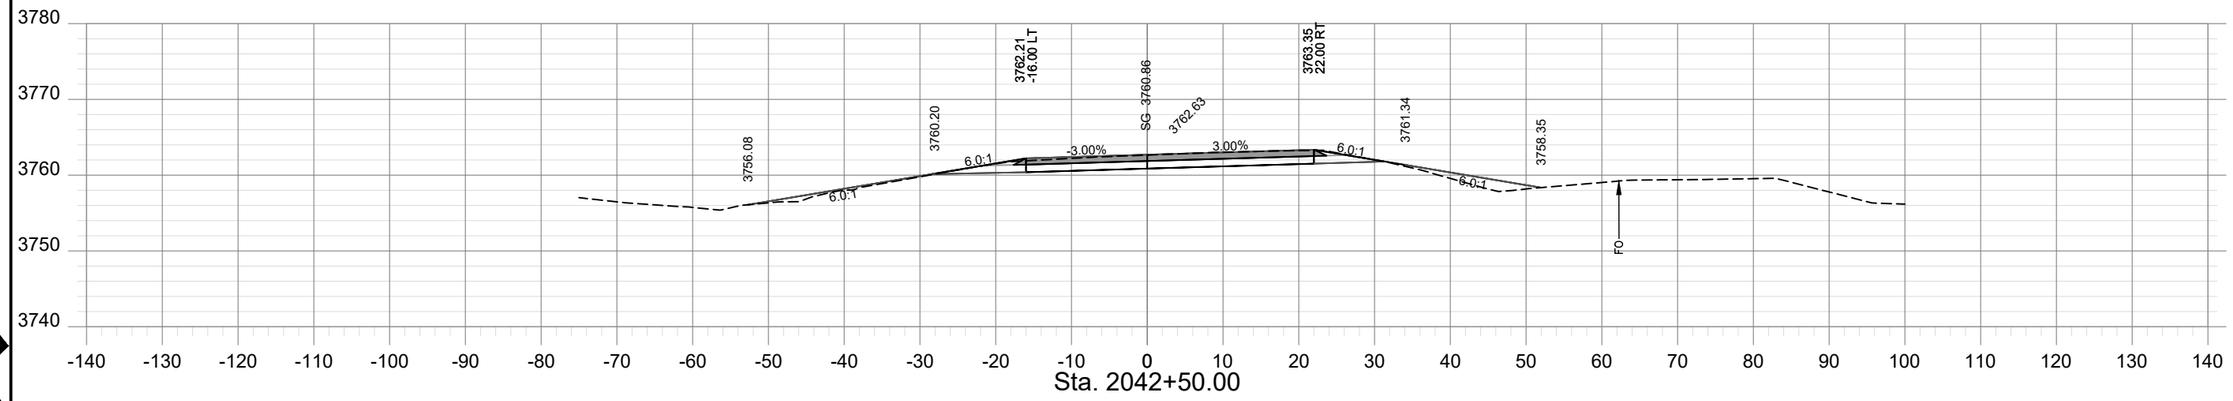

Sta. 2042+50.00

SHEET NO.
XS - 37

PROJECT NAME: TAFT - WEST
COUNTY: MINERAL COUNTY
PROJECT ID: IM-NHFP 90-1(228)3
UPN: 9487000

CHECKED BY	LFISCHER	6/29/23
REVIEWED BY	SMARSHALL	6/29/23
DESIGNED BY	BJOHNSON	6/29/23

9487000RDLAYZ17.DWG


MONTANA
Department of Transportation

ROAD PLANS


12/21/2023 10:26 AM

HDR


AWARD COPY

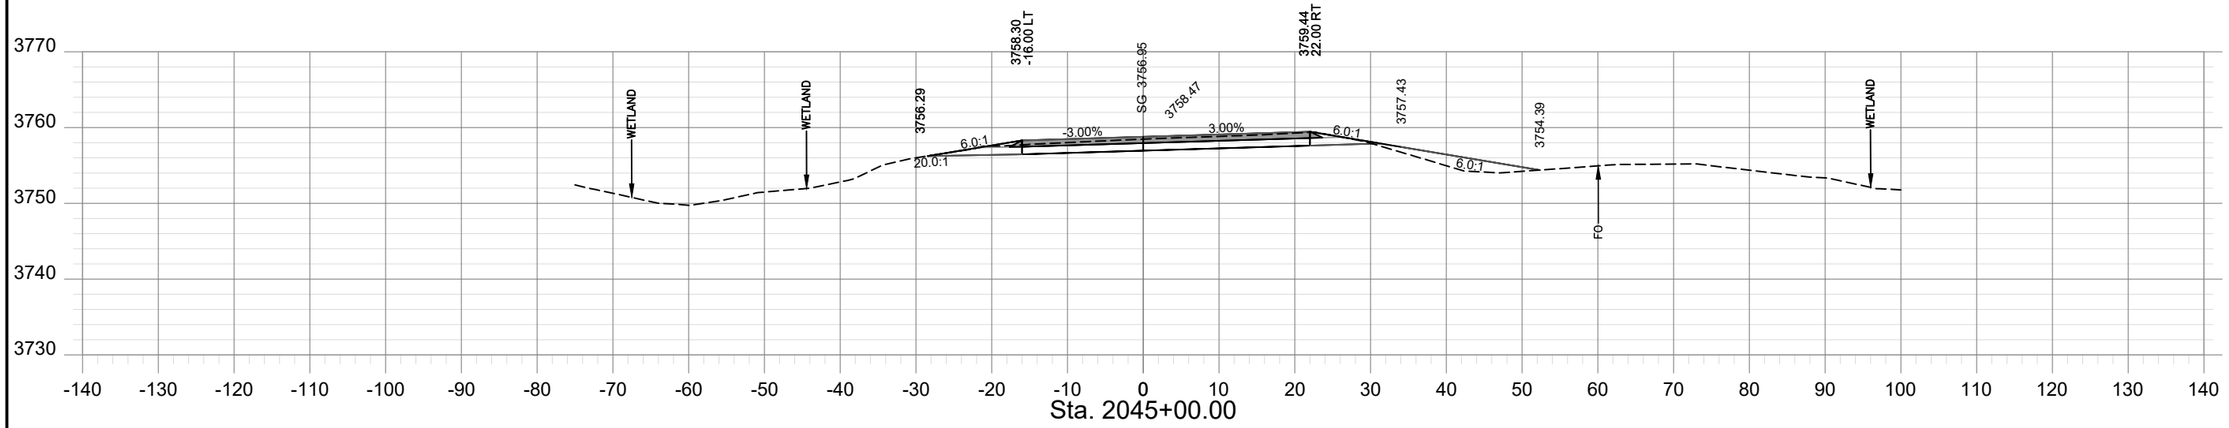

Sta. 2045+00.00

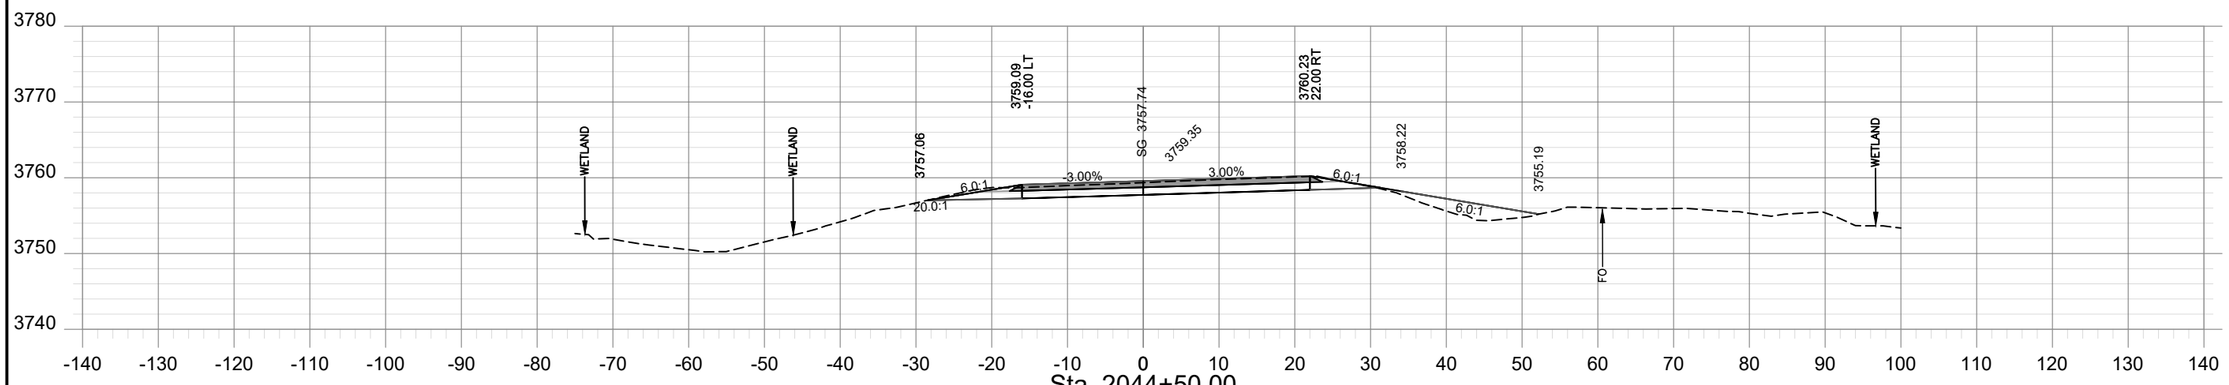

Sta. 2044+50.00

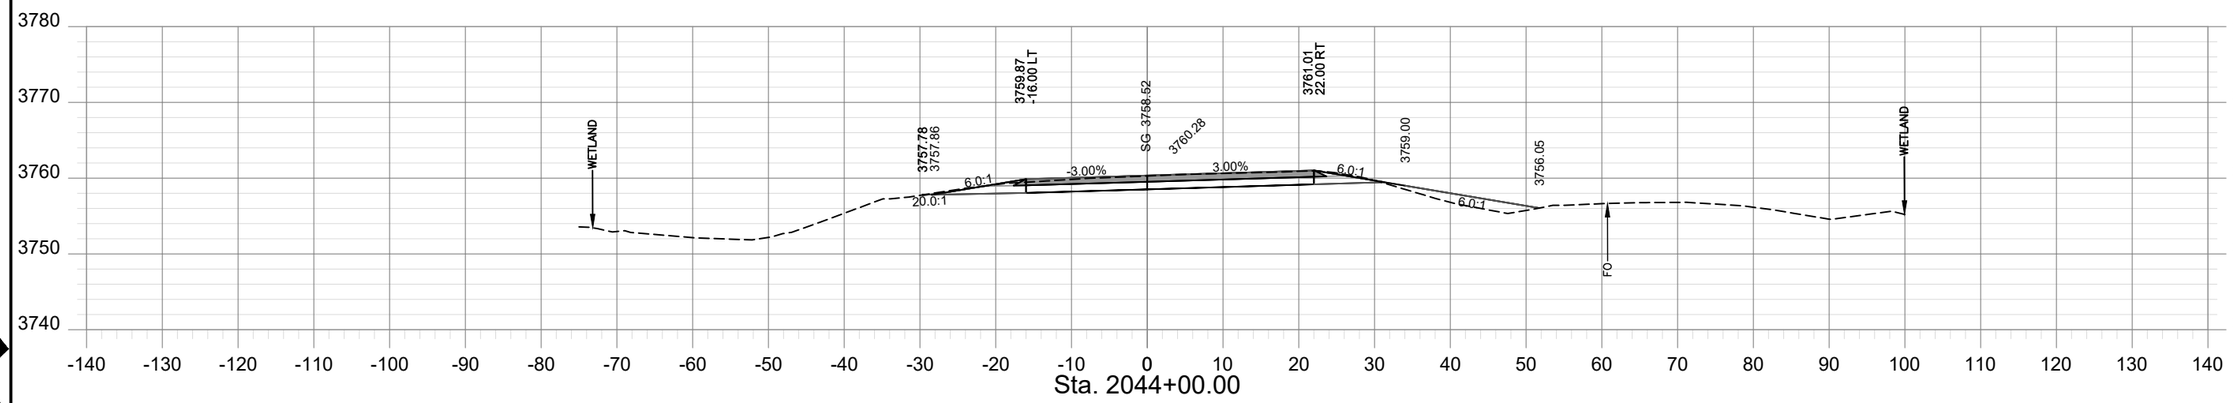

Sta. 2044+00.00

SHEET NO.
XS - 38

PROJECT NAME: TAFT - WEST
COUNTY: MINERAL COUNTY
PROJECT ID: IM-NHFP 90-1(228)3
UPN: 9487000

CHECKED BY	LFISCHER	6/29/23
REVIEWED BY	SMARSHALL	6/29/23
DESIGNED BY	BJOHNSON	6/29/23

9487000RDLAYZ17.DWG


MONTANA
Department of Transportation

ROAD PLANS


12/21/2023 10:26 AM

HDR


AWARD COPY

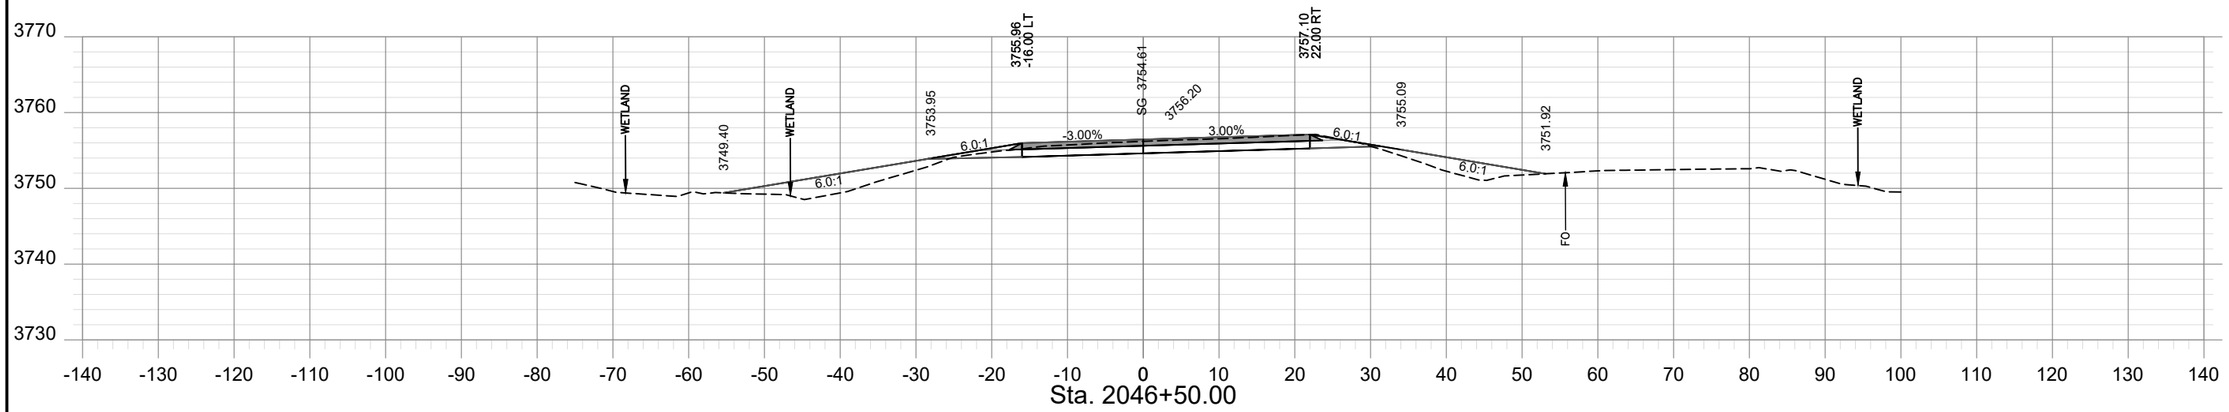

Sta. 2046+50.00

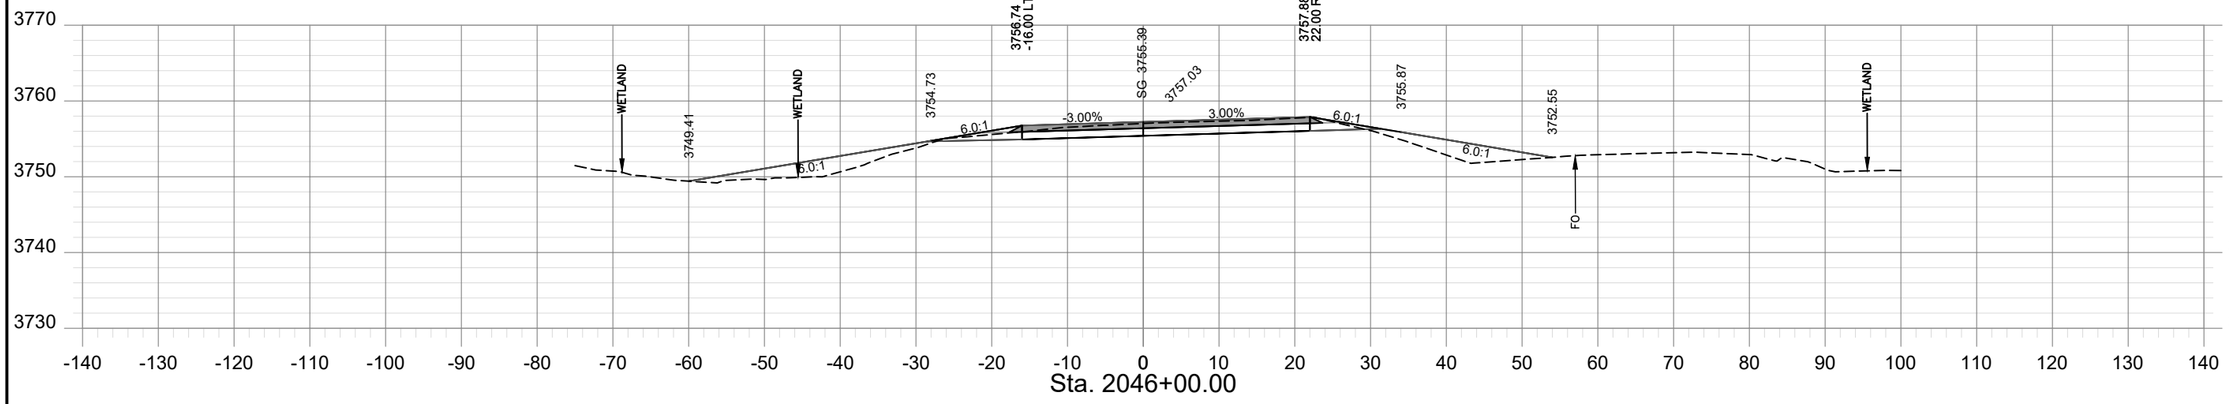

Sta. 2046+00.00

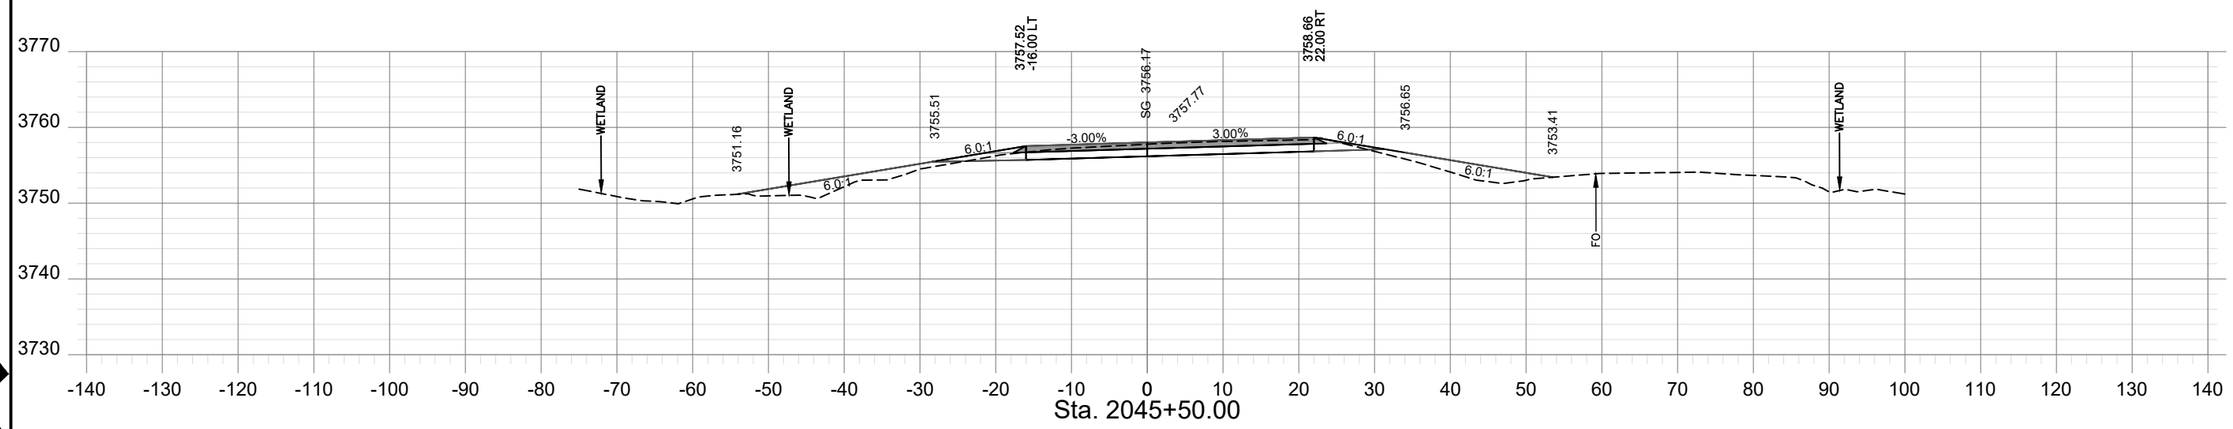

Sta. 2045+50.00

SHEET NO.
XS - 39

PROJECT NAME	TAFT - WEST			
COUNTY	MINERAL COUNTY			
PROJECT ID	IM-NHFP 90-1(228)3			
UPN	9487000			
		CHECKED BY	LFISCHER	6/29/23
		REVIEWED BY	SMARSHALL	6/29/23
		DESIGNED BY	BJOHNSON	6/29/23

MONTANA
Department of Transportation


ROAD PLANS


12/21/2023 10:26 AM


9487000RDLAYZ17.DWG

HDR

AWARD COPY

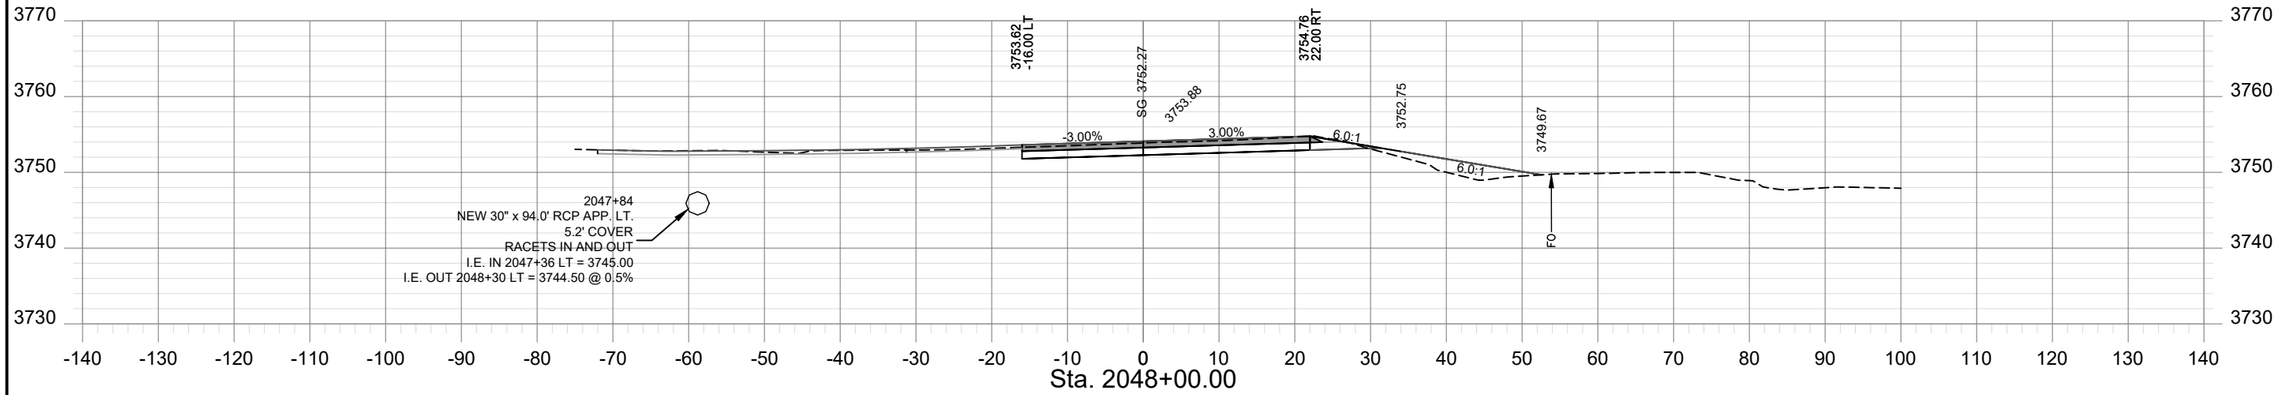

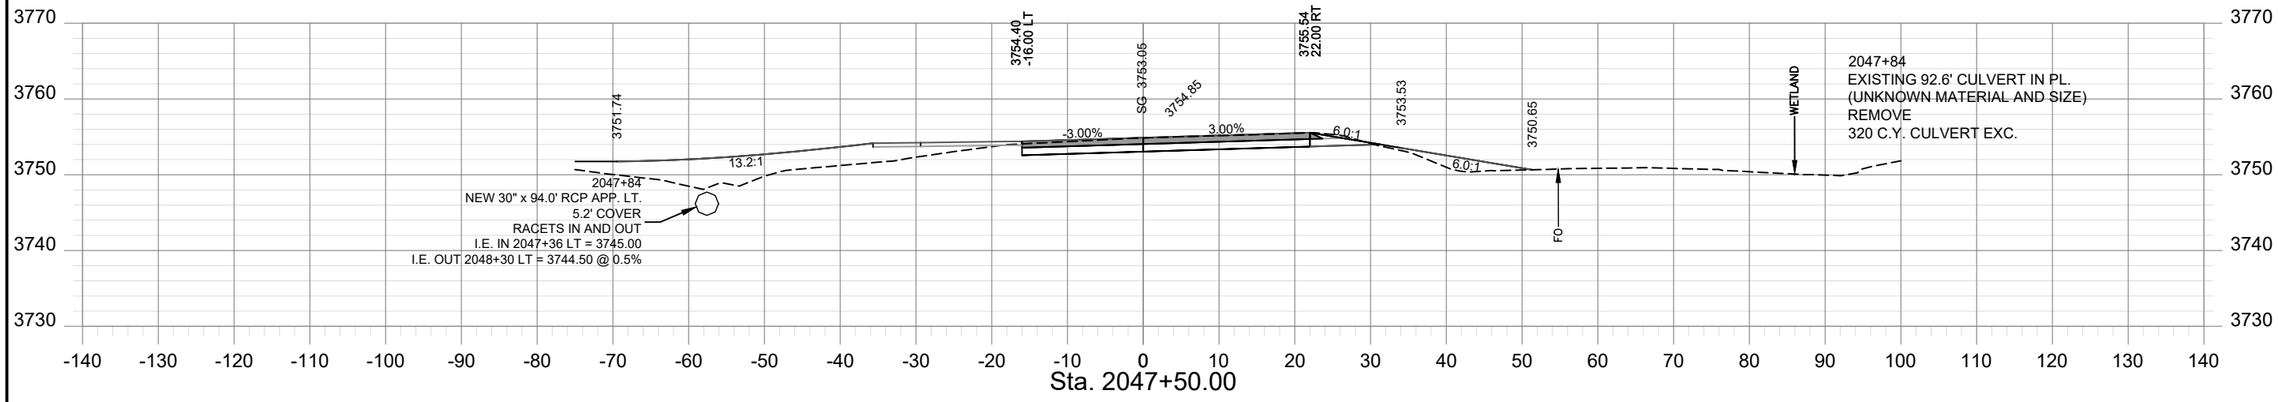

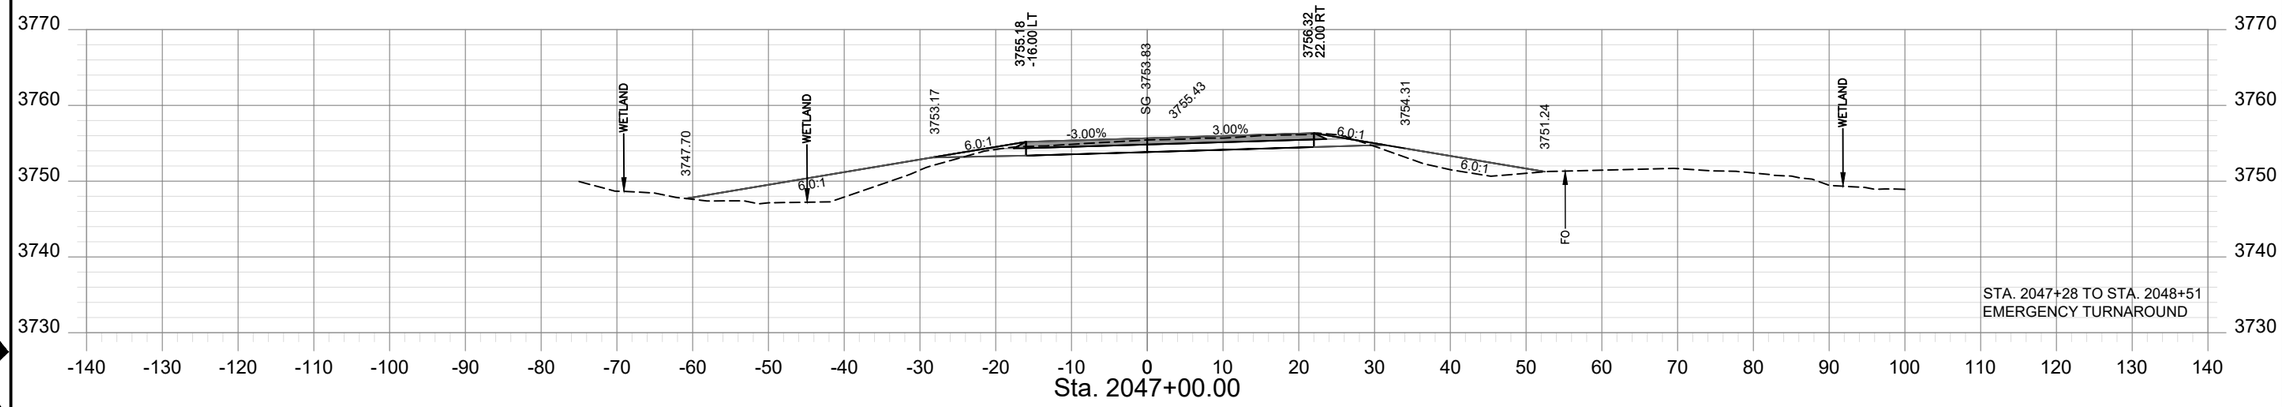

SHEET NO.
XS - 40

PROJECT NAME: TAFT - WEST
COUNTY: MINERAL COUNTY
PROJECT ID: IM-NHFP 90-1(228)3
UPN: 9487000

CHECKED BY	LFISCHER	6/29/23
REVIEWED BY	SMARSHALL	6/29/23
DESIGNED BY	BJOHNSON	6/29/23


9487000RDLAYZ17.DWG


MONTANA
Department of Transportation


ROAD PLANS

12/21/2023 10:26 AM

AWARD COPY

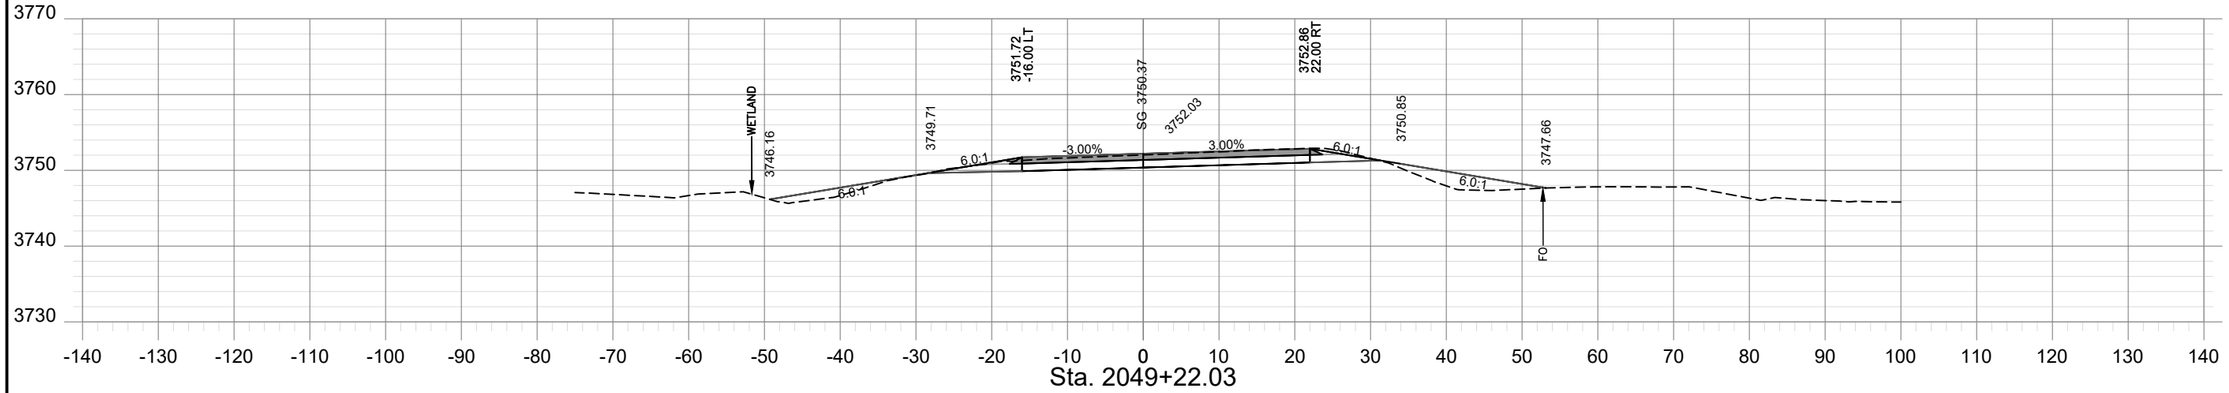

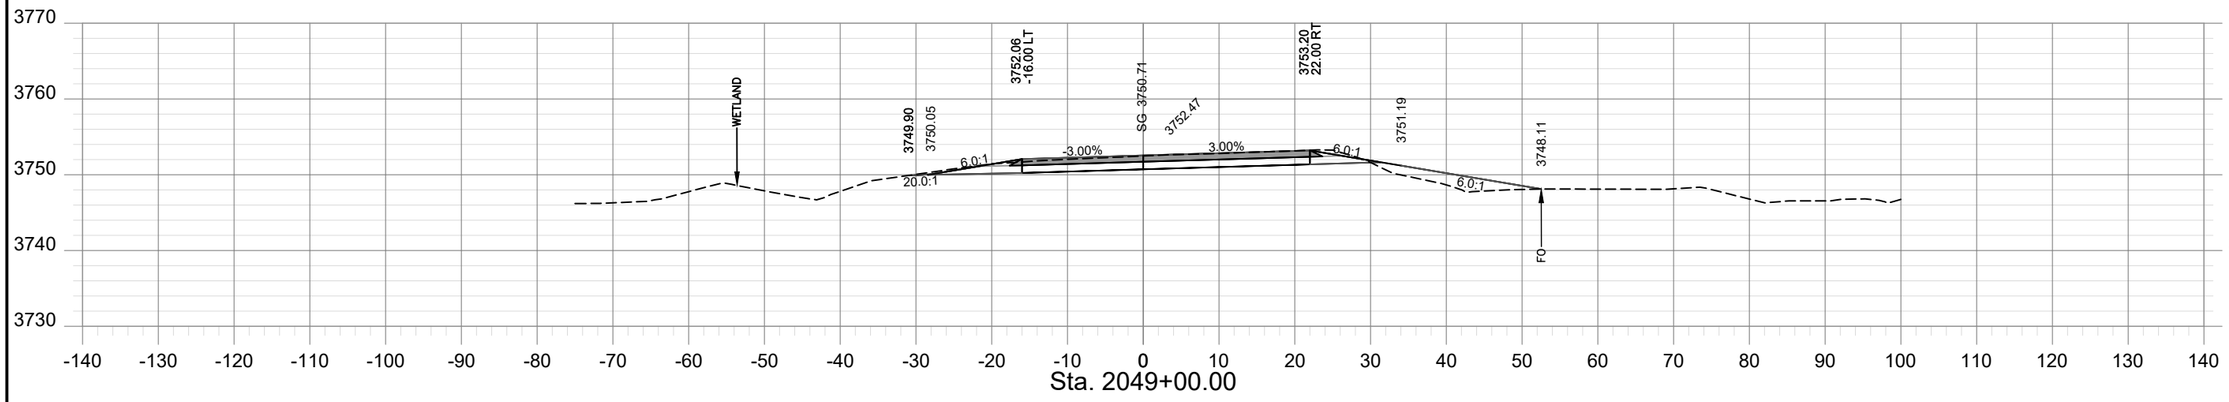

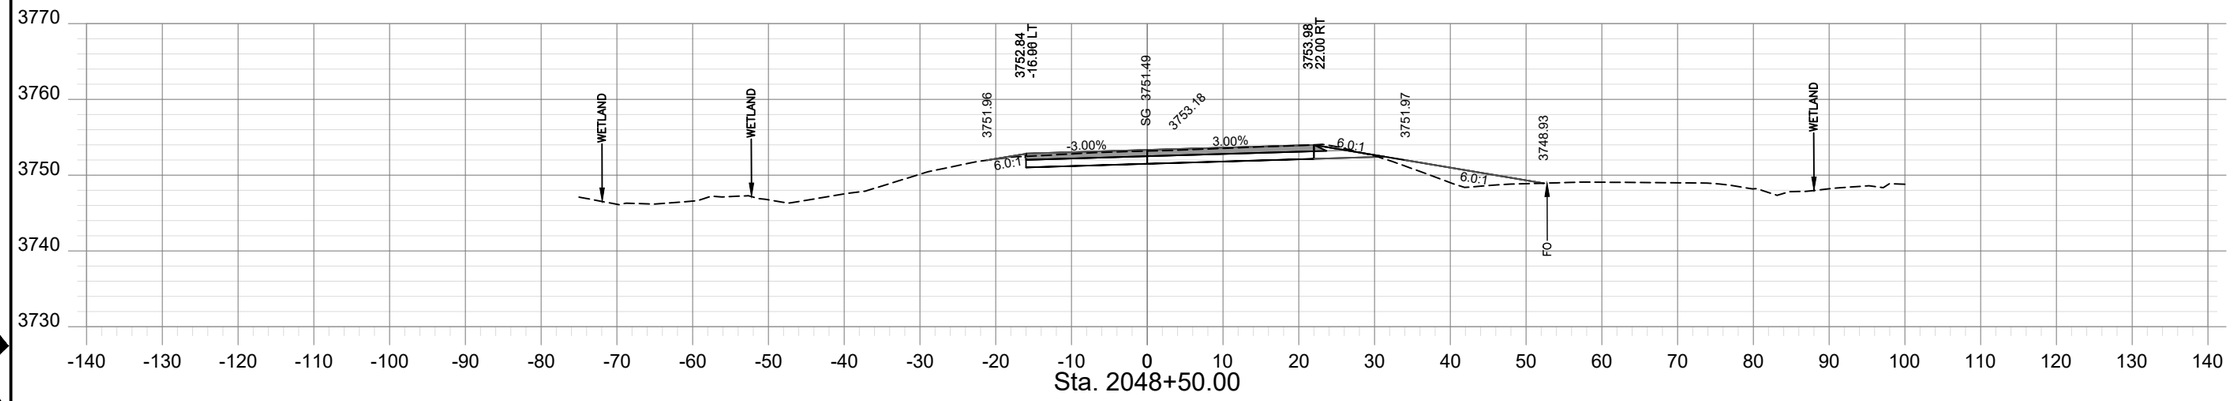

SHEET NO.
XS - 41

PROJECT NAME: TAFT - WEST
COUNTY: MINERAL COUNTY
PROJECT ID: IM-NHFP 90-1(228)3
UPN: 9487000

CHECKED BY	LFISCHER	6/29/23
REVIEWED BY	SMARSHALL	6/29/23
DESIGNED BY	BJOHNSON	6/29/23

9487000RDLAYZ17.DWG


MONTANA
Department of Transportation

ROAD PLANS


12/21/2023 10:26 AM

HDR


AWARD COPY

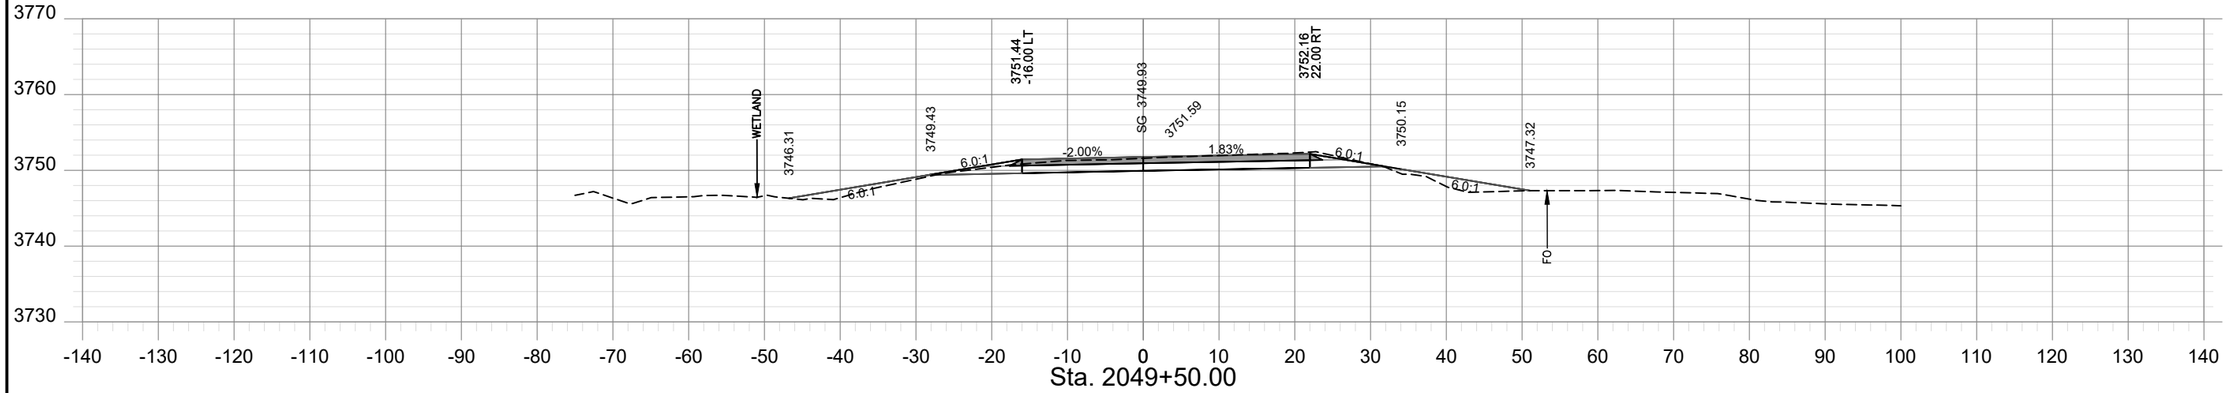

Sta. 2049+50.00

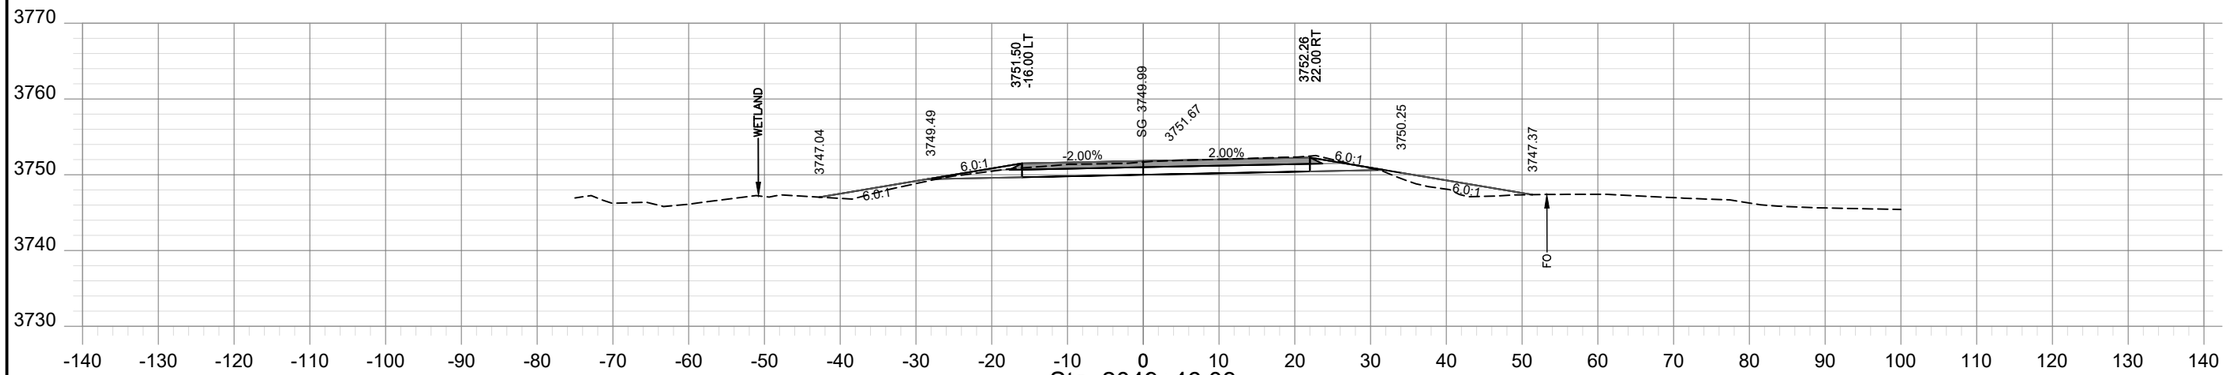

Sta. 2049+46.03

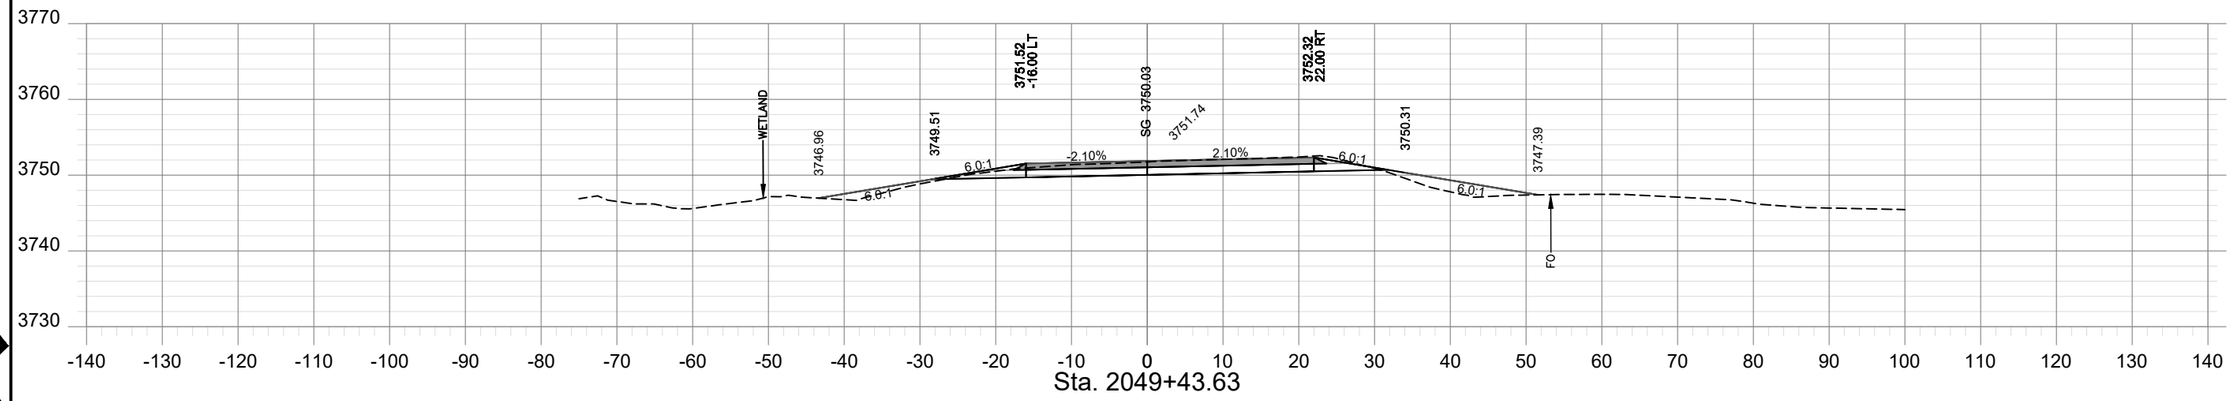

Sta. 2049+43.63

SHEET NO.
XS - 42

PROJECT NAME: TAFT - WEST
COUNTY: MINERAL COUNTY
PROJECT ID: IM-NHFP 90-1(228)3
UPN: 9487000

CHECKED BY	LFISCHER	6/29/23
REVIEWED BY	SMARSHALL	6/29/23
DESIGNED BY	BJOHNSON	6/29/23

9487000RDLAYZ17.DWG


MONTANA
Department of Transportation

ROAD PLANS


12/21/2023 10:26 AM

HDR


AWARD COPY

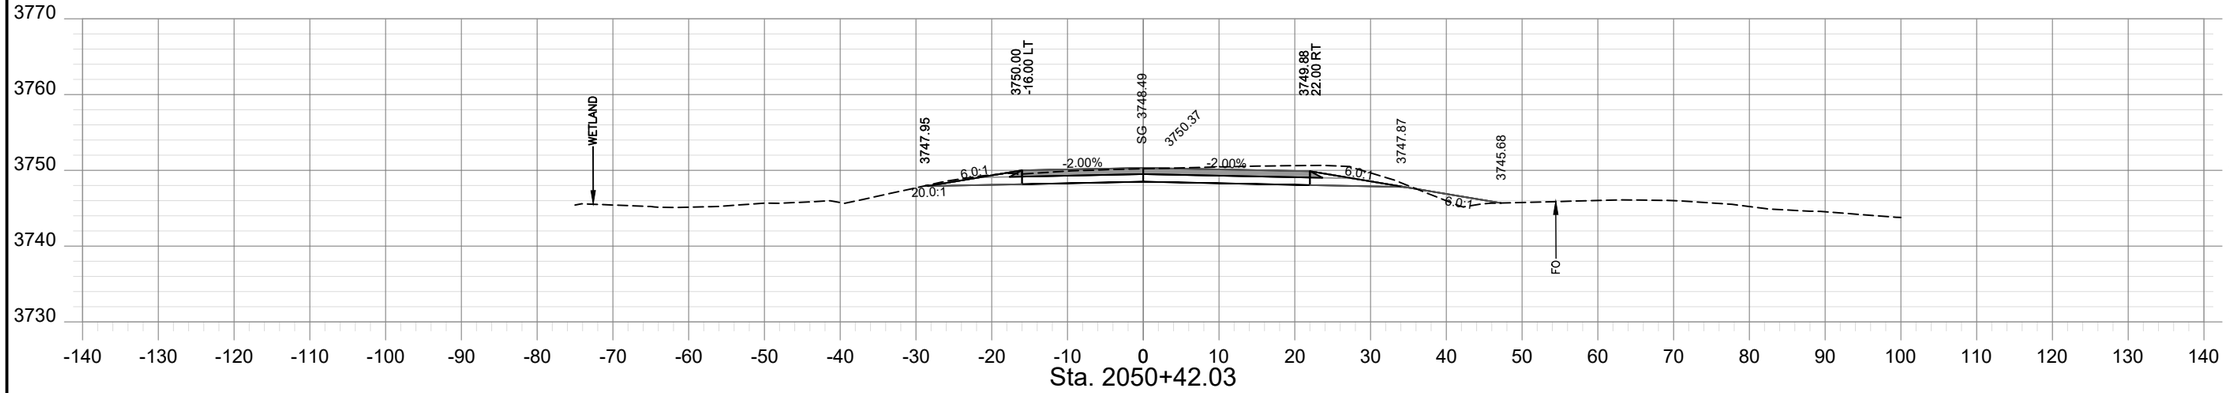

Sta. 2050+42.03

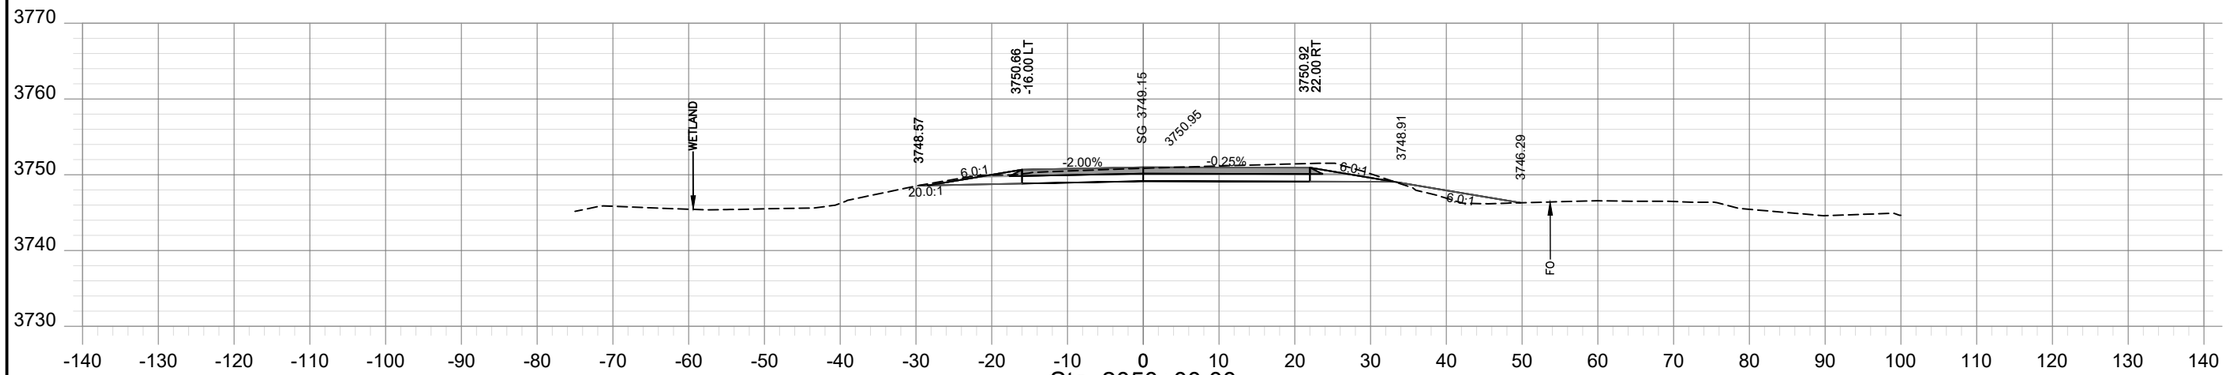

Sta. 2050+00.00

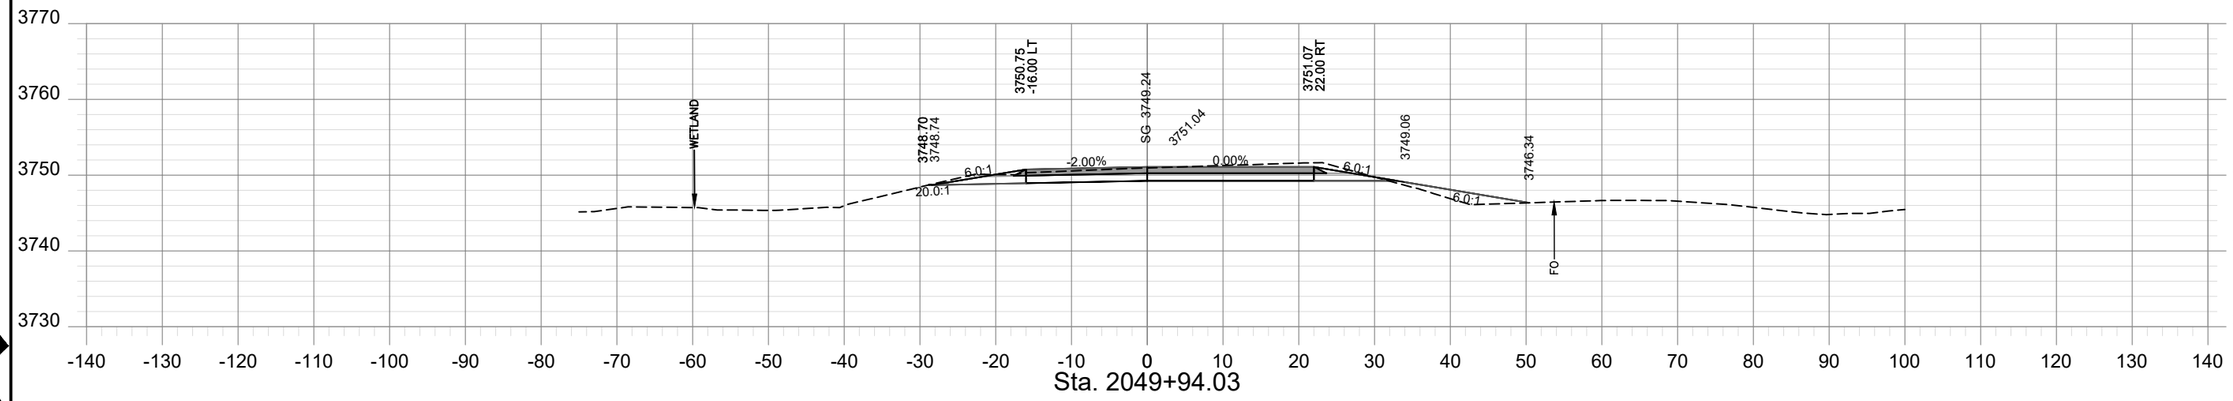

Sta. 2049+94.03

SHEET NO.
XS - 43

PROJECT NAME: TAFT - WEST
COUNTY: MINERAL COUNTY
PROJECT ID: IM-NHFP 90-1(228)3
UPN: 9487000

	CHECKED BY	REVIEWED BY	DESIGNED BY
	LFISCHER	SMARSHALL	BJOHNSON
	6/29/23	6/29/23	6/29/23

MONTANA
Department of Transportation


ROAD PLANS

12/21/2023 10:26 AM


9487000RDLAYZ17.DWG

HDR


AWARD COPY

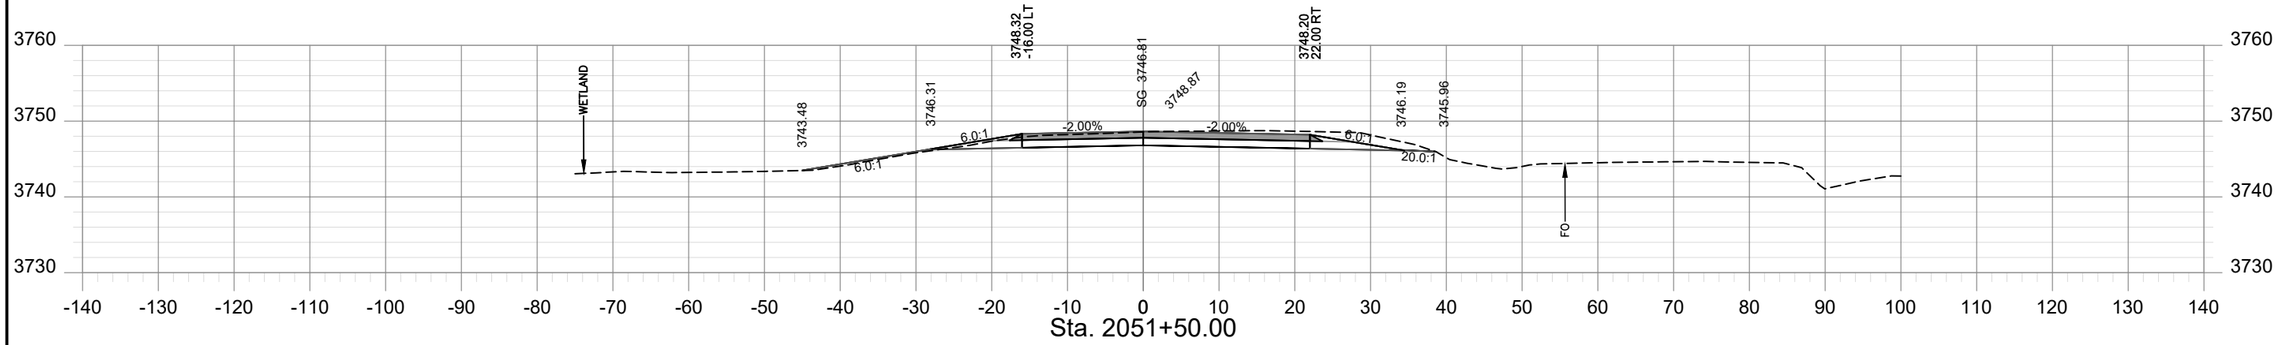

Sta. 2051+50.00

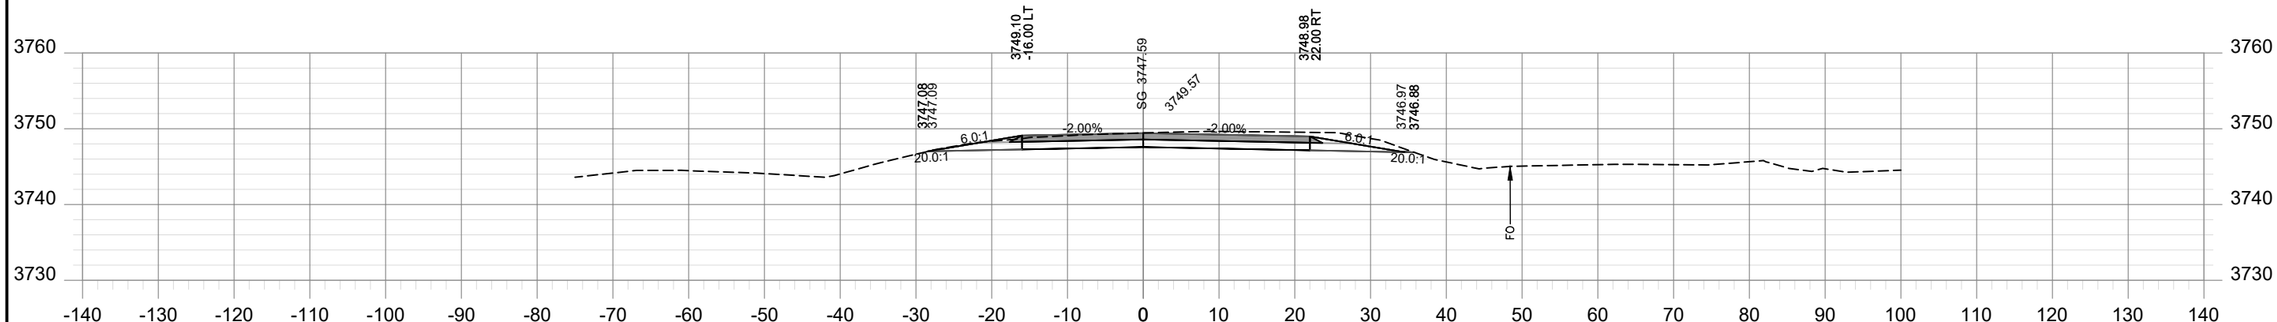

Sta. 2051+00.00

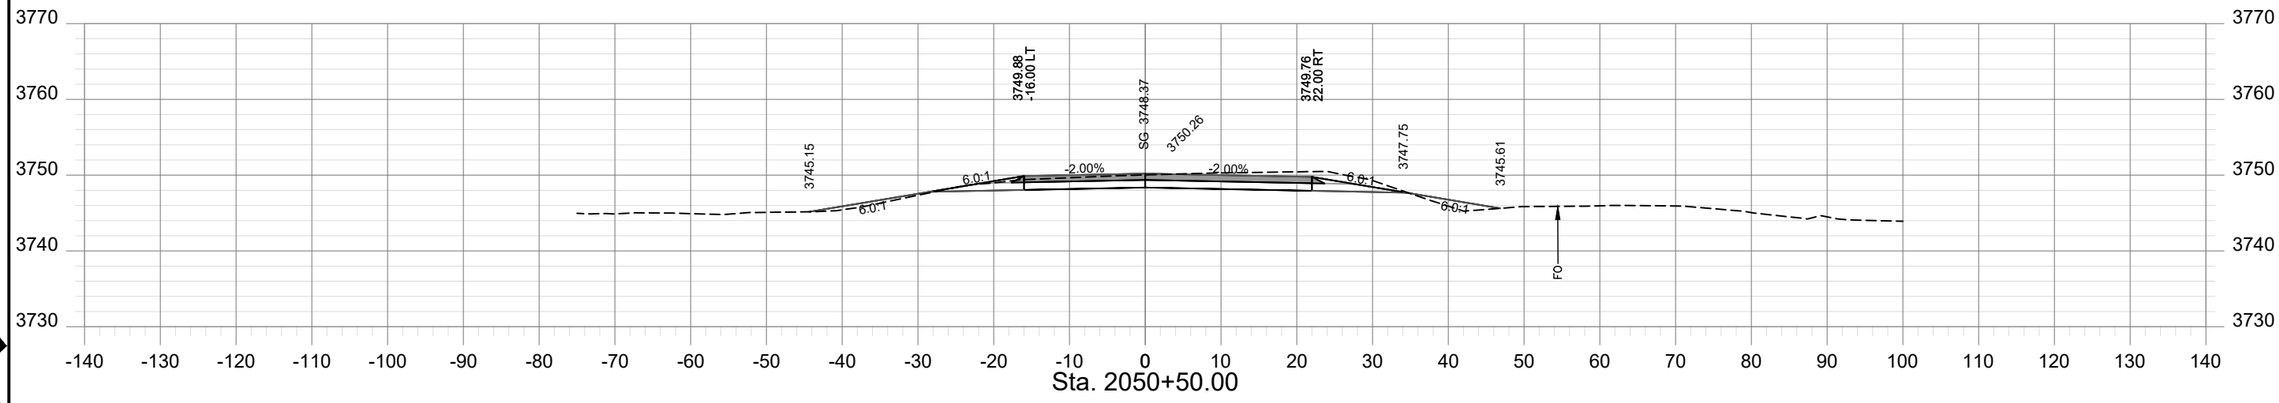

Sta. 2050+50.00

SHEET NO.
XS - 44

PROJECT NAME: TAFT - WEST
COUNTY: MINERAL COUNTY
PROJECT ID: IM-NHFP 90-1(228)3
UPN: 9487000

	CHECKED BY	REVIEWED BY	DESIGNED BY
	LFISCHER	SMARSHALL	BJOHNSON
	6/29/23	6/29/23	6/29/23


9487000RDLAYZ17.DWG

MONTANA
Department of Transportation


ROAD PLANS

12/21/2023 10:26 AM


AWARD COPY

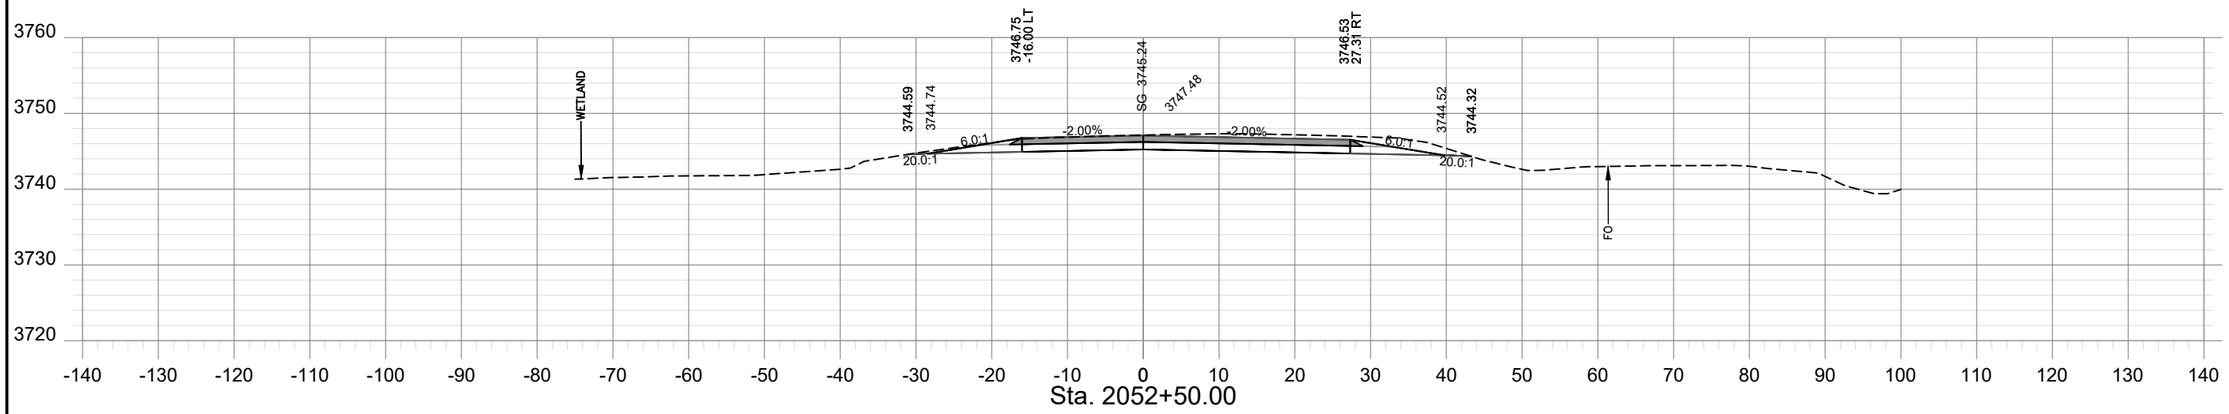


Sta. 2052+50.00

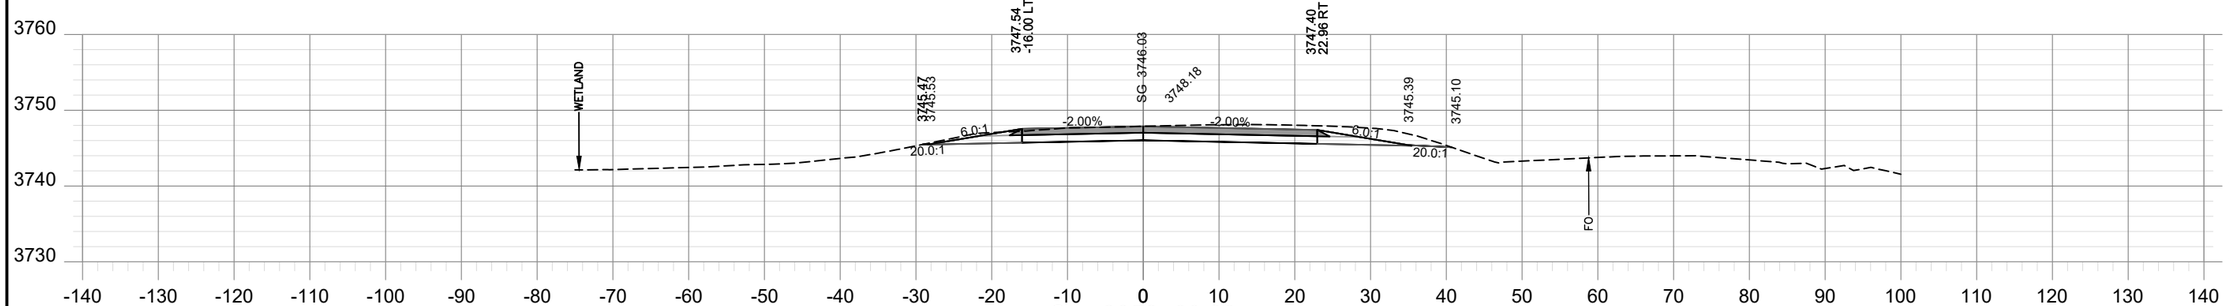

Sta. 2052+00.00

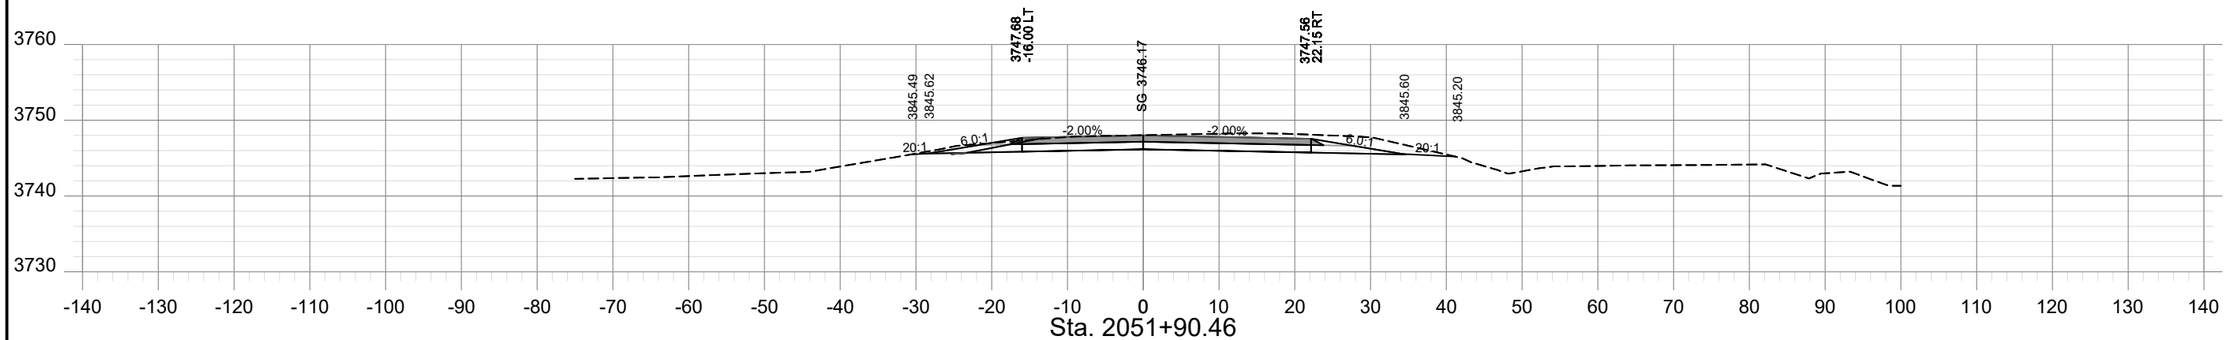

Sta. 2051+90.46

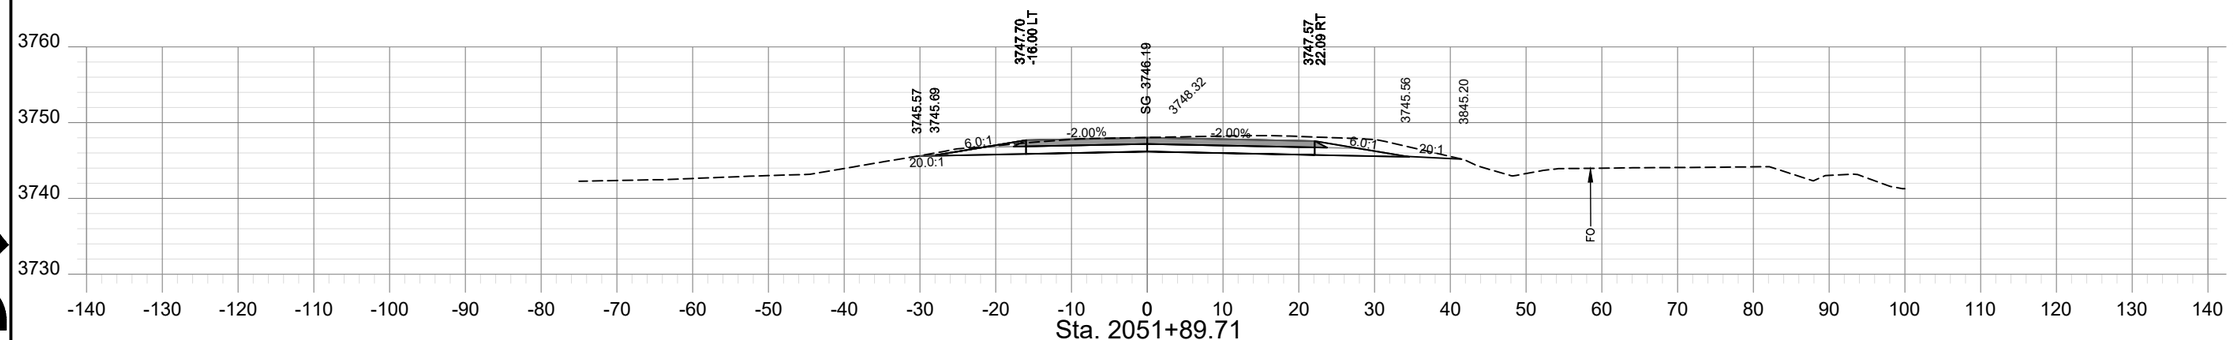

Sta. 2051+89.71

SHEET NO.
XS - 45

PROJECT NAME: TAFT - WEST
COUNTY: MINERAL COUNTY
PROJECT ID: IM-NHFP 90-1(228)3
UPN: 9487000

CHECKED BY	LFISCHER	6/29/23
REVIEWED BY	SMARSHALL	6/29/23
DESIGNED BY	BJOHNSON	6/29/23

9487000RDLAY17.DWG


MONTANA
Department of Transportation

ROAD PLANS

12/21/2023 10:26 AM


HDR

AWARD COPY

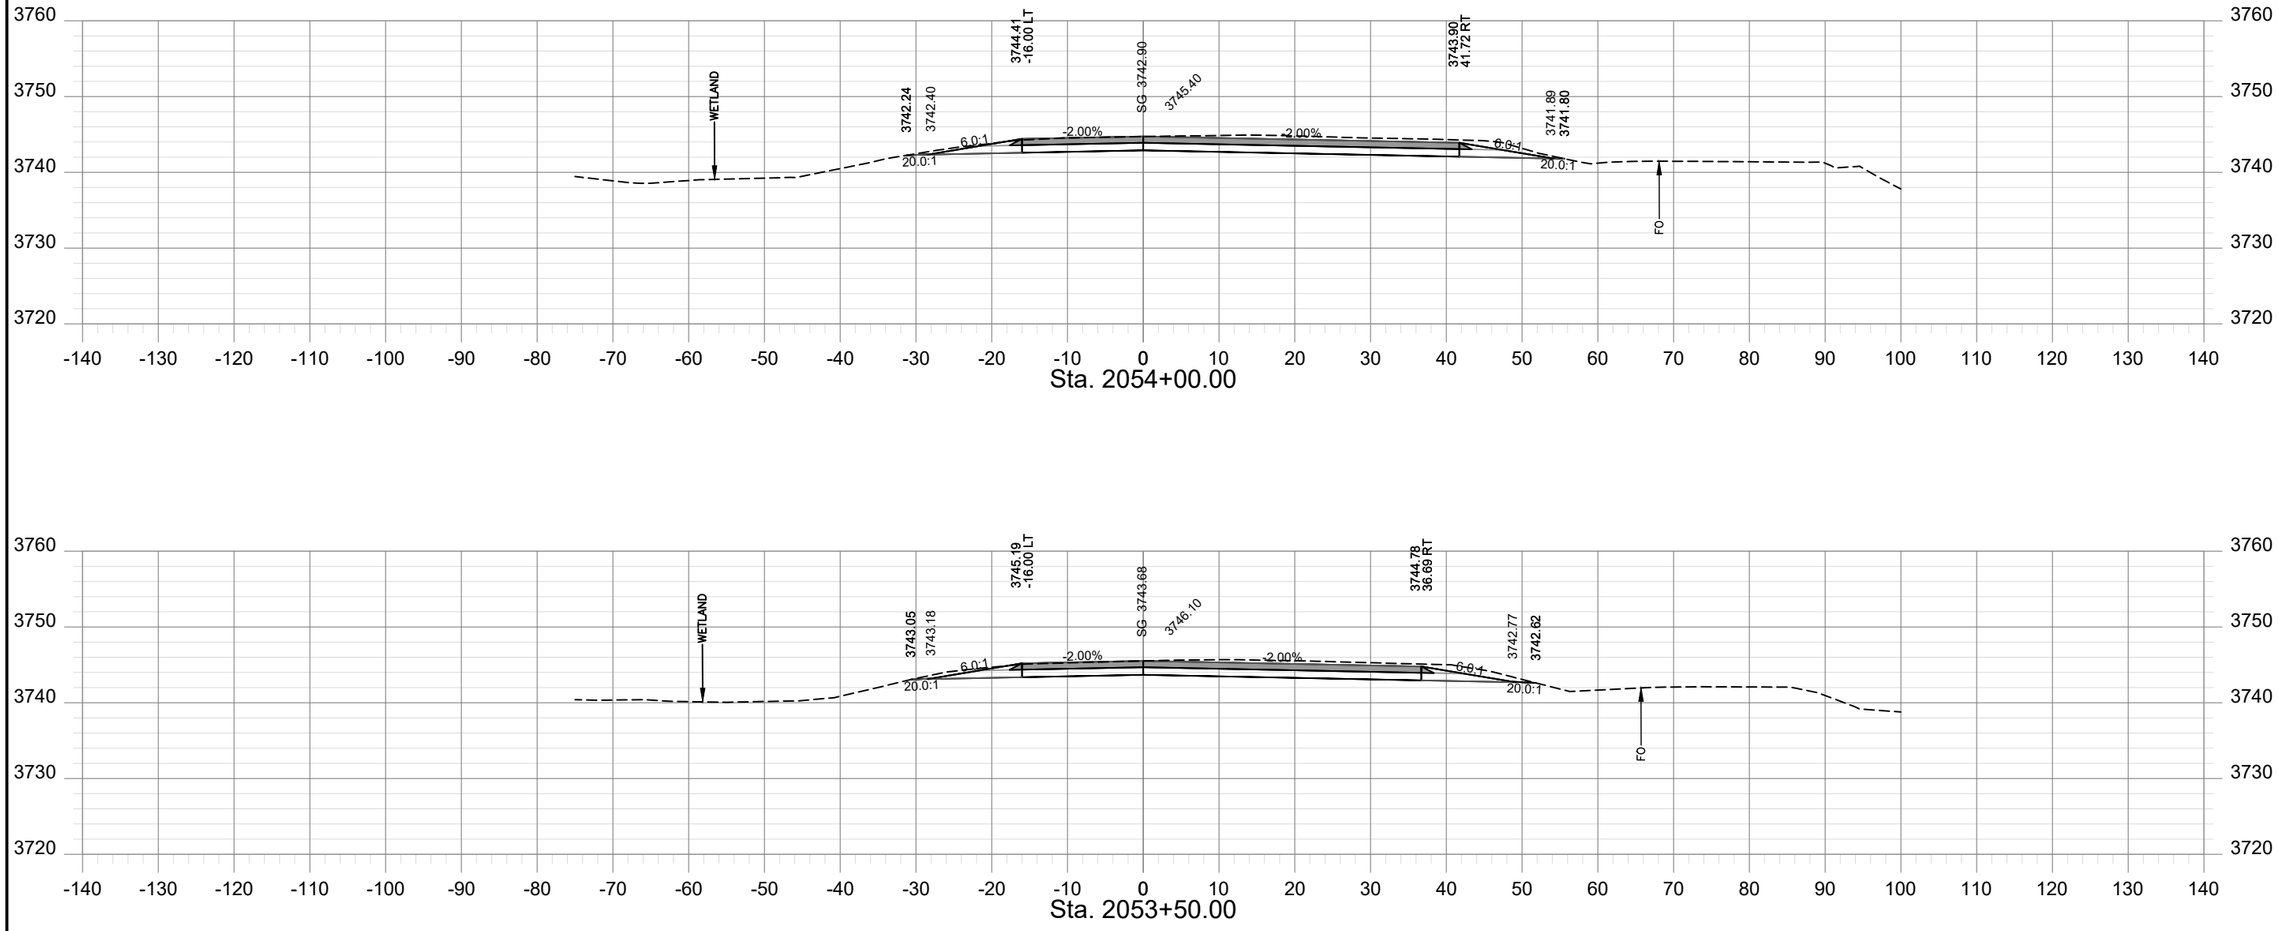

Sta. 2054+00.00

Sta. 2053+50.00

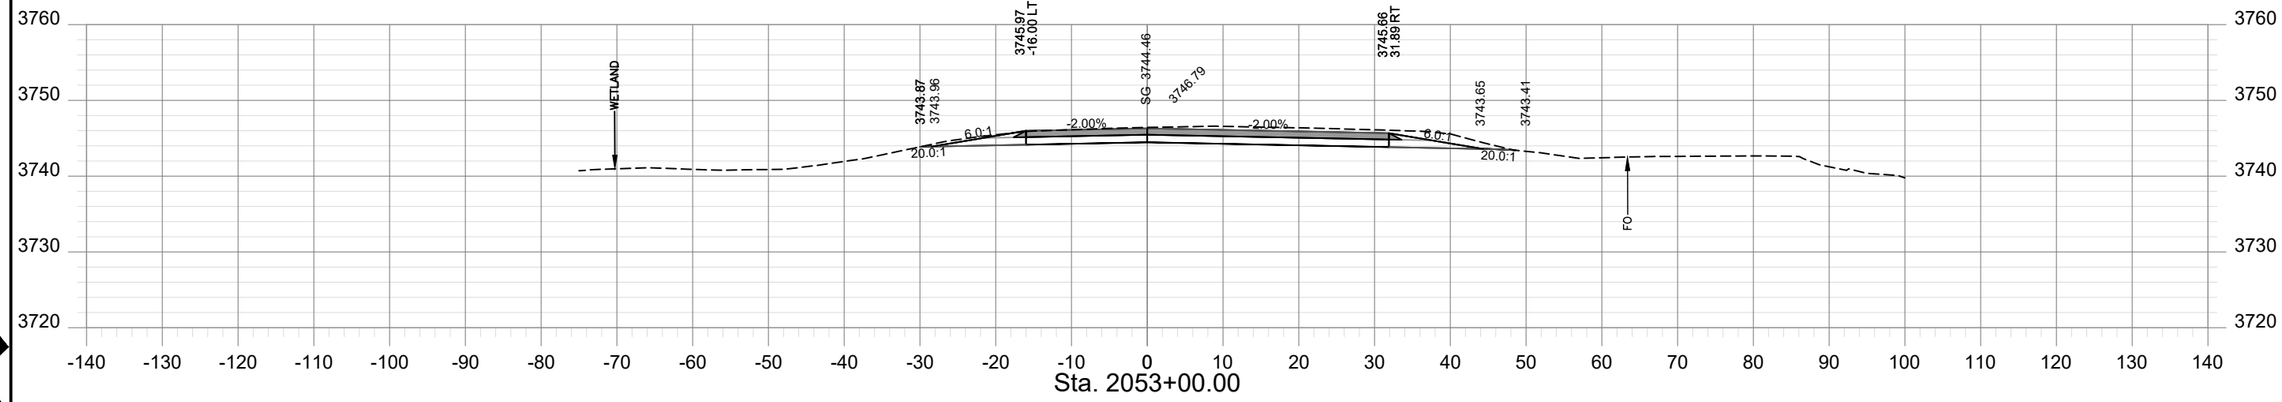

Sta. 2053+00.00

SHEET NO.
XS - 46

PROJECT NAME: TAFT - WEST
COUNTY: MINERAL COUNTY
PROJECT ID: IM-NHFP 90-1(228)3
UPN: 9487000

CHECKED BY	LFISCHER	6/29/23
REVIEWED BY	SMARSHALL	6/29/23
DESIGNED BY	BJOHNSON	6/29/23

9487000RDLAYZ17.DWG


MONTANA
Department of Transportation

ROAD PLANS


12/21/2023 10:26 AM

FDR


AWARD COPY

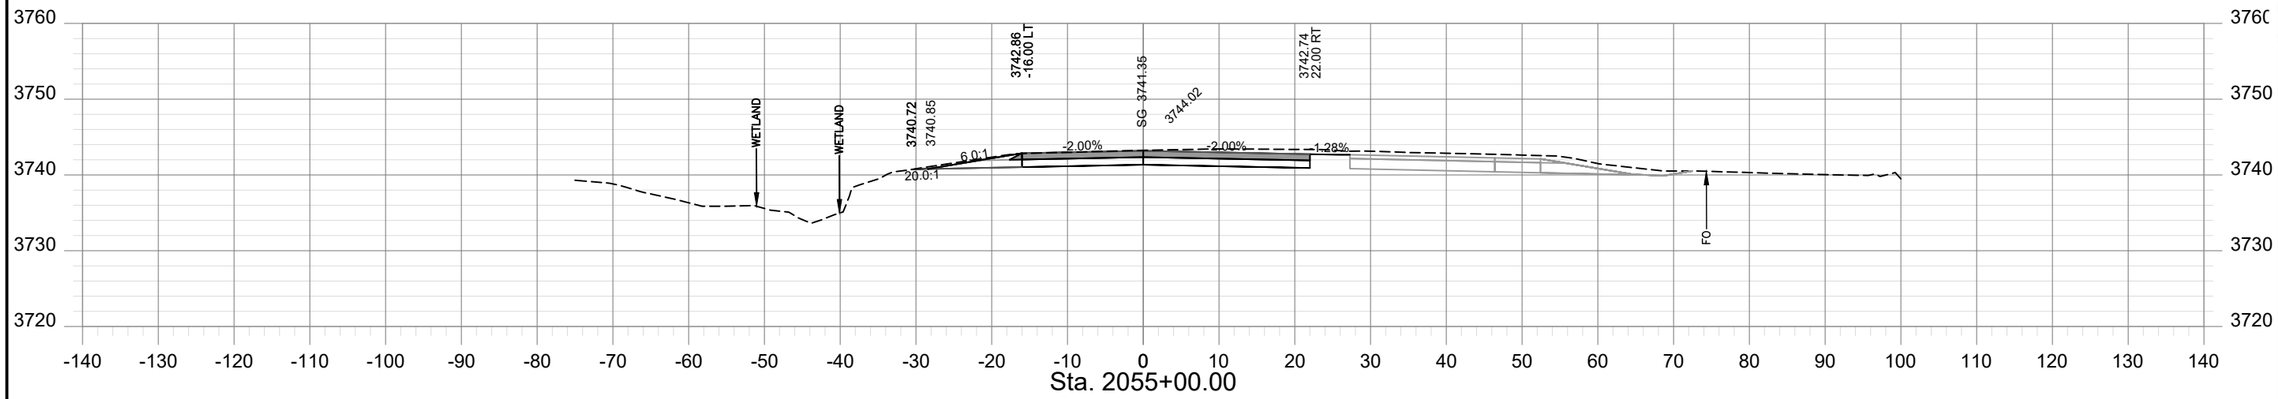


Sta. 2055+00.00

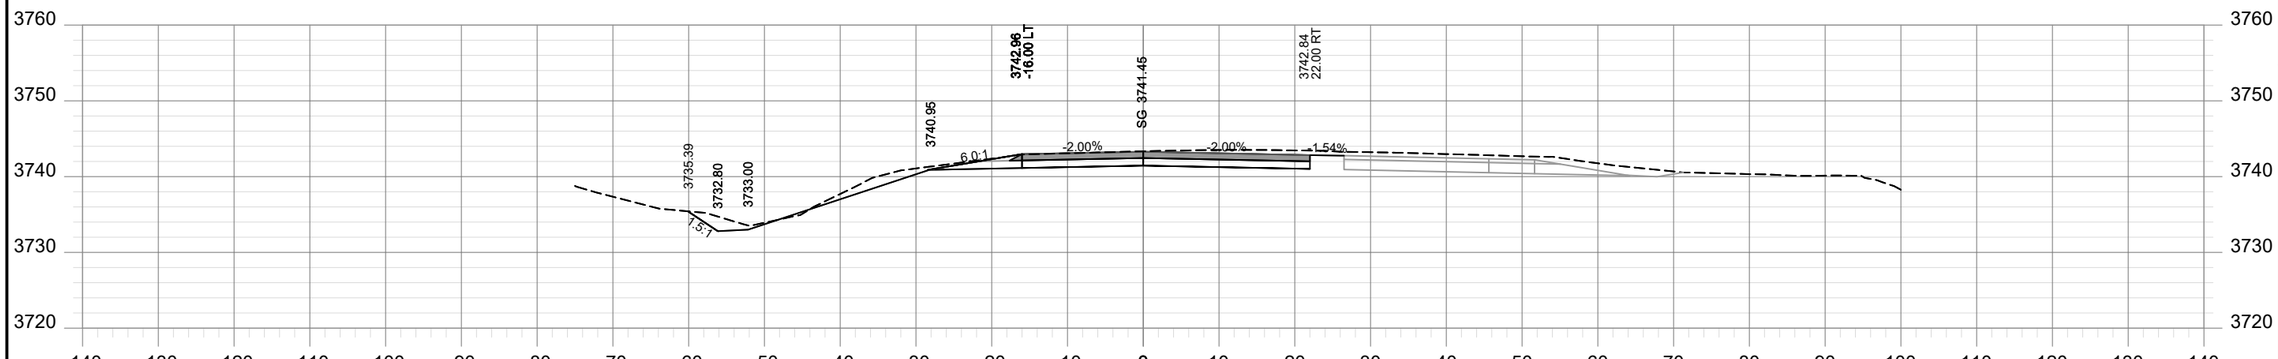

Sta. 2054+93.01

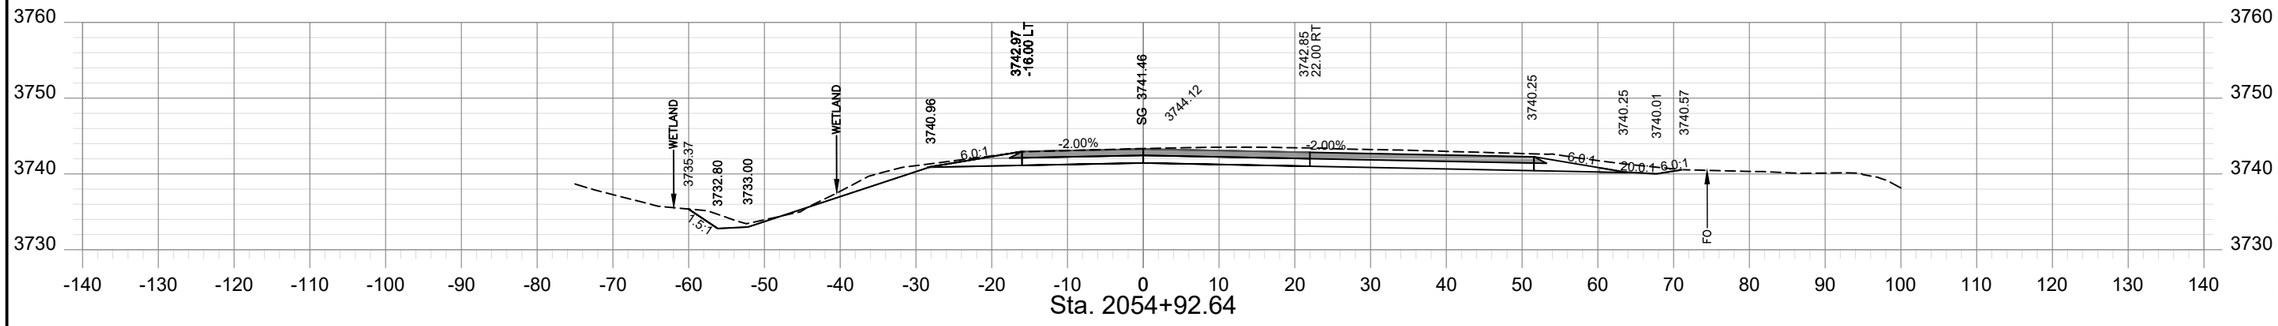

Sta. 2054+92.64

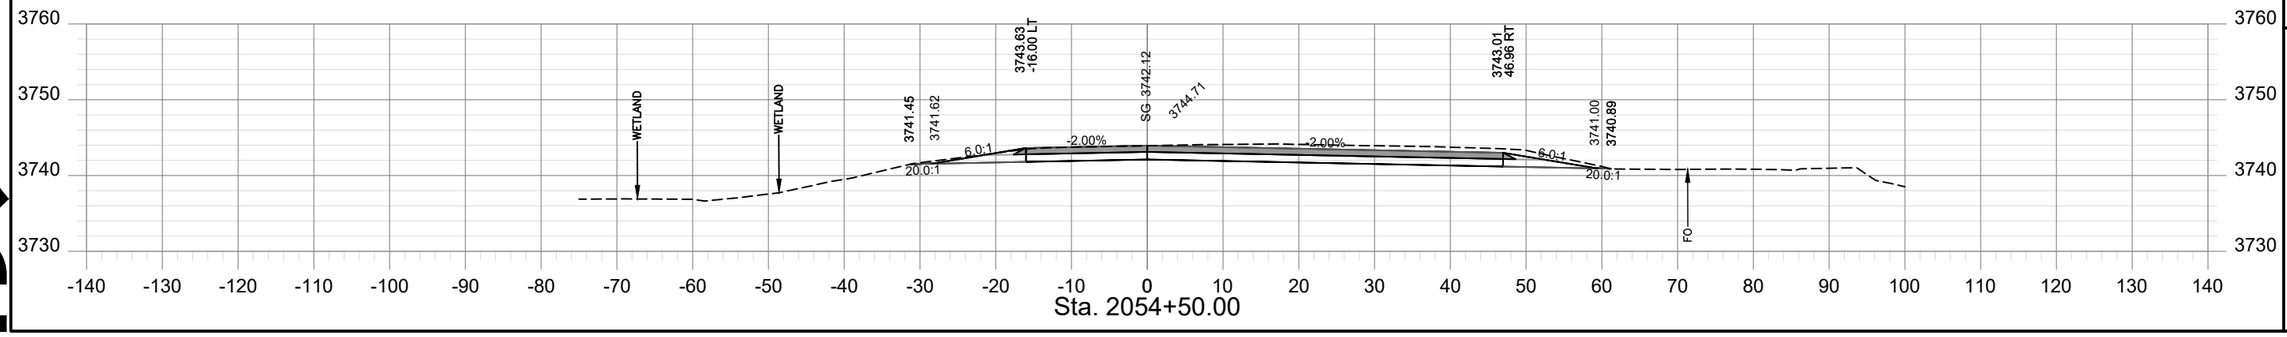

Sta. 2054+50.00

SHEET NO.
XS - 47

PROJECT NAME	TAFT - WEST			
COUNTY	MINERAL COUNTY			
PROJECT ID	IM-NHFP 90-1(228)3			
UPN	9487000			
		6/29/23	6/29/23	6/29/23
		CHECKED BY	REVIEWED BY	DESIGNED BY
		LFISCHER	SMARSHALL	BJOHNSON

9487000RDLAYZ17.DWG


MONTANA
Department of Transportation


ROAD PLANS


12/21/2023 10:26 AM

HDR

AWARD COPY

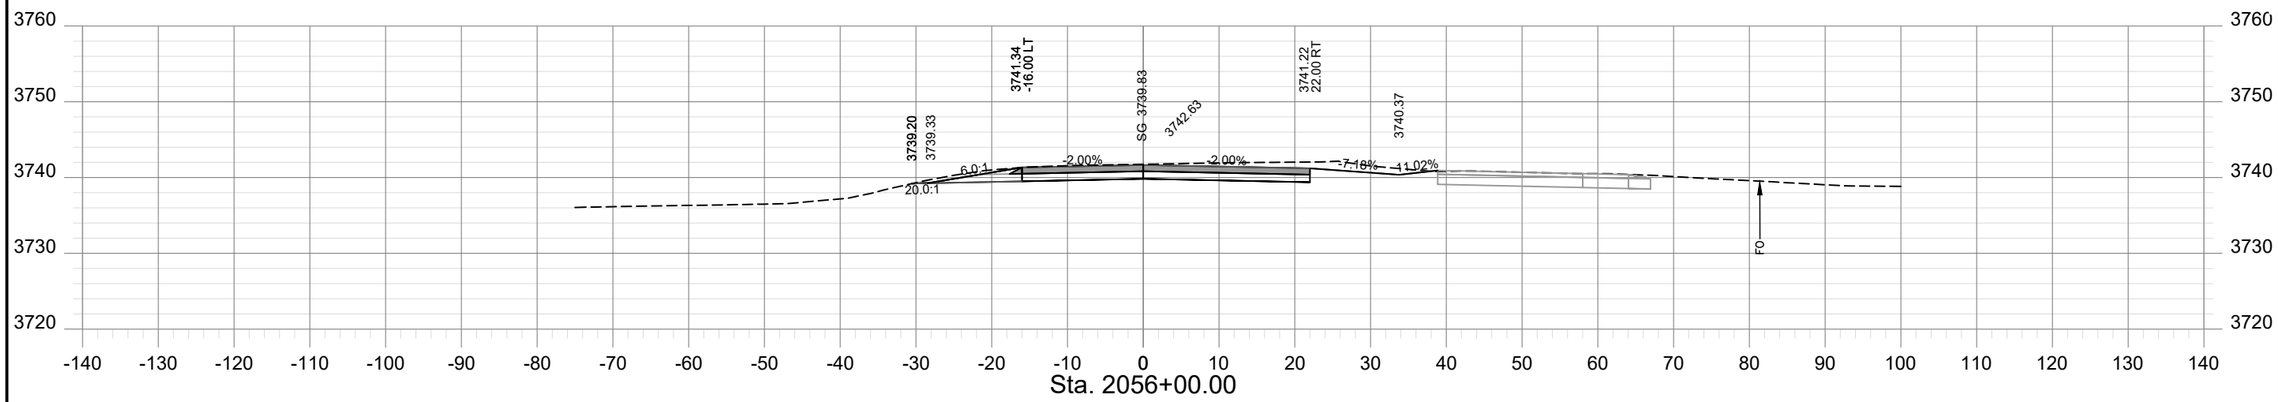

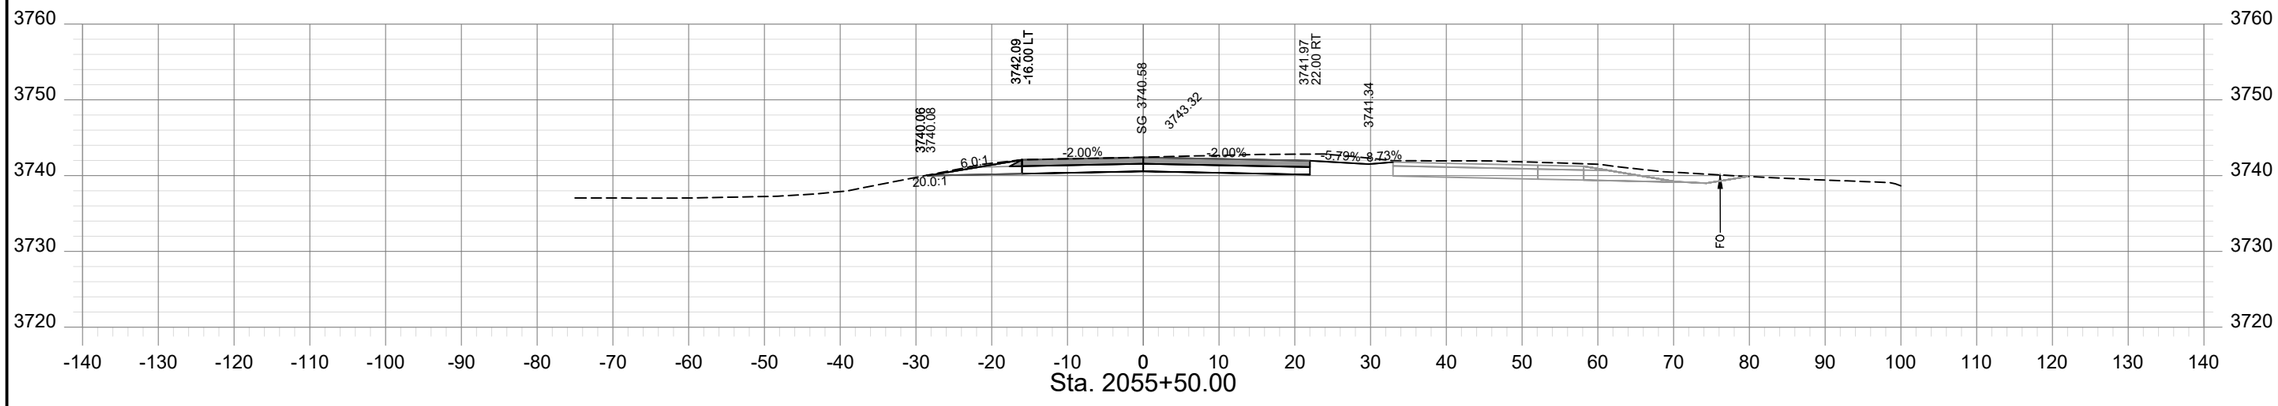

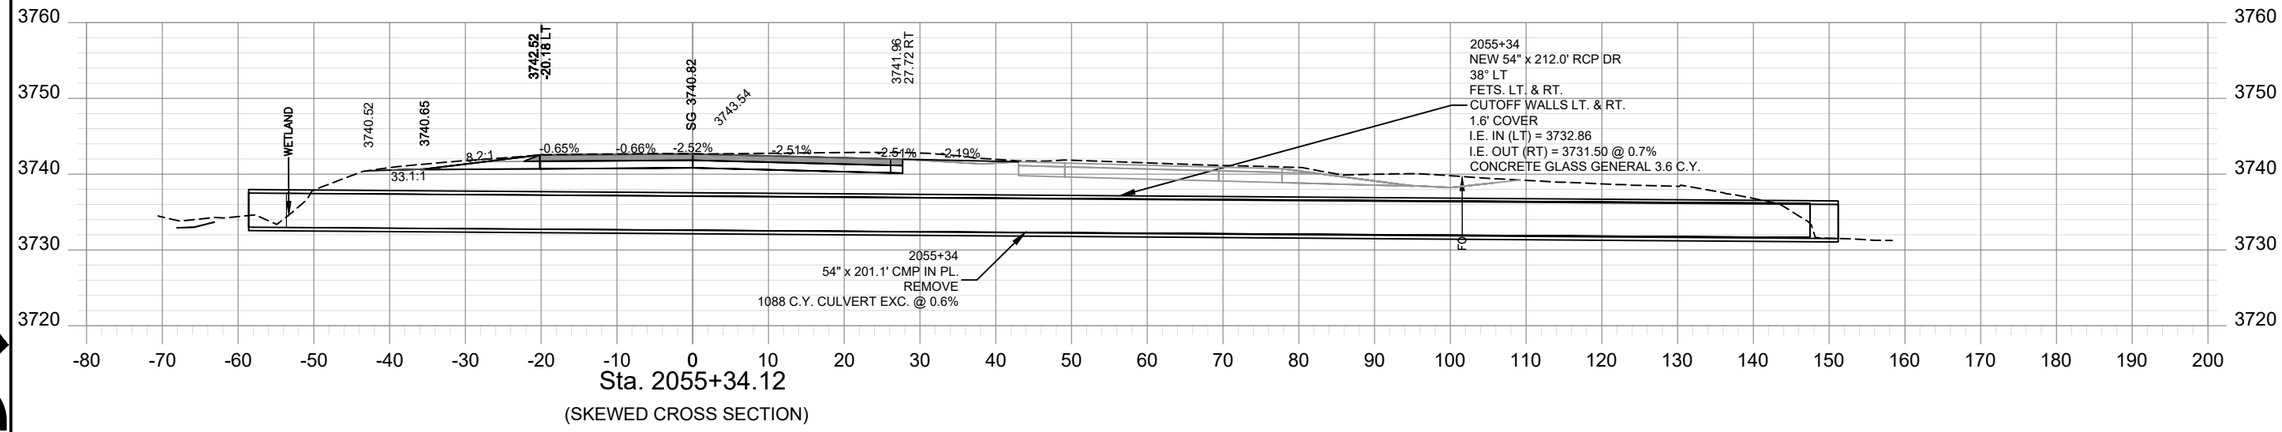

SHEET NO.
XS - 48

PROJECT NAME: TAFT - WEST
COUNTY: MINERAL COUNTY
PROJECT ID: IM-NHFP 90-1(228)3
UPN: 9487000

CHECKED BY	LFISCHER	6/29/23	
REVIEWED BY	SMARSHALL	6/29/23	
DESIGNED BY	BJOHNSON	6/29/23	

9487000RDLAYZ17.DWG


MONTANA
Department of Transportation


ROAD PLANS

12/21/2023 10:26 AM

HDR

AWARD COPY

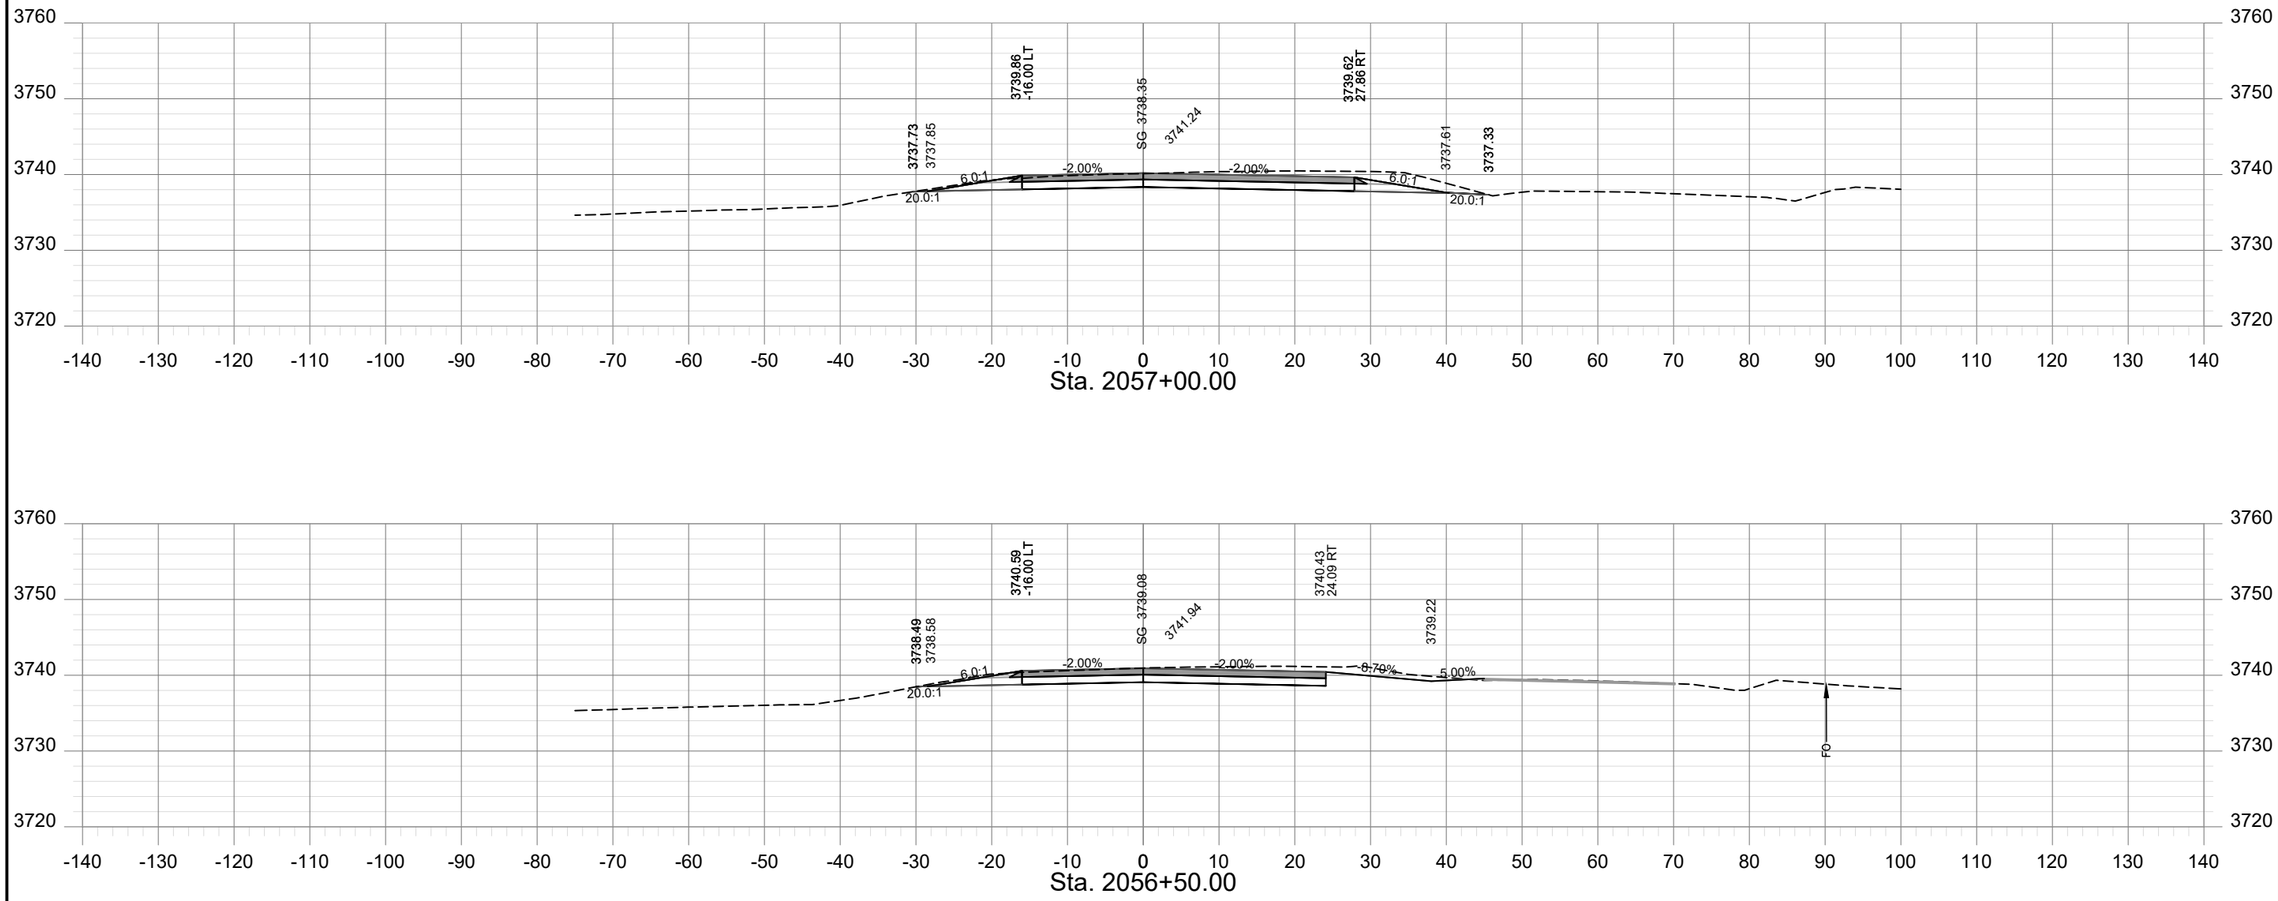

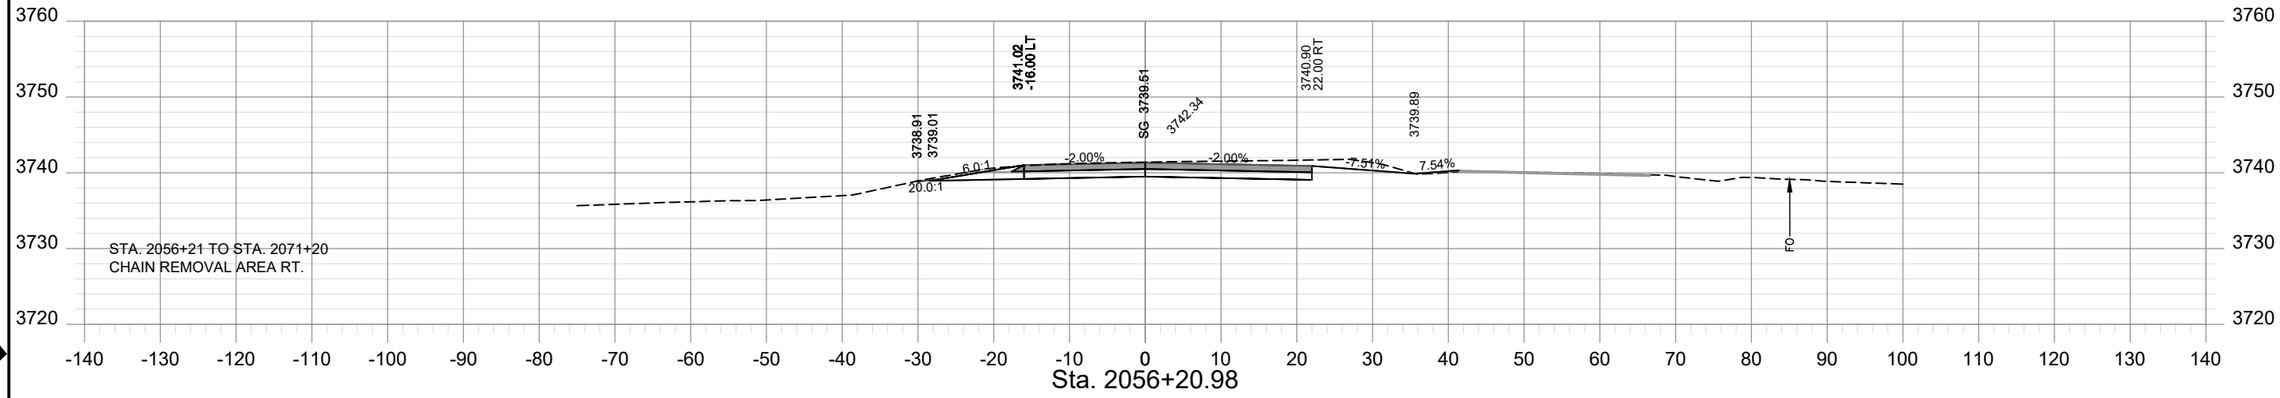

STA. 2056+21 TO STA. 2071+20
CHAIN REMOVAL AREA RT.

SHEET NO.
XS - 49

PROJECT NAME: TAFT - WEST
COUNTY: MINERAL COUNTY
PROJECT ID: IM-NHFP 90-1(228)3
UPN: 9487000

CHECKED BY	LFISCHER	6/29/23
REVIEWED BY	SMARSHALL	6/29/23
DESIGNED BY	BJOHNSON	6/29/23

9487000RDLAY217.DWG


MONTANA
Department of Transportation

ROAD PLANS


12/21/2023 10:26 AM

HDR


AWARD COPY

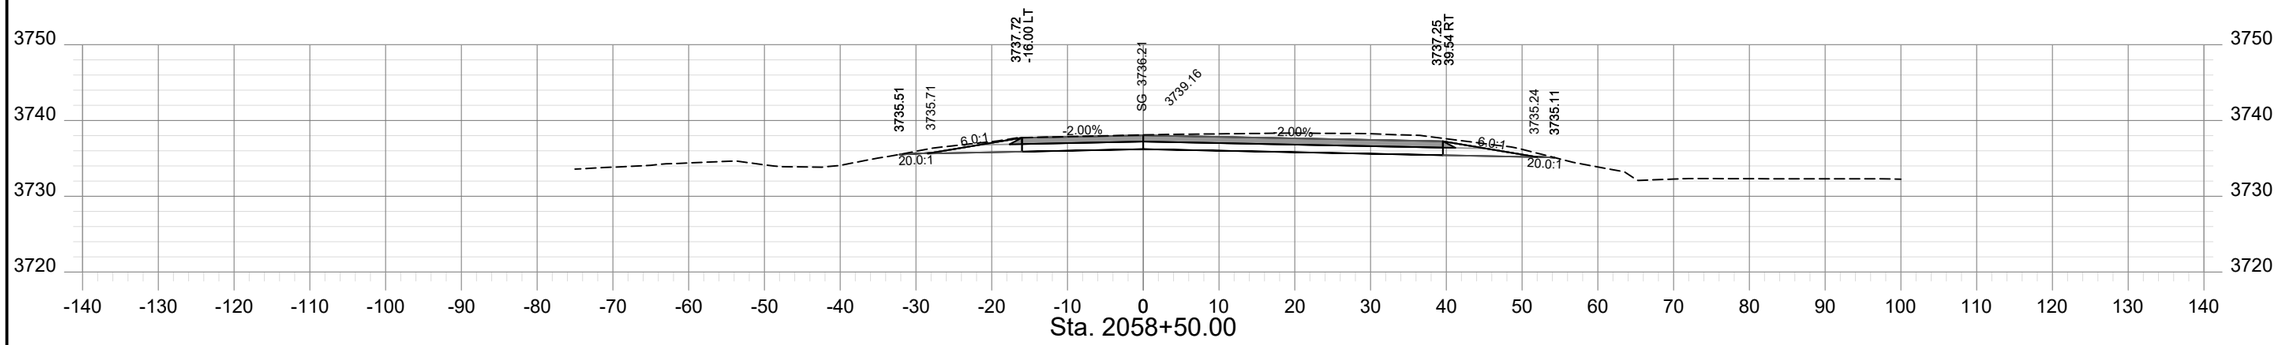

Sta. 2058+50.00

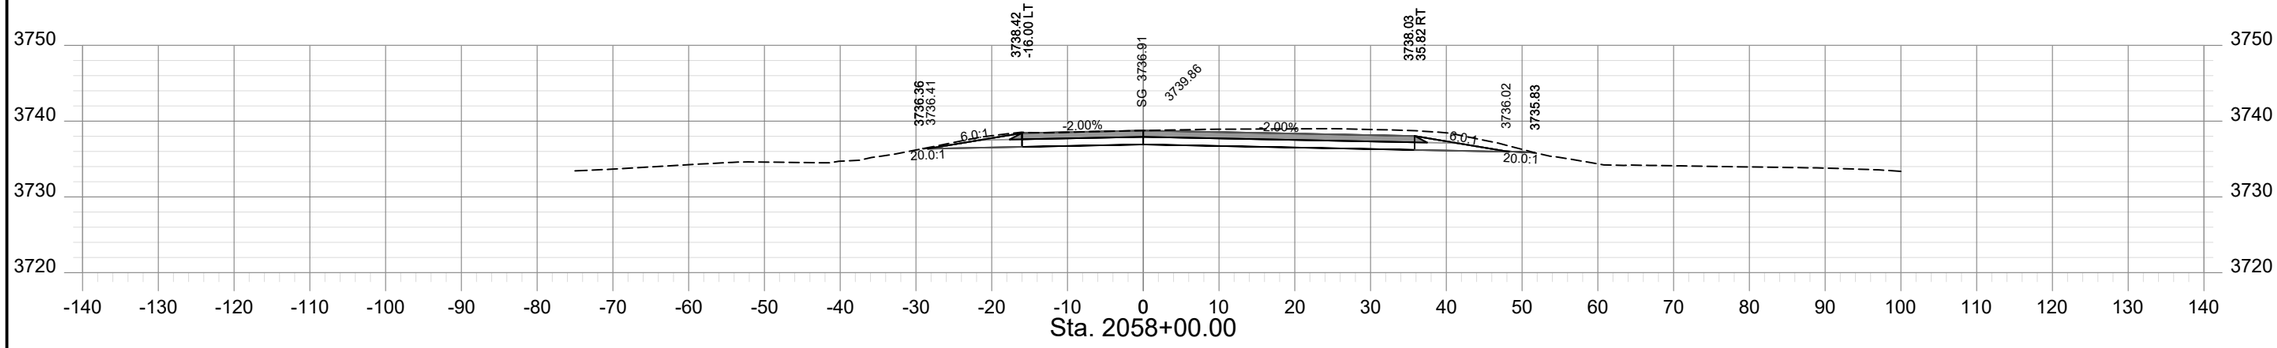

Sta. 2058+00.00

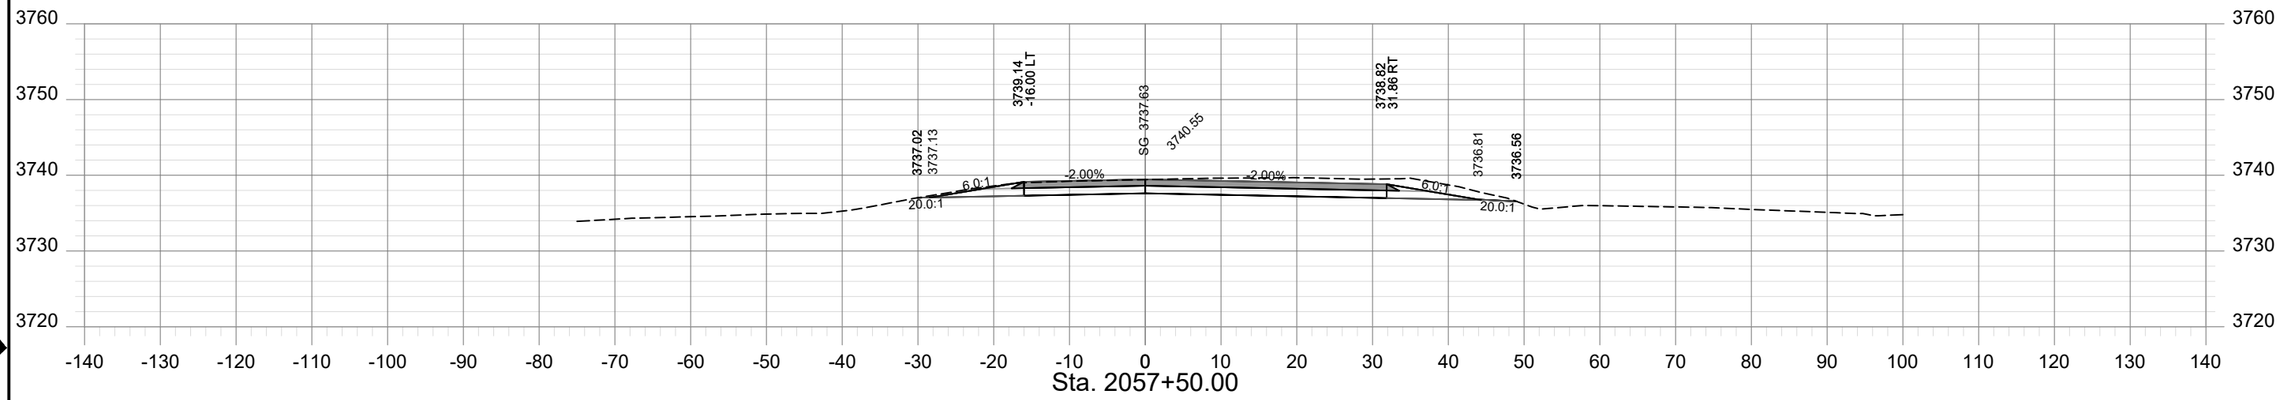

Sta. 2057+50.00

SHEET NO.
XS - 50

PROJECT NAME: TAFT - WEST
COUNTY: MINERAL COUNTY
PROJECT ID: IM-NHFP 90-1(228)3
UPN: 9487000

CHECKED BY	LFISCHER	6/29/23	
REVIEWED BY	SMARSHALL	6/29/23	
DESIGNED BY	BJOHNSON	6/29/23	

9487000RDLAY217.DWG


MONTANA
Department of Transportation

ROAD PLANS


12/21/2023 10:26 AM

HDR


AWARD COPY

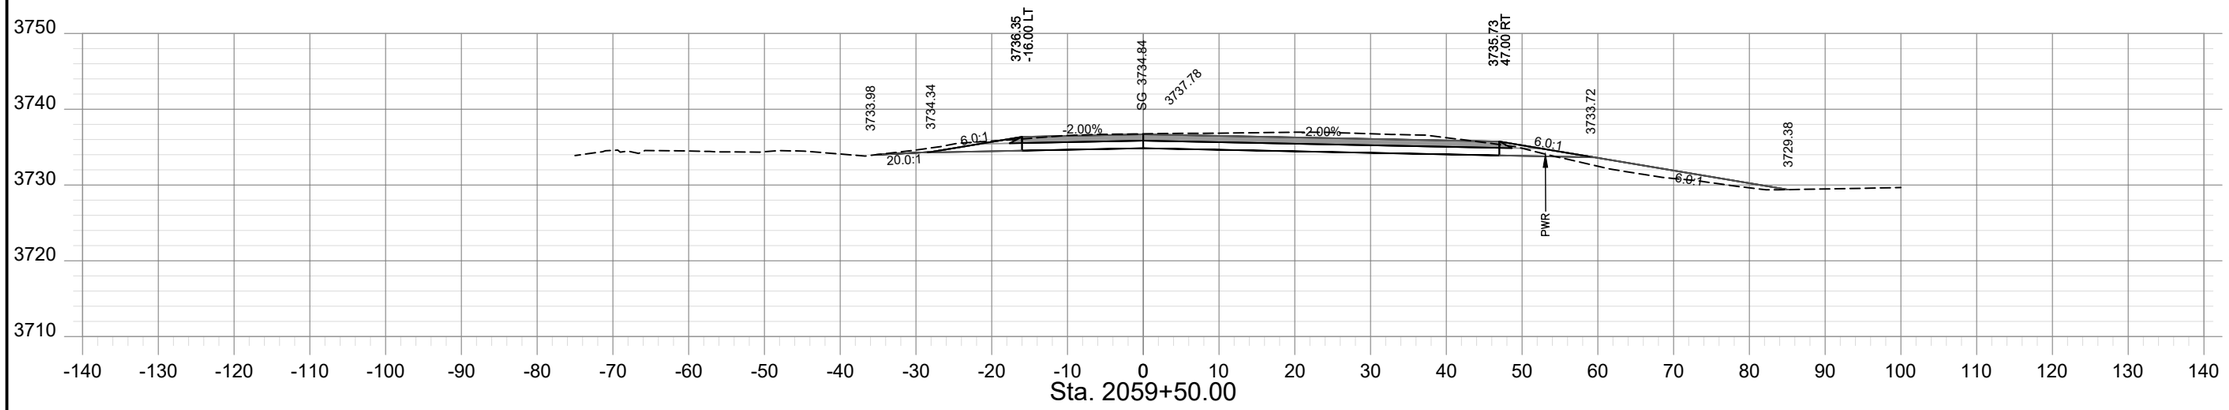

Sta. 2059+50.00

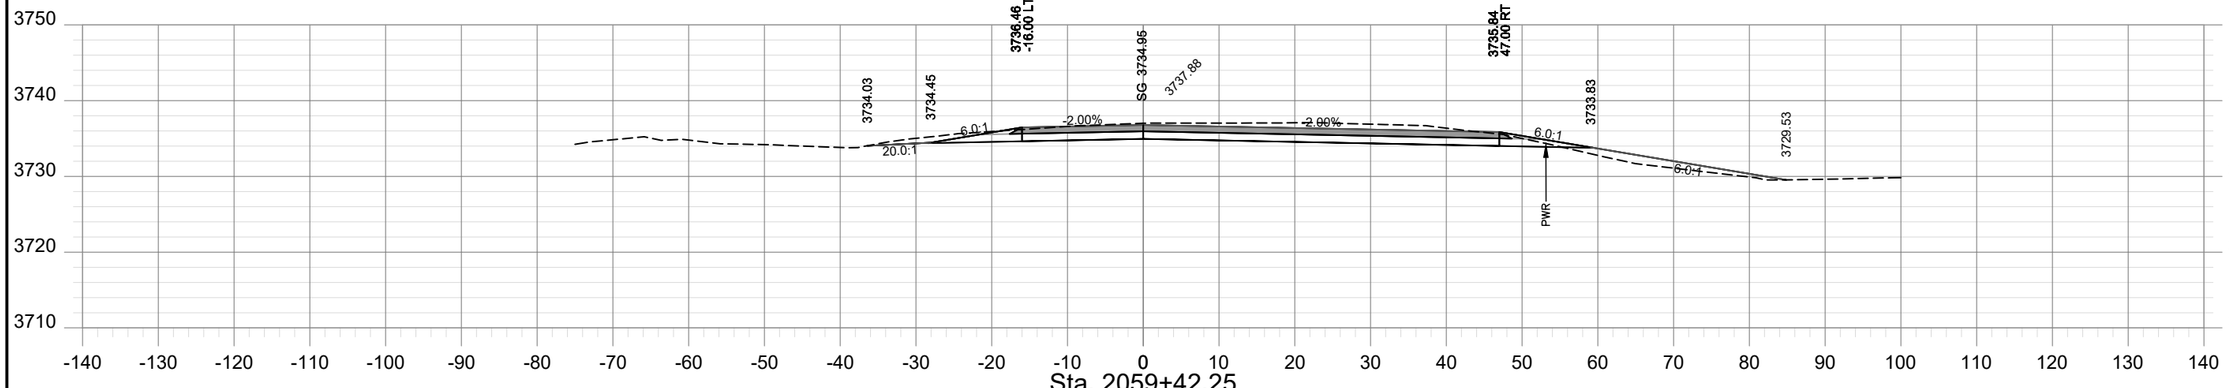

Sta. 2059+42.25

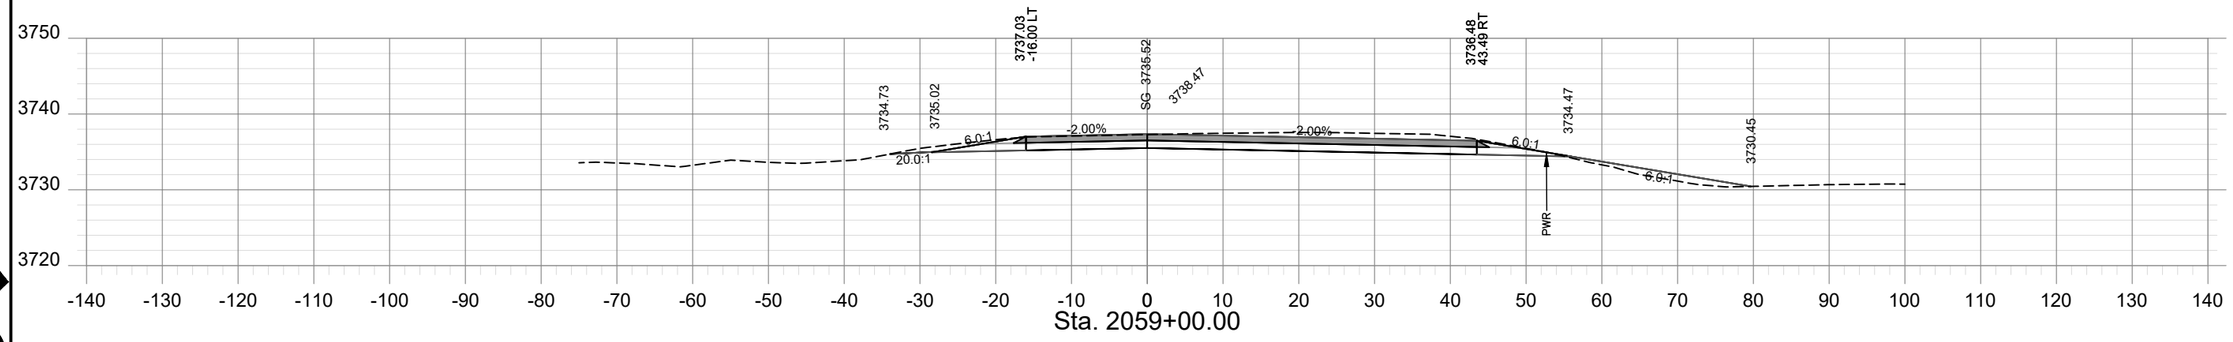

Sta. 2059+00.00

HDR

SHEET NO.
XS - 51


PROJECT NAME	TAFT - WEST			
COUNTY	MINERAL COUNTY			
PROJECT ID	IM-NHFP 90-1(228)3			
UPN	9487000			
		6/29/23	LFISCHER	CHECKED BY
		6/29/23	SMARSHALL	REVIEWED BY
		6/29/23	BJOHNSON	DESIGNED BY
				9487000RDLAYZ17.DWG

MONTANA
Department of Transportation


ROAD PLANS

12/21/2023 10:26 AM


AWARD COPY

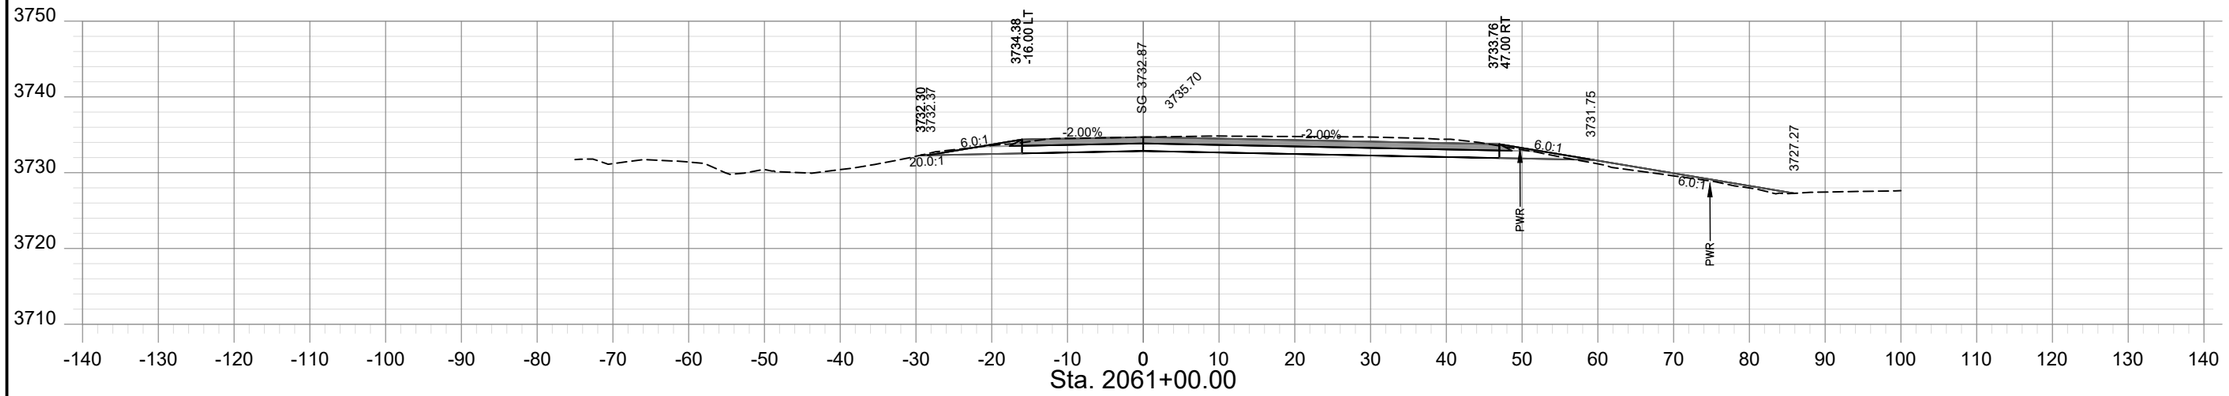

Sta. 2061+00.00

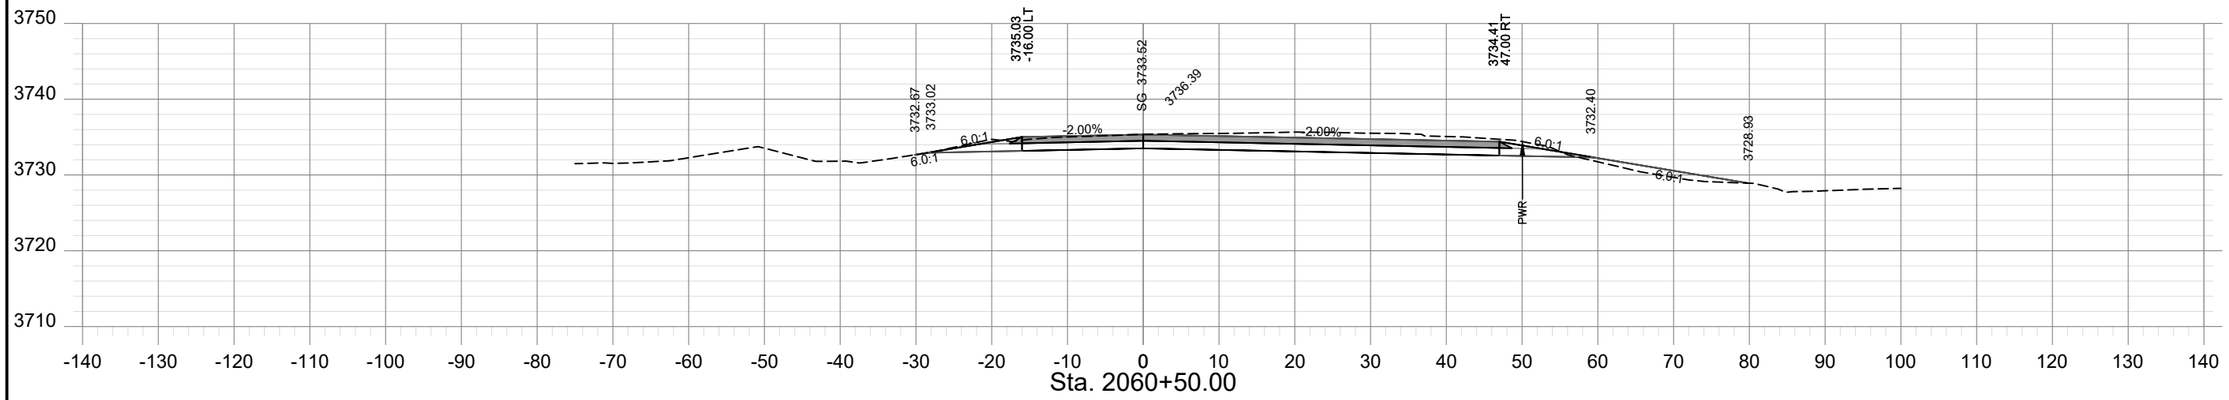

Sta. 2060+50.00

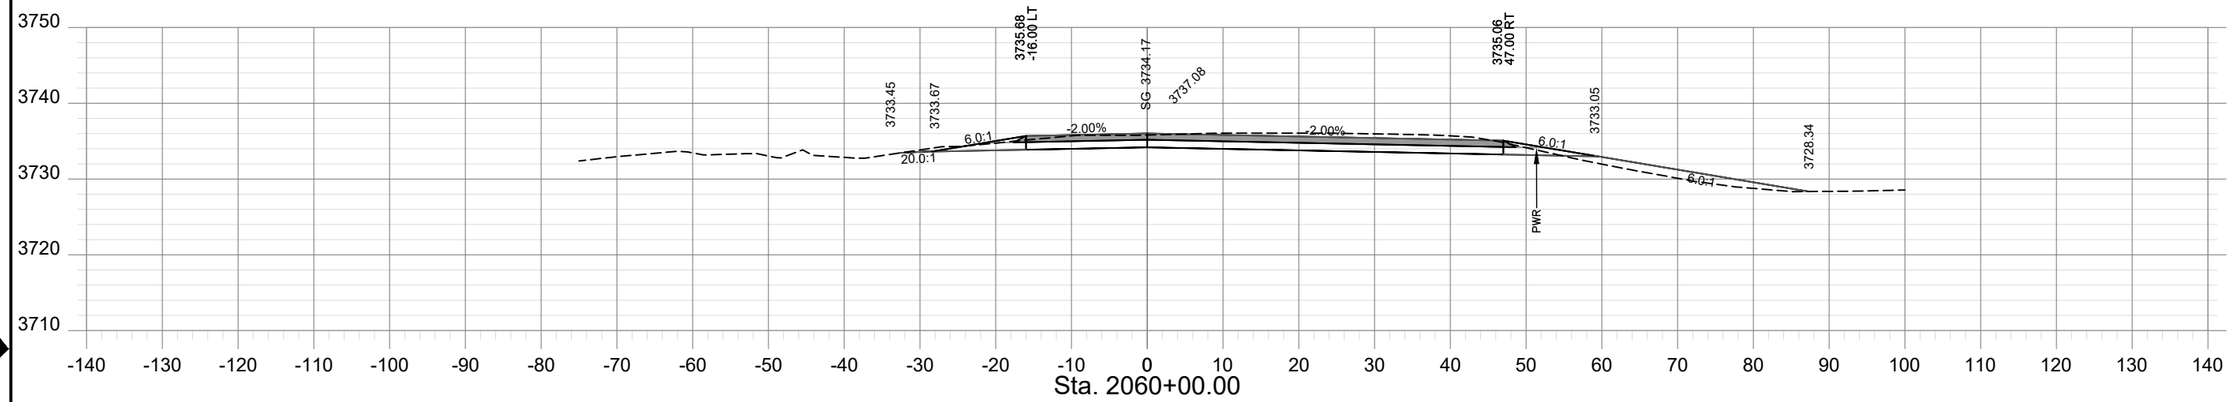

Sta. 2060+00.00

SHEET NO.
XS - 52

PROJECT NAME: TAFT - WEST
COUNTY: MINERAL COUNTY
PROJECT ID: IM-NHFP 90-1(228)3
UPN: 9487000

CHECKED BY	LFISCHER	6/29/23	
REVIEWED BY	SMARSHALL	6/29/23	
DESIGNED BY	BJOHNSON	6/29/23	9487000RDLAYZ17.DWG


MONTANA
Department of Transportation

ROAD PLANS


12/21/2023 10:26 AM

HDR


AWARD COPY

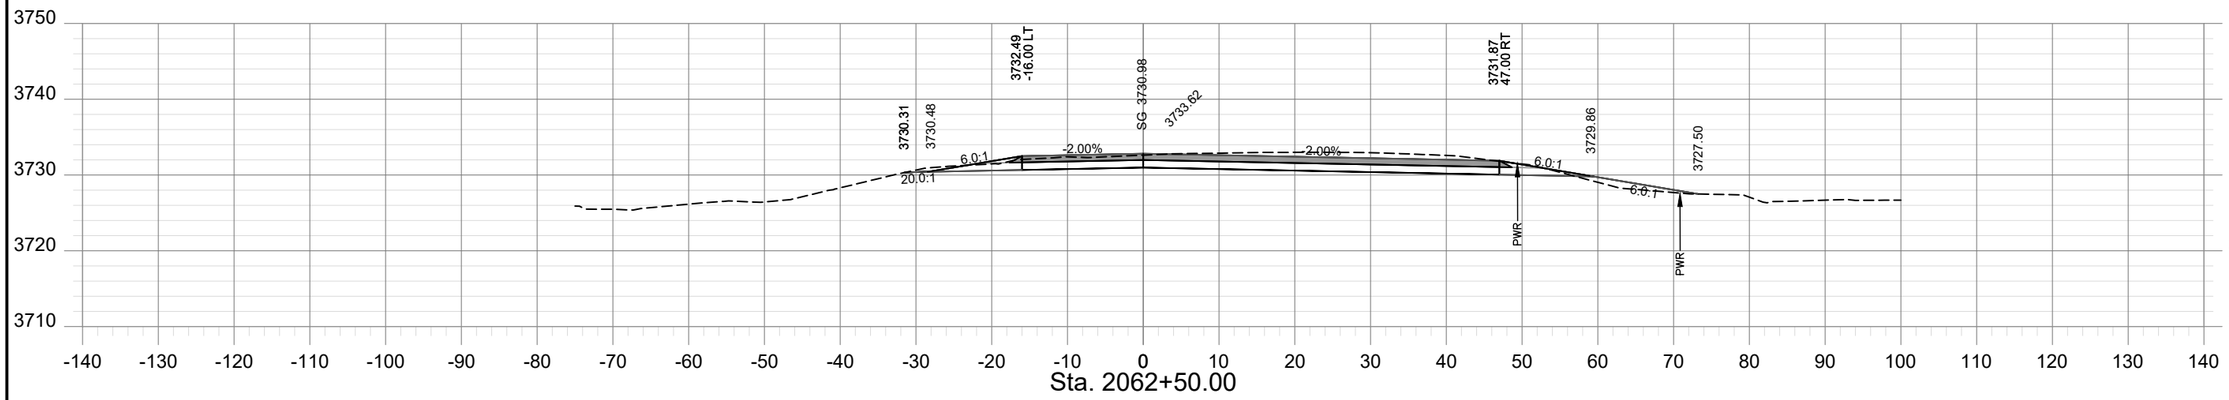

Sta. 2062+50.00

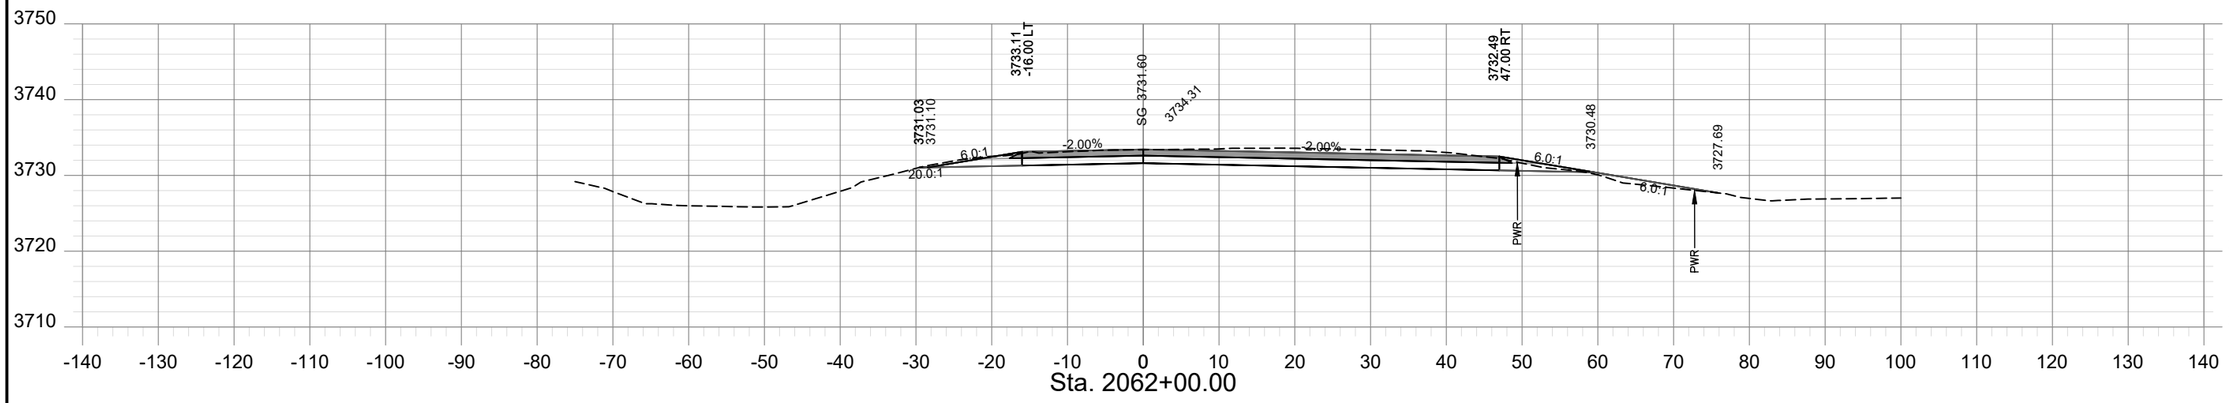

Sta. 2062+00.00

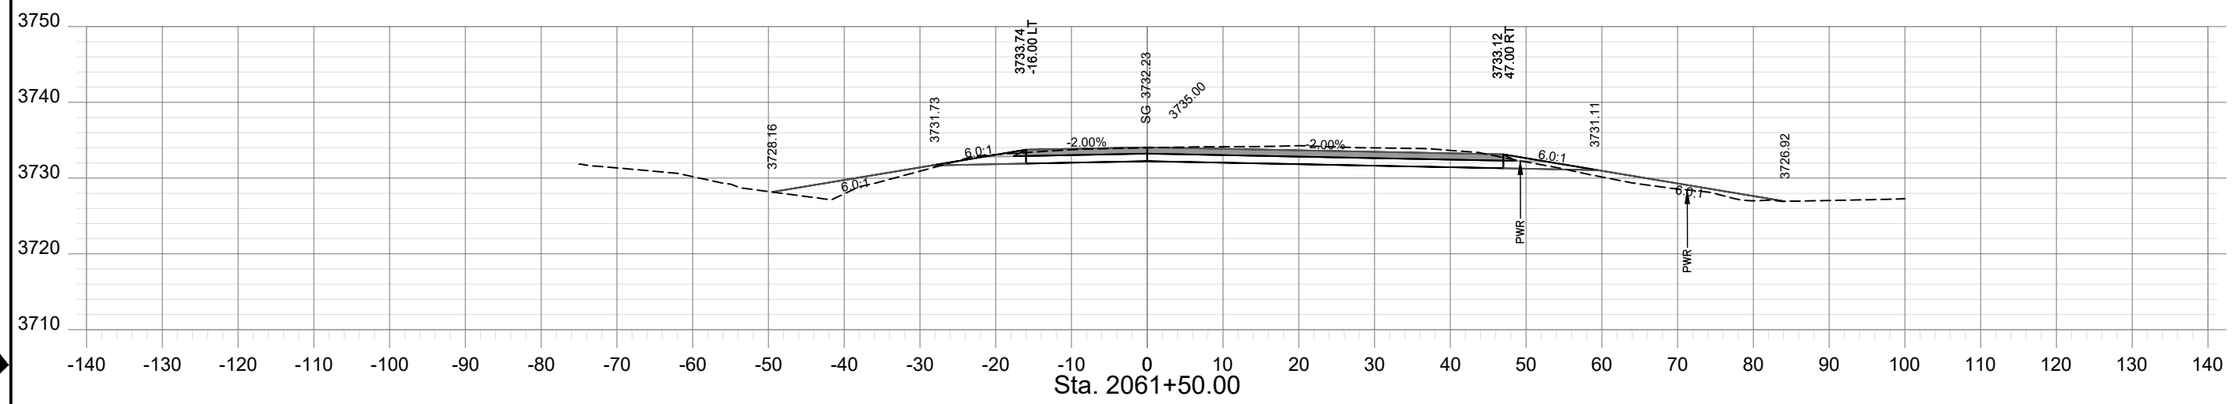

Sta. 2061+50.00

SHEET NO.
XS - 53

PROJECT NAME: TAFT - WEST
COUNTY: MINERAL COUNTY
PROJECT ID: IM-NHFP 90-1(228)3
UPN: 9487000

CHECKED BY	LFISCHER	6/29/23
REVIEWED BY	SMARSHALL	6/29/23
DESIGNED BY	BJOHNSON	6/29/23


9487000RDLAYZ18.DWG

MONTANA
Department of Transportation


ROAD PLANS

12/21/2023 10:26 AM


AWARD COPY

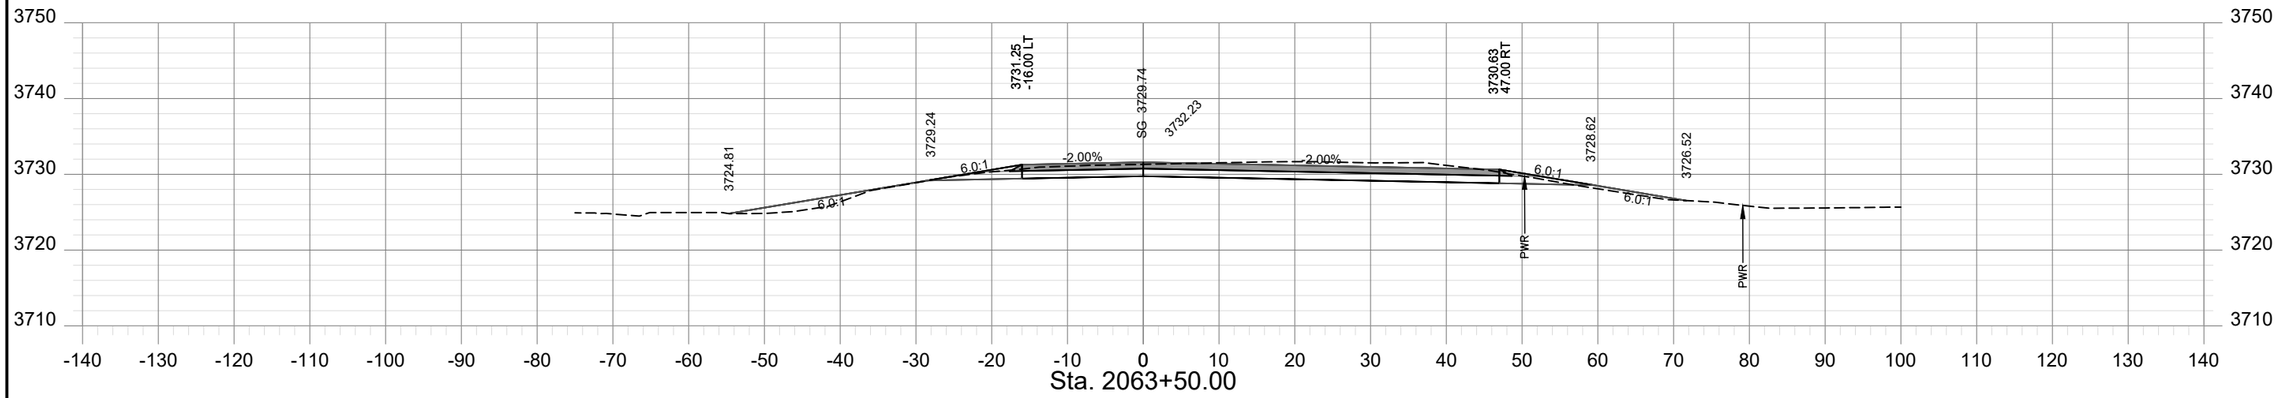

Sta. 2063+50.00

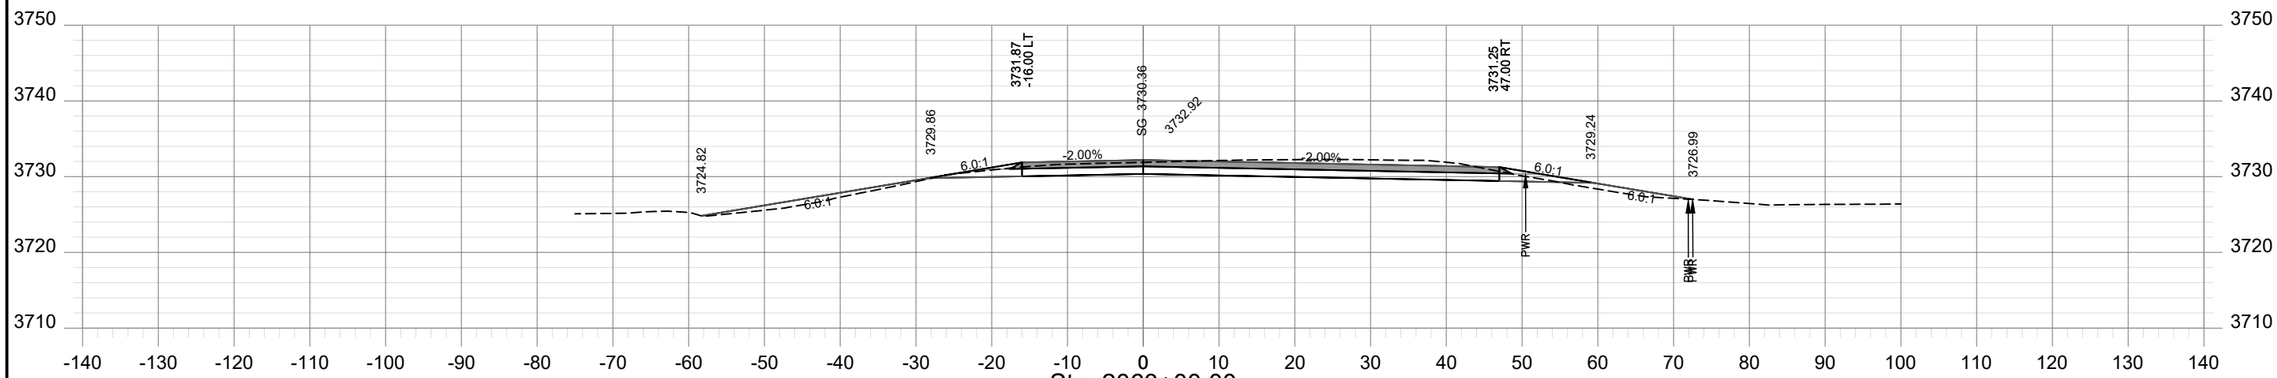

Sta. 2063+00.00

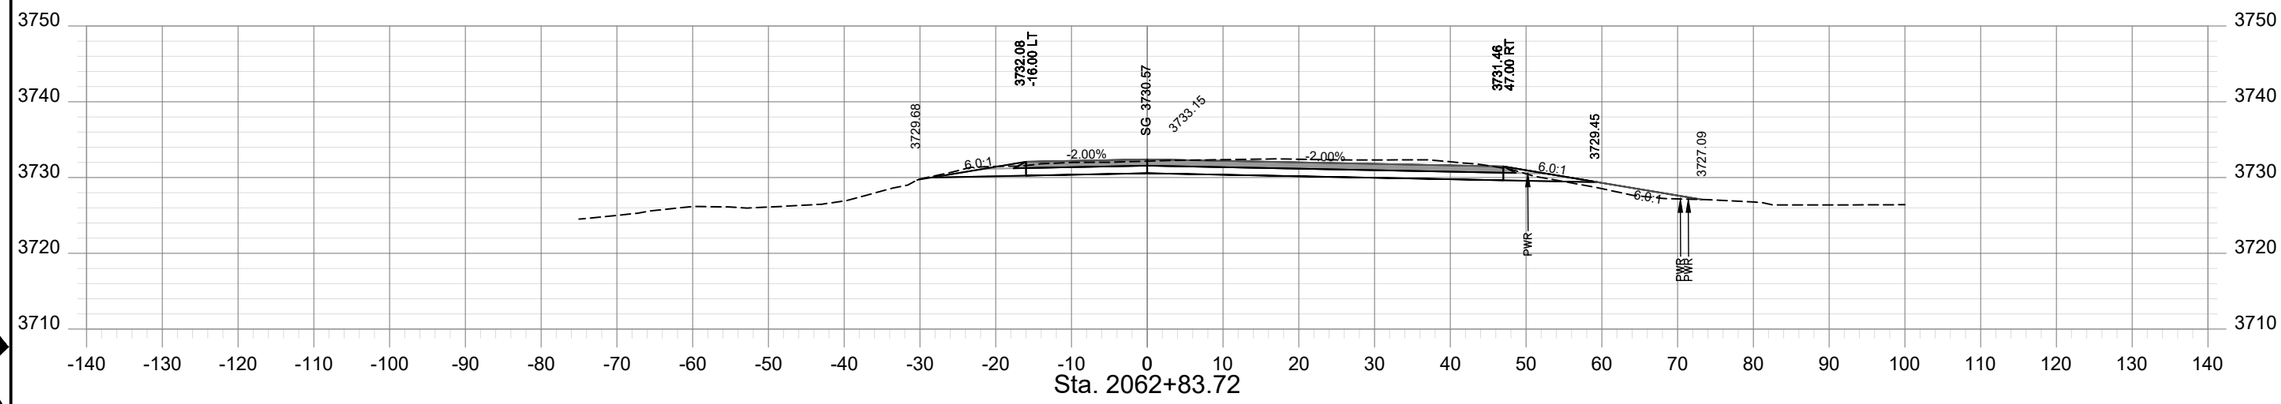

Sta. 2062+83.72

SHEET NO.
XS - 54

PROJECT NAME	TAFT - WEST		
COUNTY	MINERAL COUNTY		
PROJECT ID	IM-NHFP 90-1(228)3		
UPN	9487000		
CHECKED BY	LFISCHER	6/29/23	
REVIEWED BY	SMARSHALL	6/29/23	
DESIGNED BY	BJOHNSON	6/29/23	


9487000RDLAYZ18.DWG

MONTANA
Department of Transportation


ROAD PLANS

12/21/2023 10:26 AM


AWARD COPY

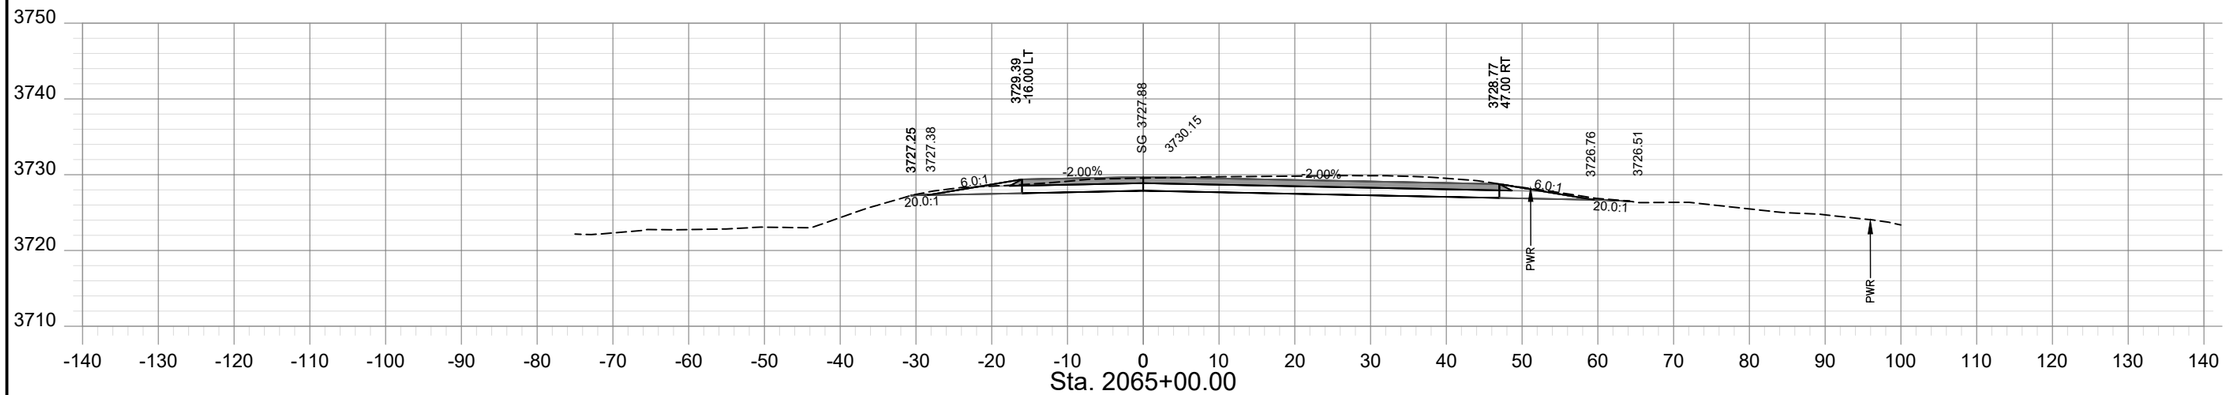

Sta. 2065+00.00

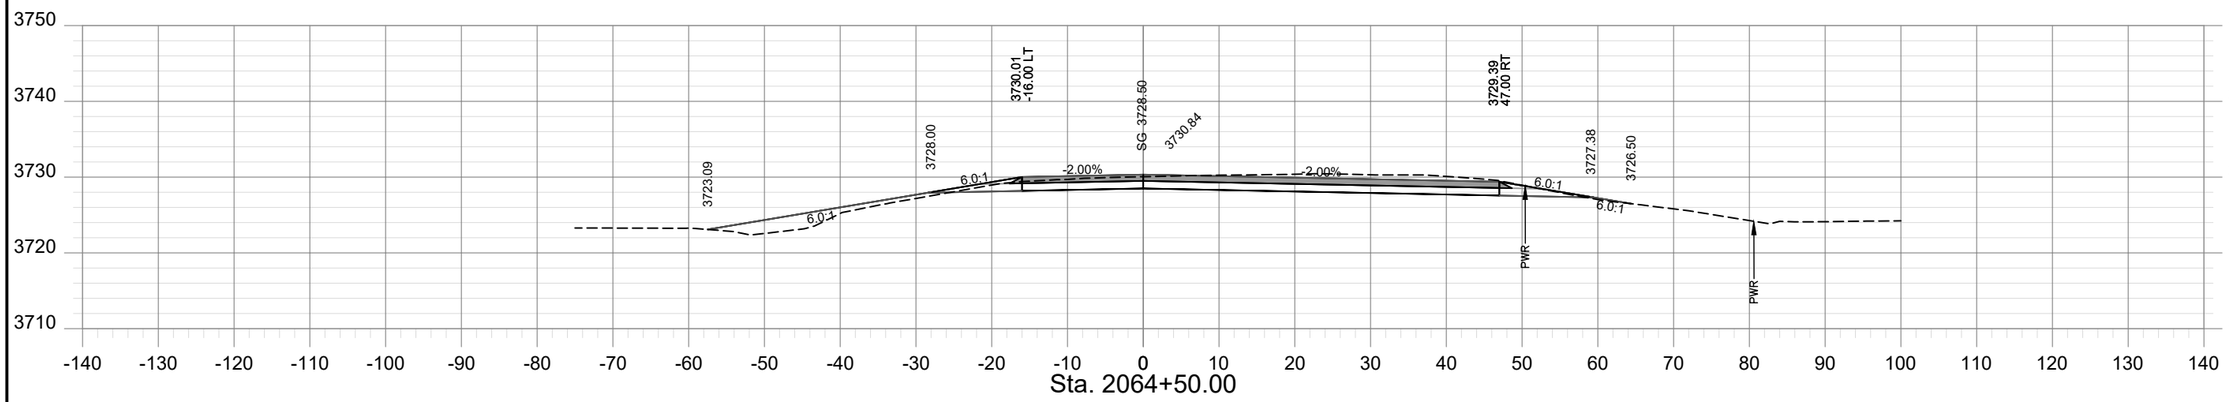

Sta. 2064+50.00

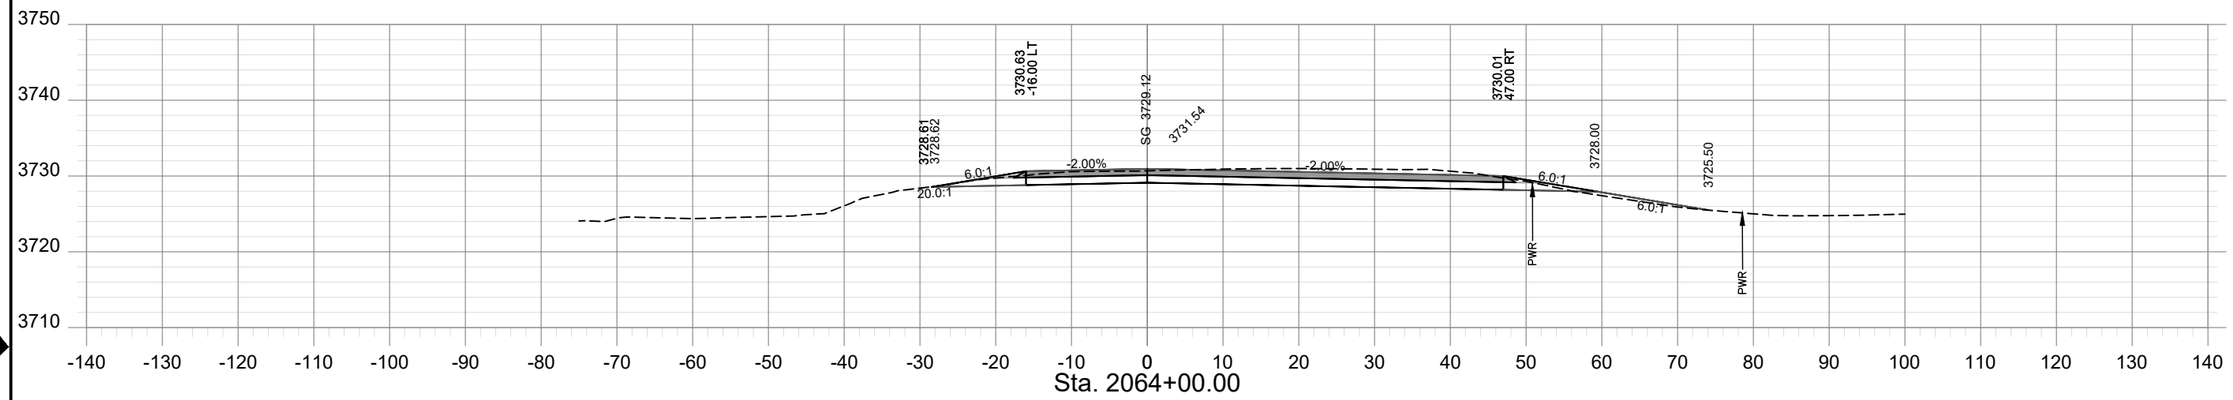

Sta. 2064+00.00

SHEET NO.
XS - 55

PROJECT NAME: TAFT - WEST
COUNTY: MINERAL COUNTY
PROJECT ID: IM-NHFP 90-1(228)3
UPN: 9487000

CHECKED BY	LFISCHER	6/29/23	
REVIEWED BY	SMARSHALL	6/29/23	
DESIGNED BY	BJOHNSON	6/29/23	

9487000RDLAYZ18.DWG


MONTANA
Department of Transportation

ROAD PLANS


12/21/2023 10:26 AM

HDR


AWARD COPY

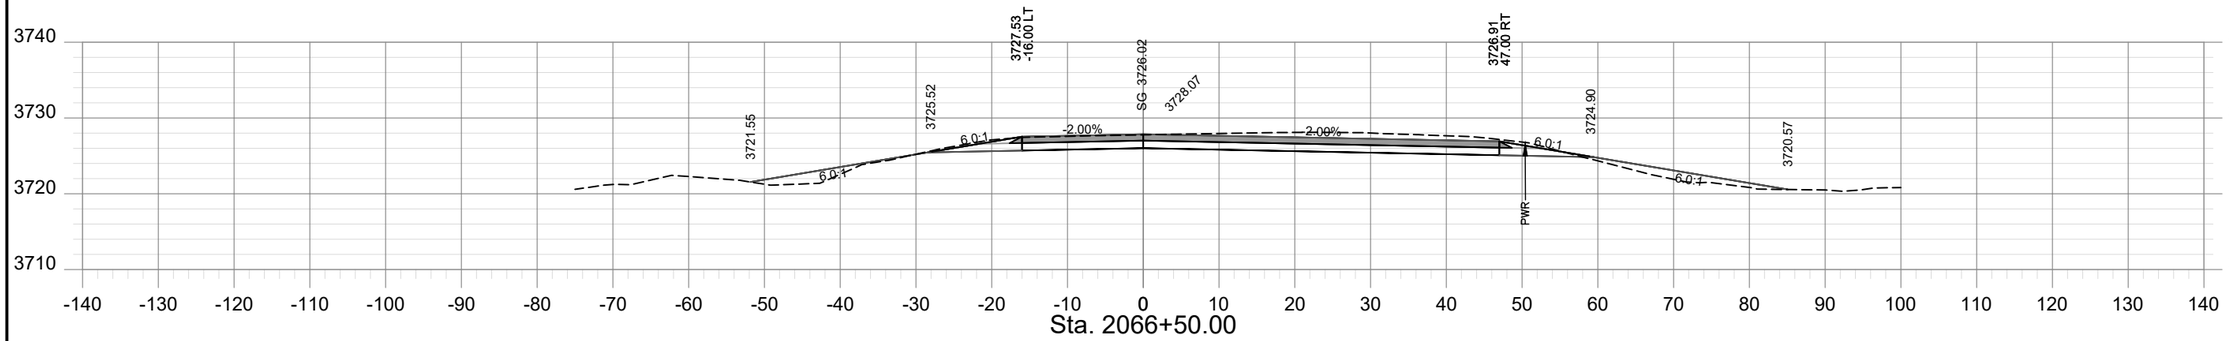

Sta. 2066+50.00

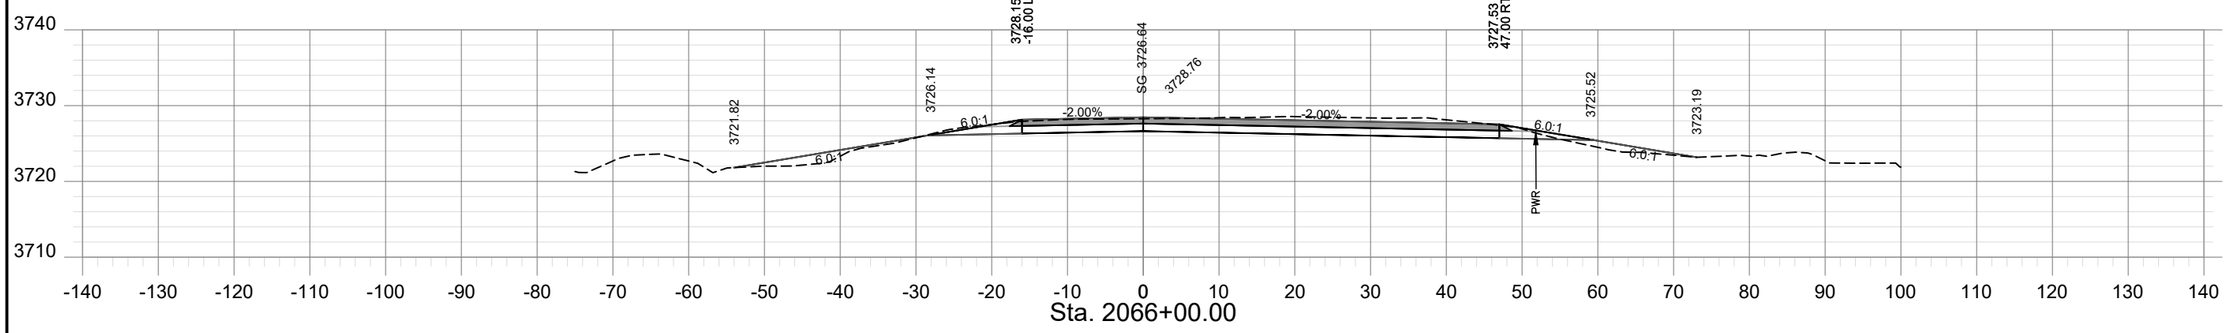

Sta. 2066+00.00

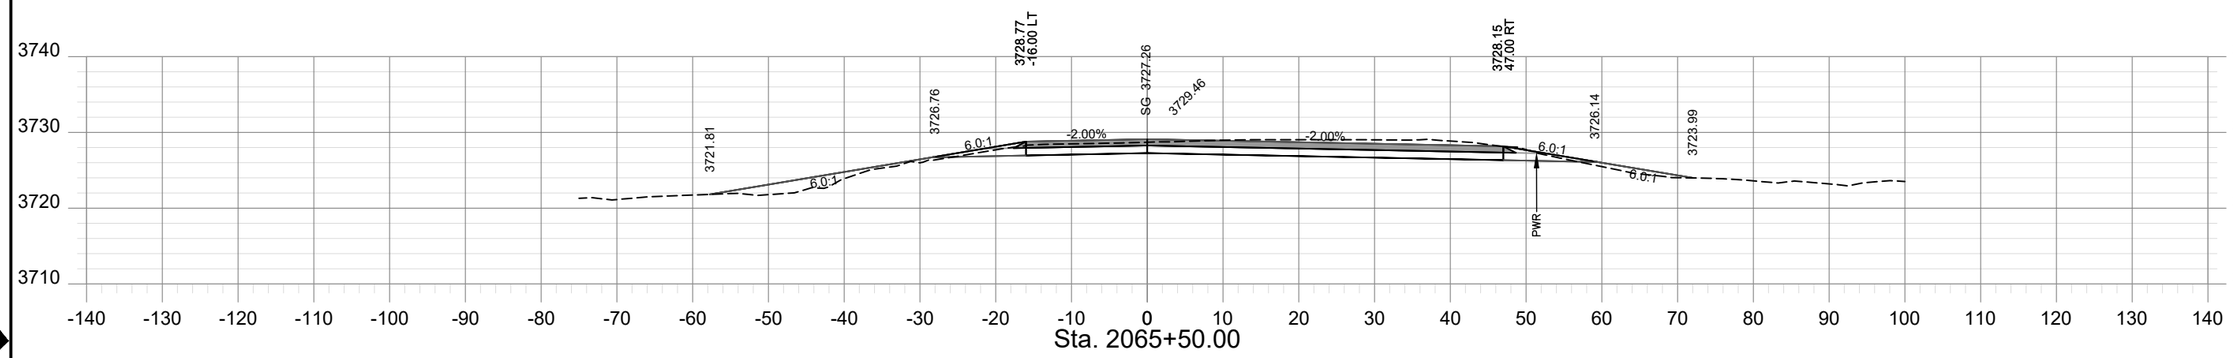

Sta. 2065+50.00

SHEET NO.
XS - 56

PROJECT NAME: TAFT - WEST
COUNTY: MINERAL COUNTY
PROJECT ID: IM-NHFP 90-1(228)3
UPN: 9487000

	CHECKED BY	REVIEWED BY	DESIGNED BY
6/29/23	LFISCHER	SMARSHALL	BJOHNSON
6/29/23			
6/29/23			

9487000RDLAYZ18.DWG


MONTANA
Department of Transportation


ROAD PLANS

12/21/2023 10:26 AM

HDR

AWARD COPY

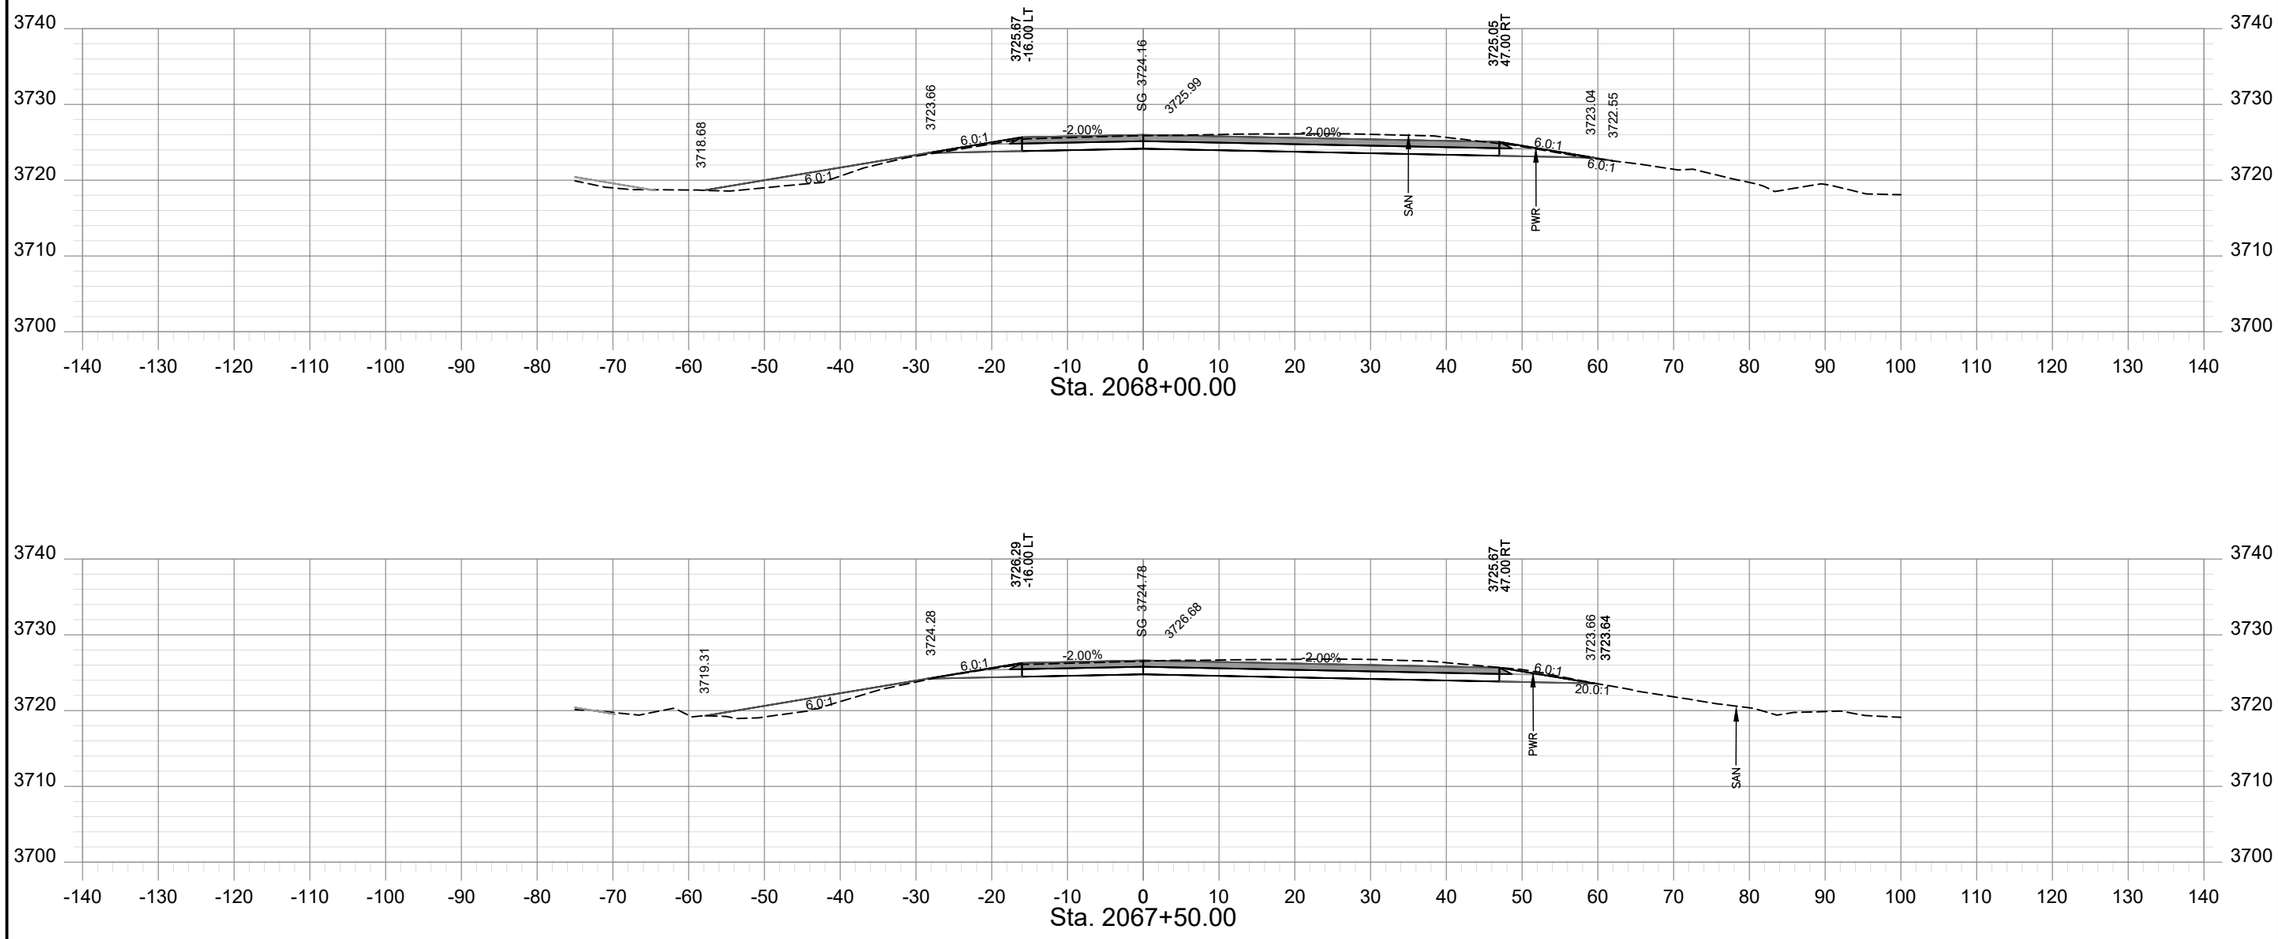

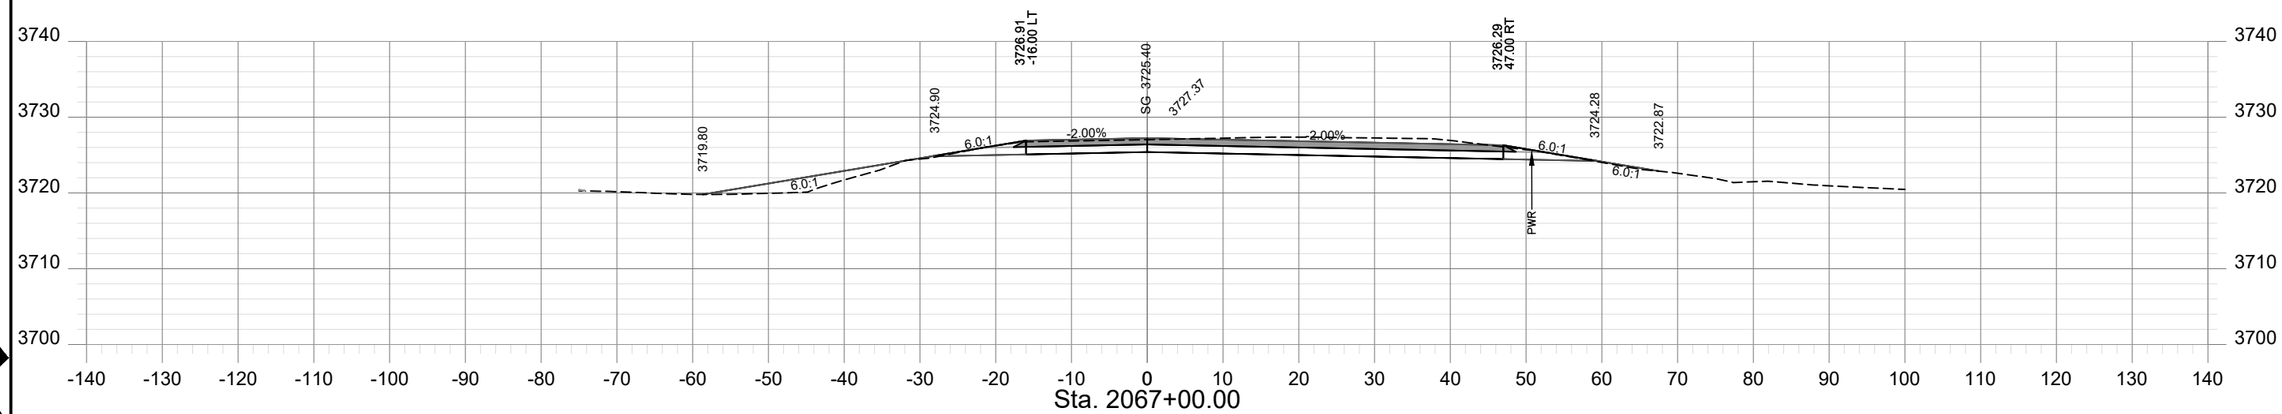

SHEET NO.
XS - 57

PROJECT NAME	TAFT - WEST			
COUNTY	MINERAL COUNTY			
PROJECT ID	IM-NHFP 90-1(228)3			
UPN	9487000			
		6/29/23	LFISCHER	CHECKED BY
		6/29/23	SMARSHALL	REVIEWED BY
		6/29/23	BJOHNSON	DESIGNED BY

MONTANA
Department of Transportation


ROAD PLANS

12/21/2023 10:26 AM


9487000RDLAYZ18.DWG

HDR


AWARD COPY

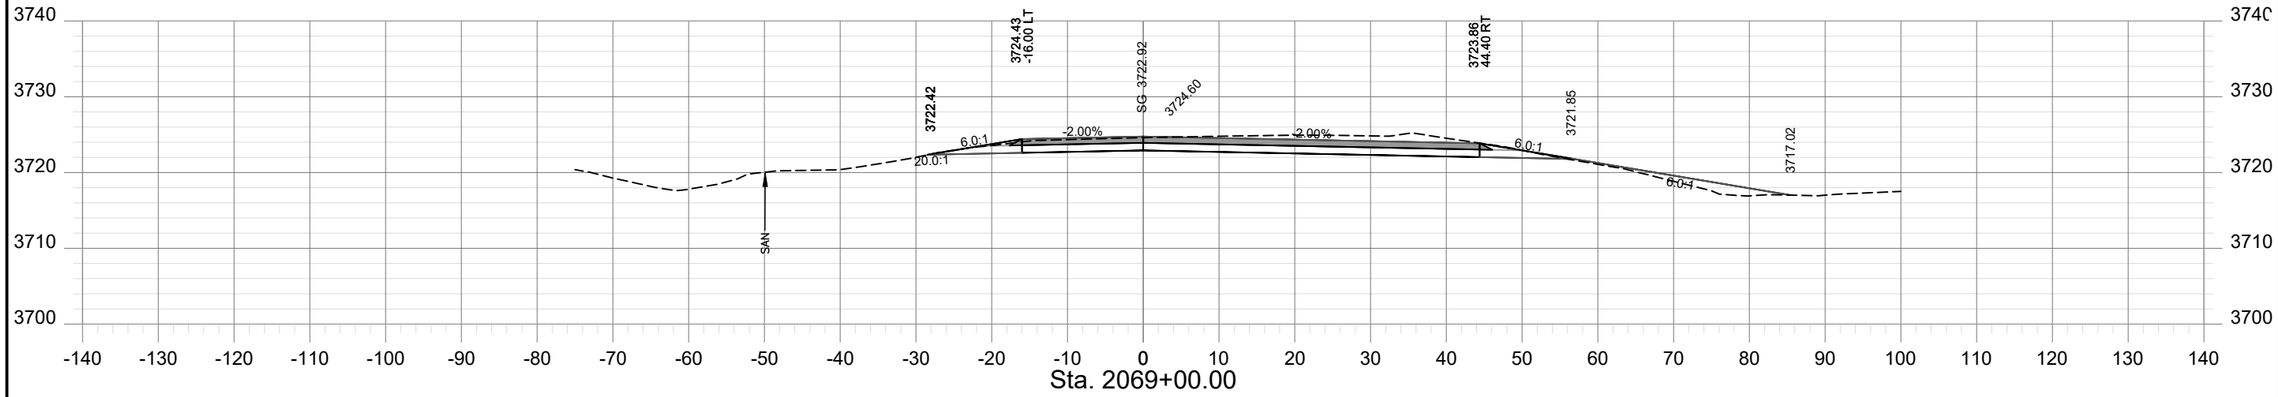

Sta. 2069+00.00

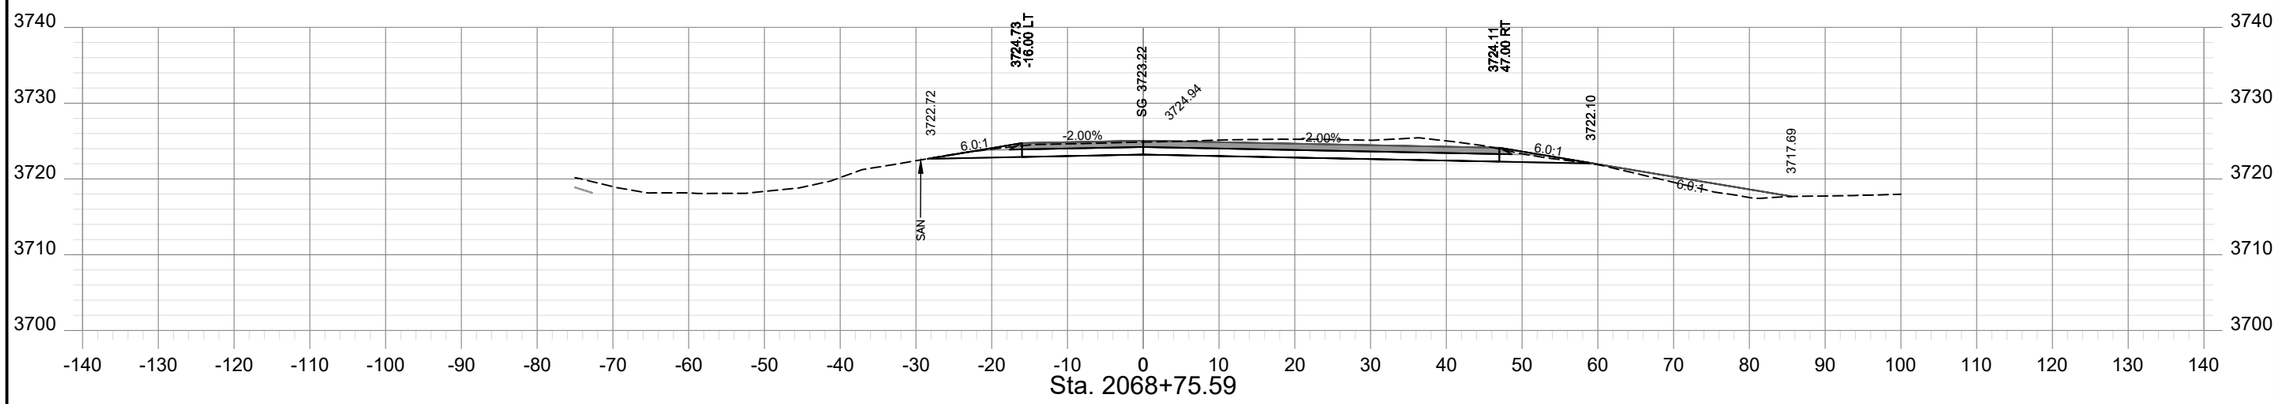

Sta. 2068+75.59

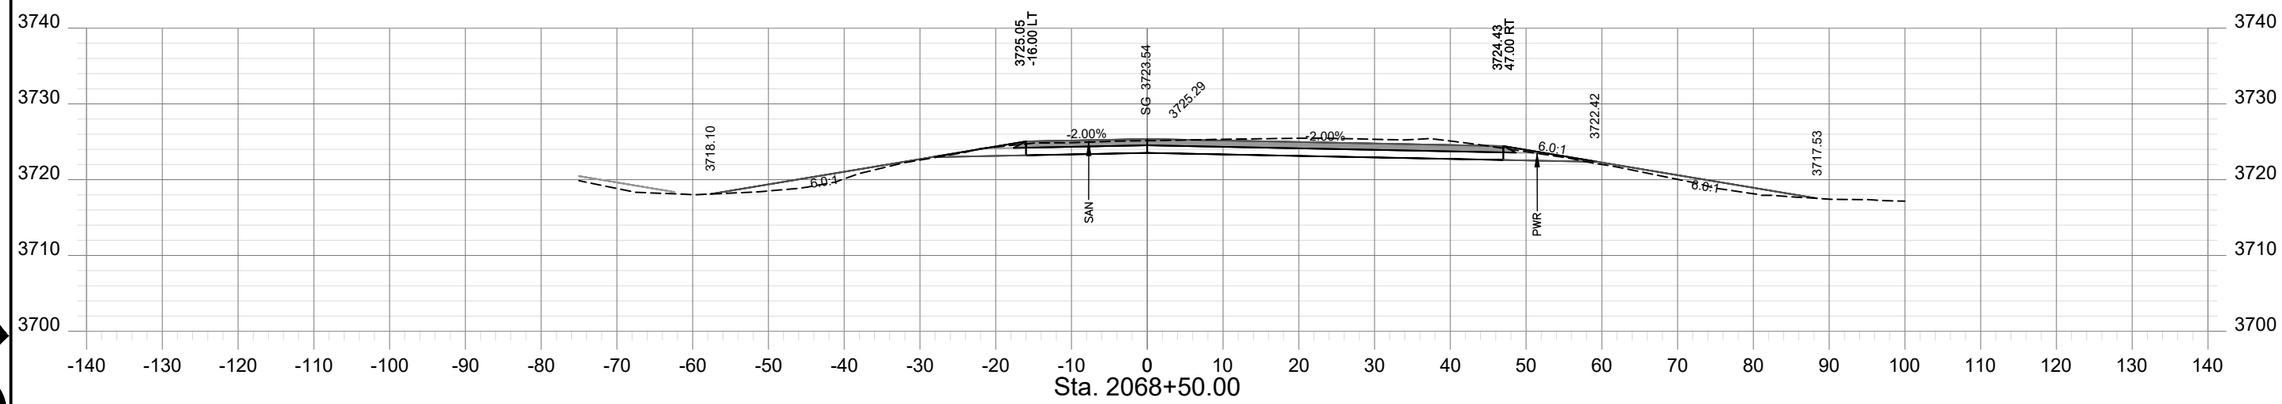

Sta. 2068+50.00

SHEET NO.
XS - 58

PROJECT NAME: TAFT - WEST
COUNTY: MINERAL COUNTY
PROJECT ID: IM-NHFP 90-1(228)3
UPN: 9487000

CHECKED BY	LFISCHER	6/29/23
REVIEWED BY	SMARSHALL	6/29/23
DESIGNED BY	BJOHNSON	6/29/23

9487000RDLAYZ18.DWG


MONTANA
Department of Transportation

ROAD PLANS


12/21/2023 10:26 AM

HDR


AWARD COPY

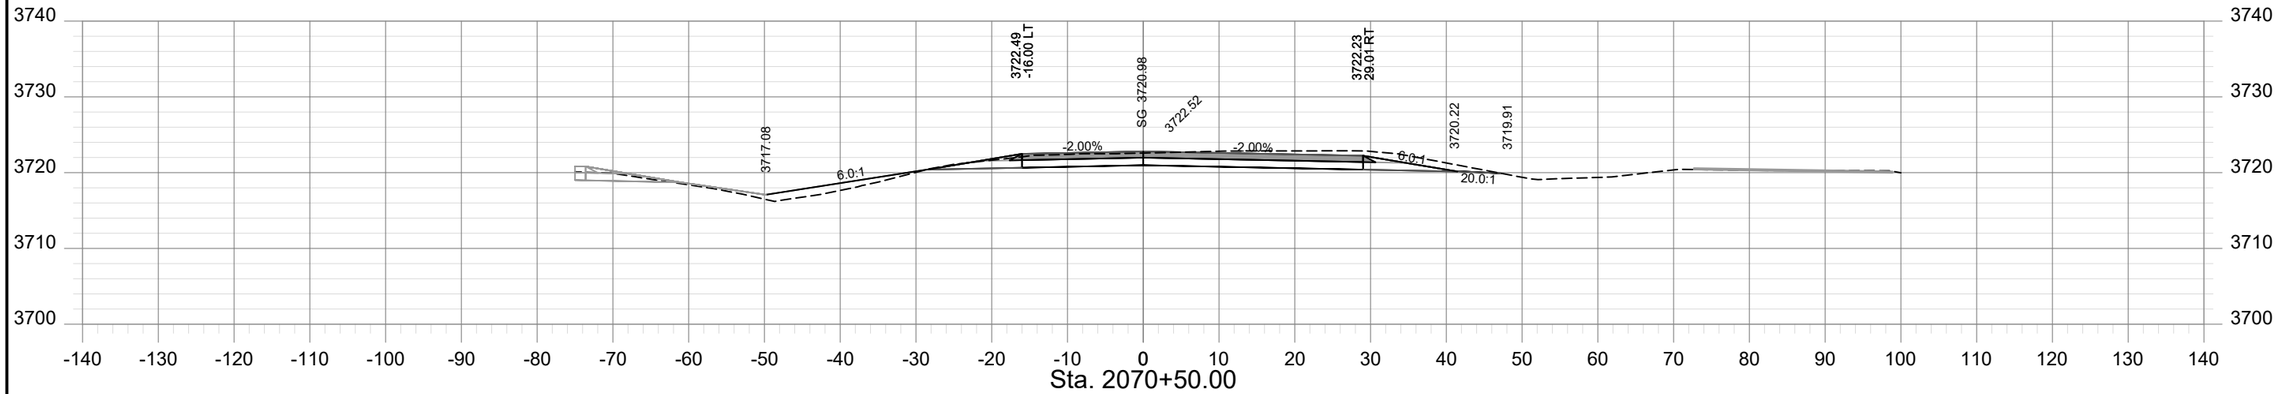

Sta. 2070+50.00

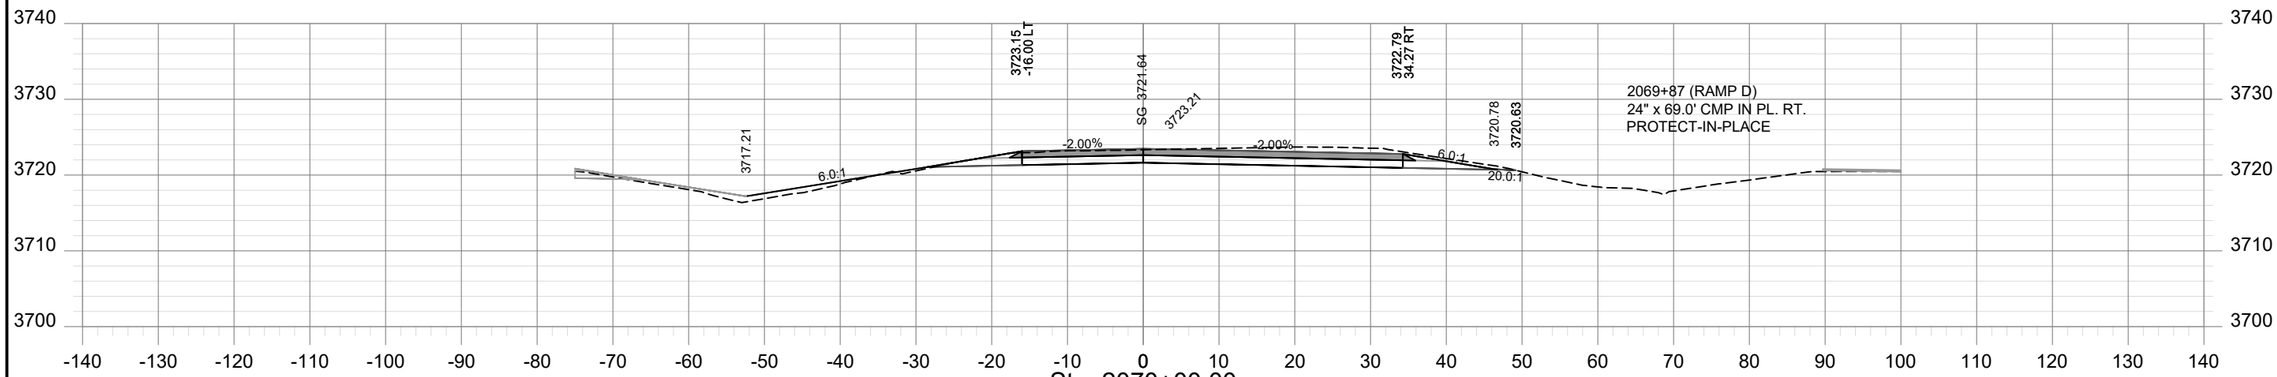

Sta. 2070+00.00

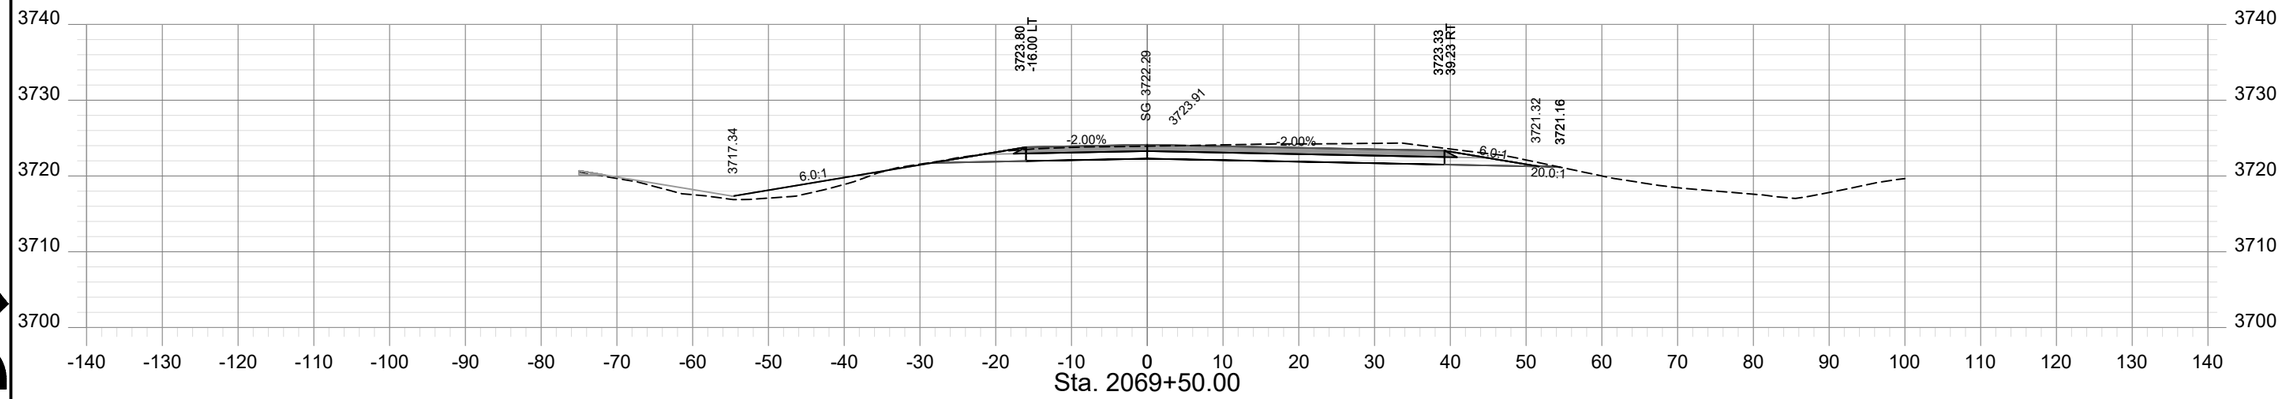

Sta. 2069+50.00

SHEET NO.
XS - 59

PROJECT NAME: TAFT - WEST
COUNTY: MINERAL COUNTY
PROJECT ID: IM-NHFP 90-1(228)3
UPN: 9487000


CHECKED BY	LFISCHER	6/29/23	
REVIEWED BY	SMARSHALL	6/29/23	
DESIGNED BY	BJOHNSON	6/29/23	9487000RDLAYZ18.DWG

MONTANA
Department of Transportation


ROAD PLANS

12/21/2023 10:26 AM


AWARD COPY

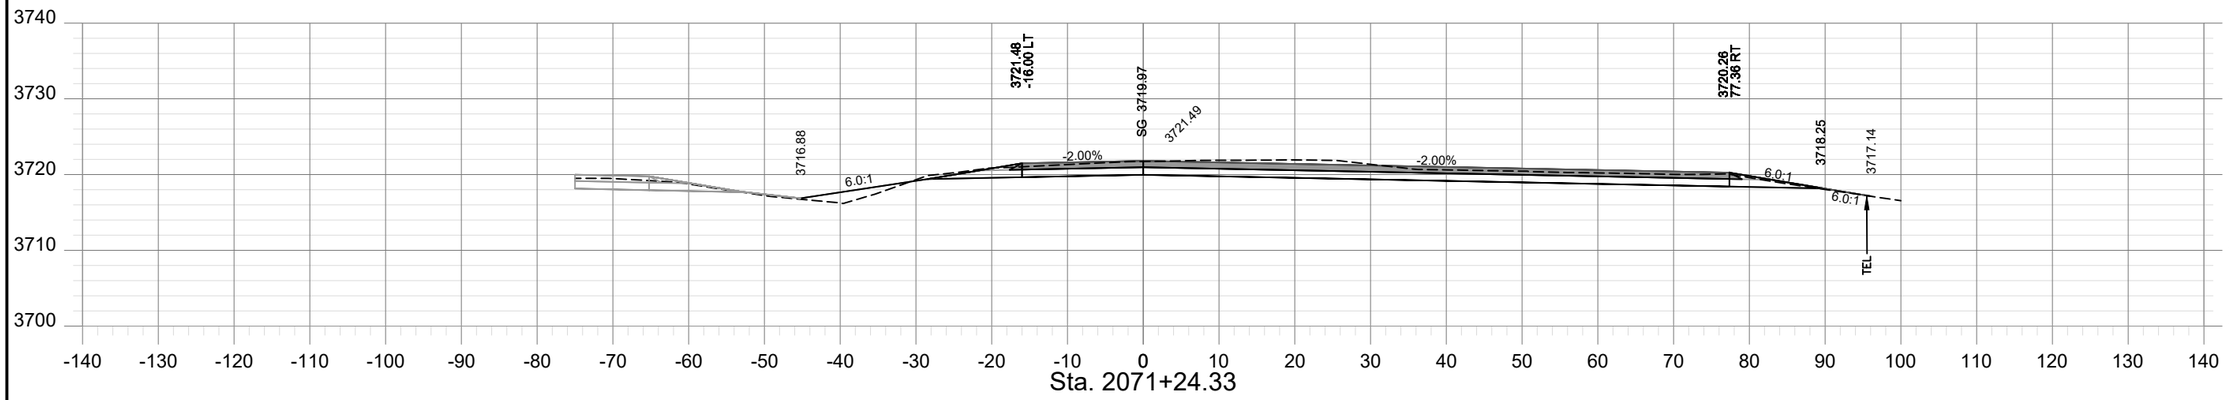

Sta. 2071+24.33

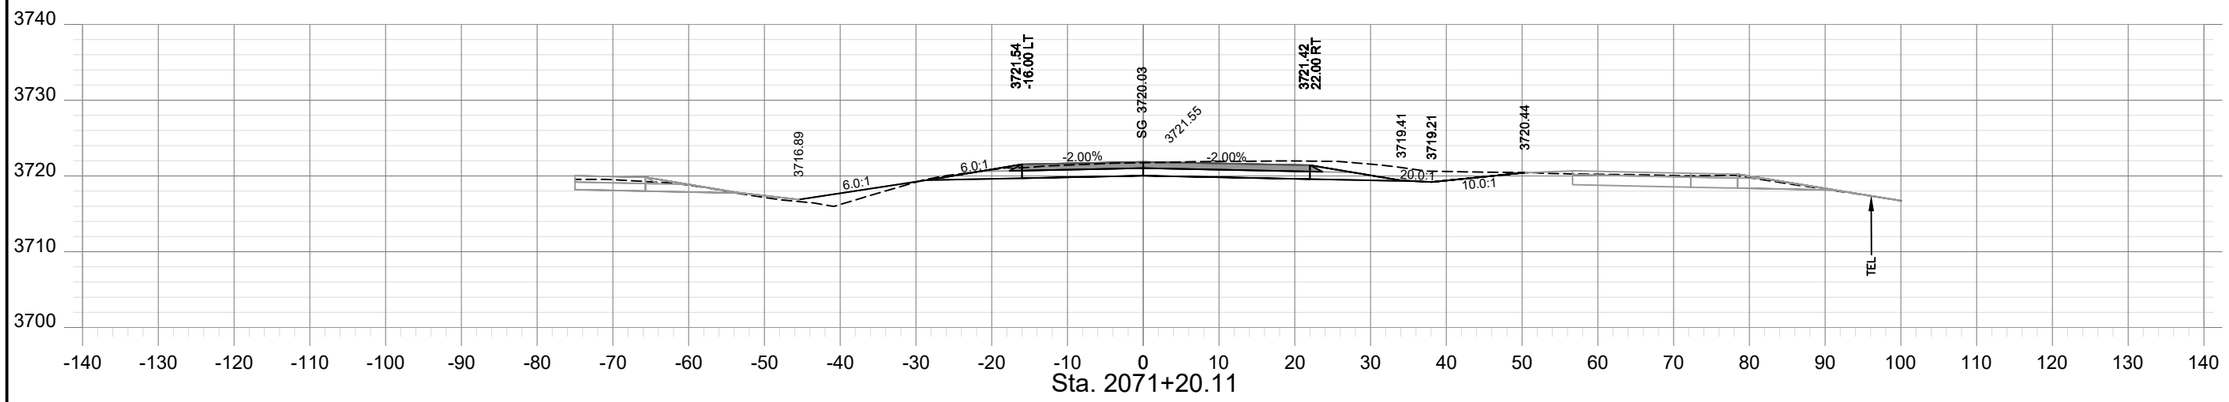

Sta. 2071+20.11

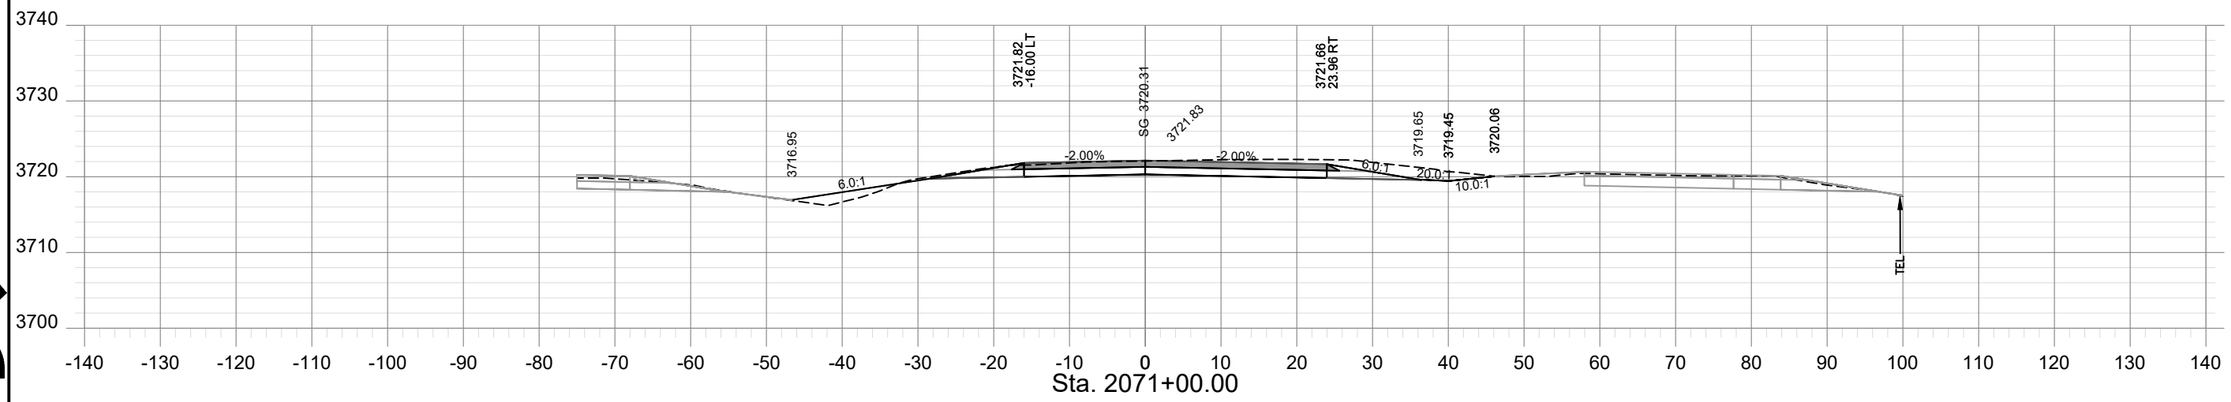

Sta. 2071+00.00

SHEET NO.
XS - 60

PROJECT NAME: TAFT - WEST
COUNTY: MINERAL COUNTY
PROJECT ID: IM-NHFP 90-1(228)3
UPN: 9487000

CHECKED BY	LFISCHER	6/29/23
REVIEWED BY	SMARSHALL	6/29/23
DESIGNED BY	BJOHNSON	6/29/23


9487000RDLAYZ18.DWG

MONTANA
Department of Transportation


ROAD PLANS

12/21/2023 10:26 AM


AWARD COPY

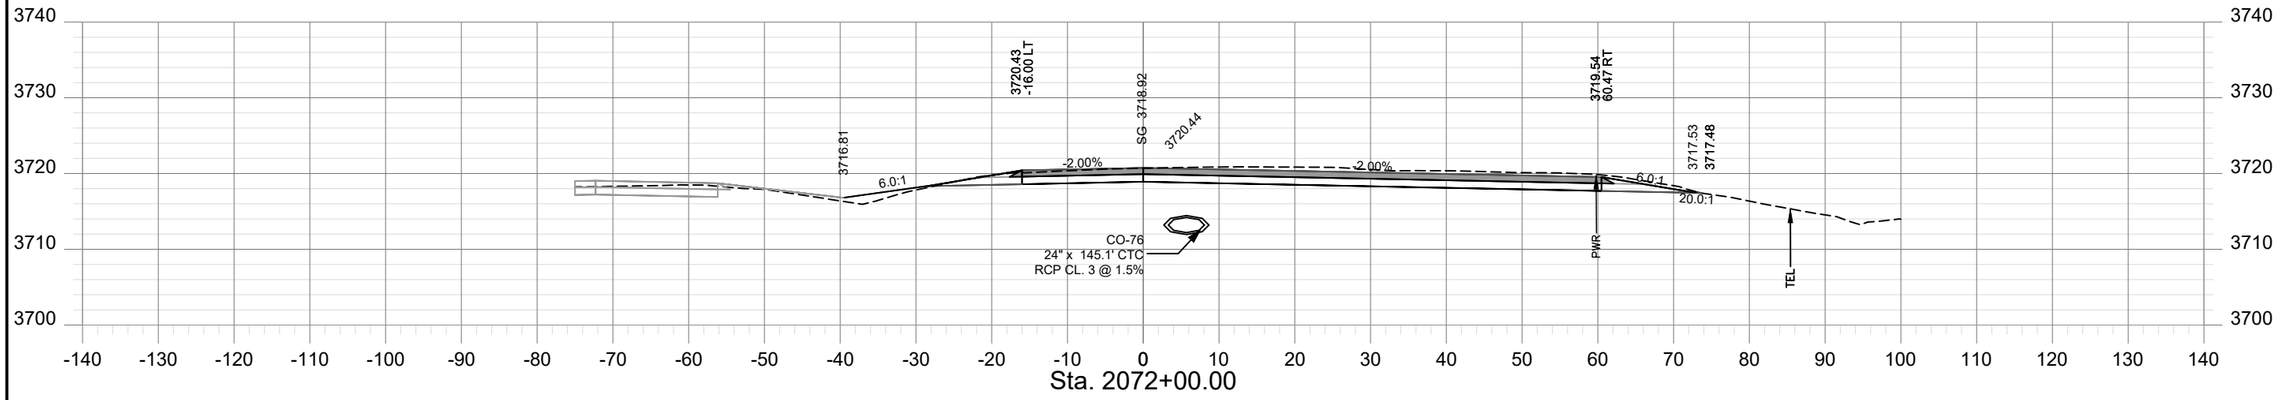

Sta. 2072+00.00

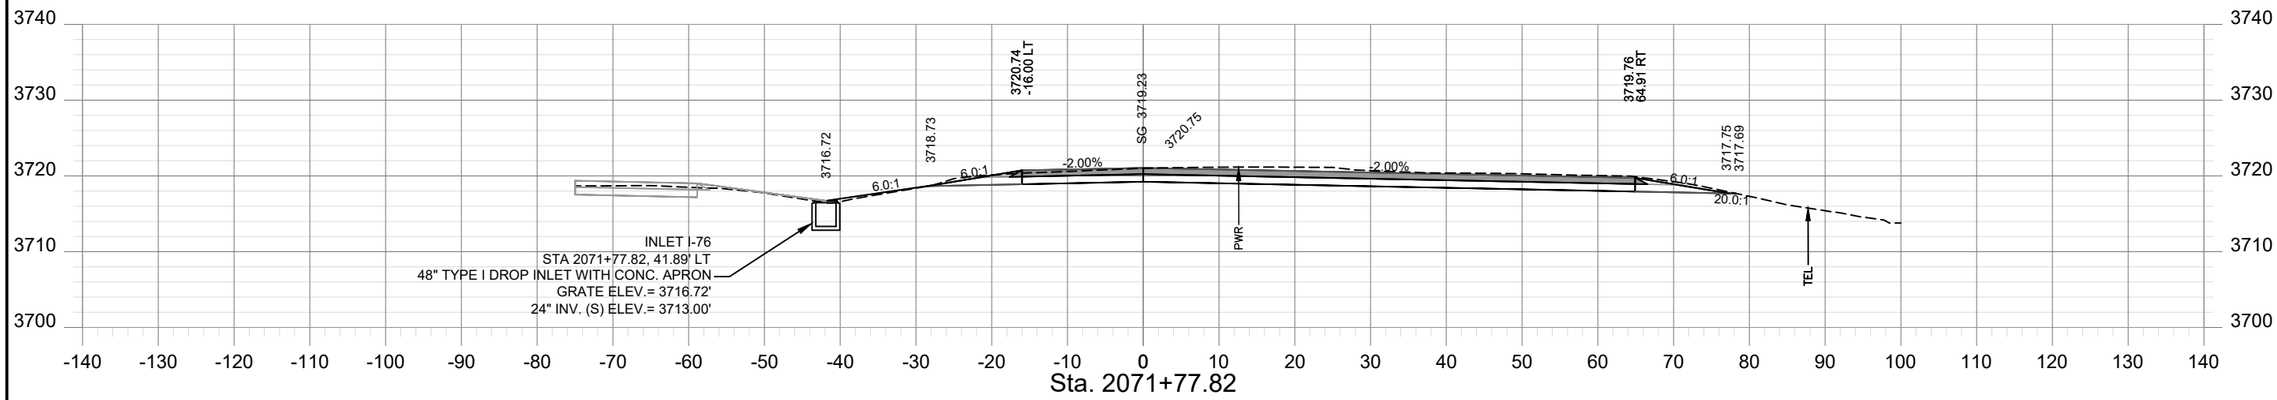

Sta. 2071+77.82

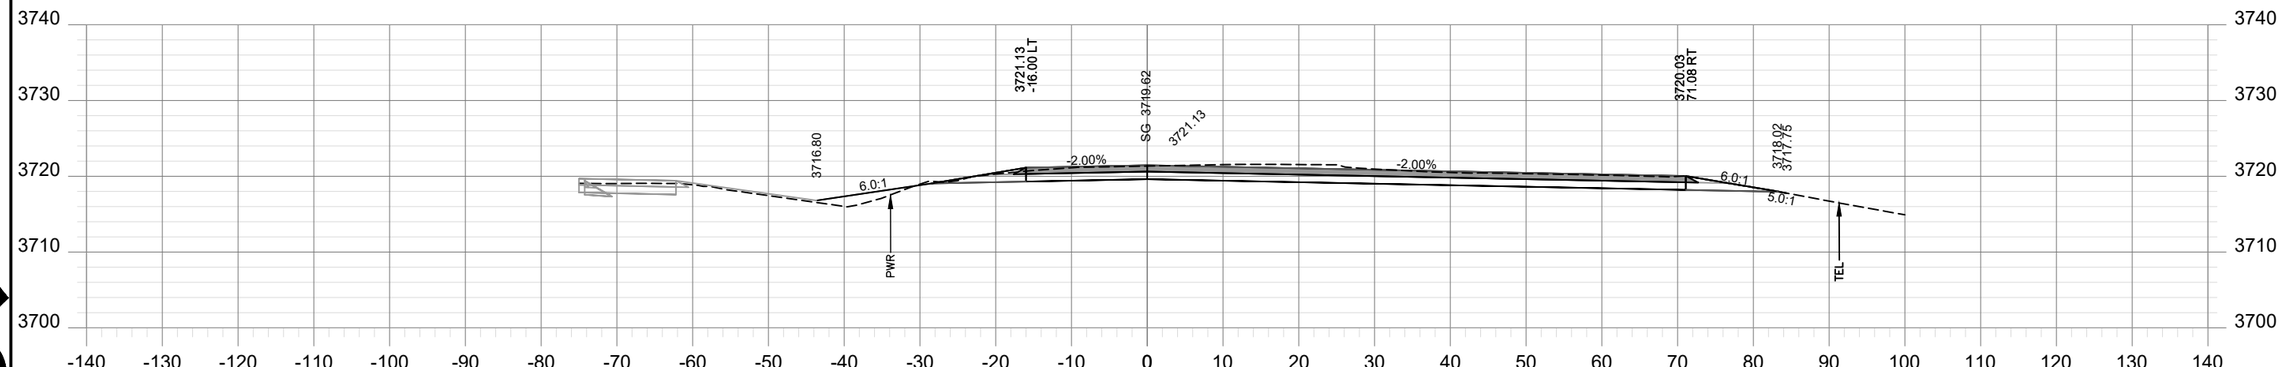

Sta. 2071+50.00

SHEET NO.
XS - 61

PROJECT NAME: TAFT - WEST
COUNTY: MINERAL COUNTY
PROJECT ID: IM-NHFP 90-1(228)3
UPN: 9487000

CHECKED BY	LFISCHER	6/29/23
REVIEWED BY	SMARSHALL	6/29/23
DESIGNED BY	BJOHNSON	6/29/23


9487000RDLAYZ18.DWG

MONTANA
Department of Transportation


ROAD PLANS

12/21/2023 10:26 AM


AWARD COPY

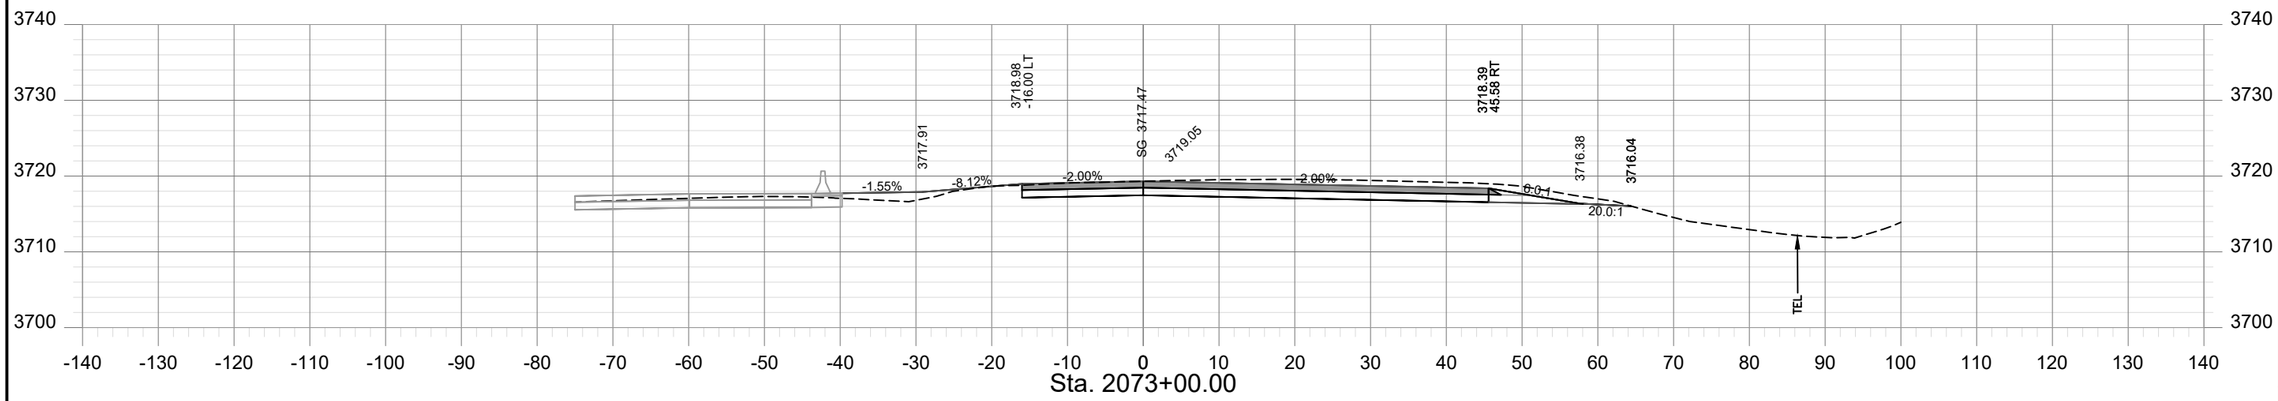

Sta. 2073+00.00

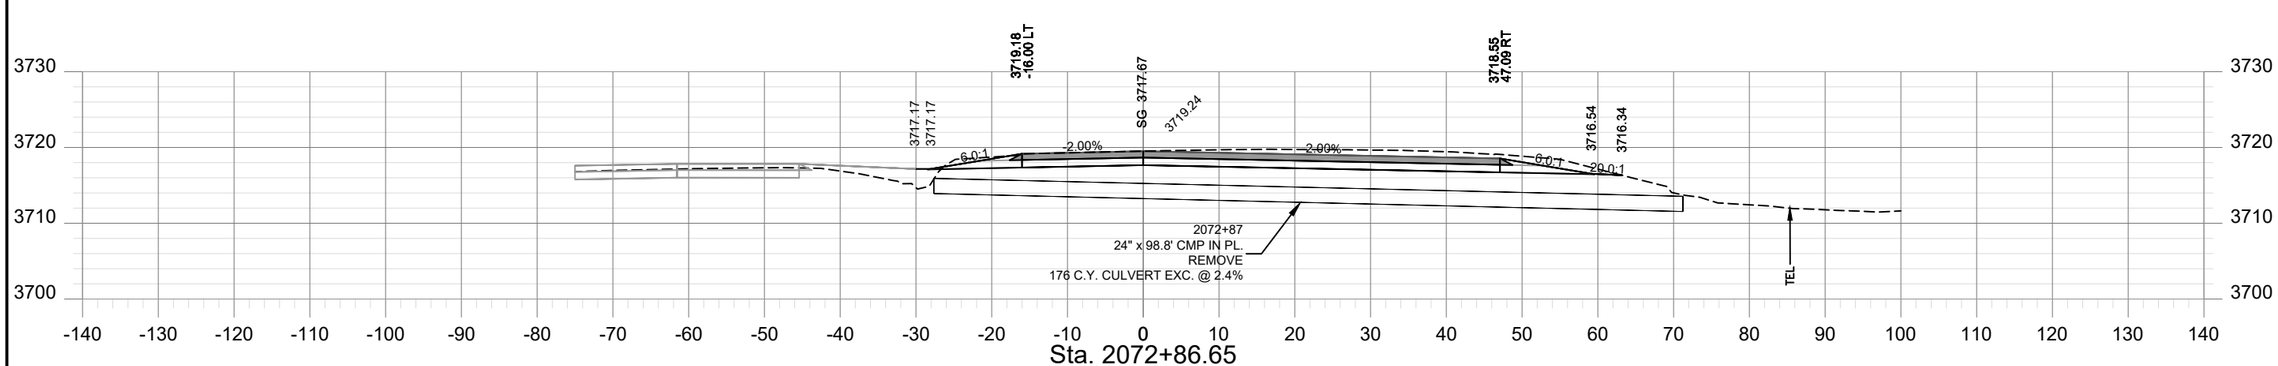

Sta. 2072+86.65

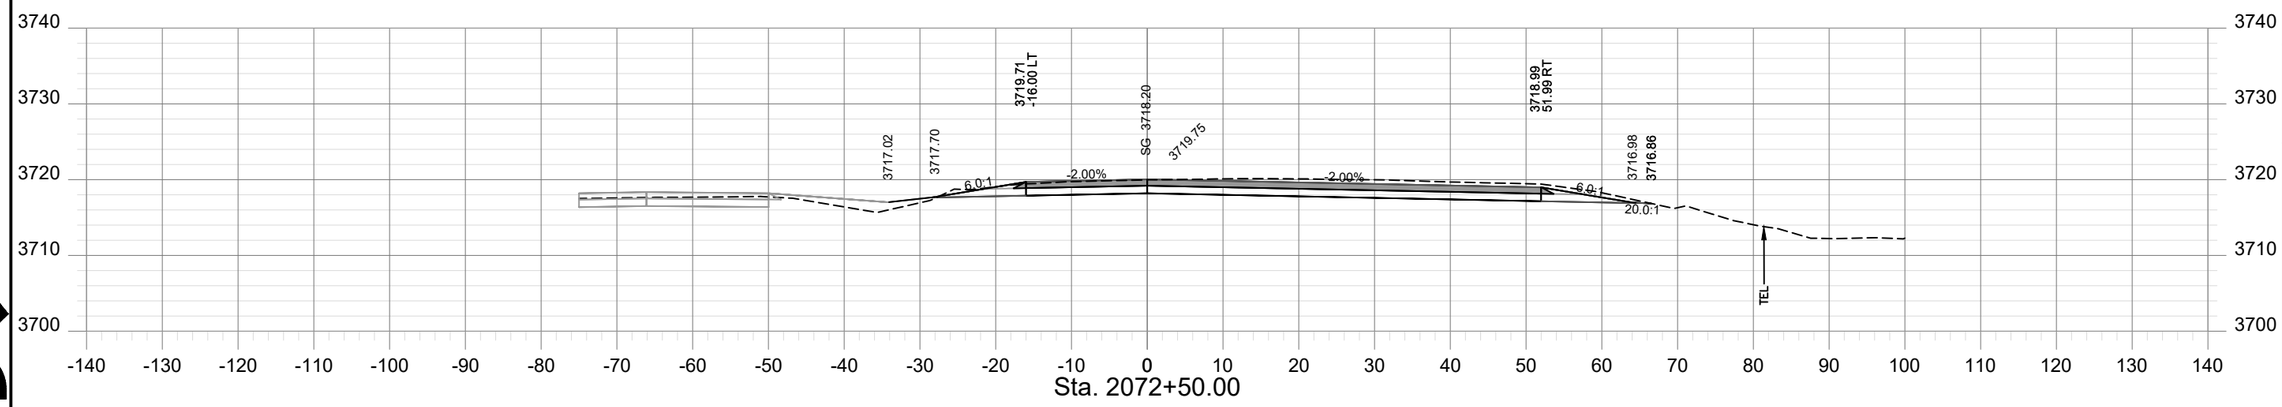

Sta. 2072+50.00

SHEET NO.
XS - 62

PROJECT NAME	TAFT - WEST
COUNTY	MINERAL COUNTY
PROJECT ID	IM-NHFP 90-1(228)3
UPN	9487000

CHECKED BY	LFISCHER	6/29/23	
REVIEWED BY	SMARSHALL	6/29/23	
DESIGNED BY	BJOHNSON	6/29/23	


9487000RDLAYZ18.DWG

MONTANA
Department of Transportation


ROAD PLANS

12/21/2023 10:26 AM


AWARD COPY

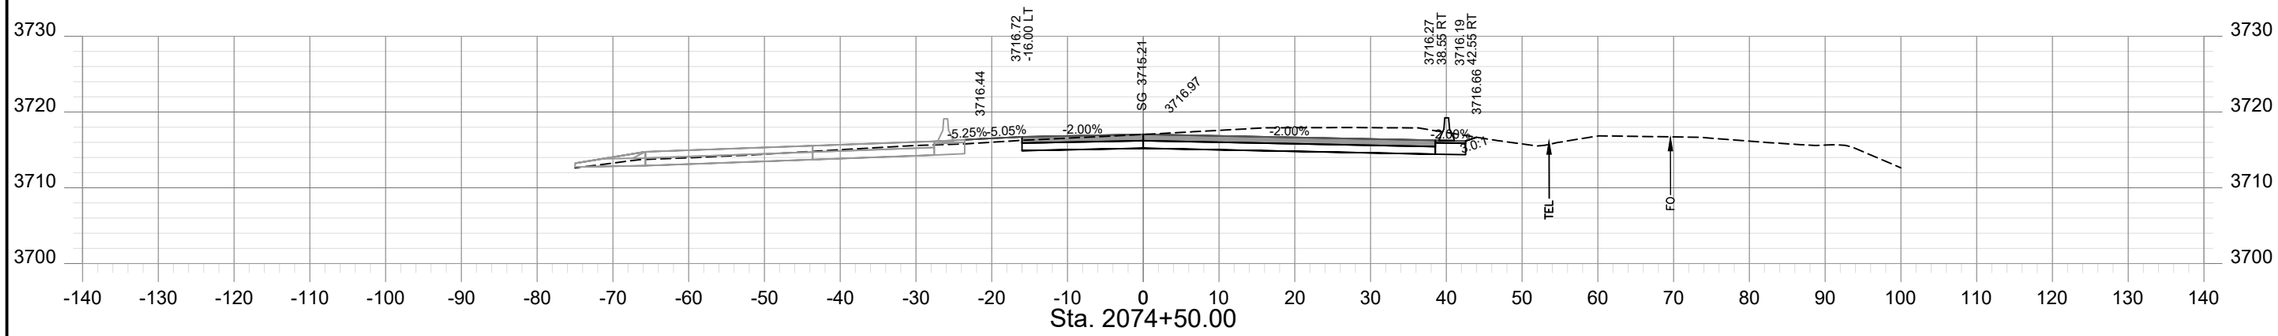

Sta. 2074+50.00

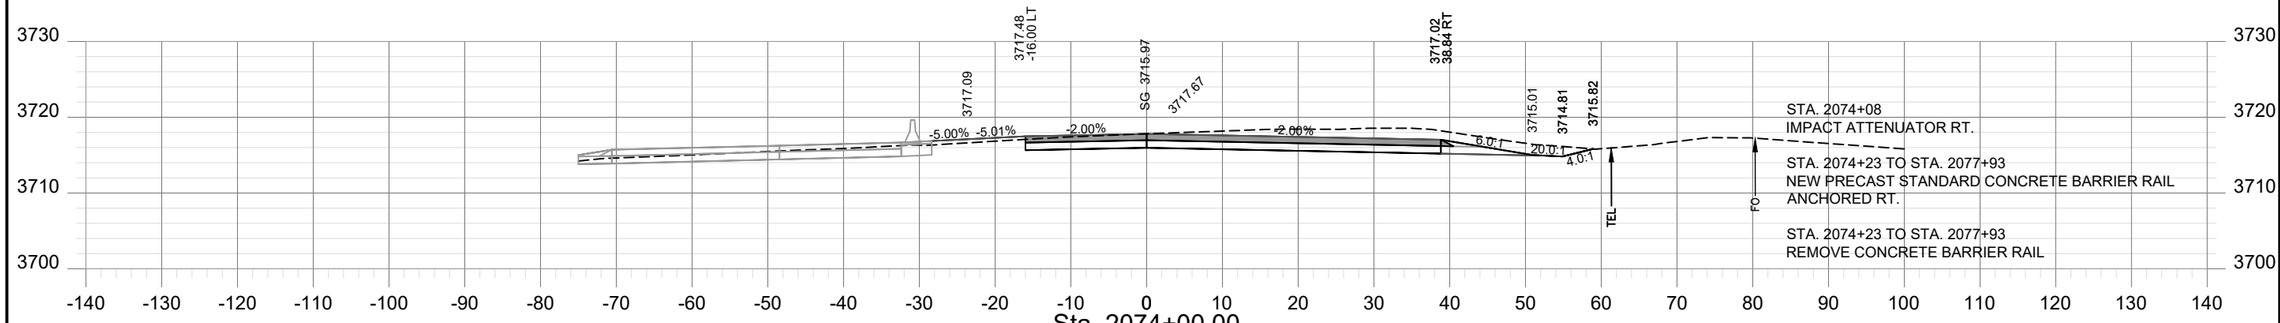

Sta. 2074+00.00

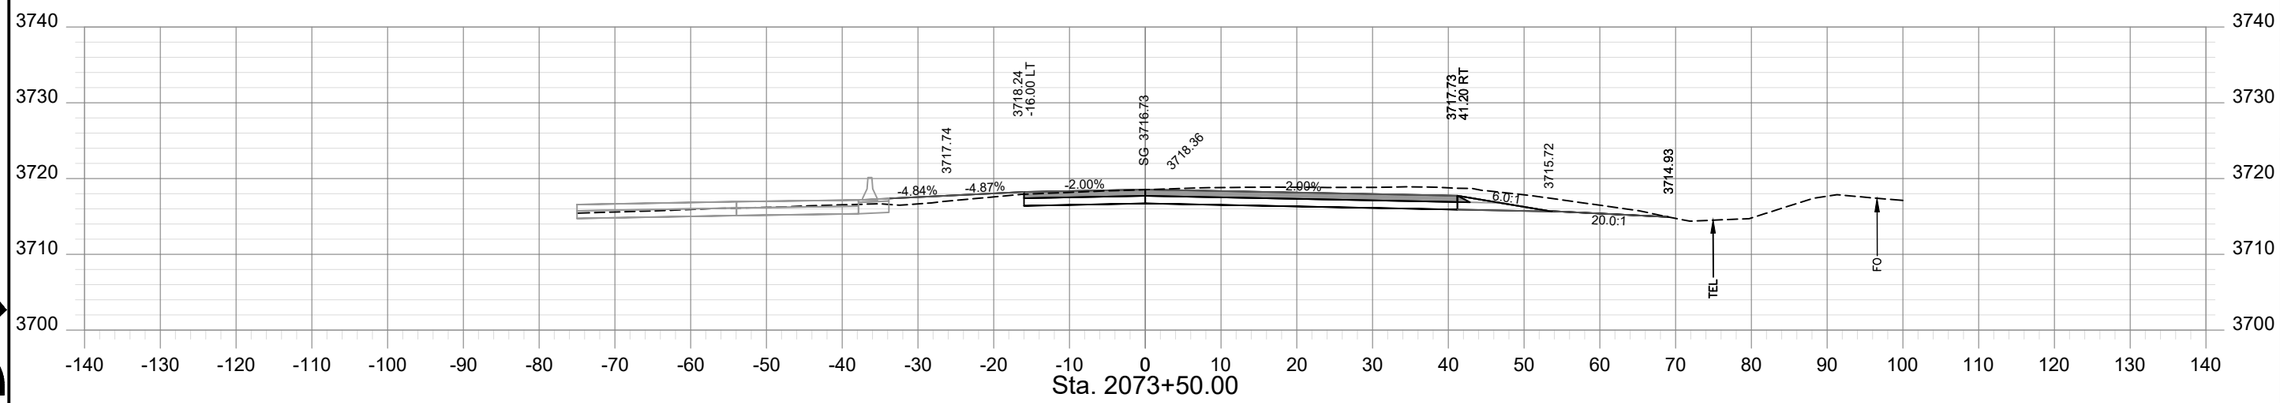

Sta. 2073+50.00

SHEET NO.
XS - 63

PROJECT NAME: TAFT - WEST
COUNTY: MINERAL COUNTY
PROJECT ID: IM-NHFP 90-1(228)3
UPN: 9487000

CHECKED BY	LFISCHER	6/29/23
REVIEWED BY	SMARSHALL	6/29/23
DESIGNED BY	BJOHNSON	6/29/23


9487000RDLAYZ18.DWG

MONTANA
Department of Transportation


ROAD PLANS

12/21/2023 10:26 AM


AWARD COPY

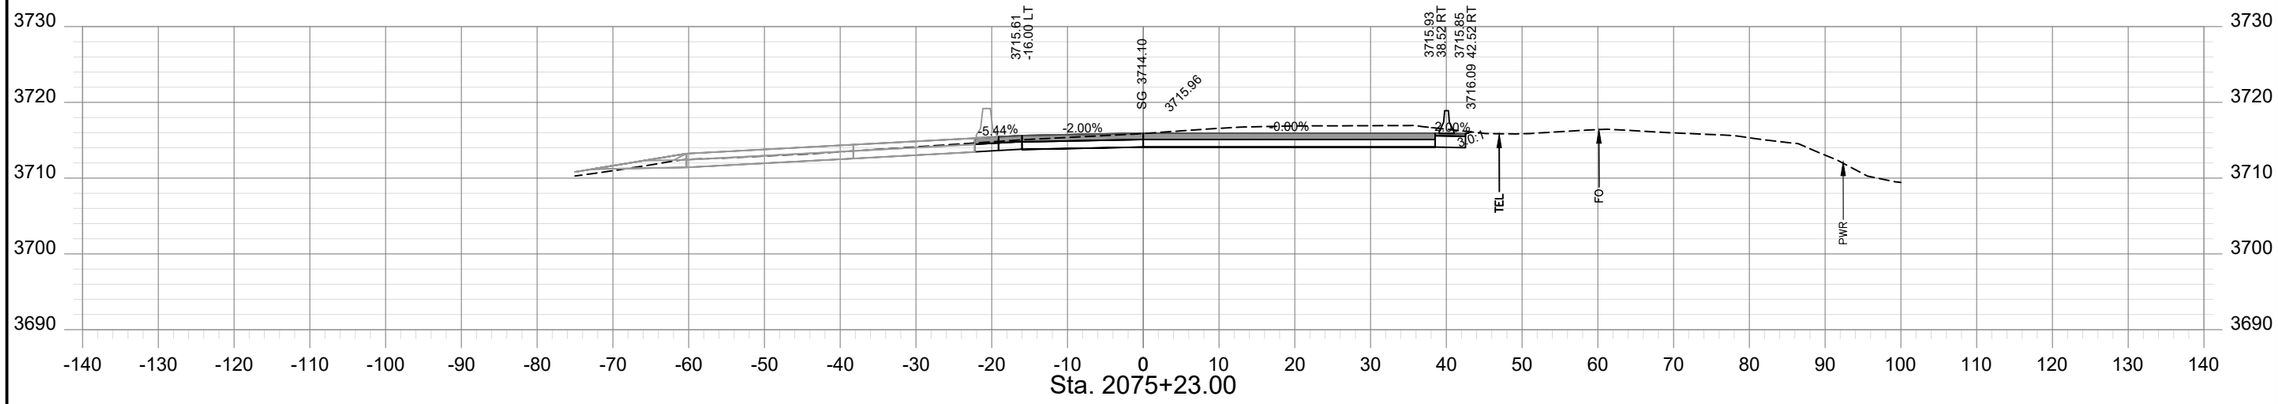

Sta. 2075+23.00

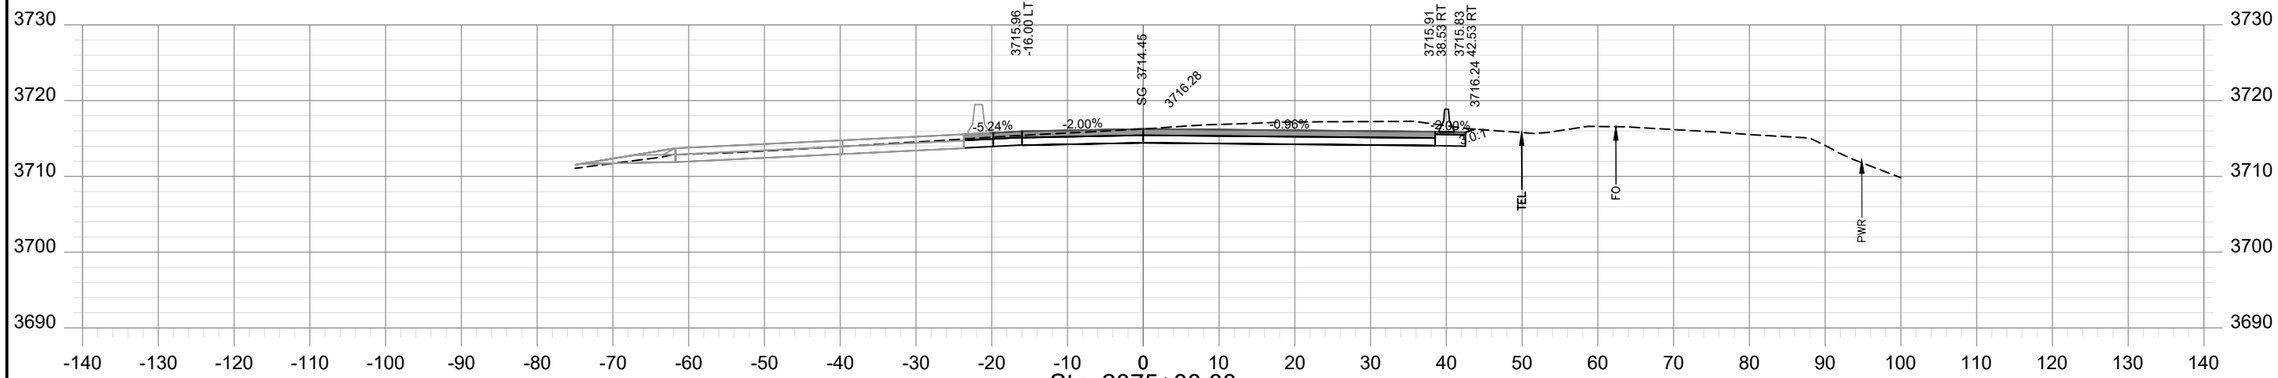

Sta. 2075+00.00

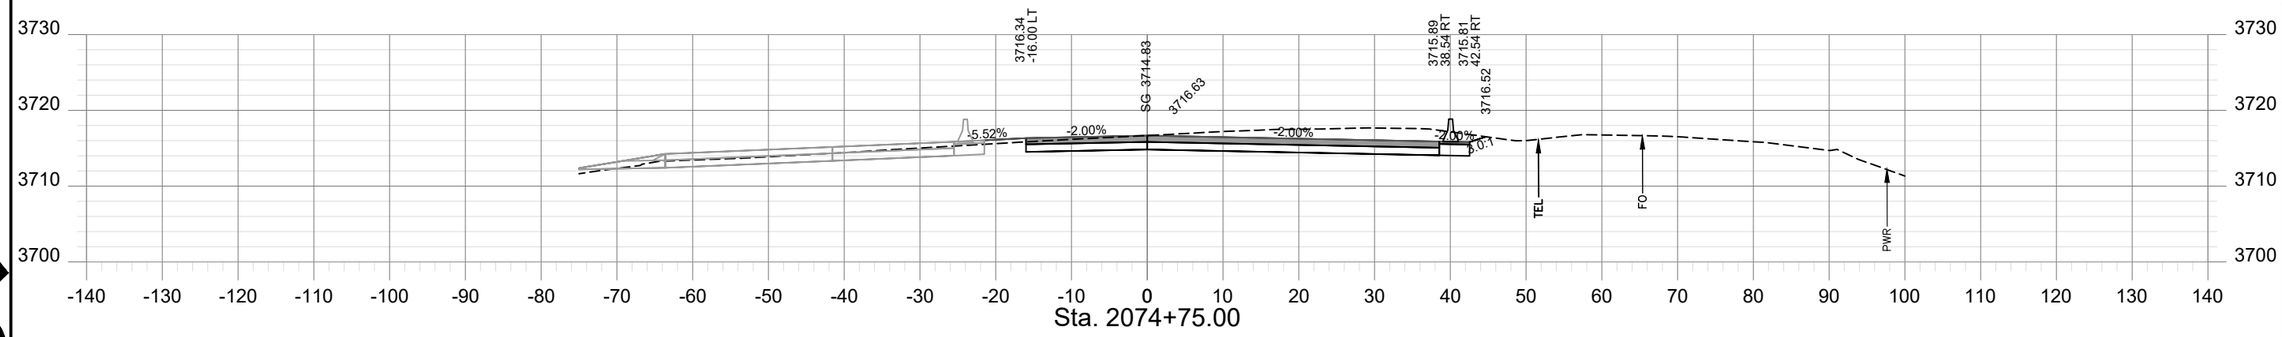

Sta. 2074+75.00

HDR

SHEET NO.
XS - 64

PROJECT NAME: TAFT - WEST
COUNTY: MINERAL COUNTY
PROJECT ID: IM-NHFP 90-1(228)3
UPN: 9487000

CHECKED BY	LFISCHER	6/29/23
REVIEWED BY	SMARSHALL	6/29/23
DESIGNED BY	BJOHNSON	6/29/23


9487000RDLAYZ18.DWG

MONTANA
Department of Transportation


ROAD PLANS

12/21/2023 10:26 AM


AWARD COPY

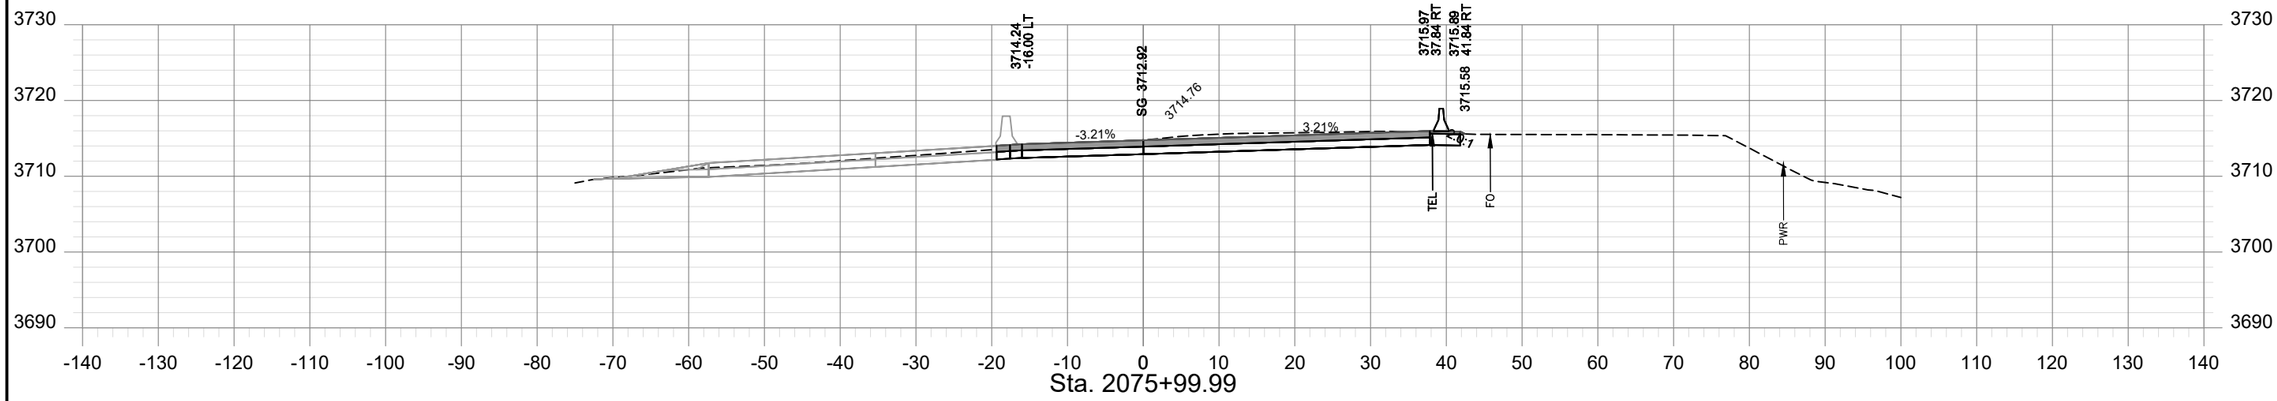

Sta. 2075+99.99

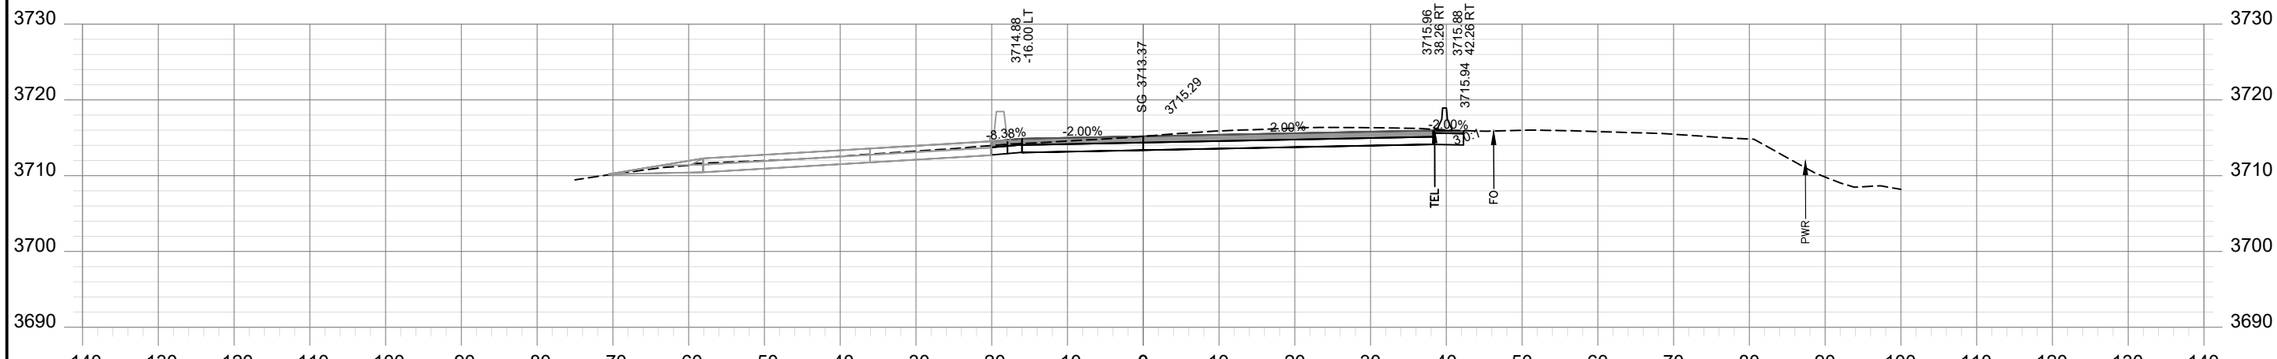

Sta. 2075+71.00

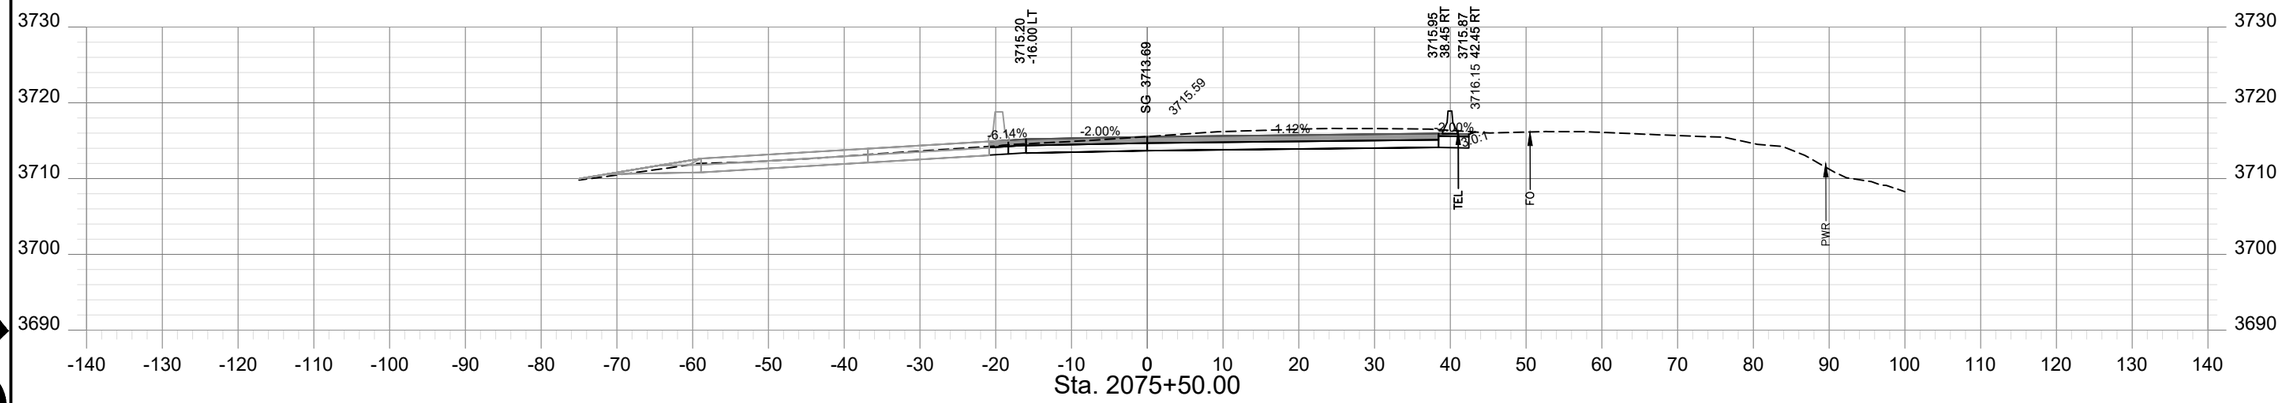

Sta. 2075+50.00

SHEET NO.
XS - 65

PROJECT NAME: TAFT - WEST
COUNTY: MINERAL COUNTY
PROJECT ID: IM-NHFP 90-1(228)3
UPN: 9487000

CHECKED BY	LFISCHER	6/29/23
REVIEWED BY	SMARSHALL	6/29/23
DESIGNED BY	BJOHNSON	6/29/23


9487000RDLAYZ18.DWG

MONTANA
Department of Transportation


ROAD PLANS

12/21/2023 10:26 AM


AWARD COPY

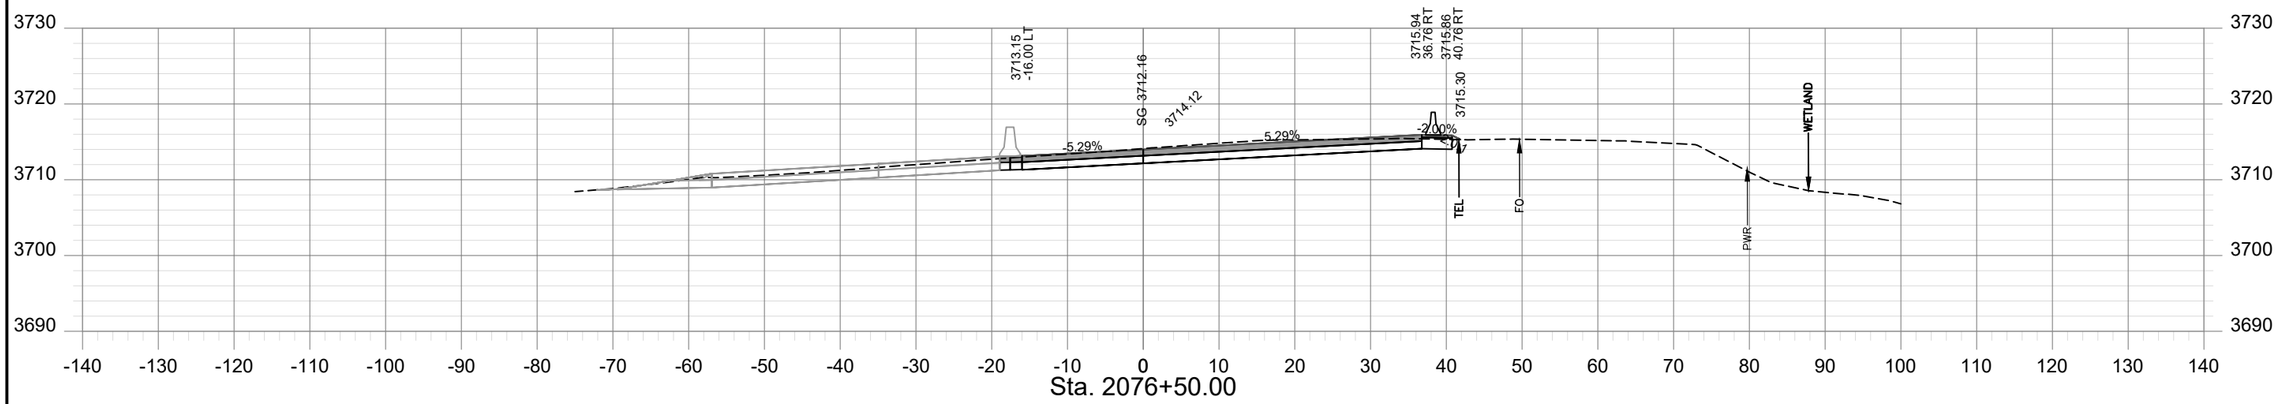

Sta. 2076+50.00

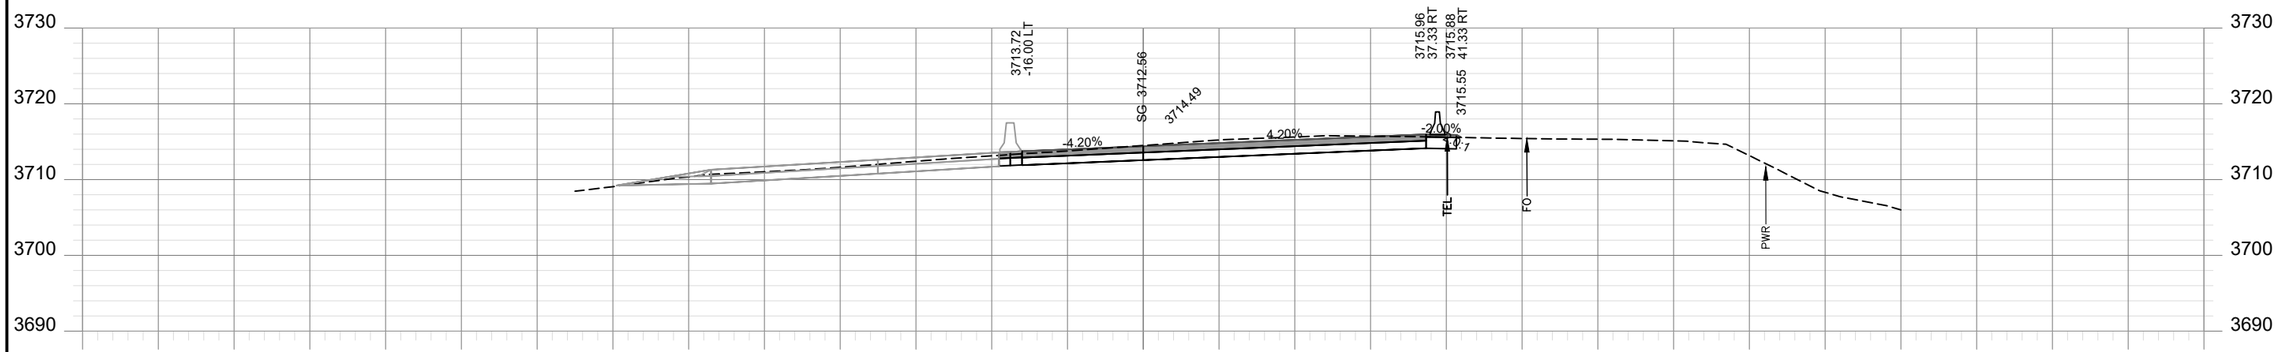

Sta. 2076+23.80

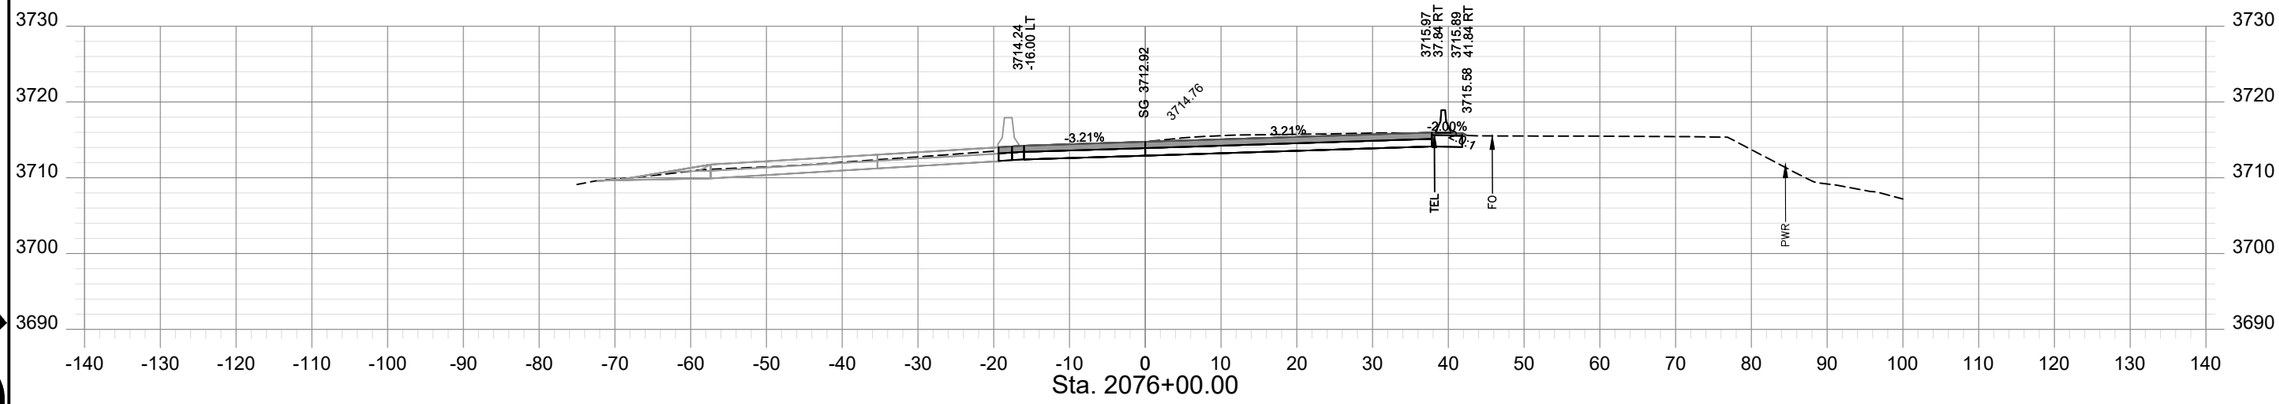

Sta. 2076+00.00

SHEET NO.
XS - 66

PROJECT NAME: TAFT - WEST
COUNTY: MINERAL COUNTY
PROJECT ID: IM-NHFP 90-1(228)3
UPN: 9487000


CHECKED BY	LFISCHER	6/29/23	
REVIEWED BY	SMARSHALL	6/29/23	
DESIGNED BY	BJOHNSON	6/29/23	9487000RDLAY218.DWG

MONTANA
Department of Transportation


ROAD PLANS

12/21/2023 10:26 AM


AWARD COPY

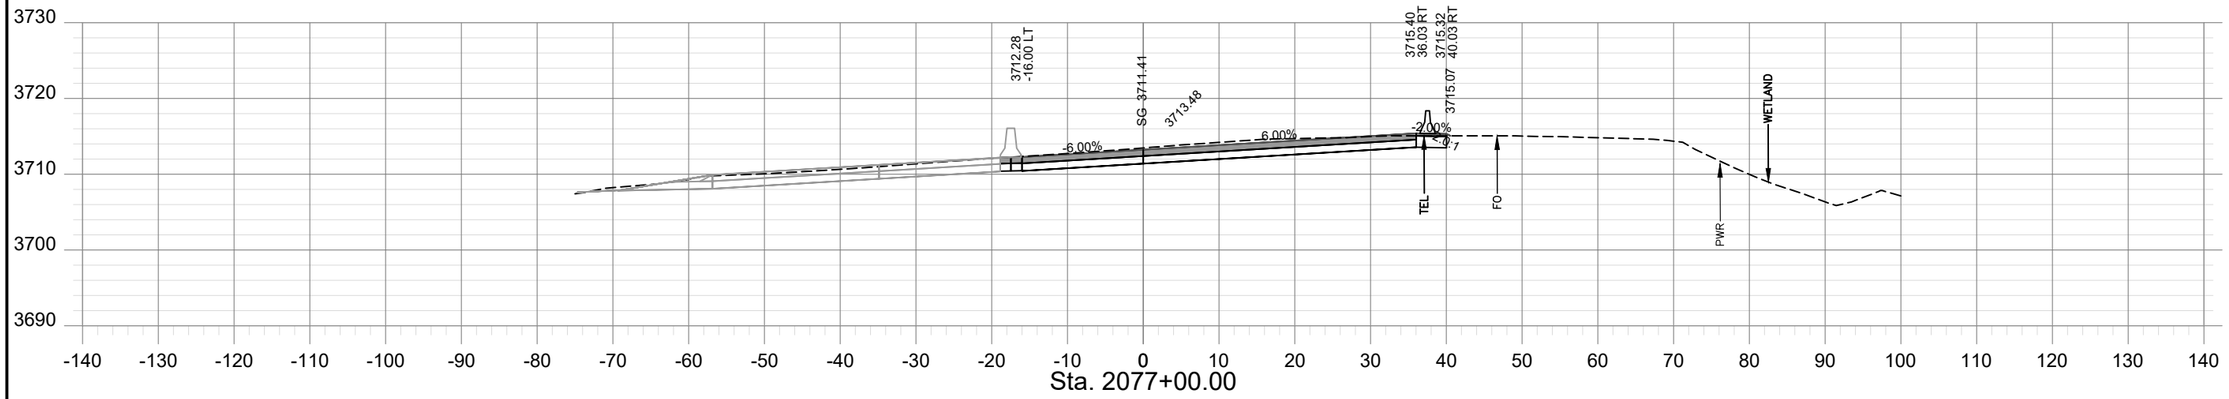

Sta. 2077+00.00

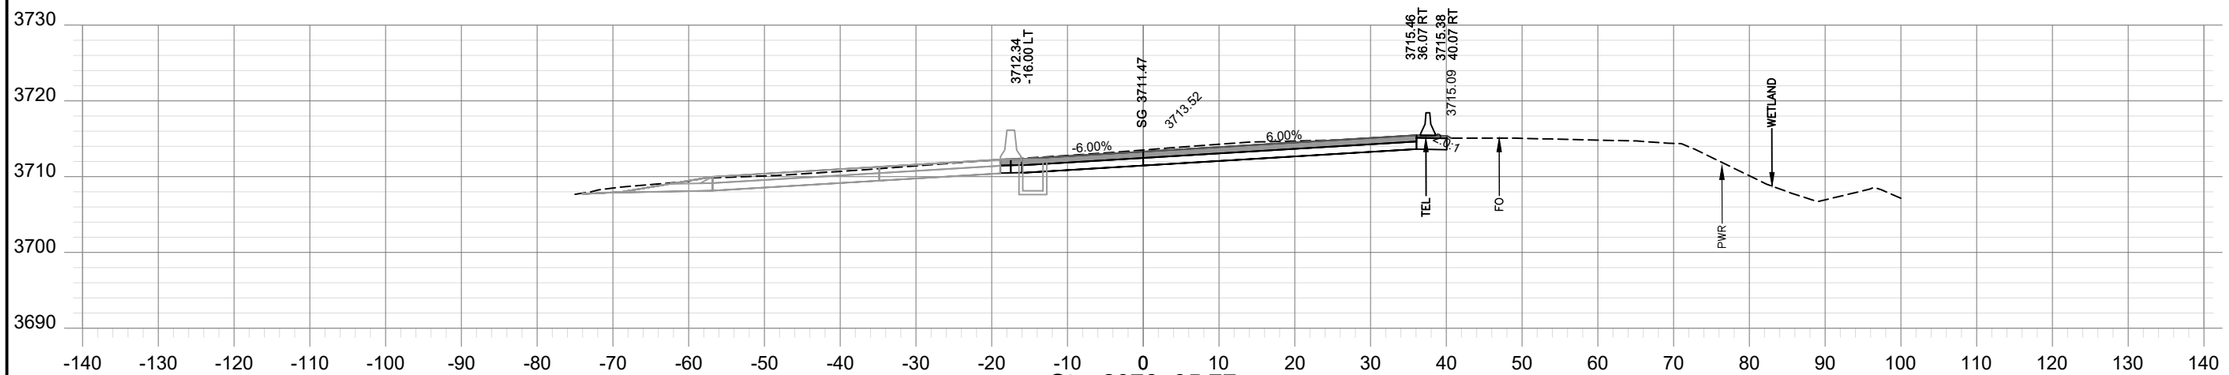

Sta. 2076+95.77

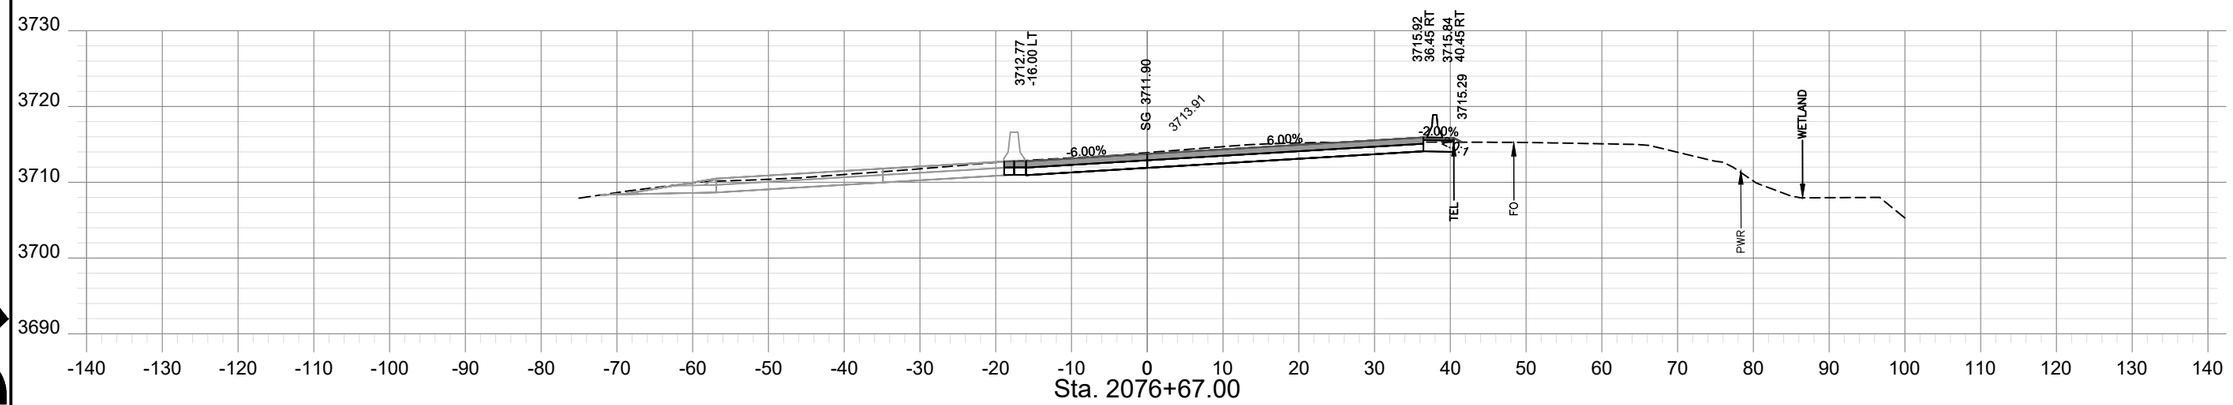

Sta. 2076+67.00

SHEET NO.
XS - 67

PROJECT NAME	TAFT - WEST
COUNTY	MINERAL COUNTY
PROJECT ID	IM-NHFP 90-1(228)3
UPN	9487000


CHECKED BY	LFISCHER	6/29/23	
REVIEWED BY	SMARSHALL	6/29/23	
DESIGNED BY	BJOHNSON	6/29/23	9487000RDLAYZ18.DWG

MONTANA
Department of Transportation


ROAD PLANS

12/21/2023 12:13 PM


AWARD COPY

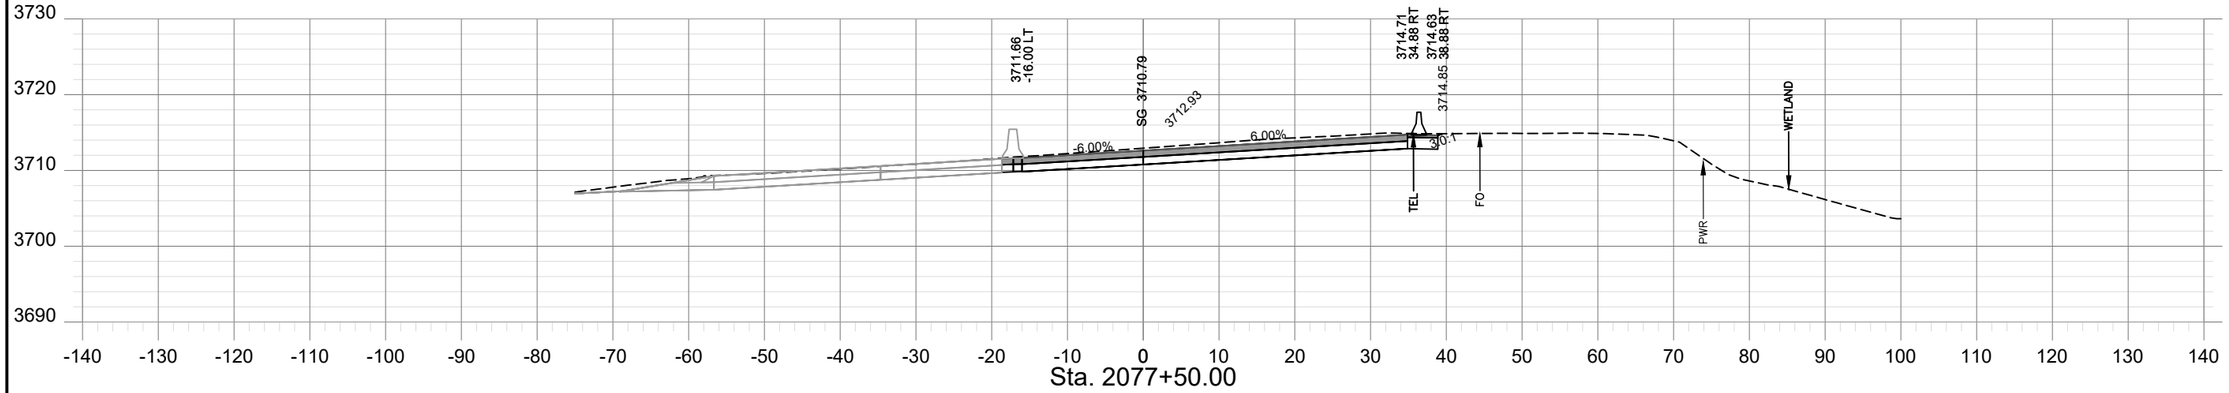

Sta. 2077+50.00

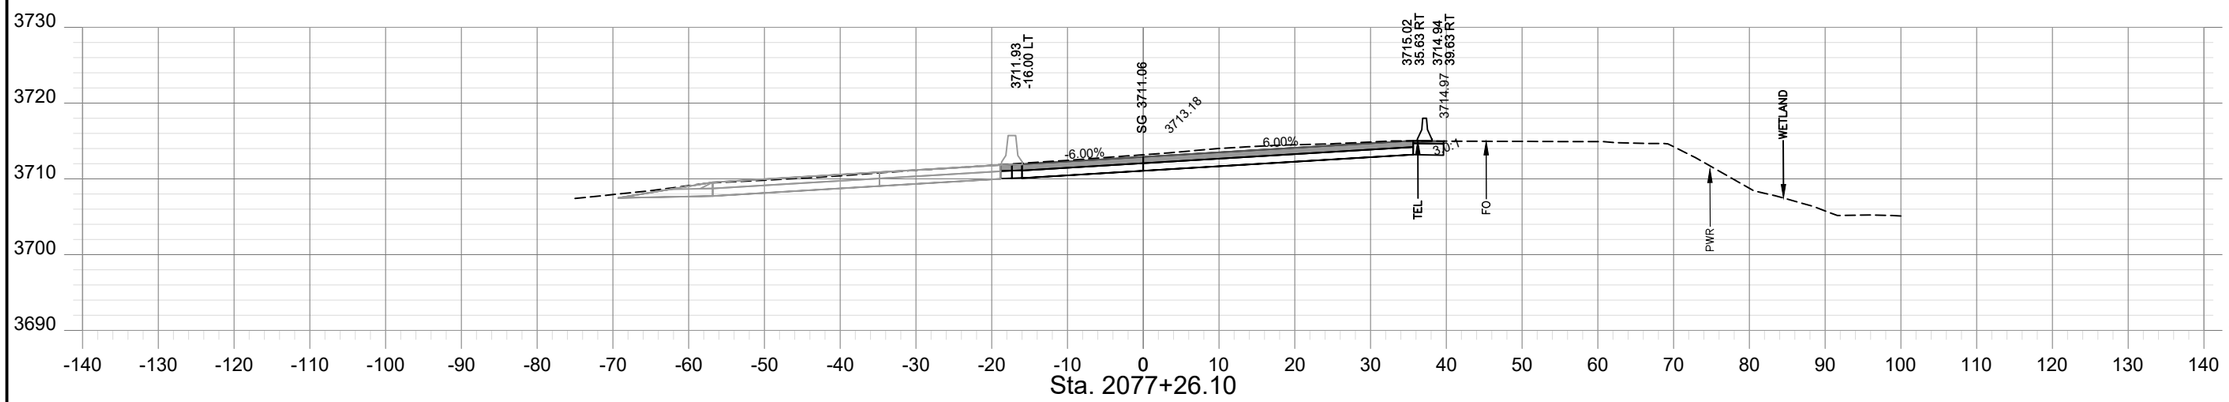

Sta. 2077+26.10

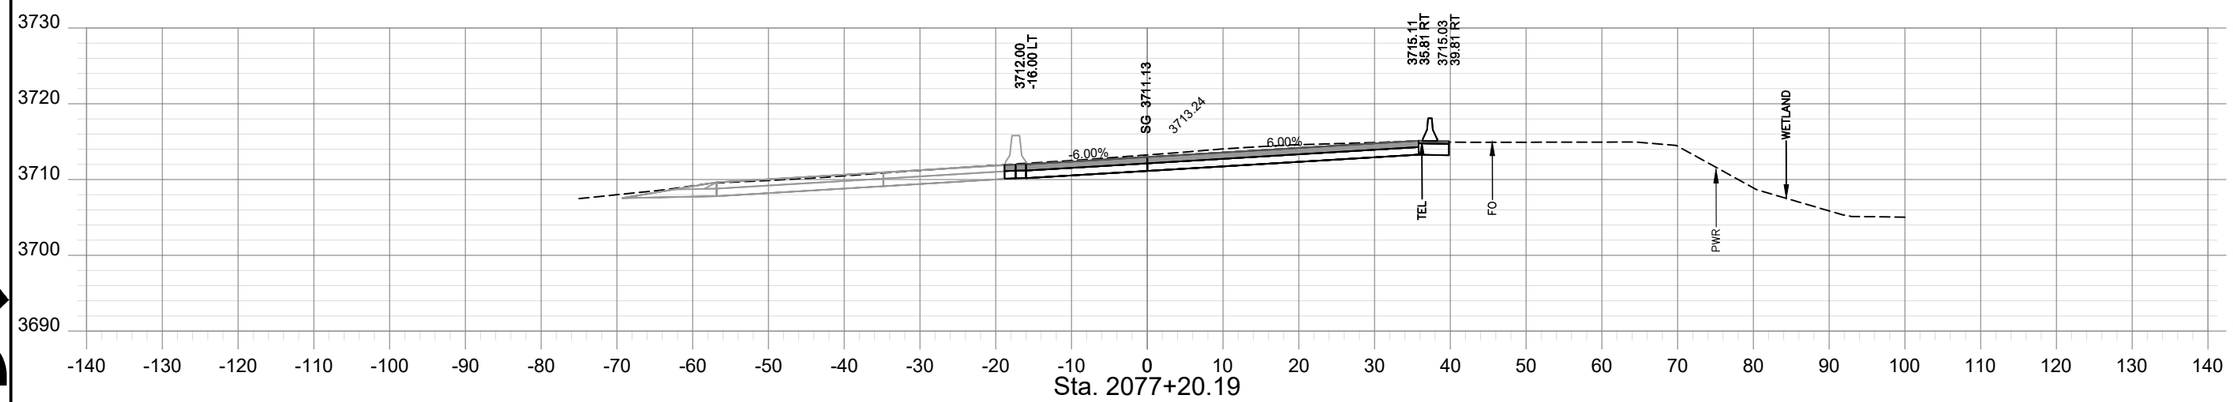

Sta. 2077+20.19

SHEET NO.
XS - 68

PROJECT NAME: TAFT - WEST
COUNTY: MINERAL COUNTY
PROJECT ID: IM-NHFP 90-1(228)3
UPN: 9487000

CHECKED BY	LFISCHER	6/29/23
REVIEWED BY	SMARSHALL	6/29/23
DESIGNED BY	BJOHNSON	6/29/23


9487000RDLAYZ18.DWG


MONTANA
Department of Transportation

ROAD PLANS

12/21/2023 10:26 AM

AWARD COPY

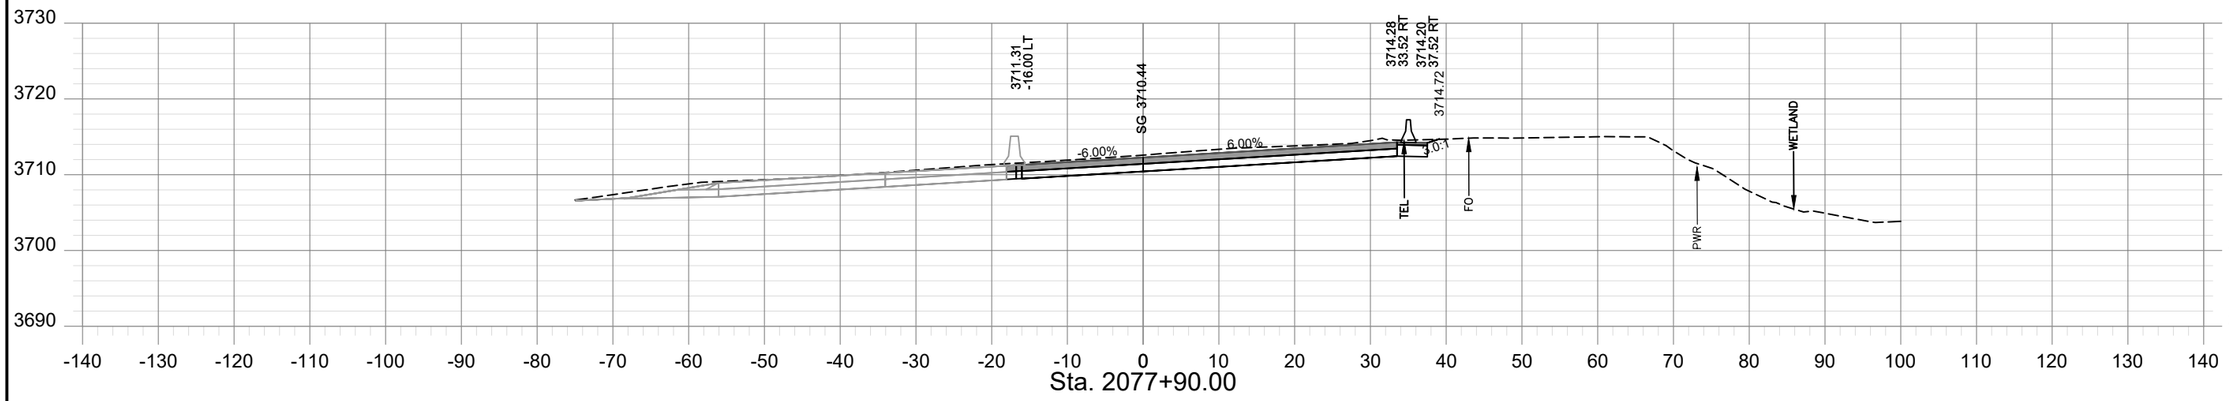

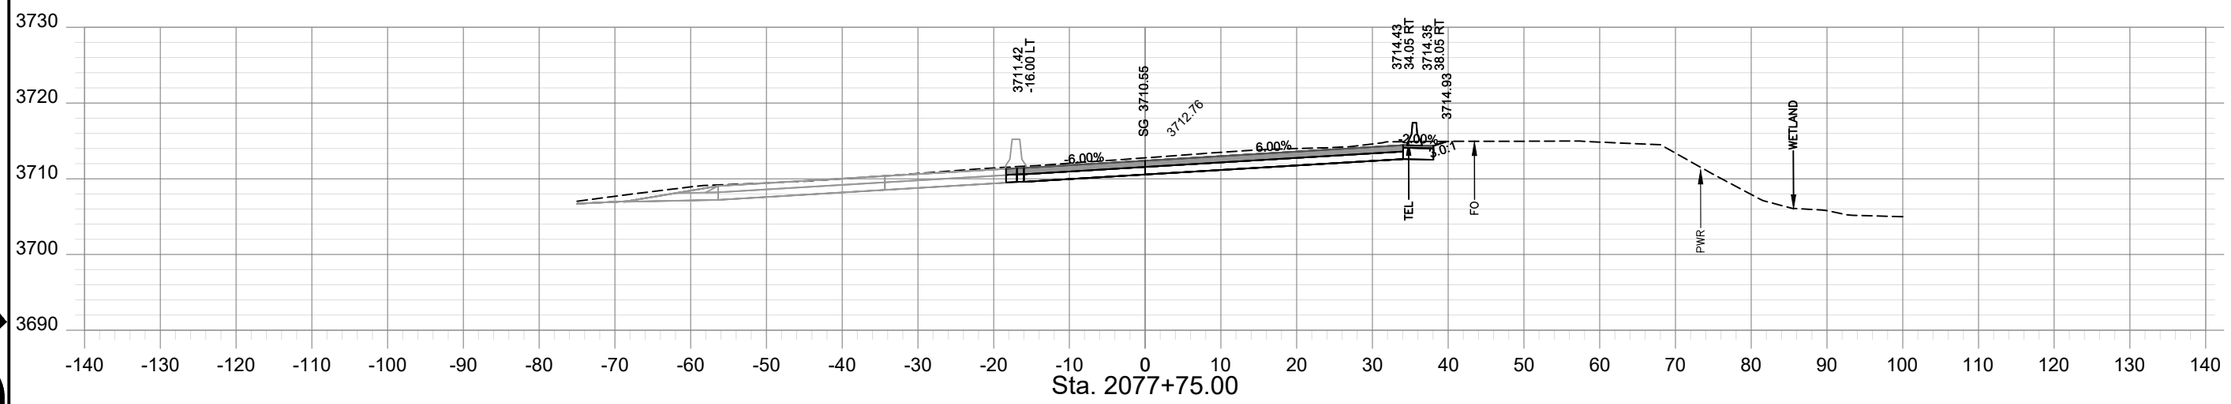

SHEET NO.
XS - 69

PROJECT NAME	TAFT - WEST
COUNTY	MINERAL COUNTY
PROJECT ID	IM-NHFP 90-1(228)3
UPN	9487000

CHECKED BY	LFISCHER	6/29/23
REVIEWED BY	SMARSHALL	6/29/23
DESIGNED BY	BJOHNSON	6/29/23


9487000RDLAYZ18.DWG


MONTANA
Department of Transportation

ROAD PLANS

12/21/2023 10:26 AM

AWARD COPY

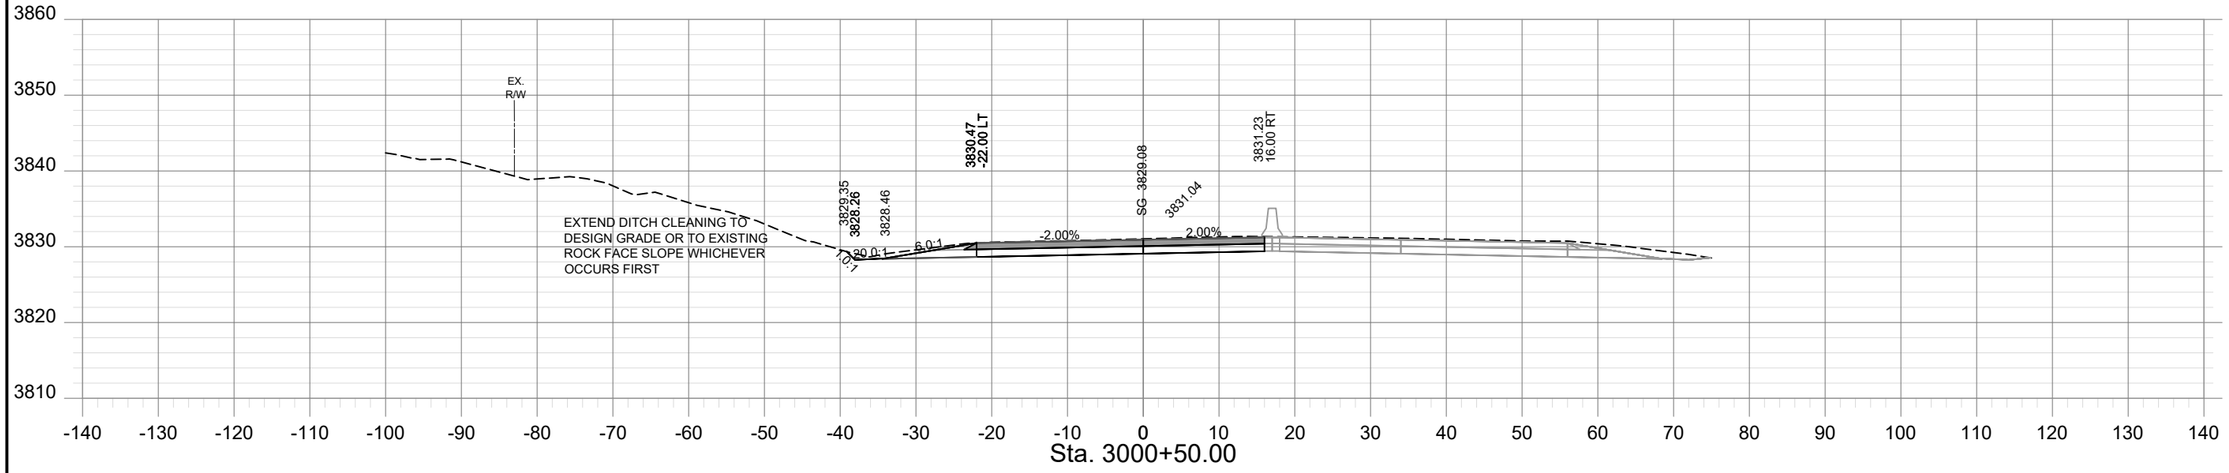

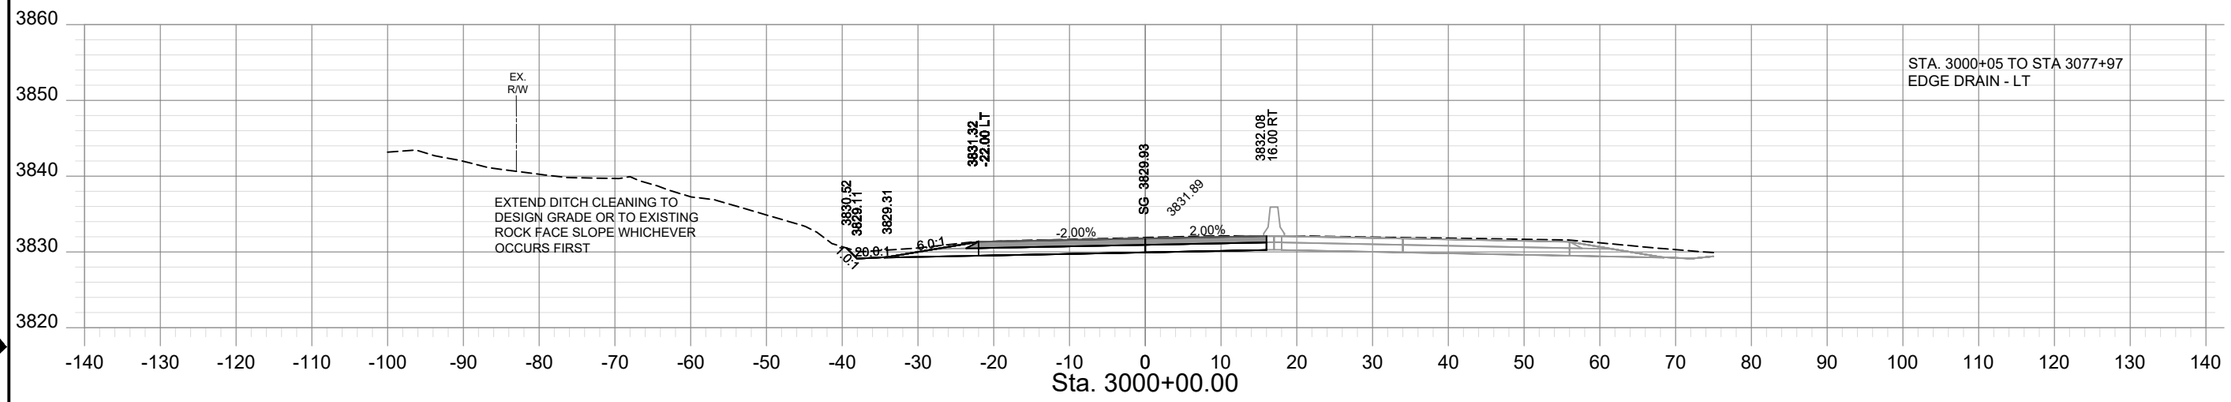

SHEET NO.
XS - 70

PROJECT NAME: TAFT - WEST
COUNTY: MINERAL COUNTY
PROJECT ID: IM-NHFP 90-1(228)3
UPN: 9487000

CHECKED BY	LFISCHER	6/29/23
REVIEWED BY	SMARSHALL	6/29/23
DESIGNED BY	BJOHNSON	6/29/23

9487000RDLAYZ19.DWG


MONTANA
Department of Transportation

ROAD PLANS

12/22/2023 9:27 AM

HDR

AWARD COPY

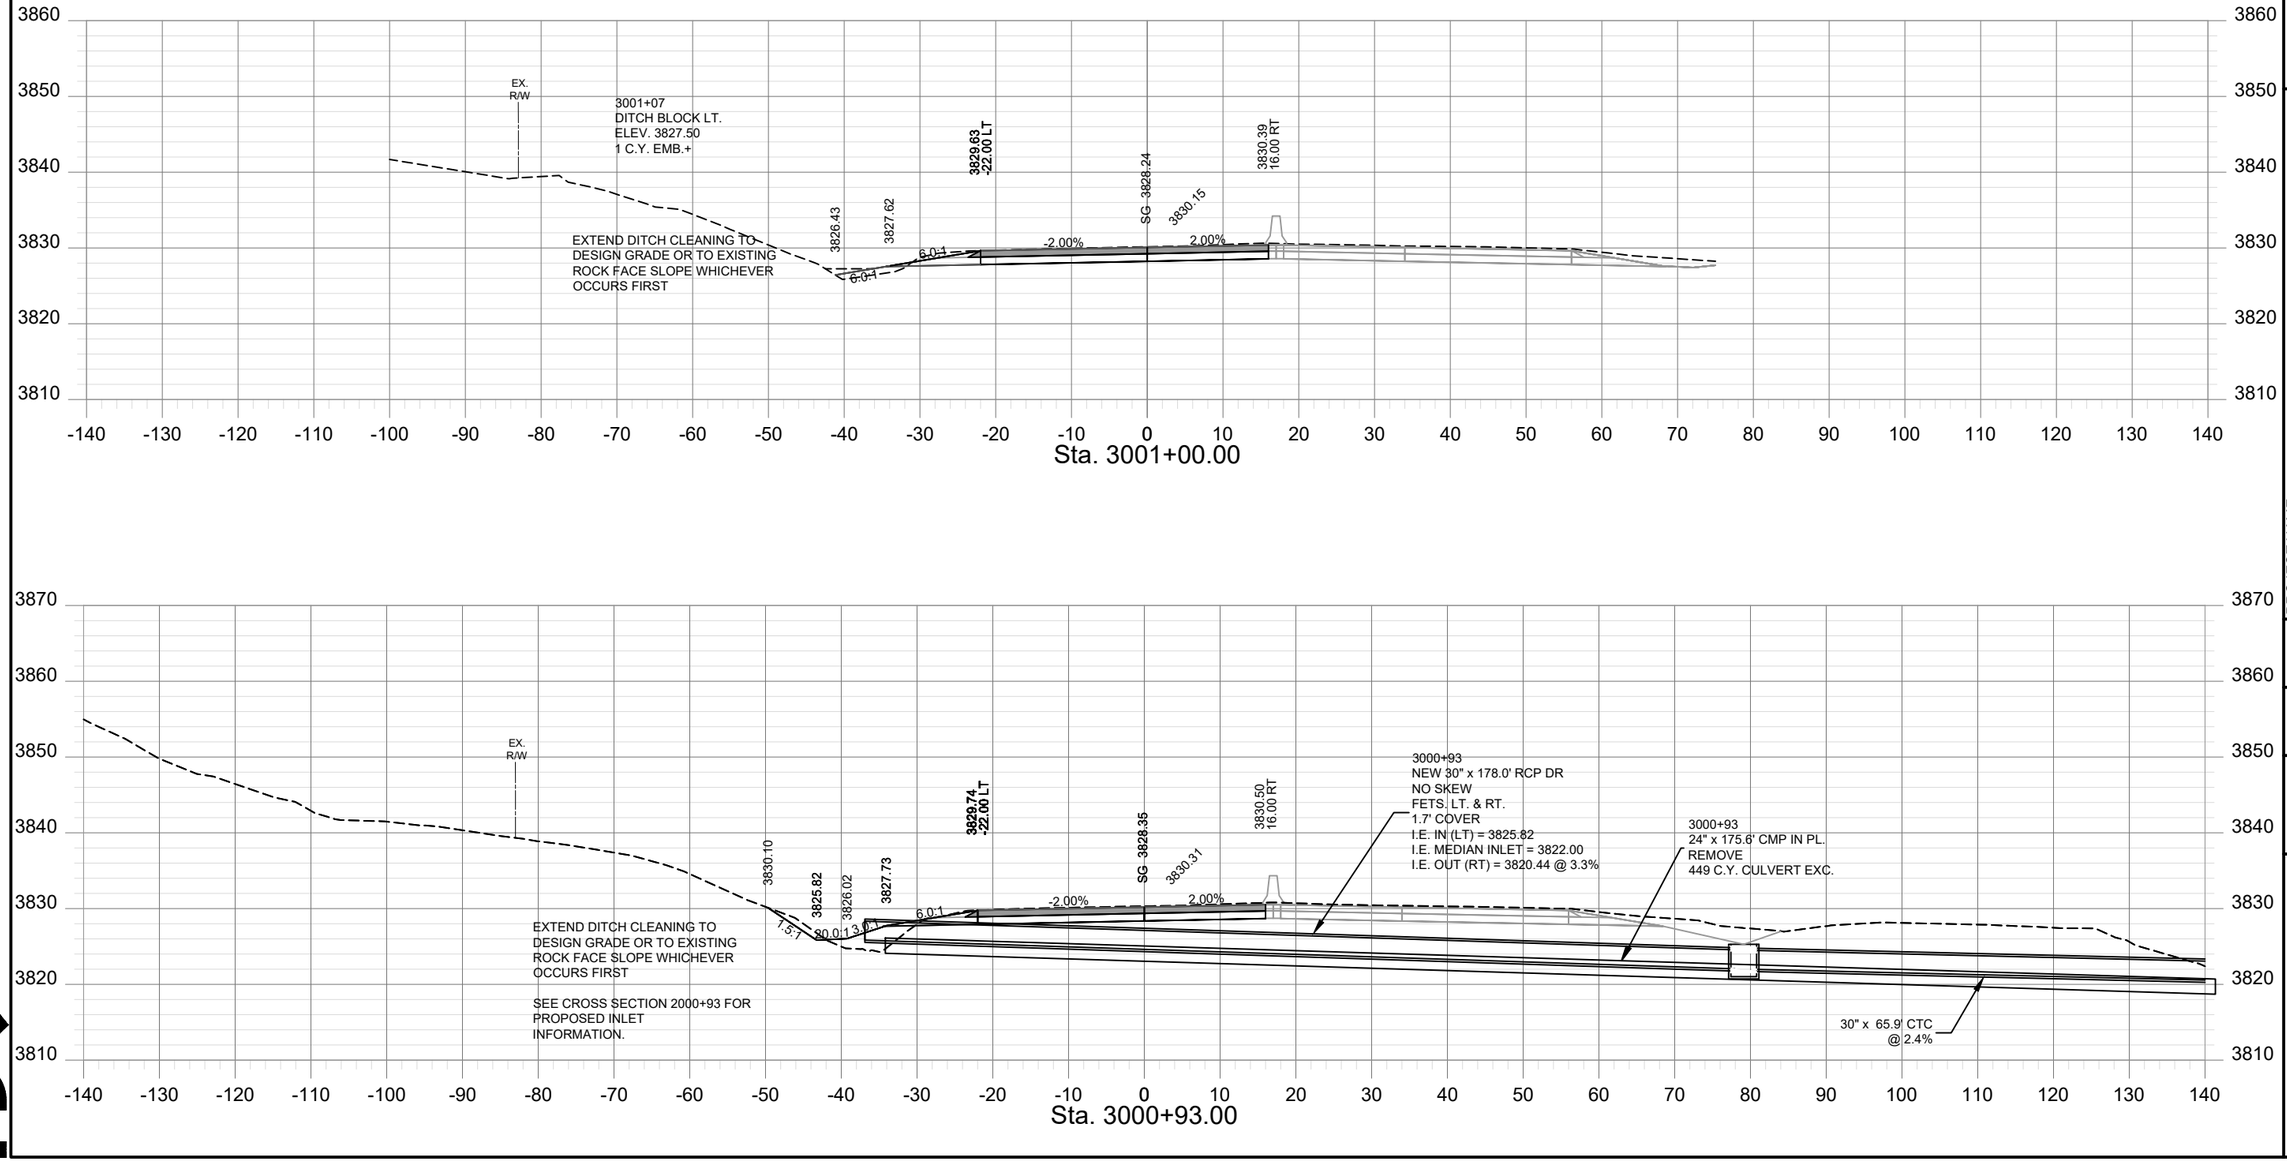

SHEET NO.
XS - 71

PROJECT NAME	TAFT - WEST
COUNTY	MINERAL COUNTY
PROJECT ID	IM-NHFP 90-1(228)3
UPN	9487000

CHECKED BY	LFISCHER	6/29/23
REVIEWED BY	SMARSHALL	6/29/23
DESIGNED BY	BJOHNSON	6/29/23


9487000RDLAYZ19.DWG

MONTANA
Department of Transportation

ROAD PLANS

12/21/2023 1:26 PM

AWARD COPY

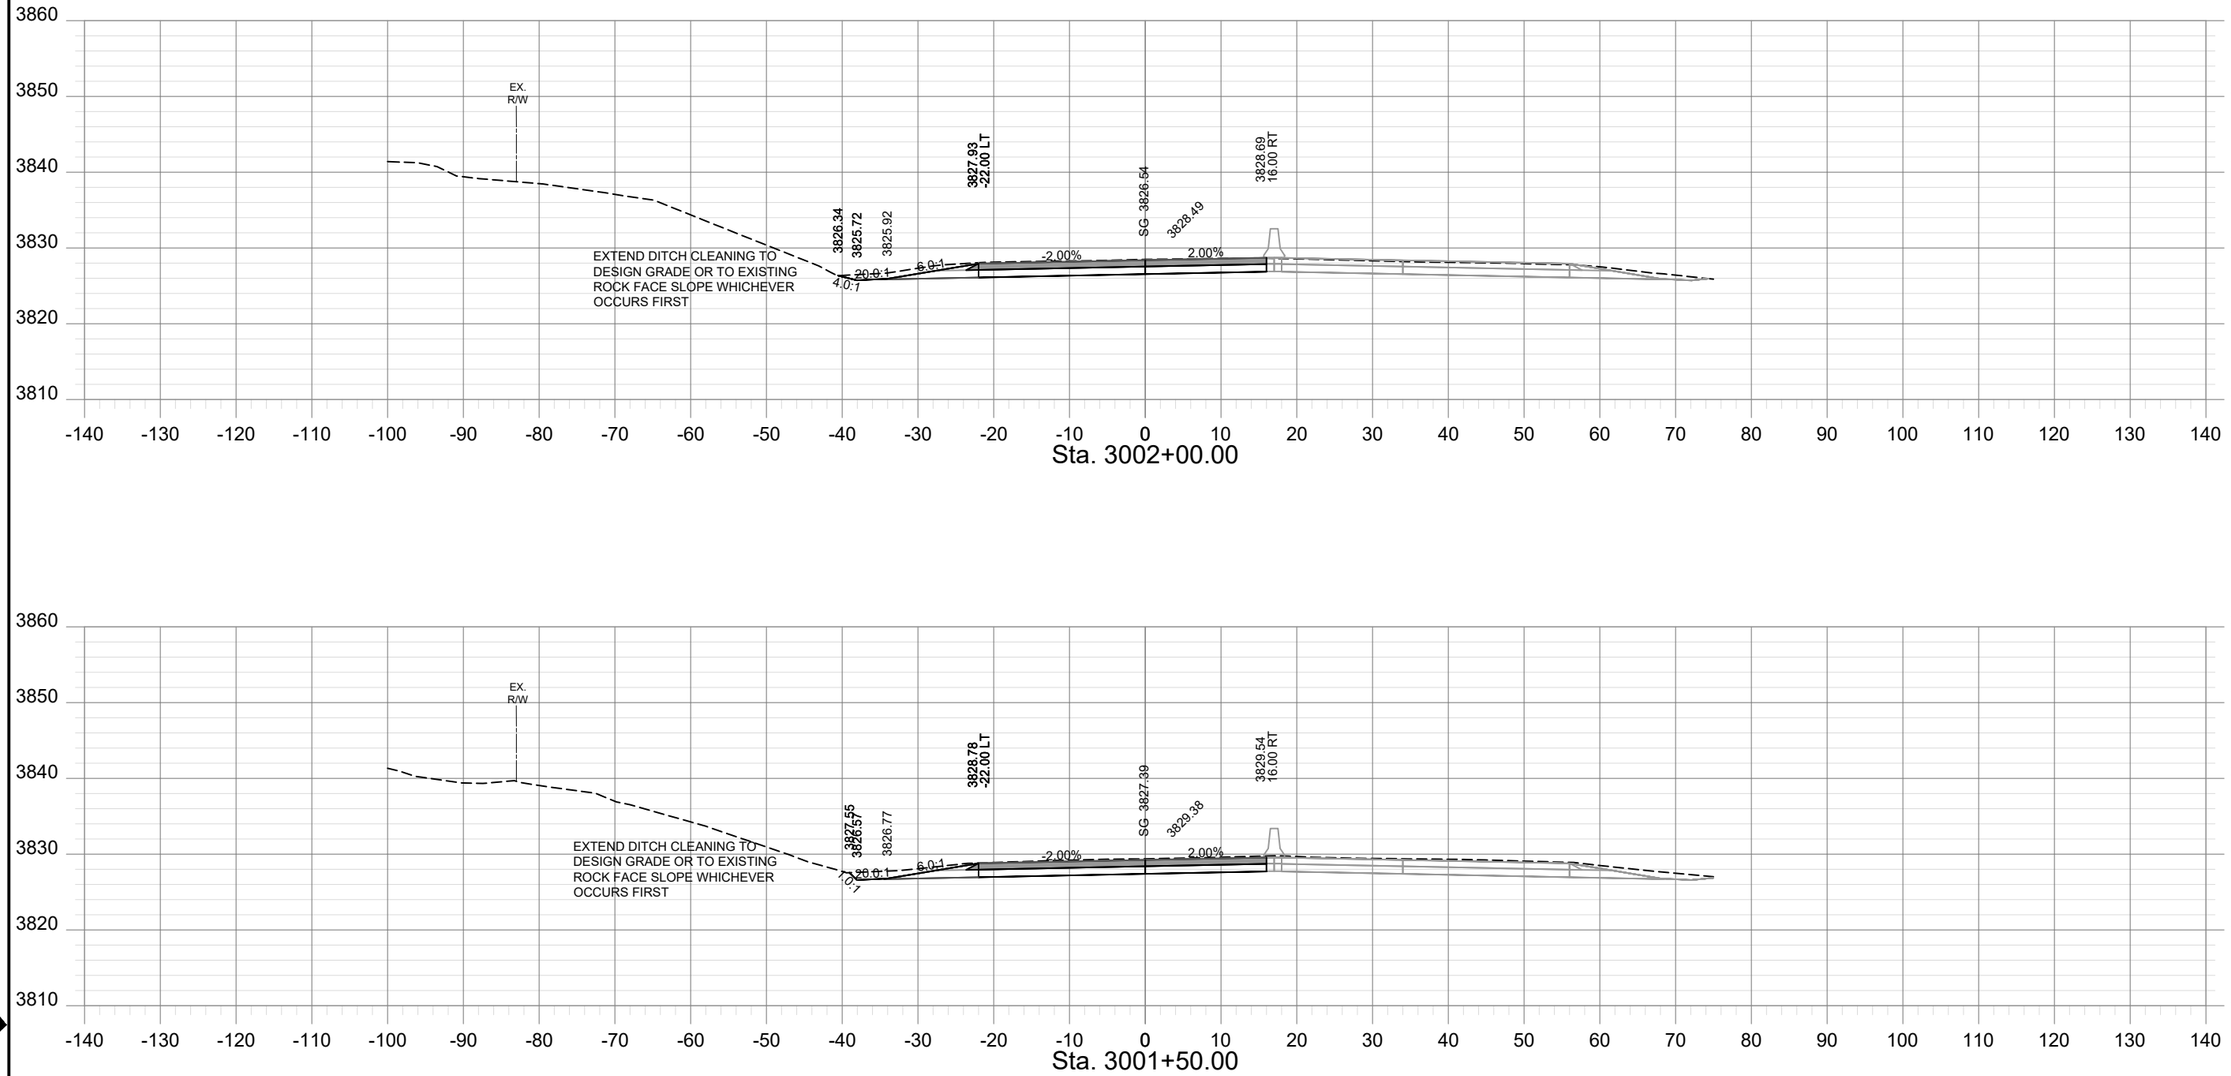

SHEET NO.
XS - 72

PROJECT NAME	TAFT - WEST
COUNTY	MINERAL COUNTY
PROJECT ID	IM-NHFP 90-1(228)3
UPN	9487000

DESIGNED BY	BJOHNSON	6/29/23
REVIEWED BY	SMARSHALL	6/29/23
CHECKED BY	LFISCHER	6/29/23


9487000RDLAYZ19.DWG


MONTANA
Department of Transportation


ROAD PLANS

12/21/2023 10:26 AM

AWARD COPY

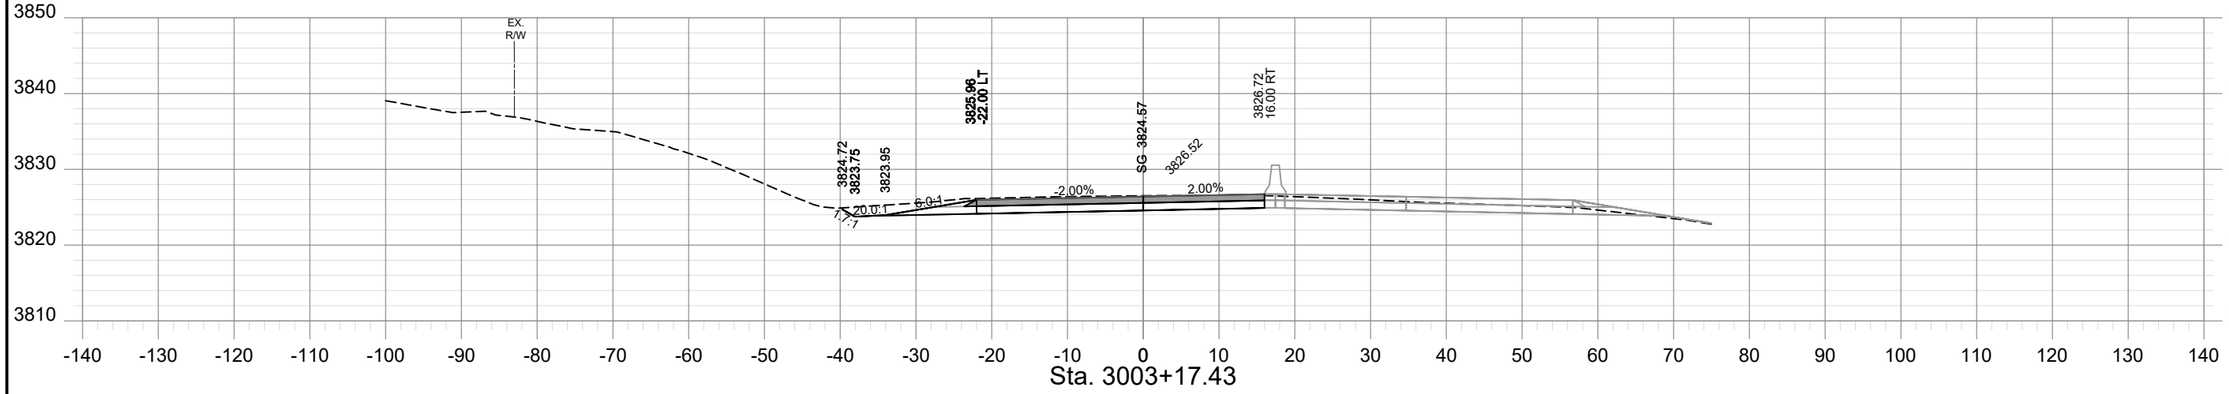

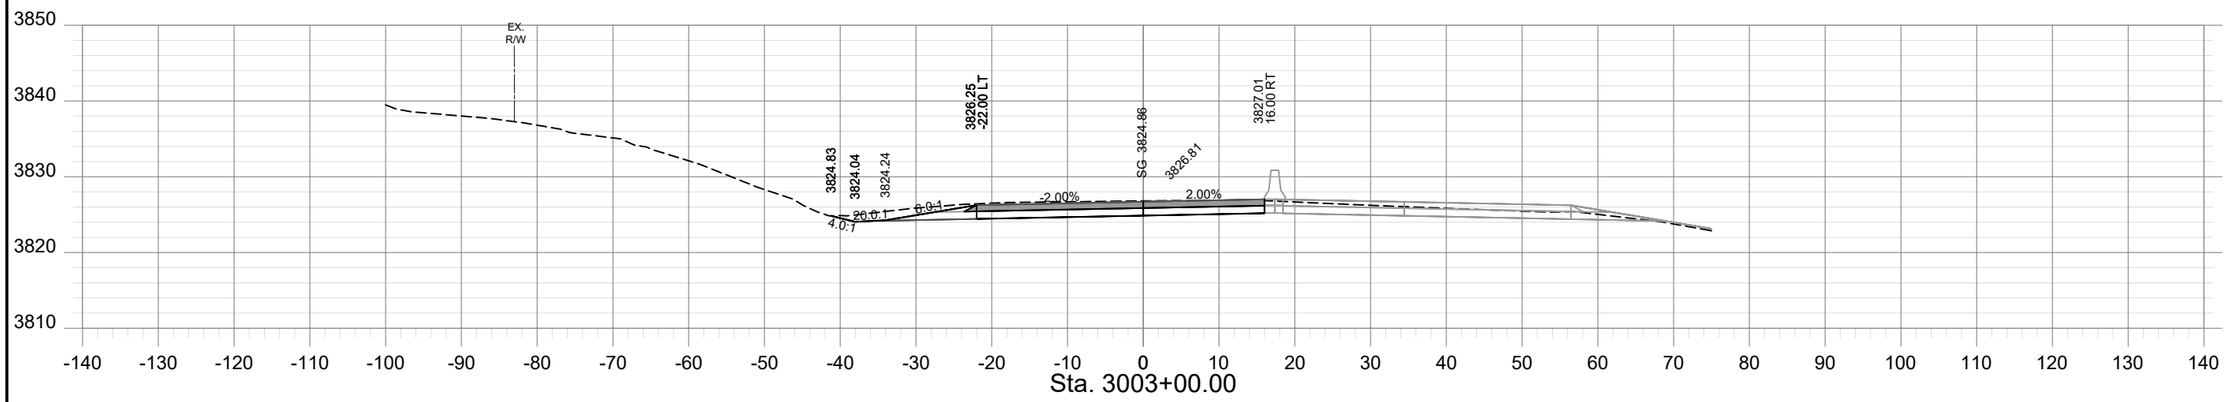

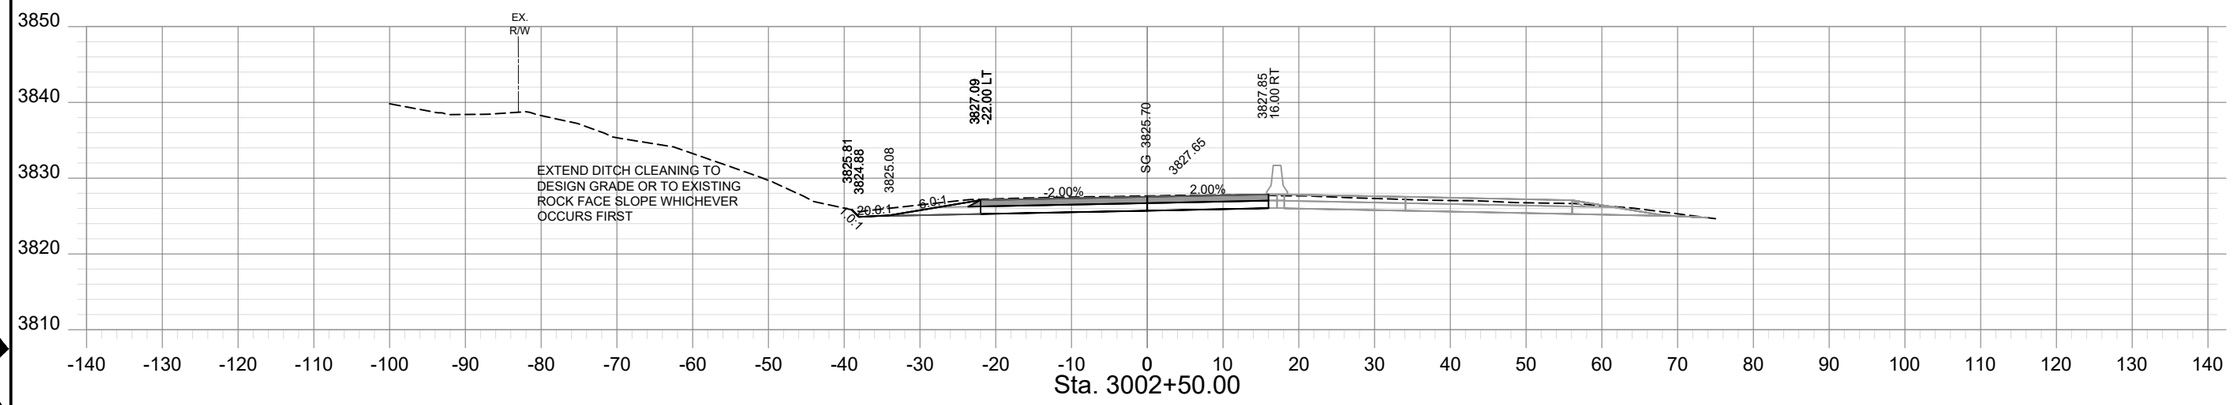

SHEET NO.
XS - 73

PROJECT NAME: TAFT - WEST
COUNTY: MINERAL COUNTY
PROJECT ID: IM-NHFP 90-1(228)3
UPN: 9487000

CHECKED BY	LFISCHER	6/29/23
REVIEWED BY	SMARSHALL	6/29/23
DESIGNED BY	BJOHNSON	6/29/23


9487000RDLAYZ19.DWG


MONTANA
Department of Transportation

ROAD PLANS

12/21/2023 10:26 AM

AWARD COPY

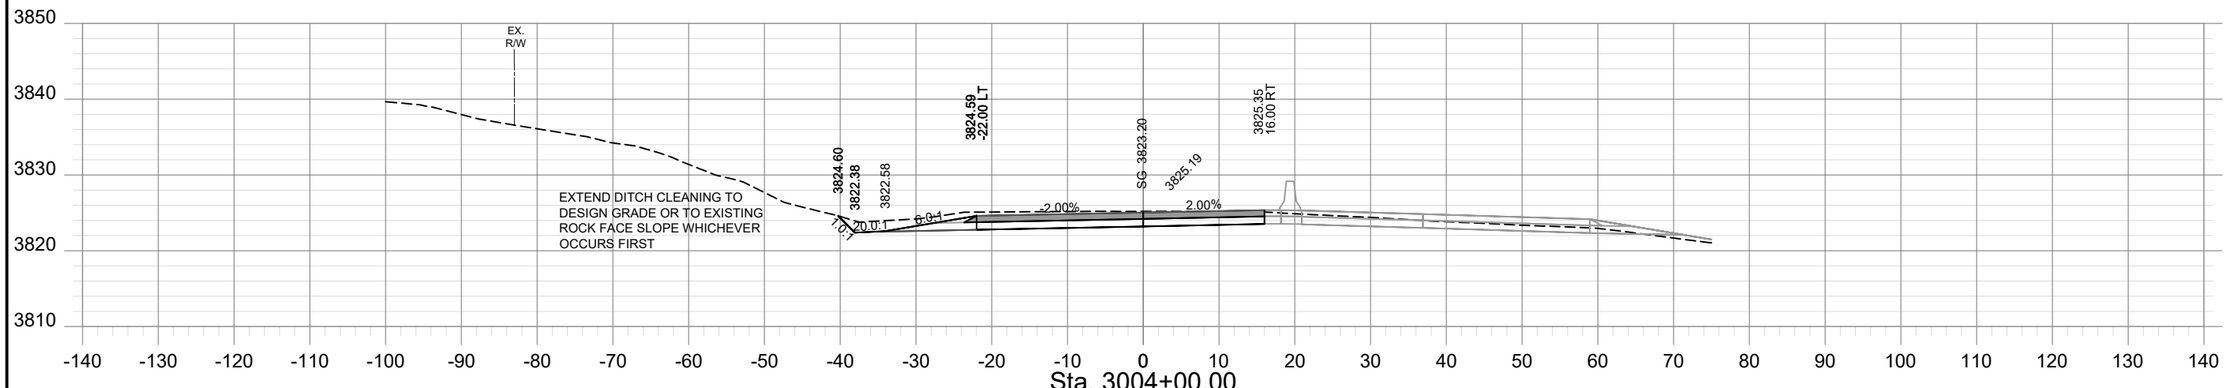

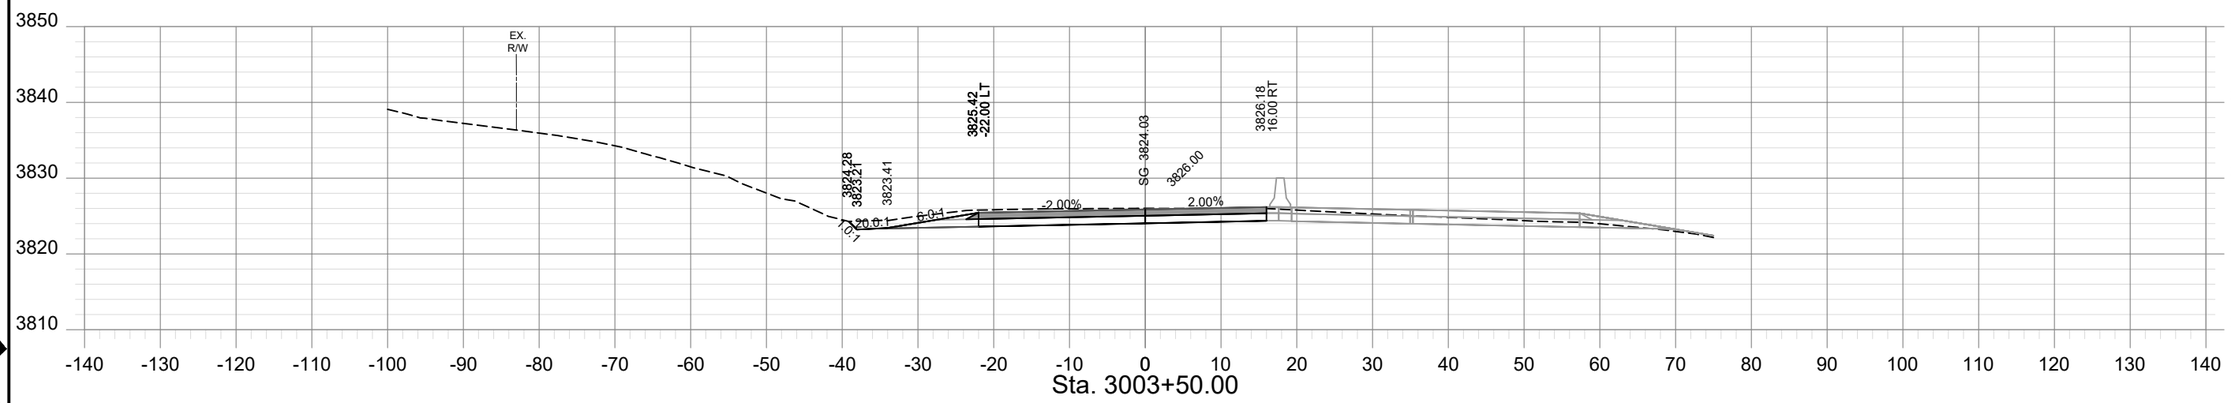

SHEET NO.
XS - 74

PROJECT NAME: TAFT - WEST
COUNTY: MINERAL COUNTY
PROJECT ID: IM-NHFP 90-1(228)3
UPN: 9487000

CHECKED BY	LFISCHER	6/29/23
REVIEWED BY	SMARSHALL	6/29/23
DESIGNED BY	BJOHNSON	6/29/23


9487000RDLAYZ19.DWG


MONTANA
Department of Transportation


ROAD PLANS

12/21/2023 10:26 AM

AWARD COPY

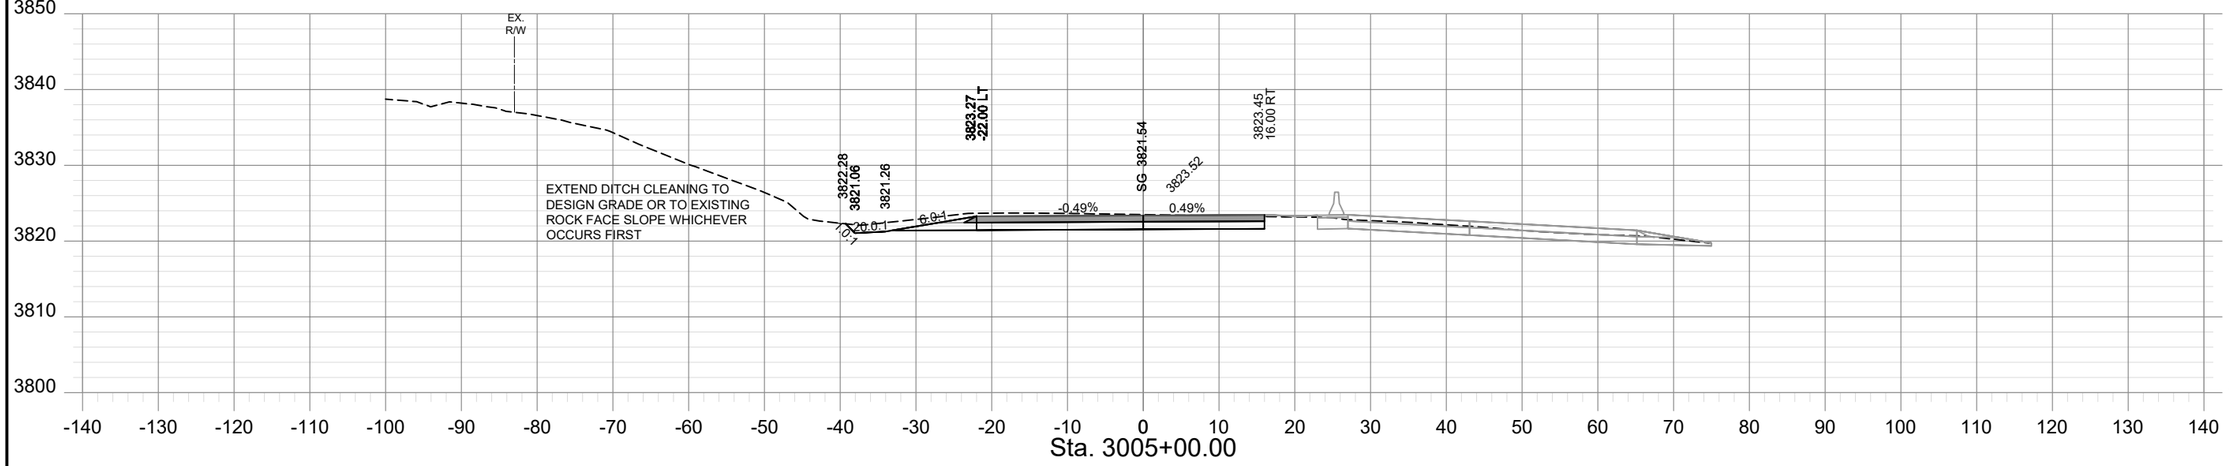

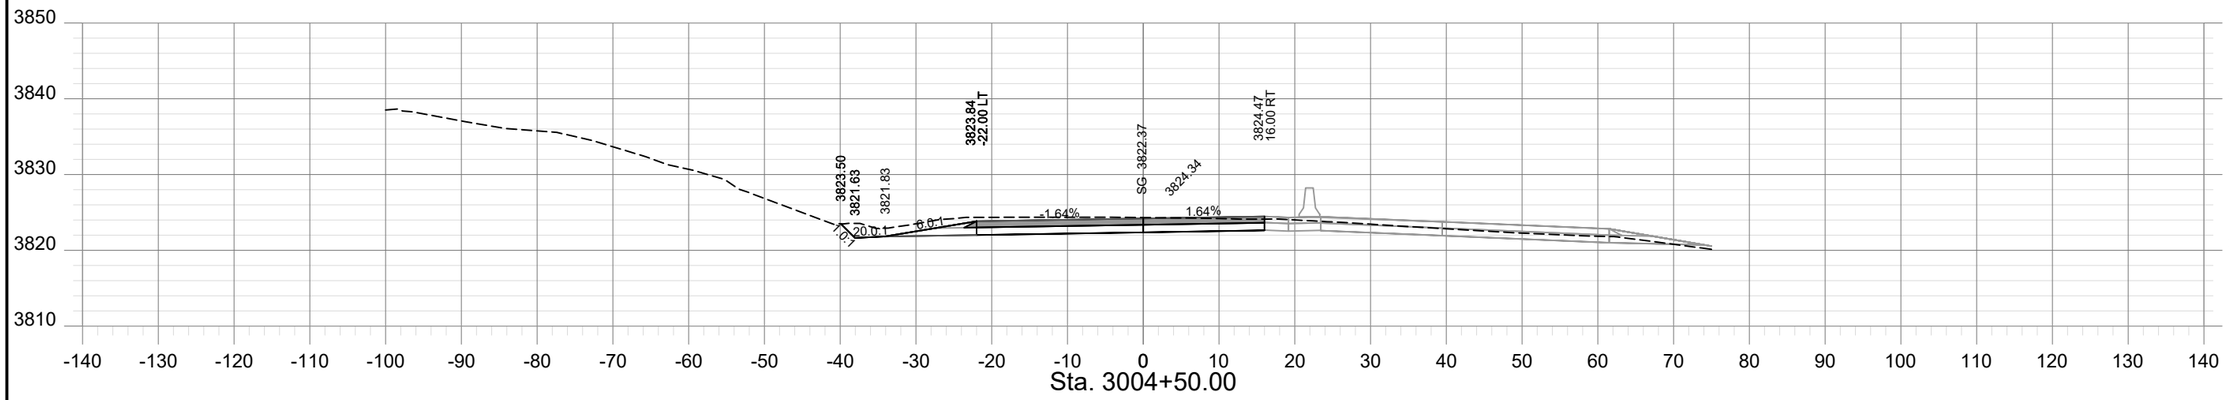

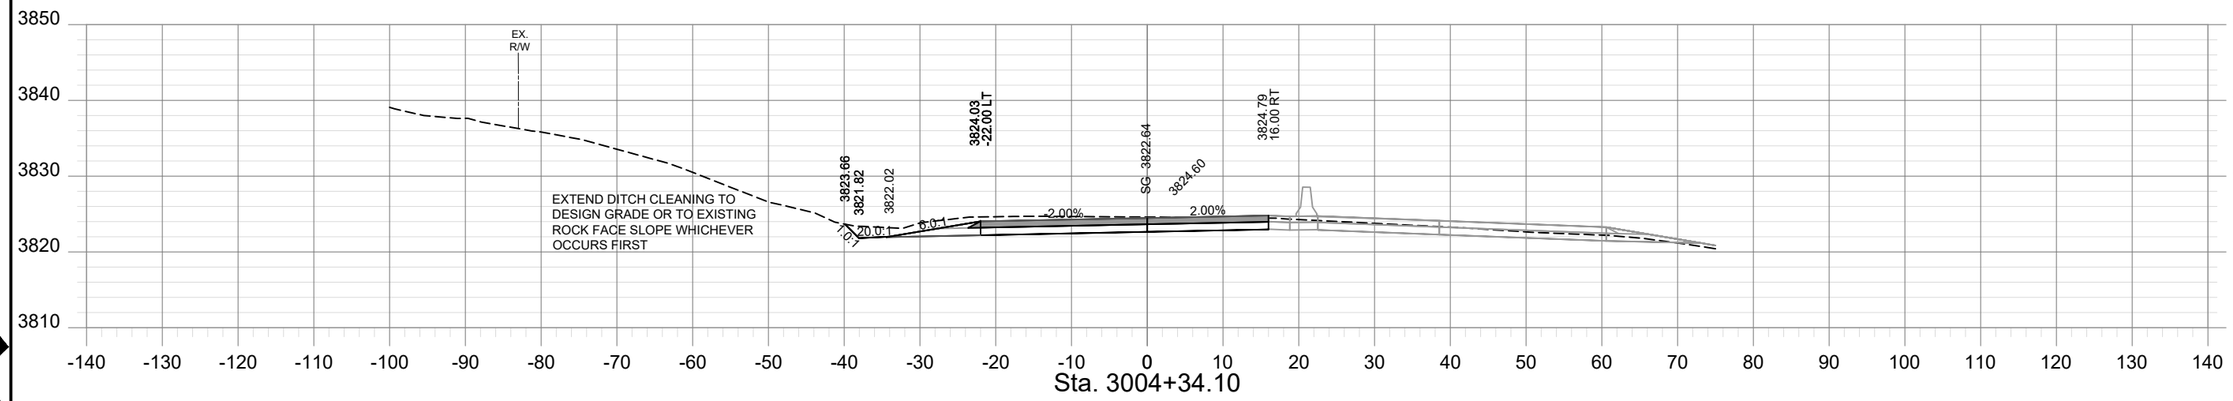

SHEET NO.
XS - 75

PROJECT NAME: TAFT - WEST
COUNTY: MINERAL COUNTY
PROJECT ID: IM-NHFP 90-1(228)3
UPN: 9487000

CHECKED BY	LFISCHER	6/29/23
REVIEWED BY	SMARSHALL	6/29/23
DESIGNED BY	BJOHNSON	6/29/23


9487000RDLAYZ19.DWG


MONTANA
Department of Transportation

ROAD PLANS

12/21/2023 10:26 AM

AWARD COPY

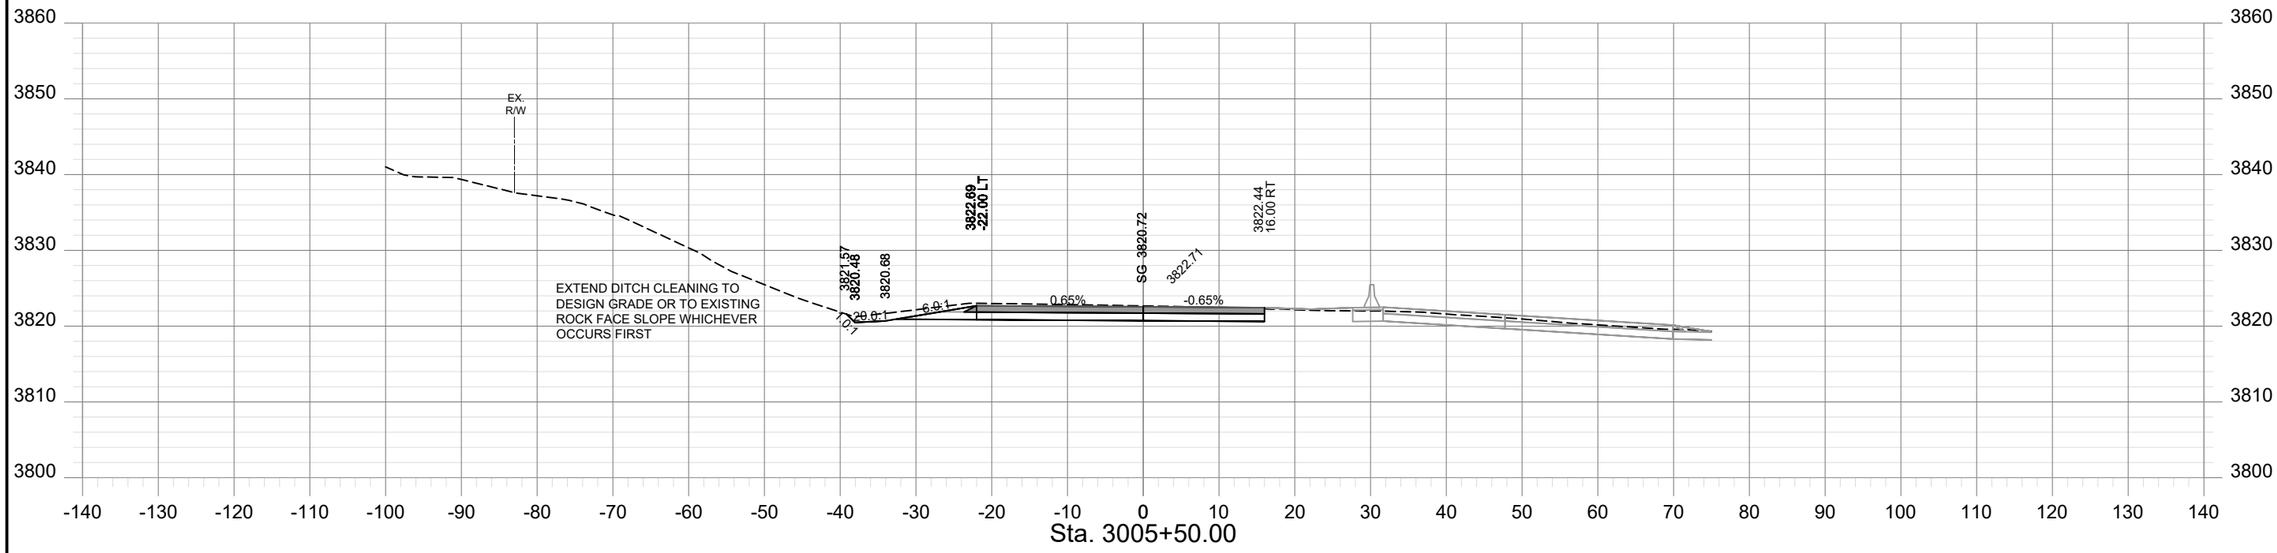

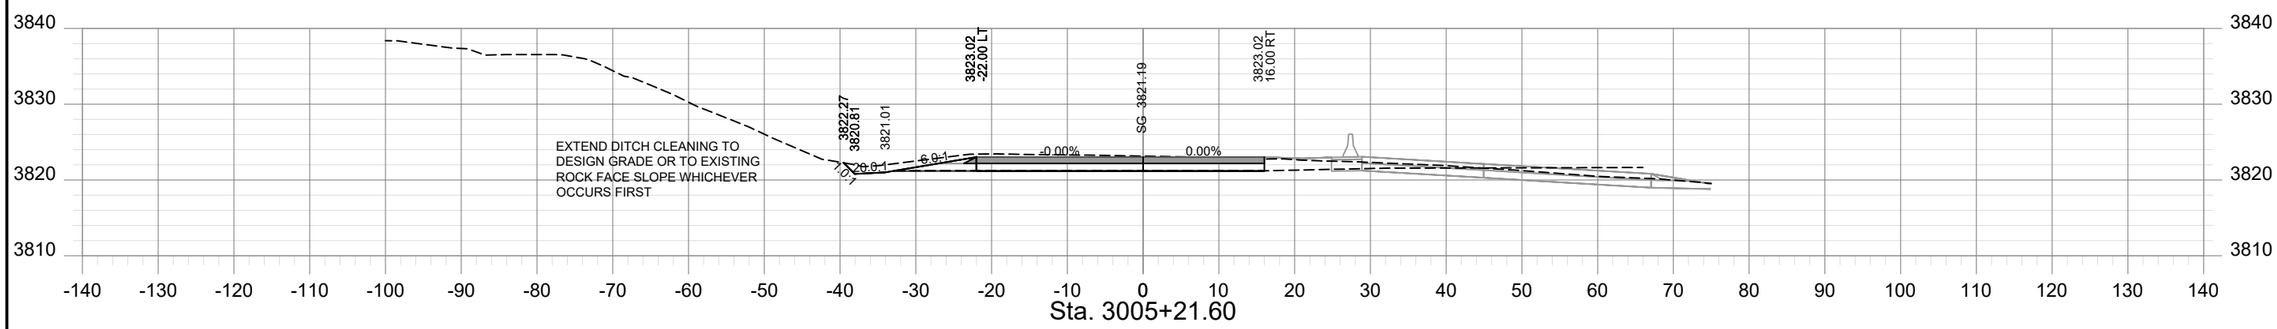

SHEET NO.
XS - 76

PROJECT NAME: TAFT - WEST
COUNTY: MINERAL COUNTY
PROJECT ID: IM-NHFP 90-1(228)3
UPN: 9487000

	CHECKED BY	REVIEWED BY	DESIGNED BY
	LFISCHER	SMARSHALL	BJOHNSON
	6/29/23	6/29/23	6/29/23

9487000RDLAYZ19.DWG


MONTANA
Department of Transportation

ROAD PLANS

12/21/2023 10:26 AM

HDR

AWARD COPY

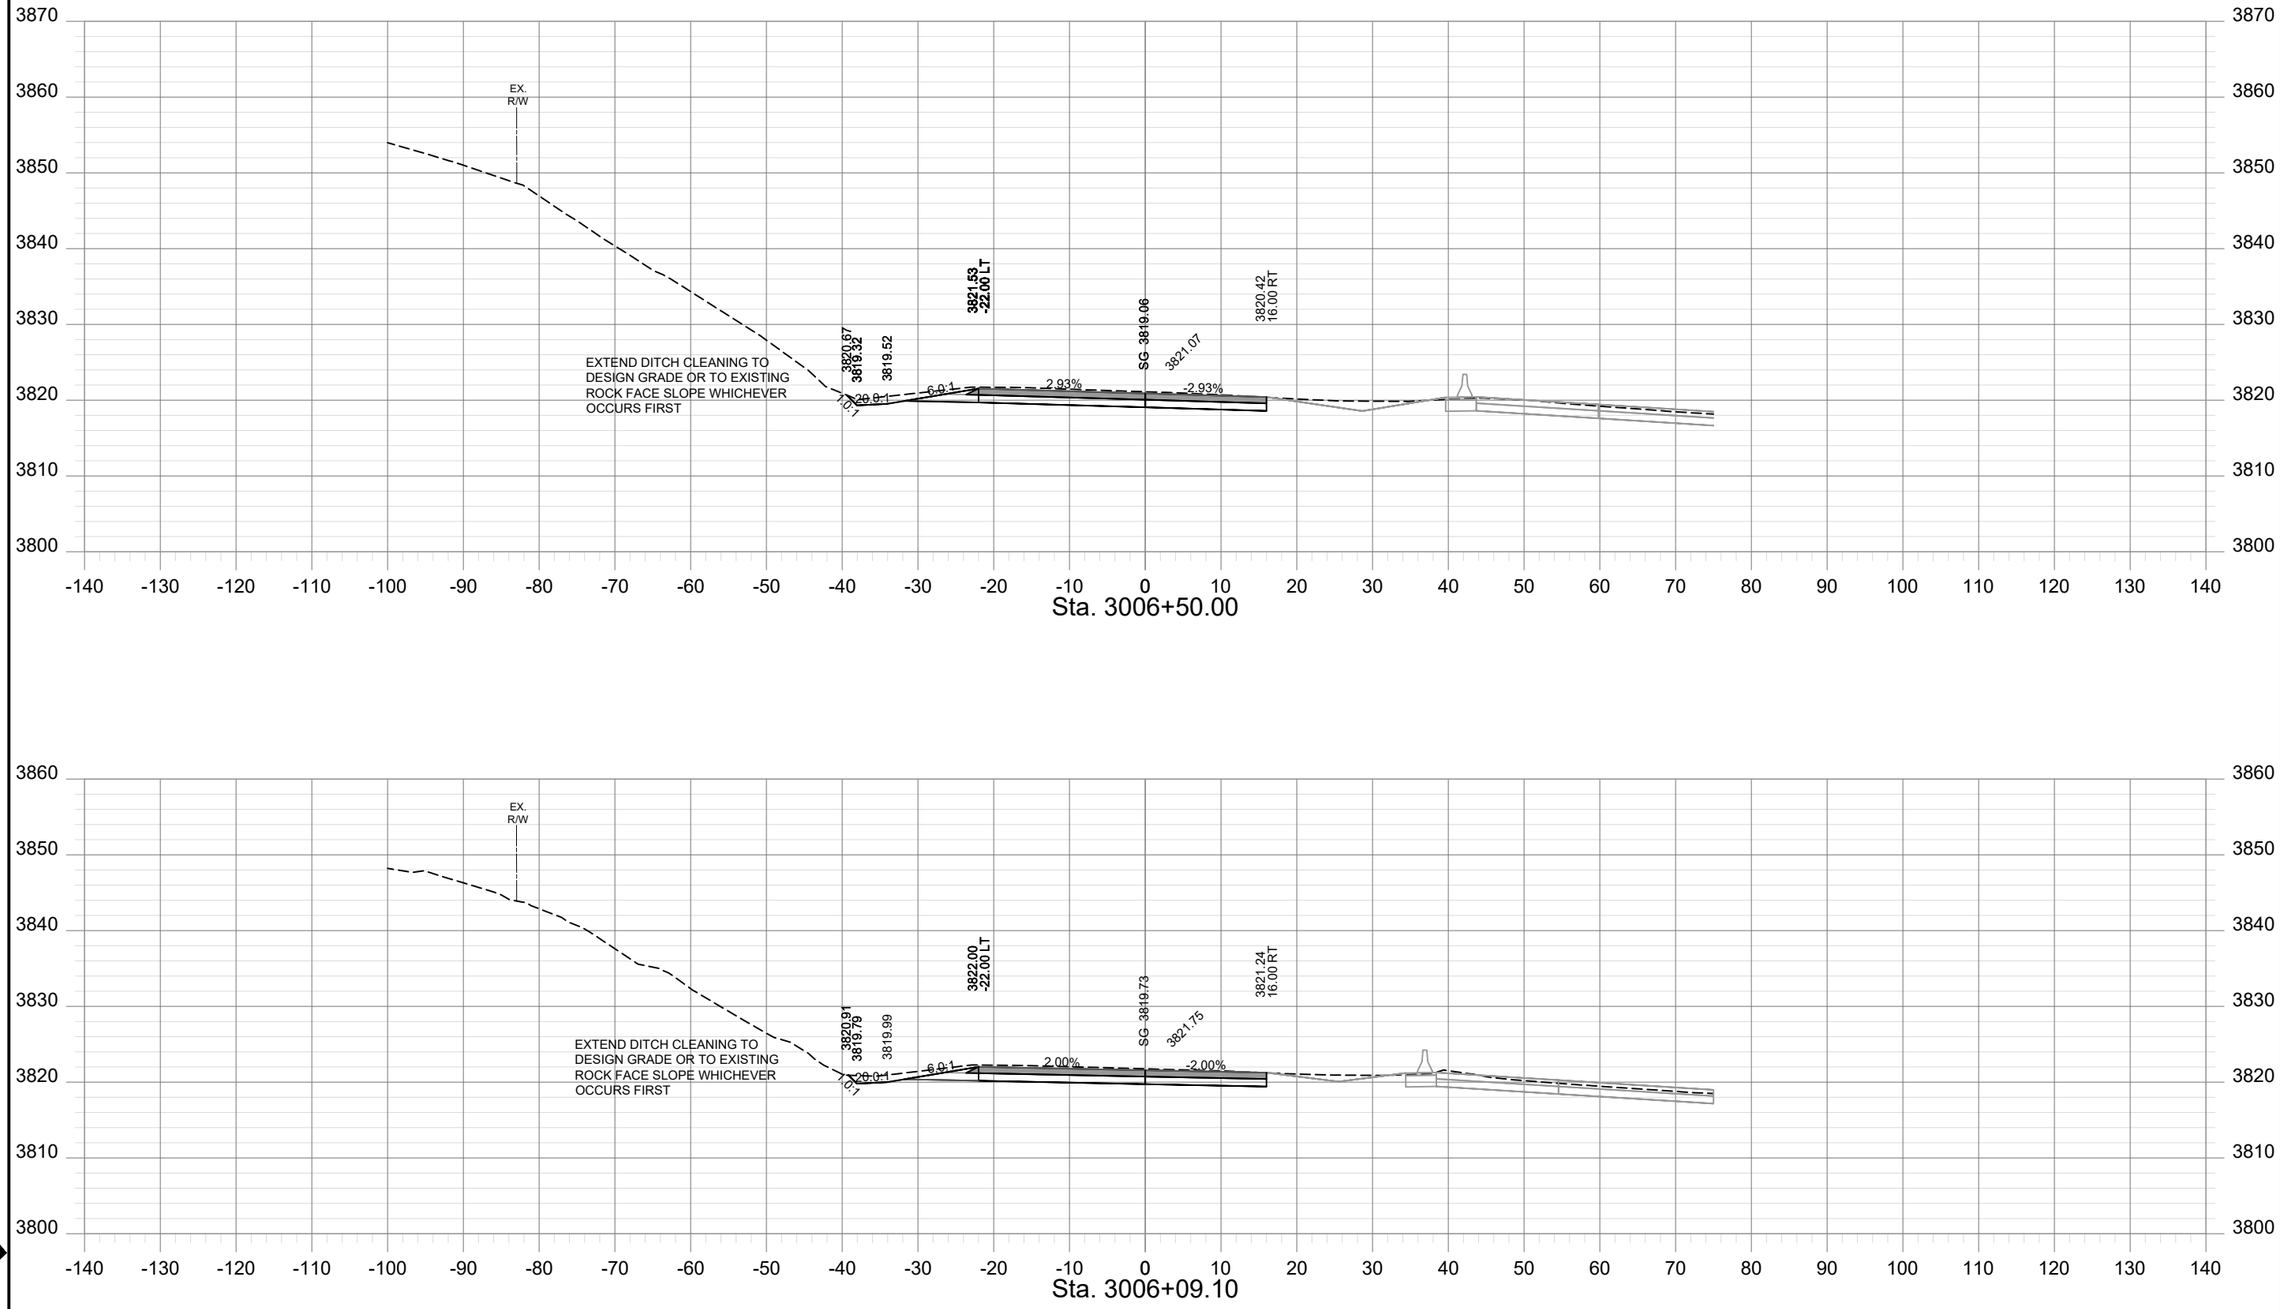

SHEET NO.
XS - 77

PROJECT NAME: TAFT - WEST
COUNTY: MINERAL COUNTY
PROJECT ID: IM-NHFP 90-1(228)3
UPN: 9487000

CHECKED BY	LFISCHER	6/29/23
REVIEWED BY	SMARSHALL	6/29/23
DESIGNED BY	BJOHNSON	6/29/23

9487000RDLAYZ19.DWG


MONTANA
Department of Transportation


ROAD PLANS

12/21/2023 10:26 AM

HDR

AWARD COPY

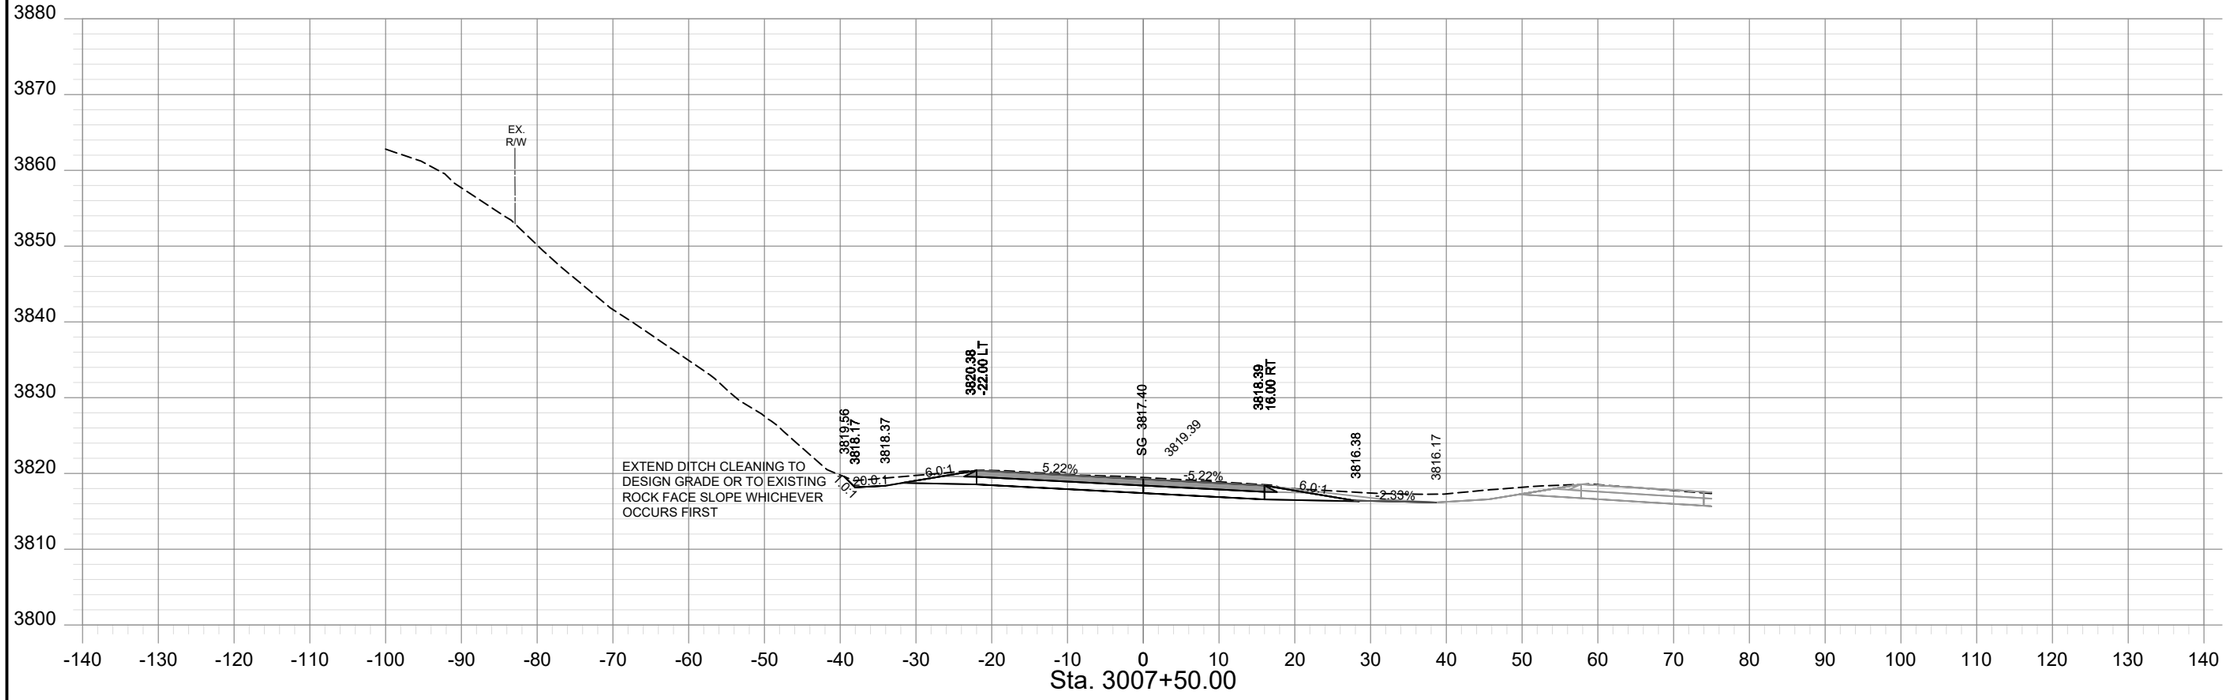

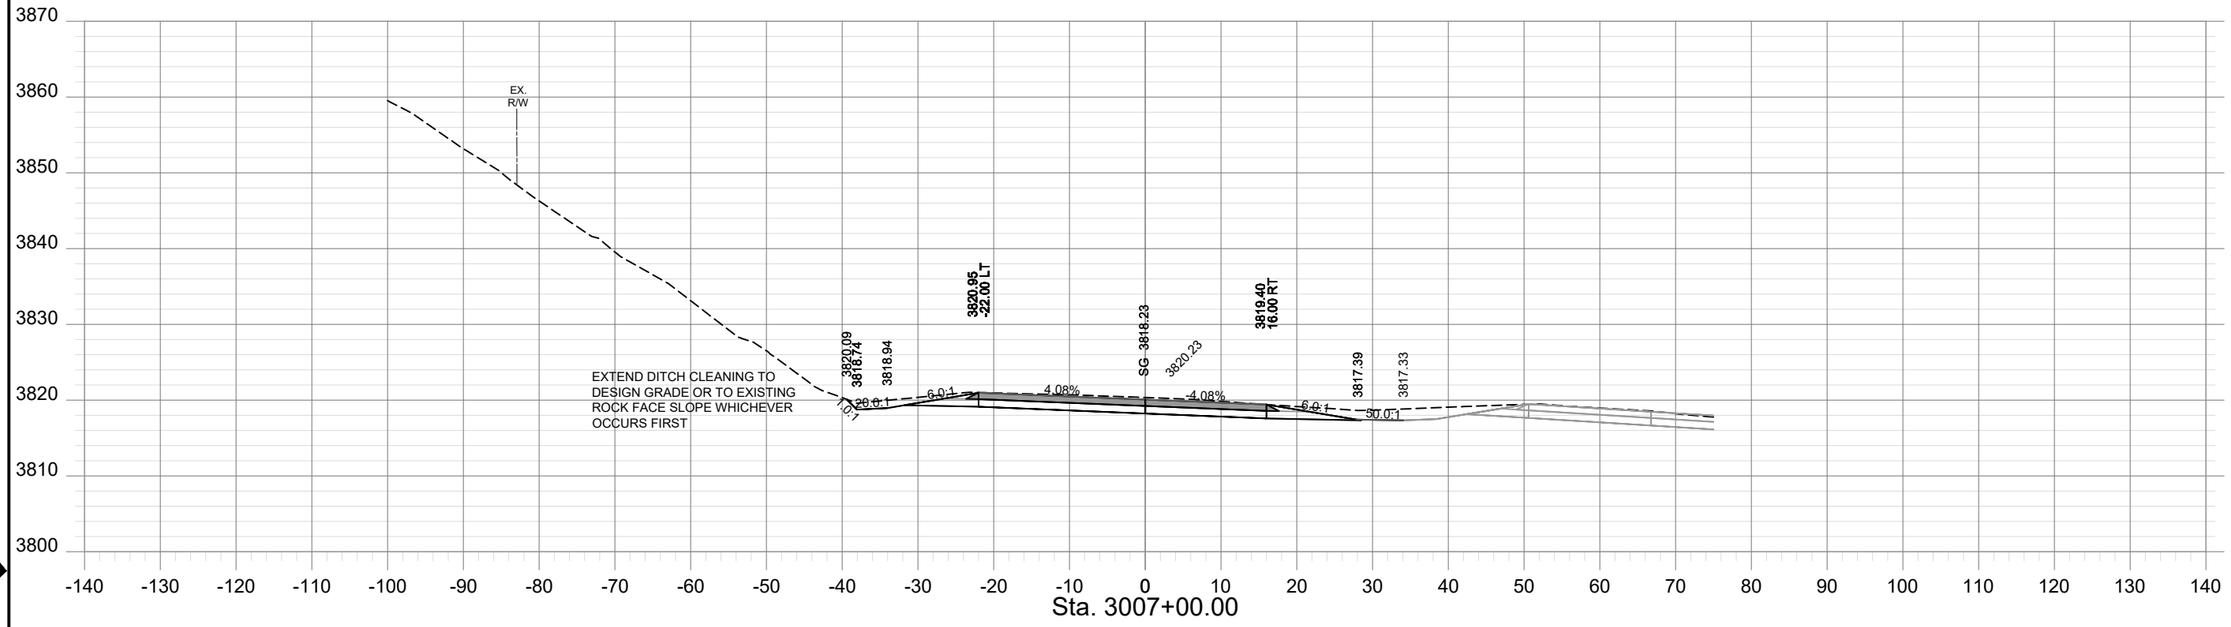

SHEET NO.
XS - 78

PROJECT NAME: TAFT - WEST
COUNTY: MINERAL COUNTY
PROJECT ID: IM-NHFP 90-1(228)3
UPN: 9487000

CHECKED BY	LFISCHER	6/29/23
REVIEWED BY	SMARSHALL	6/29/23
DESIGNED BY	BJOHNSON	6/29/23

9487000RDLAYZ19.DWG


MONTANA
Department of Transportation

ROAD PLANS

12/21/2023 10:26 AM

HDR

AWARD COPY

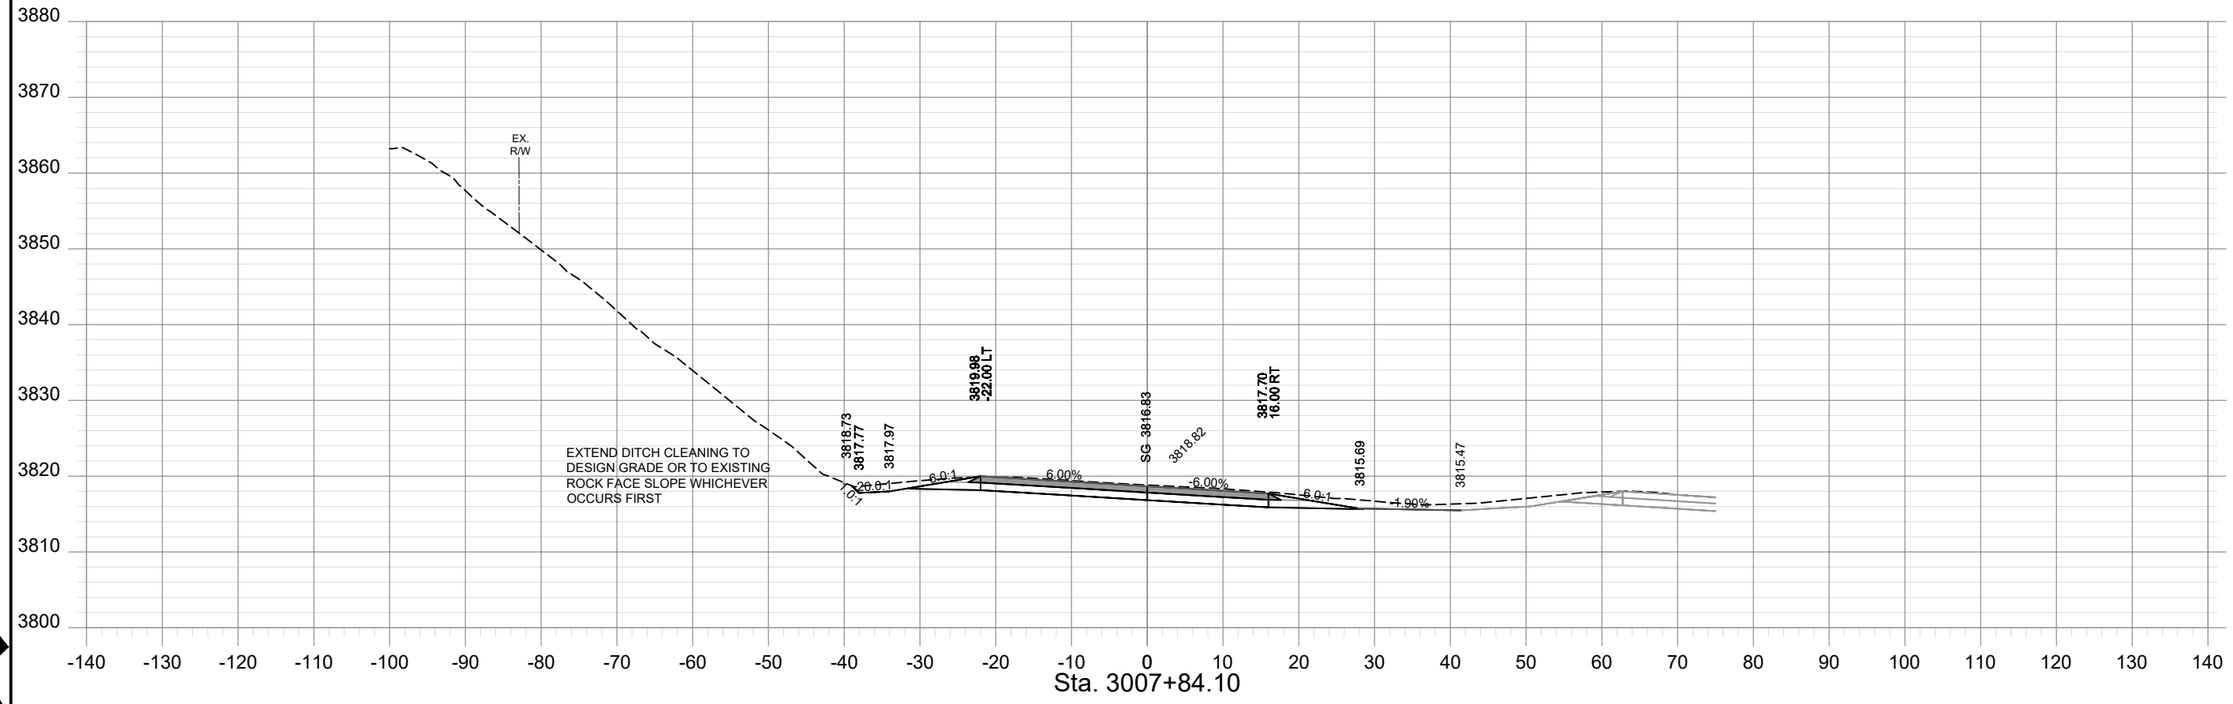

SHEET NO.
XS - 79

PROJECT NAME	TAFT - WEST
COUNTY	MINERAL COUNTY
PROJECT ID	IM-NHFP 90-1(228)3
UPN	9487000
CHECKED BY	LFISCHER 6/29/23
REVIEWED BY	SMARSHALL 6/29/23
DESIGNED BY	BJOHNSON 6/29/23


9487000RDLAYZ19.DWG


MONTANA
Department of Transportation

ROAD PLANS

12/21/2023 10:26 AM

AWARD COPY

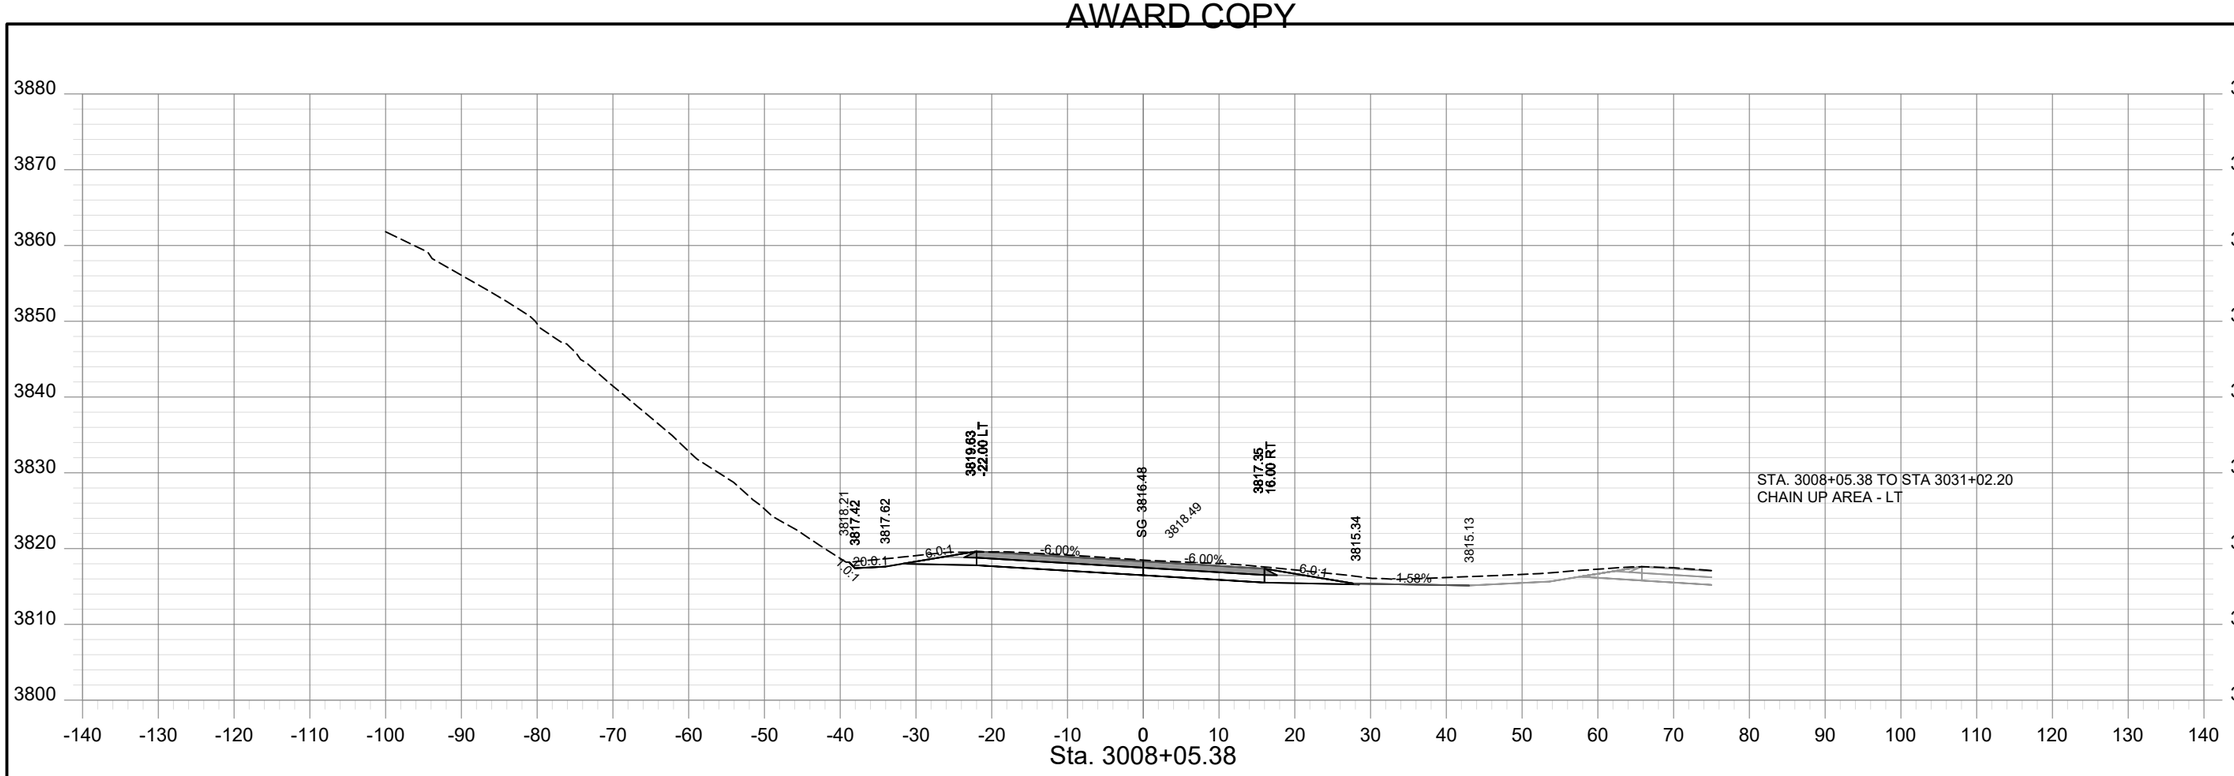

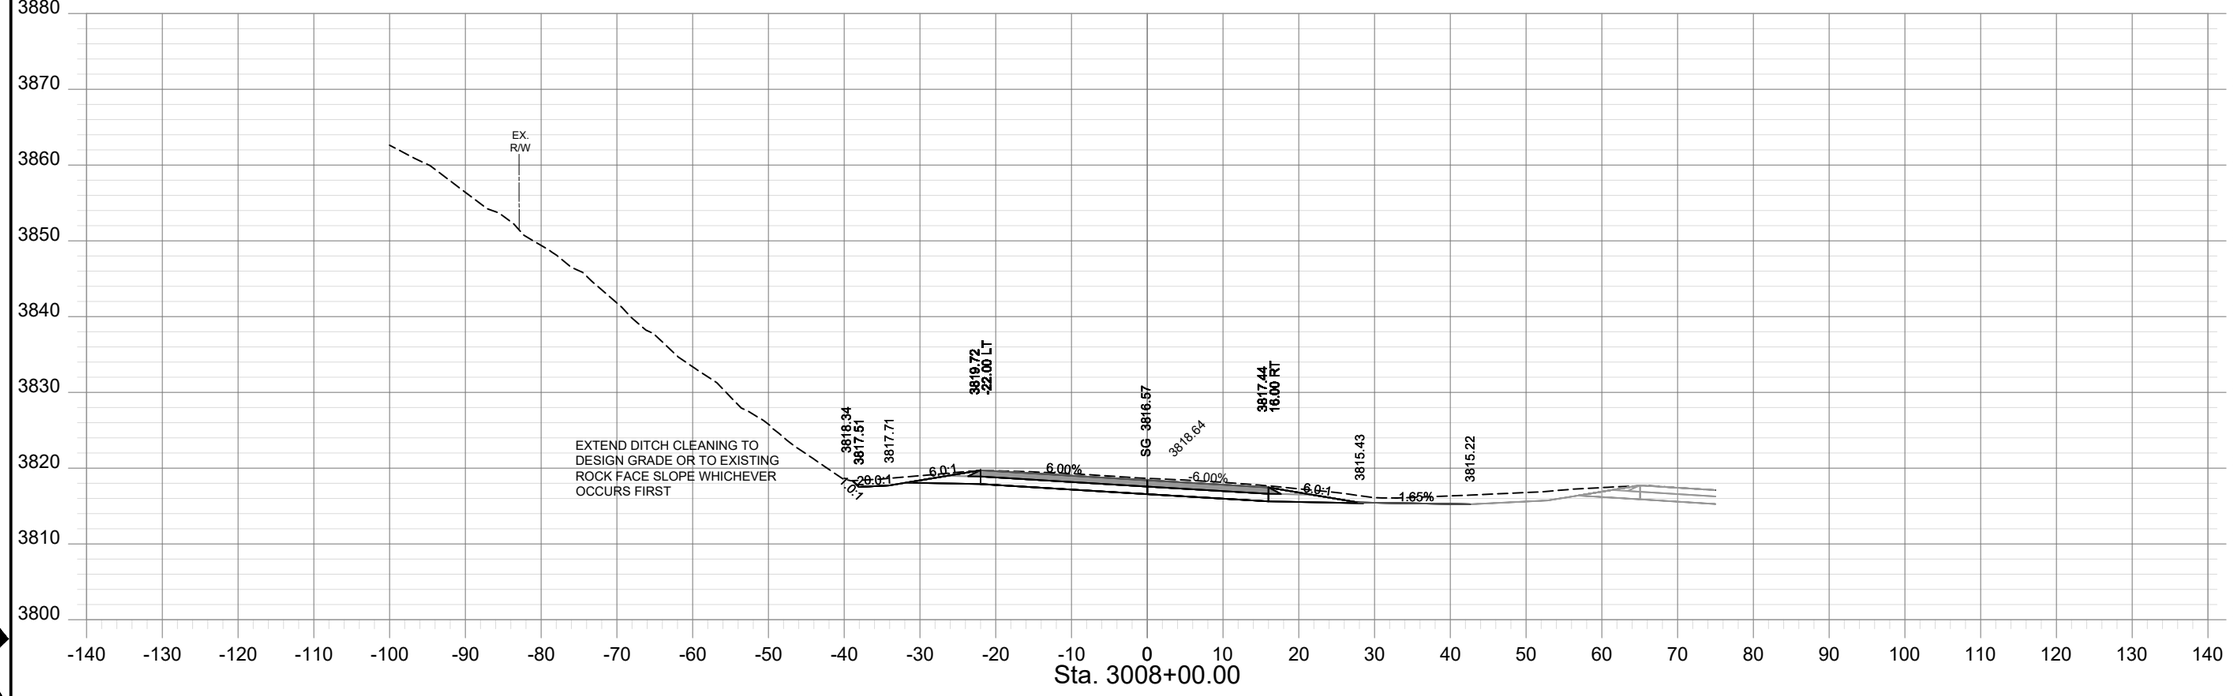

SHEET NO.
XS - 80

PROJECT NAME	TAFT - WEST		
COUNTY	MINERAL COUNTY		
PROJECT ID	IM-NHFP 90-1(228)3		
UPN	9487000		
CHECKED BY	LFISCHER	6/29/23	
REVIEWED BY	SMARSHALL	6/29/23	
DESIGNED BY	BJOHNSON	6/29/23	

MONTANA
Department of Transportation

ROAD PLANS


12/21/2023 12:13 PM

9487000RDLAYZ19.DWG

HDR

AWARD COPY

SHEET NO.
XS - 81

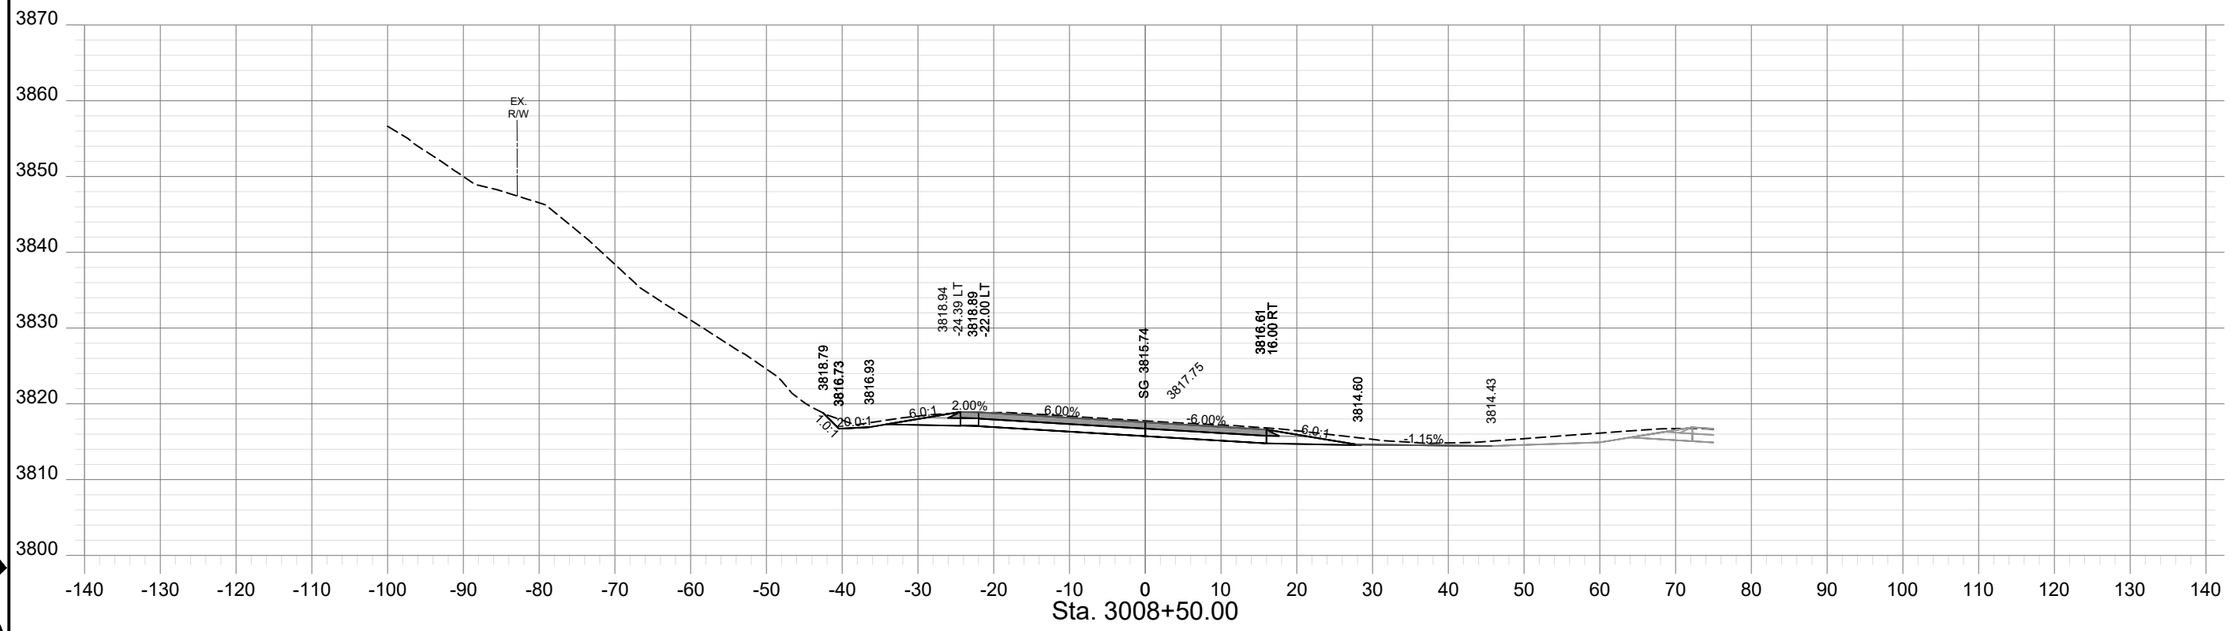

PROJECT NAME	TAFT - WEST		
COUNTY	MINERAL COUNTY		
PROJECT ID	IM-NHFP 90-1(228)3		
UPN	9487000		
CHECKED BY	LFISCHER	6/29/23	
REVIEWED BY	SMARSHALL	6/29/23	
DESIGNED BY	BJOHNSON	6/29/23	


9487000RDLAYZ19.DWG

MONTANA
Department of Transportation

ROAD PLANS

12/21/2023 12:13 PM

AWARD COPY

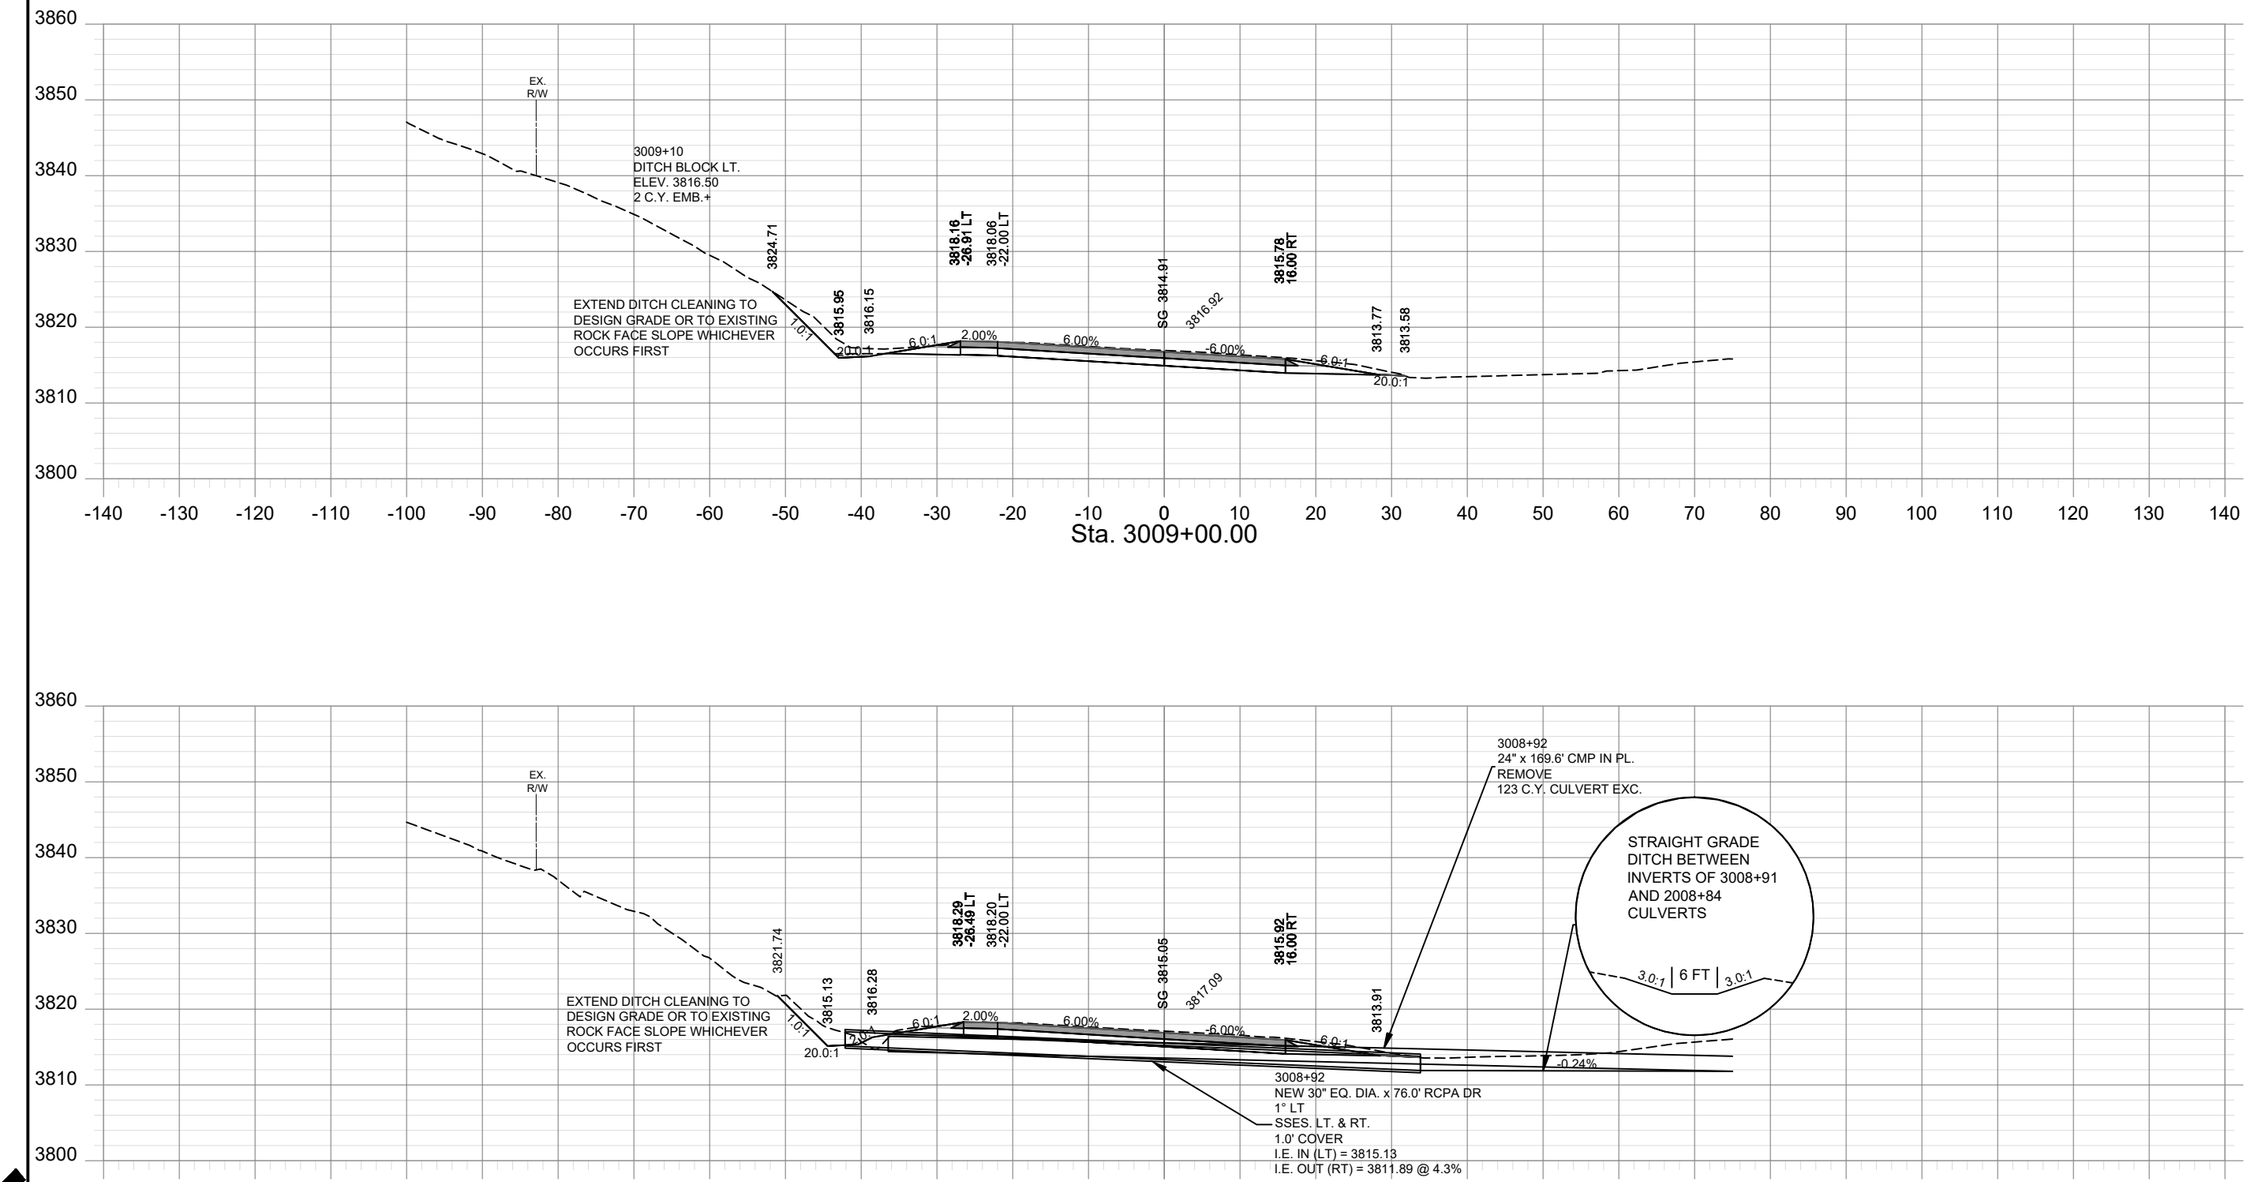

SHEET NO.
XS - 82

PROJECT NAME: TAFT - WEST
COUNTY: MINERAL COUNTY
PROJECT ID: IM-NHFP 90-1(228)3
UPN: 9487000

CHECKED BY	LFISCHER	6/29/23
REVIEWED BY	SMARSHALL	6/29/23
DESIGNED BY	BJOHNSON	6/29/23

9487000RDLAYZ19.DWG


MONTANA
Department of Transportation


ROAD PLANS

12/21/2023 10:26 AM

HDR

AWARD COPY

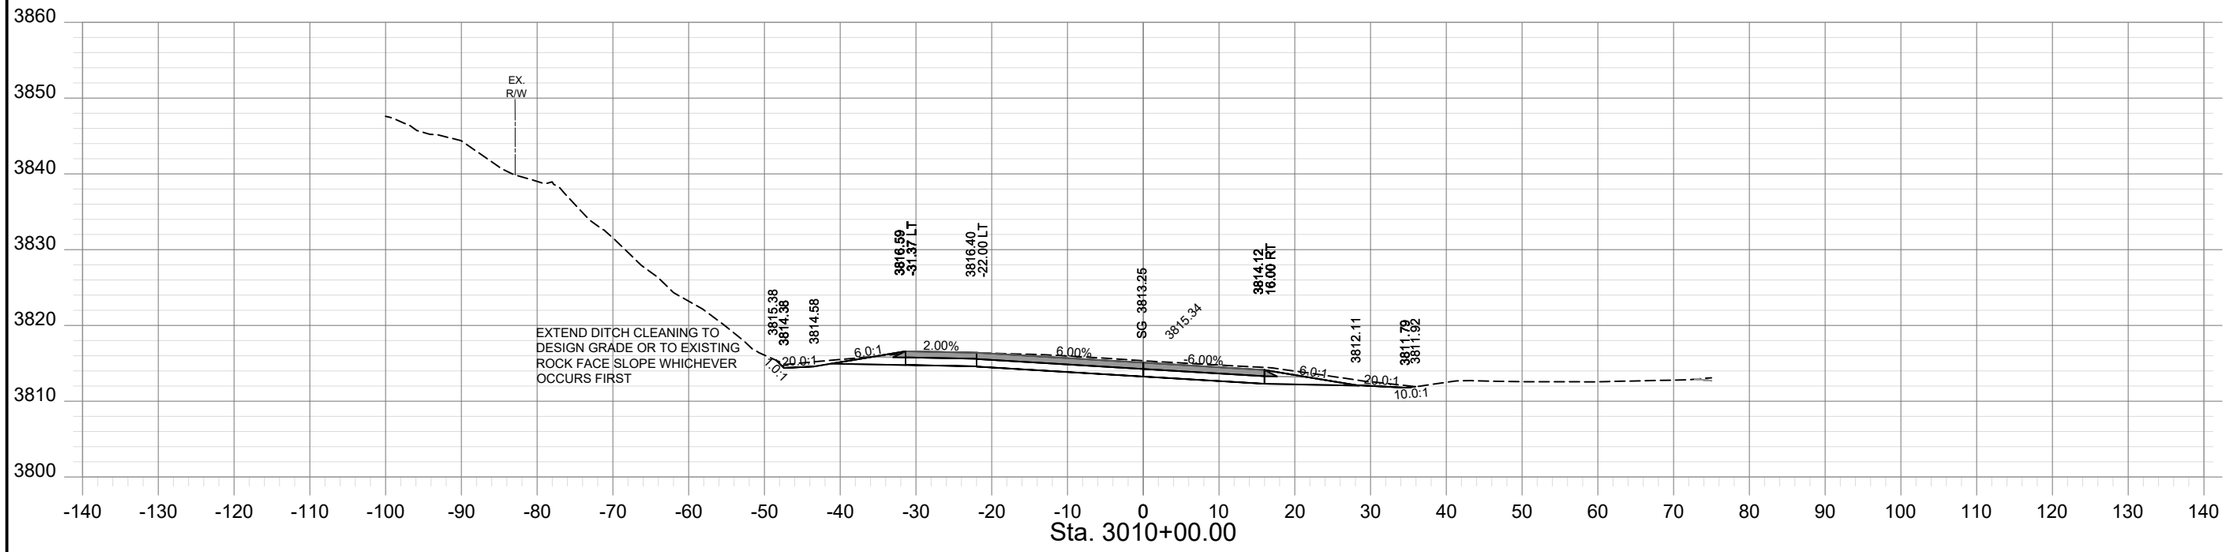

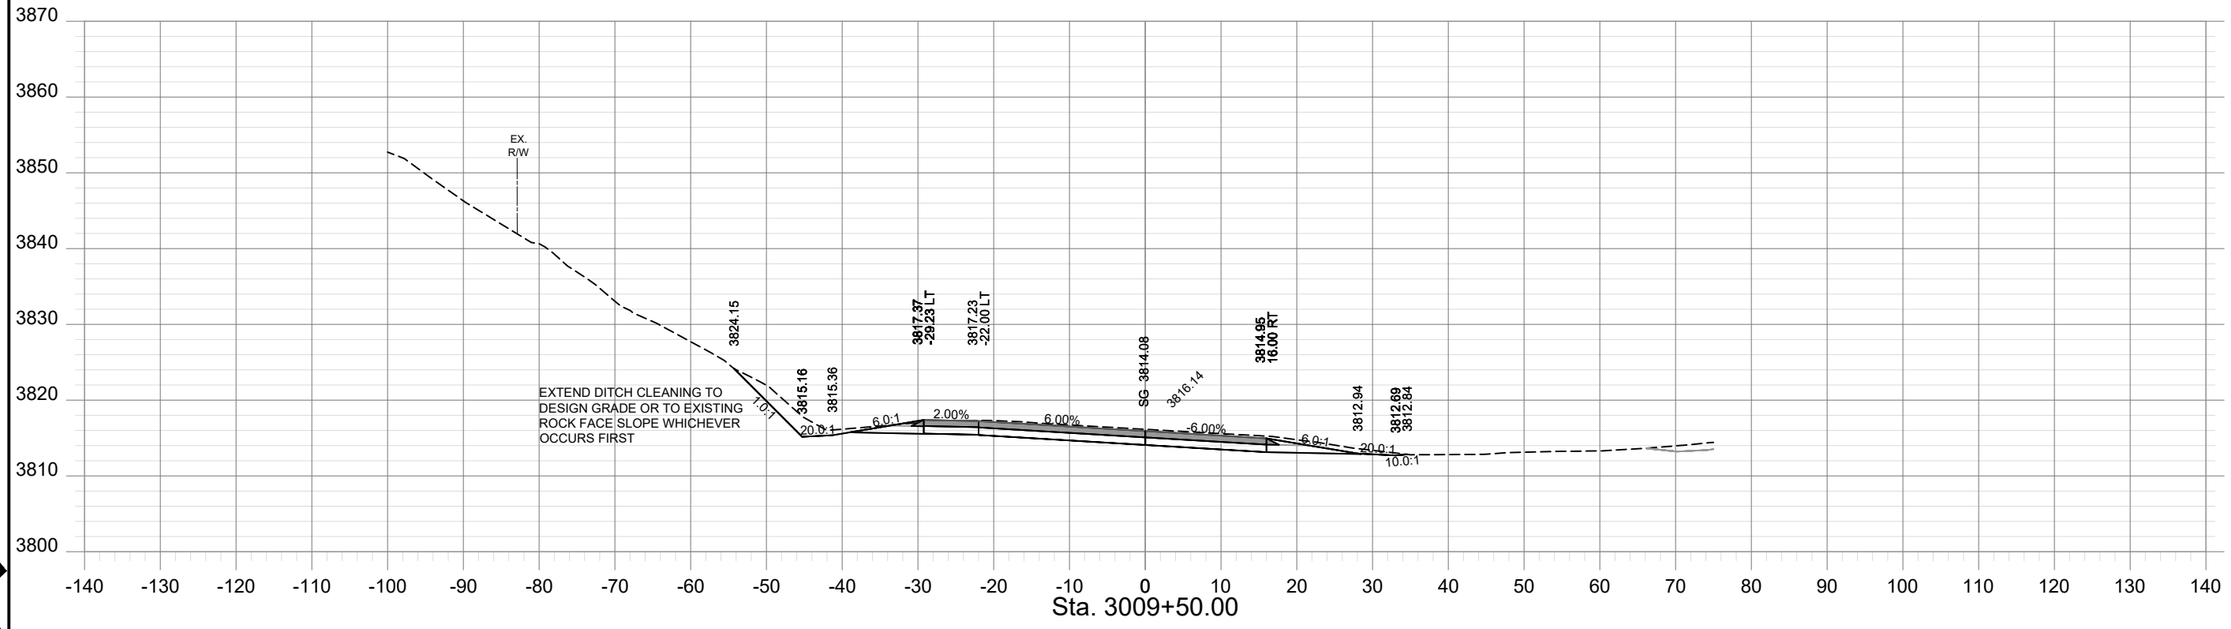

SHEET NO.
XS - 83

PROJECT NAME	TAFT - WEST		
COUNTY	MINERAL COUNTY		
PROJECT ID	IM-NHFP 90-1(228)3		
UPN	9487000		
CHECKED BY	LFISCHER	6/29/23	
REVIEWED BY	SMARSHALL	6/29/23	
DESIGNED BY	BJOHNSON	6/29/23	

MONTANA
Department of Transportation


ROAD PLANS

12/21/2023 1:26 PM

9487000RDLAYZ19.DWG

HDR

AWARD COPY

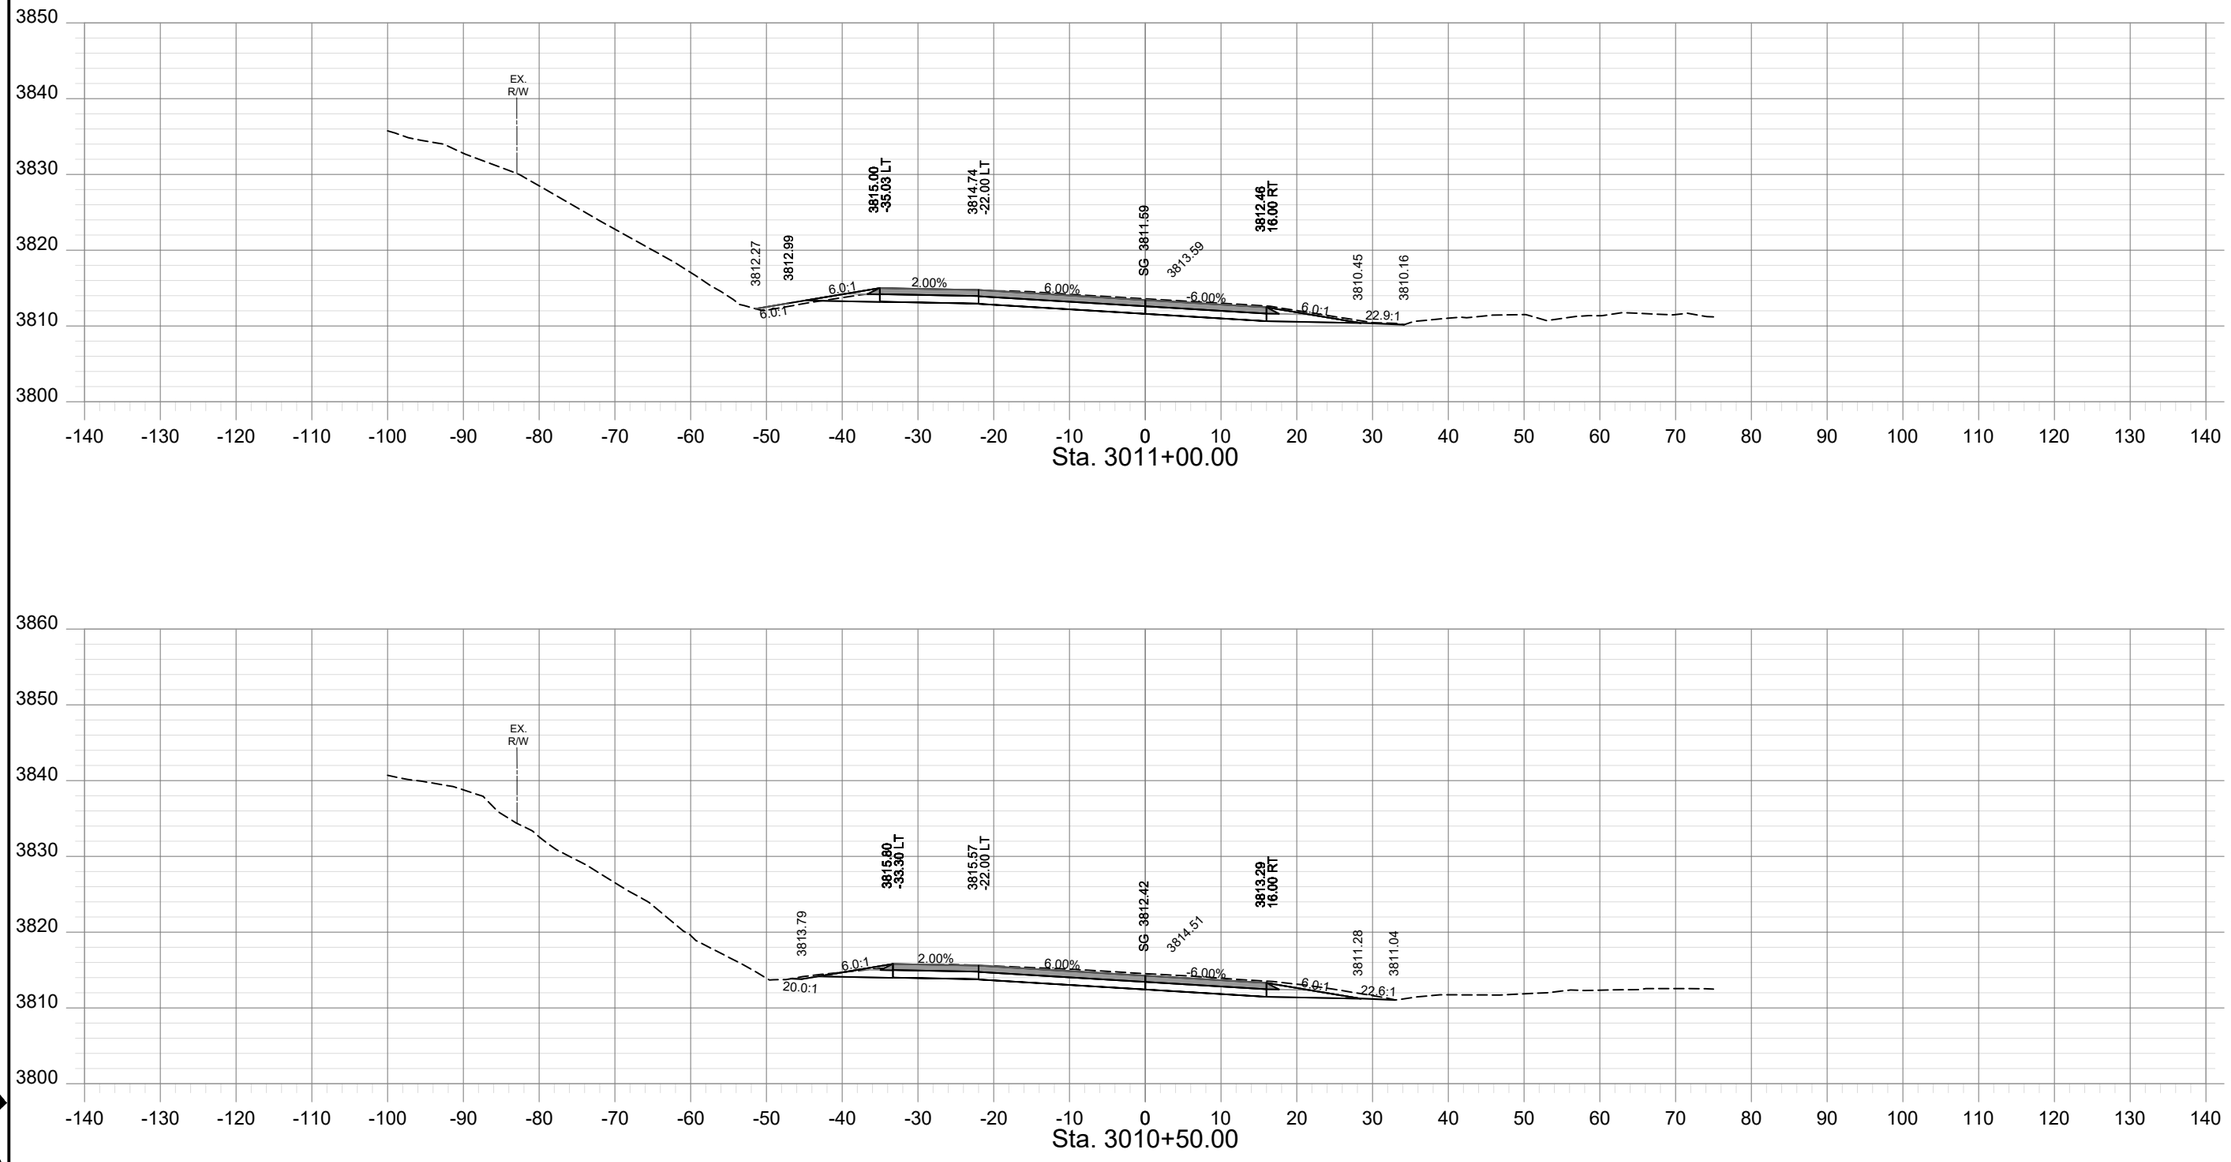

SHEET NO.
XS - 84

PROJECT NAME	TAFT - WEST
COUNTY	MINERAL COUNTY
PROJECT ID	IM-NHFP 90-1(228)3
UPN	9487000
CHECKED BY	LFISCHER 6/29/23
REVIEWED BY	SMARSHALL 6/29/23
DESIGNED BY	BJOHNSON 6/29/23

MONTANA
Department of Transportation


ROAD PLANS

12/21/2023 10:26 AM

9487000RDLAYZ19.DWG

HDR

AWARD COPY

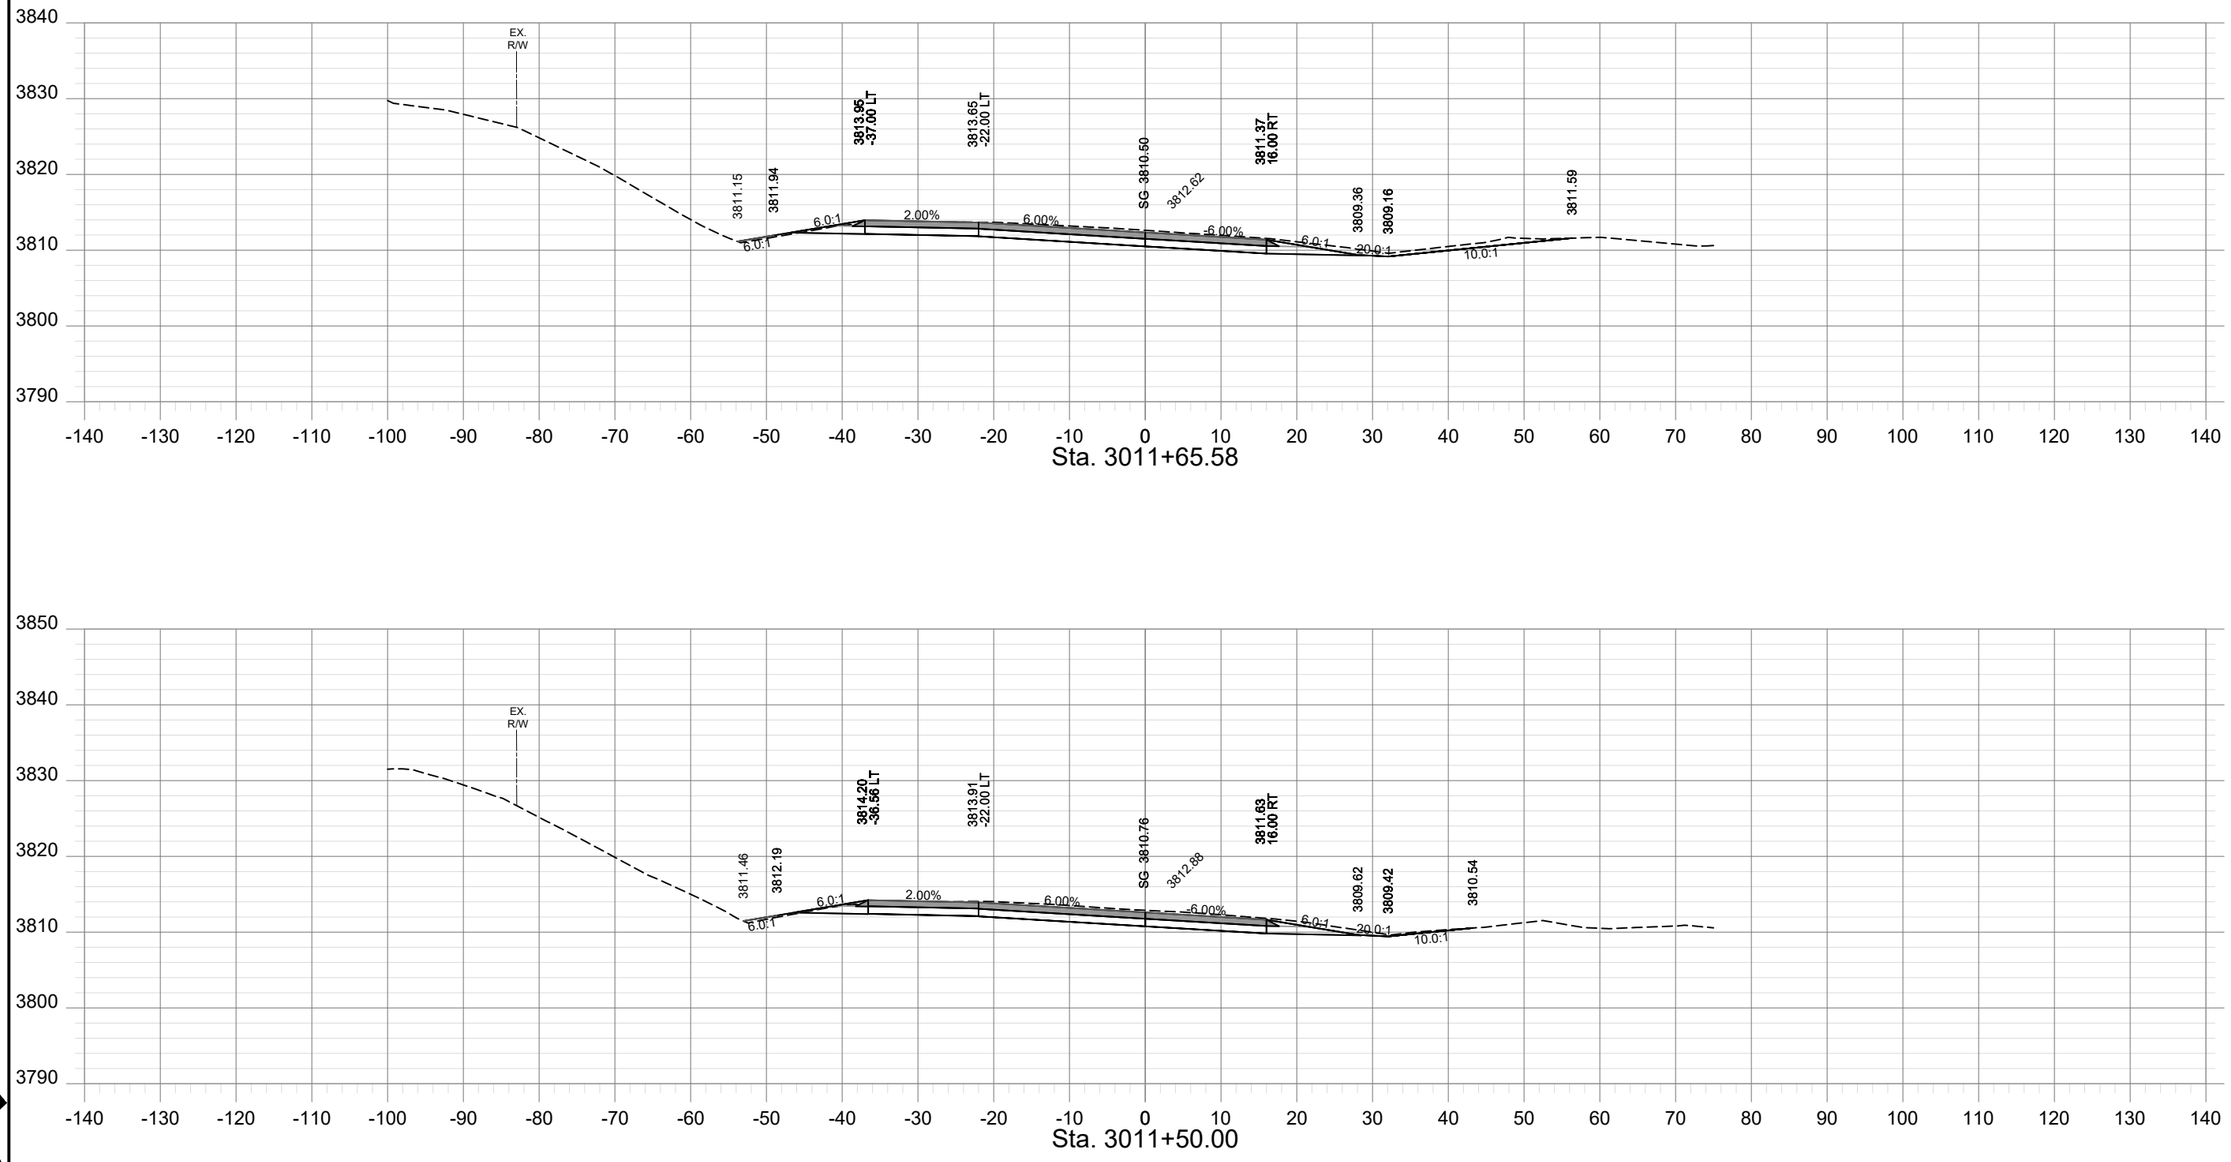

SHEET NO.
XS - 85

PROJECT NAME: TAFT - WEST
COUNTY: MINERAL COUNTY
PROJECT ID: IM-NHFP 90-1(228)3
UPN: 9487000

	DESIGNED BY	REVIEWED BY	CHECKED BY
	BJOHNSON	SMARSHALL	LFISCHER
	6/29/23	6/29/23	6/29/23

9487000RDLAYZ19.DWG


MONTANA
Department of Transportation

ROAD PLANS


12/21/2023 10:26 AM

HDR


AWARD COPY

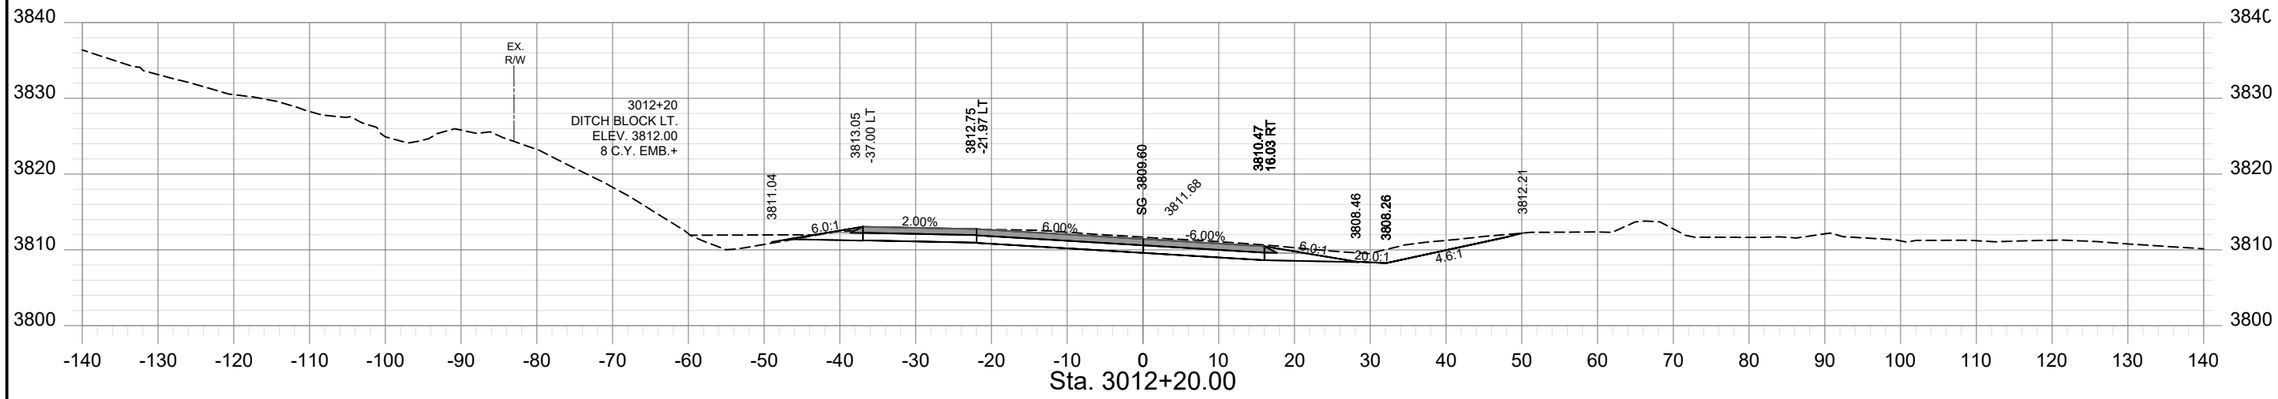

Sta. 3012+20.00

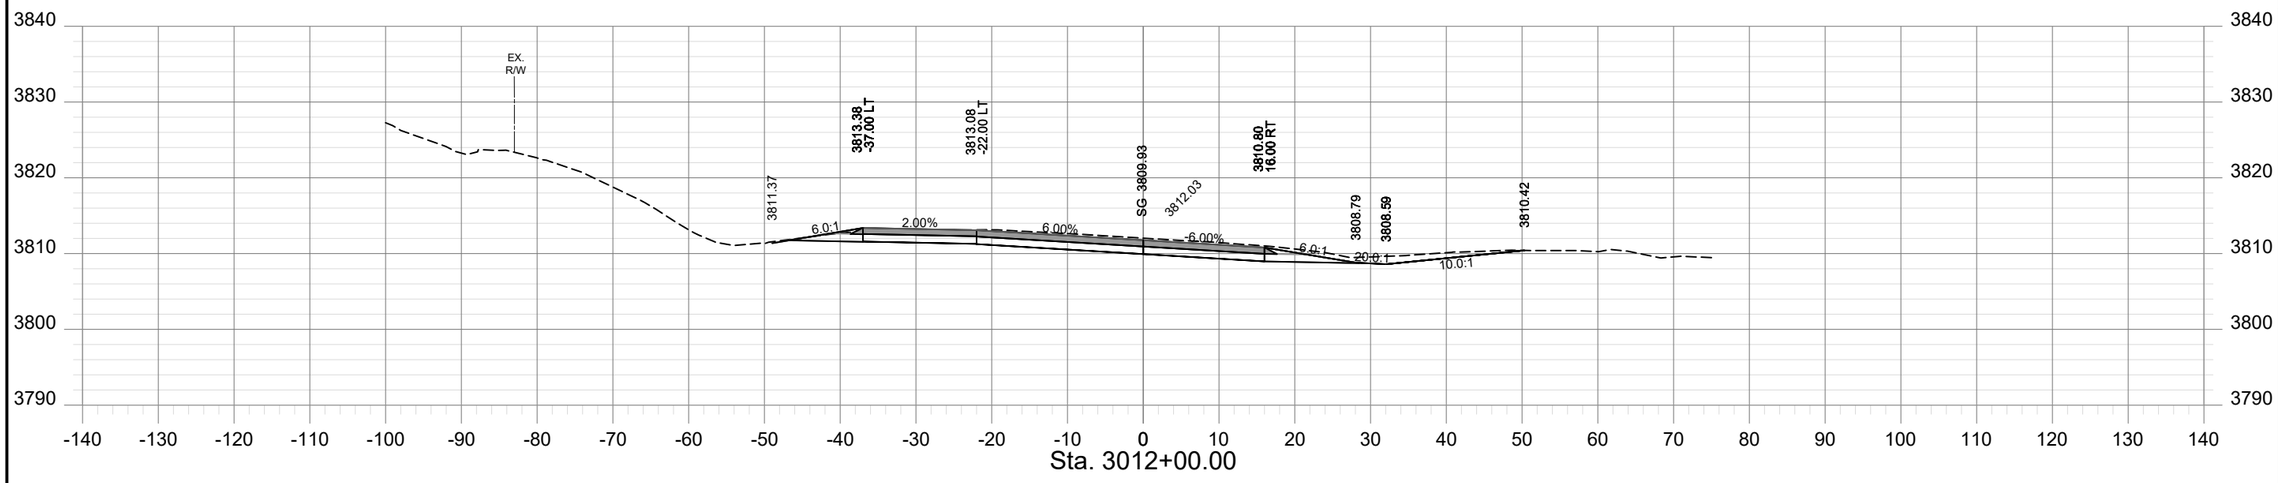

Sta. 3012+00.00

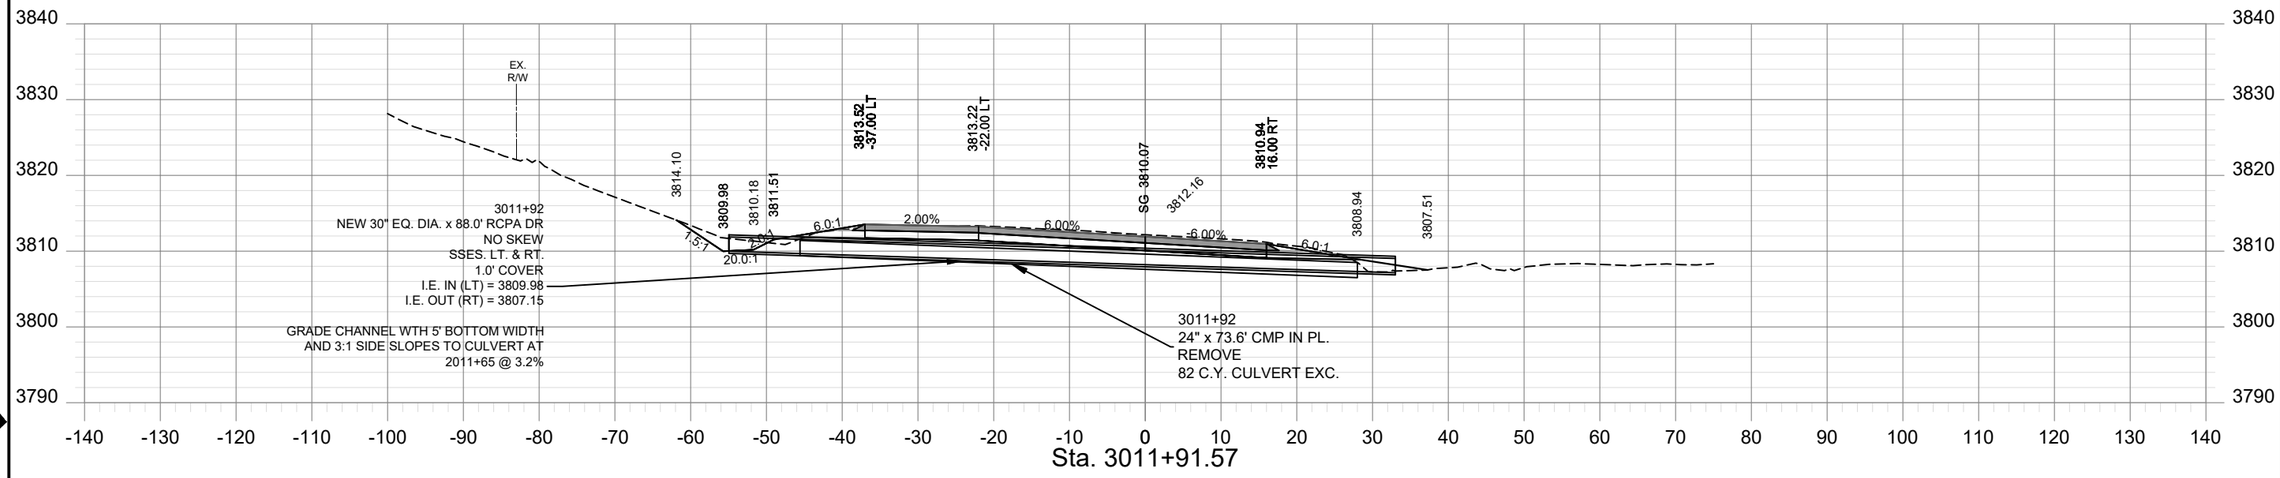

Sta. 3011+91.57

SHEET NO.
XS - 86

PROJECT NAME: TAFT - WEST
COUNTY: MINERAL COUNTY
PROJECT ID: IM-NHFP 90-1(228)3
UPN: 9487000

CHECKED BY	LFISCHER	6/29/23	
REVIEWED BY	SMARSHALL	6/29/23	
DESIGNED BY	BJOHNSON	6/29/23	

9487000RDLAYZ19.DWG


MONTANA
Department of Transportation


ROAD PLANS

12/21/2023 1:26 PM

HDR

AWARD COPY

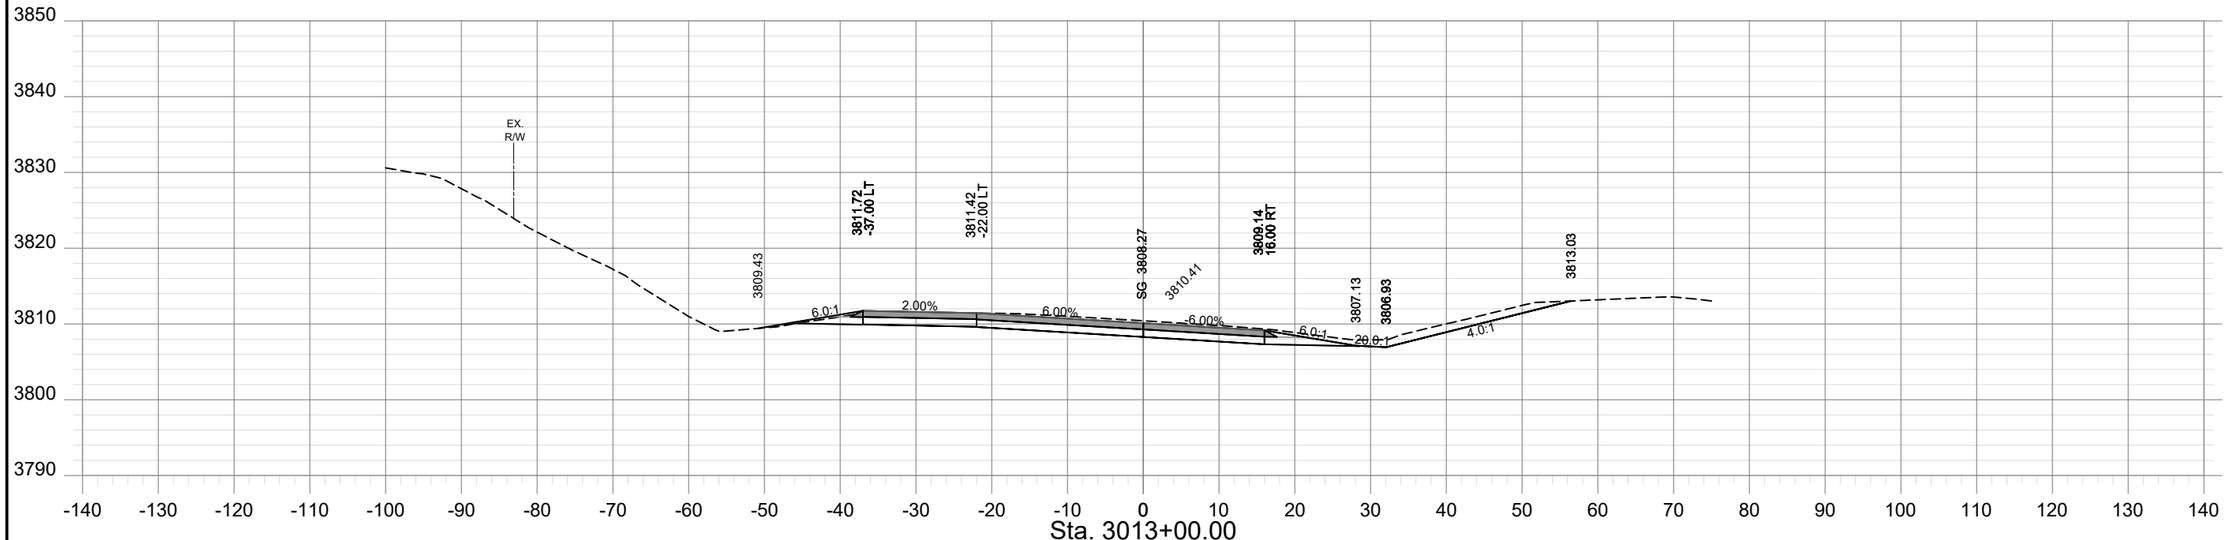

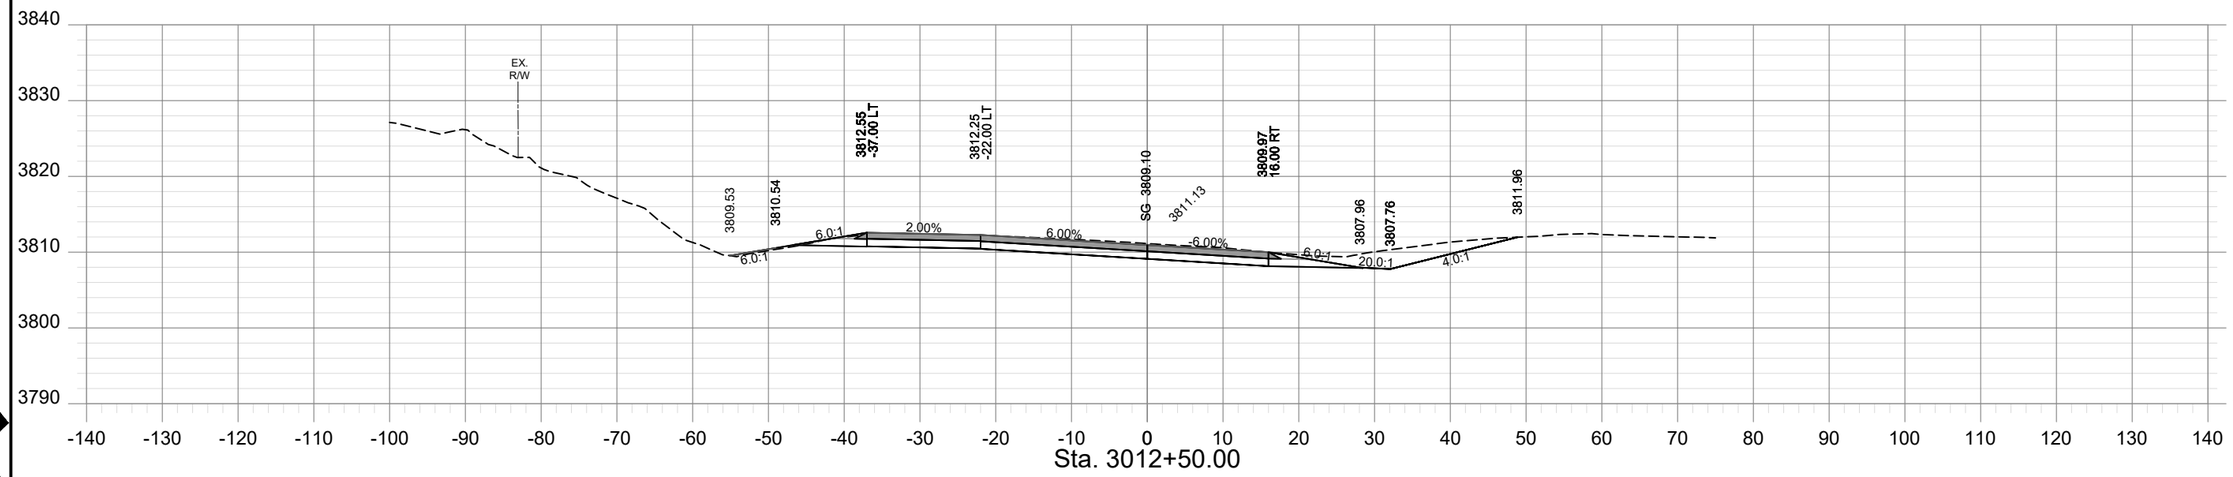

SHEET NO.
XS - 87

PROJECT NAME: TAFT - WEST
COUNTY: MINERAL COUNTY
PROJECT ID: IM-NHFP 90-1(228)3
UPN: 9487000

CHECKED BY	LFISCHER	6/29/23
REVIEWED BY	SMARSHALL	6/29/23
DESIGNED BY	BJOHNSON	6/29/23

9487000RDLAYZ19.DWG


MONTANA
Department of Transportation

ROAD PLANS

12/21/2023 10:26 AM

HDR

AWARD COPY

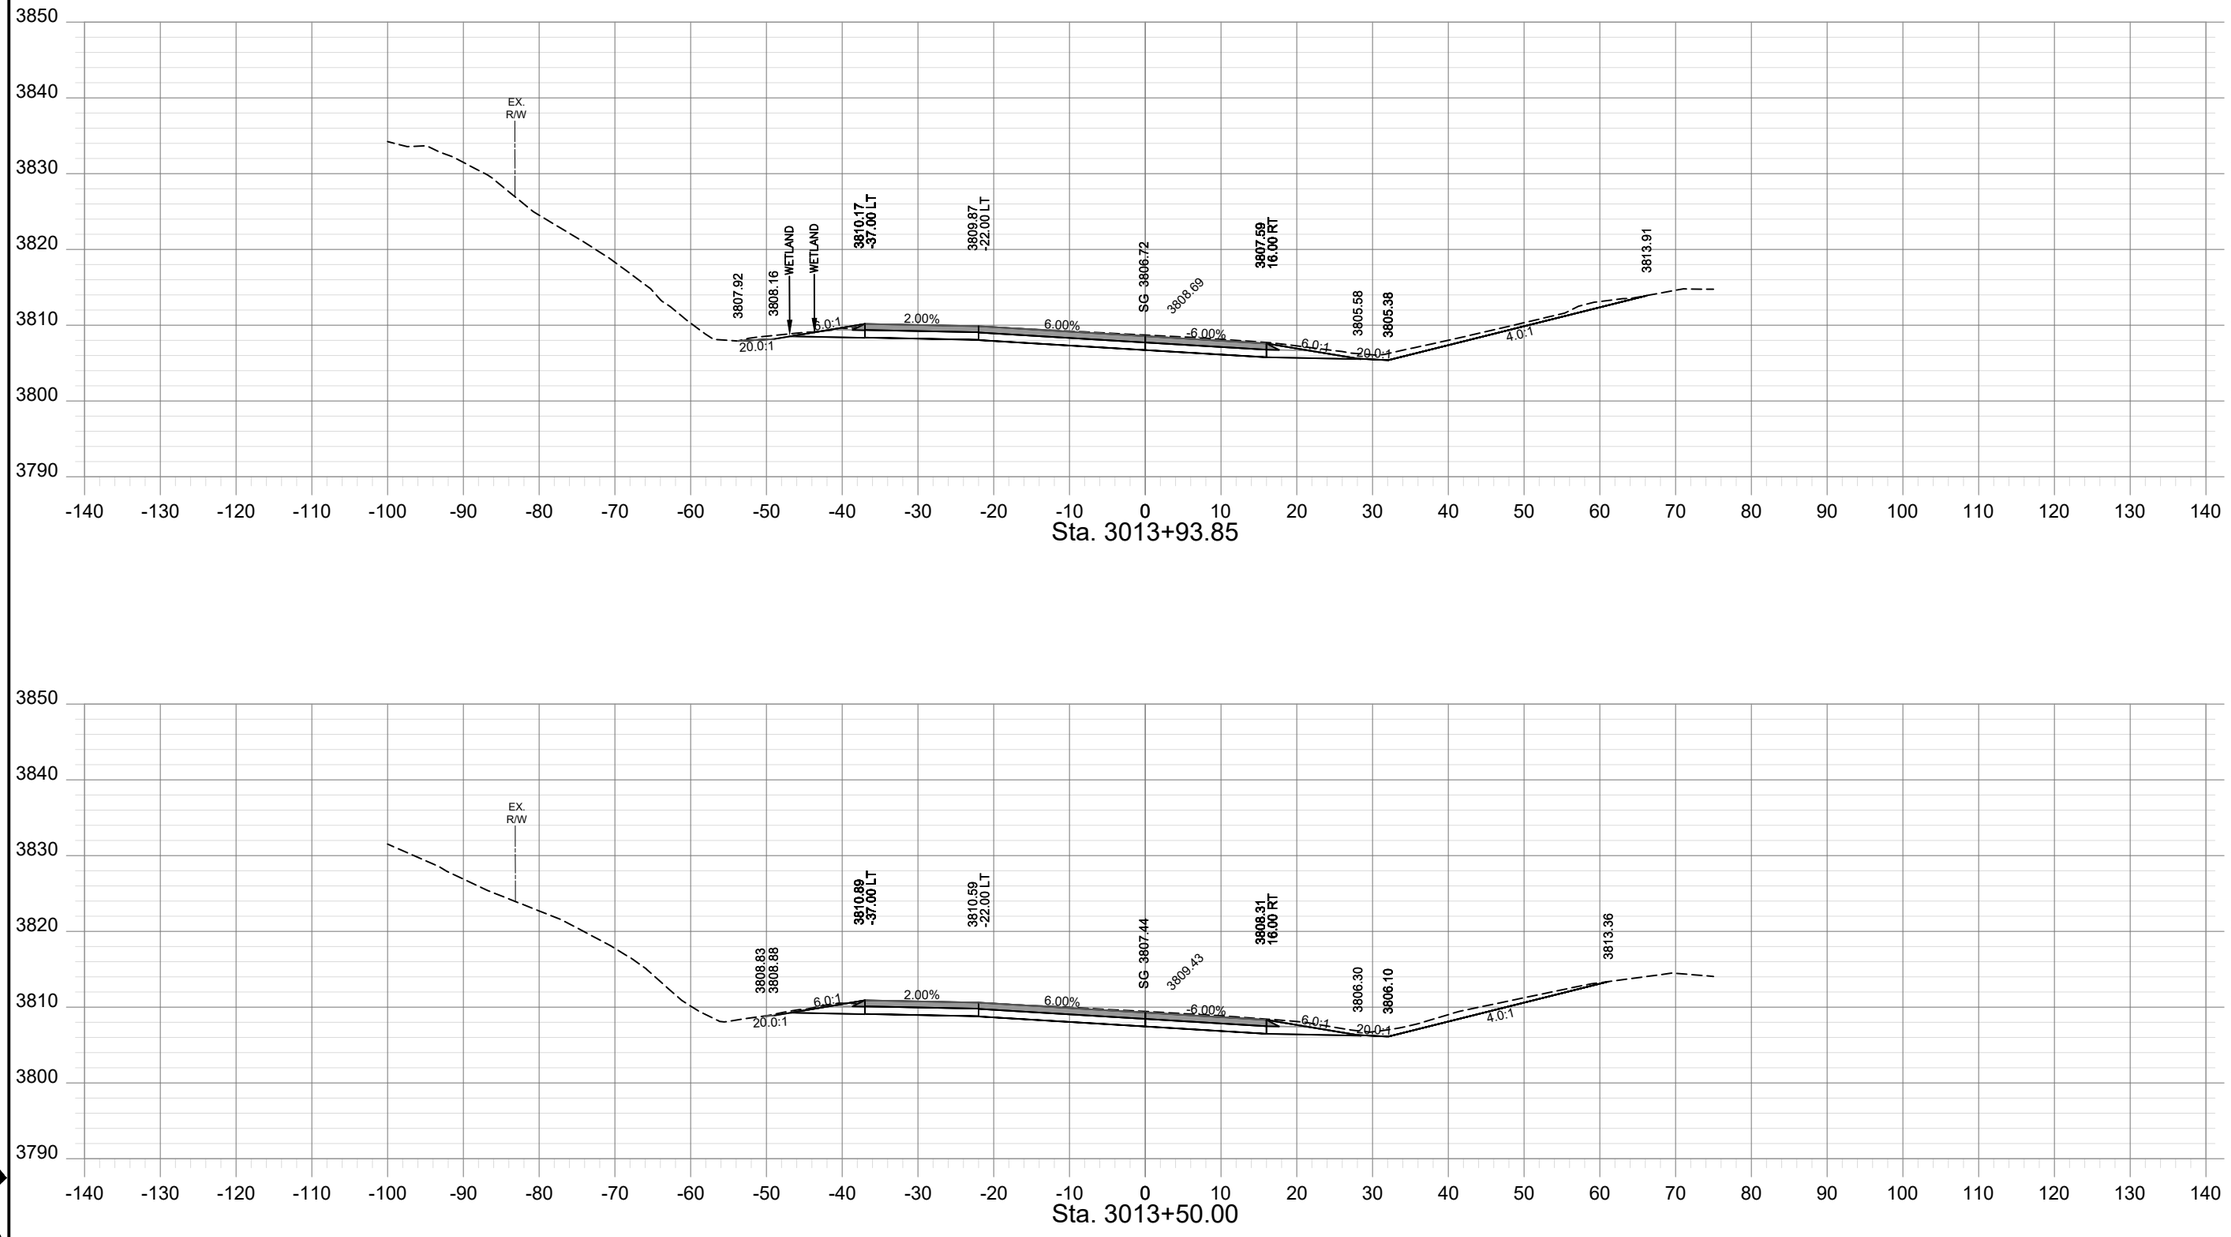

SHEET NO.
XS - 88

PROJECT NAME	TAFT - WEST			
COUNTY	MINERAL COUNTY			
PROJECT ID	IM-NHFP 90-1(228)3			
UPN	9487000			
CHECKED BY	LFISCHER	6/29/23		
REVIEWED BY	SMARSHALL	6/29/23		
DESIGNED BY	BJOHNSON	6/29/23		


MONTANA
Department of Transportation

ROAD PLANS

12/21/2023 10:26 AM

9487000RDLAYZ19.DWG

AWARD COPY

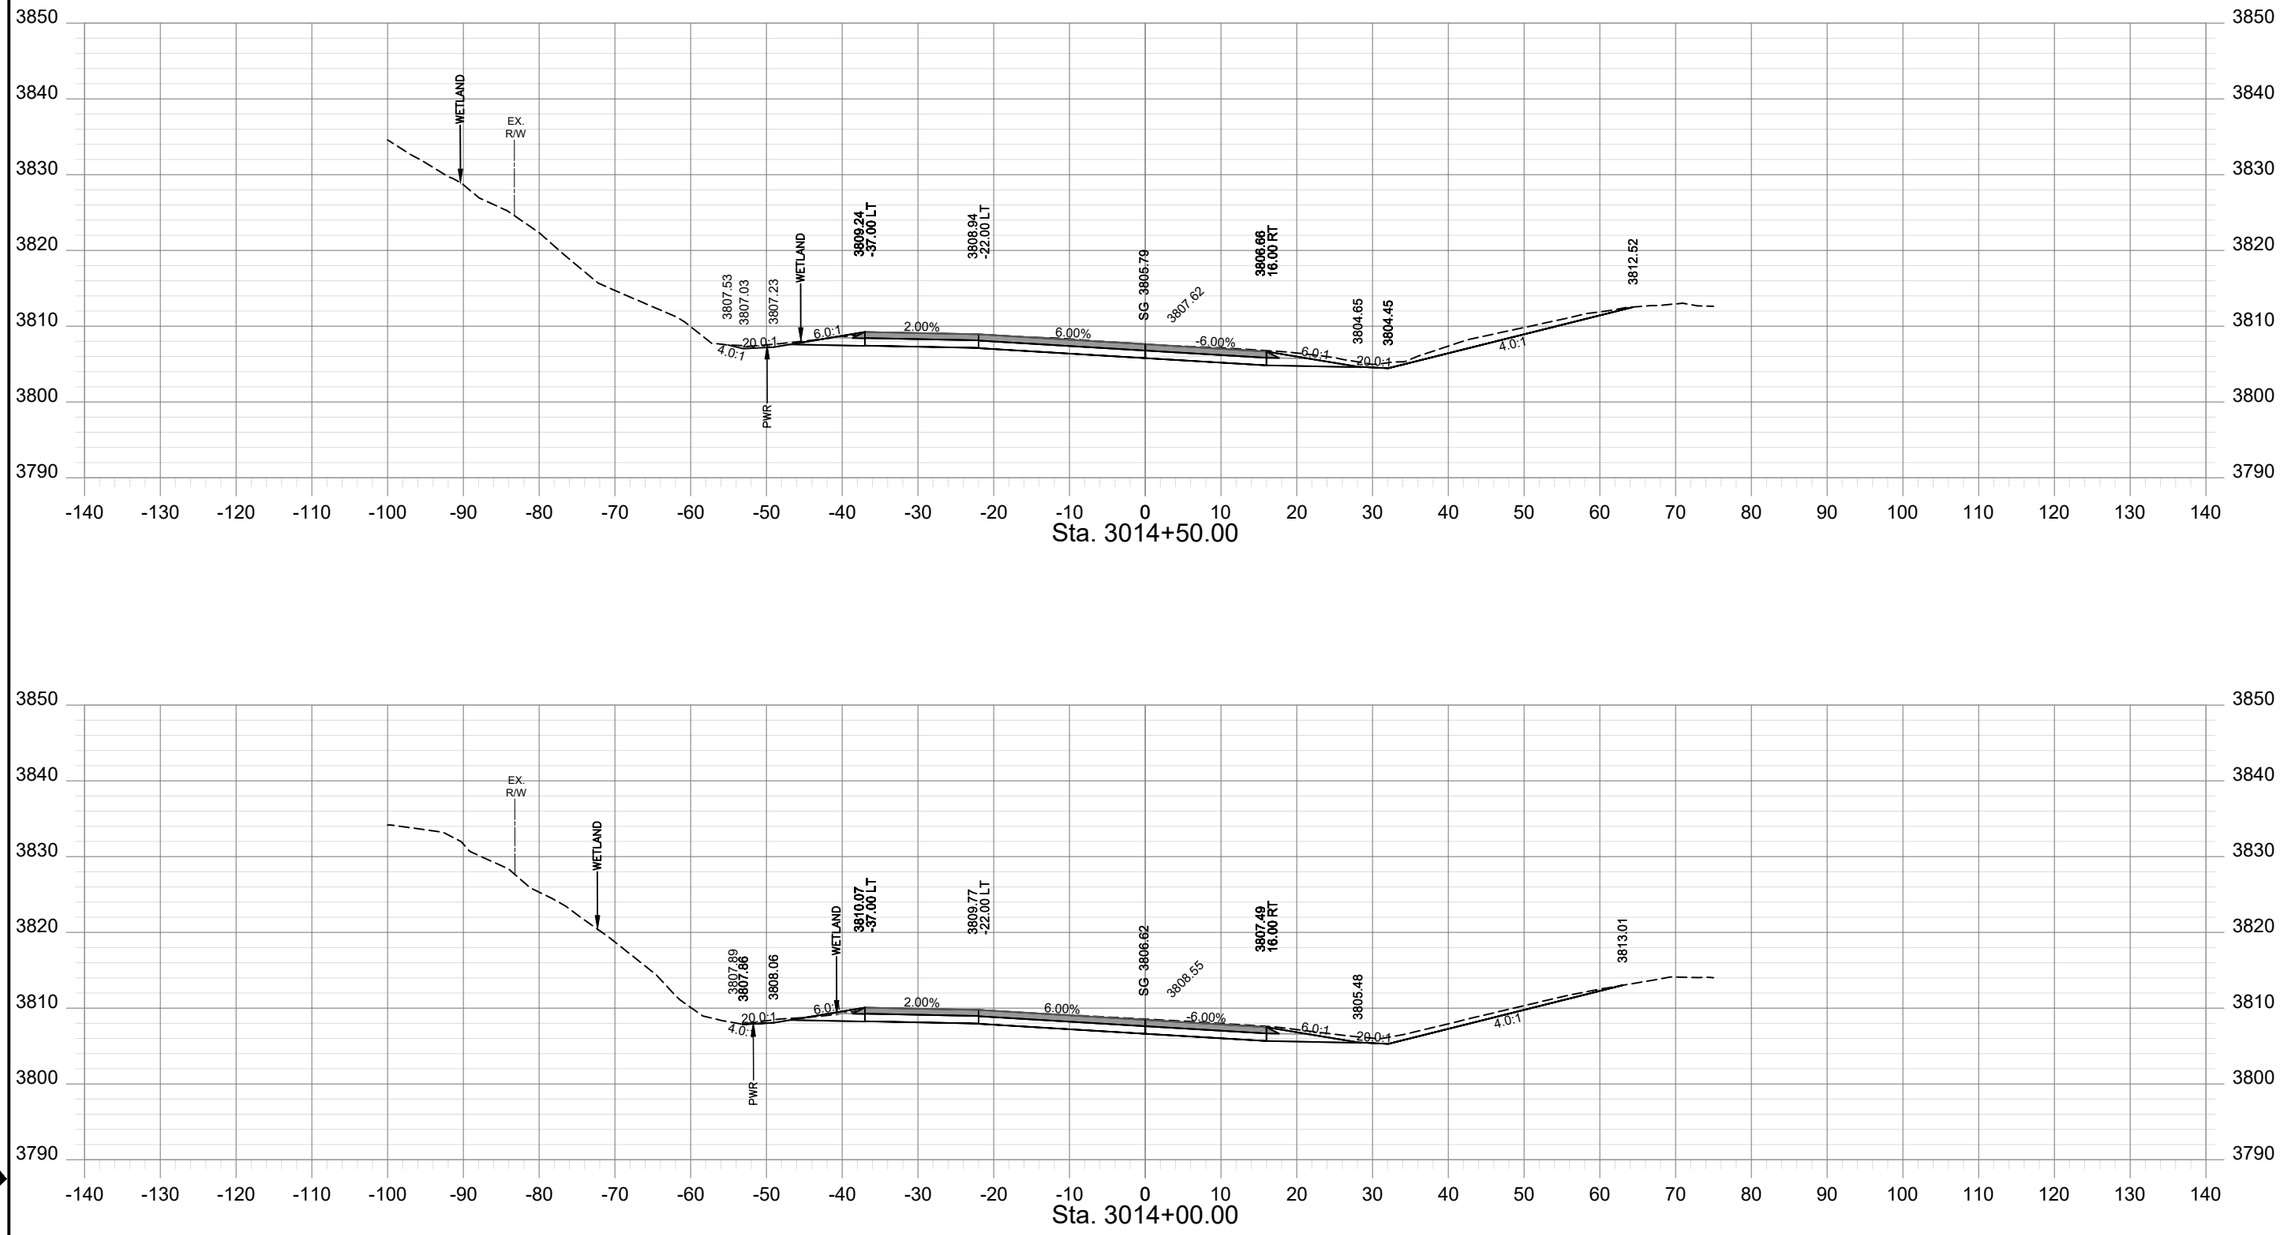

SHEET NO.
XS - 89

PROJECT NAME: TAFT - WEST
COUNTY: MINERAL COUNTY
PROJECT ID: IM-NHFP 90-1(228)3
UPN: 9487000

	CHECKED BY	REVIEWED BY	DESIGNED BY
	LFISCHER 6/29/23	SMARSHALL 6/29/23	BJOHNSON 6/29/23


MONTANA
Department of Transportation


ROAD PLANS

12/21/2023 12:13 PM

9487000RDLAYZ19.DWG

AWARD COPY

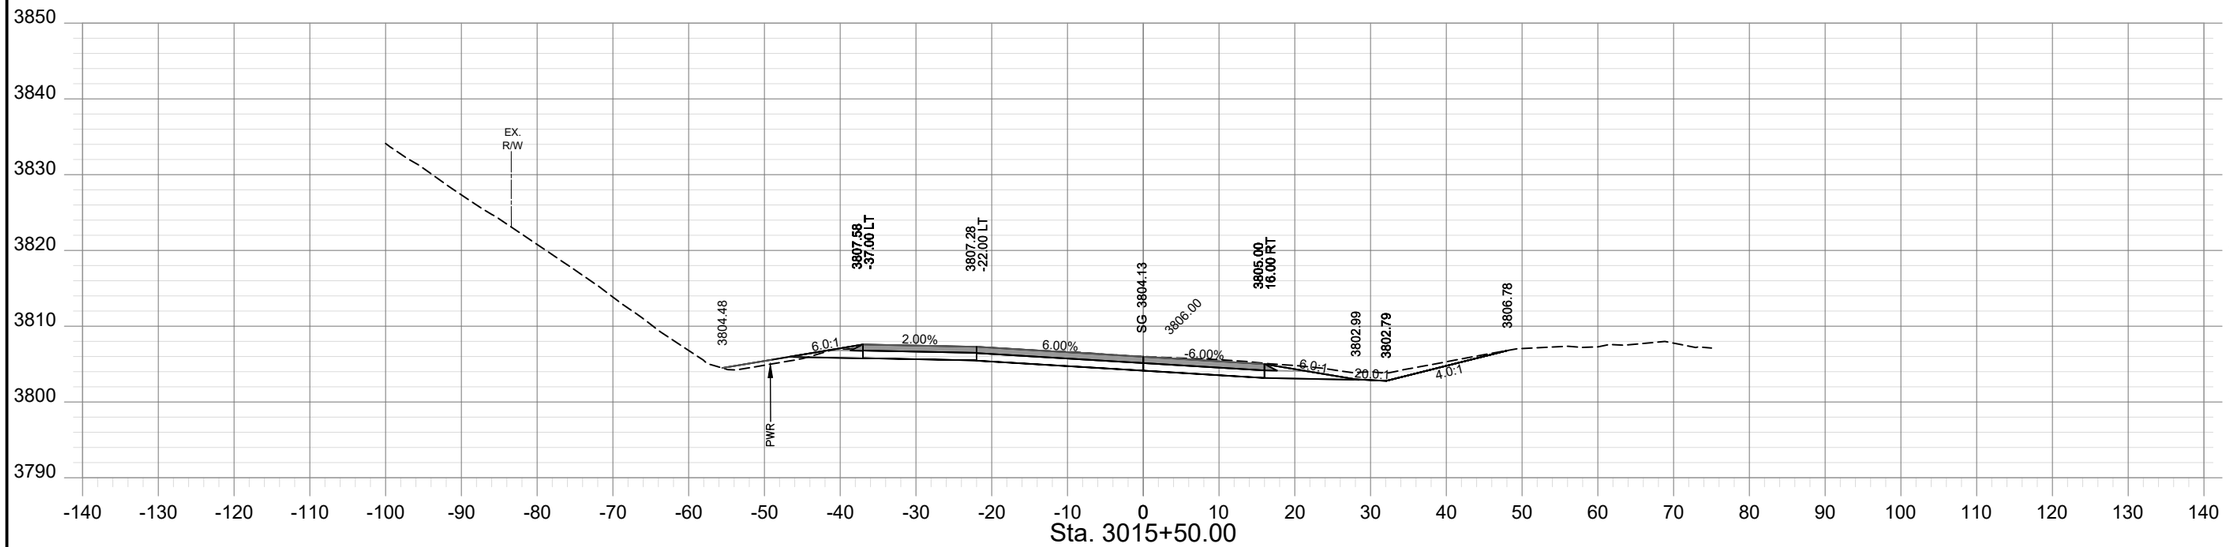

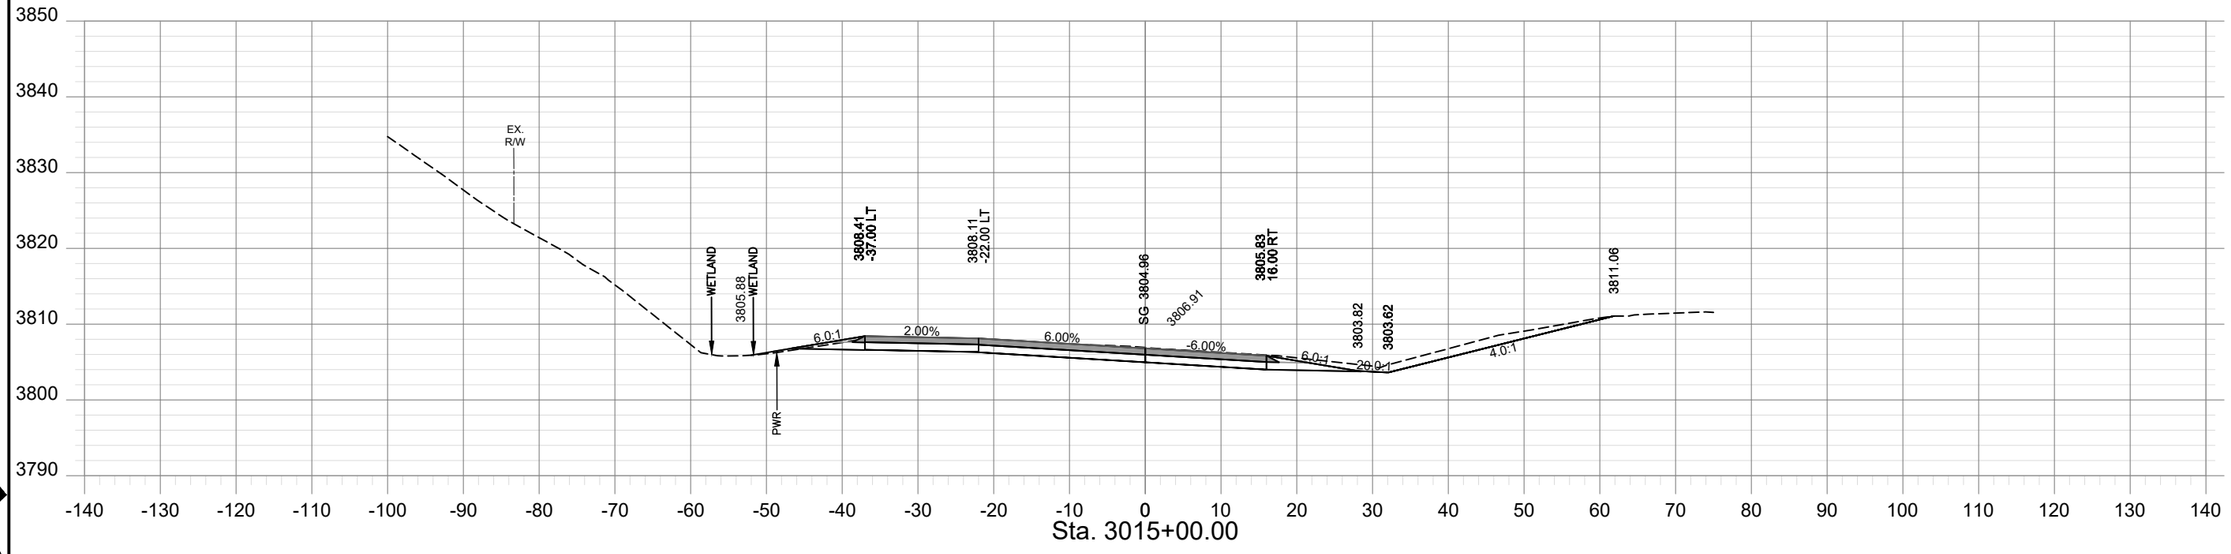

SHEET NO.
XS - 90

PROJECT NAME: TAFT - WEST
COUNTY: MINERAL COUNTY
PROJECT ID: IM-NHFP 90-1(228)3
UPN: 9487000

CHECKED BY	LFISCHER	6/29/23
REVIEWED BY	SMARSHALL	6/29/23
DESIGNED BY	BJOHNSON	6/29/23

9487000RDLAYZ19.DWG


MONTANA
Department of Transportation

ROAD PLANS

12/21/2023 10:26 AM

HDR

AWARD COPY

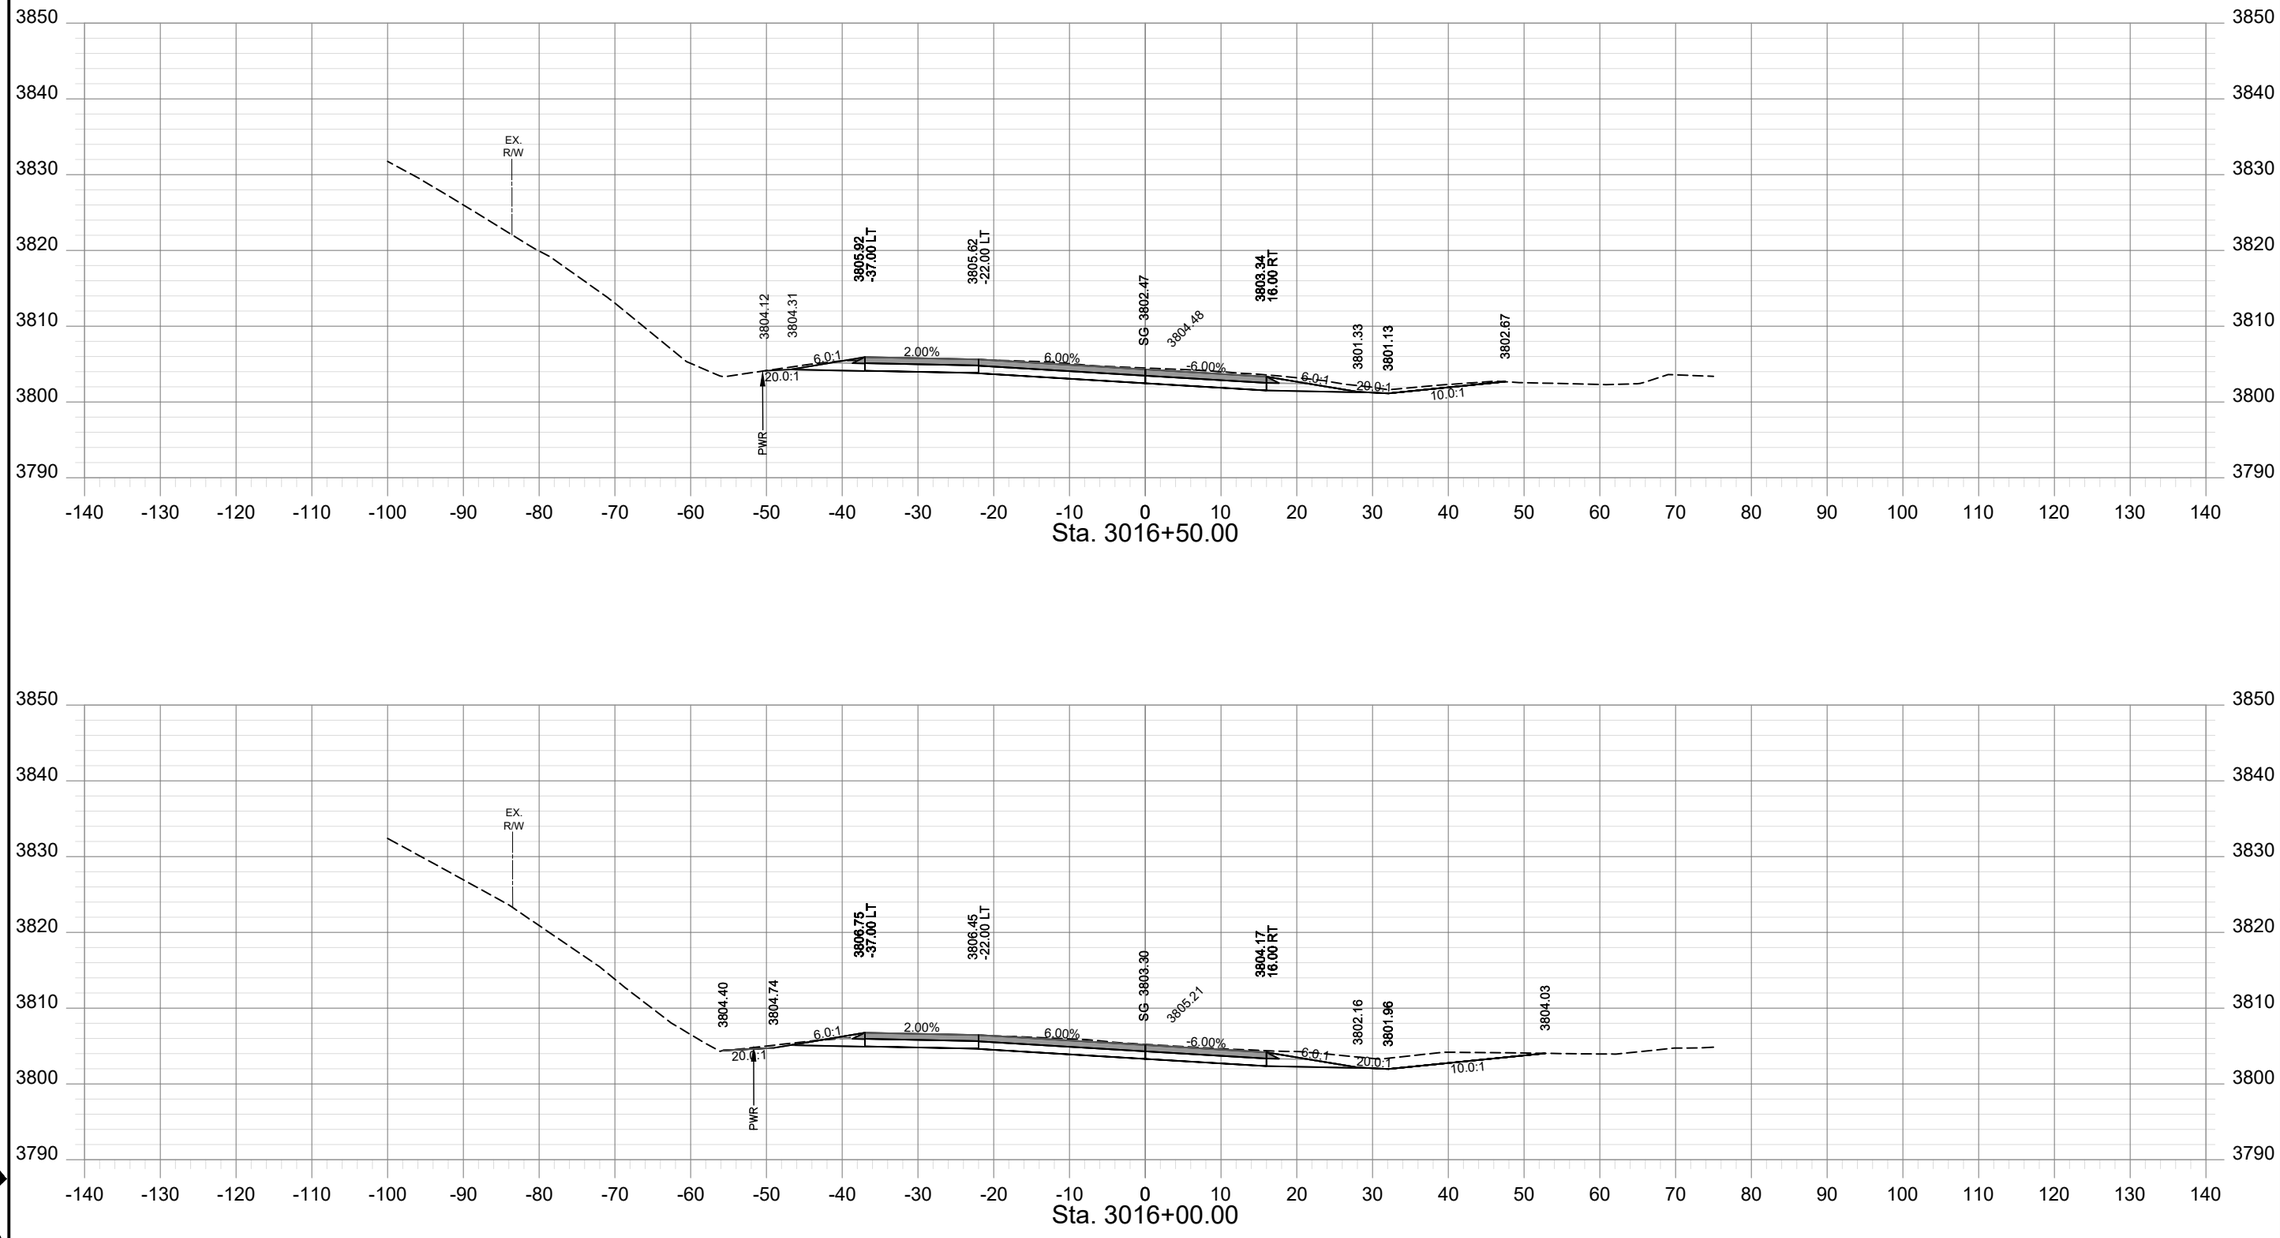

SHEET NO.
XS - 91

PROJECT NAME: TAFT - WEST
COUNTY: MINERAL COUNTY
PROJECT ID: IM-NHFP 90-1(228)3
UPN: 9487000

DESIGNED BY	BJOHNSON	6/29/23
REVIEWED BY	SMARSHALL	6/29/23
CHECKED BY	LFISCHER	6/29/23

MONTANA
Department of Transportation


ROAD PLANS

12/21/2023 10:26 AM

9487000RDLAYZ19.DWG

HDR

AWARD COPY

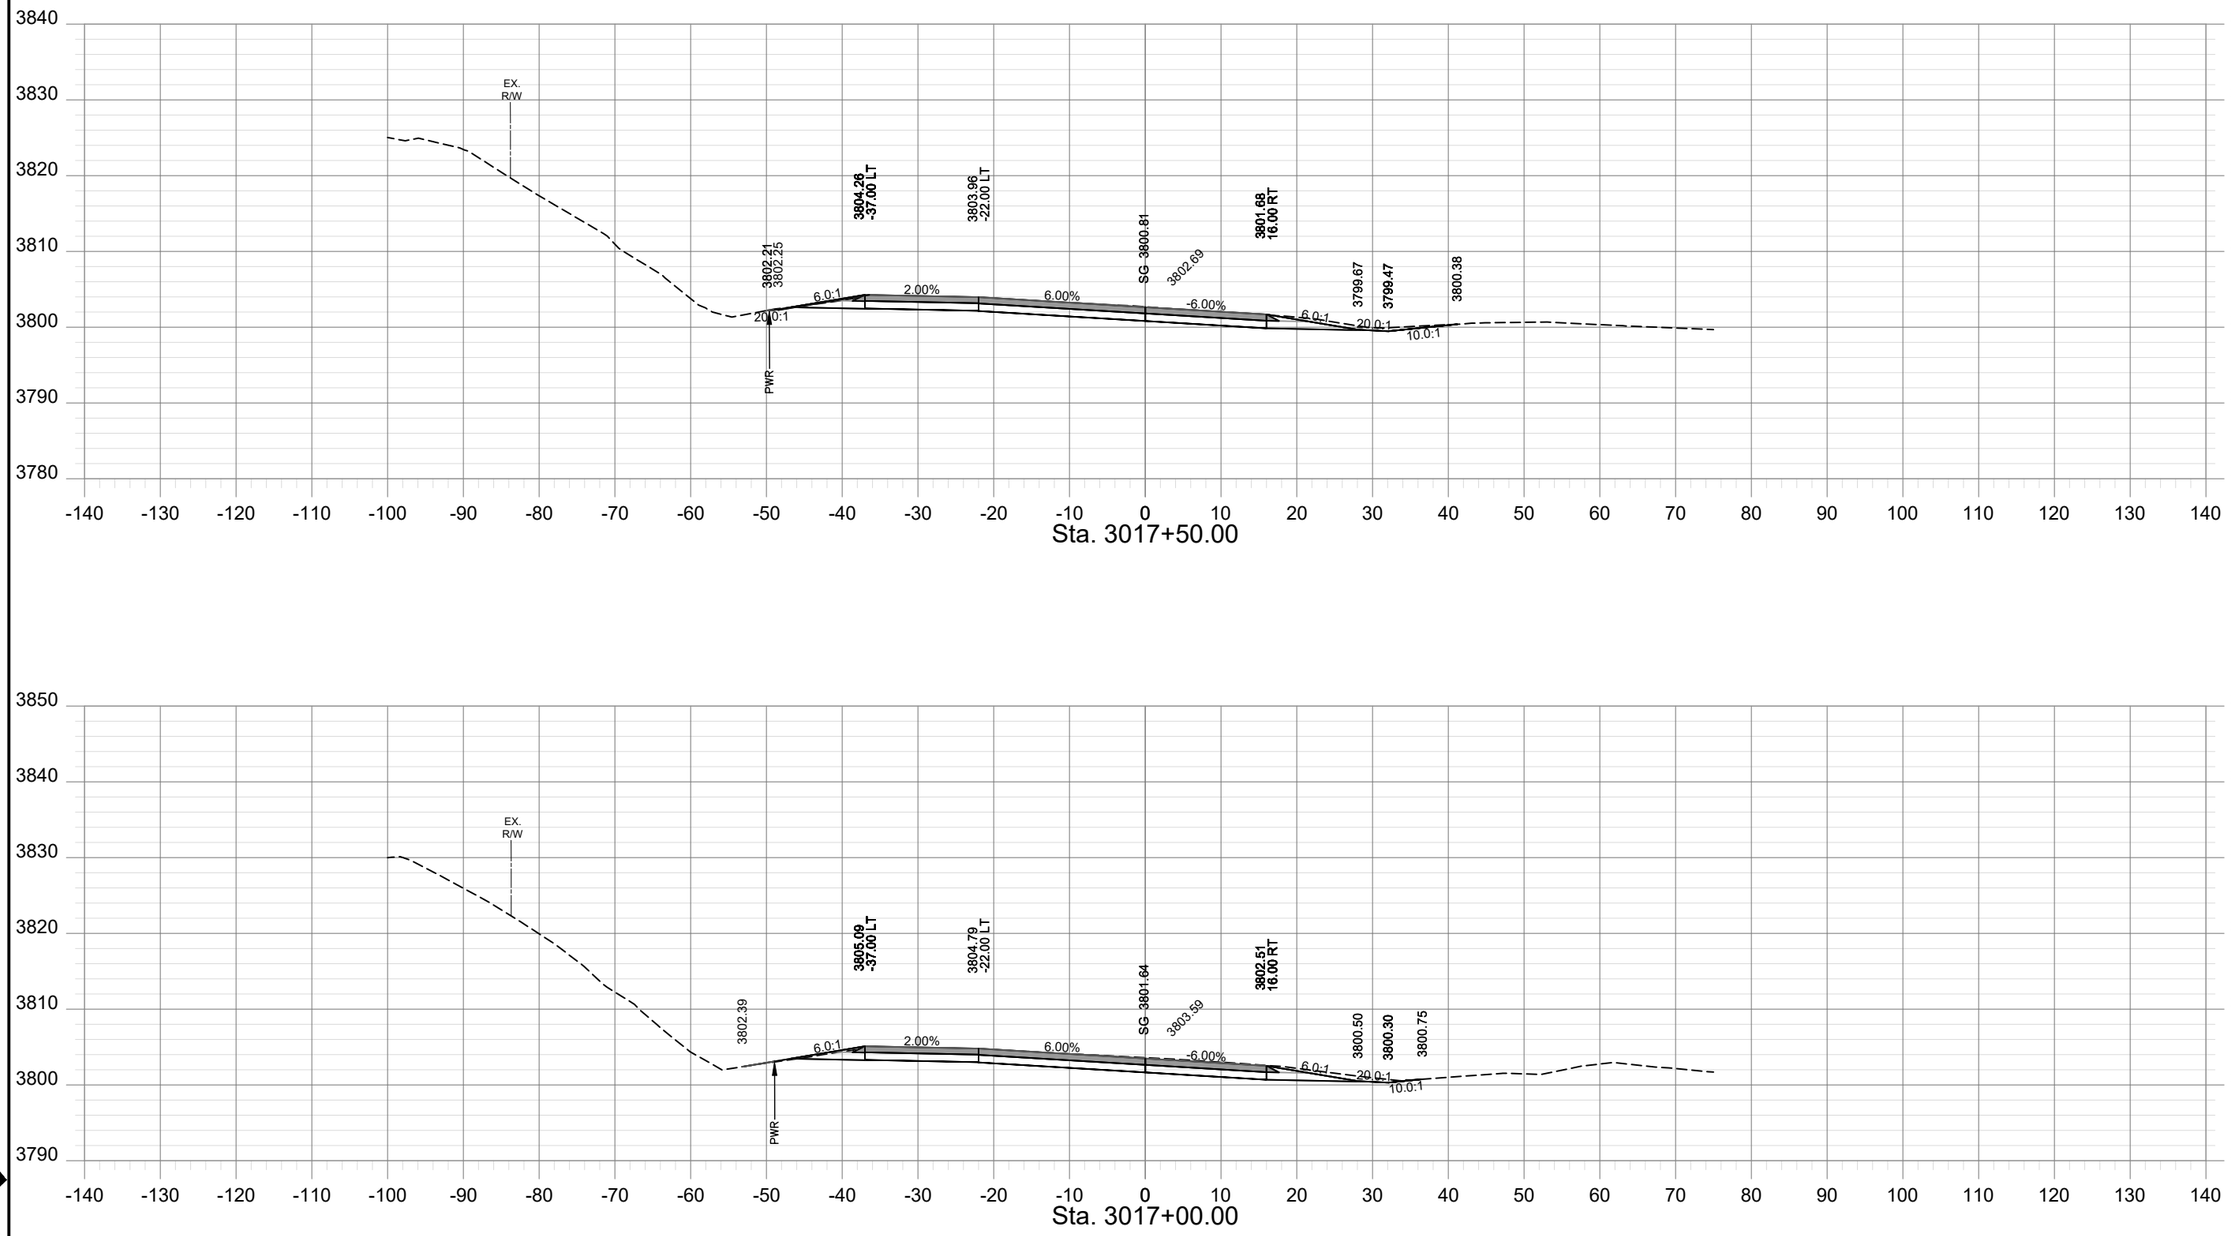

SHEET NO.
XS - 92

PROJECT NAME: TAFT - WEST
COUNTY: MINERAL COUNTY
PROJECT ID: IM-NHFP 90-1(228)3
UPN: 9487000

	CHECKED BY	REVIEWED BY	DESIGNED BY
	LFISCHER	SMARSHALL	BJOHNSON
	6/29/23	6/29/23	6/29/23


MONTANA
Department of Transportation

ROAD PLANS

12/21/2023 10:26 AM

9487000RDLAYZ19.DWG

AWARD COPY

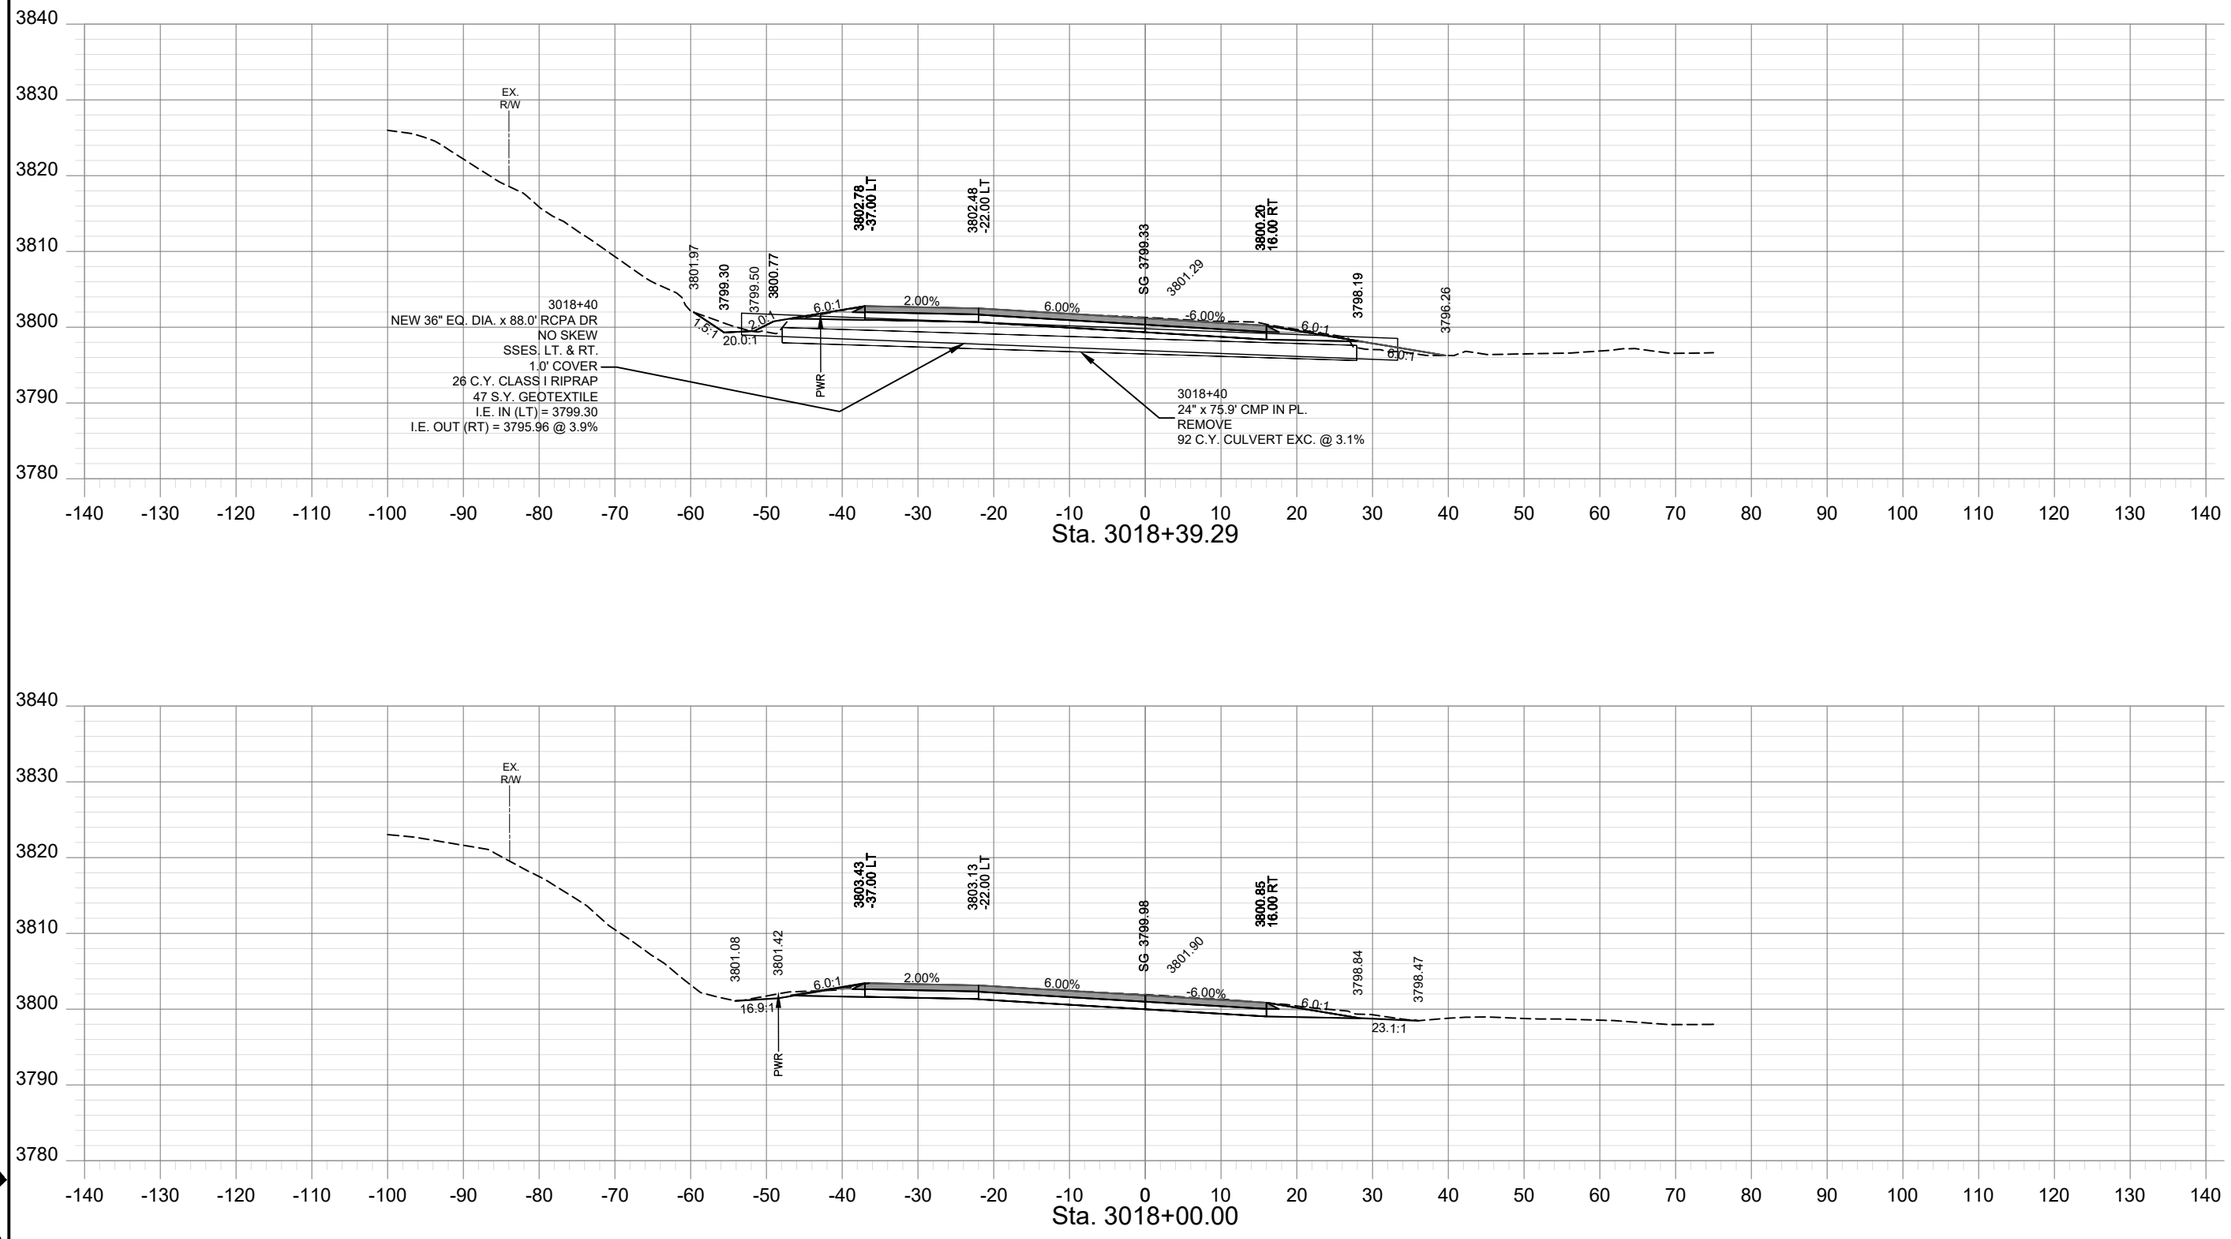

SHEET NO.
XS - 93

PROJECT NAME: TAFT - WEST
COUNTY: MINERAL COUNTY
PROJECT ID: IM-NHFP 90-1(228)3
UPN: 9487000

CHECKED BY	LFISCHER	6/29/23
REVIEWED BY	SMARSHALL	6/29/23
DESIGNED BY	BJOHNSON	6/29/23


9487000RDLAYZ19.DWG

MONTANA
Department of Transportation

ROAD PLANS

12/21/2023 10:26 AM

AWARD COPY

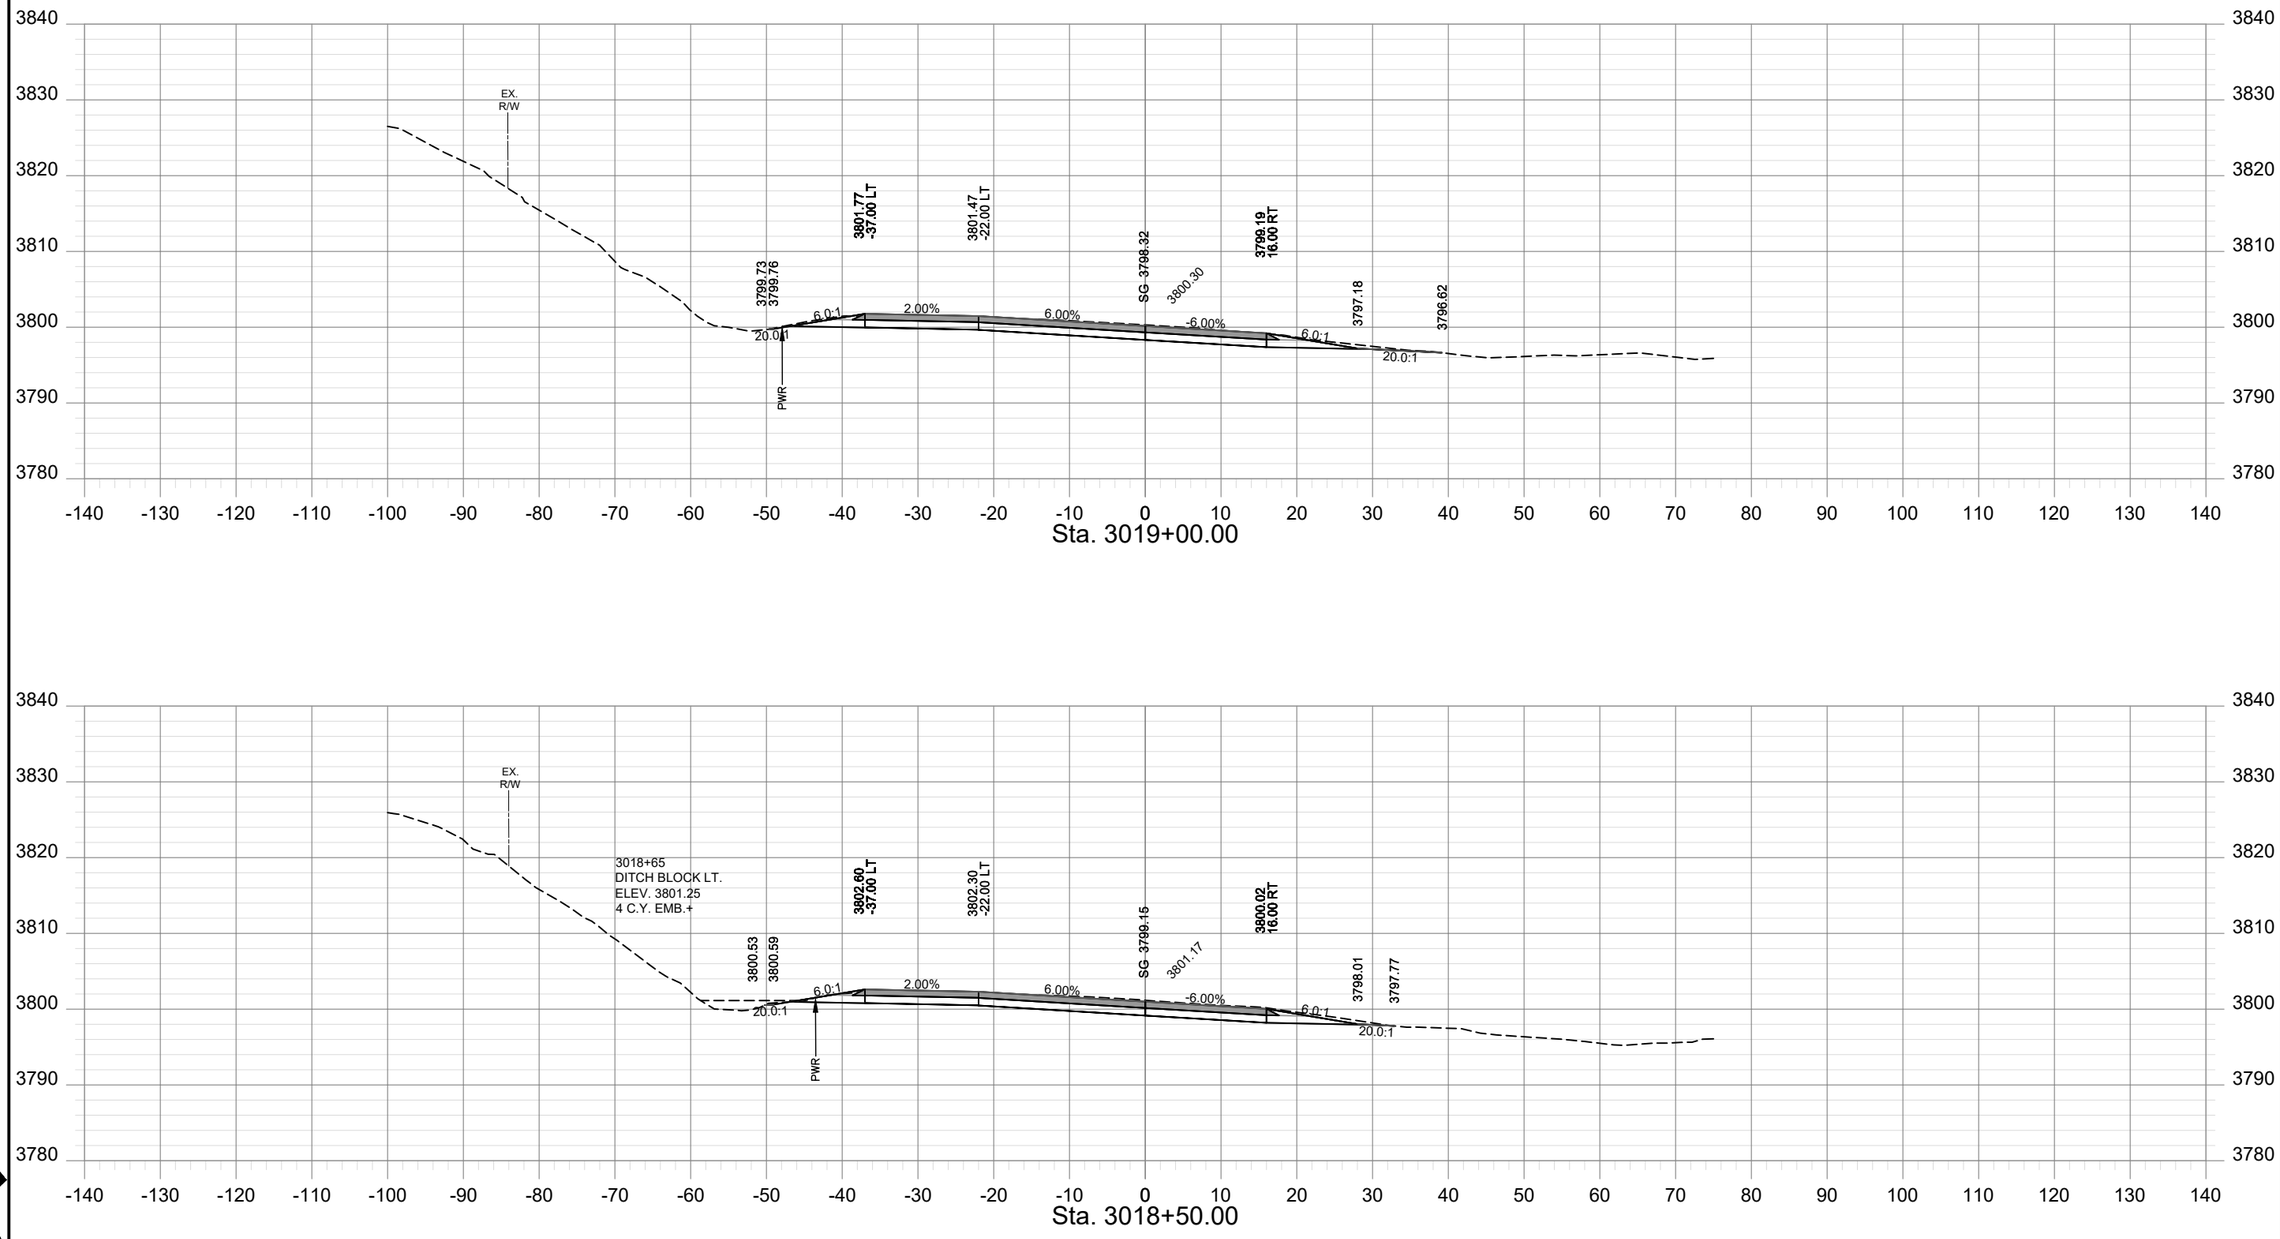

SHEET NO.
XS - 94

PROJECT NAME: TAFT - WEST
COUNTY: MINERAL COUNTY
PROJECT ID: IM-NHFP 90-1(228)3
UPN: 9487000

CHECKED BY	LFISCHER	6/29/23
REVIEWED BY	SMARSHALL	6/29/23
DESIGNED BY	BJOHNSON	6/29/23

9487000RDLAYZ19.DWG


MONTANA
Department of Transportation

ROAD PLANS


12/21/2023 1:26 PM

HDR

AWARD COPY

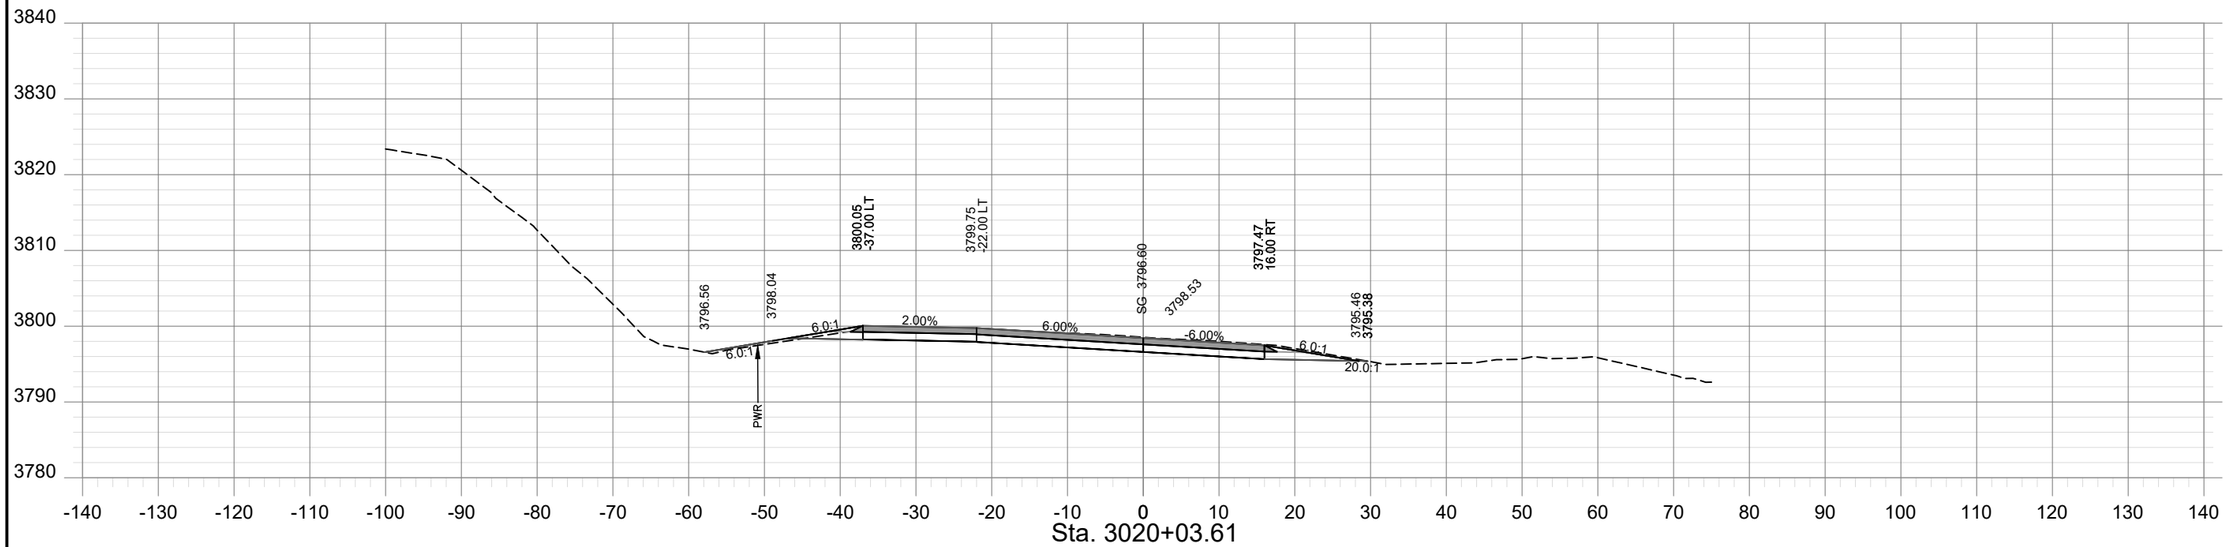

Sta. 3020+03.61

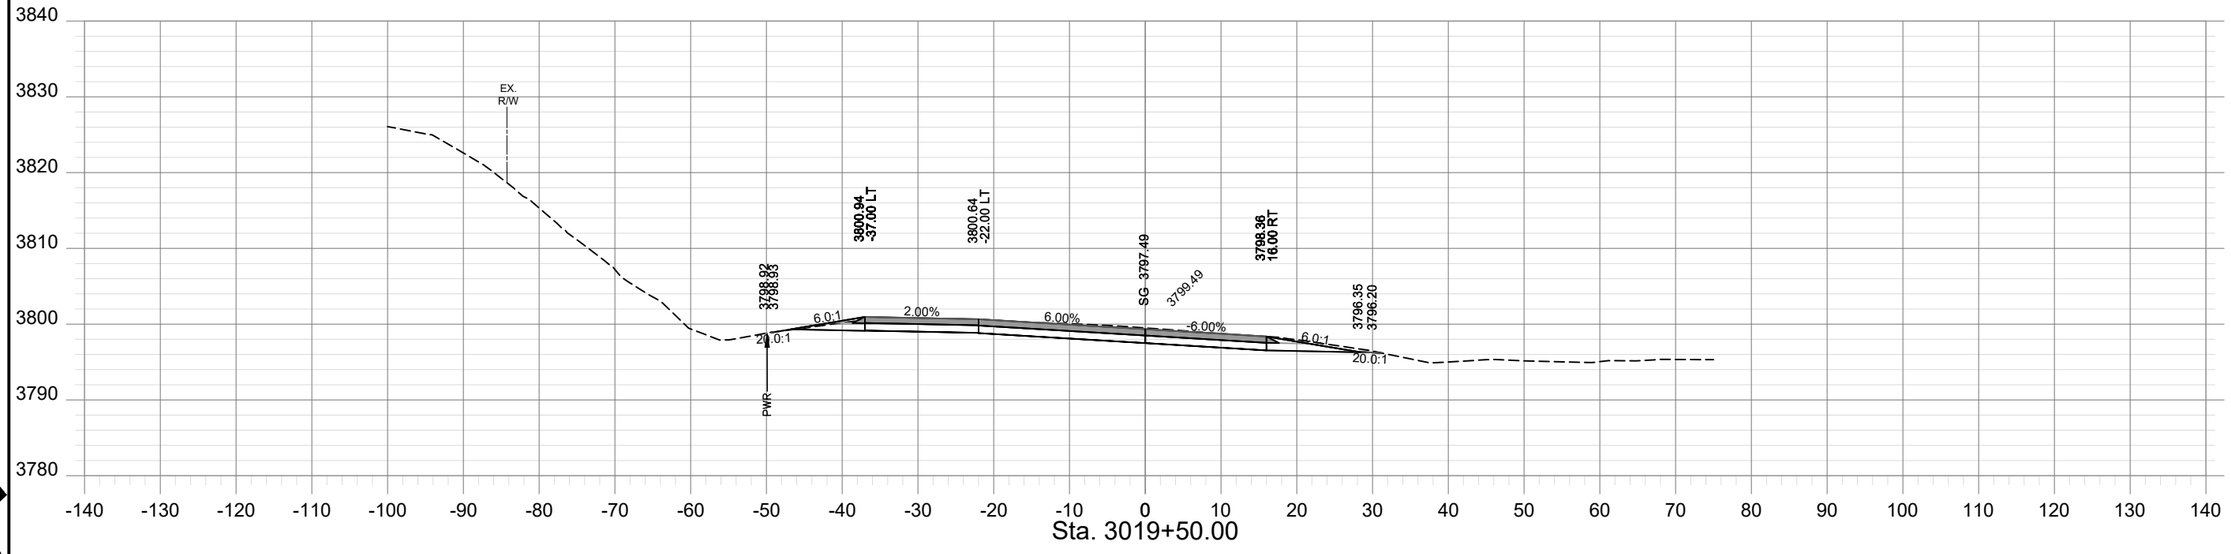

Sta. 3019+50.00

SHEET NO.
XS - 95

PROJECT NAME	TAFT - WEST			
COUNTY	MINERAL COUNTY			
PROJECT ID	IM-NHFP 90-1(228)3			
UPN	9487000			
CHECKED BY	LFISCHER	6/29/23		
REVIEWED BY	SMARSHALL	6/29/23		
DESIGNED BY	BJOHNSON	6/29/23		

MONTANA
Department of Transportation

ROAD PLANS


12/21/2023 10:26 AM

9487000RDLAYZ20.DWG

HDR

AWARD COPY

SHEET NO.
XS - 96

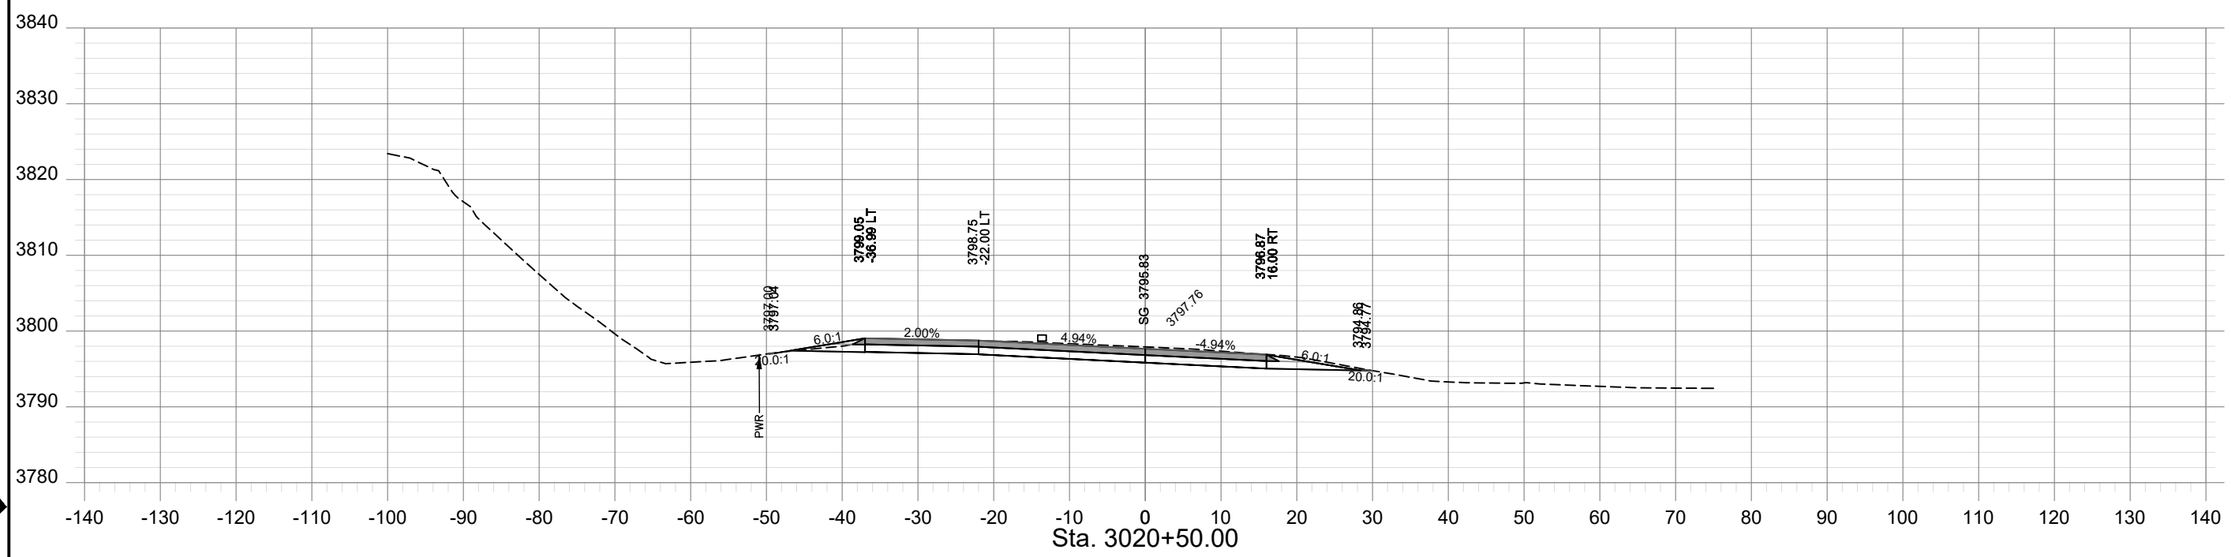

PROJECT NAME	TAFT - WEST
COUNTY	MINERAL COUNTY
PROJECT ID	IM-NHFP 90-1(228)3
UPN	9487000
CHECKED BY	LFISCHER 6/29/23
REVIEWED BY	SMARSHALL 6/29/23
DESIGNED BY	BJOHNSON 6/29/23


MONTANA
Department of Transportation

ROAD PLANS


12/21/2023 10:26 AM

9487000RDLAYZ20.DWG


AWARD COPY

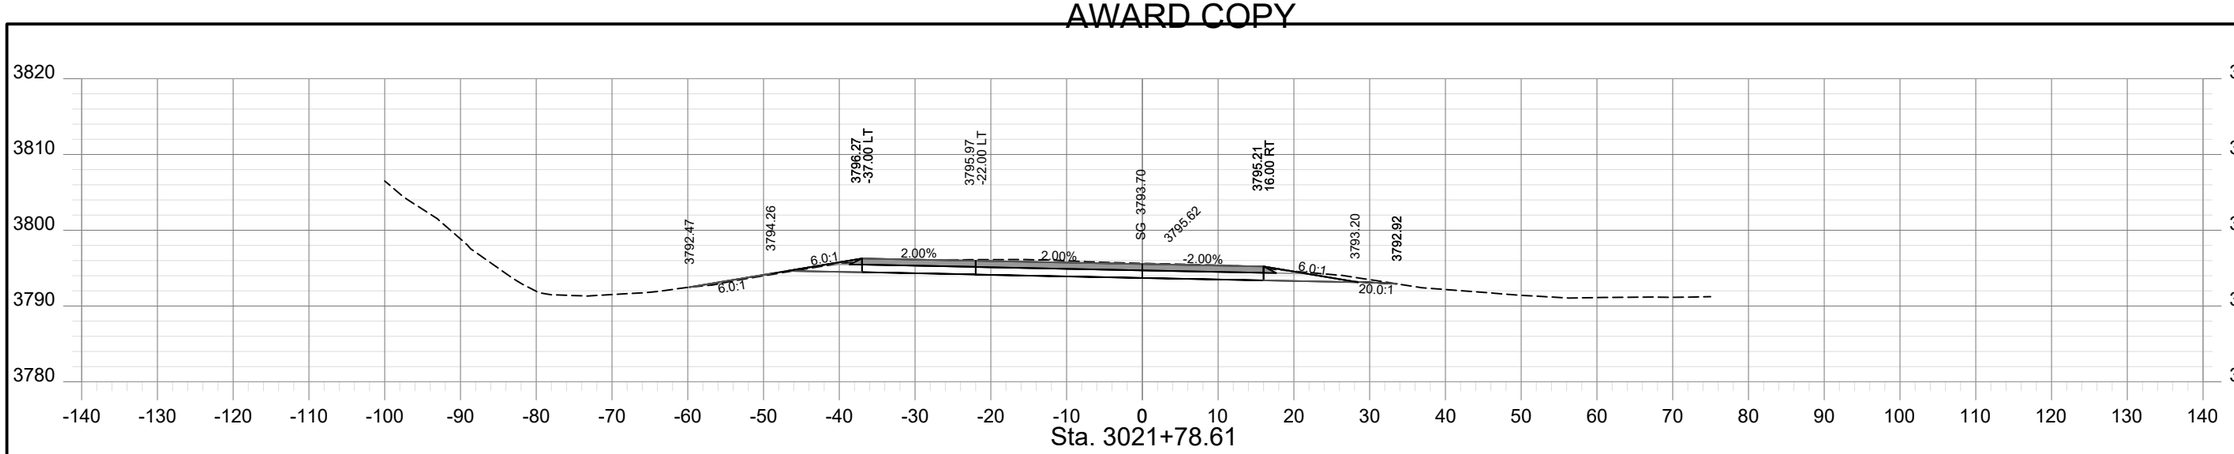

Sta. 3021+78.61

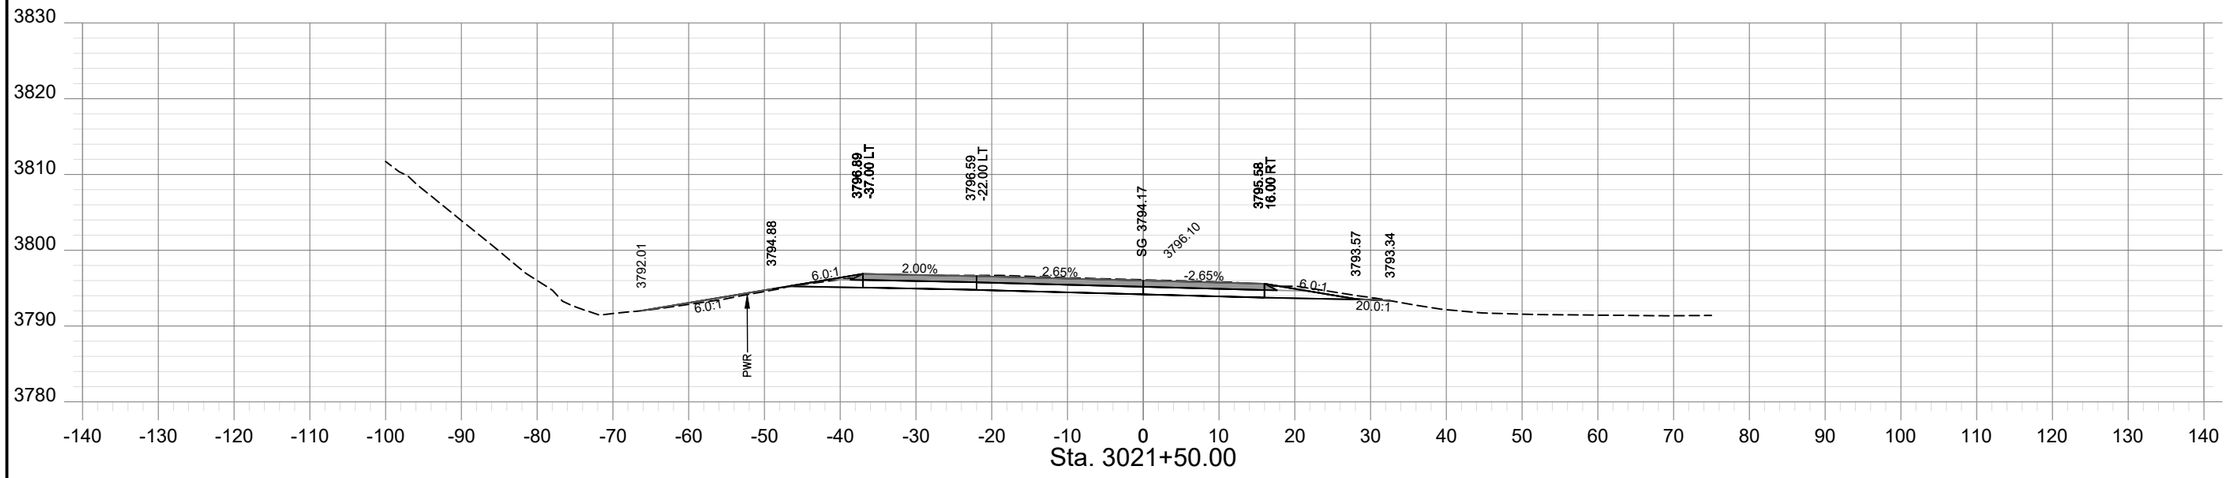

Sta. 3021+50.00

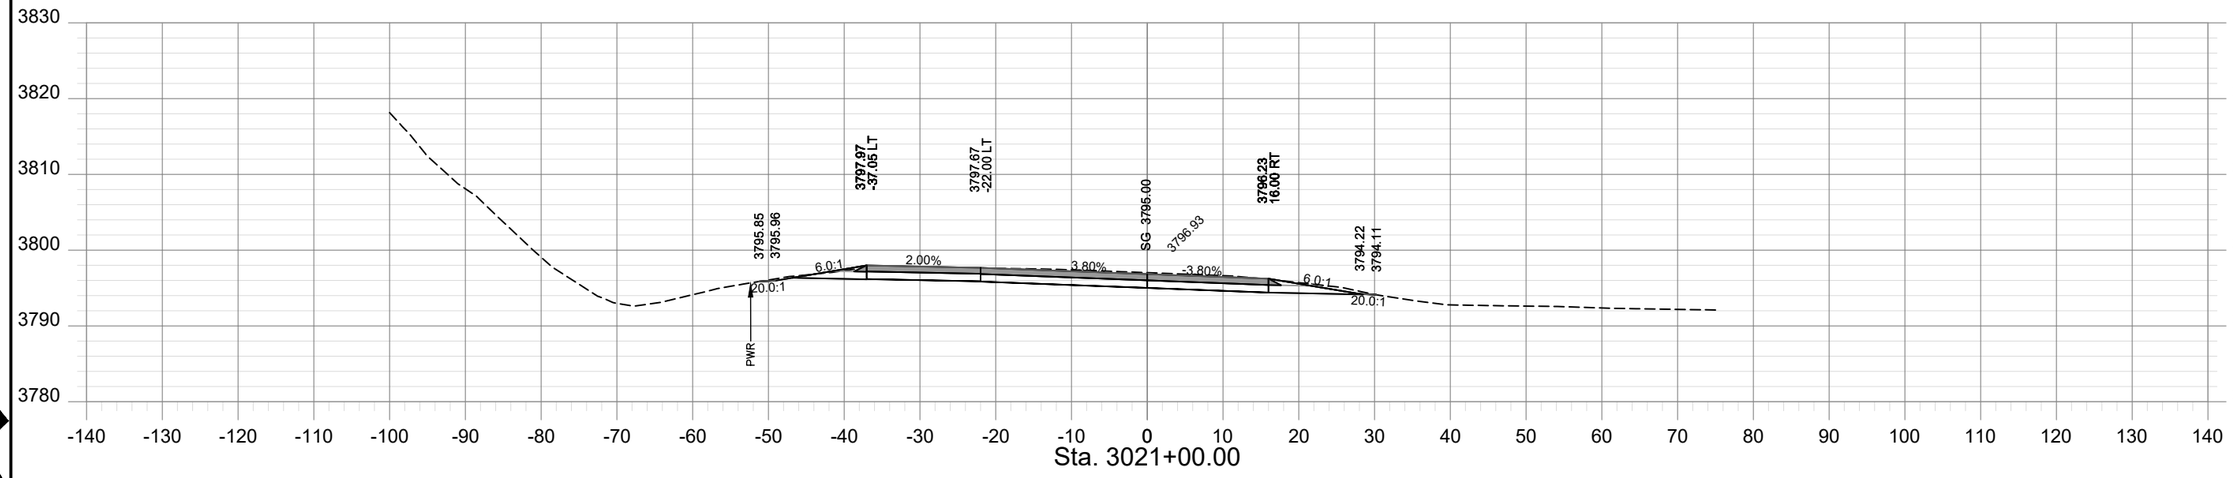

Sta. 3021+00.00

SHEET NO.
XS - 97

PROJECT NAME	TAFT - WEST			
COUNTY	MINERAL COUNTY			
PROJECT ID	IM-NHFP 90-1(228)3			
UPN	9487000			
DESIGNED BY	BJOHNSON	6/29/23		
REVIEWED BY	SMARSHALL	6/29/23		
CHECKED BY	LFISCHER	6/29/23		

MONTANA
Department of Transportation


ROAD PLANS

12/21/2023 10:26 AM


9487000RDLAYZ20.DWG

HDR


AWARD COPY

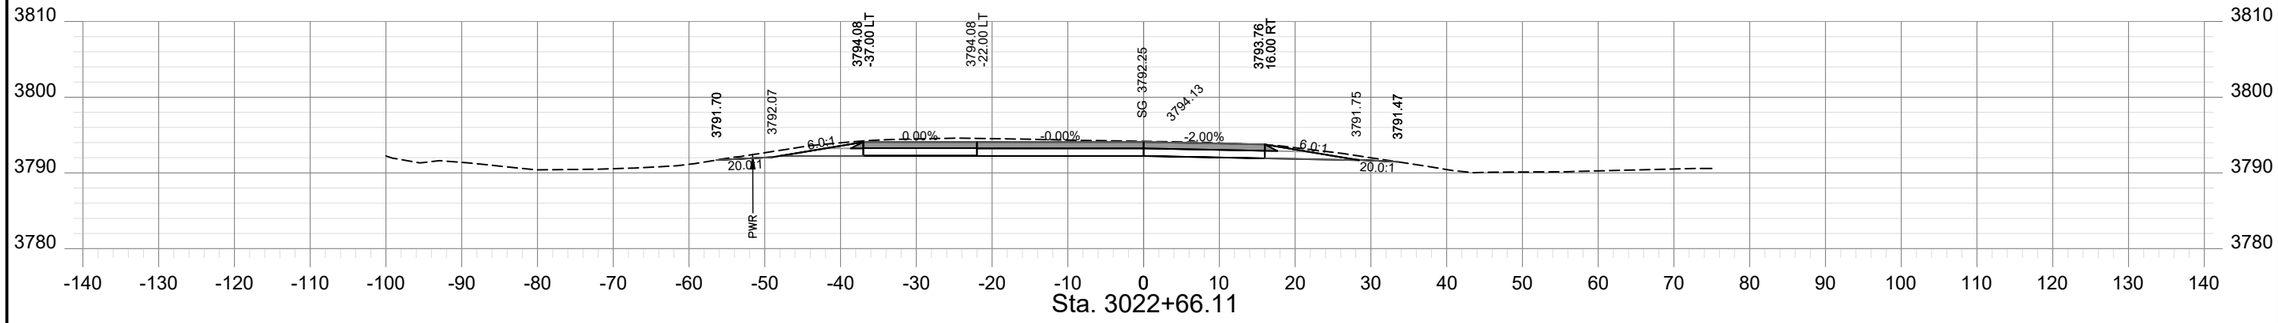

Sta. 3022+66.11

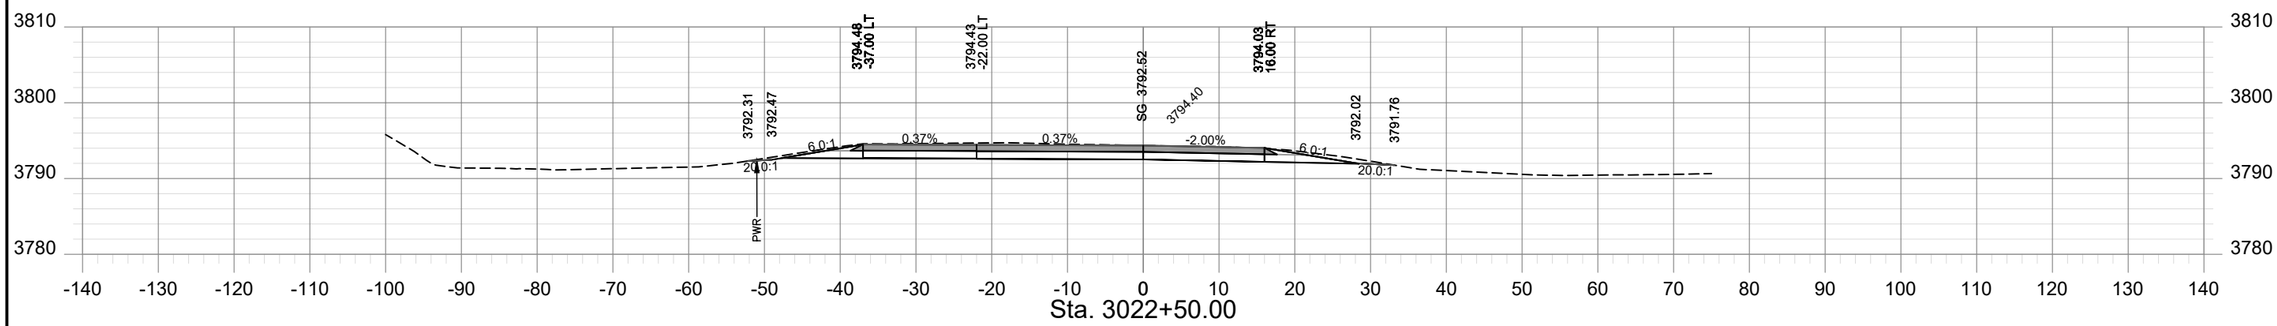

Sta. 3022+50.00

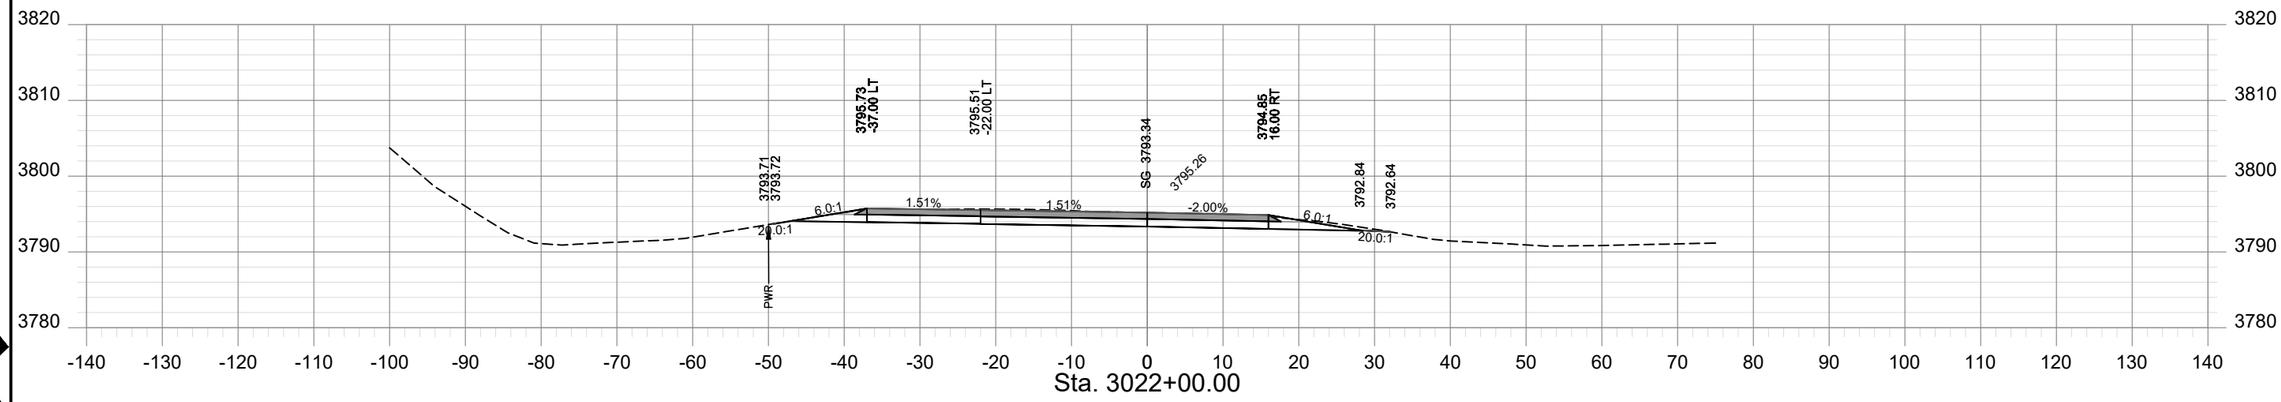

Sta. 3022+00.00

SHEET NO.
XS - 98

PROJECT NAME: TAFT - WEST
COUNTY: MINERAL COUNTY
PROJECT ID: IM-NHFP 90-1(228)3
UPN: 9487000

CHECKED BY	LFISCHER	6/29/23
REVIEWED BY	SMARSHALL	6/29/23
DESIGNED BY	BJOHNSON	6/29/23


9487000RDLAYZ20.DWG


MONTANA
Department of Transportation

ROAD PLANS

12/21/2023 12:13 PM

AWARD COPY

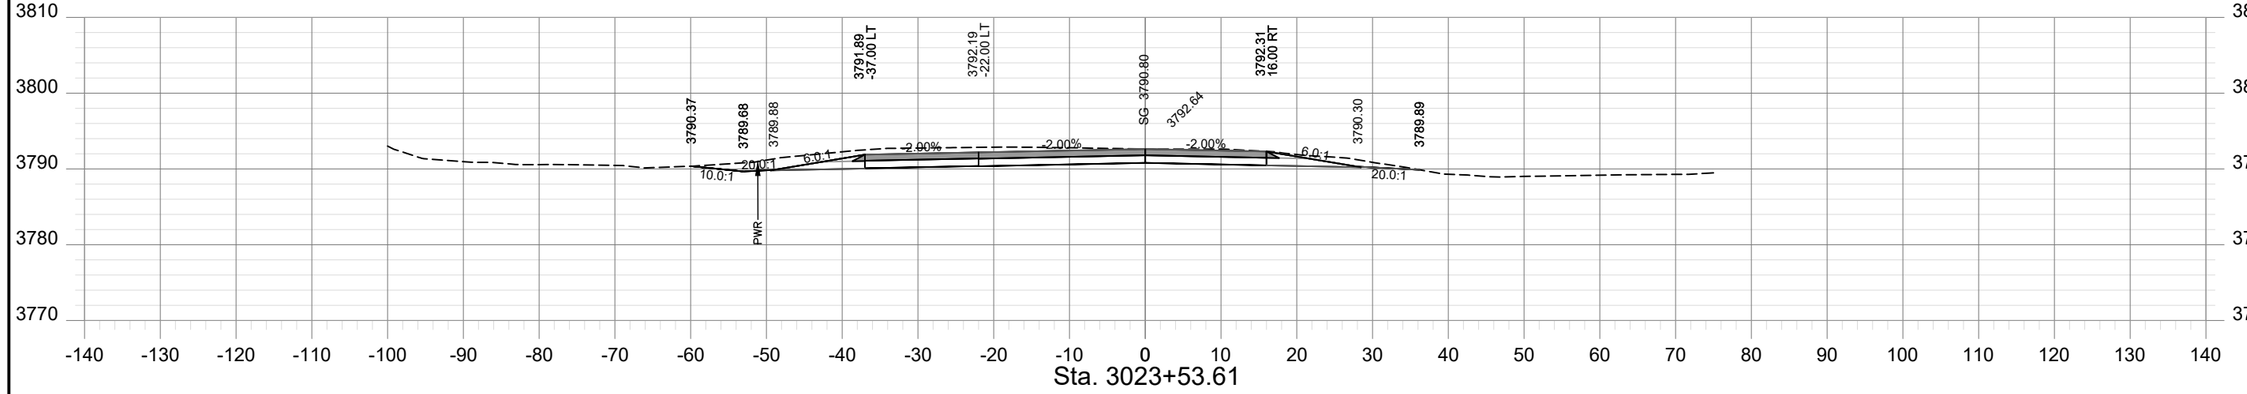

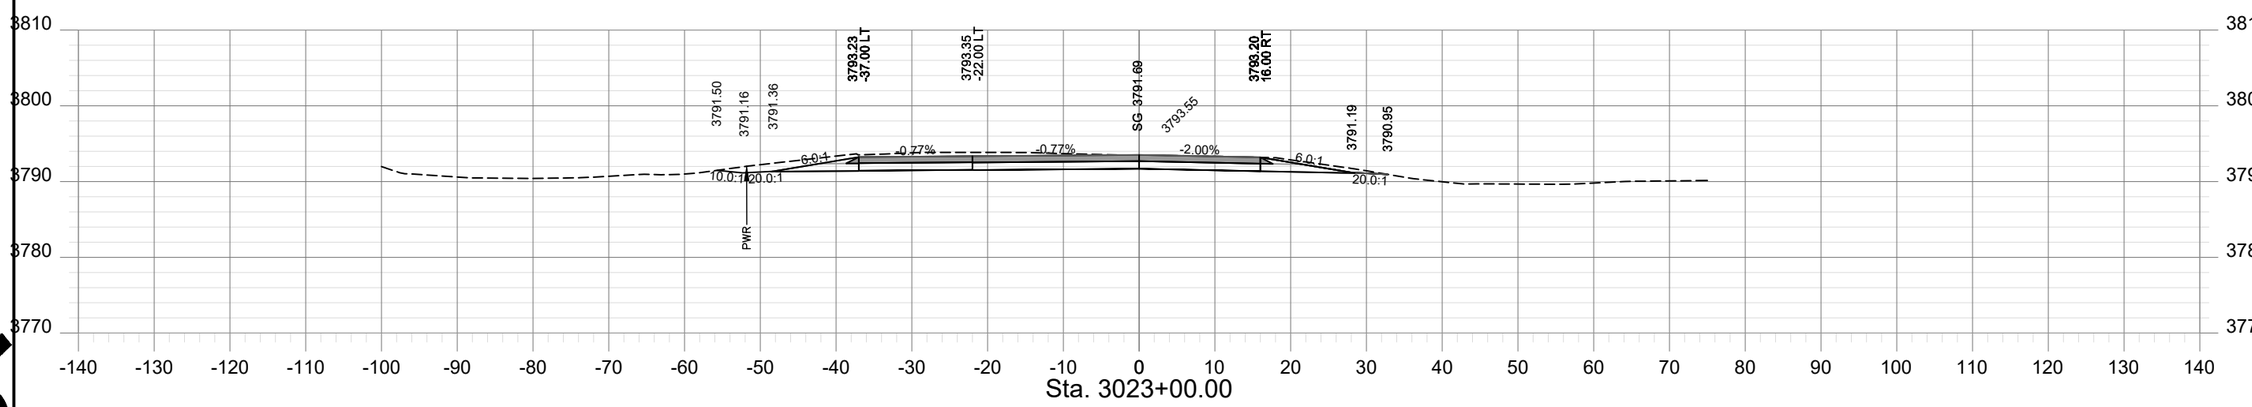

HDR

SHEET NO.
XS - 99

PROJECT NAME: TAFT - WEST
COUNTY: MINERAL COUNTY
PROJECT ID: IM-NHFP 90-1(228)3
UPN: 9487000

CHECKED BY	LFISCHER	6/29/23
REVIEWED BY	SMARSHALL	6/29/23
DESIGNED BY	BJOHNSON	6/29/23

9487000RDLAYZ20.DWG

MONTANA
Department of Transportation

ROAD PLANS

12/21/2023 10:26 AM

AWARD COPY

SHEET NO.
XS - 100

PROJECT NAME	TAFT - WEST		
COUNTY	MINERAL COUNTY		
PROJECT ID	IM-NHFP 90-1(228)3		
UPN	9487000		
CHECKED BY	LFISCHER	6/29/23	
REVIEWED BY	SMARSHALL	6/29/23	
DESIGNED BY	BJOHNSON	6/29/23	


9487000RDLAYZ20.DWG

MONTANA
Department of Transportation

ROAD PLANS

12/21/2023 10:26 AM

AWARD COPY

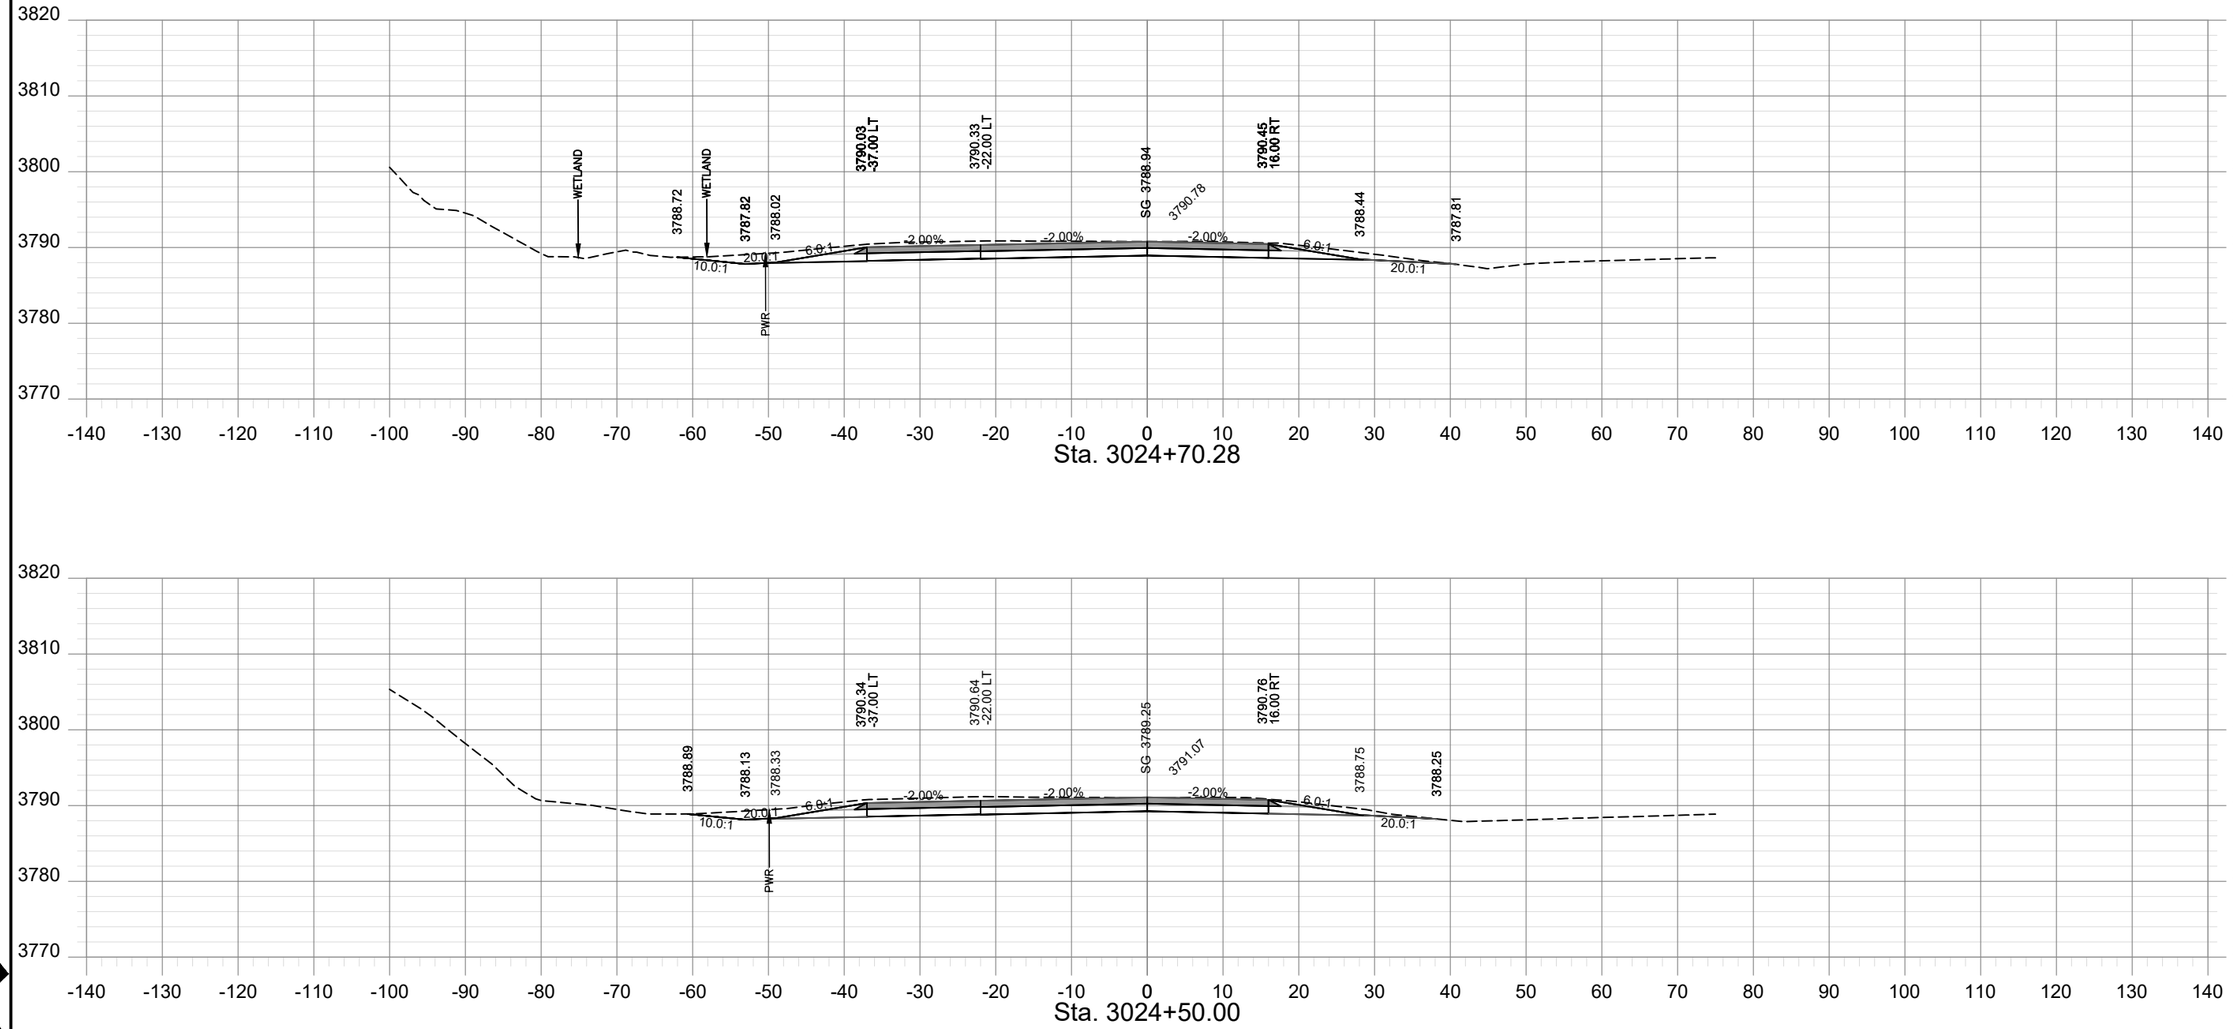

SHEET NO.
XS - 101


PROJECT NAME	TAFT - WEST				
COUNTY	MINERAL COUNTY				
PROJECT ID	IM-NHFP 90-1(228)3				
UPN	9487000				
		CHECKED BY	LFISCHER	6/29/23	
		REVIEWED BY	SMARSHALL	6/29/23	
		DESIGNED BY	BJOHNSON	6/29/23	
		9487000RDLAYZ20.DWG			

MONTANA
Department of Transportation


ROAD PLANS

12/21/2023 10:26 AM


AWARD COPY

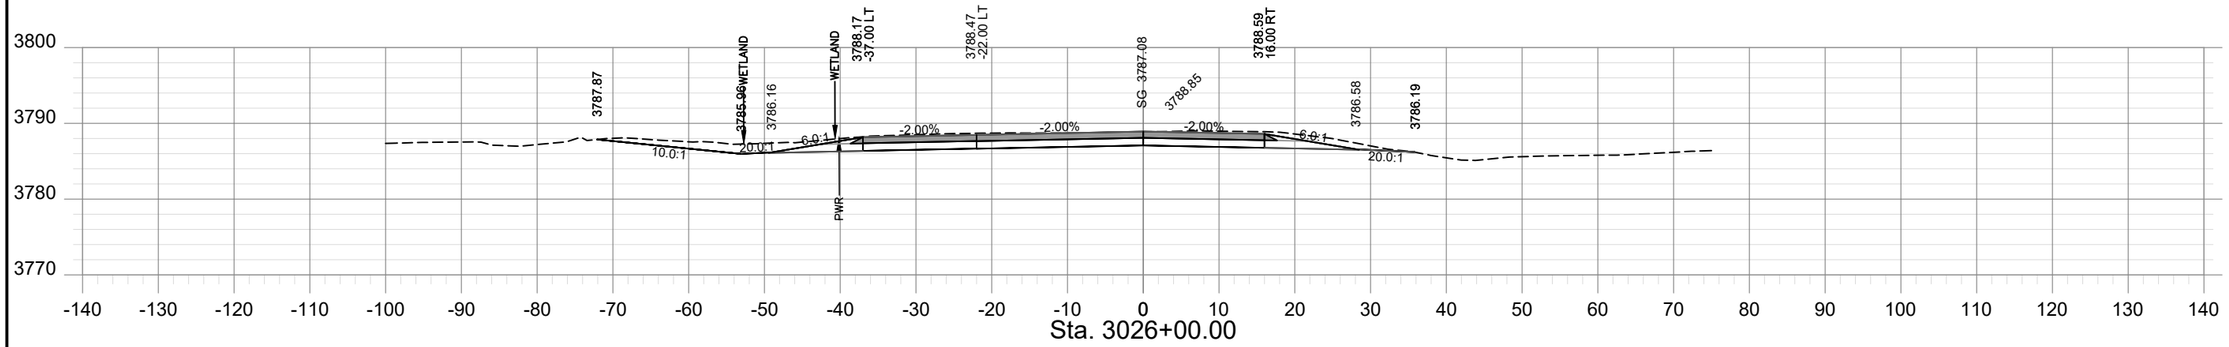

Sta. 3026+00.00

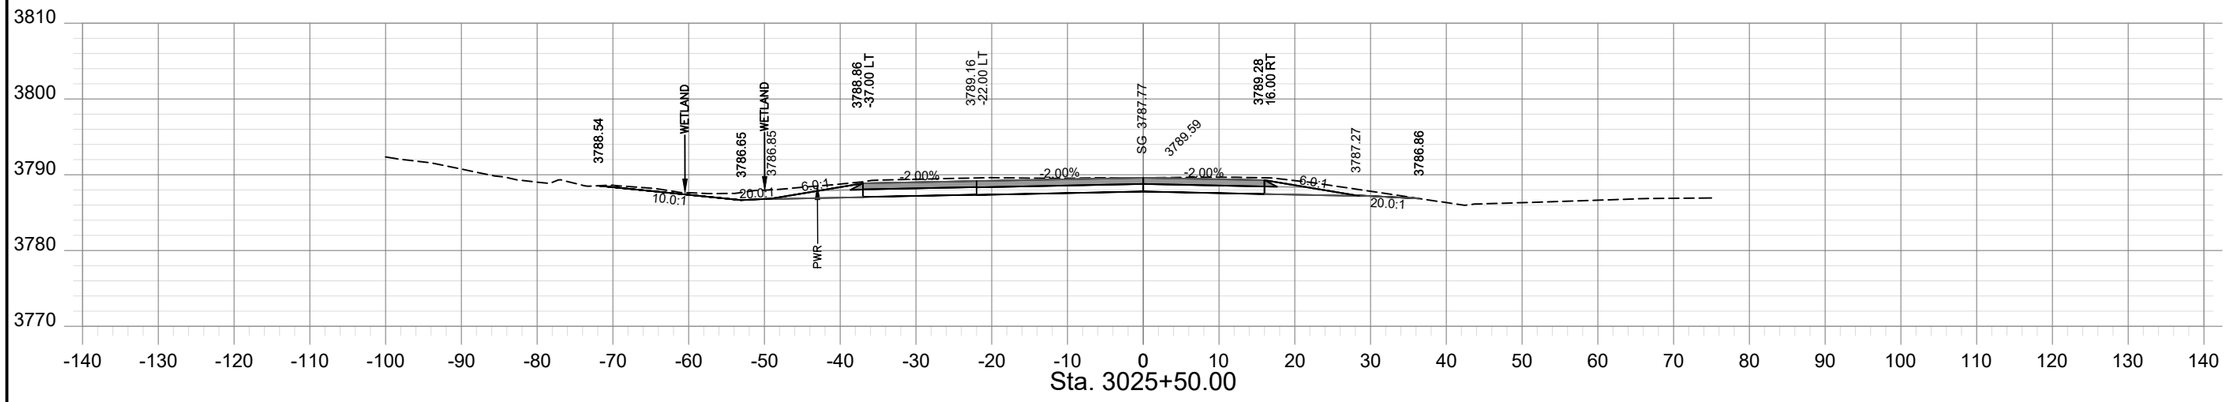

Sta. 3025+50.00

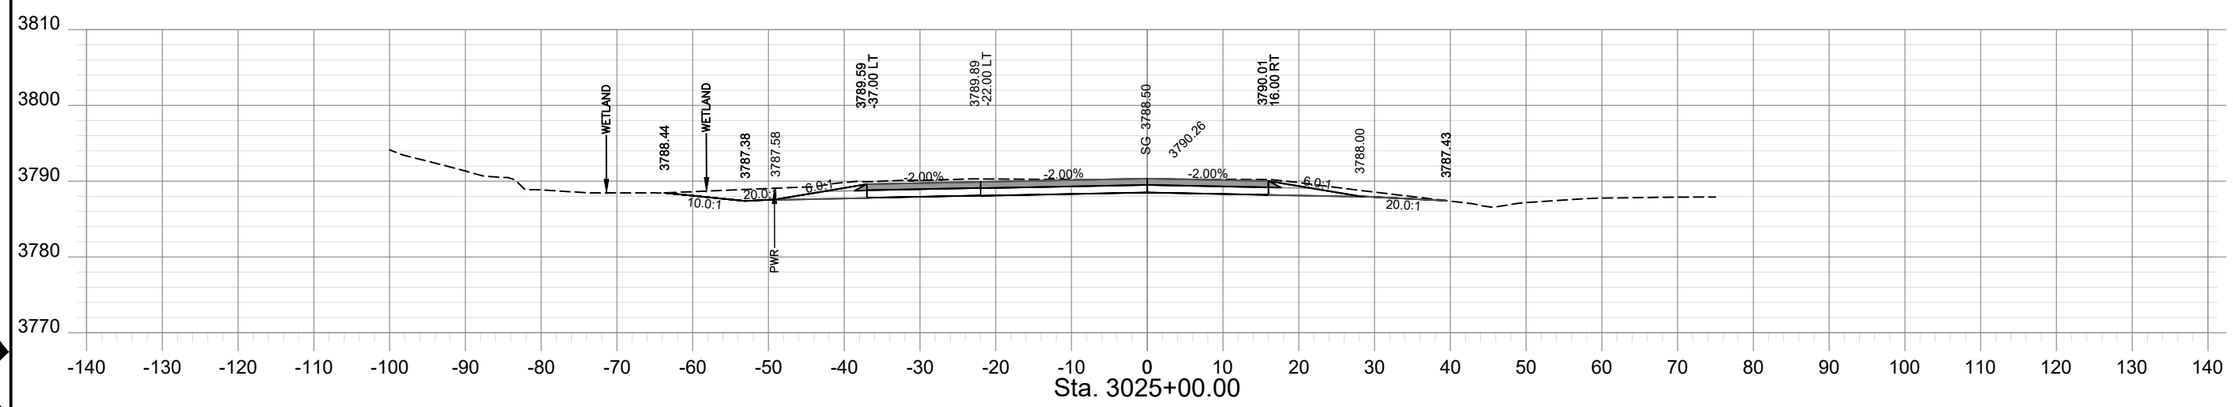

Sta. 3025+00.00

SHEET NO.
XS - 102

PROJECT NAME: TAFT - WEST
COUNTY: MINERAL COUNTY
PROJECT ID: IM-NHFP 90-1(228)3
UPN: 9487000

CHECKED BY	LFISCHER	6/29/23	
REVIEWED BY	SMARSHALL	6/29/23	
DESIGNED BY	BJOHNSON	6/29/23	

9487000RDLAYZ20.DWG


MONTANA
Department of Transportation

ROAD PLANS


12/21/2023 10:26 AM

HDR


AWARD COPY

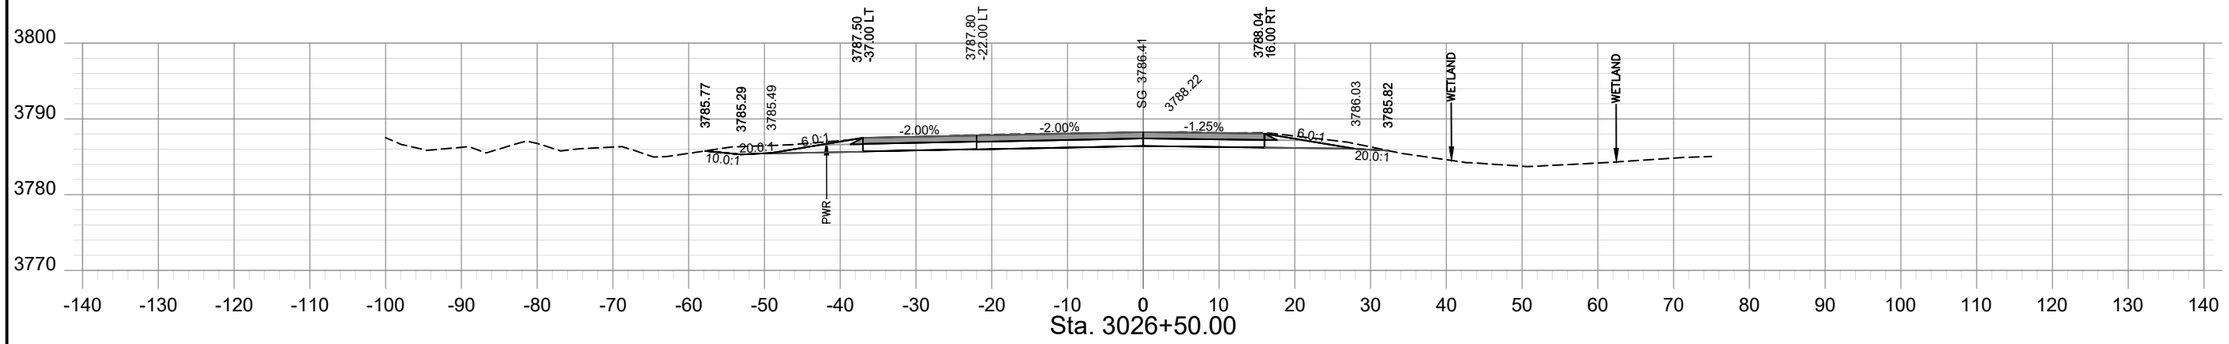

Sta. 3026+50.00

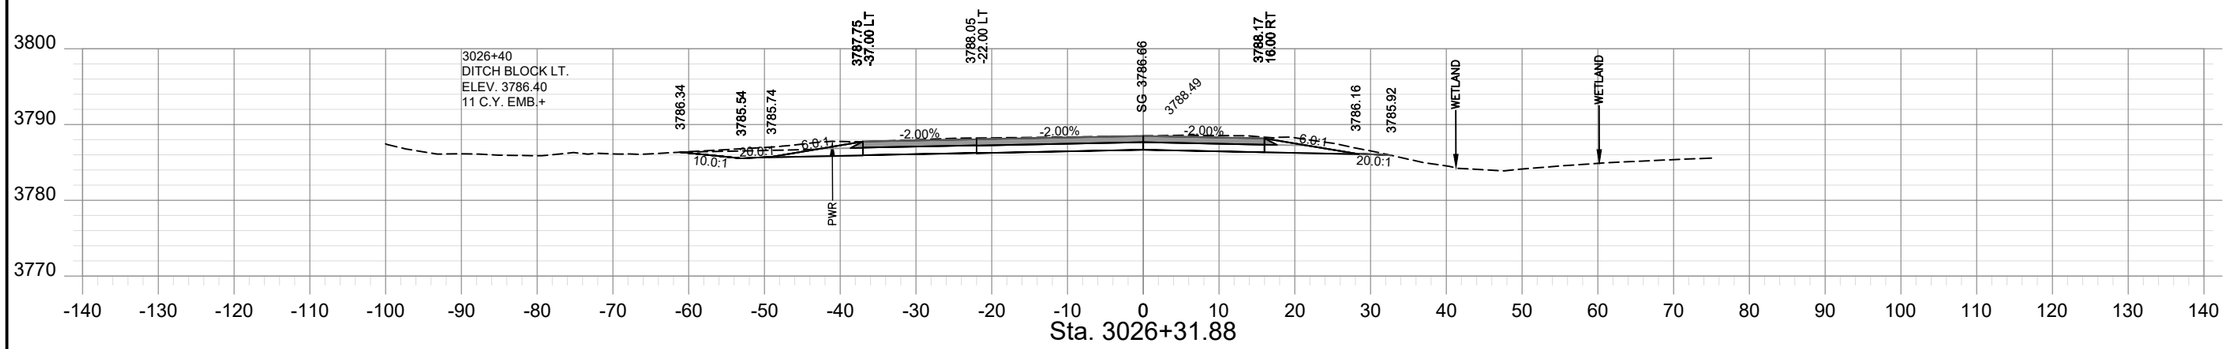

Sta. 3026+31.88

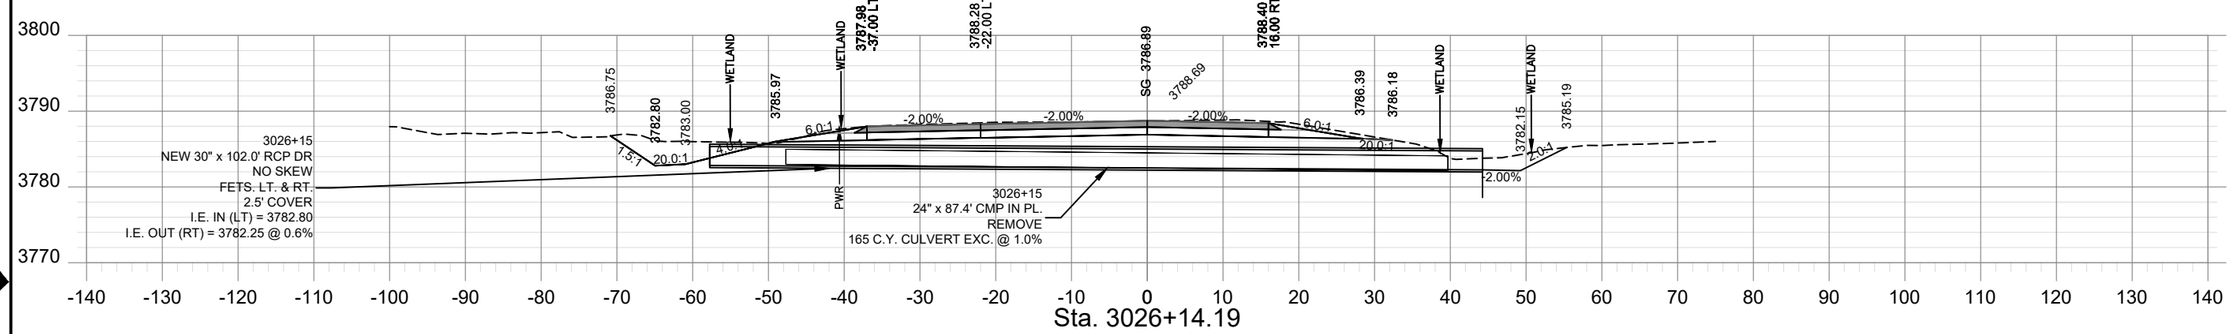

Sta. 3026+14.19

SHEET NO.
XS - 103

PROJECT NAME: TAFT - WEST
COUNTY: MINERAL COUNTY
PROJECT ID: IM-NHFP 90-1(228)3
UPN: 9487000

CHECKED BY	LFISCHER	6/29/23
REVIEWED BY	SMARSHALL	6/29/23
DESIGNED BY	BJOHNSON	6/29/23

9487000RDLAYZ20.DWG


MONTANA
Department of Transportation

ROAD PLANS


12/21/2023 10:26 AM

HDR


AWARD COPY

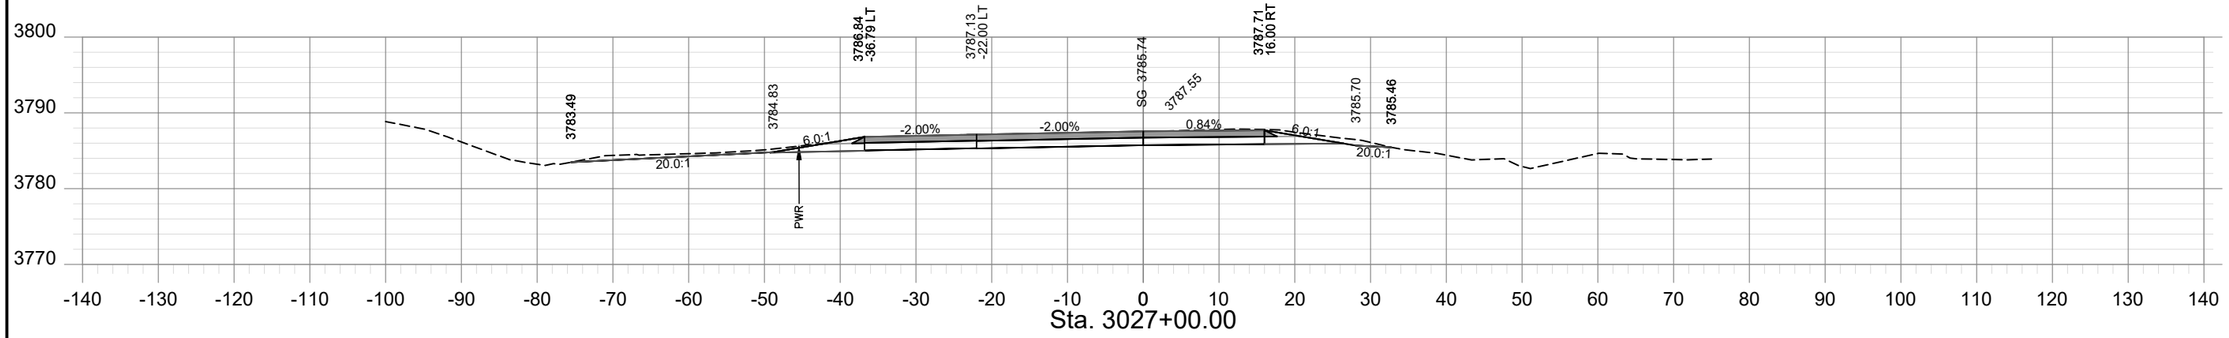

Sta. 3027+00.00

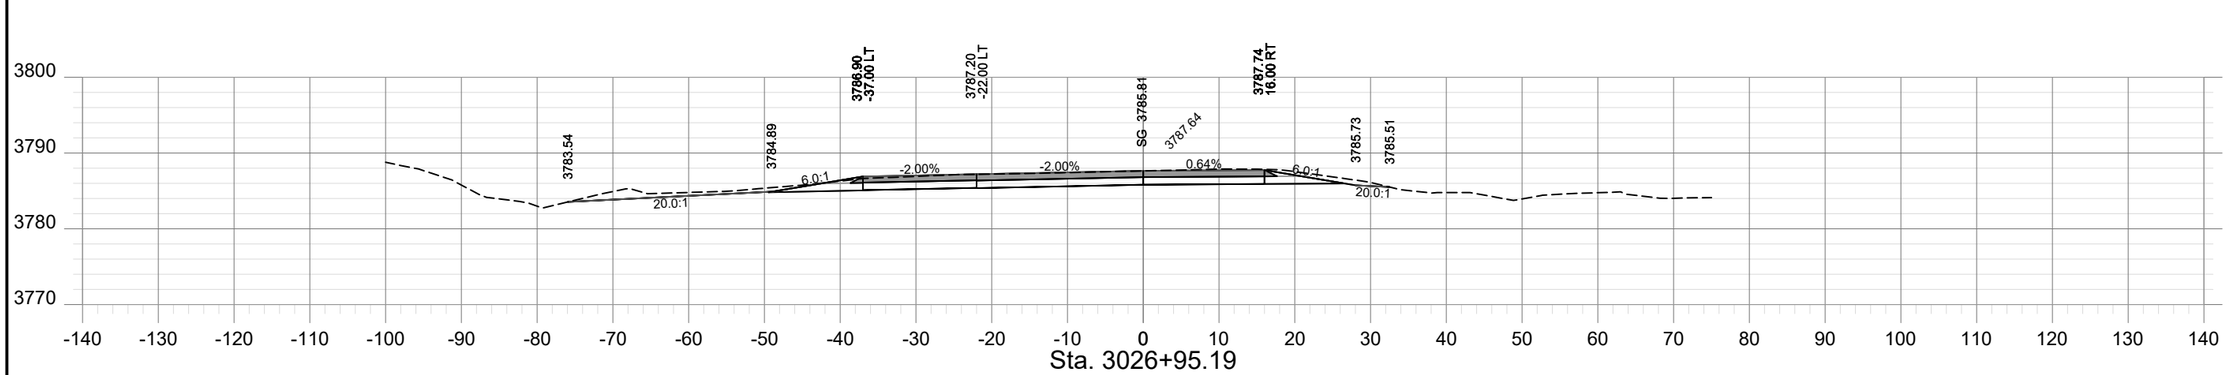

Sta. 3026+95.19

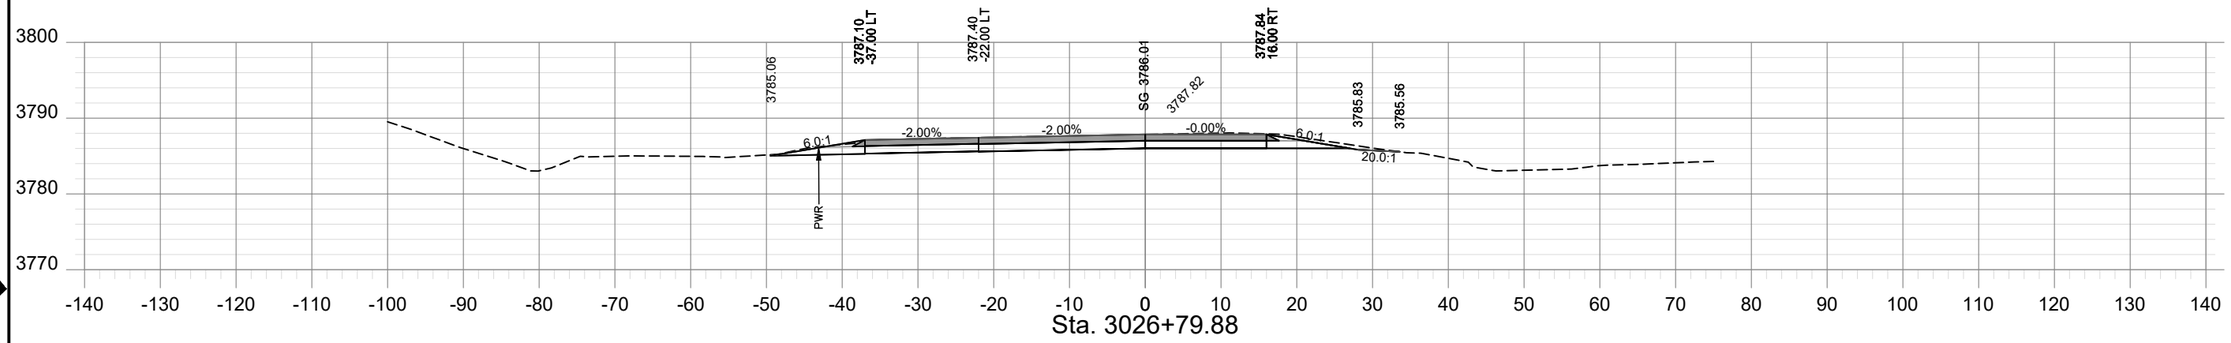

Sta. 3026+79.88

SHEET NO.
XS - 104

PROJECT NAME: TAFT - WEST
COUNTY: MINERAL COUNTY
PROJECT ID: IM-NHFP 90-1(228)3
UPN: 9487000

CHECKED BY	LFISCHER	6/29/23
REVIEWED BY	SMARSHALL	6/29/23
DESIGNED BY	BJOHNSON	6/29/23

9487000RDLAYZ20.DWG


MONTANA
Department of Transportation

ROAD PLANS


12/21/2023 10:26 AM

HDR


AWARD COPY

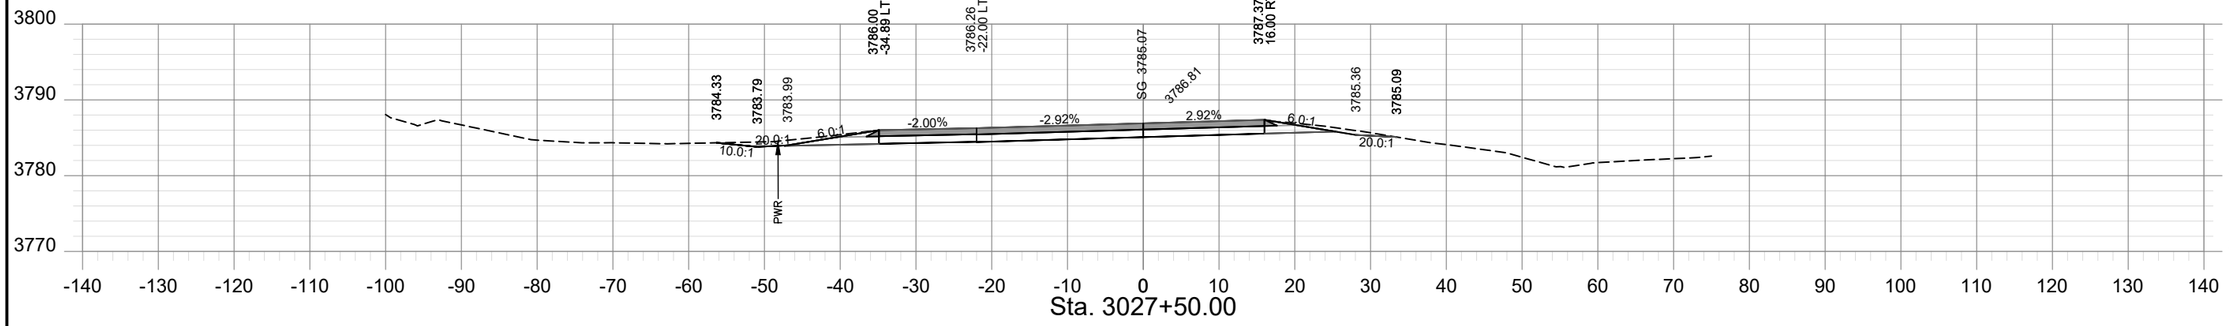

Sta. 3027+50.00

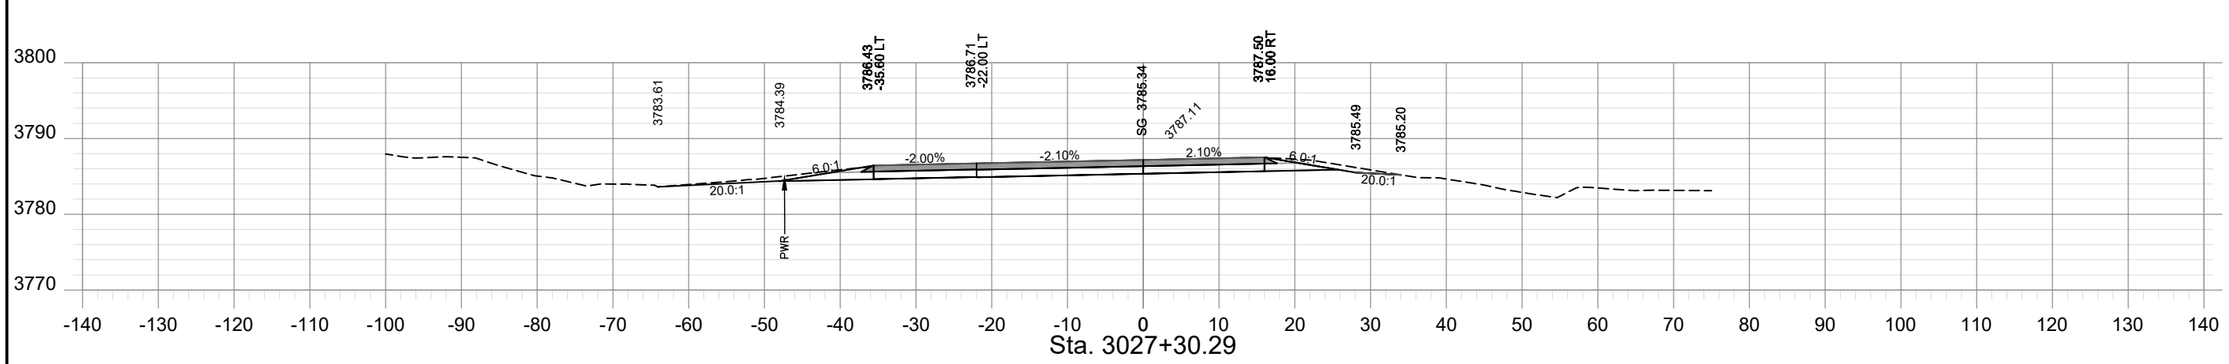

Sta. 3027+30.29

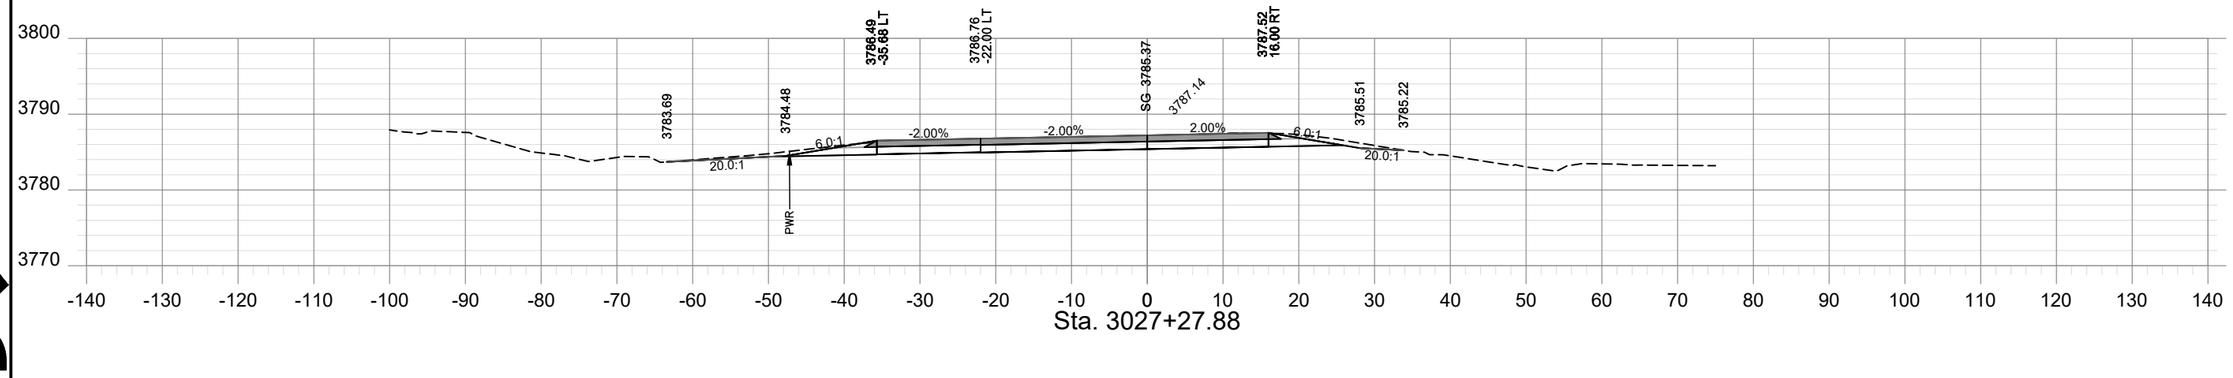

Sta. 3027+27.88

SHEET NO.
XS - 105

PROJECT NAME: TAFT - WEST
COUNTY: MINERAL COUNTY
PROJECT ID: IM-NHFP 90-1(228)3
UPN: 9487000

CHECKED BY	LFISCHER	6/29/23
REVIEWED BY	SMARSHALL	6/29/23
DESIGNED BY	BJOHNSON	6/29/23


9487000RDLAYZ20.DWG

MONTANA
Department of Transportation


ROAD PLANS

12/21/2023 10:26 AM


AWARD COPY

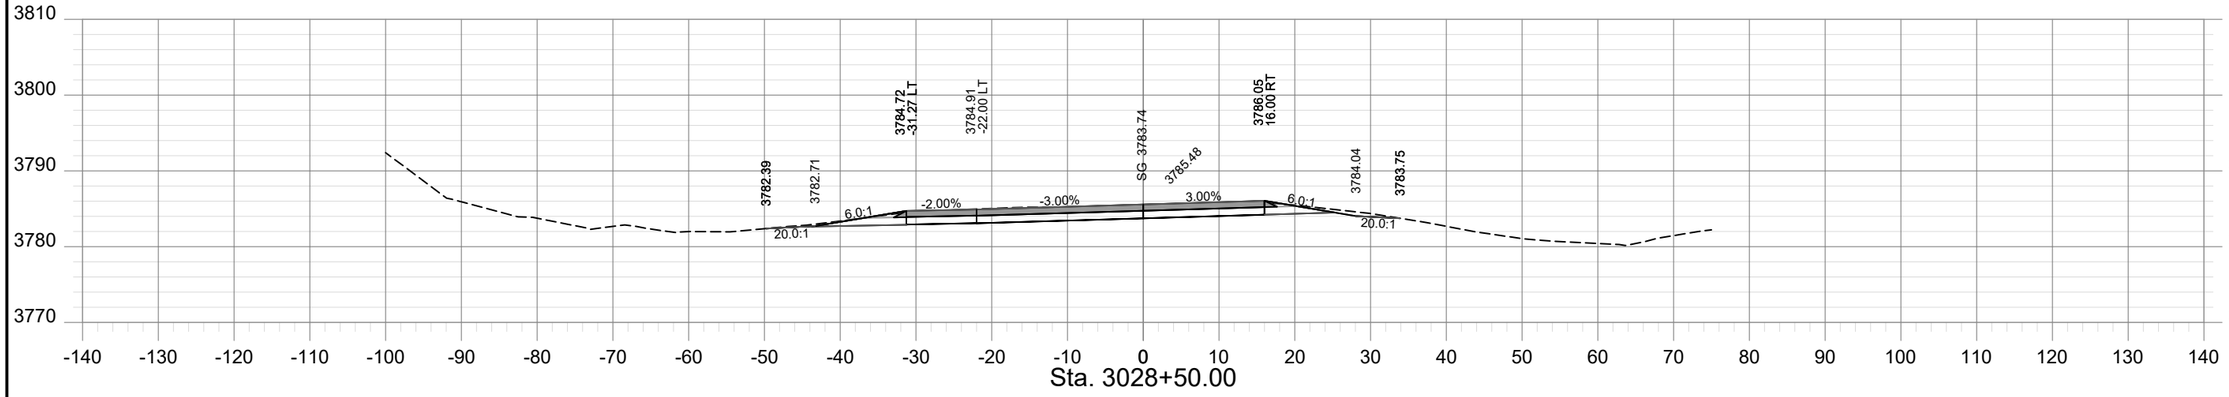

Sta. 3028+50.00

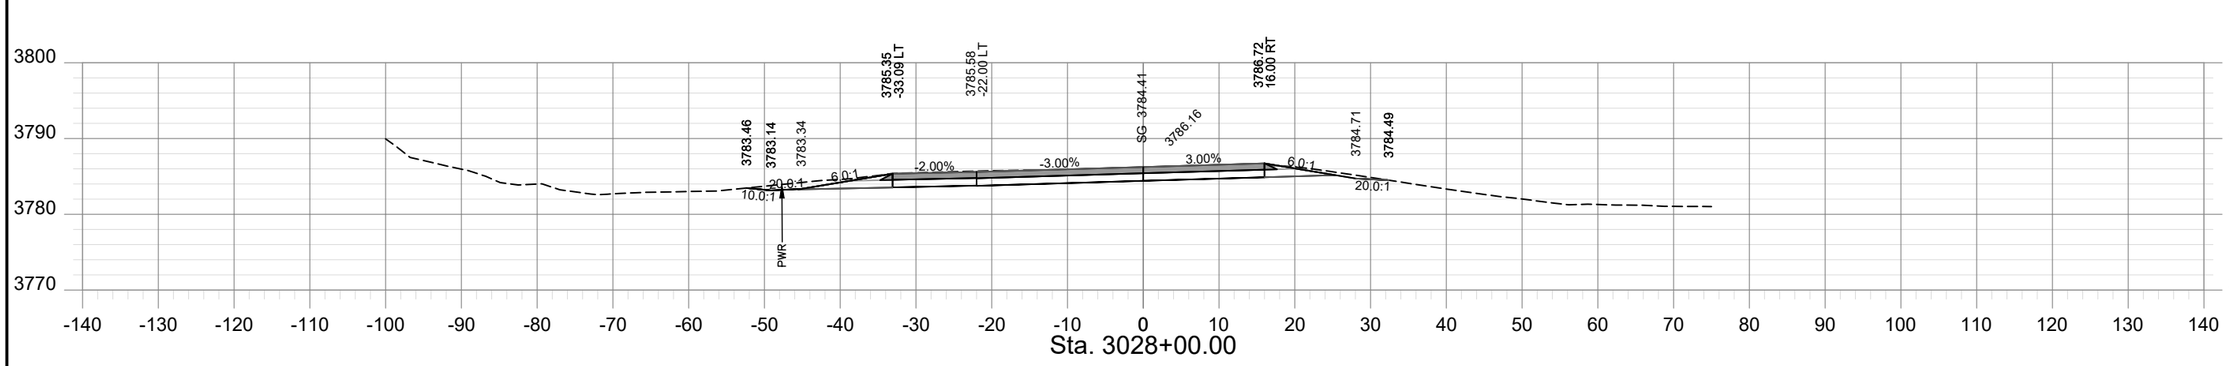

Sta. 3028+00.00

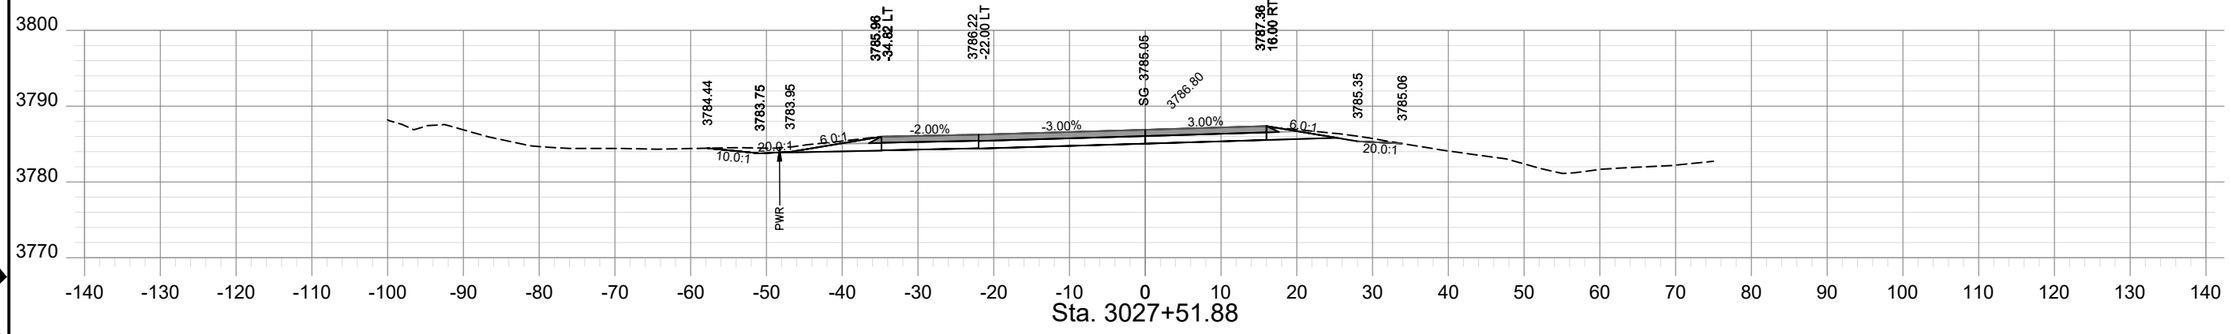

Sta. 3027+51.88

SHEET NO.
XS - 106

PROJECT NAME: TAFT - WEST
COUNTY: MINERAL COUNTY
PROJECT ID: IM-NHFP 90-1(228)3
UPN: 9487000

CHECKED BY	LFISCHER	6/29/23
REVIEWED BY	SMARSHALL	6/29/23
DESIGNED BY	BJOHNSON	6/29/23


9487000RDLAYZ20.DWG


MONTANA
Department of Transportation

ROAD PLANS

12/21/2023 10:26 AM

AWARD COPY

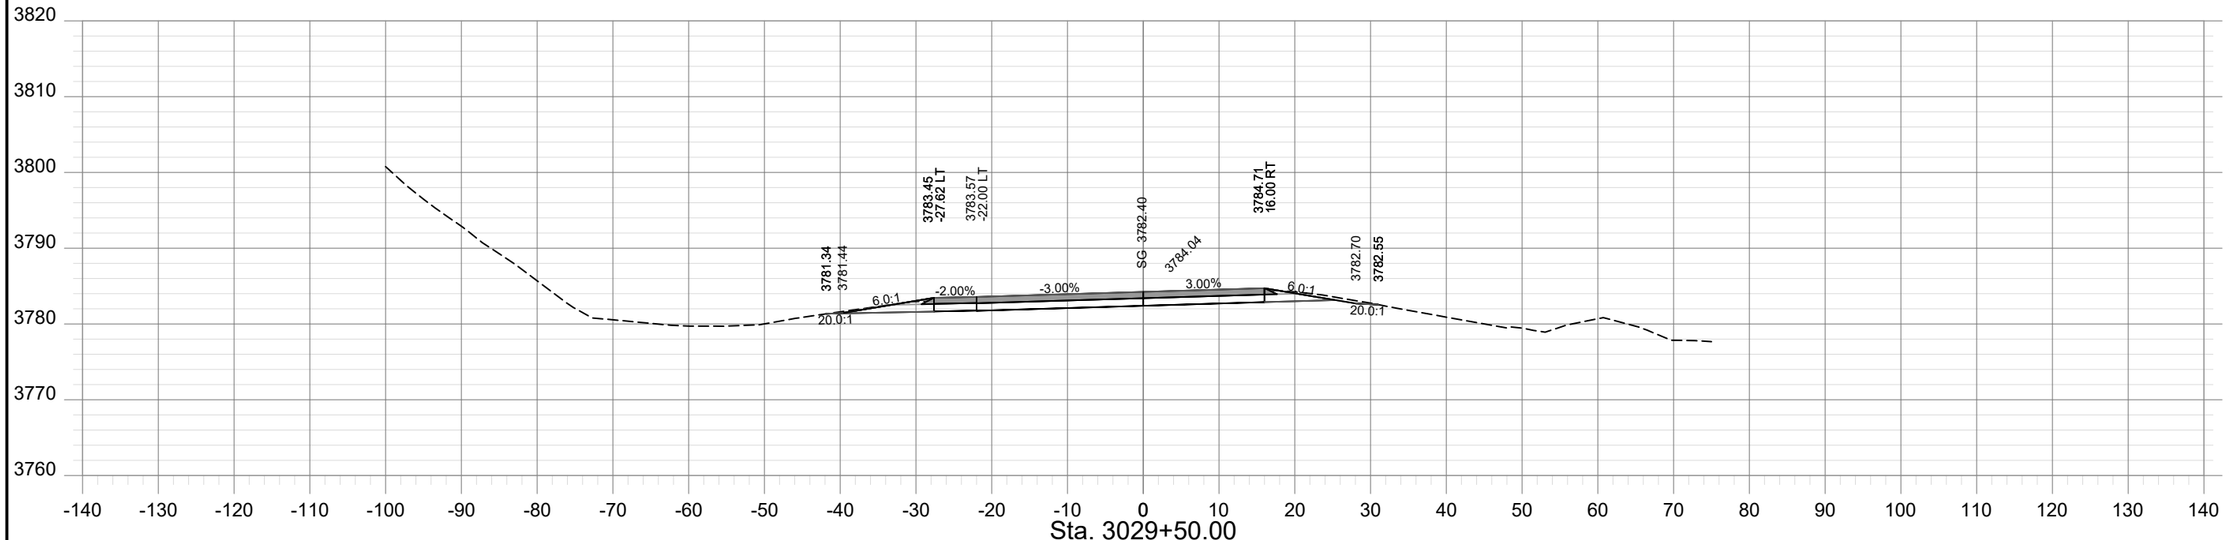

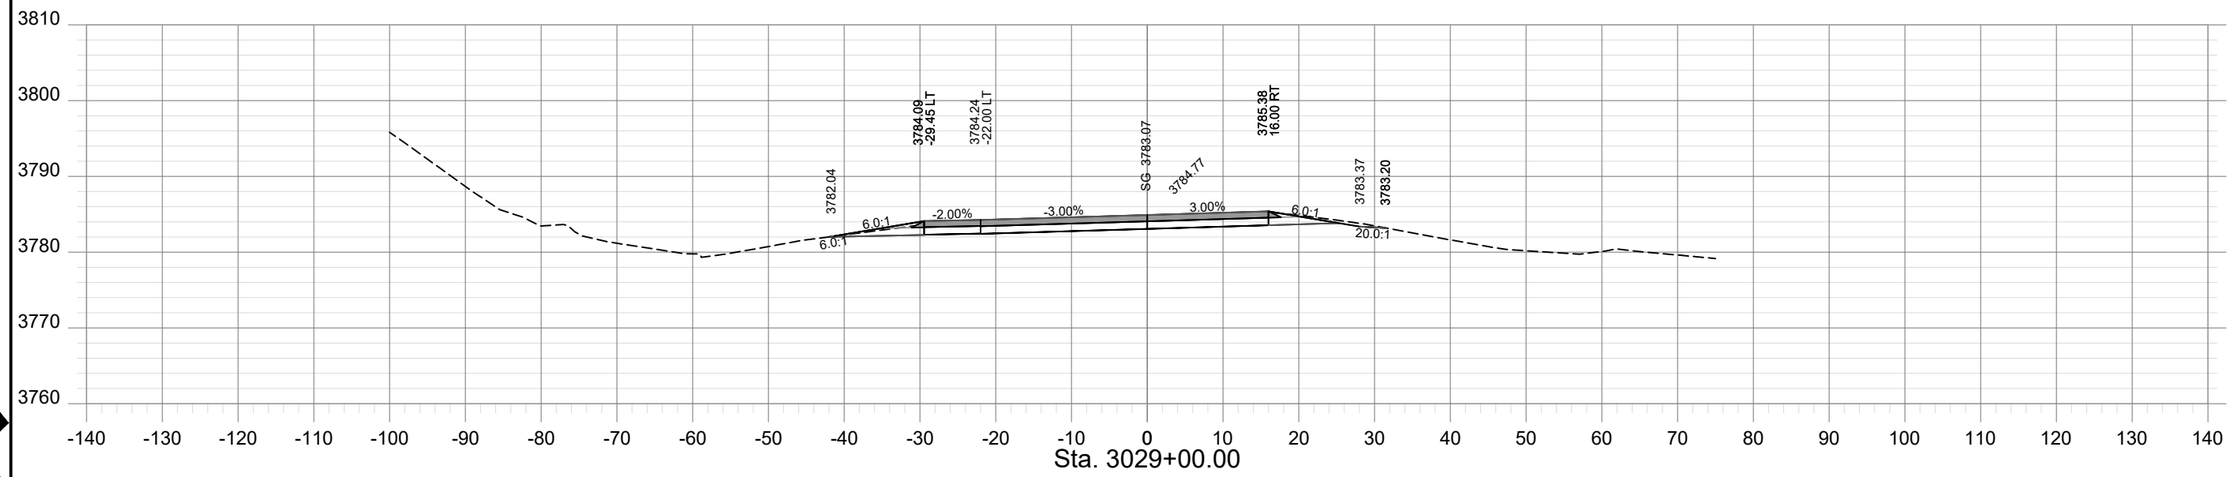

SHEET NO.
XS - 107

PROJECT NAME	TAFT - WEST
COUNTY	MINERAL COUNTY
PROJECT ID	IM-NHFP 90-1(228)3
UPN	9487000

CHECKED BY	LFISCHER	6/29/23	
REVIEWED BY	SMARSHALL	6/29/23	
DESIGNED BY	BJOHNSON	6/29/23	9487000RDLAYZ20.DWG


MONTANA
Department of Transportation

ROAD PLANS

12/21/2023 10:26 AM

HDR

AWARD COPY

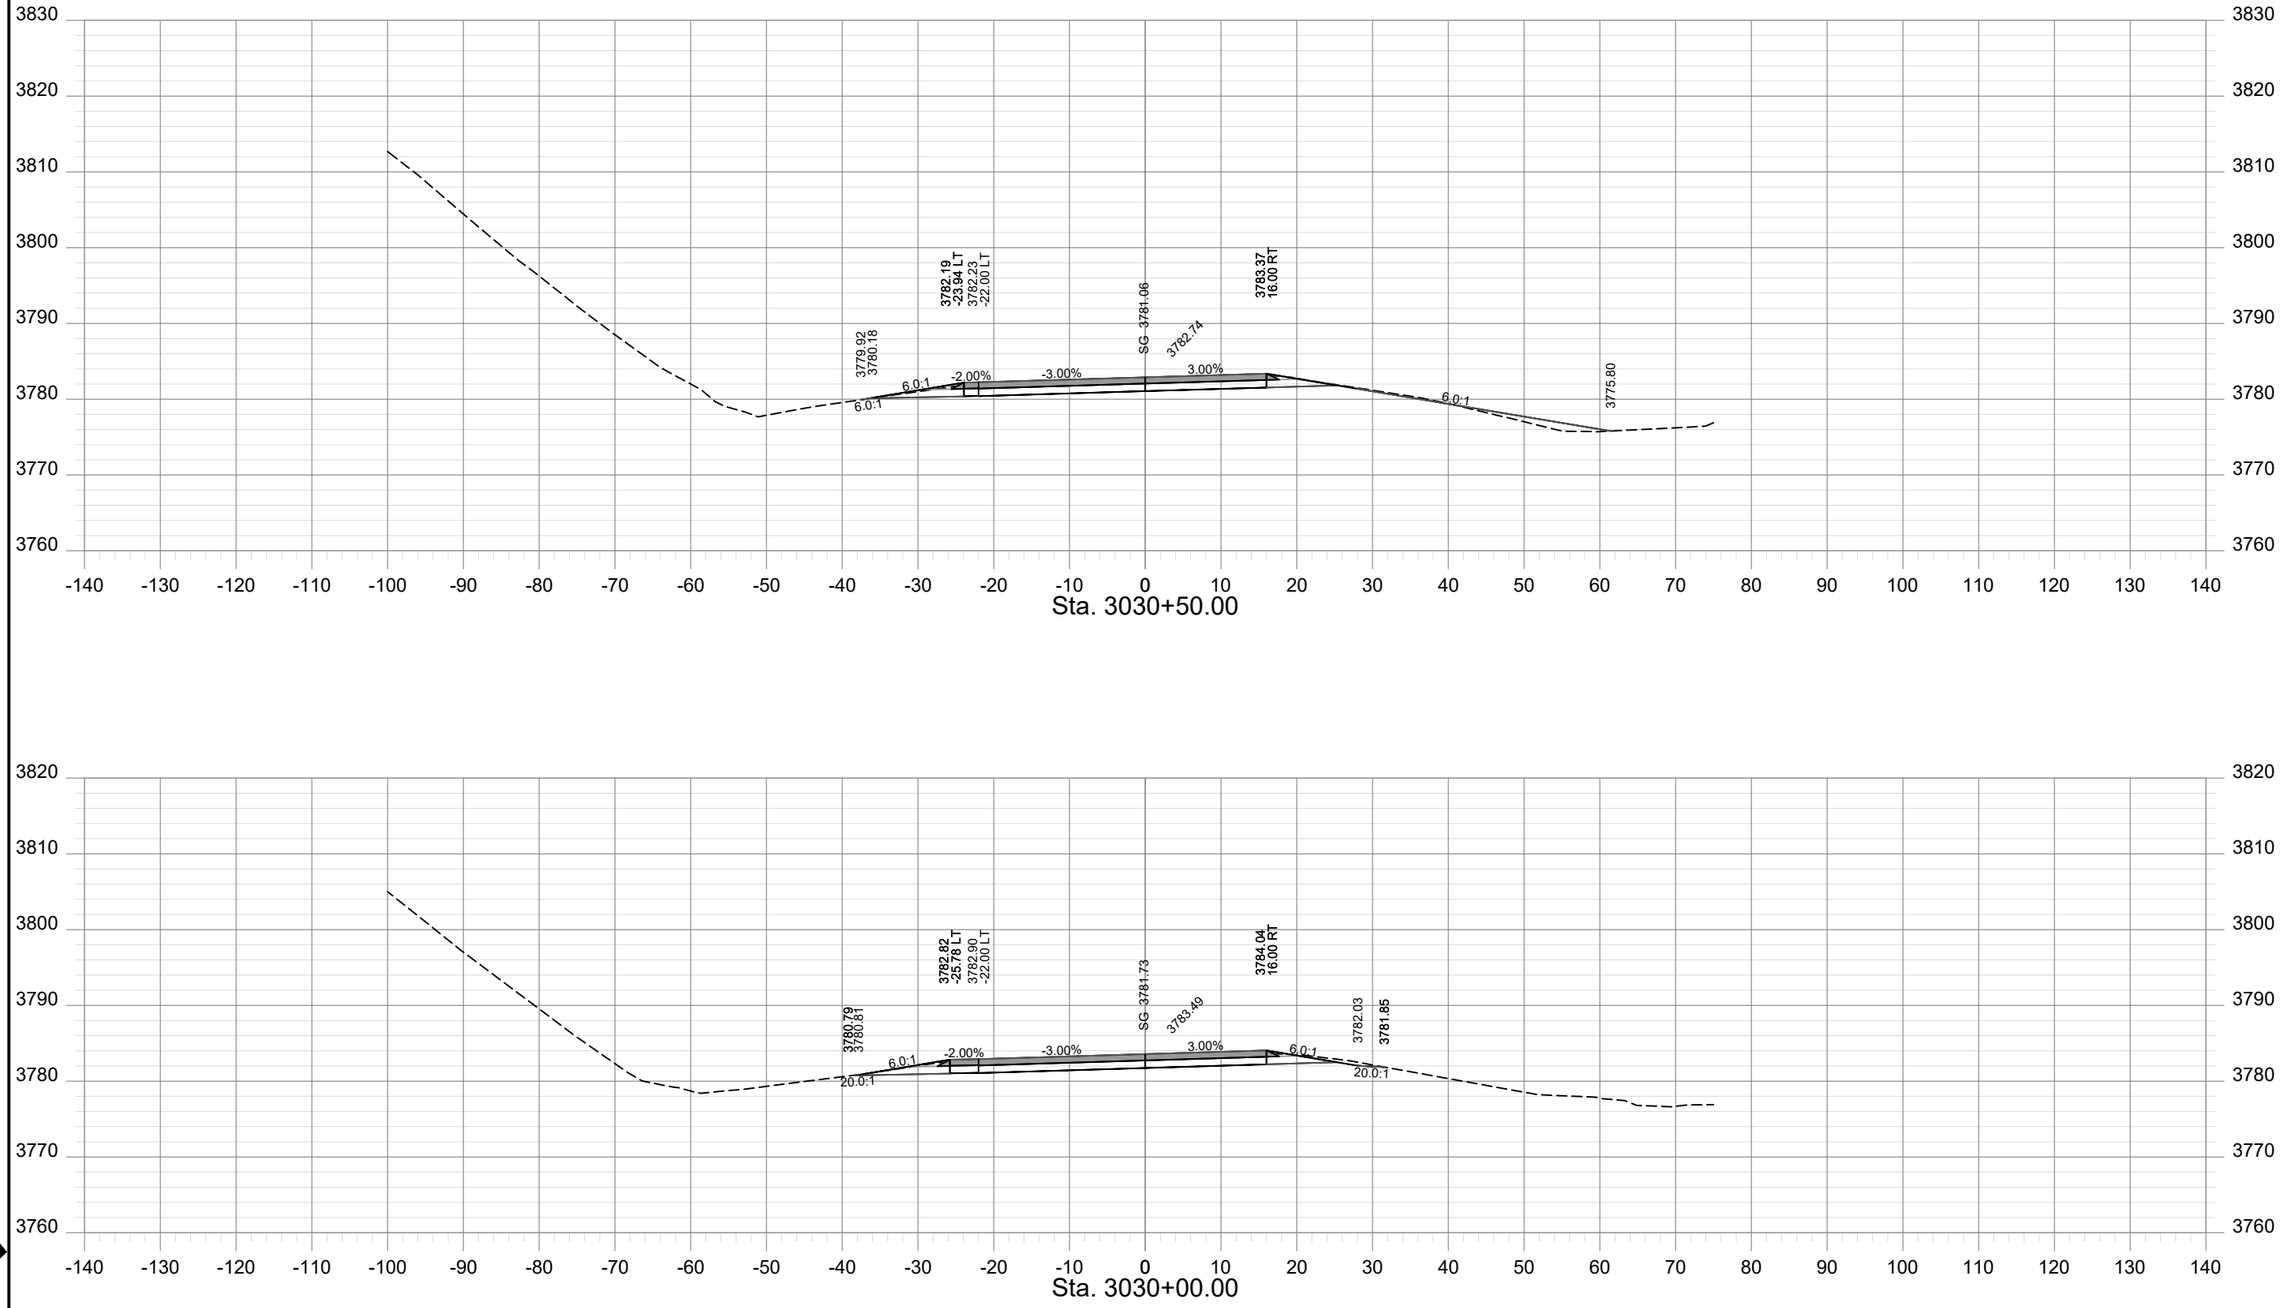

SHEET NO.
XS - 108

PROJECT NAME	TAFT - WEST			
COUNTY	MINERAL COUNTY			
PROJECT ID	IM-NHFP 90-1(228)3			
UPN	9487000			
CHECKED BY	LFISCHER	6/29/23		
REVIEWED BY	SMARSHALL	6/29/23		
DESIGNED BY	BJOHNSON	6/29/23		

MONTANA
Department of Transportation

ROAD PLANS


12/21/2023 12:13 PM

9487000RDLAYZ20.DWG

HDR

AWARD COPY

SHEET NO.
XS - 109

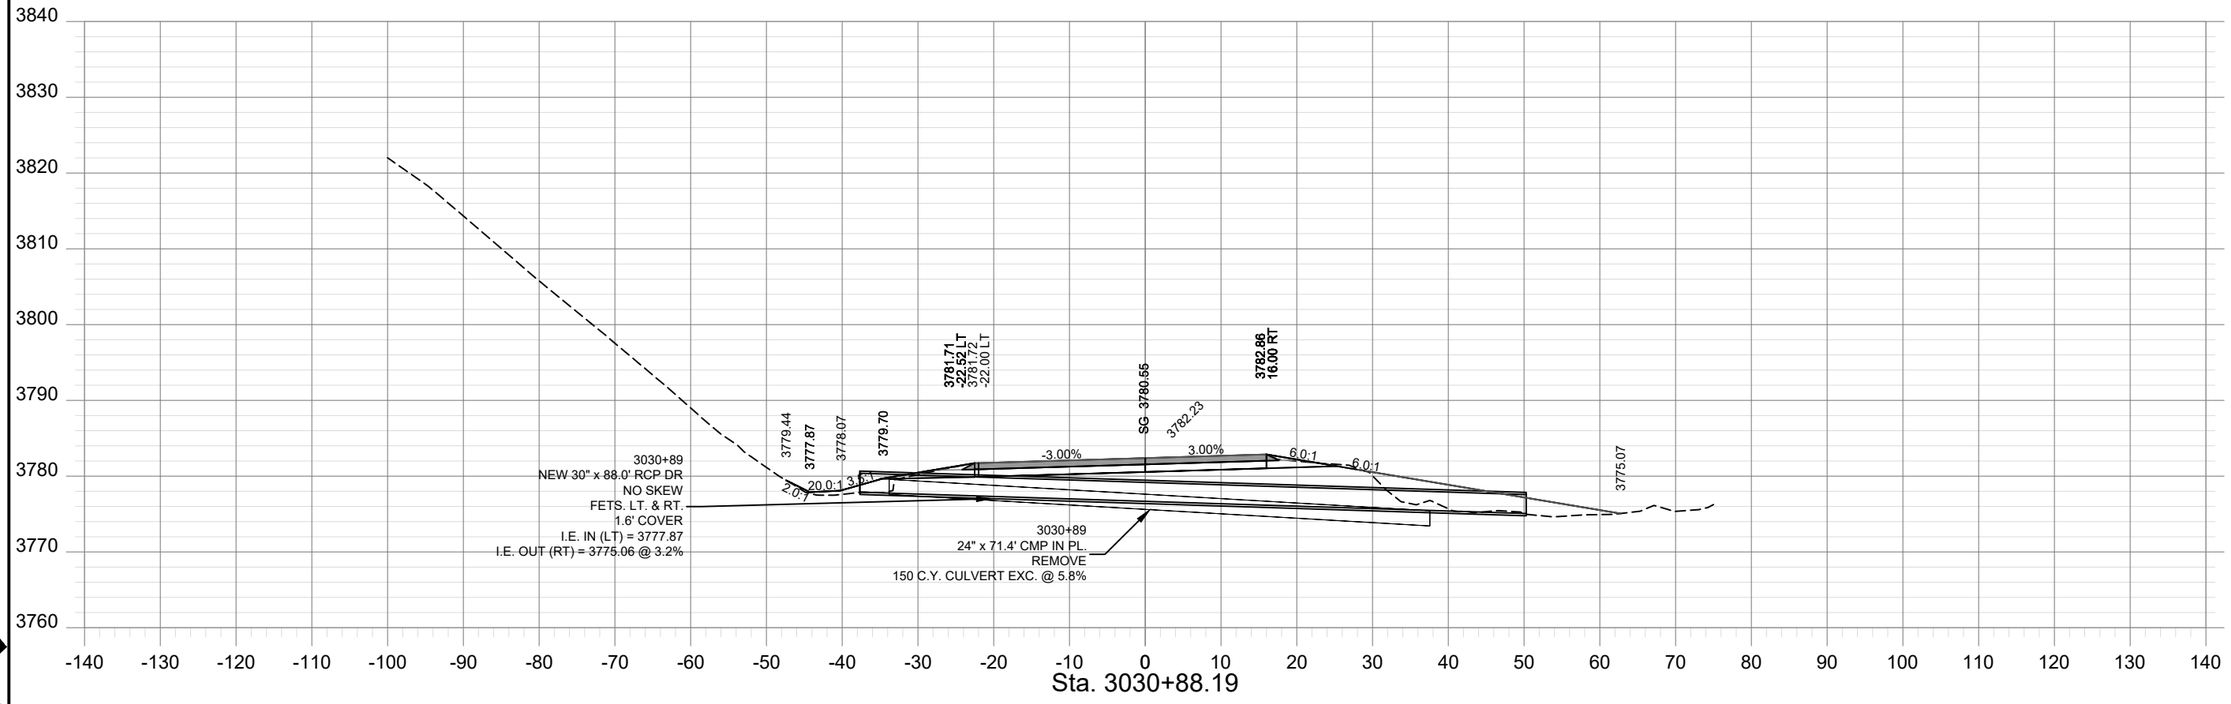

PROJECT NAME	TAFT - WEST		
COUNTY	MINERAL COUNTY		
PROJECT ID	IM-NHFP 90-1(228)3		
UPN	9487000		
CHECKED BY	LFISCHER	6/29/23	
REVIEWED BY	SMARSHALL	6/29/23	
DESIGNED BY	BJOHNSON	6/29/23	

MONTANA
Department of Transportation


ROAD PLANS

12/21/2023 10:26 AM

9487000RDLAYZ20.DWG

AWARD COPY

SHEET NO.
XS - 110

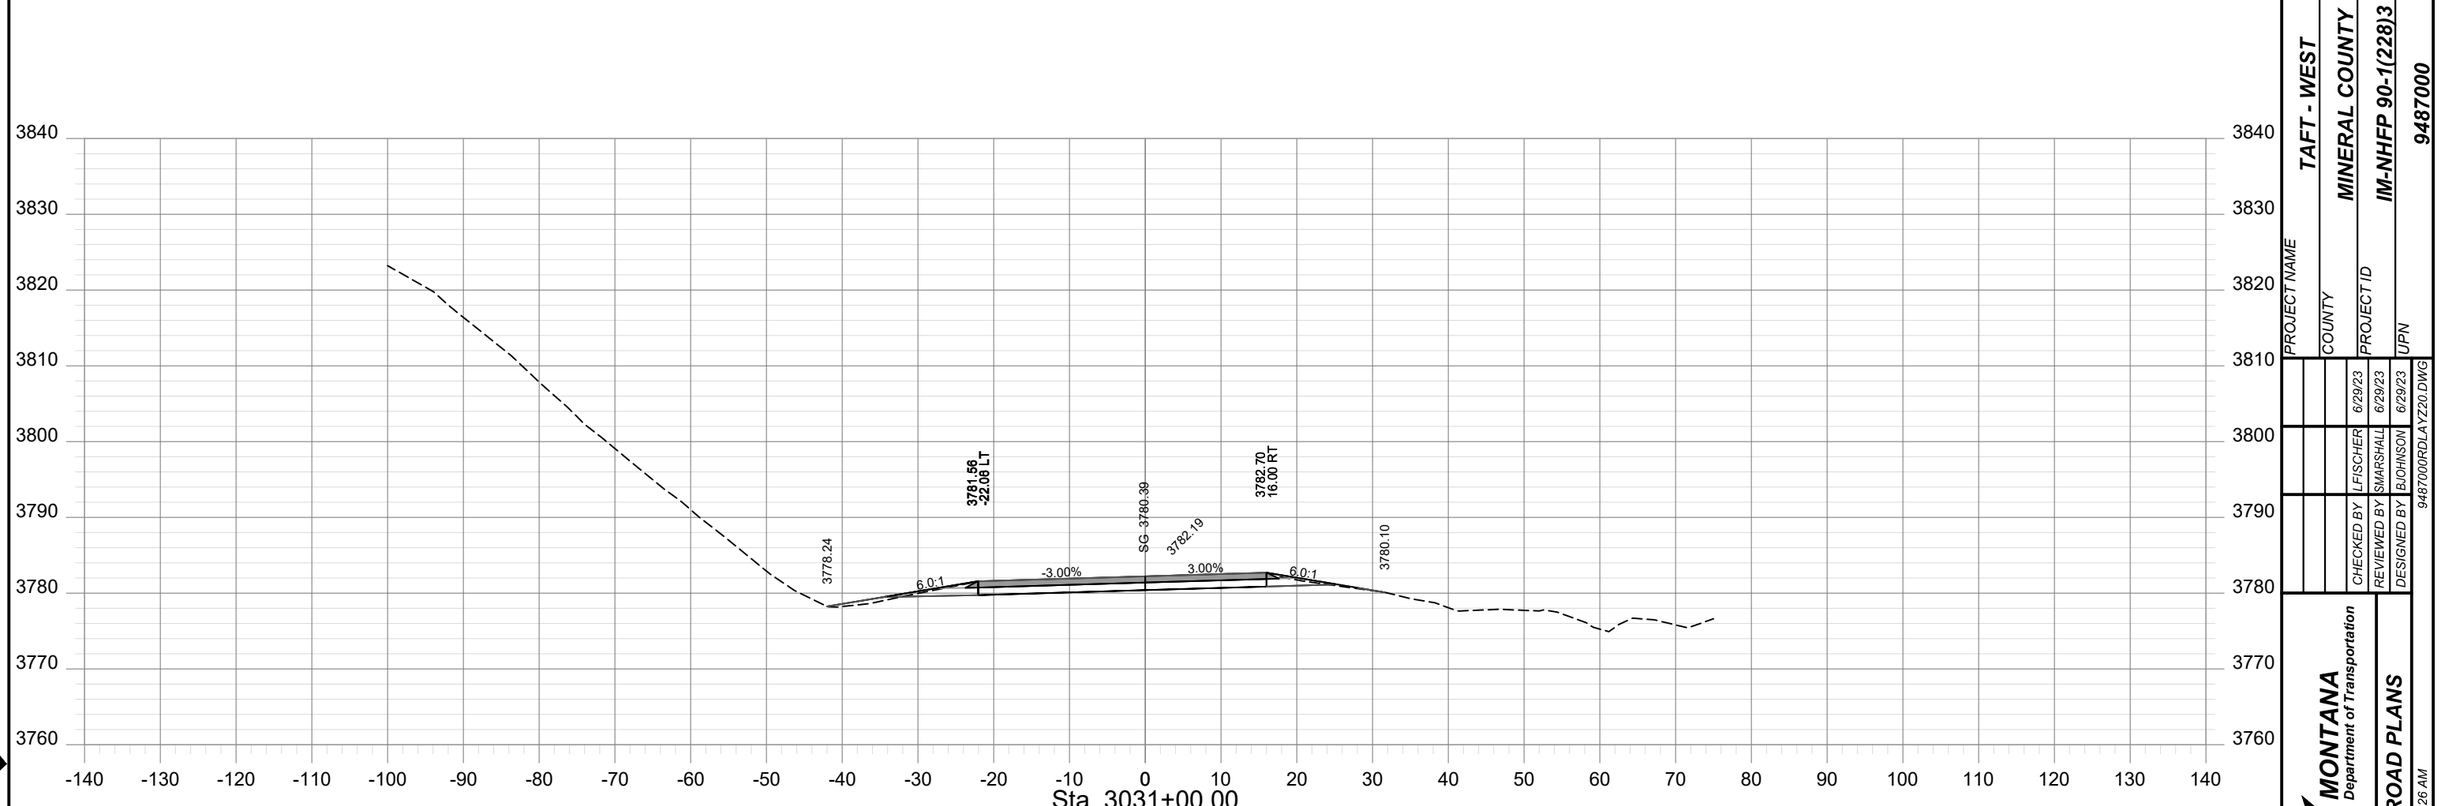

PROJECT NAME	TAFT - WEST
COUNTY	MINERAL COUNTY
PROJECT ID	IM-NHFP 90-1(228)3
UPN	9487000
CHECKED BY	LFISCHER 6/29/23
REVIEWED BY	SMARSHALL 6/29/23
DESIGNED BY	BJOHNSON 6/29/23


9487000RDLAYZ20.DWG

MONTANA
Department of Transportation

ROAD PLANS

12/21/2023 10:26 AM

AWARD COPY

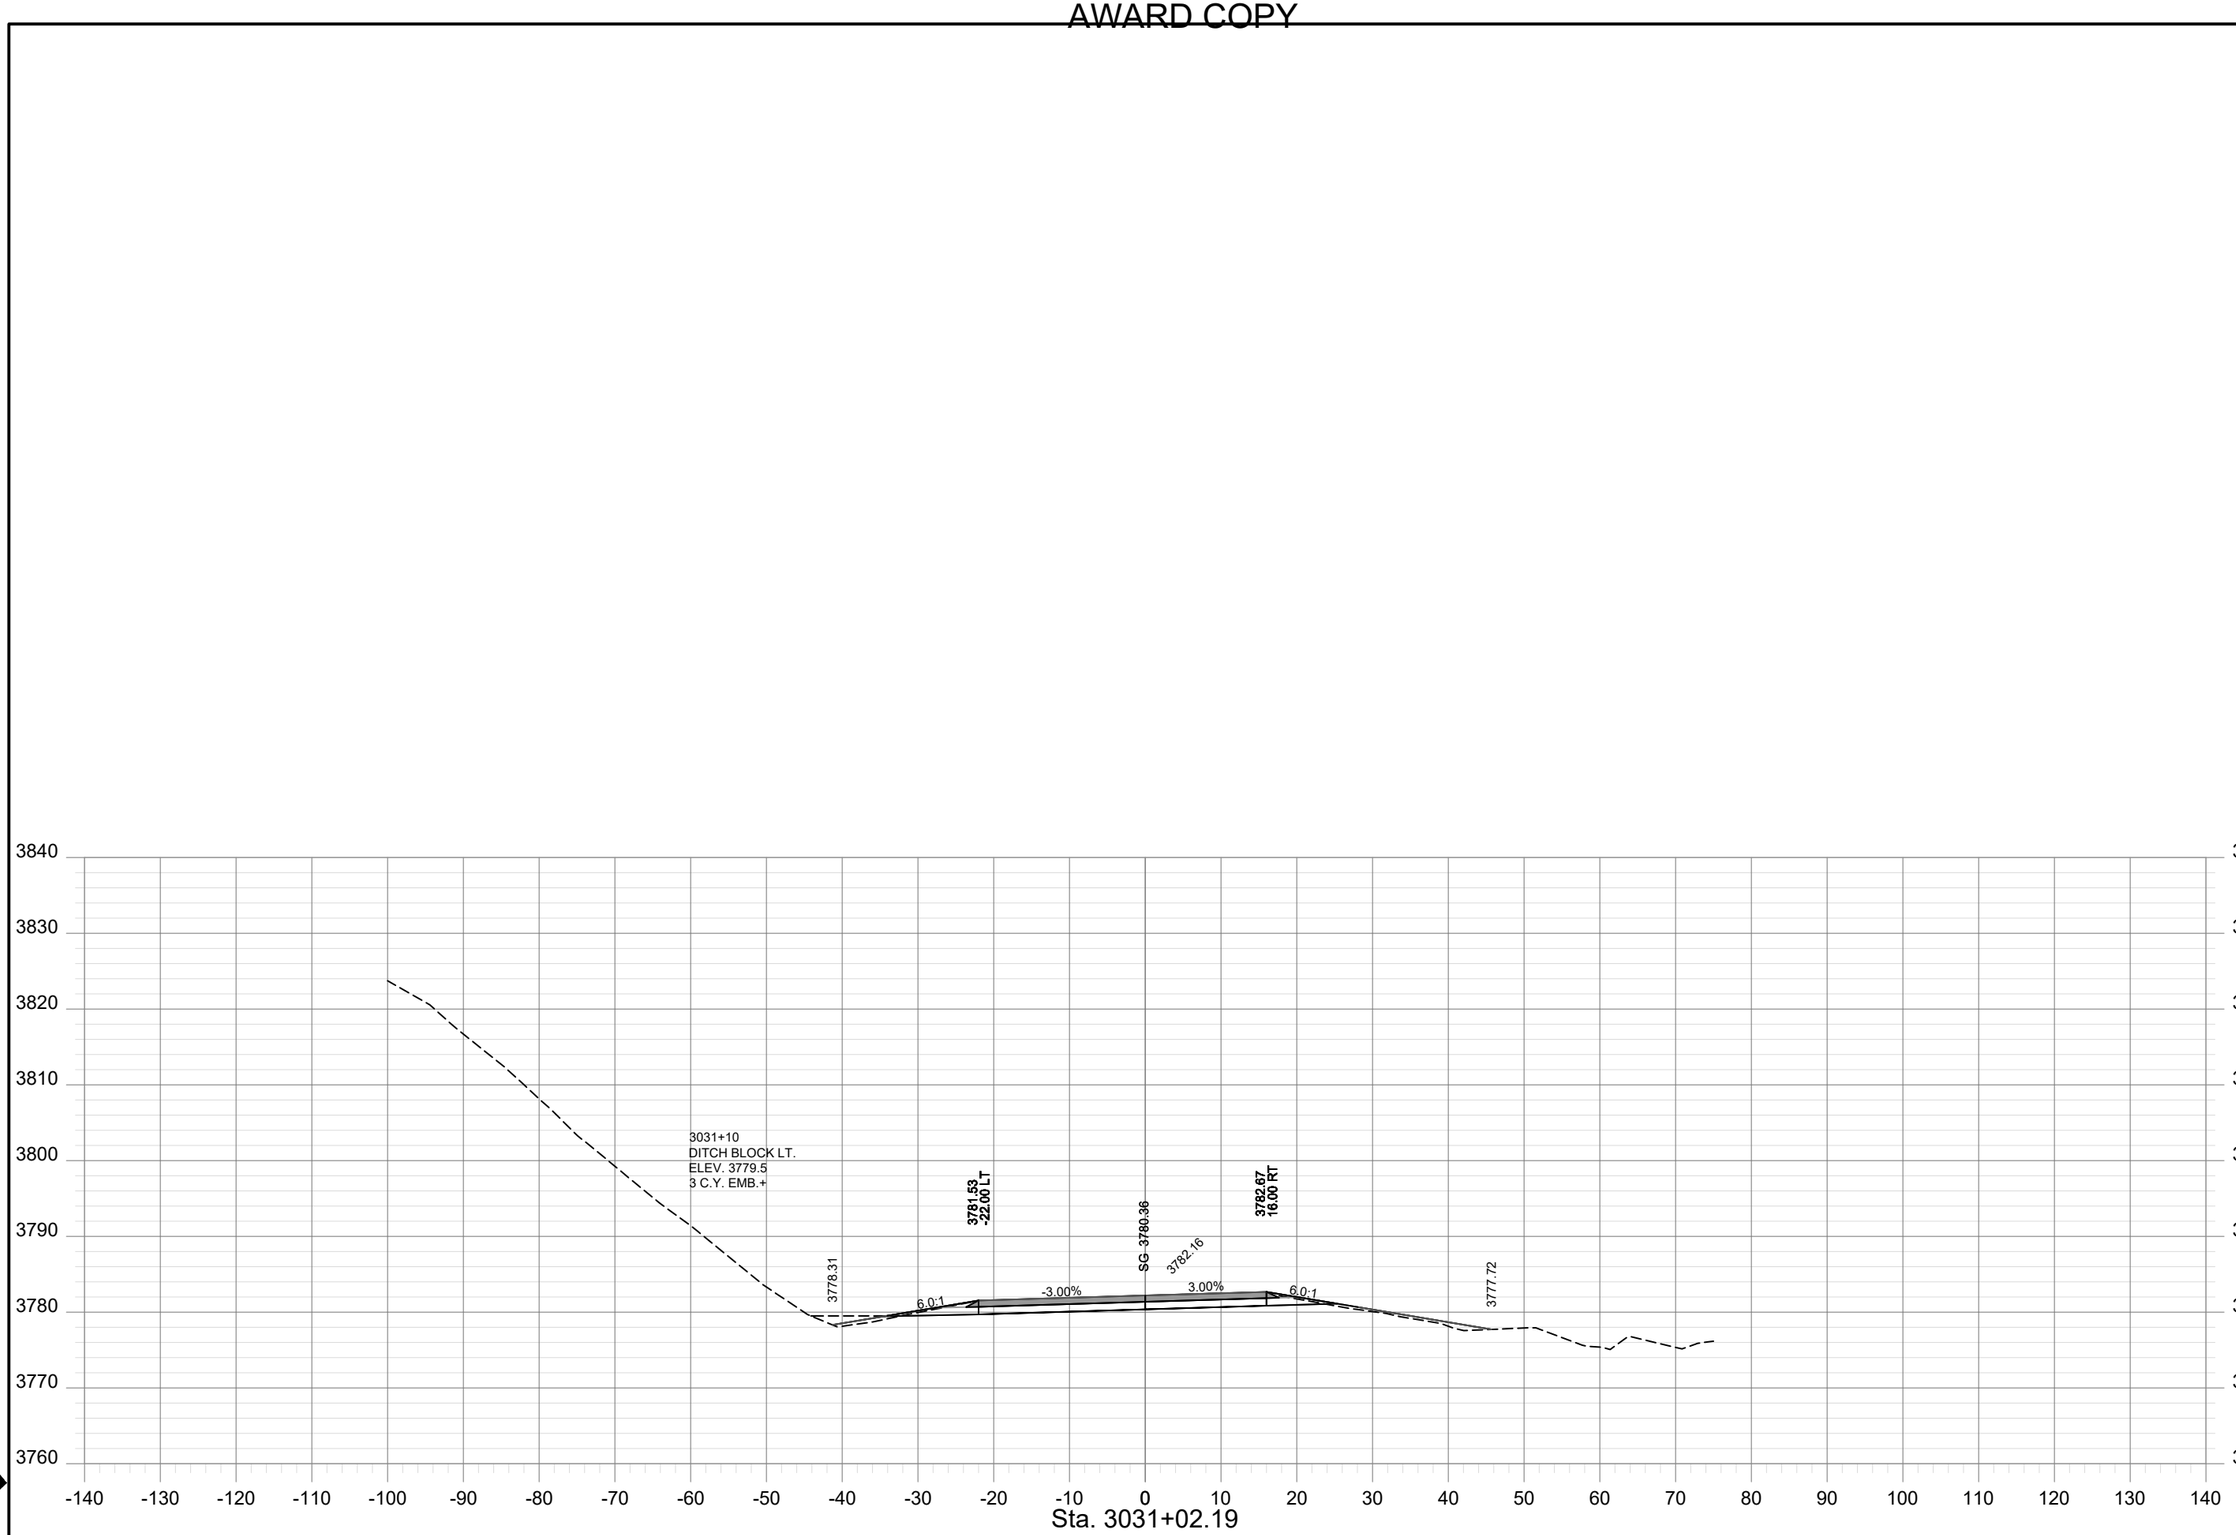

SHEET NO.
XS - 111


PROJECT NAME	TAFT - WEST		
COUNTY	MINERAL COUNTY		
PROJECT ID	IM-NHFP 90-1(228)3		
UPN	9487000		
CHECKED BY	LFISCHER	6/29/23	
REVIEWED BY	SMARSHALL	6/29/23	
DESIGNED BY	BJOHNSON	6/29/23	
9487000RDLAYZ20.DWG			

MONTANA
Department of Transportation

ROAD PLANS

12/21/2023 10:26 AM

AWARD COPY

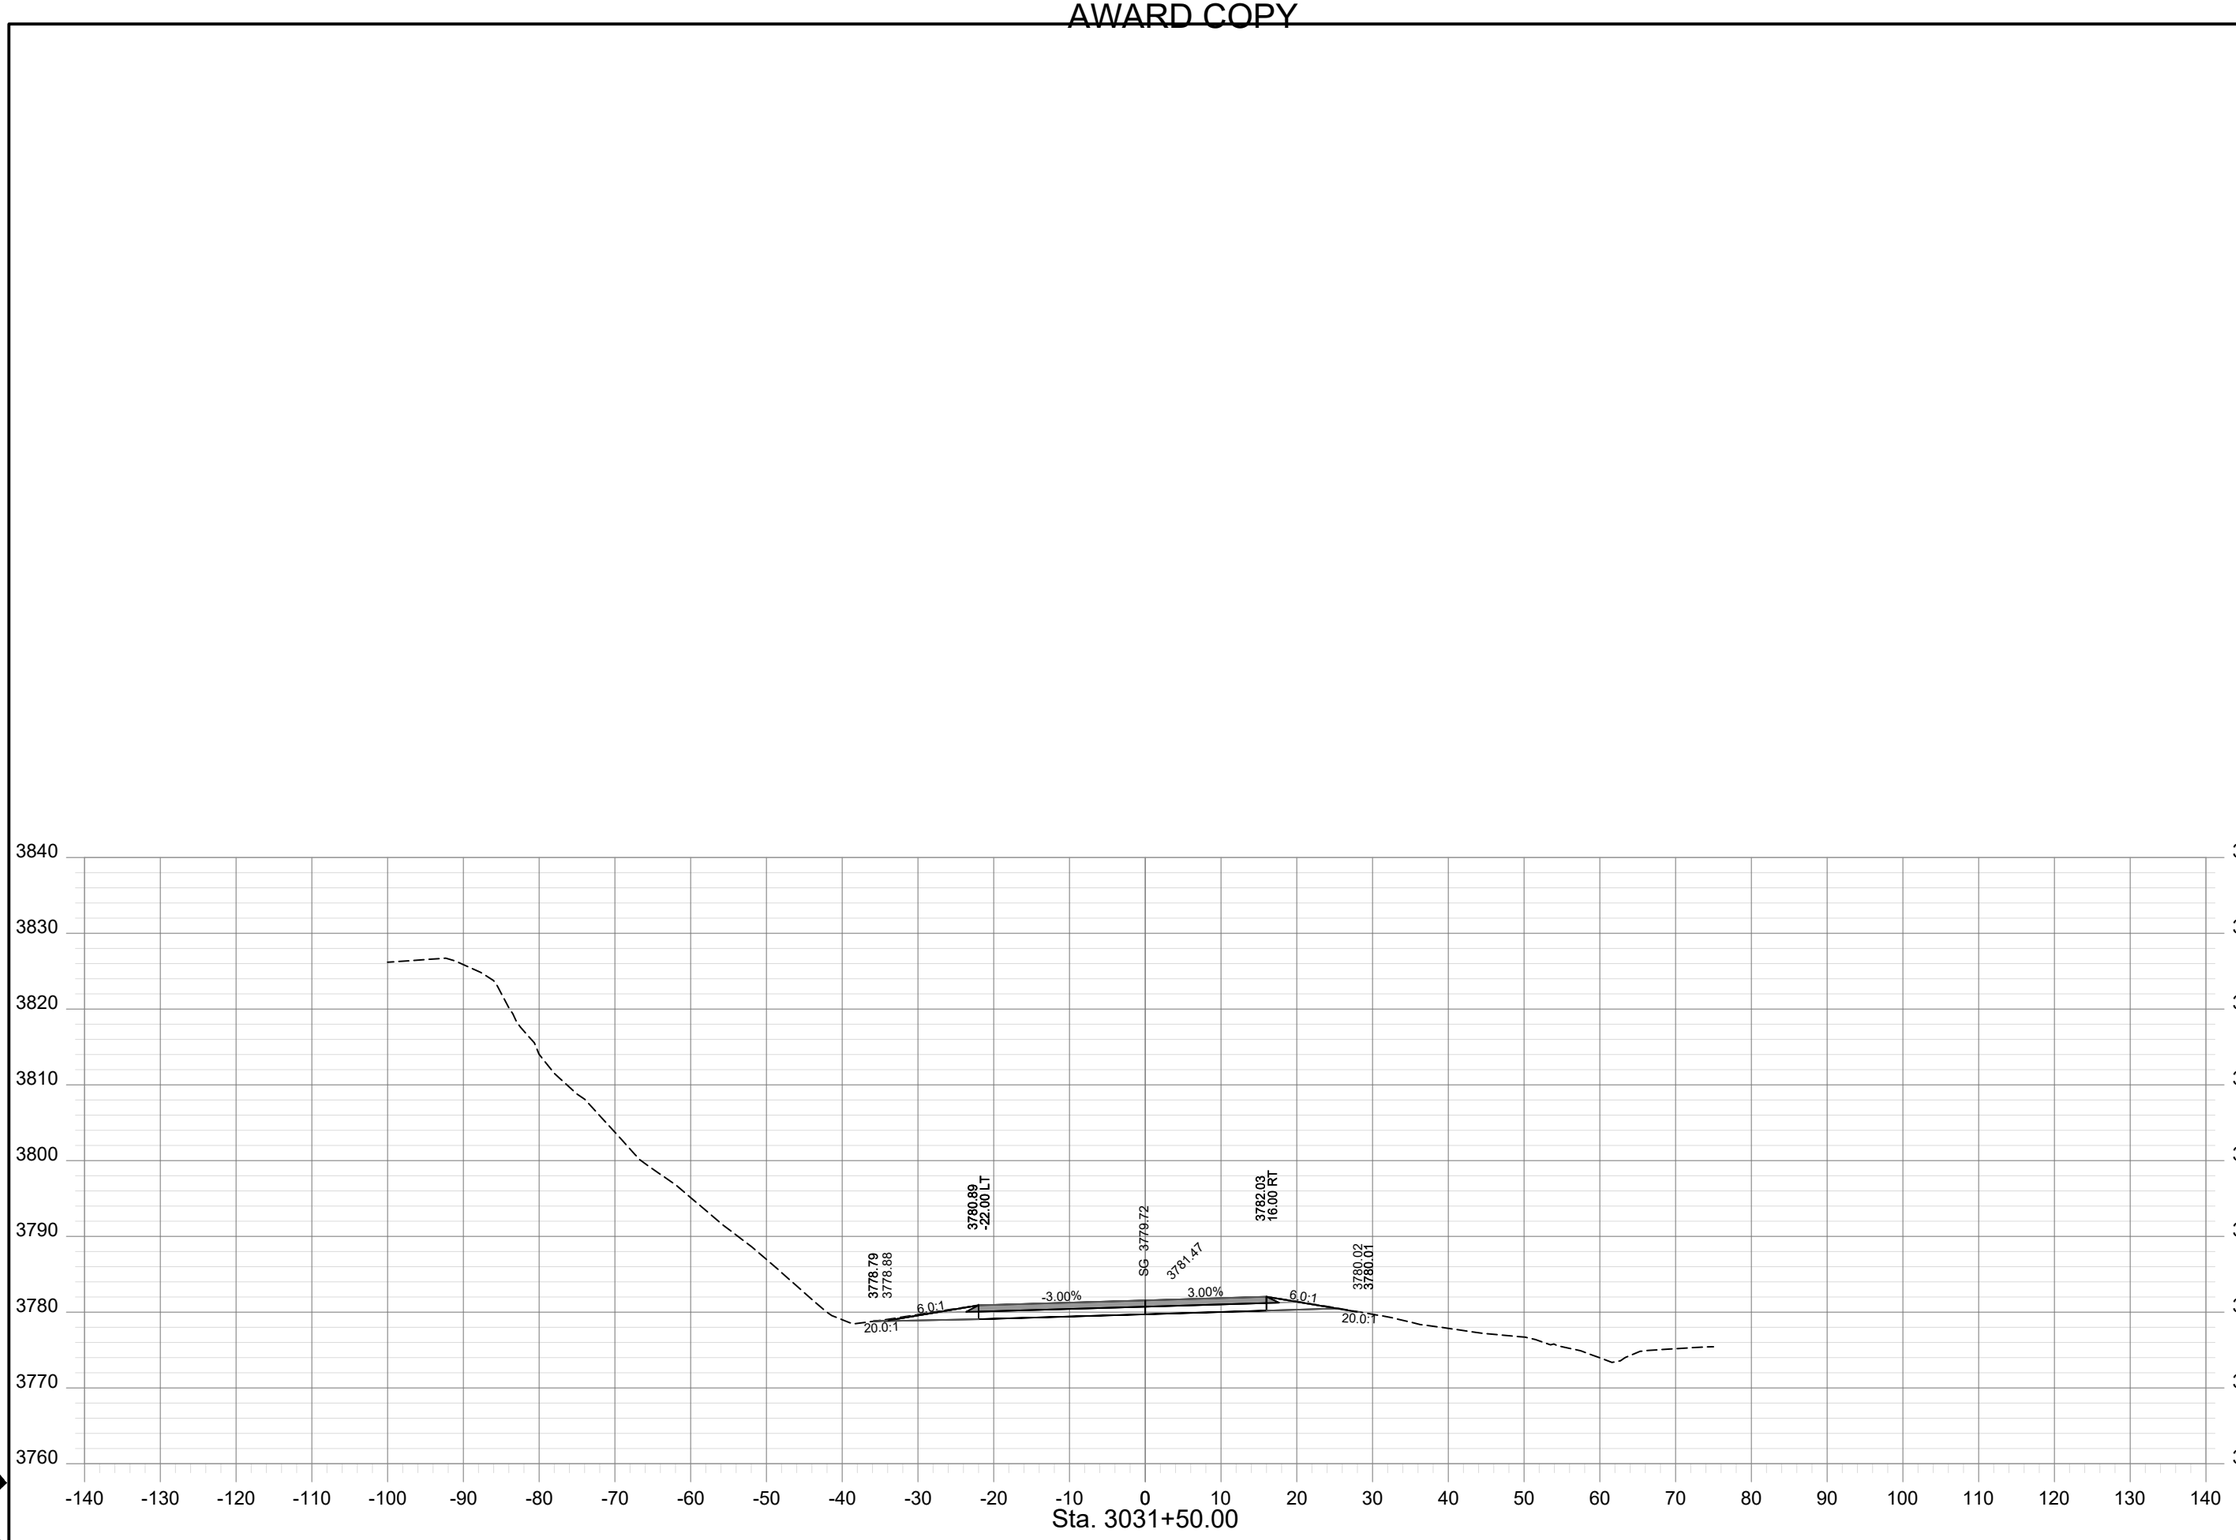

SHEET NO.
XS - 112

PROJECT NAME	TAFT - WEST		
COUNTY	MINERAL COUNTY		
PROJECT ID	IM-NHFP 90-1(228)3		
UPN	9487000		
CHECKED BY	LFISCHER	6/29/23	
REVIEWED BY	SMARSHALL	6/29/23	
DESIGNED BY	BJOHNSON	6/29/23	
9487000RDLAY220.DWG			


MONTANA
Department of Transportation

ROAD PLANS

12/21/2023 10:26 AM

AWARD COPY

SHEET NO.
XS - 113

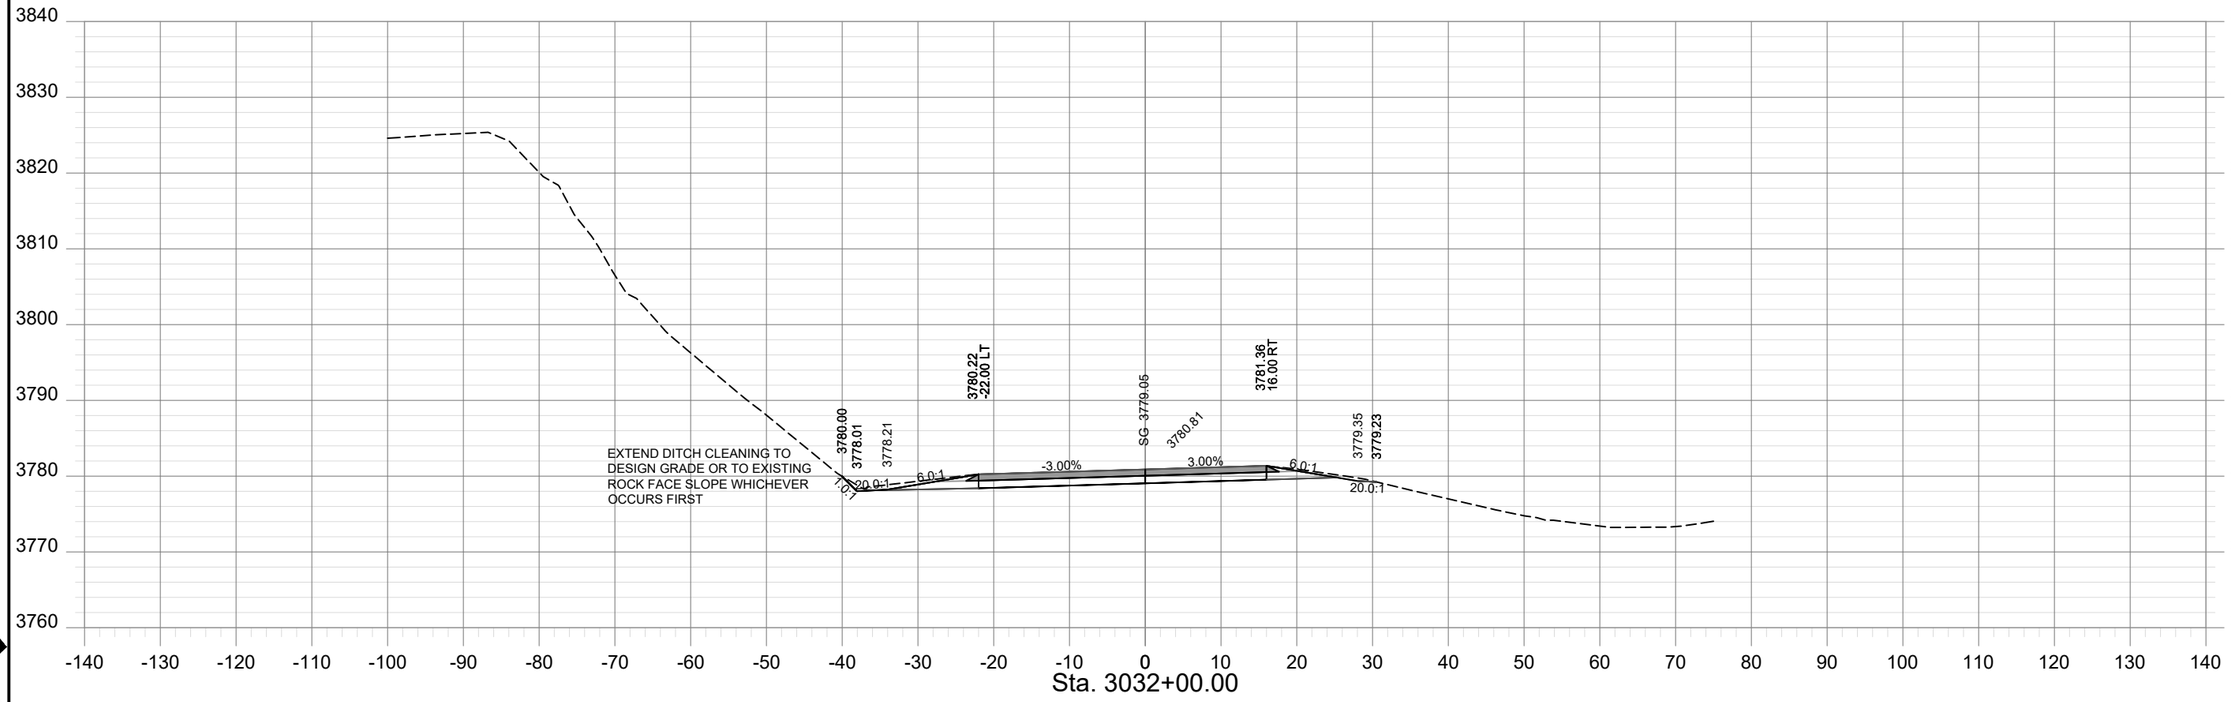

PROJECT NAME	TAFT - WEST		
COUNTY	MINERAL COUNTY		
PROJECT ID	IM-NHFP 90-1(228)3		
UPN	9487000		
CHECKED BY	LFISCHER	6/29/23	
REVIEWED BY	SMARSHALL	6/29/23	
DESIGNED BY	BJOHNSON	6/29/23	

9487000RDLAYZ20.DWG


MONTANA
Department of Transportation

ROAD PLANS

12/21/2023 10:26 AM

AWARD COPY

SHEET NO.
XS - 114

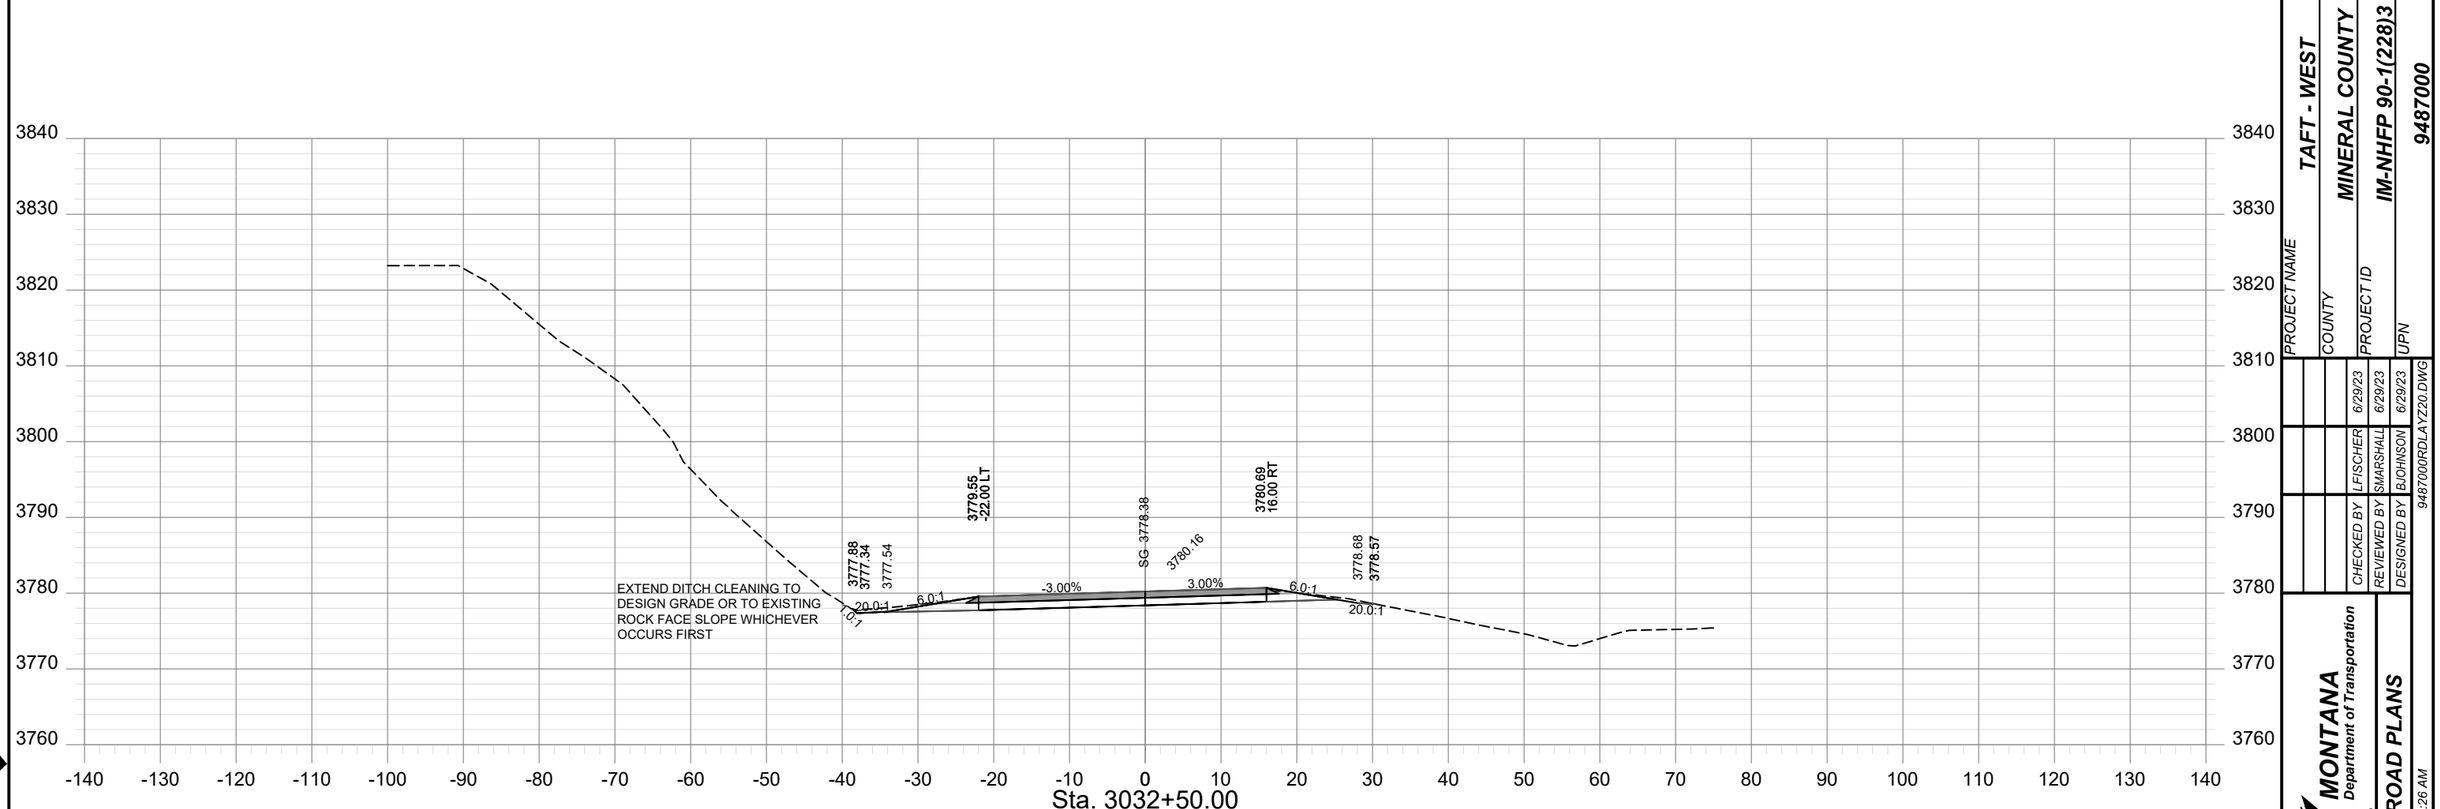

PROJECT NAME: TAFT - WEST
COUNTY: MINERAL COUNTY
PROJECT ID: IM-NHFP 90-1(228)3
UPN: 9487000

CHECKED BY	LFISCHER	6/29/23
REVIEWED BY	SMARSHALL	6/29/23
DESIGNED BY	BJOHNSON	6/29/23


9487000RDLAYZ20.DWG

MONTANA
Department of Transportation

ROAD PLANS

12/21/2023 10:26 AM

AWARD COPY

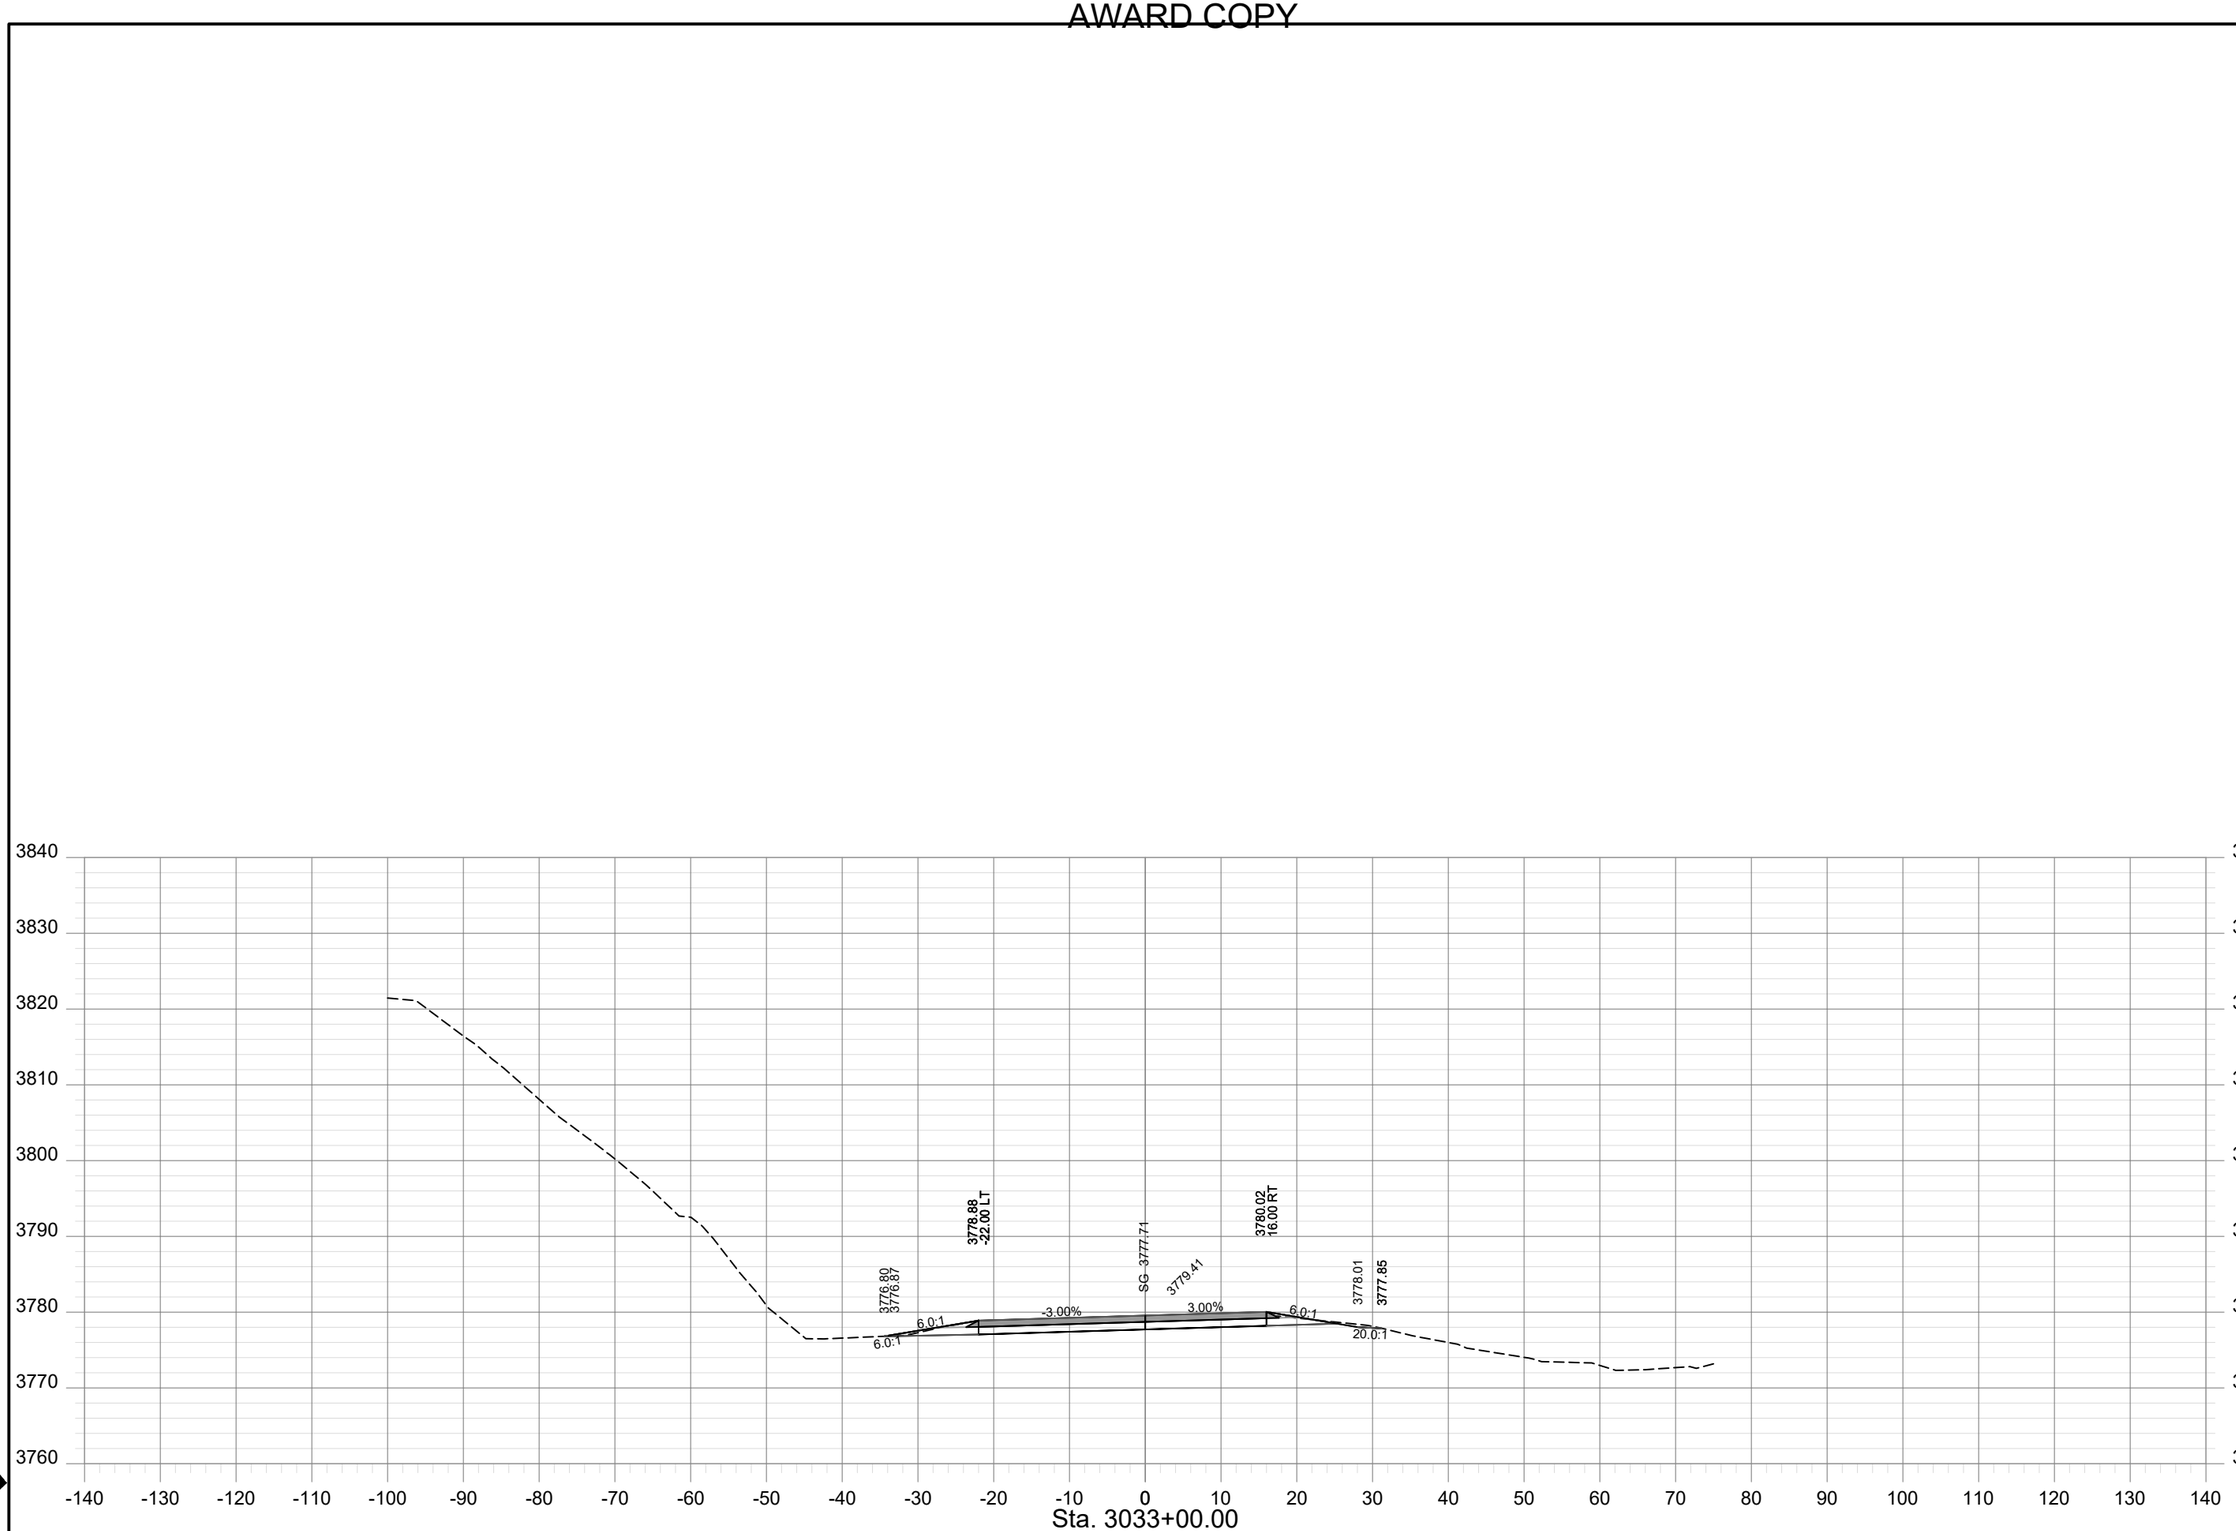

SHEET NO.
XS - 115

PROJECT NAME	TAFT - WEST		
COUNTY	MINERAL COUNTY		
PROJECT ID	IM-NHFP 90-1(228)3		
UPN	9487000		
CHECKED BY	LFISCHER	6/29/23	
REVIEWED BY	SMARSHALL	6/29/23	
DESIGNED BY	BJOHNSON	6/29/23	


MONTANA
Department of Transportation


ROAD PLANS

12/21/2023 10:26 AM

9487000RDLAYZ20.DWG

AWARD COPY

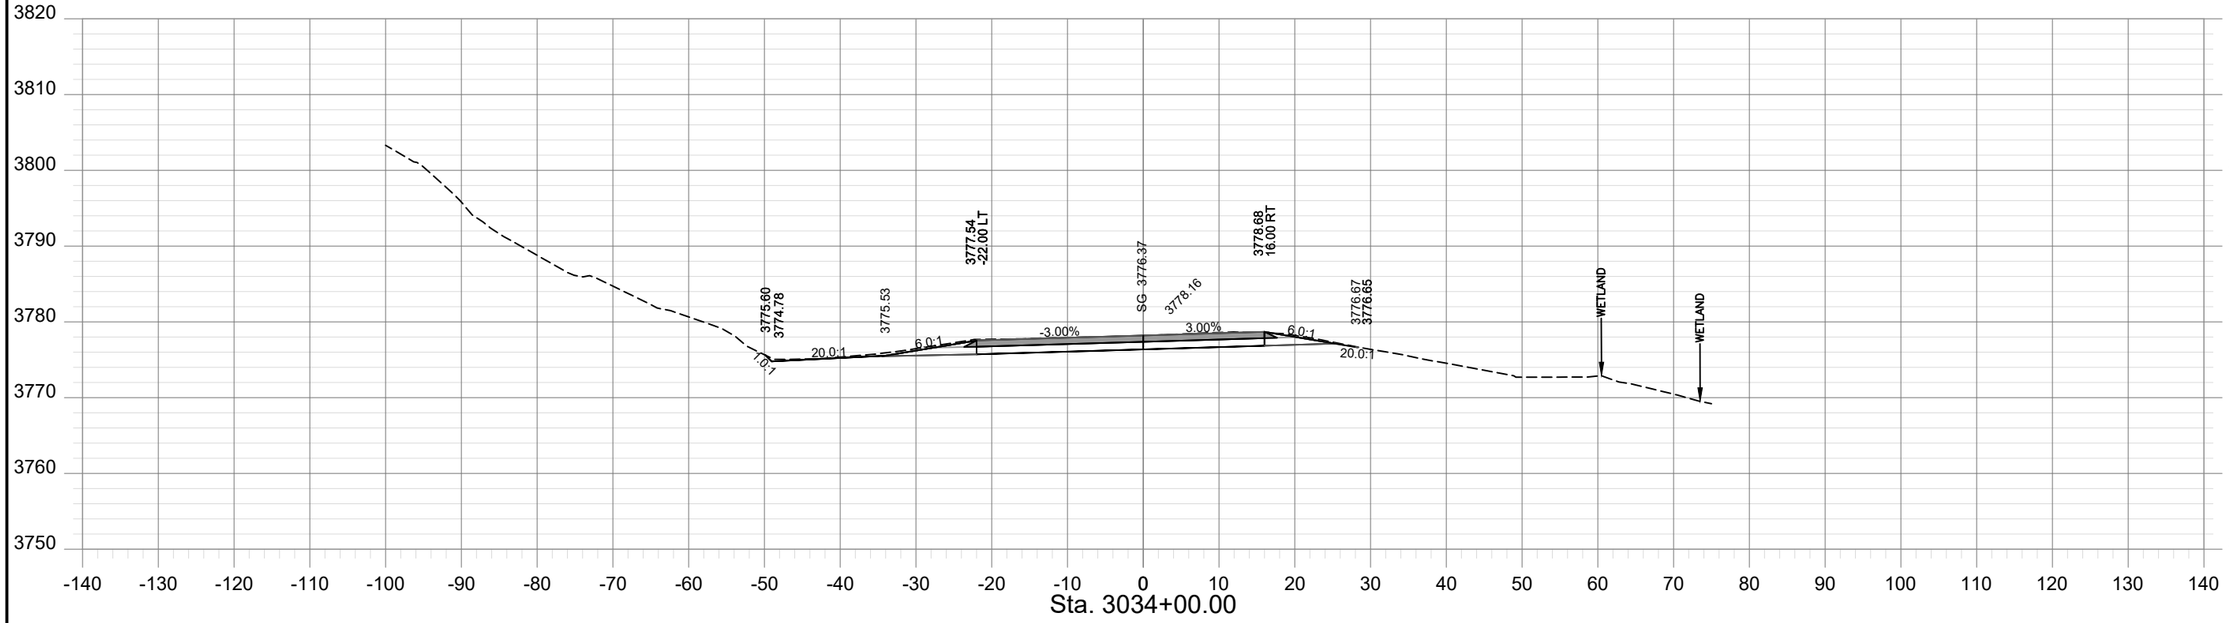

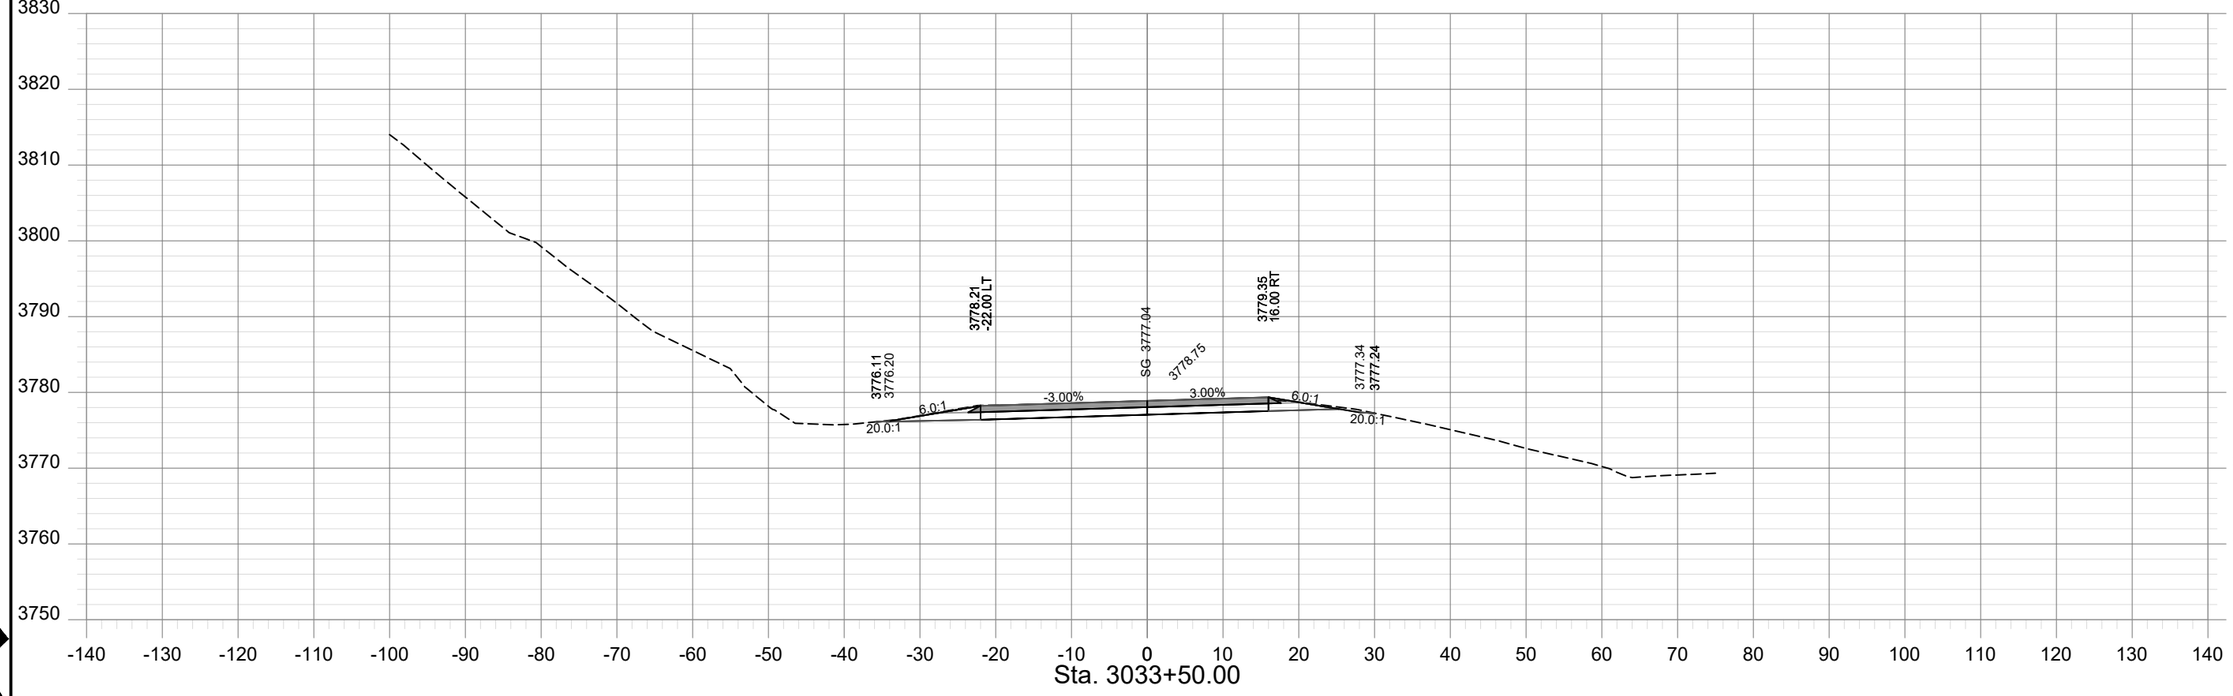

SHEET NO.
XS - 116

PROJECT NAME	TAFT - WEST		
COUNTY	MINERAL COUNTY		
PROJECT ID	IM-NHFP 90-1(228)3		
UPN	9487000		
CHECKED BY	LFISCHER	6/29/23	
REVIEWED BY	SMARSHALL	6/29/23	
DESIGNED BY	BJOHNSON	6/29/23	


9487000RDLAYZ20.DWG

MONTANA
Department of Transportation

ROAD PLANS

12/21/2023 10:26 AM

AWARD COPY

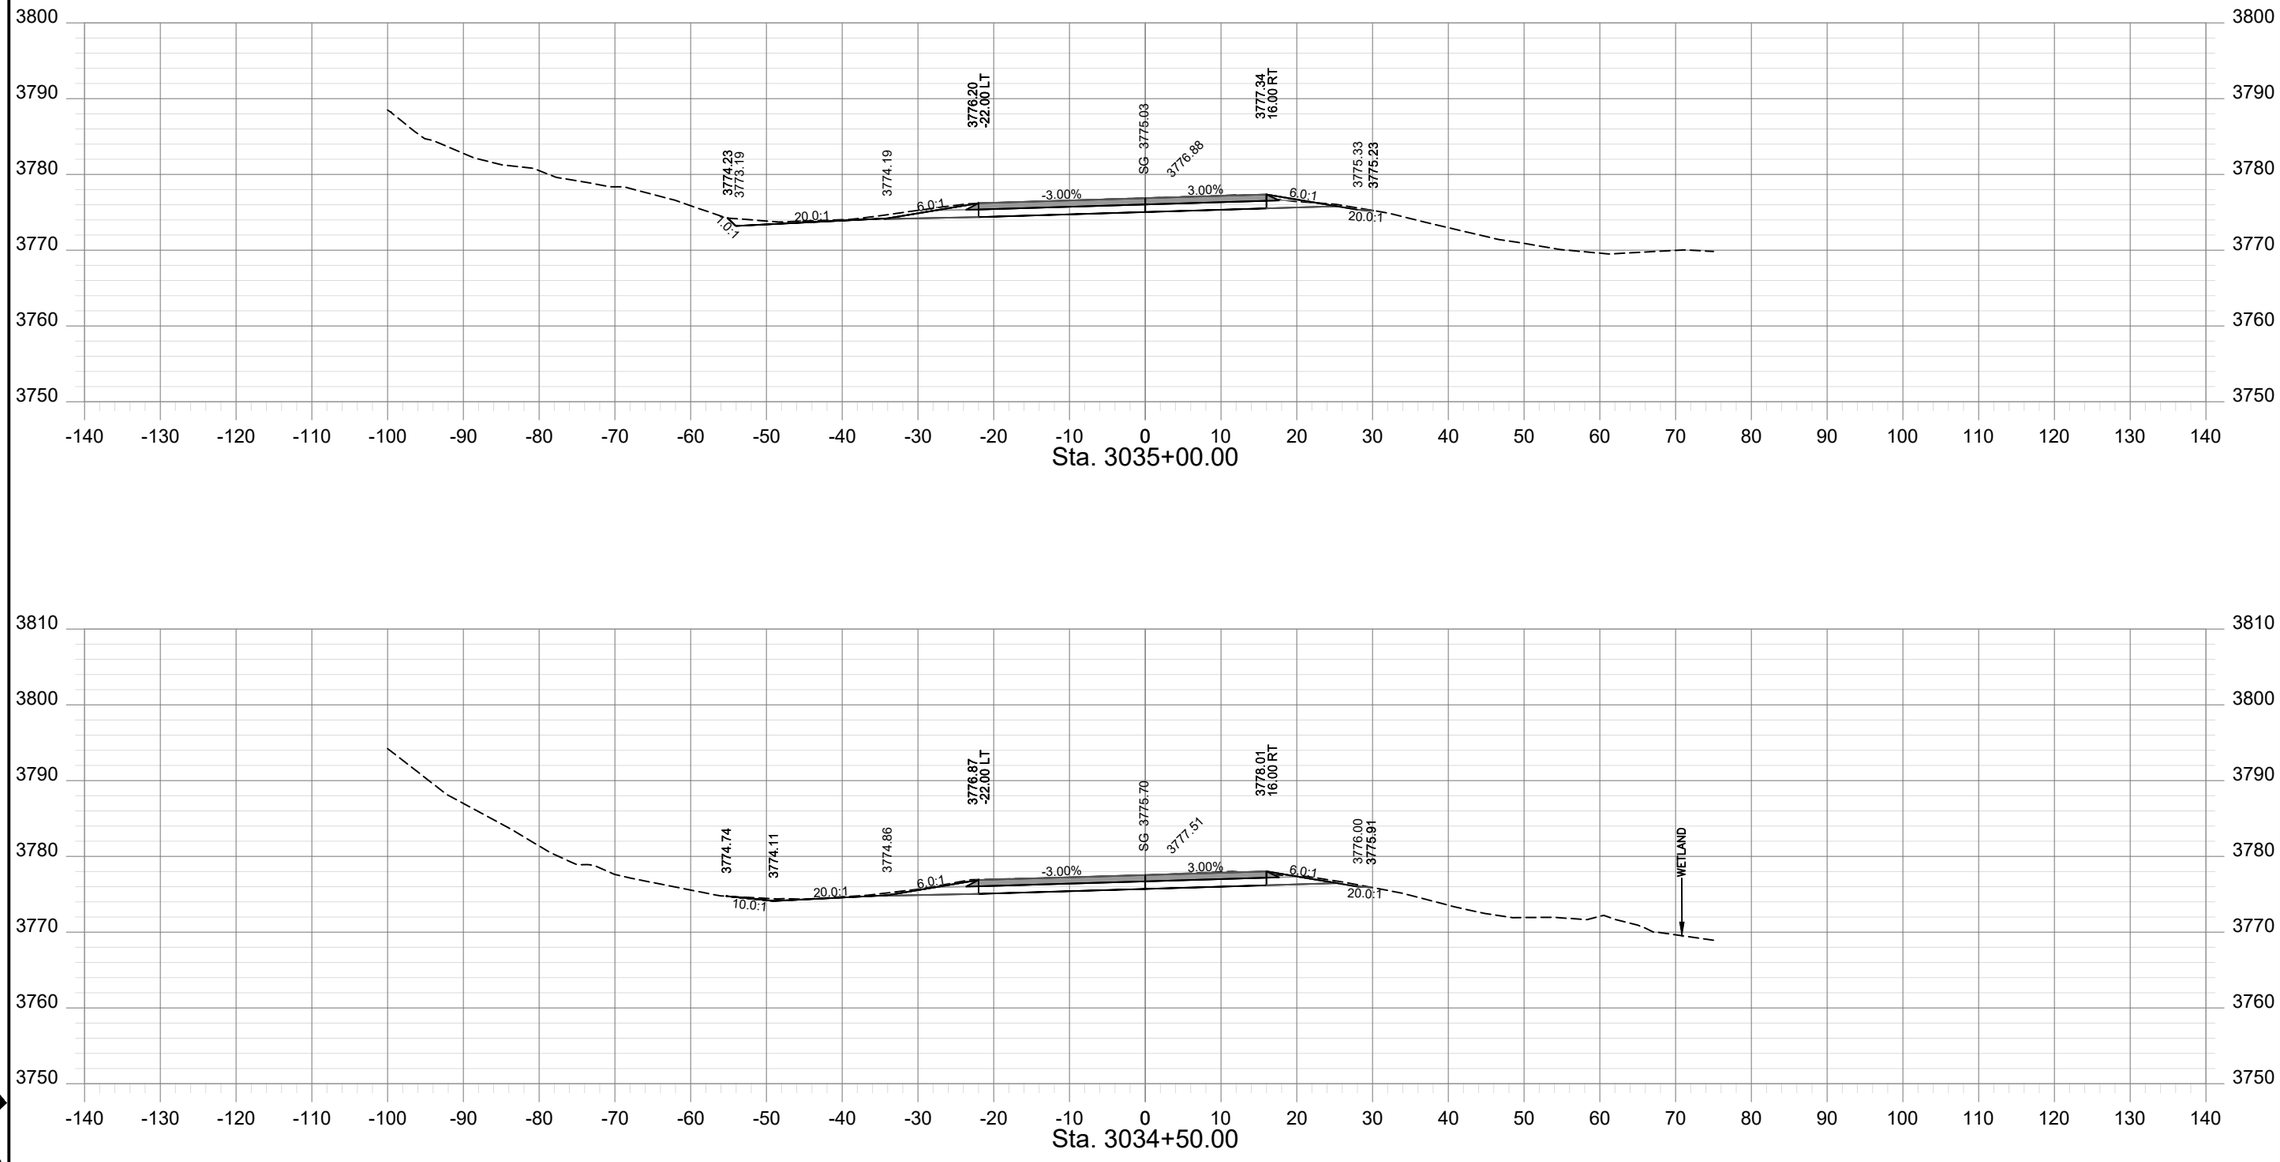

SHEET NO.
XS - 117

PROJECT NAME: TAFT - WEST
COUNTY: MINERAL COUNTY
PROJECT ID: IM-NHFP 90-1(228)3
UPN: 9487000

	CHECKED BY	REVIEWED BY	DESIGNED BY
6/29/23	LFISCHER	SMARSHALL	BJOHNSON
6/29/23			
6/29/23			


9487000RDLAYZ20.DWG

MONTANA
Department of Transportation

ROAD PLANS

12/21/2023 10:26 AM

AWARD COPY

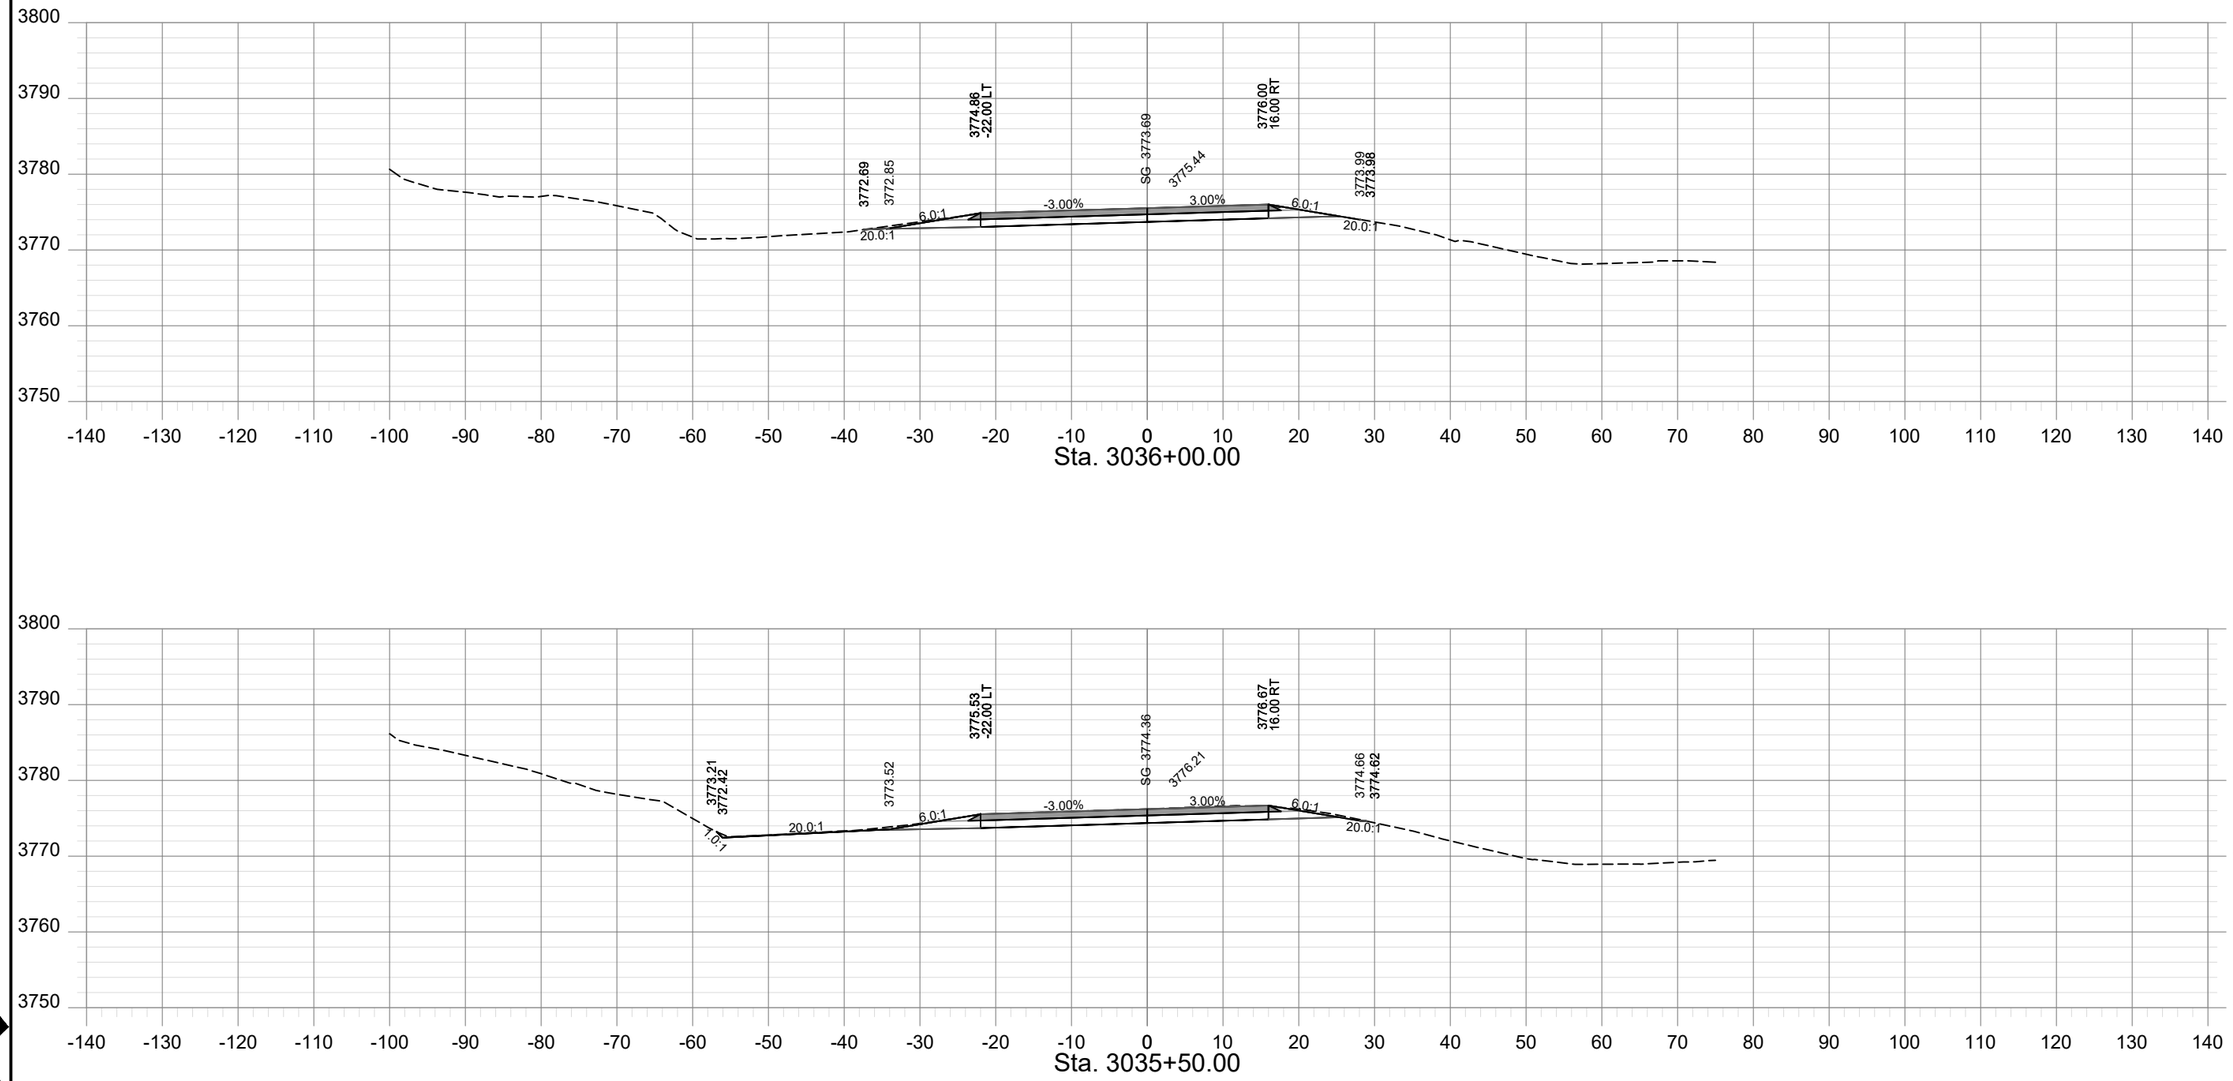

SHEET NO.
XS - 118

PROJECT NAME	TAFT - WEST
COUNTY	MINERAL COUNTY
PROJECT ID	IM-NHFP 90-1(228)3
UPN	9487000

CHECKED BY	LFISCHER	6/29/23
REVIEWED BY	SMARSHALL	6/29/23
DESIGNED BY	BJOHNSON	6/29/23

9487000RDLAYZ20.DWG


MONTANA
Department of Transportation

ROAD PLANS

12/21/2023 10:26 AM


HDR

AWARD COPY

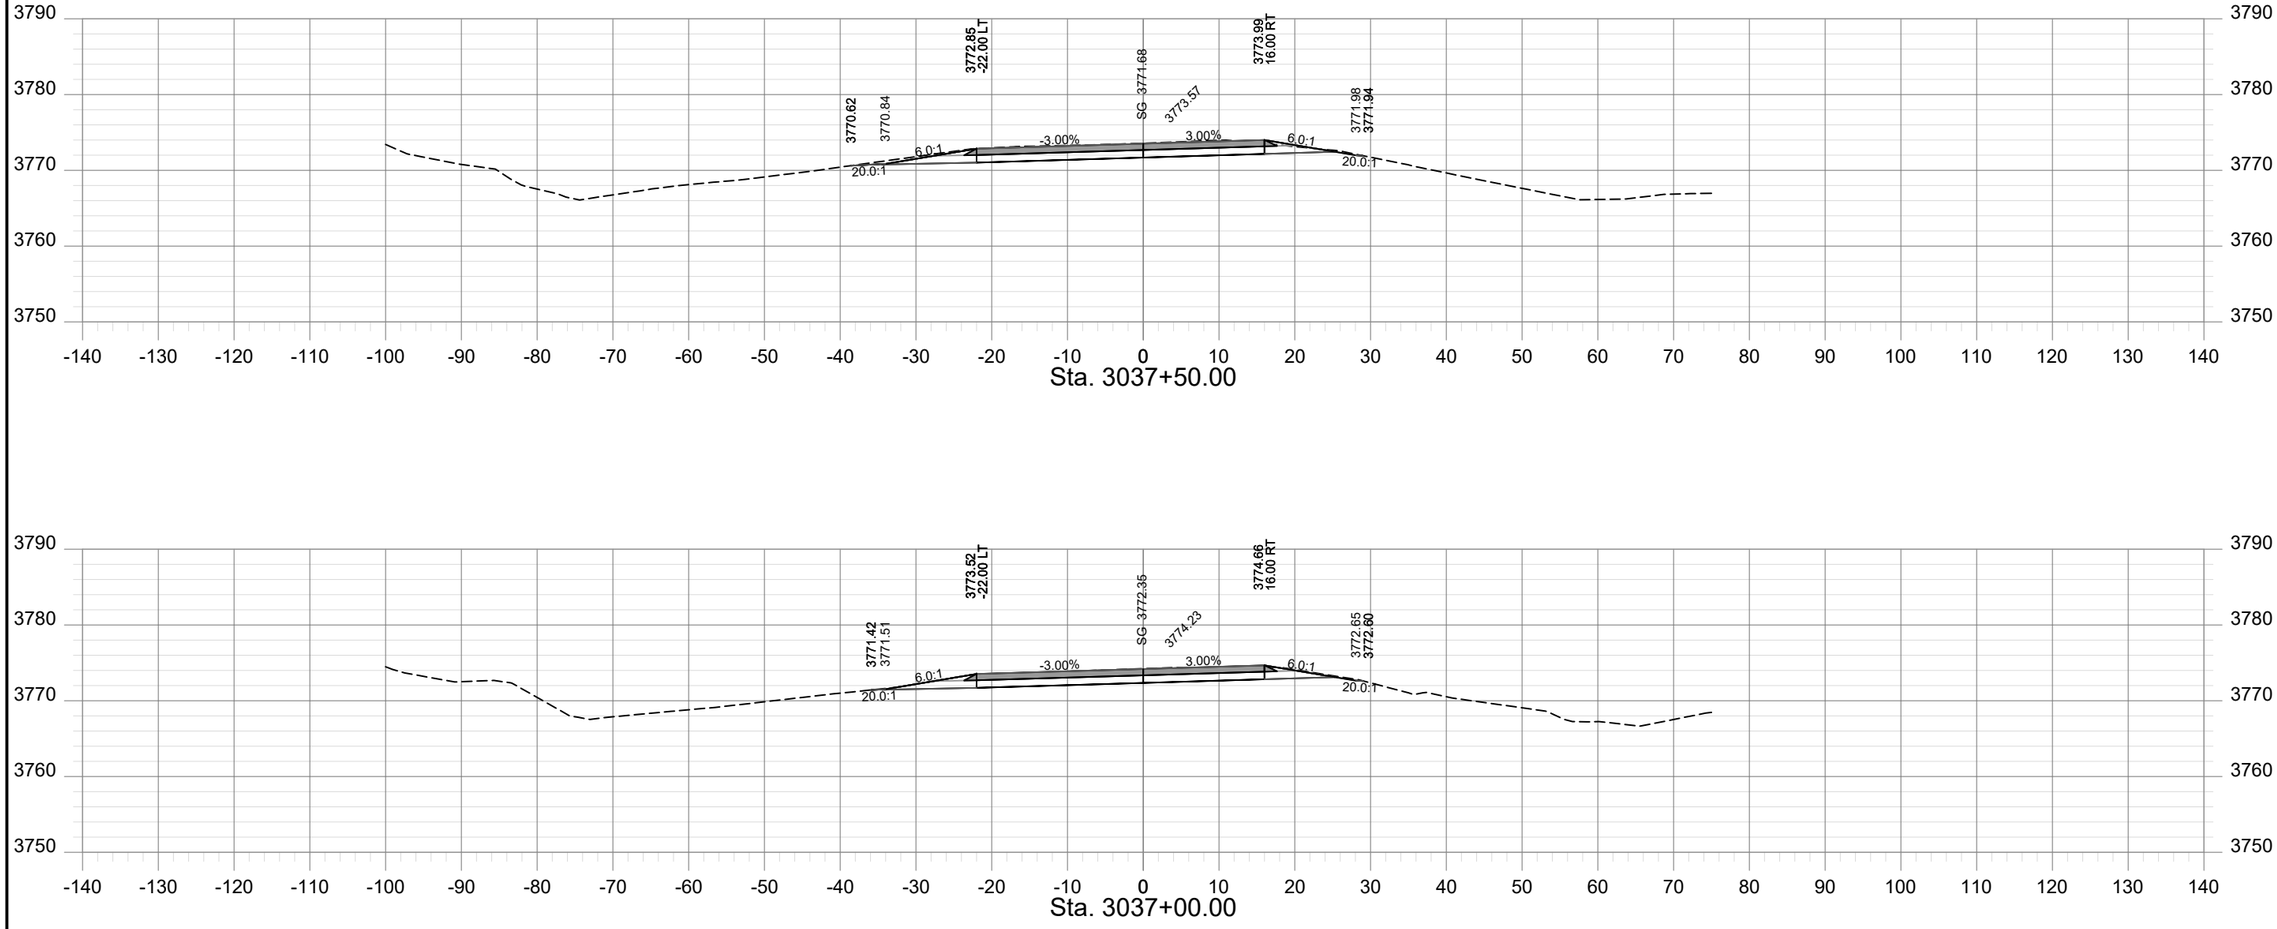

Sta. 3037+50.00

Sta. 3037+00.00

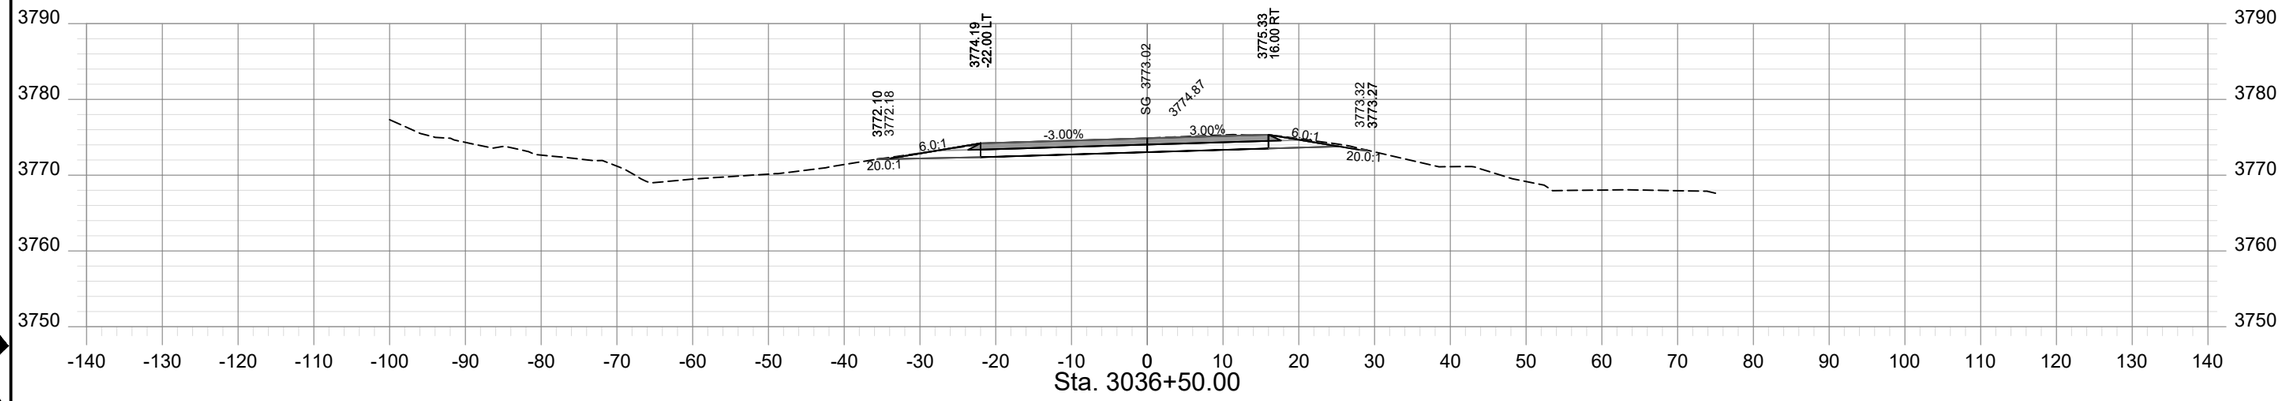

Sta. 3036+50.00

SHEET NO.
XS - 119

PROJECT NAME: TAFT - WEST
COUNTY: MINERAL COUNTY
PROJECT ID: IM-NHFP 90-1(228)3
UPN: 9487000

CHECKED BY	LFISCHER	6/29/23	
REVIEWED BY	SMARSHALL	6/29/23	
DESIGNED BY	BJOHNSON	6/29/23	

9487000RDLAYZ20.DWG


MONTANA
Department of Transportation


ROAD PLANS


12/21/2023 10:26 AM

HDR

AWARD COPY

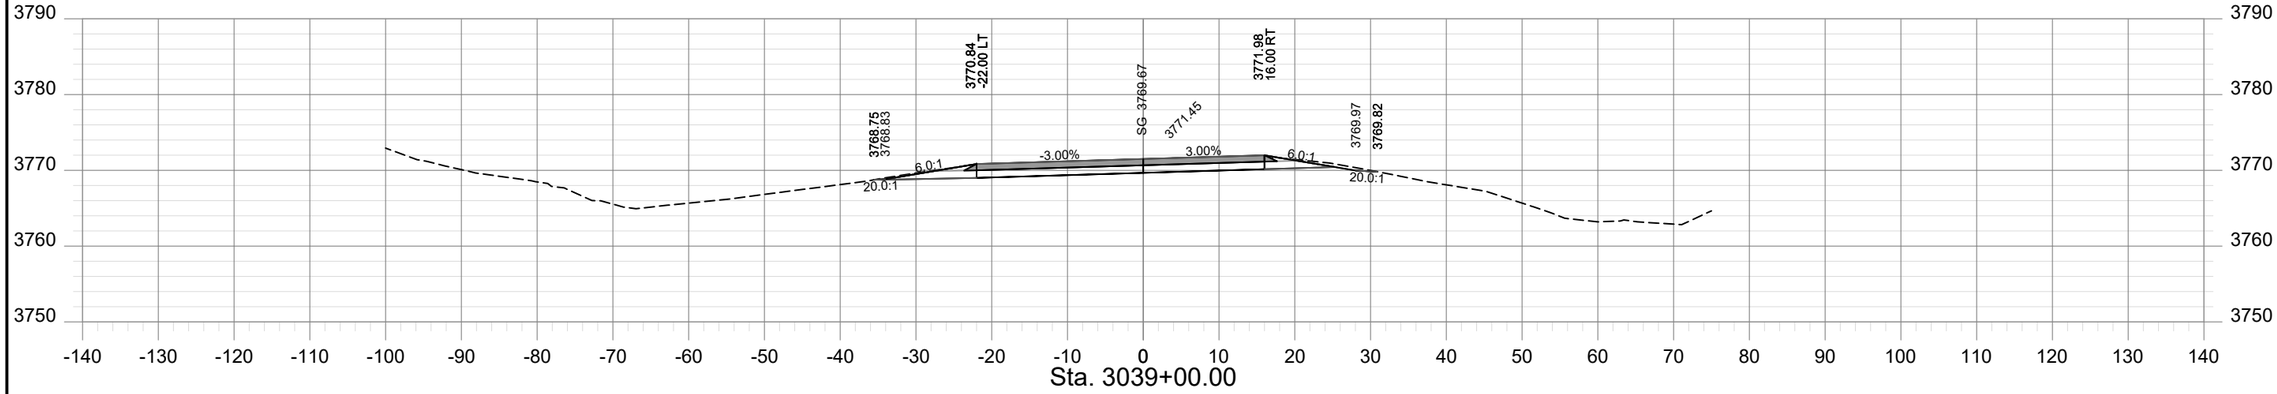

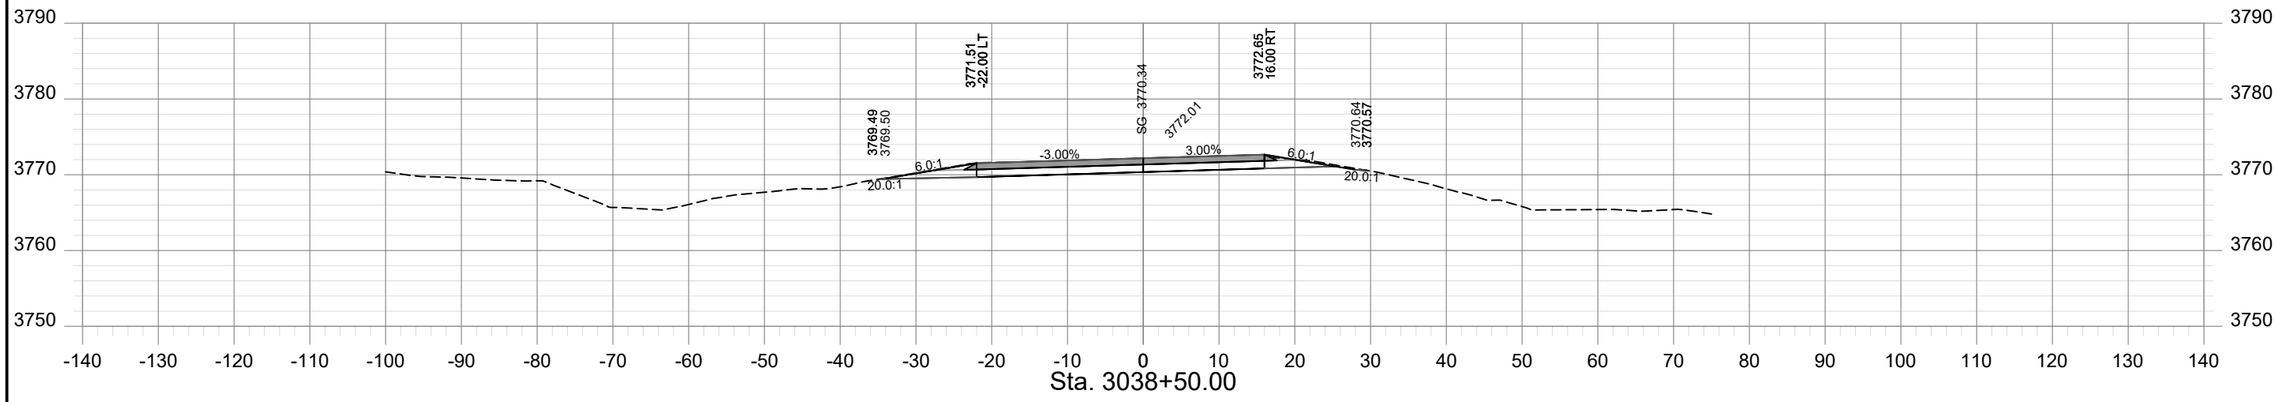

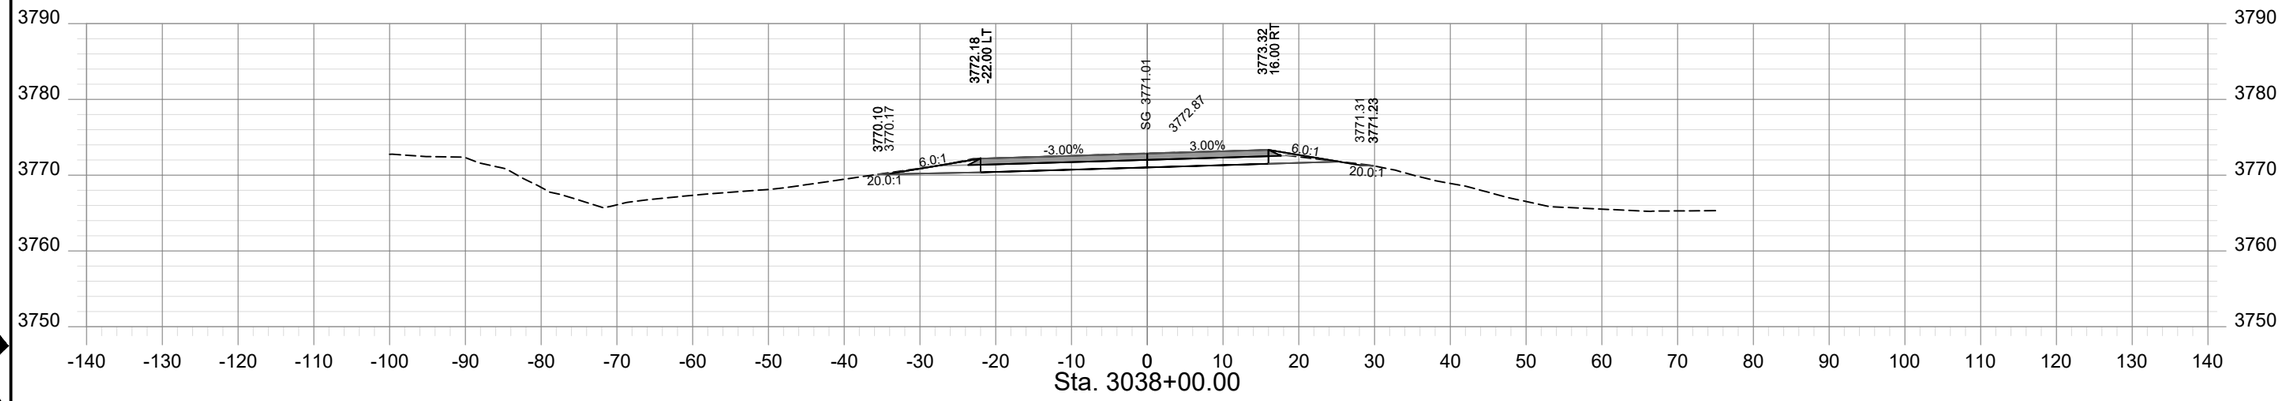

SHEET NO.
XS - 120

PROJECT NAME: TAFT - WEST
COUNTY: MINERAL COUNTY
PROJECT ID: IM-NHFP 90-1(228)3
UPN: 9487000

CHECKED BY	LFISCHER	6/29/23	
REVIEWED BY	SMARSHALL	6/29/23	
DESIGNED BY	BJOHNSON	6/29/23	

9487000RDLAYZ21.DWG


MONTANA
Department of Transportation


ROAD PLANS

12/21/2023 10:26 AM

HDR

AWARD COPY

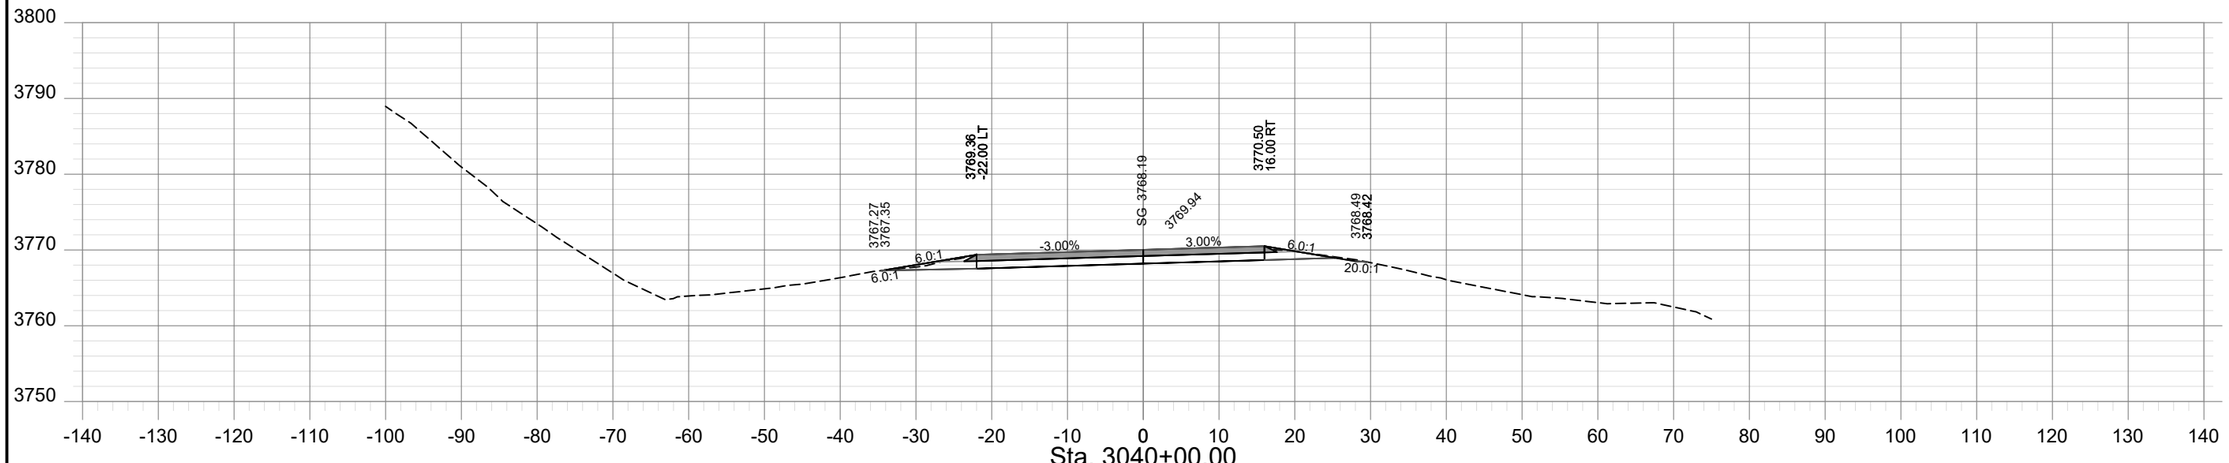

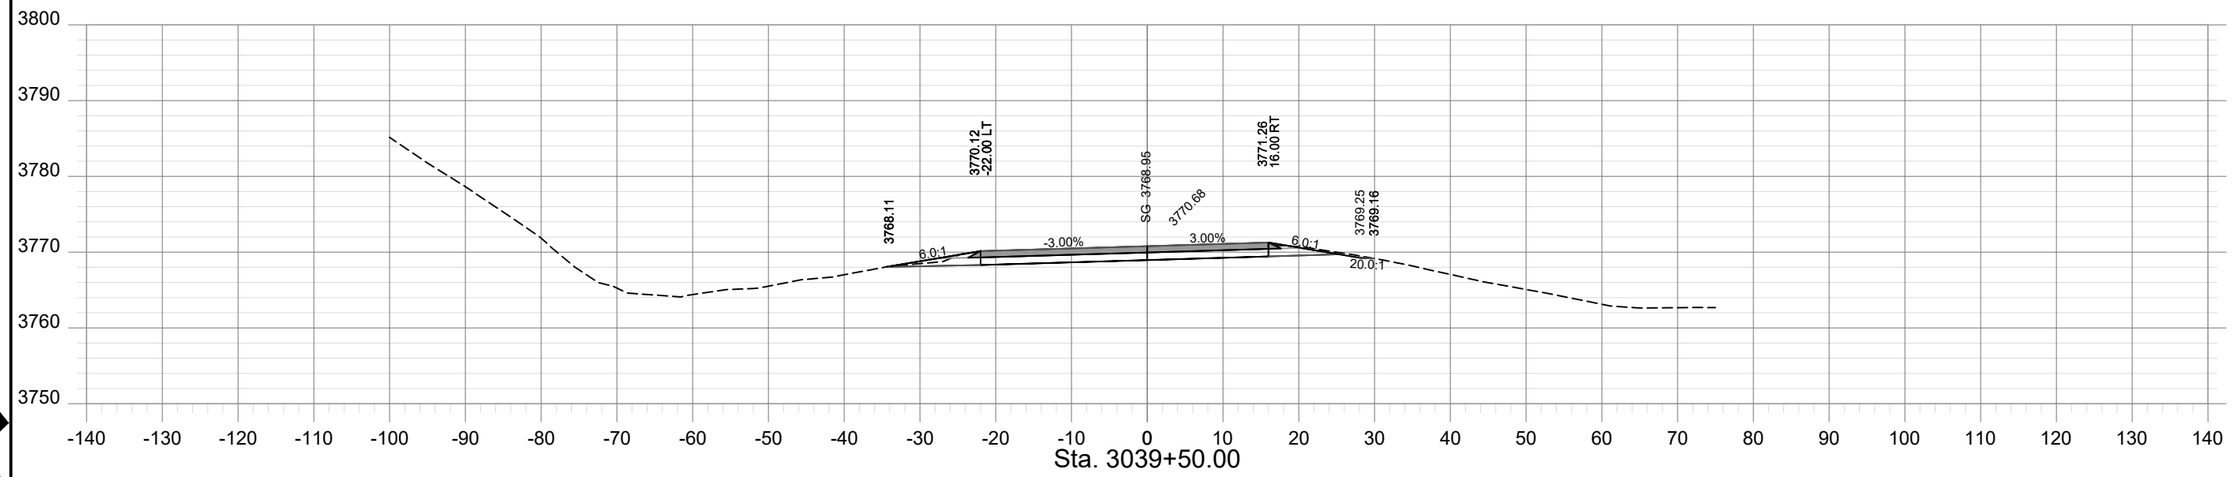

SHEET NO.
XS - 121

PROJECT NAME: TAFT - WEST
COUNTY: MINERAL COUNTY
PROJECT ID: IM-NHFP 90-1(228)3
UPN: 9487000

CHECKED BY	LFISCHER	6/29/23
REVIEWED BY	SMARSHALL	6/29/23
DESIGNED BY	BJOHNSON	6/29/23

9487000RDLAYZ21.DWG


MONTANA
Department of Transportation


ROAD PLANS

12/21/2023 10:26 AM

HDR

AWARD COPY

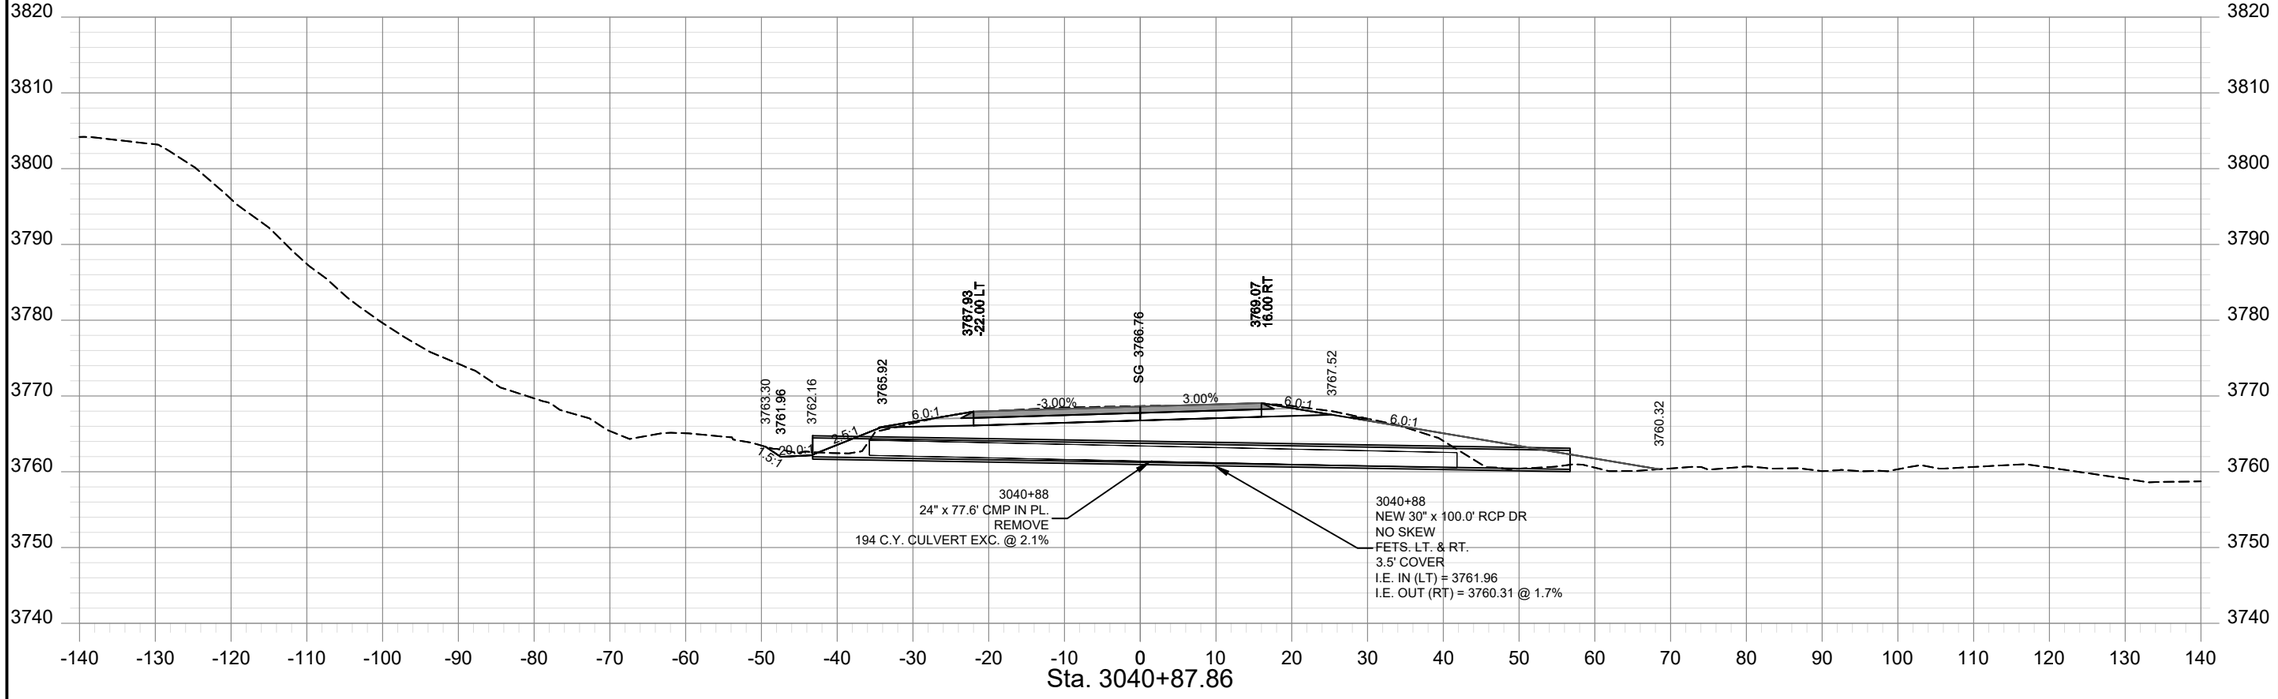

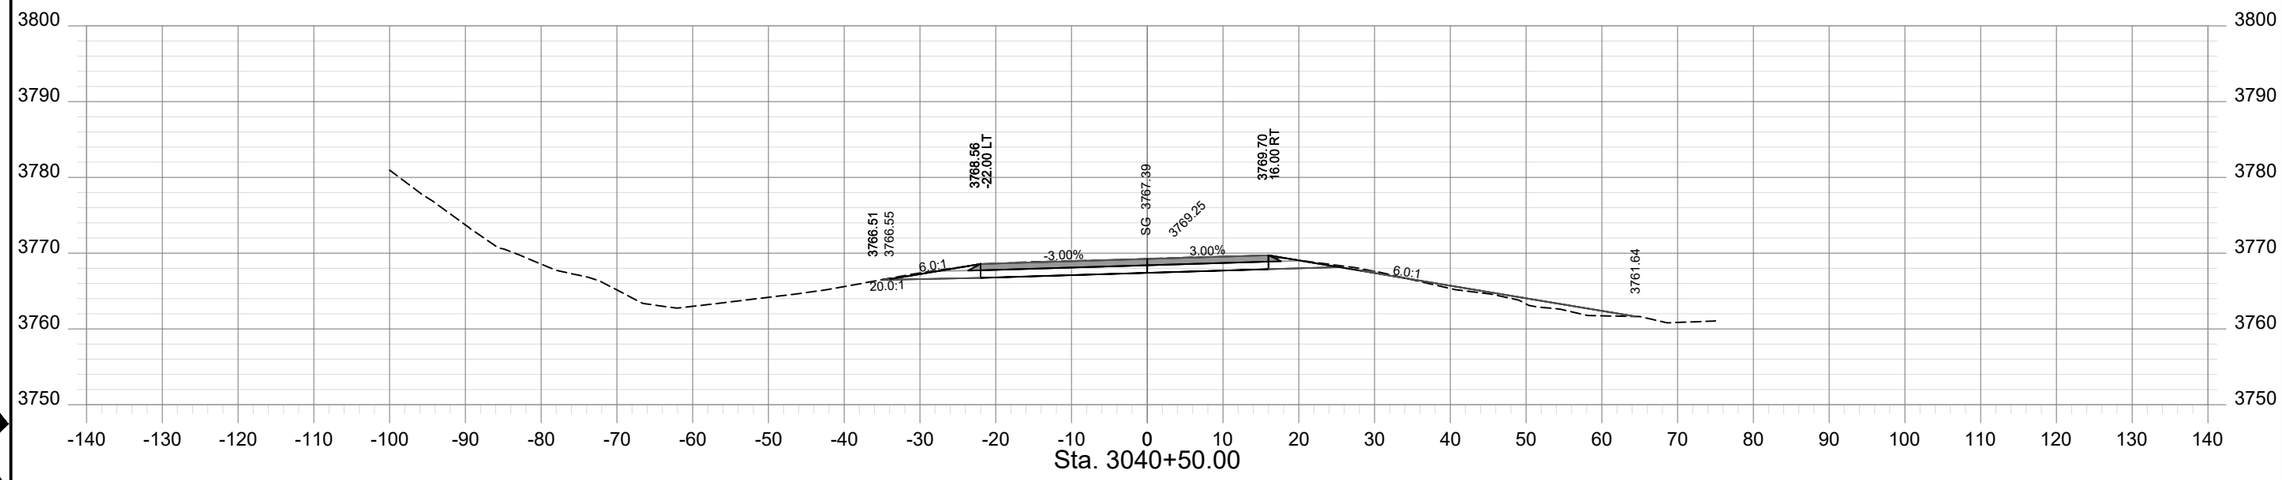

SHEET NO.
XS - 122

PROJECT NAME: TAFT - WEST
COUNTY: MINERAL COUNTY
PROJECT ID: IM-NHFP 90-1(228)3
UPN: 9487000

CHECKED BY	LFISCHER	6/29/23
REVIEWED BY	SMARSHALL	6/29/23
DESIGNED BY	BJOHNSON	6/29/23

9487000RDLAYZ21.DWG


MONTANA Department of Transportation

ROAD PLANS

12/21/2023 12:13 PM

HDR

AWARD COPY

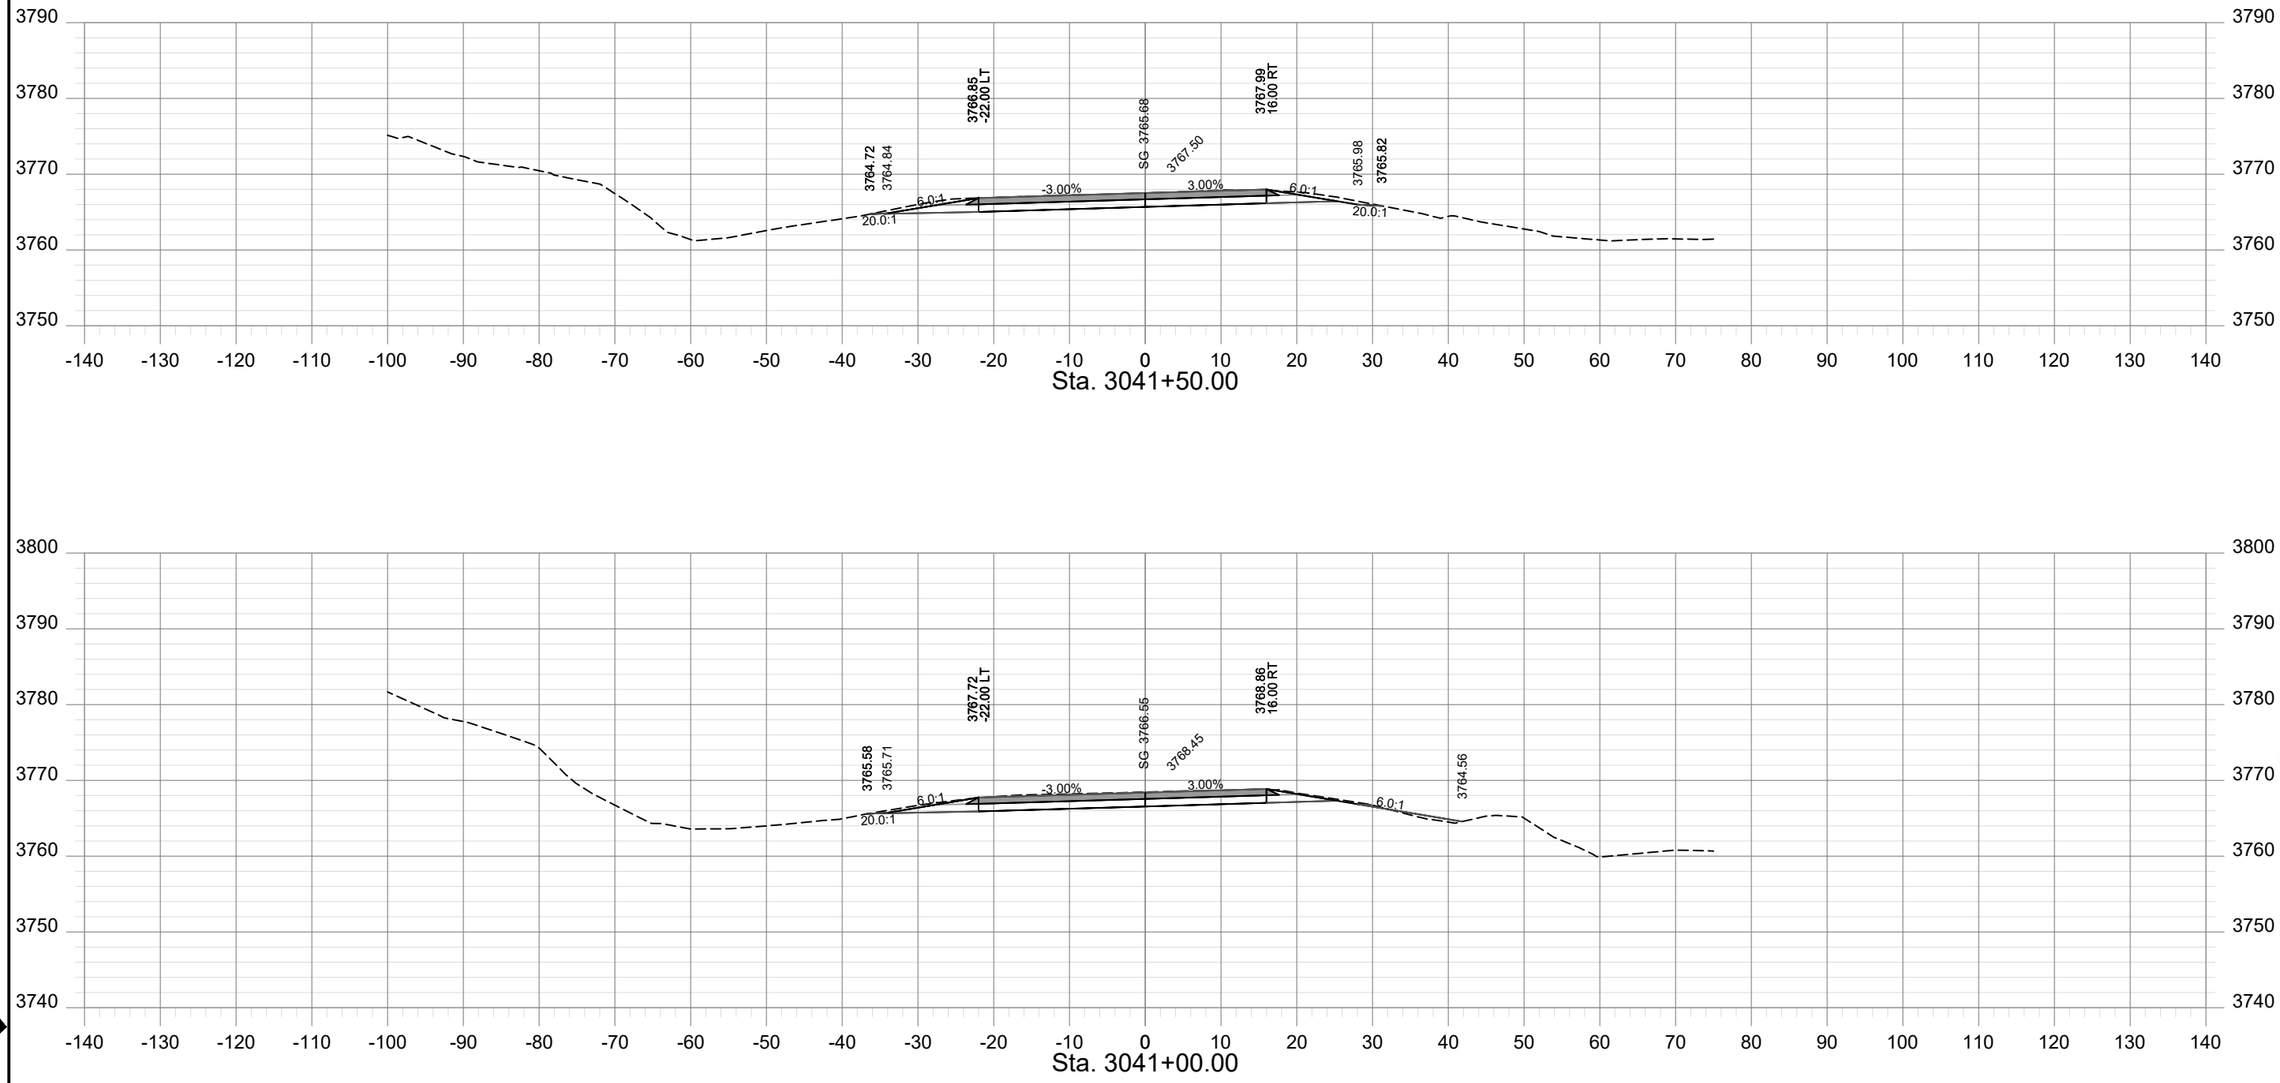

SHEET NO.
XS - 123

PROJECT NAME: TAFT - WEST
COUNTY: MINERAL COUNTY
PROJECT ID: IM-NHFP 90-1(228)3
UPN: 9487000

CHECKED BY	LFISCHER	6/29/23
REVIEWED BY	SMARSHALL	6/29/23
DESIGNED BY	BJOHNSON	6/29/23

9487000RDLAYZ21.DWG


MONTANA
Department of Transportation


ROAD PLANS

12/21/2023 10:26 AM

HDR

AWARD COPY

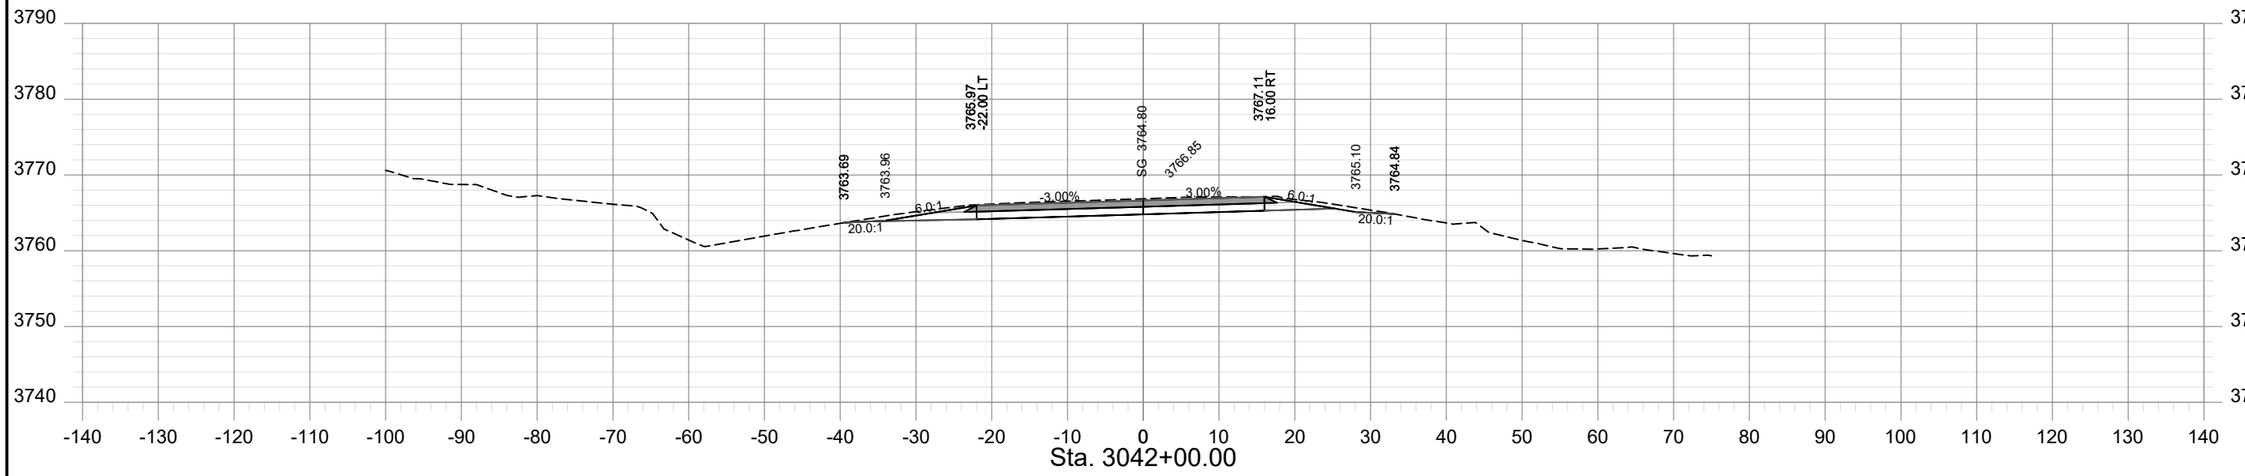

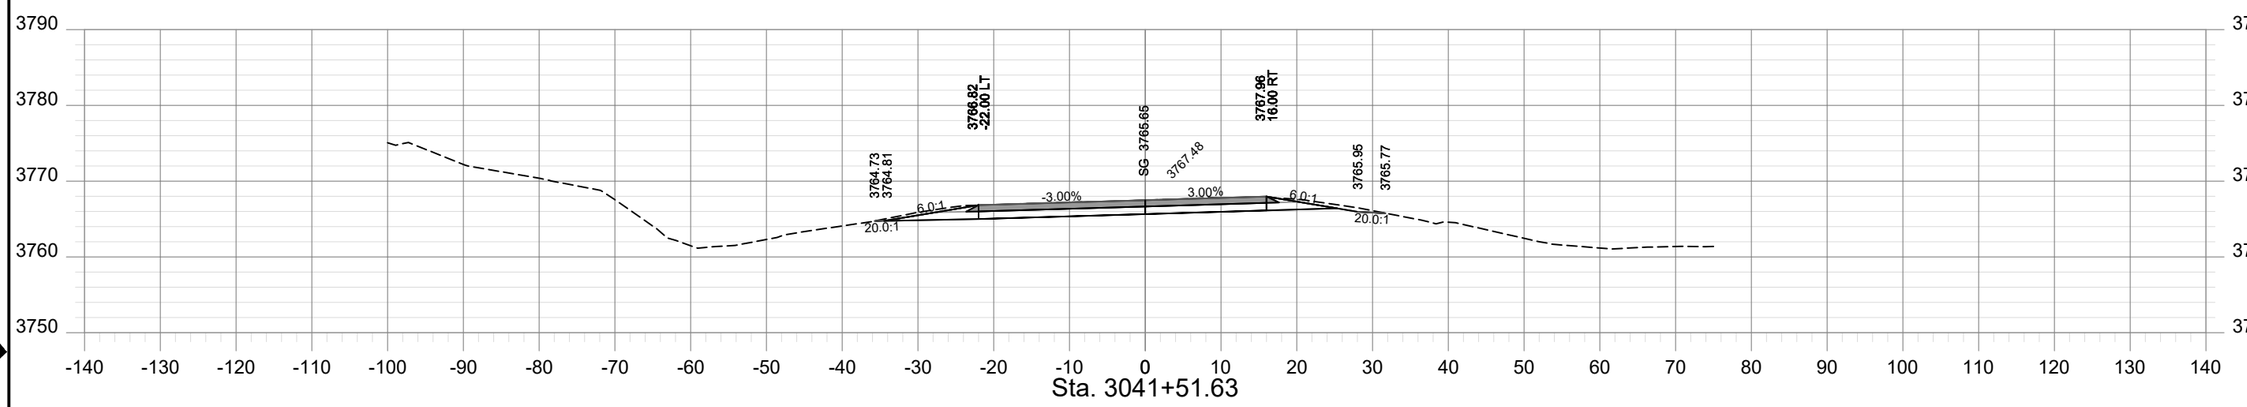

SHEET NO.
XS - 124

PROJECT NAME: TAFT - WEST
COUNTY: MINERAL COUNTY
PROJECT ID: IM-NHFP 90-1(228)3
UPN: 9487000

CHECKED BY	LFISCHER	6/29/23
REVIEWED BY	SMARSHALL	6/29/23
DESIGNED BY	BJOHNSON	6/29/23

MONTANA
Department of Transportation


ROAD PLANS

12/21/2023 10:26 AM


9487000RDLAYZ21.DWG

HDR


AWARD COPY

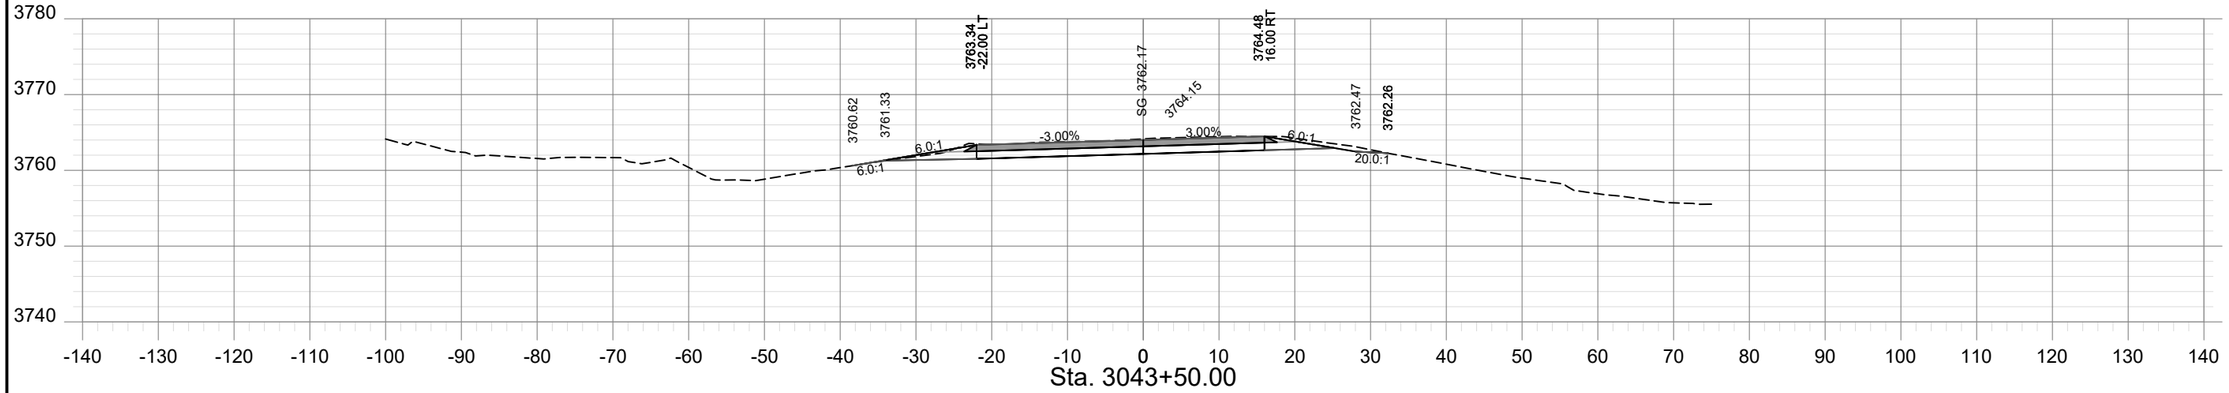

Sta. 3043+50.00

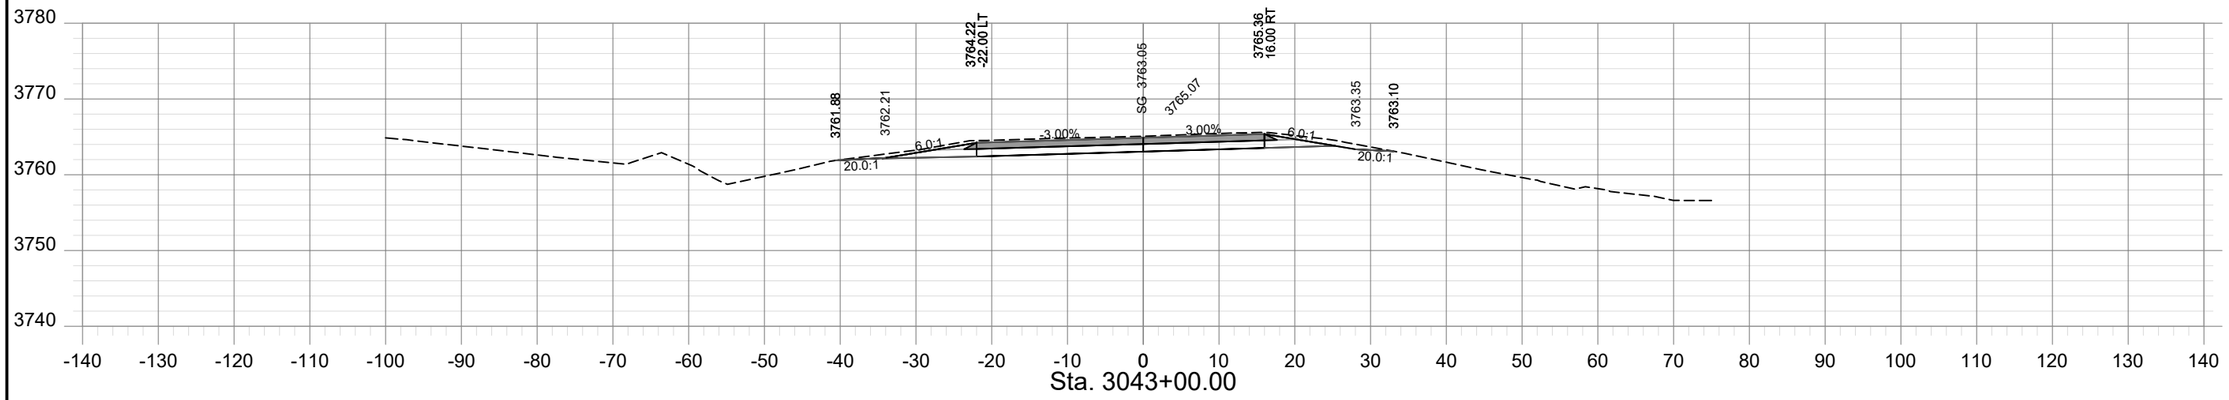

Sta. 3043+00.00

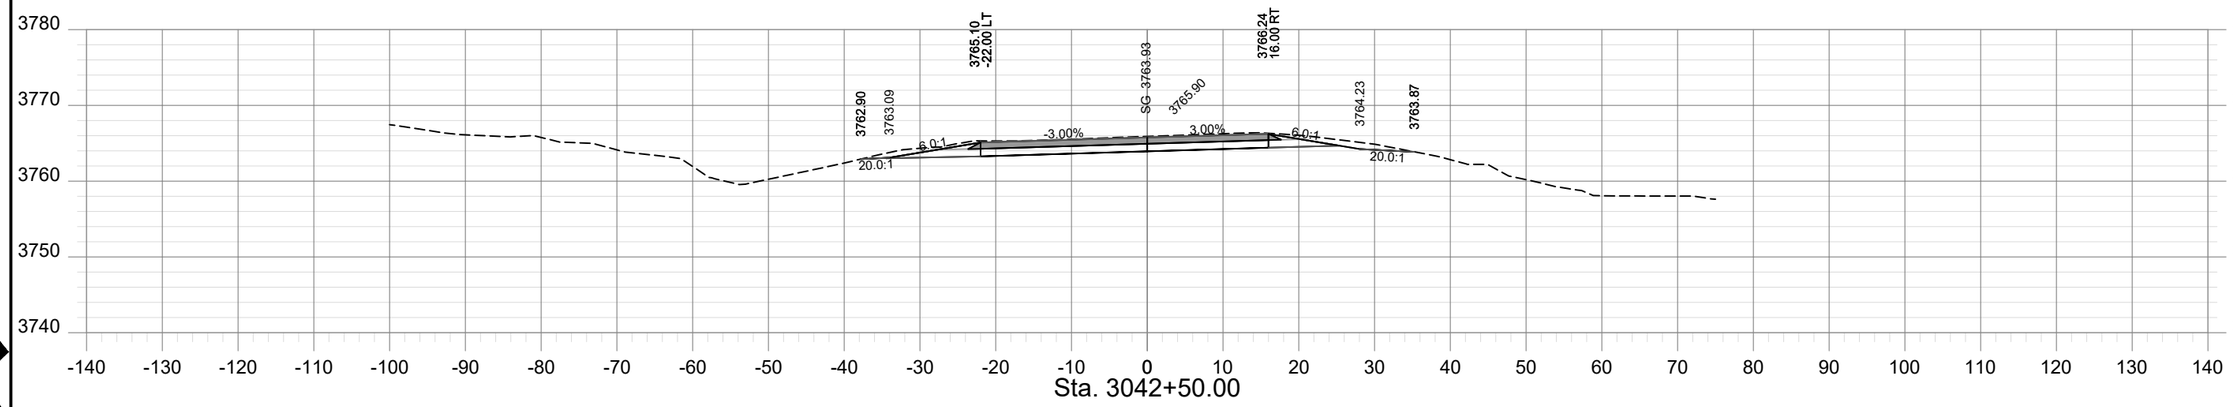

Sta. 3042+50.00

SHEET NO.
XS - 125

PROJECT NAME	TAFT - WEST			
COUNTY	MINERAL COUNTY			
PROJECT ID	IM-NHFP 90-1(228)3			
UPN	9487000			
		CHECKED BY	LFISCHER	6/29/23
		REVIEWED BY	SMARSHALL	6/29/23
		DESIGNED BY	BJOHNSON	6/29/23

MONTANA
Department of Transportation


ROAD PLANS

12/21/2023 10:26 AM


9487000RDLAYZ21.DWG

HDR


AWARD COPY

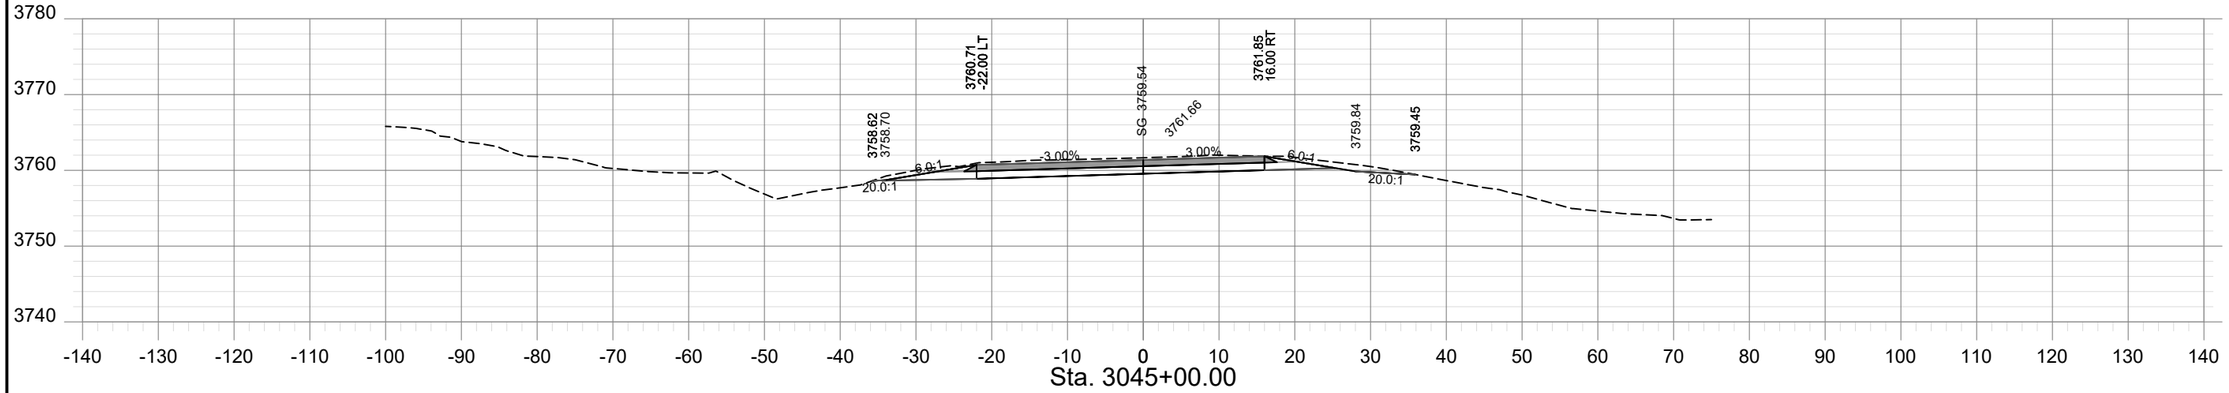

Sta. 3045+00.00

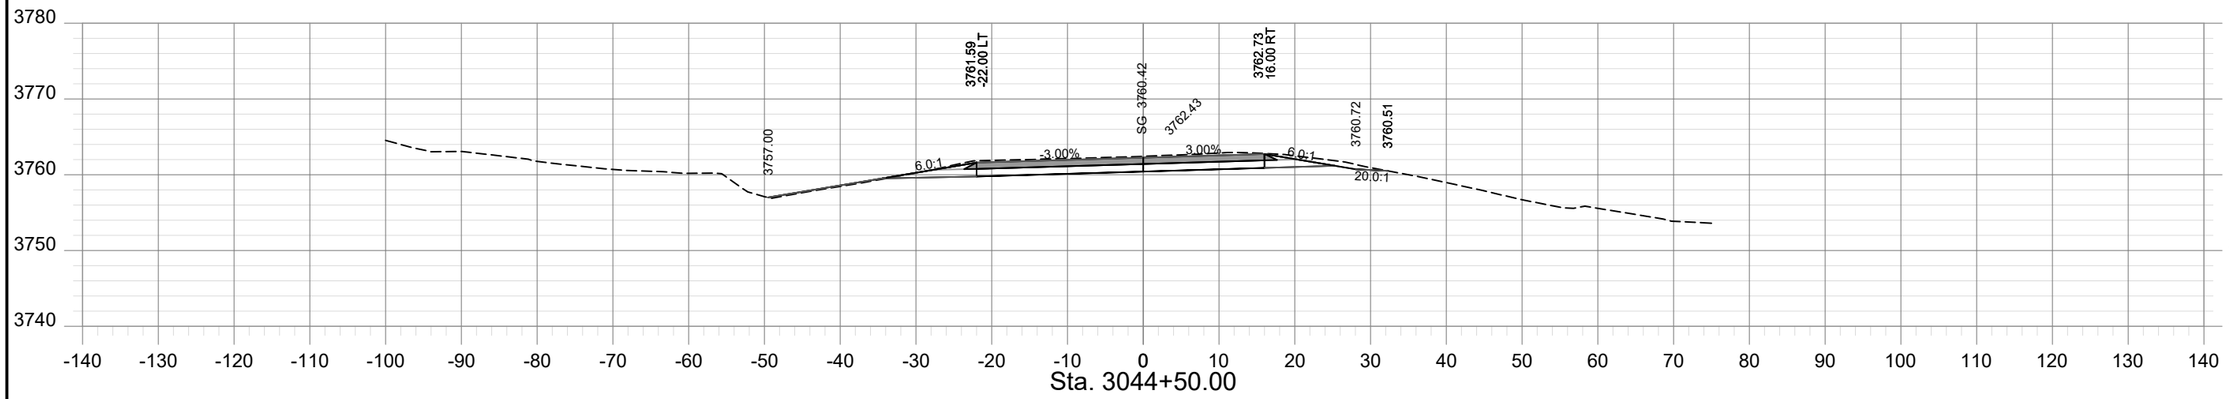

Sta. 3044+50.00

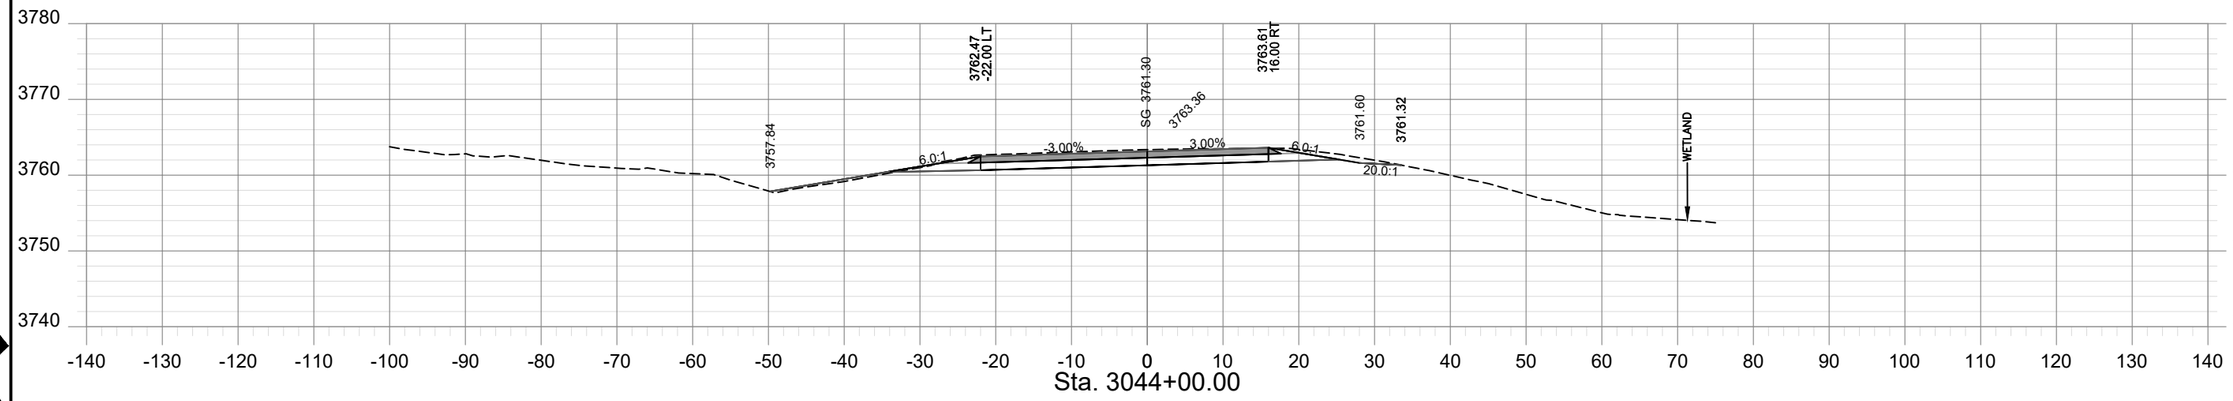

Sta. 3044+00.00

SHEET NO.
XS - 126

PROJECT NAME: TAFT - WEST
COUNTY: MINERAL COUNTY
PROJECT ID: IM-NHFP 90-1(228)3
UPN: 9487000

CHECKED BY	LFISCHER	6/29/23
REVIEWED BY	SMARSHALL	6/29/23
DESIGNED BY	BJOHNSON	6/29/23

9487000RDLAYZ21.DWG


MONTANA
Department of Transportation

ROAD PLANS


12/21/2023 10:26 AM

HDR


AWARD COPY

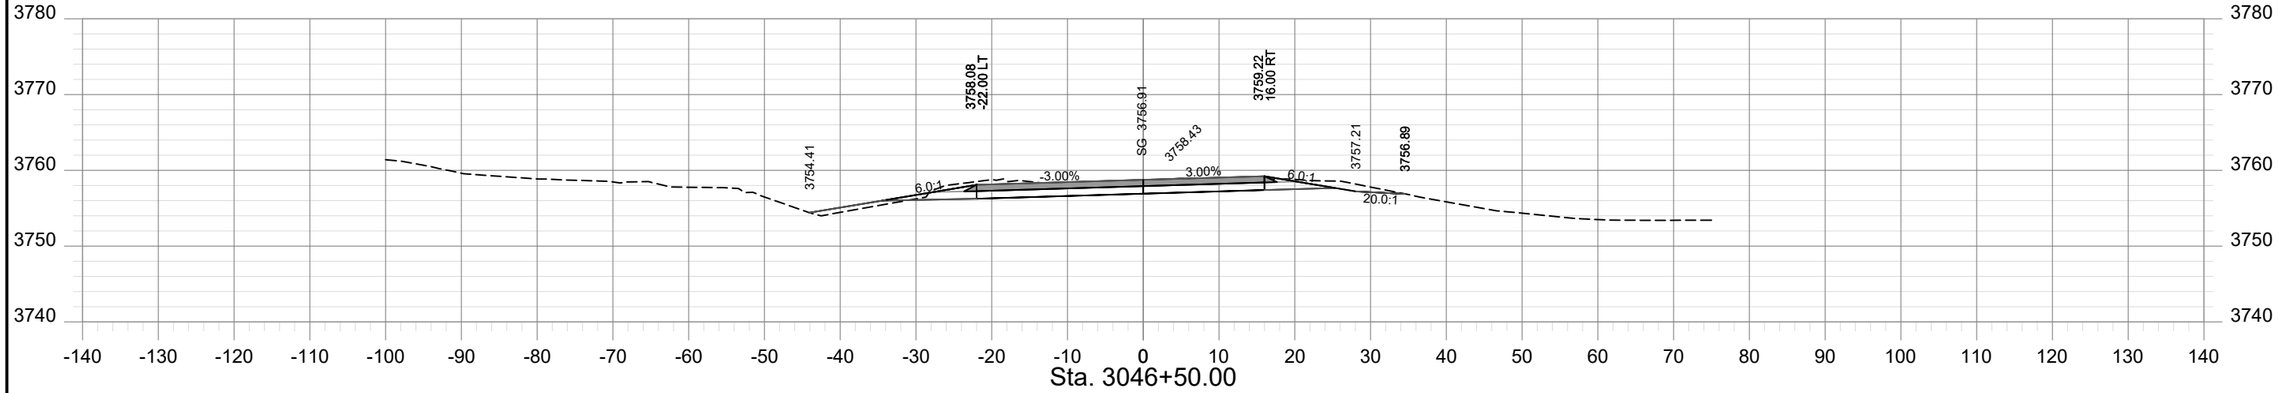

Sta. 3046+50.00

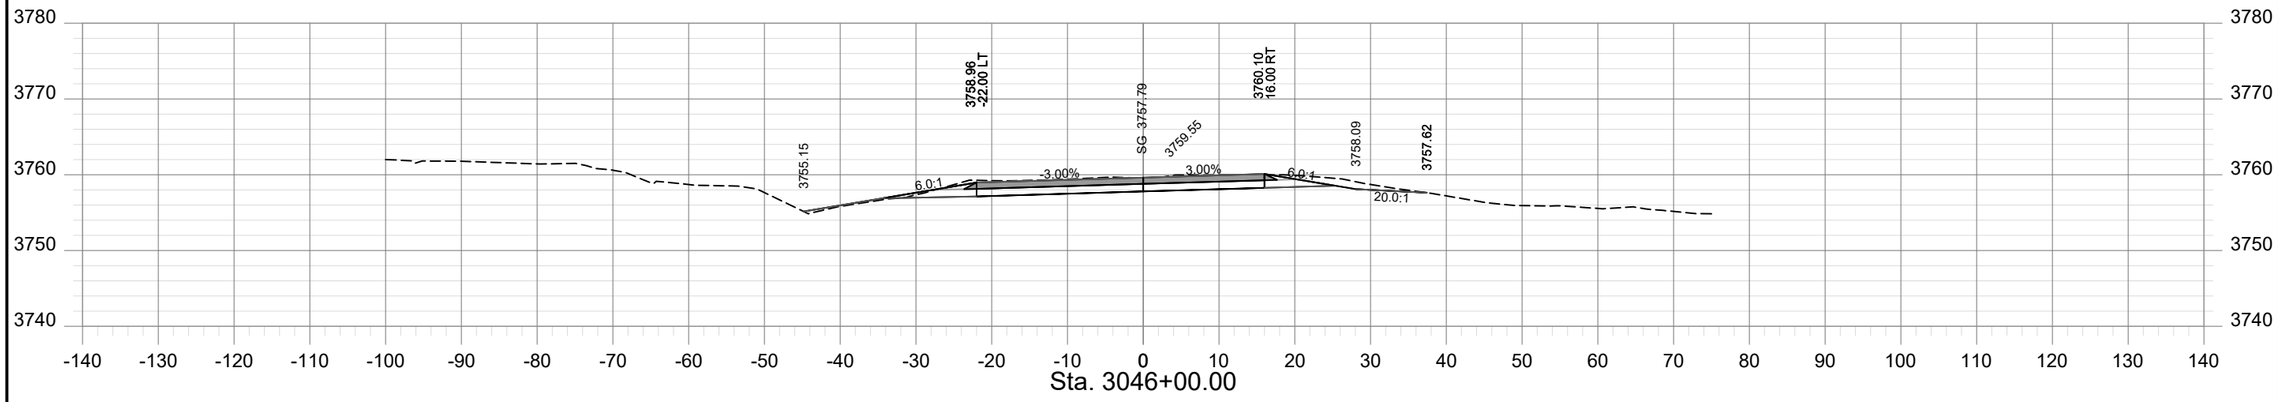

Sta. 3046+00.00

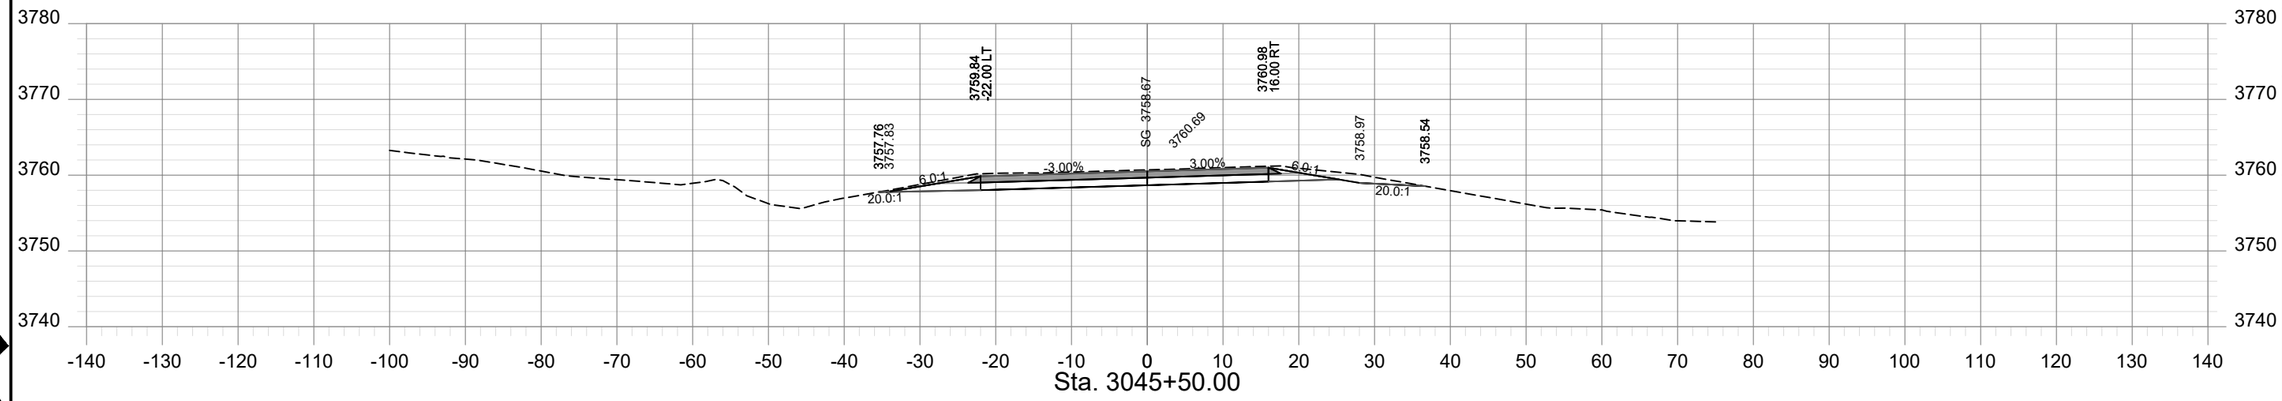

Sta. 3045+50.00

HDR

SHEET NO.
XS - 127

PROJECT NAME: TAFT - WEST
COUNTY: MINERAL COUNTY
PROJECT ID: IM-NHFP 90-1(228)3
UPN: 9487000

CHECKED BY	L.FISCHER	6/29/23
REVIEWED BY	S.MARSHALL	6/29/23
DESIGNED BY	B.JOHNSON	6/29/23


9487000RDLAYZ21.DWG

MONTANA
Department of Transportation


ROAD PLANS

12/21/2023 10:26 AM


AWARD COPY

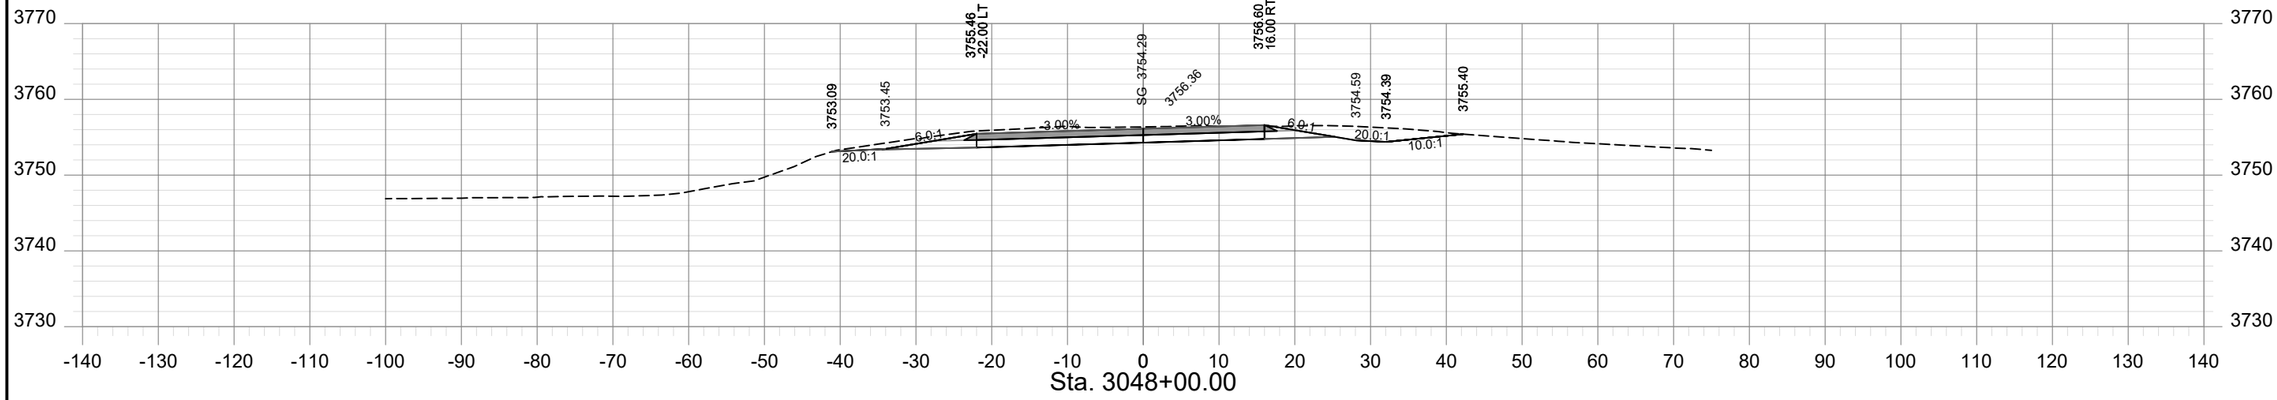

Sta. 3048+00.00

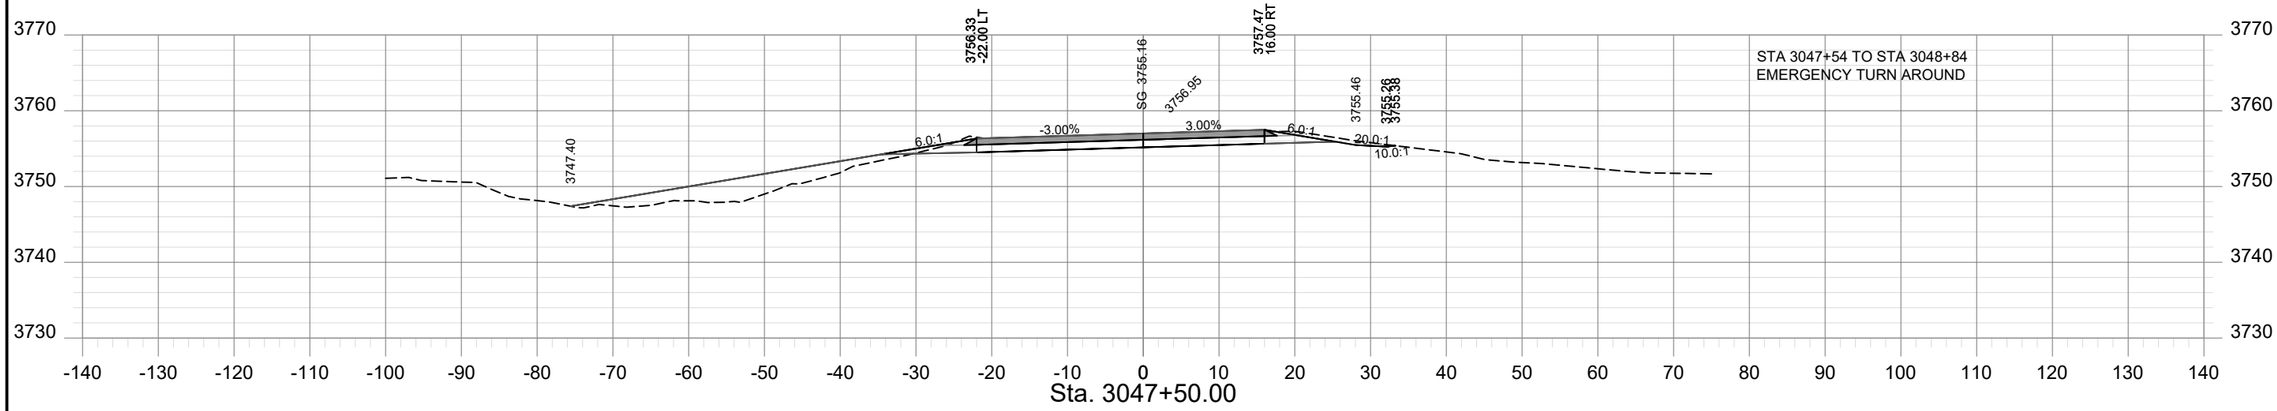

Sta. 3047+50.00

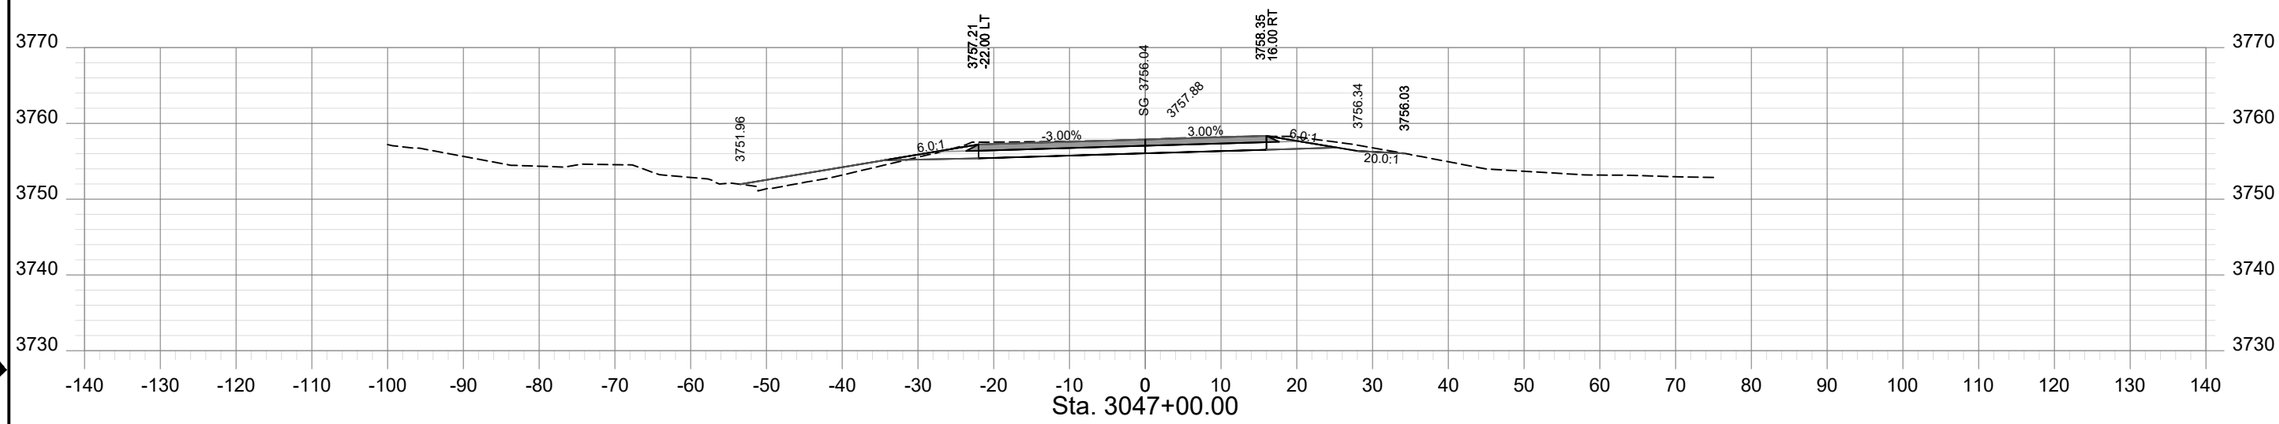

Sta. 3047+00.00

SHEET NO.
XS - 128

PROJECT NAME	TAFT - WEST			
COUNTY	MINERAL COUNTY			
PROJECT ID	IM-NHFP 90-1(228)3			
UPN	9487000			
CHECKED BY	LFISCHER	6/29/23		
REVIEWED BY	SMARSHALL	6/29/23		
DESIGNED BY	BJOHNSON	6/29/23		
9487000RDLAY221.DWG				


MONTANA
Department of Transportation

ROAD PLANS


12/21/2023 10:26 AM

HDR


AWARD COPY

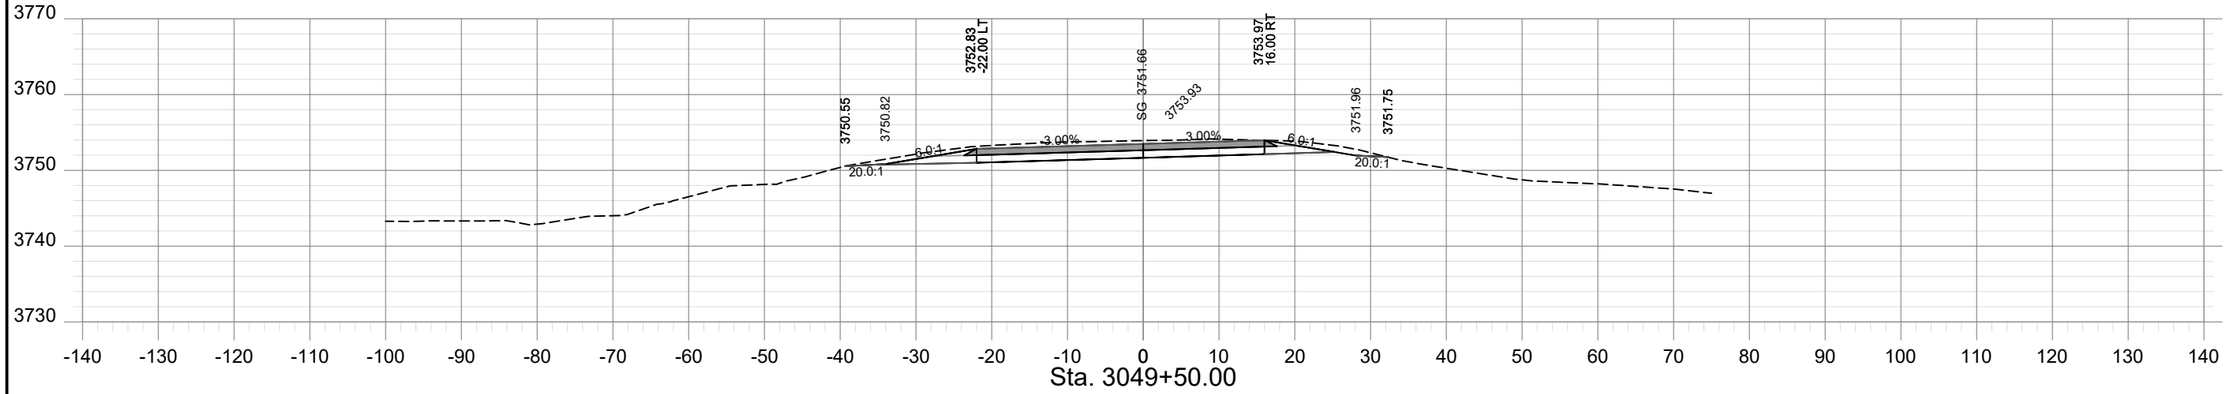

Sta. 3049+50.00

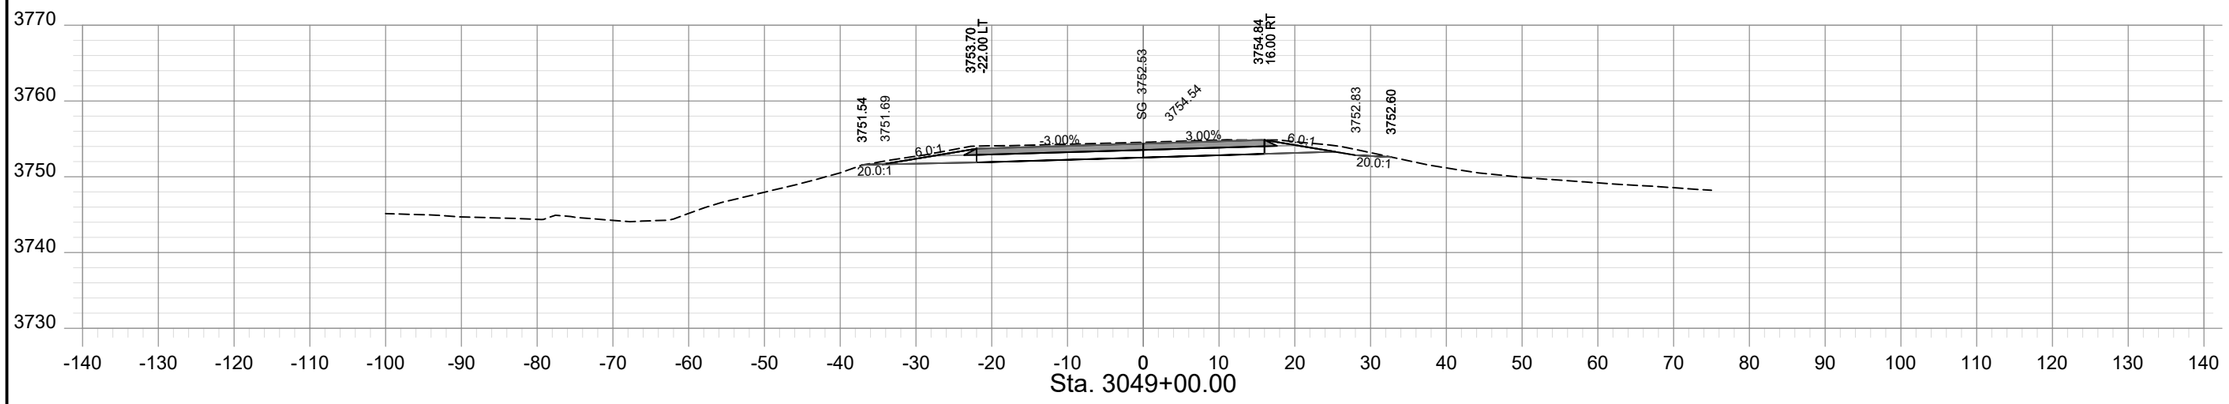

Sta. 3049+00.00

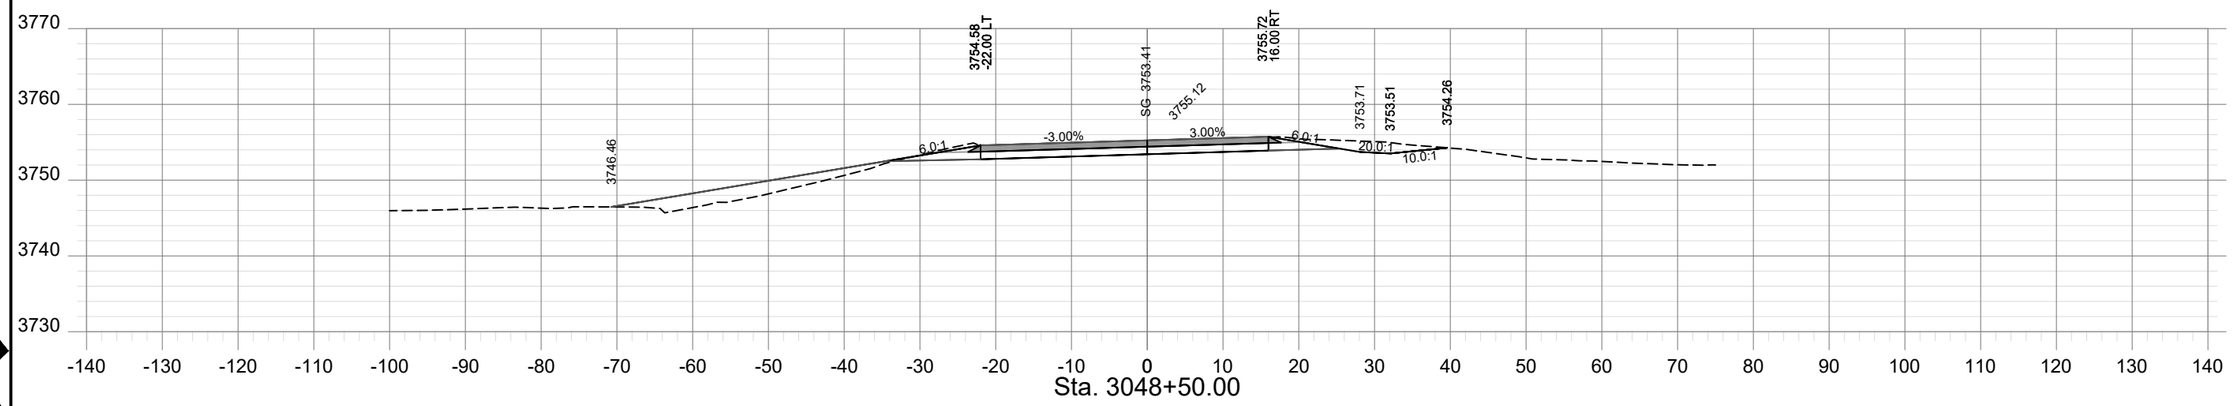

Sta. 3048+50.00

SHEET NO.
XS - 129

PROJECT NAME: TAFT - WEST
COUNTY: MINERAL COUNTY
PROJECT ID: IM-NHFP 90-1(228)3
UPN: 9487000

CHECKED BY	LFISCHER	6/29/23
REVIEWED BY	SMARSHALL	6/29/23
DESIGNED BY	BJOHNSON	6/29/23

9487000RDLAYZ21.DWG


MONTANA
Department of Transportation


ROAD PLANS


12/21/2023 10:26 AM

HDR

AWARD COPY

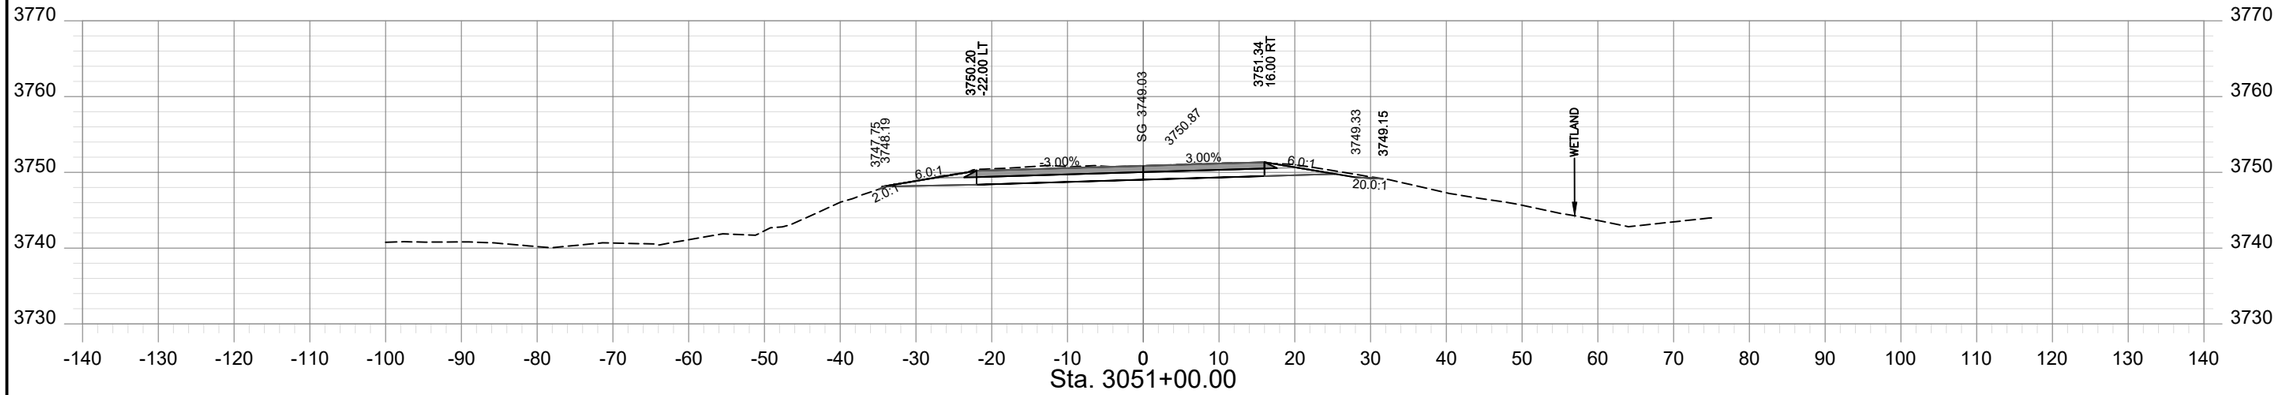

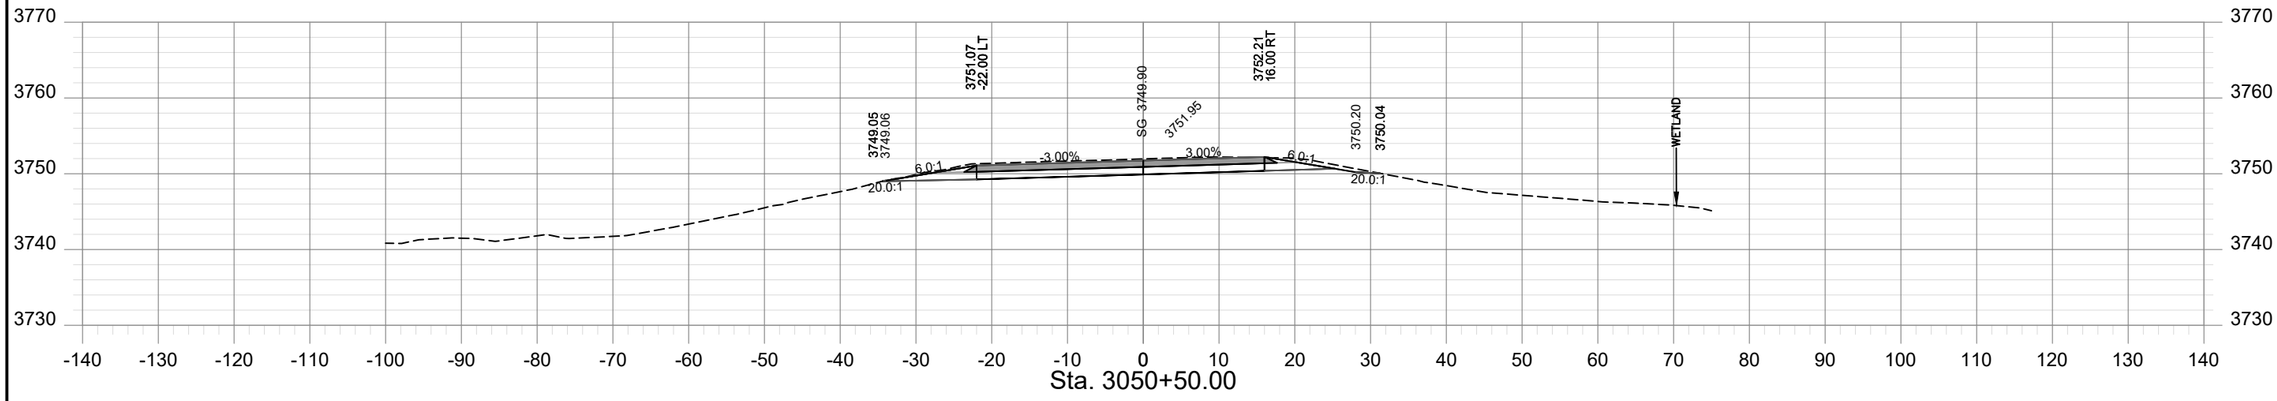

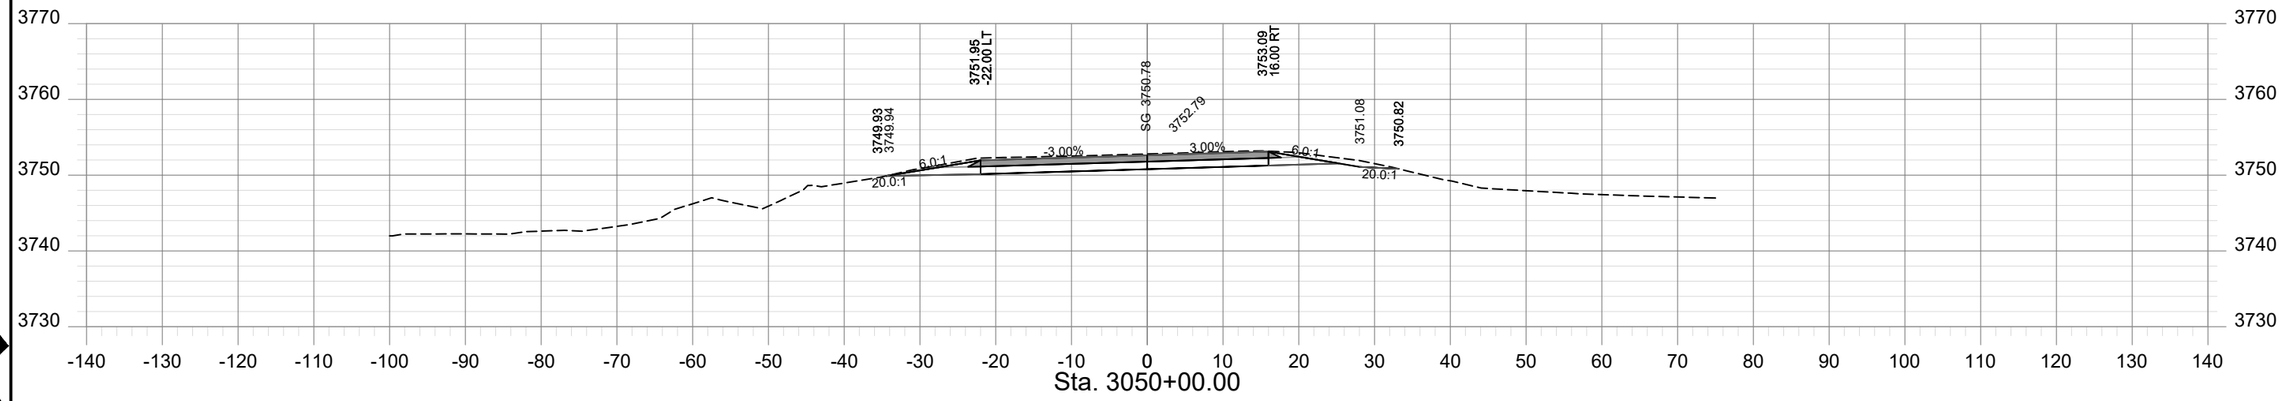

SHEET NO.
XS - 130

PROJECT NAME: TAFT - WEST
COUNTY: MINERAL COUNTY
PROJECT ID: IM-NHFP 90-1(228)3
UPN: 9487000

CHECKED BY	LFISCHER	6/29/23	
REVIEWED BY	SMARSHALL	6/29/23	
DESIGNED BY	BJOHNSON	6/29/23	

9487000RDLAYZ21.DWG


MONTANA
Department of Transportation


ROAD PLANS

12/21/2023 10:26 AM

HDR

AWARD COPY

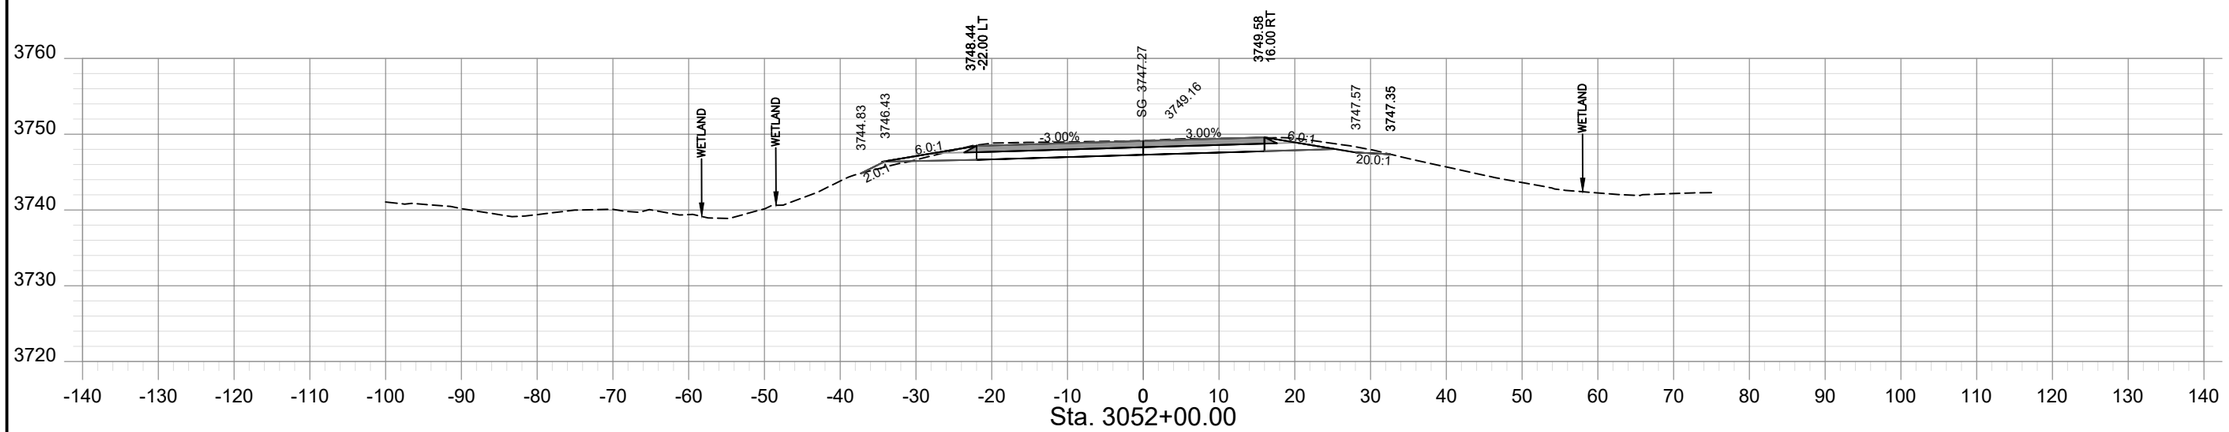

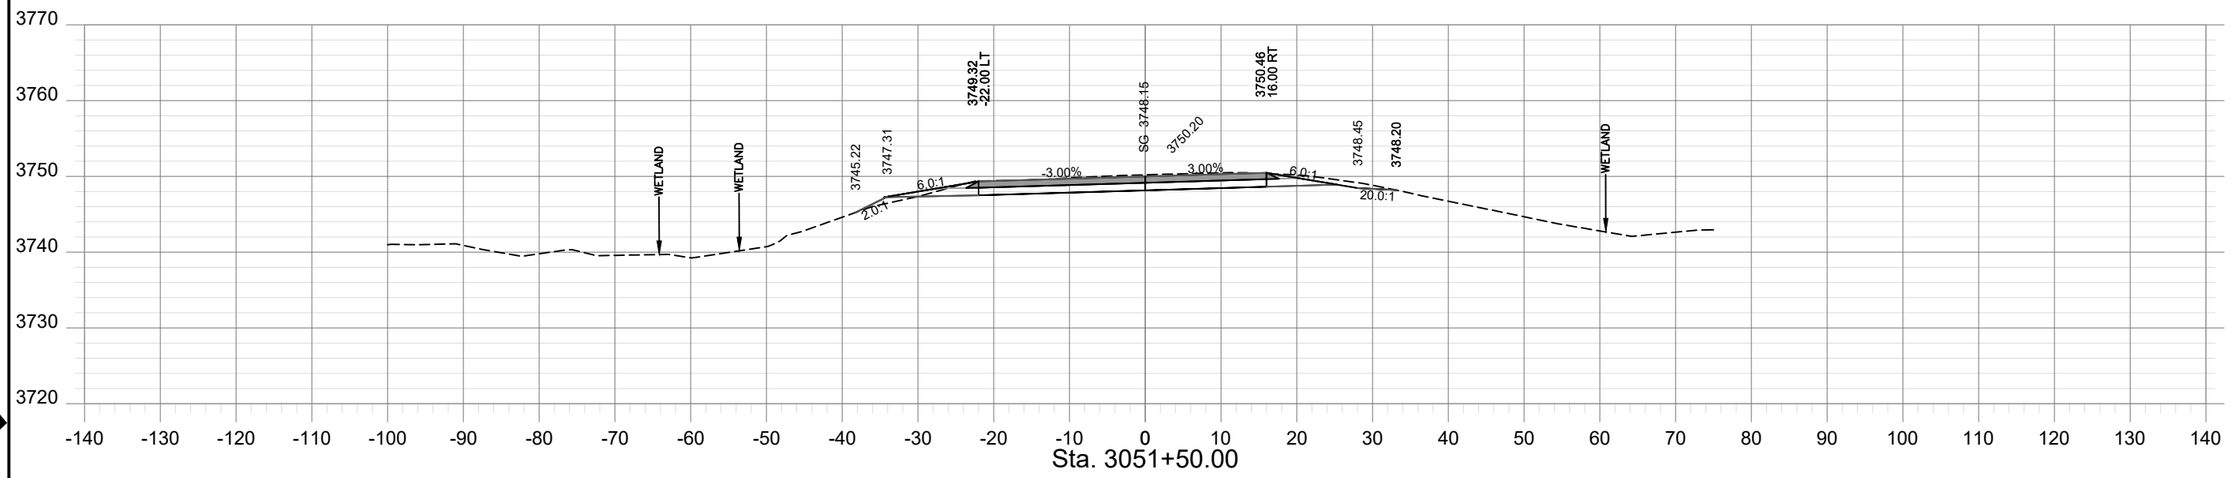

SHEET NO.
XS - 131

PROJECT NAME: TAFT - WEST
COUNTY: MINERAL COUNTY
PROJECT ID: IM-NHFP 90-1(228)3
UPN: 9487000

CHECKED BY	LFISCHER	6/29/23
REVIEWED BY	SMARSHALL	6/29/23
DESIGNED BY	BJOHNSON	6/29/23


9487000RDLAYZ21.DWG

MONTANA
Department of Transportation

ROAD PLANS

12/21/2023 10:26 AM

AWARD COPY

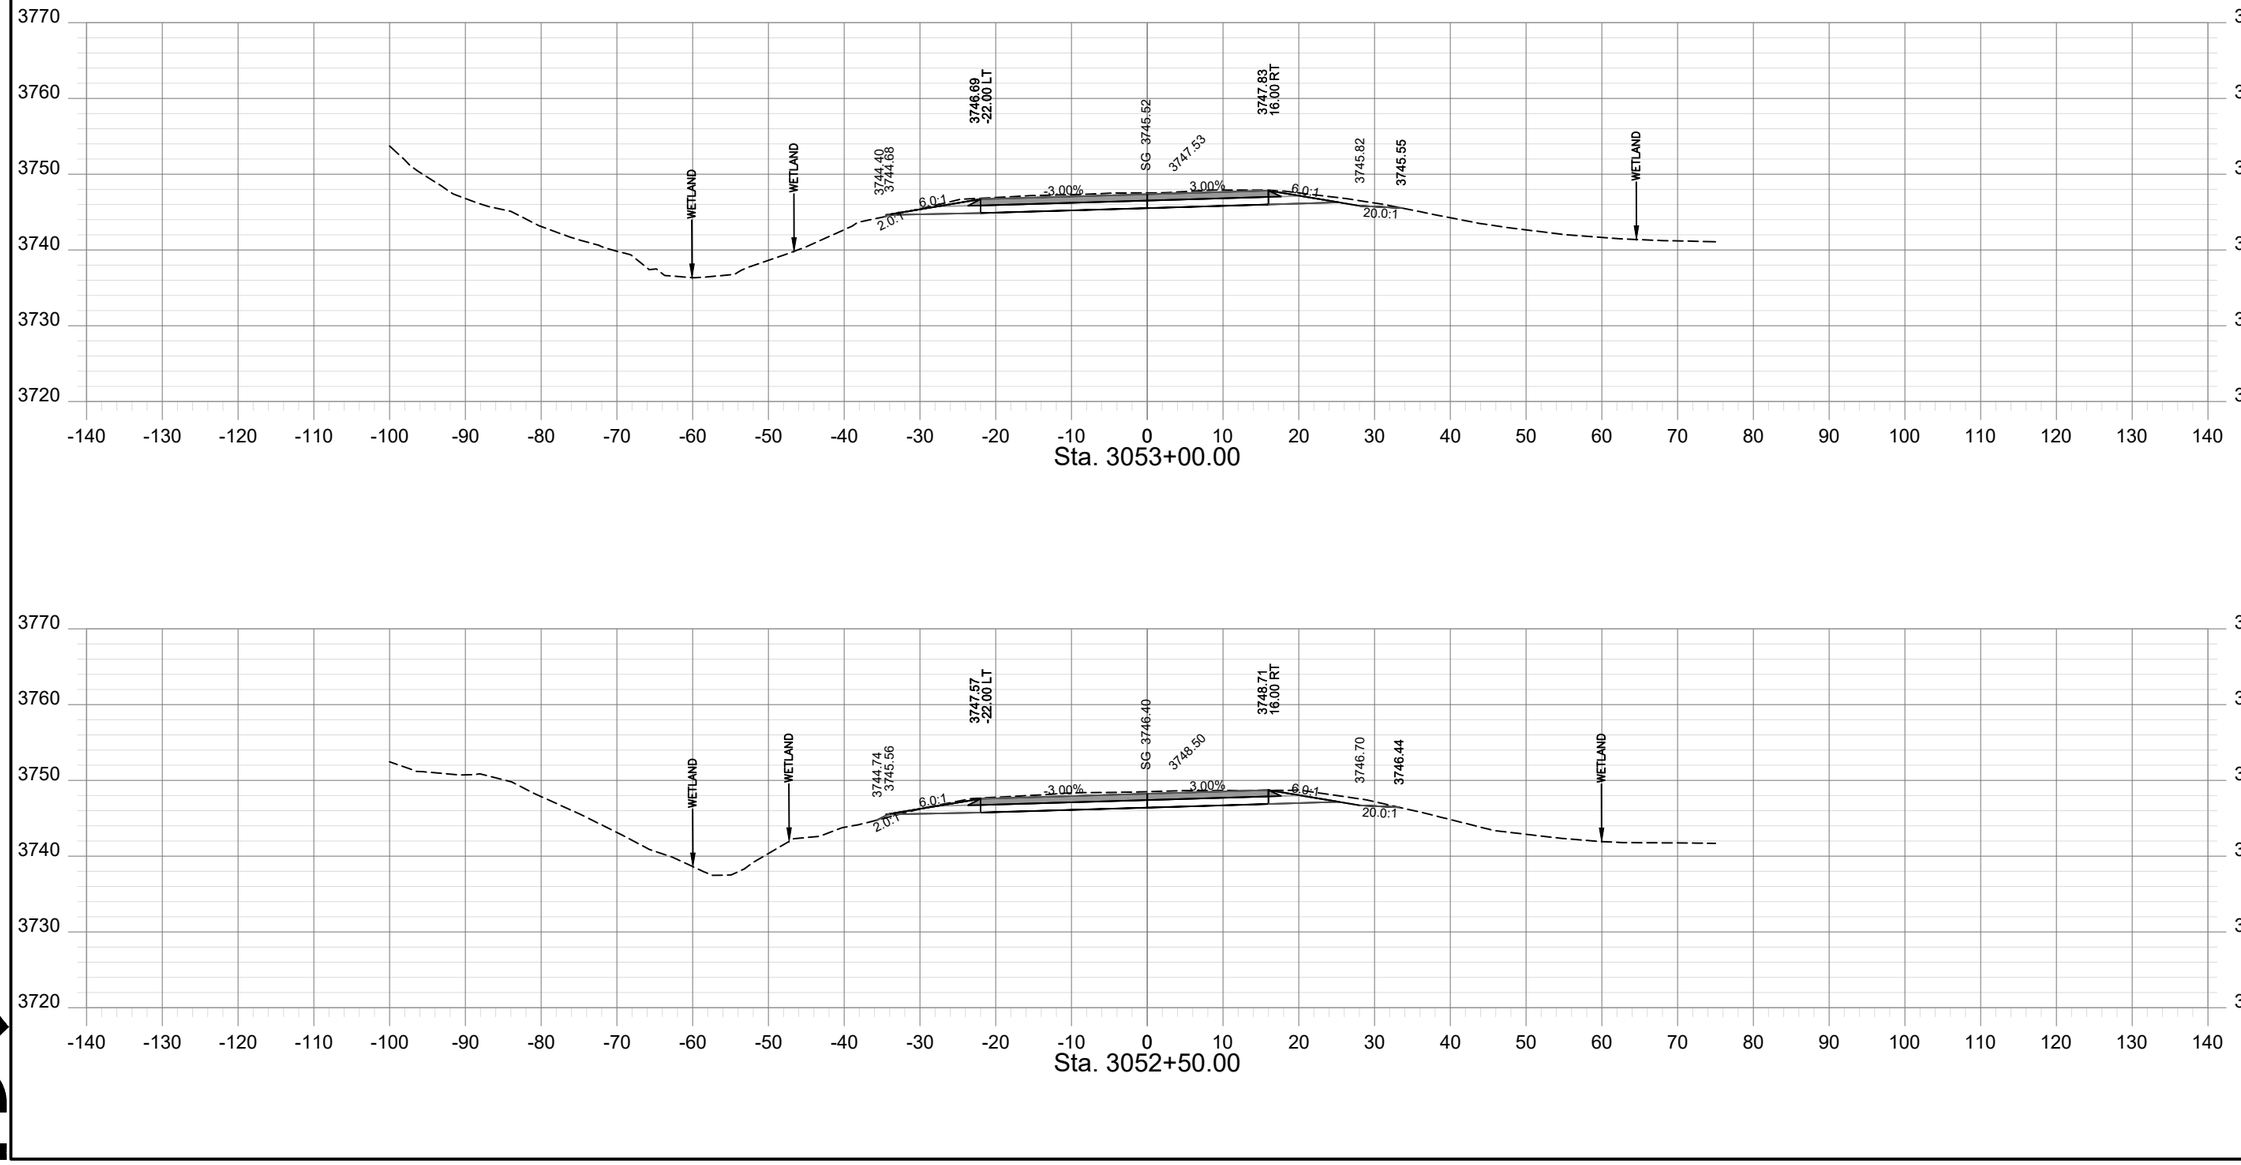

SHEET NO.
XS - 132

PROJECT NAME: TAFT - WEST
COUNTY: MINERAL COUNTY
PROJECT ID: IM-NHFP 90-1(228)3
UPN: 9487000

CHECKED BY	LFISCHER	6/29/23
REVIEWED BY	SMARSHALL	6/29/23
DESIGNED BY	BJOHNSON	6/29/23

9487000RDLAYZ21.DWG


MONTANA
Department of Transportation


ROAD PLANS

12/21/2023 10:26 AM

HDR

AWARD COPY

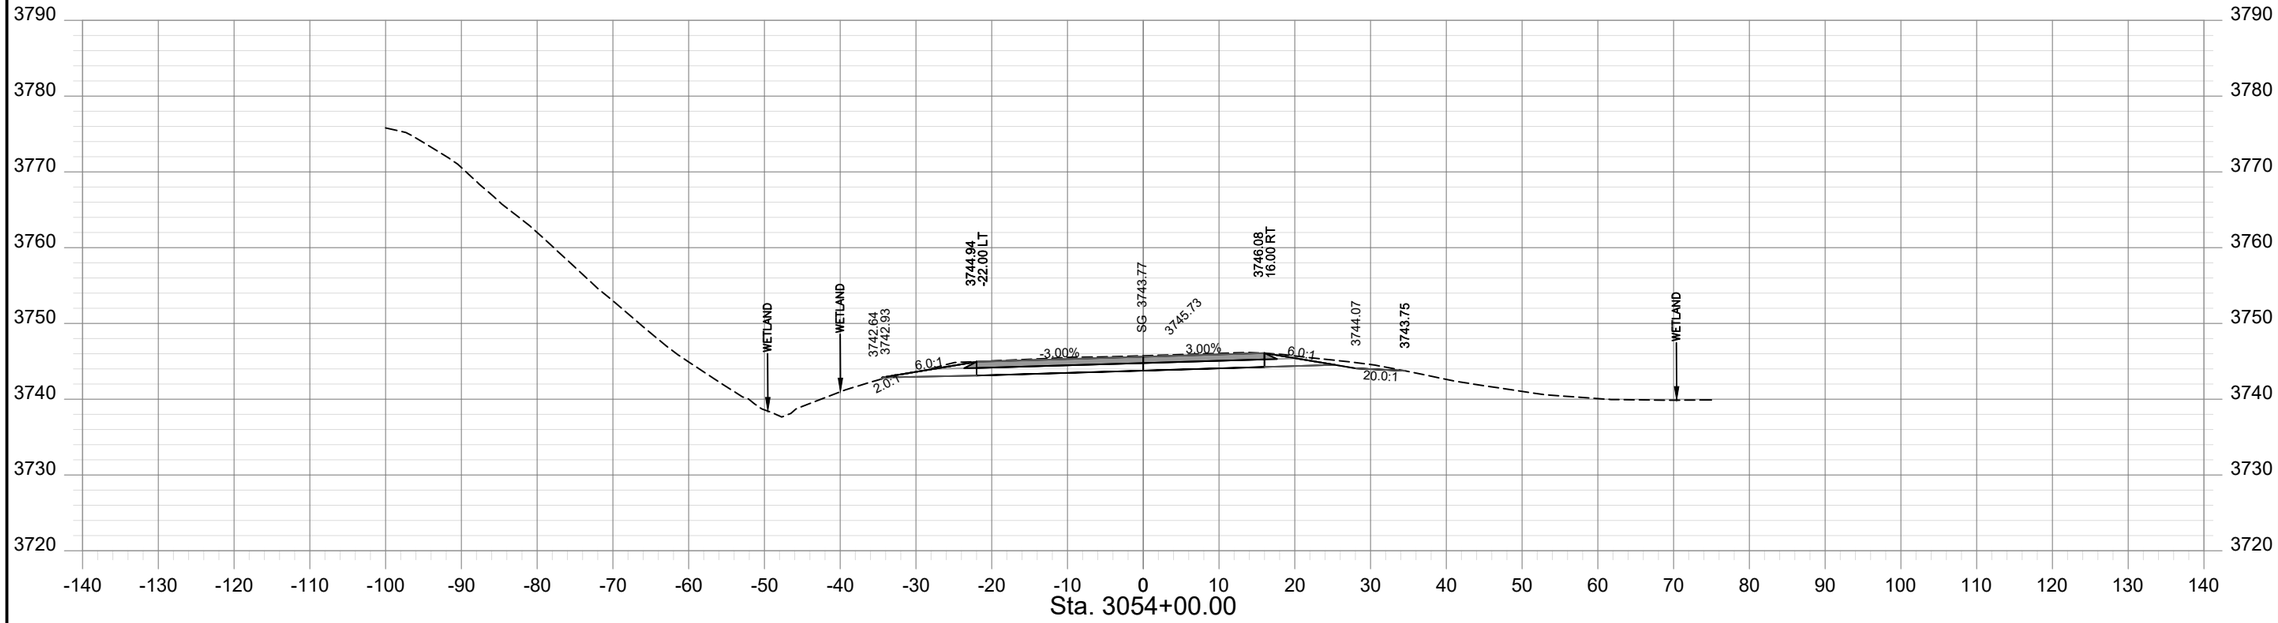

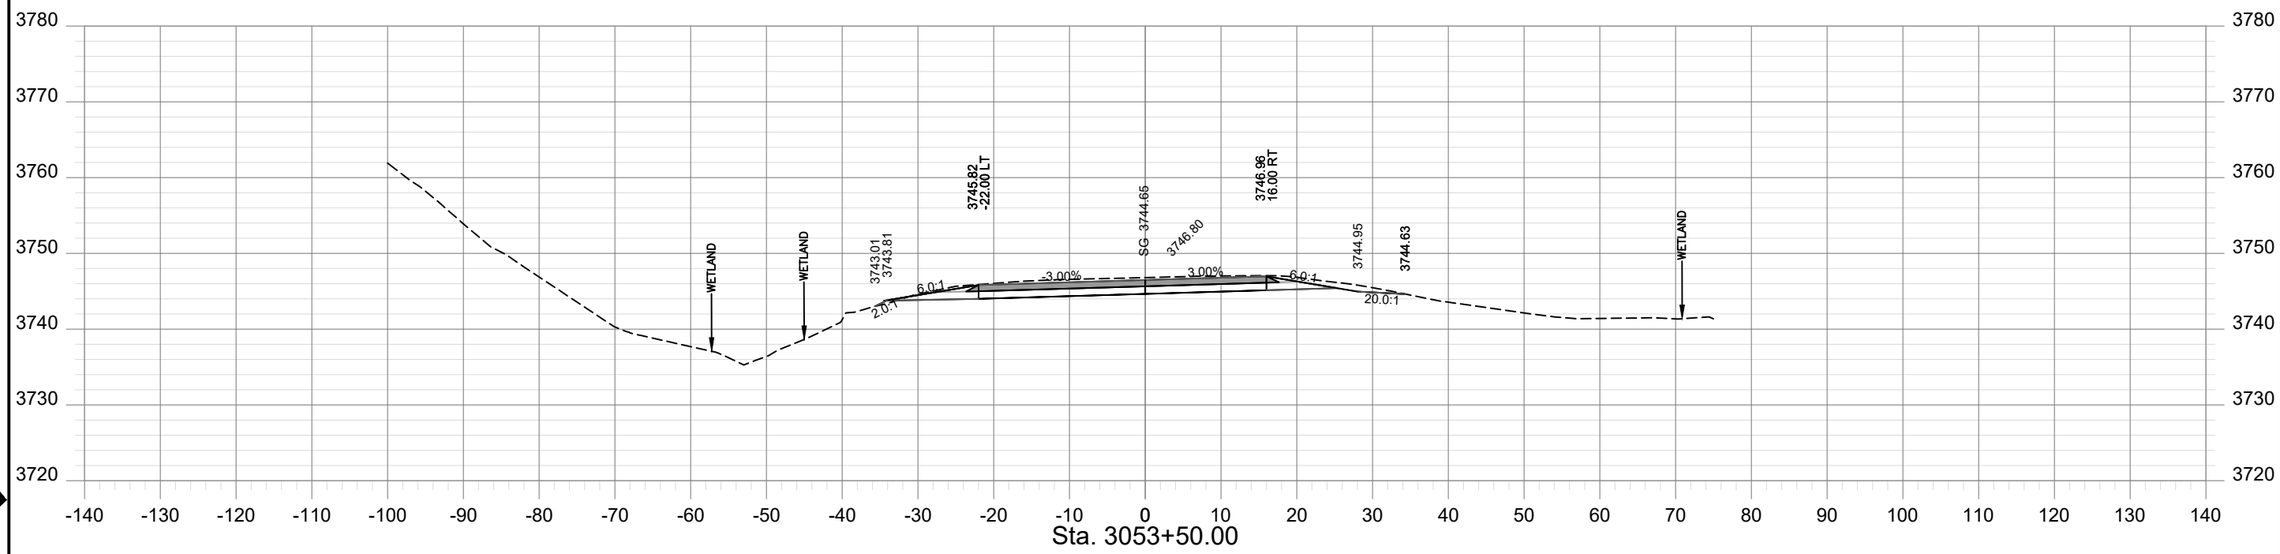

SHEET NO.
XS - 133

PROJECT NAME: TAFT - WEST
COUNTY: MINERAL COUNTY
PROJECT ID: IM-NHFP 90-1(228)3
UPN: 9487000

DESIGNED BY	BJOHNSON	6/29/23
REVIEWED BY	SMARSHALL	6/29/23
CHECKED BY	LFISCHER	6/29/23

MONTANA
Department of Transportation


ROAD PLANS

12/21/2023 10:26 AM

9487000RDLAYZ21.DWG

HDR

AWARD COPY

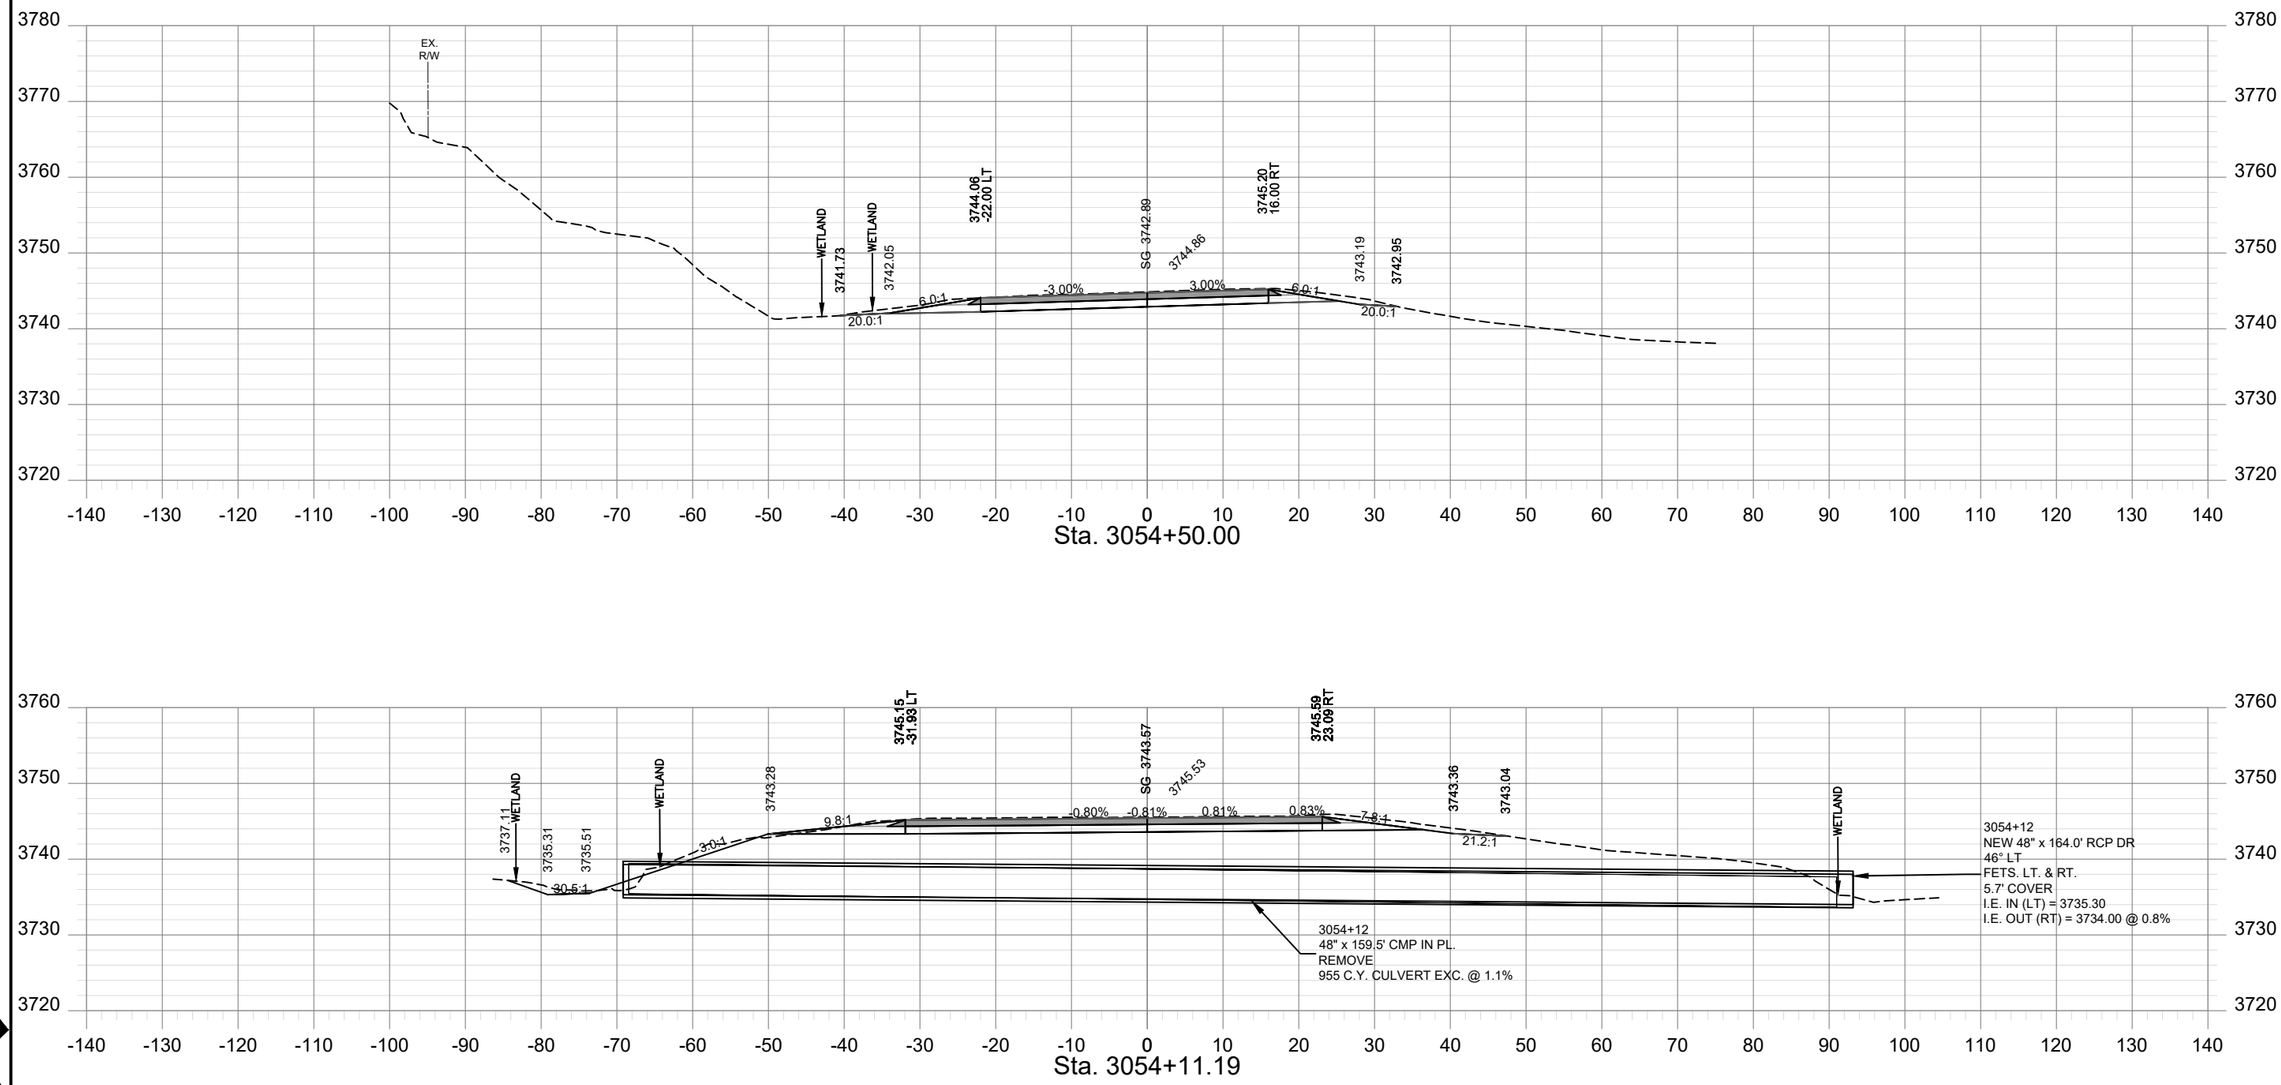

Sta. 3054+50.00

Sta. 3054+11.19

(SKEWED CROSS SECTION)

SHEET NO.
XS - 134

PROJECT NAME: TAFT - WEST
COUNTY: MINERAL COUNTY
PROJECT ID: IM-NHFP 90-1(228)3
UPN: 9487000

CHECKED BY	L.FISCHER	6/29/23	
REVIEWED BY	S.MARSHALL	6/29/23	
DESIGNED BY	B.JOHNSON	6/29/23	

9487000RDLAYZ21.DWG


MONTANA
Department of Transportation


ROAD PLANS

12/21/2023 10:26 AM

HDR

AWARD COPY

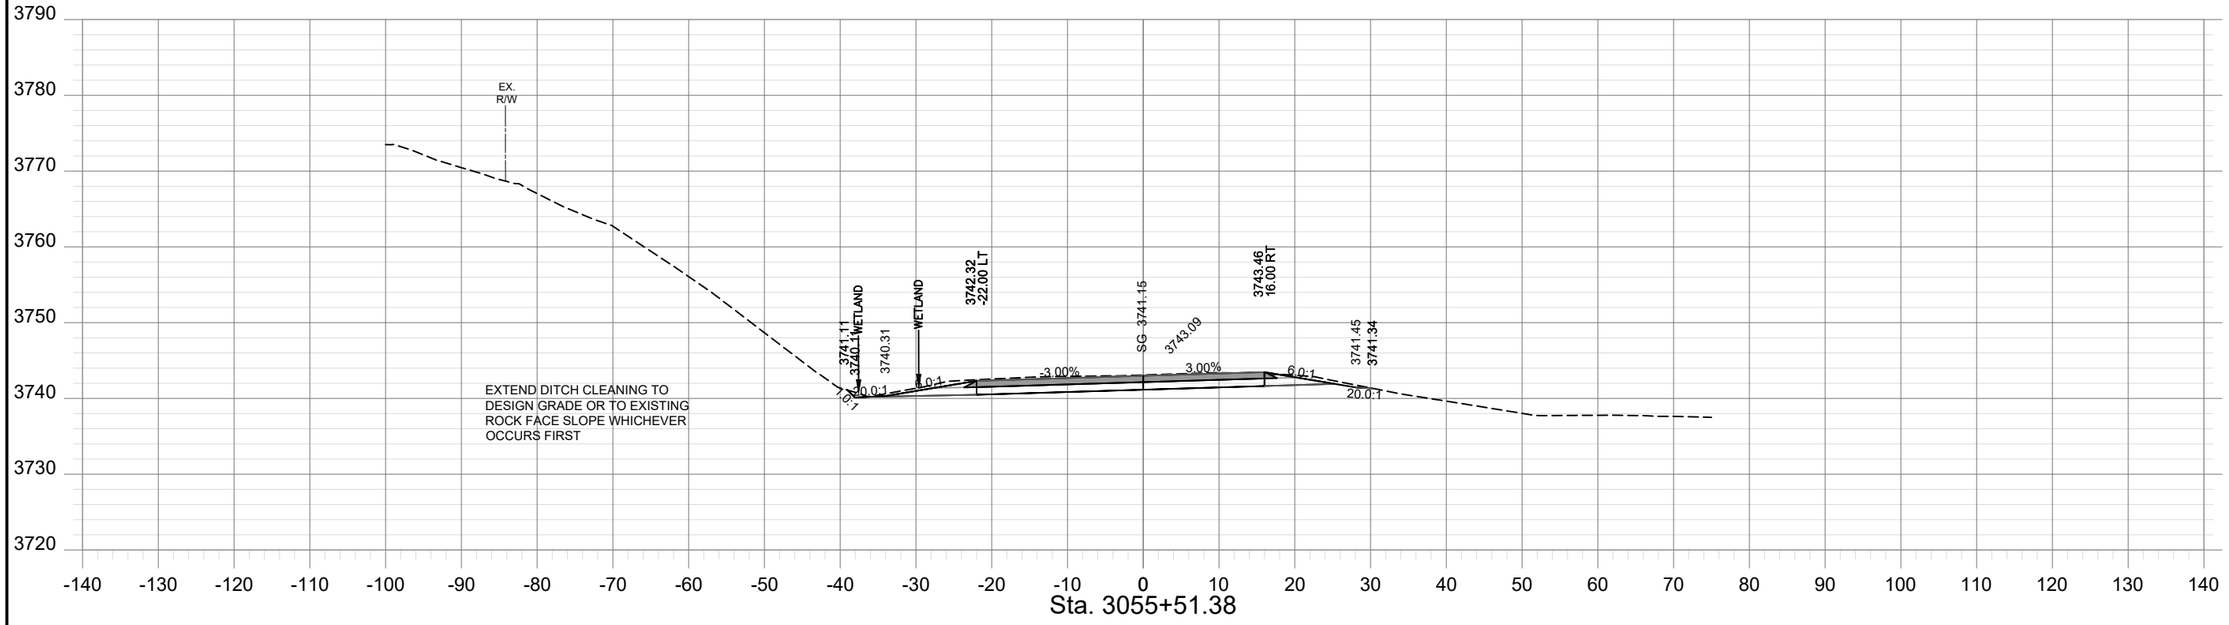

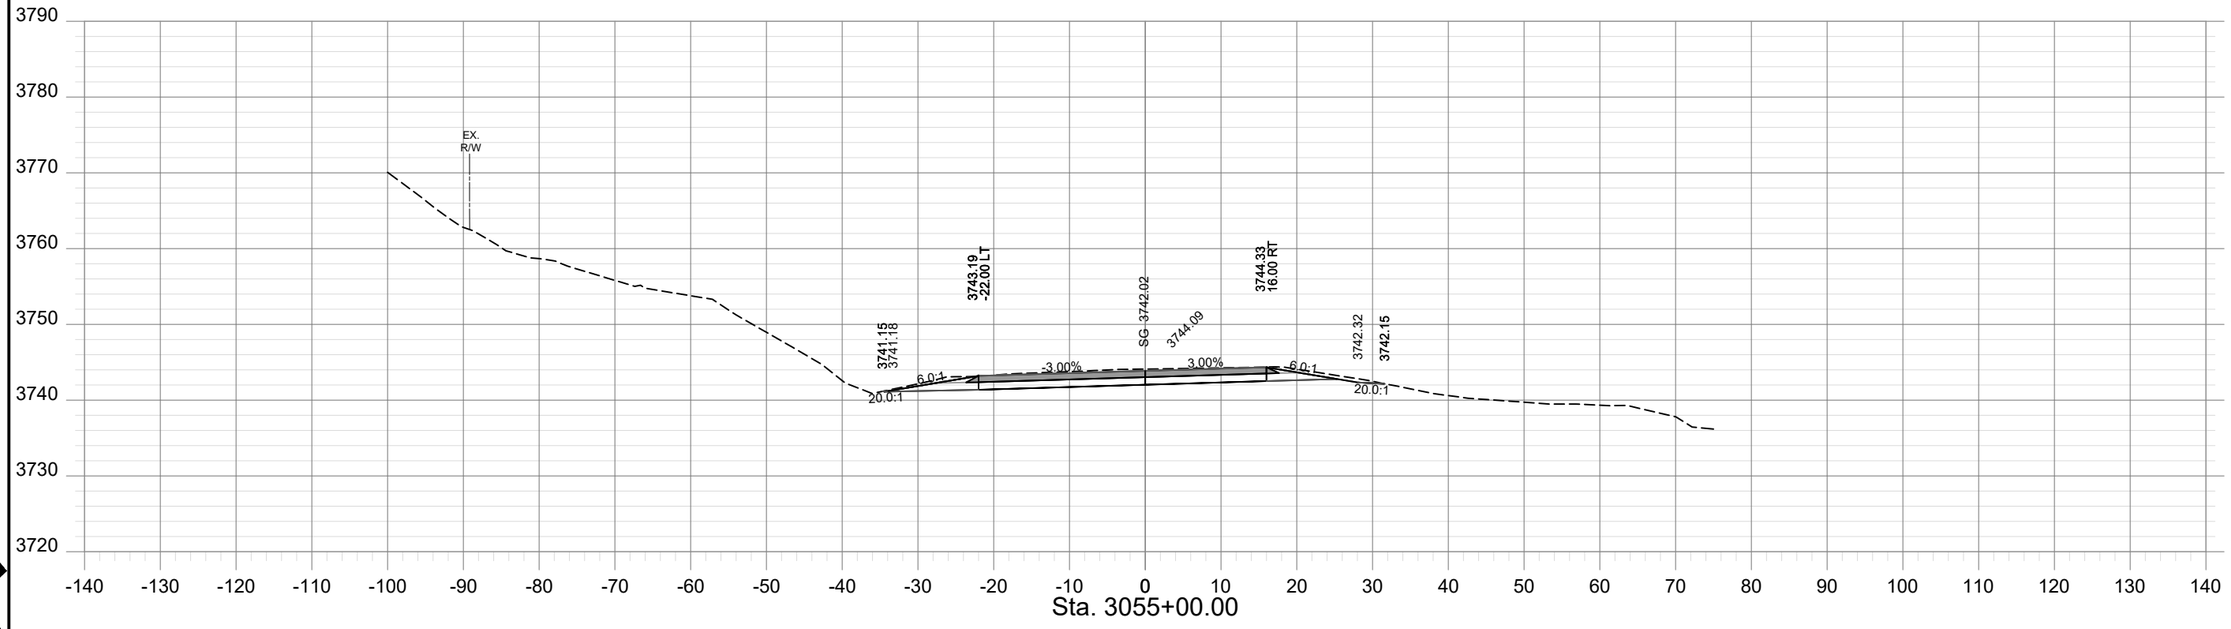

SHEET NO.
XS - 135

PROJECT NAME: TAFT - WEST
COUNTY: MINERAL COUNTY
PROJECT ID: IM-NHFP 90-1(228)3
UPN: 9487000

DESIGNED BY	BJOHNSON	6/29/23
REVIEWED BY	SMARSHALL	6/29/23
CHECKED BY	LFISCHER	6/29/23

MONTANA
Department of Transportation

ROAD PLANS

12/21/2023 10:26 AM

9487000RDLAYZ21.DWG

HDR

SHEET NO.
XS - 136


				PROJECT NAME: TAFT - WEST
				COUNTY: MINERAL COUNTY
				PROJECT ID: IM-NHFP 90-1(228)3
				UPN: 9487000
	CHECKED BY	LFISCHER	6/29/23	
	REVIEWED BY	SMARSHALL	6/29/23	
	DESIGNED BY	BJOHNSON	6/29/23	9487000RDLAY221.DWG


MONTANA
Department of Transportation

ROAD PLANS

12/21/2023 10:26 AM

AWARD COPY

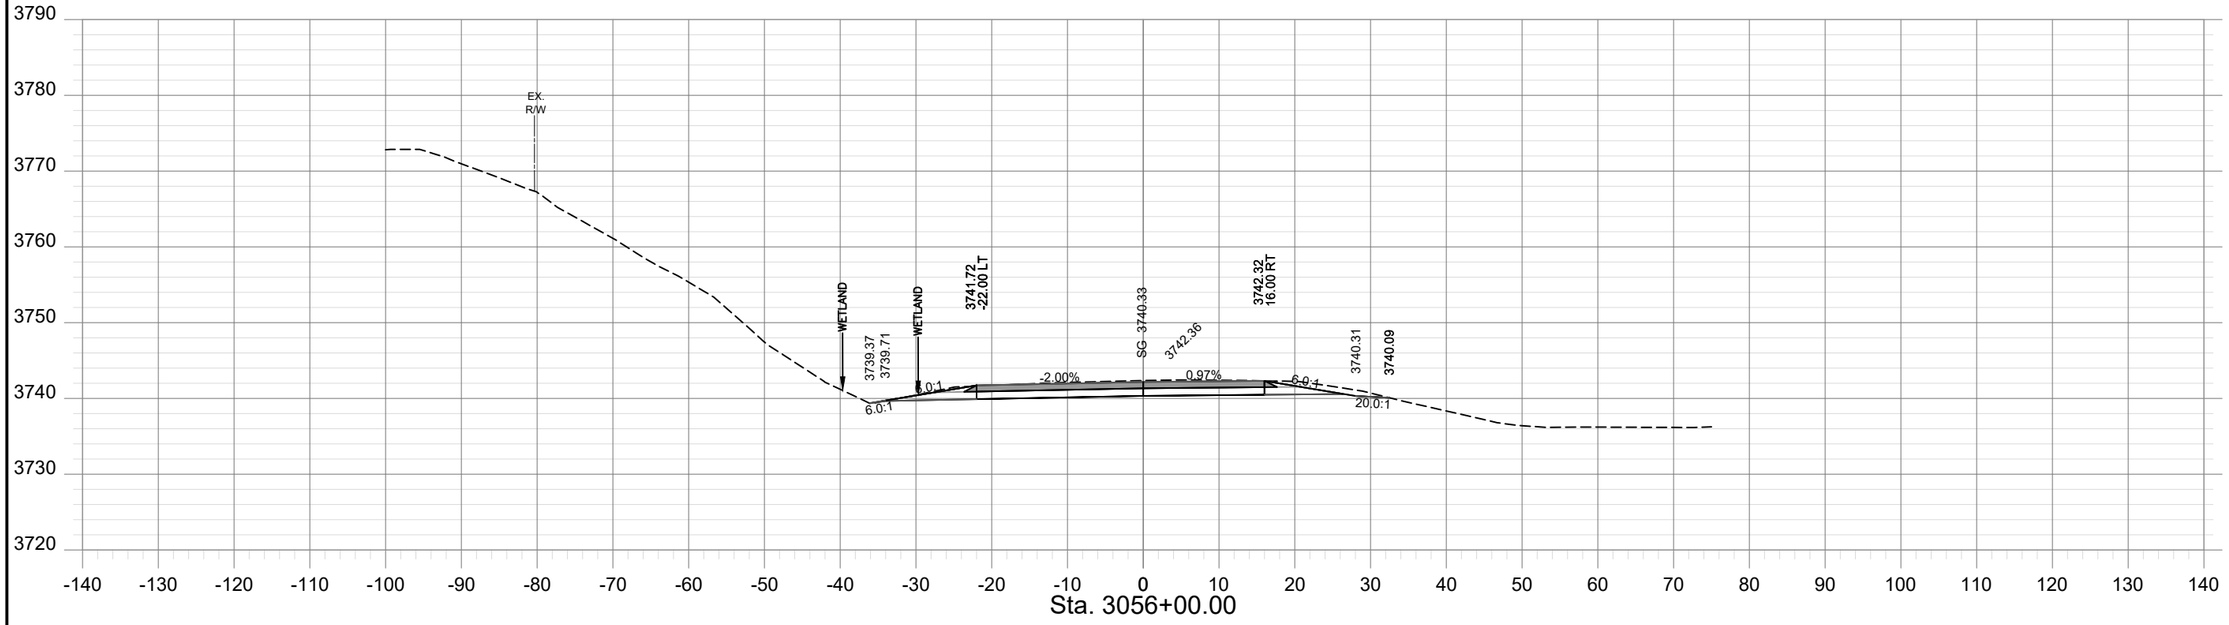

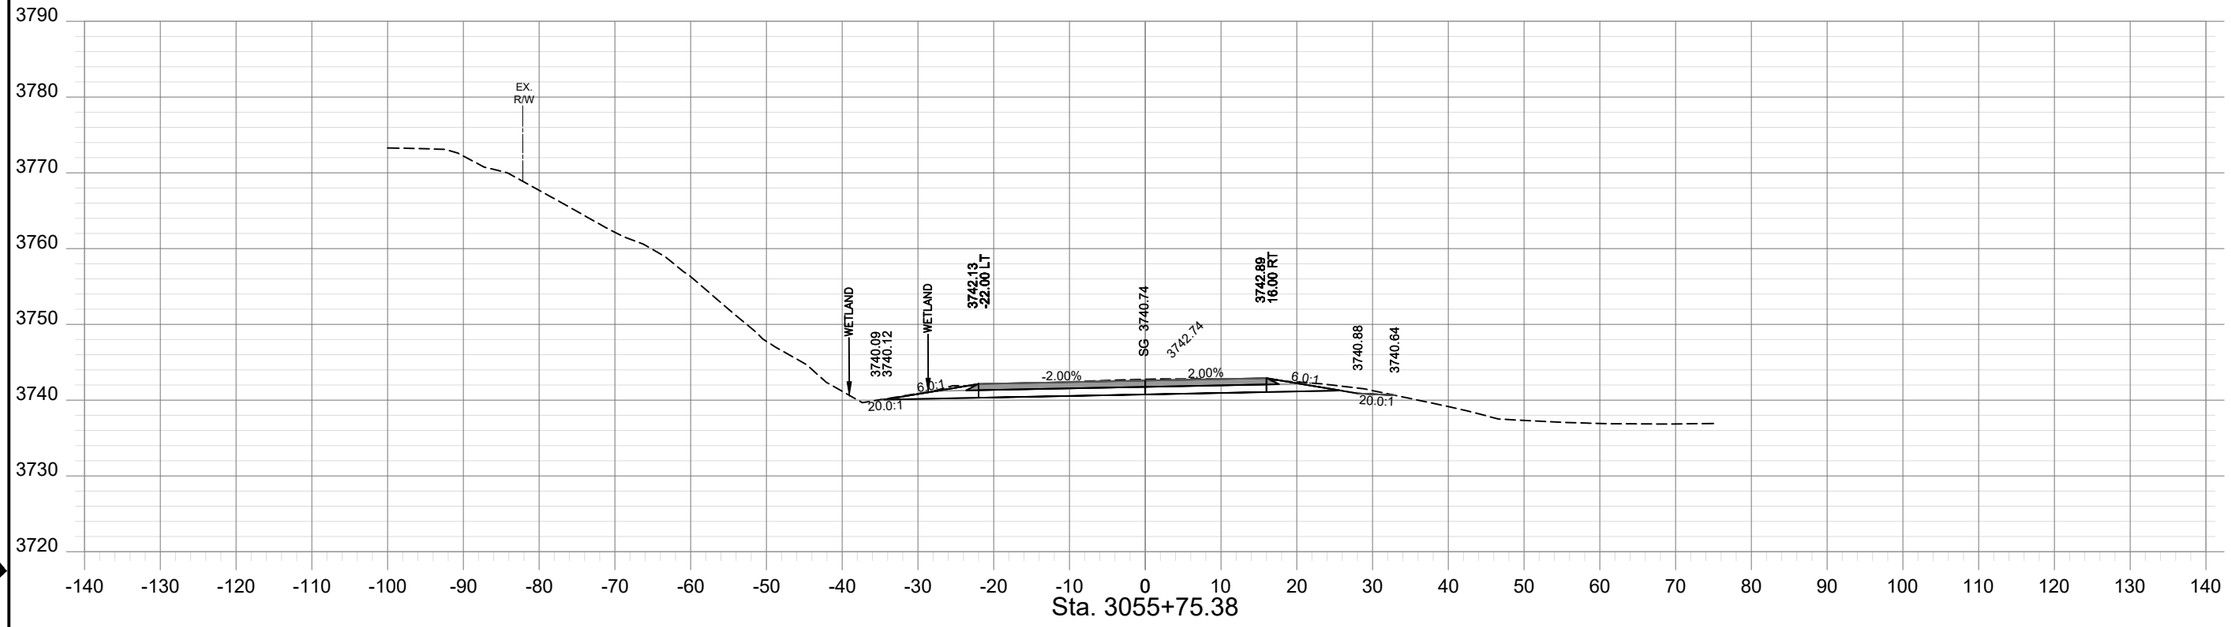

SHEET NO.
XS - 137

PROJECT NAME: TAFT - WEST
COUNTY: MINERAL COUNTY
PROJECT ID: IM-NHFP 90-1(228)3
UPN: 9487000

CHECKED BY	LFISCHER	6/29/23
REVIEWED BY	SMARSHALL	6/29/23
DESIGNED BY	BJOHNSON	6/29/23

9487000RDLAYZ21.DWG


MONTANA
Department of Transportation


ROAD PLANS

12/21/2023 10:26 AM

HDR

AWARD COPY

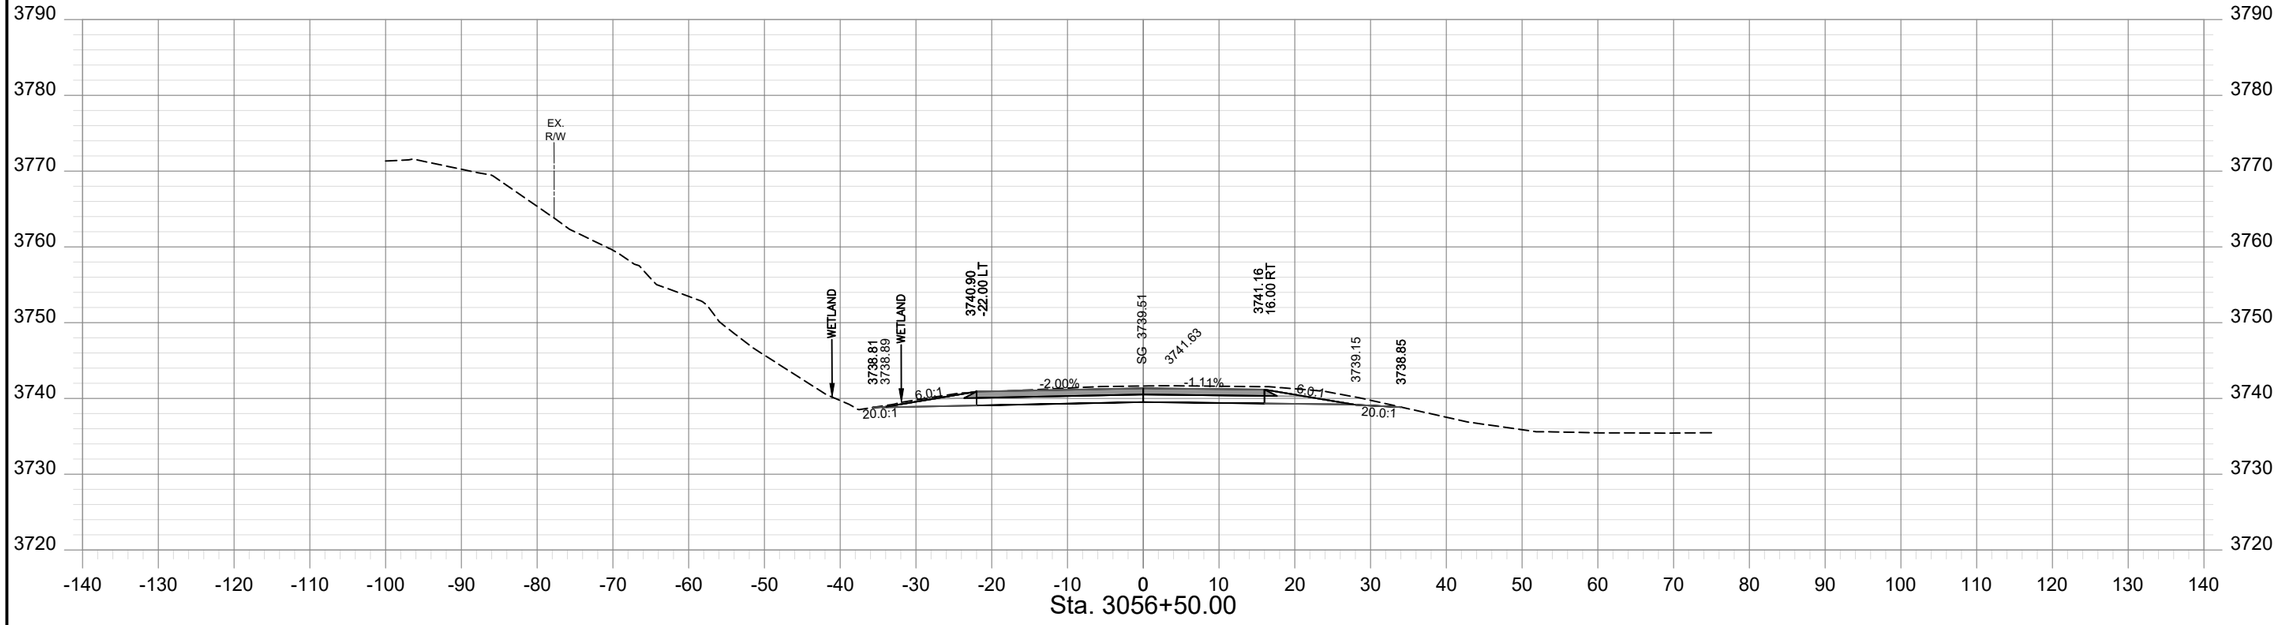

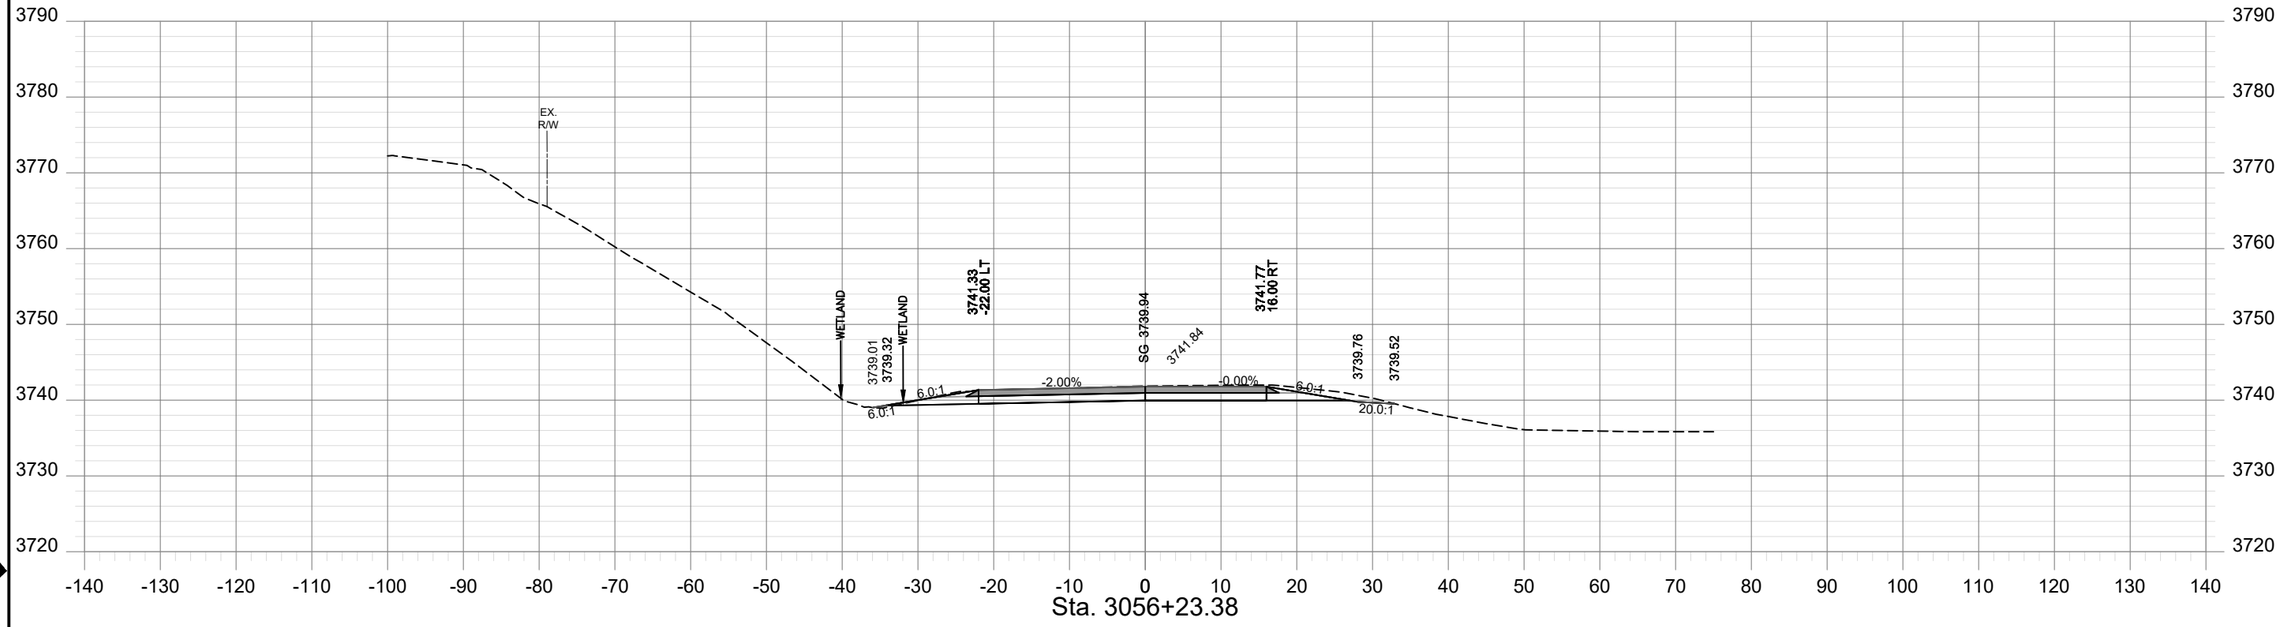

SHEET NO.
XS - 138

PROJECT NAME: TAFT - WEST
COUNTY: MINERAL COUNTY
PROJECT ID: IM-NHFP 90-1(228)3
UPN: 9487000

CHECKED BY	LFISCHER	6/29/23
REVIEWED BY	SMARSHALL	6/29/23
DESIGNED BY	BJOHNSON	6/29/23

9487000RDLAYZ21.DWG


MONTANA
Department of Transportation


ROAD PLANS

12/21/2023 10:26 AM

HDR

AWARD COPY

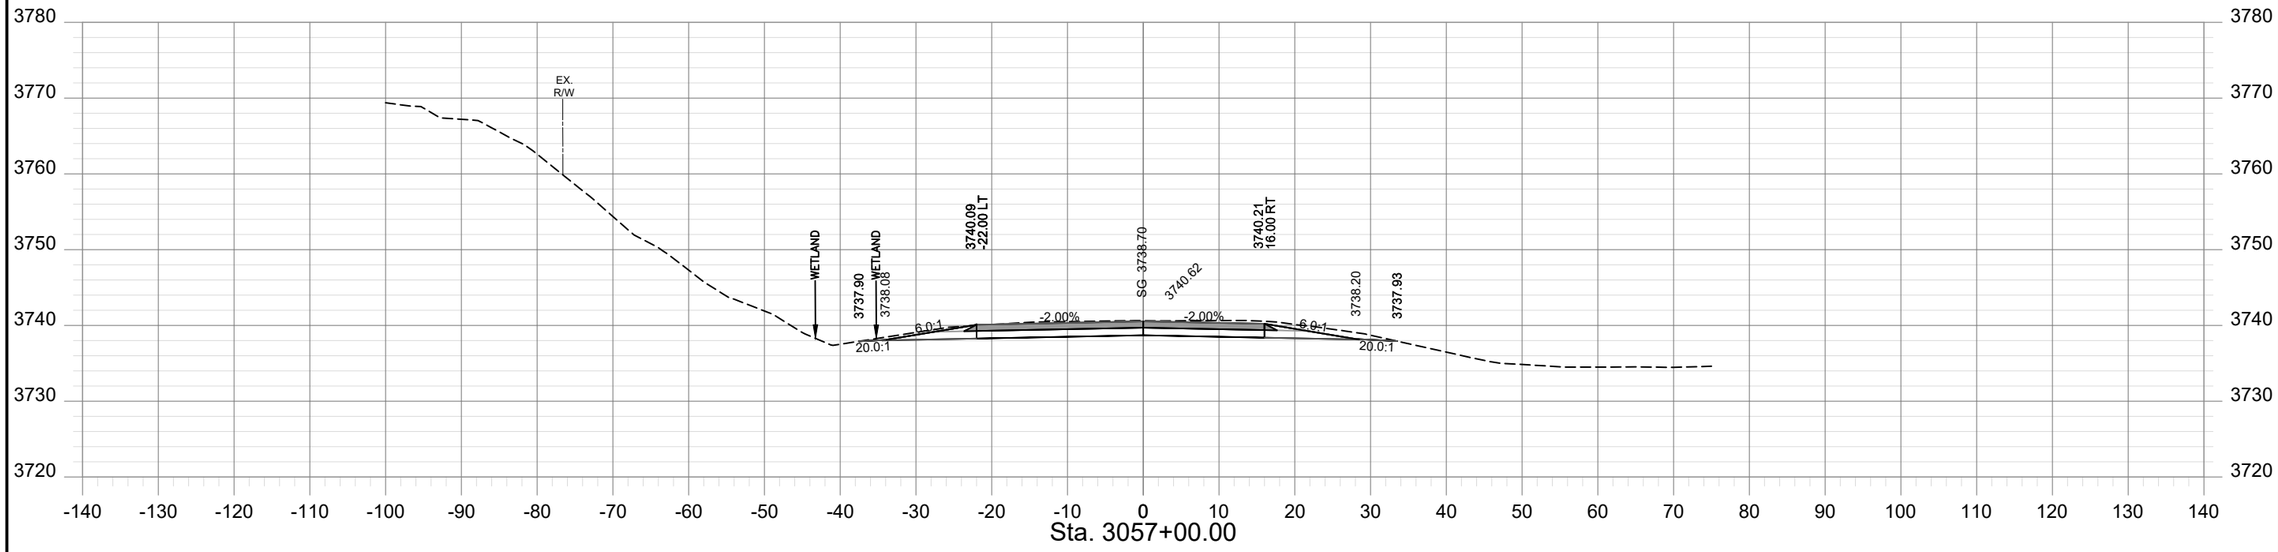

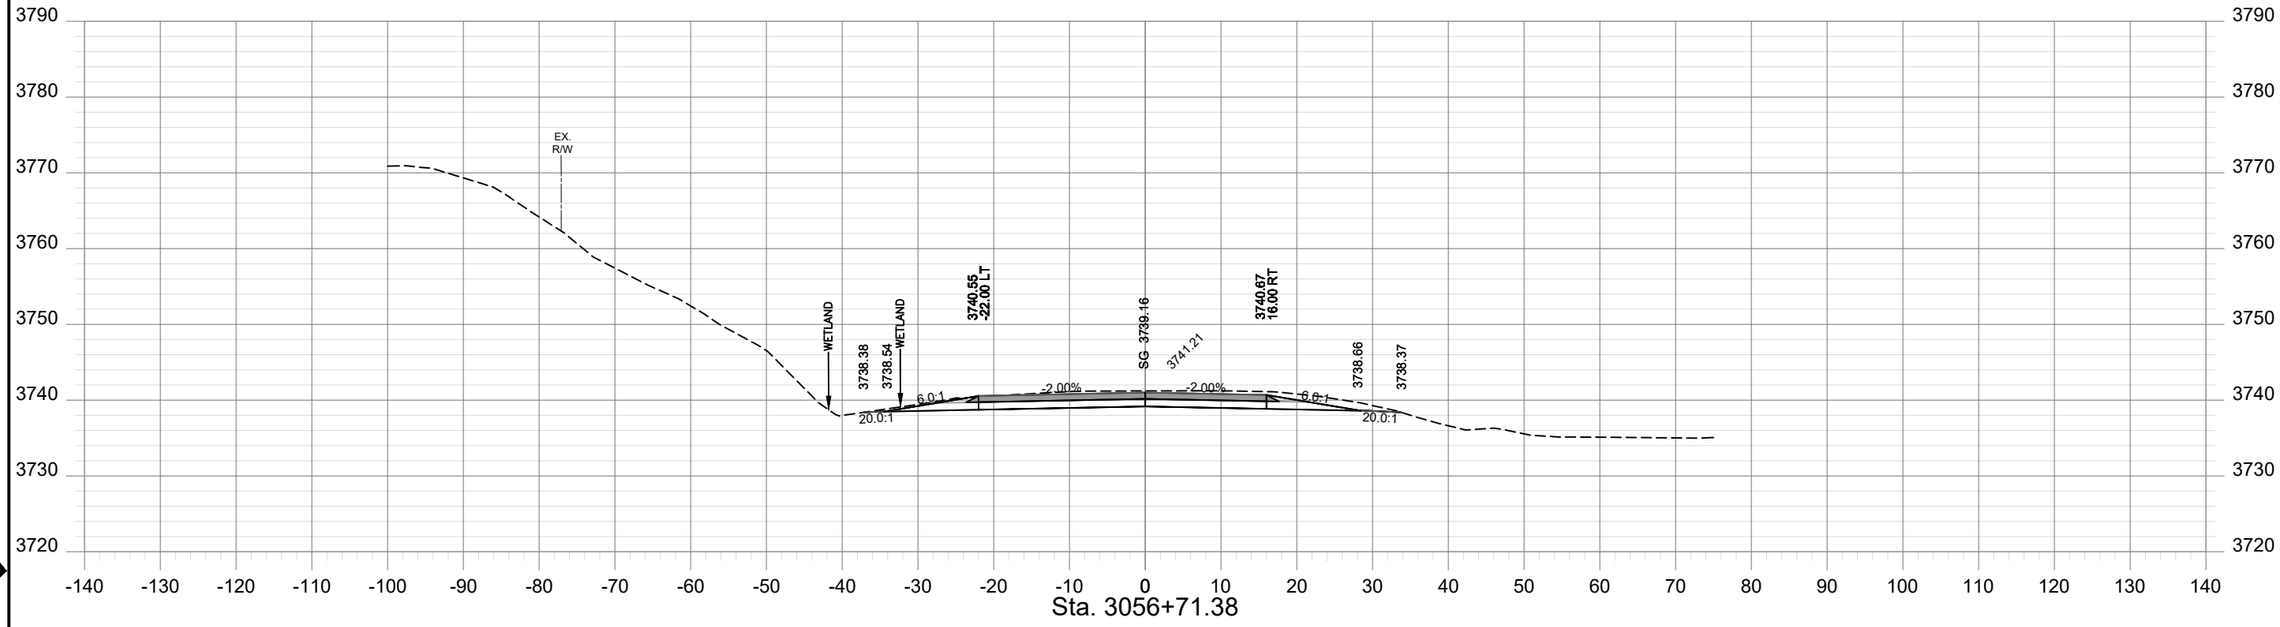

SHEET NO.
XS - 139

PROJECT NAME: TAFT - WEST
COUNTY: MINERAL COUNTY
PROJECT ID: IM-NHFP 90-1(228)3
UPN: 9487000

CHECKED BY	LFISCHER	6/29/23
REVIEWED BY	SMARSHALL	6/29/23
DESIGNED BY	BJOHNSON	6/29/23


9487000RDLAYZ21.DWG


MONTANA
Department of Transportation

ROAD PLANS

12/21/2023 1:48 PM

AWARD COPY

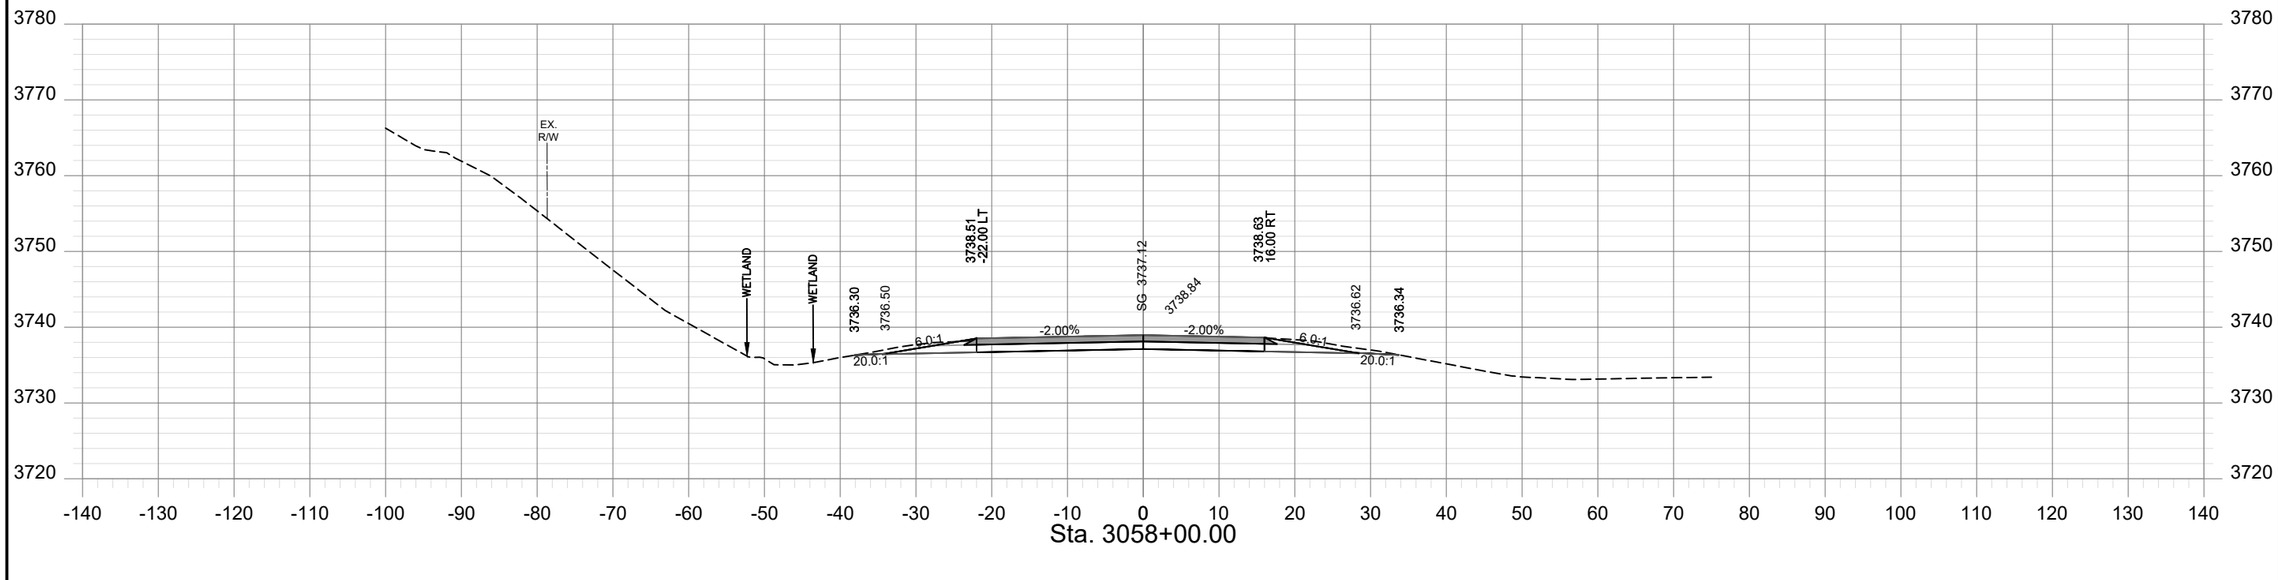

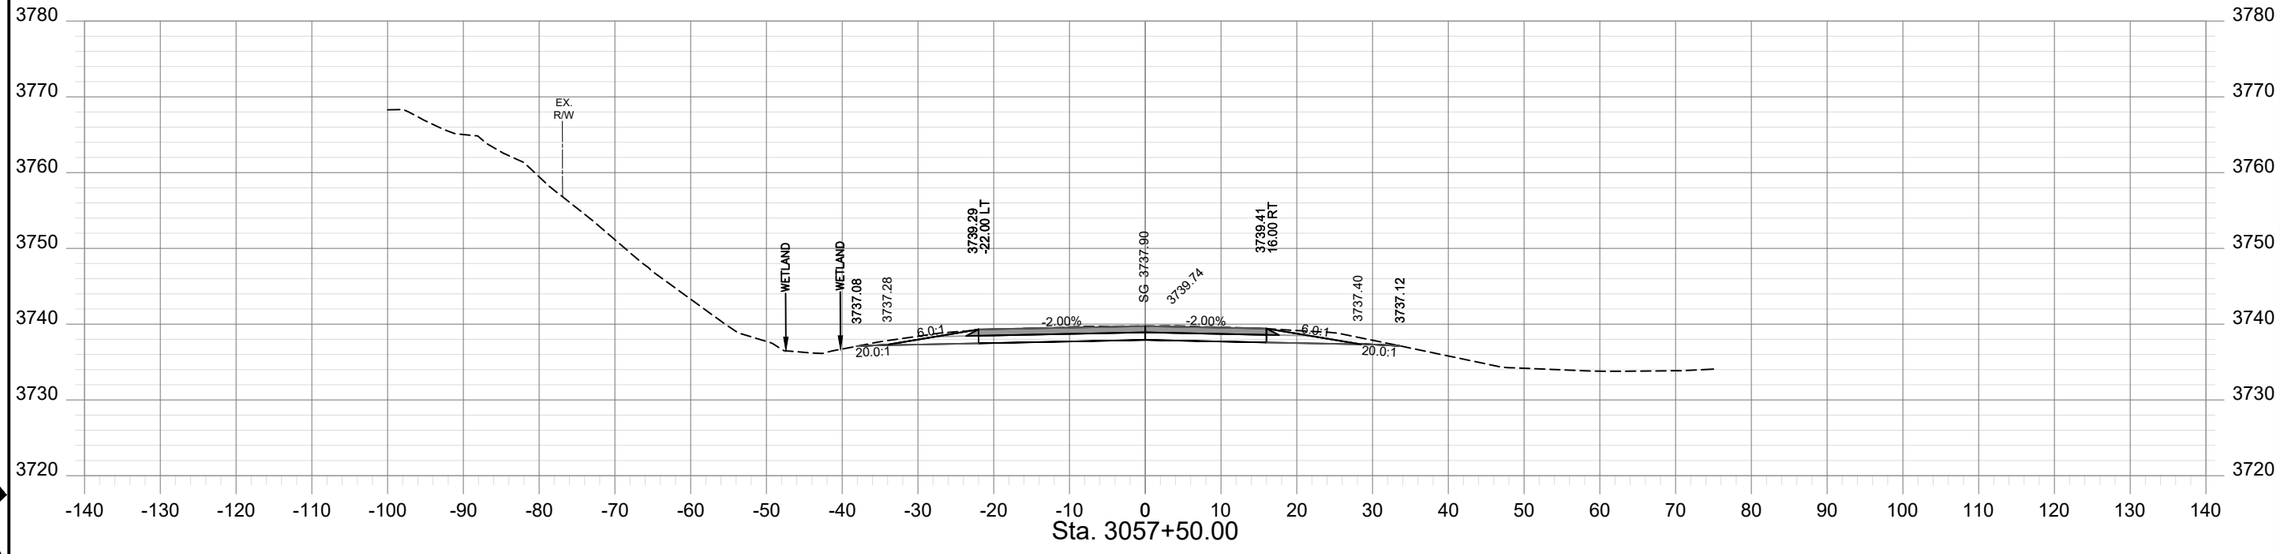

SHEET NO.
XS - 140

PROJECT NAME: TAFT - WEST
COUNTY: MINERAL COUNTY
PROJECT ID: IM-NHFP 90-1(228)3
UPN: 9487000

DESIGNED BY	BJOHNSON	6/29/23
REVIEWED BY	SMARSHALL	6/29/23
CHECKED BY	LFISCHER	6/29/23

9487000RDLAYZ21.DWG


MONTANA
Department of Transportation

ROAD PLANS

12/21/2023 10:26 AM

HDR

AWARD COPY

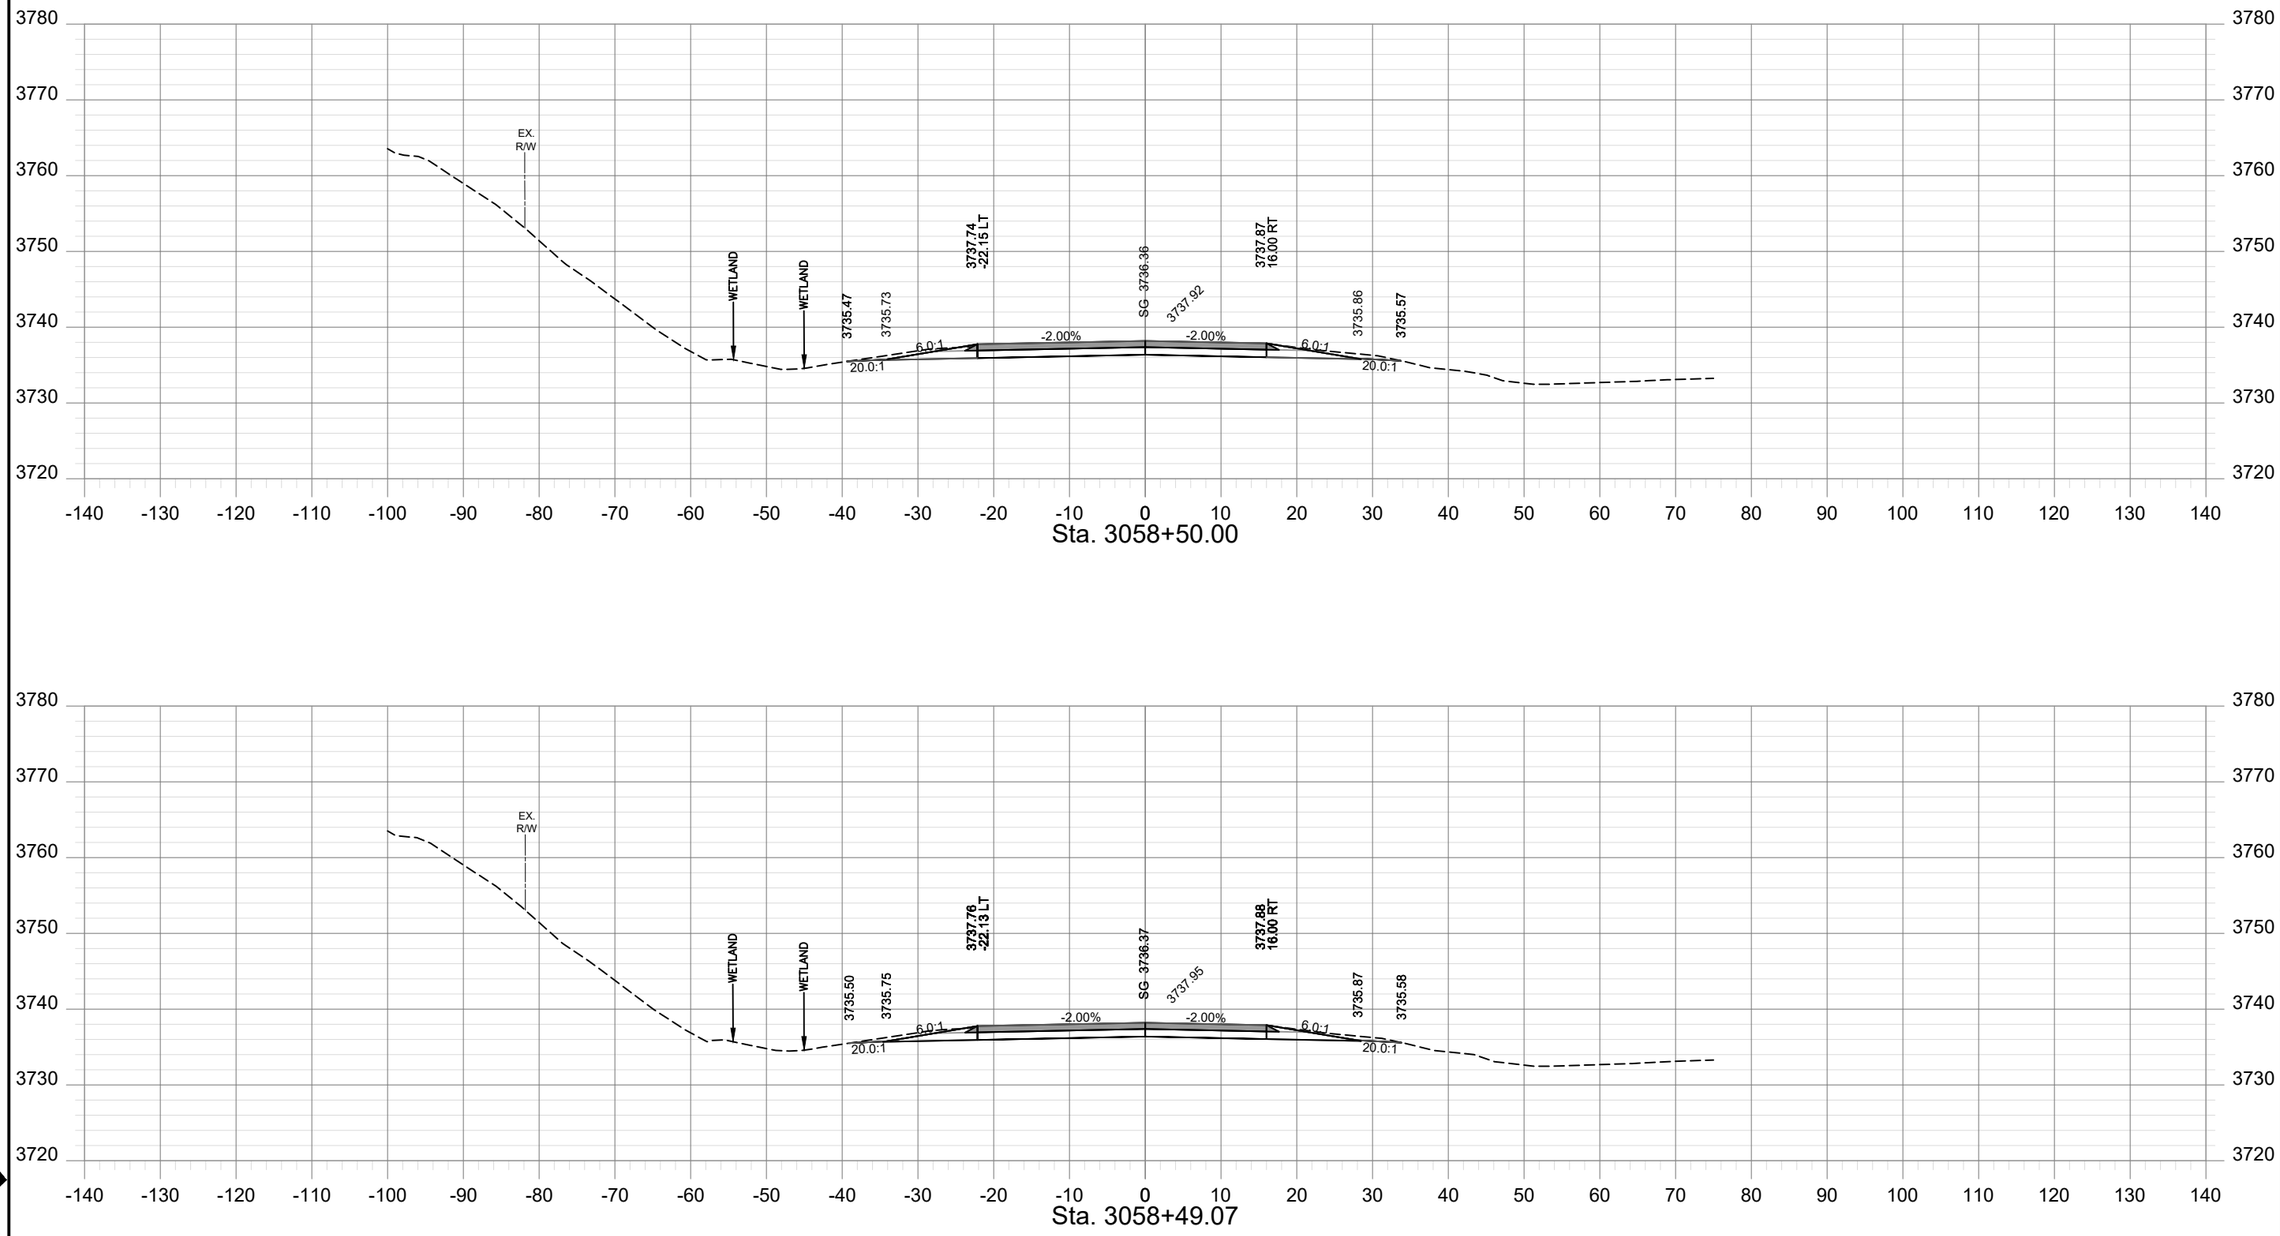

SHEET NO.
XS - 141

PROJECT NAME: TAFT - WEST
COUNTY: MINERAL COUNTY
PROJECT ID: IM-NHFP 90-1(228)3
UPN: 9487000

	CHECKED BY	REVIEWED BY	DESIGNED BY
	LFISCHER	SMARSHALL	BJOHNSON
	6/29/23	6/29/23	6/29/23

9487000RDLAYZ21.DWG


MONTANA
Department of Transportation

ROAD PLANS

12/21/2023 12:13 PM

HDR

AWARD COPY

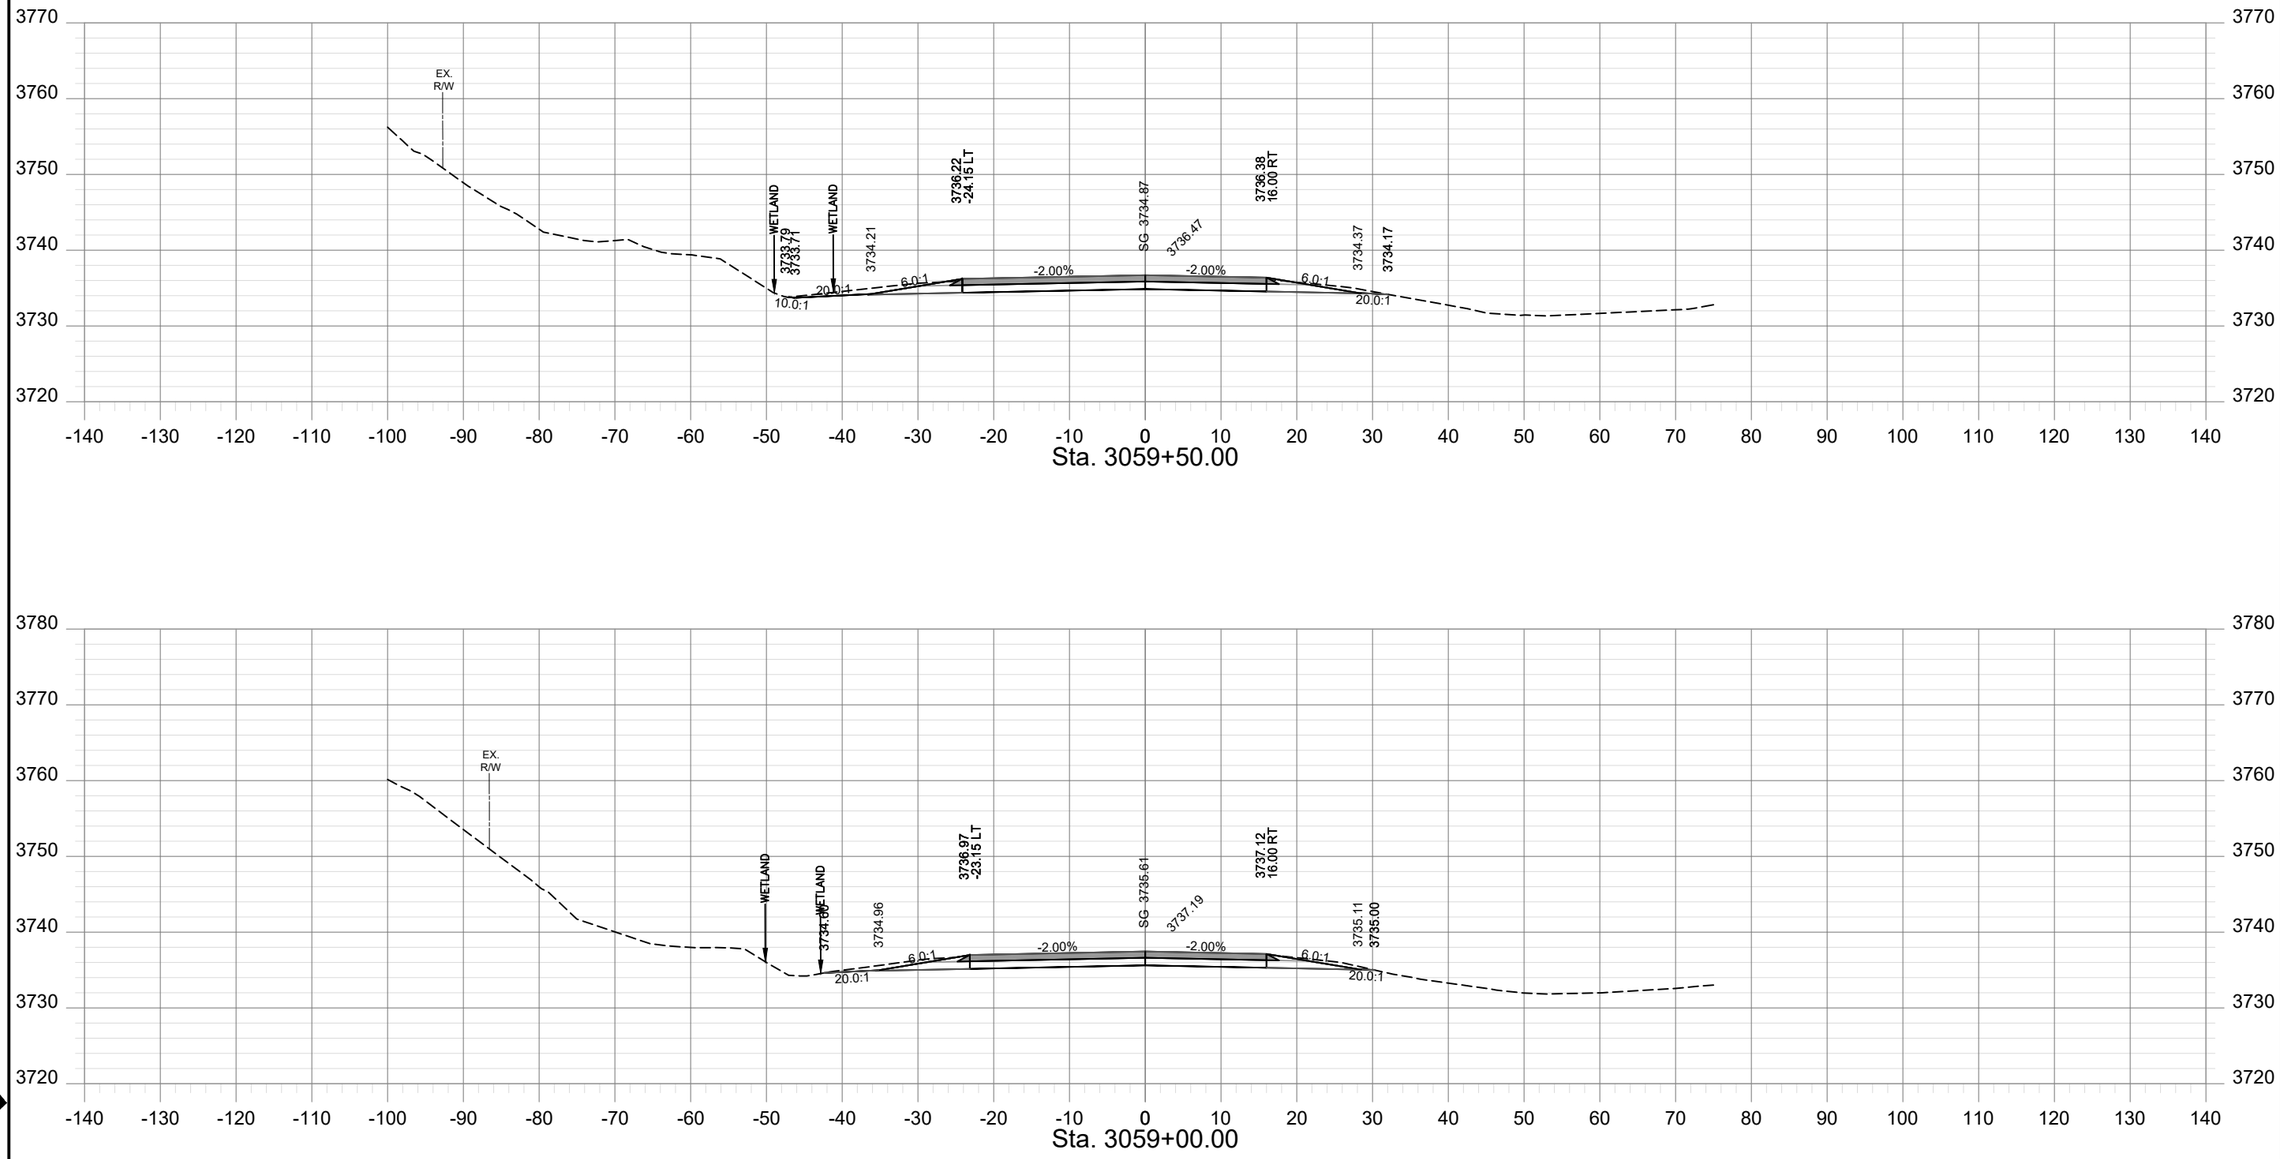

SHEET NO.
XS - 142

PROJECT NAME: TAFT - WEST
COUNTY: MINERAL COUNTY
PROJECT ID: IM-NHFP 90-1(228)3
UPN: 9487000

	CHECKED BY	REVIEWED BY	DESIGNED BY
	LFISCHER	SMARSHALL	BJOHNSON
	6/29/23	6/29/23	6/29/23

MONTANA
Department of Transportation


ROAD PLANS

12/21/2023 10:26 AM


9487000RDLAYZ21.DWG

HDR


AWARD COPY

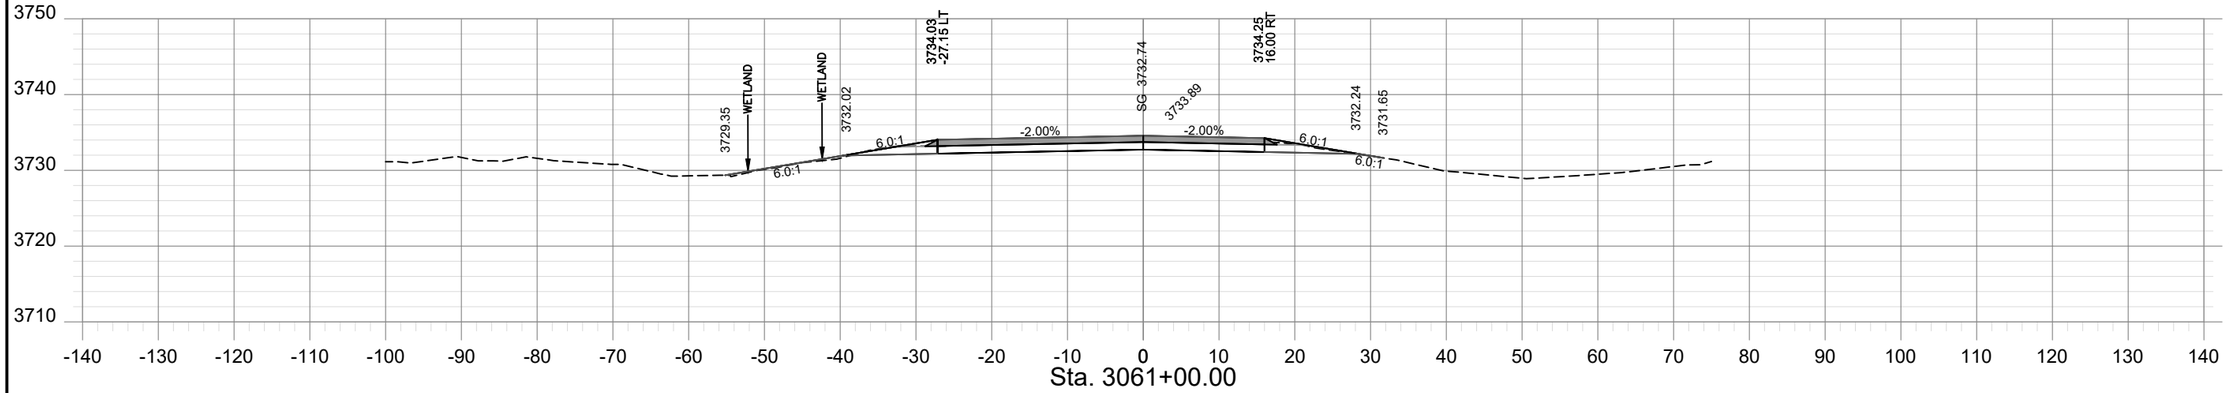

Sta. 3061+00.00

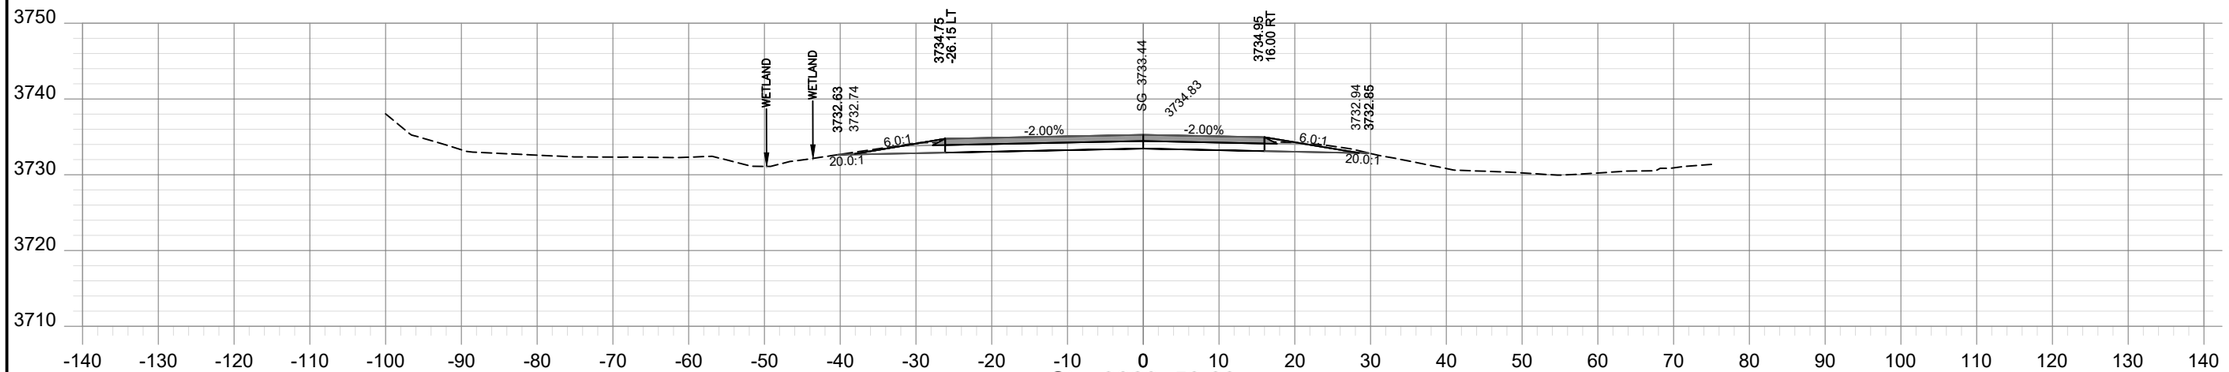

Sta. 3060+50.00

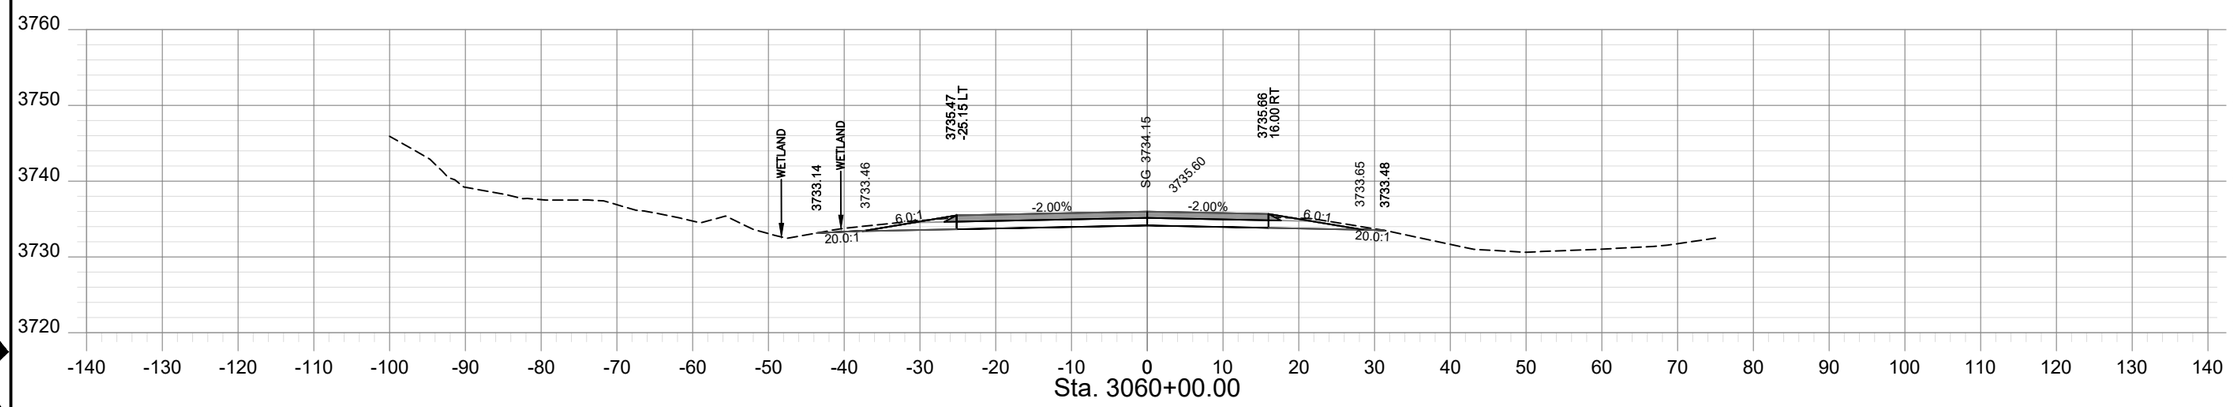

Sta. 3060+00.00

SHEET NO.
XS - 143

PROJECT NAME: TAFT - WEST
COUNTY: MINERAL COUNTY
PROJECT ID: IM-NHFP 90-1(228)3
UPN: 9487000

CHECKED BY	LFISCHER	6/29/23
REVIEWED BY	SMARSHALL	6/29/23
DESIGNED BY	BJOHNSON	6/29/23

9487000RDLAYZ21.DWG


MONTANA
Department of Transportation

ROAD PLANS


12/21/2023 10:26 AM

HDR


AWARD COPY

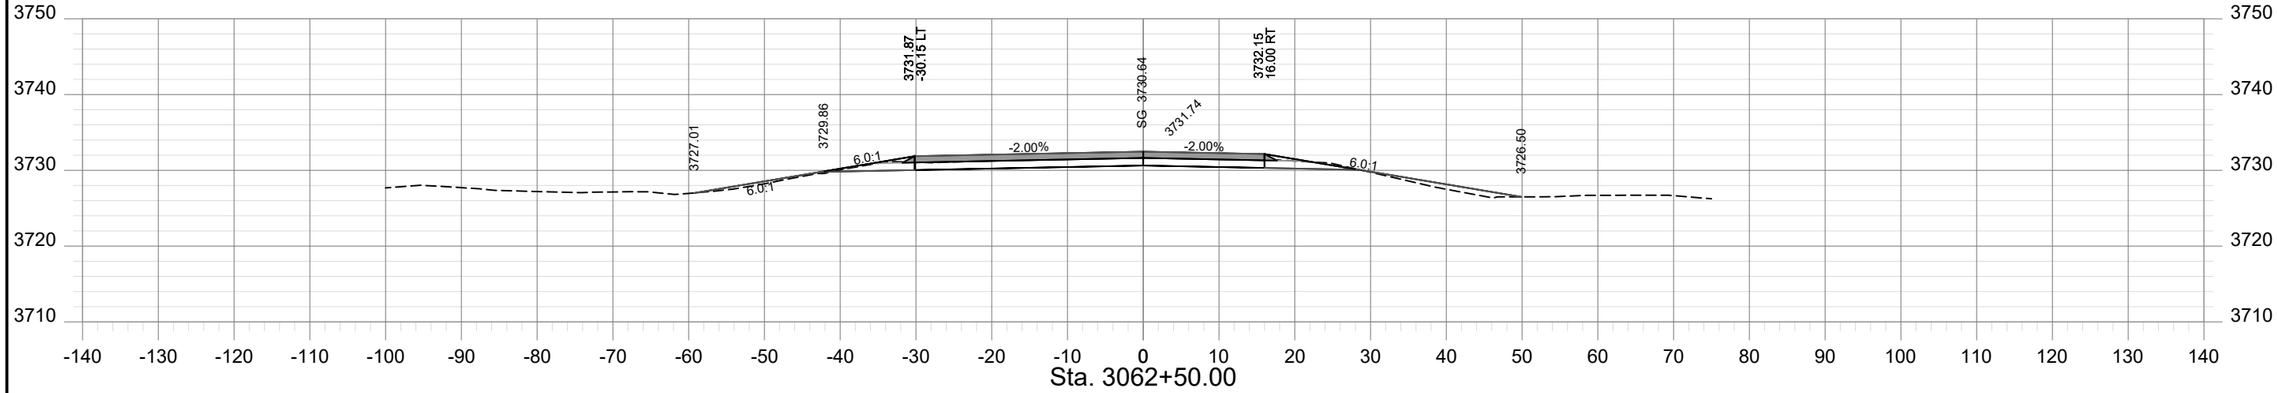

Sta. 3062+50.00

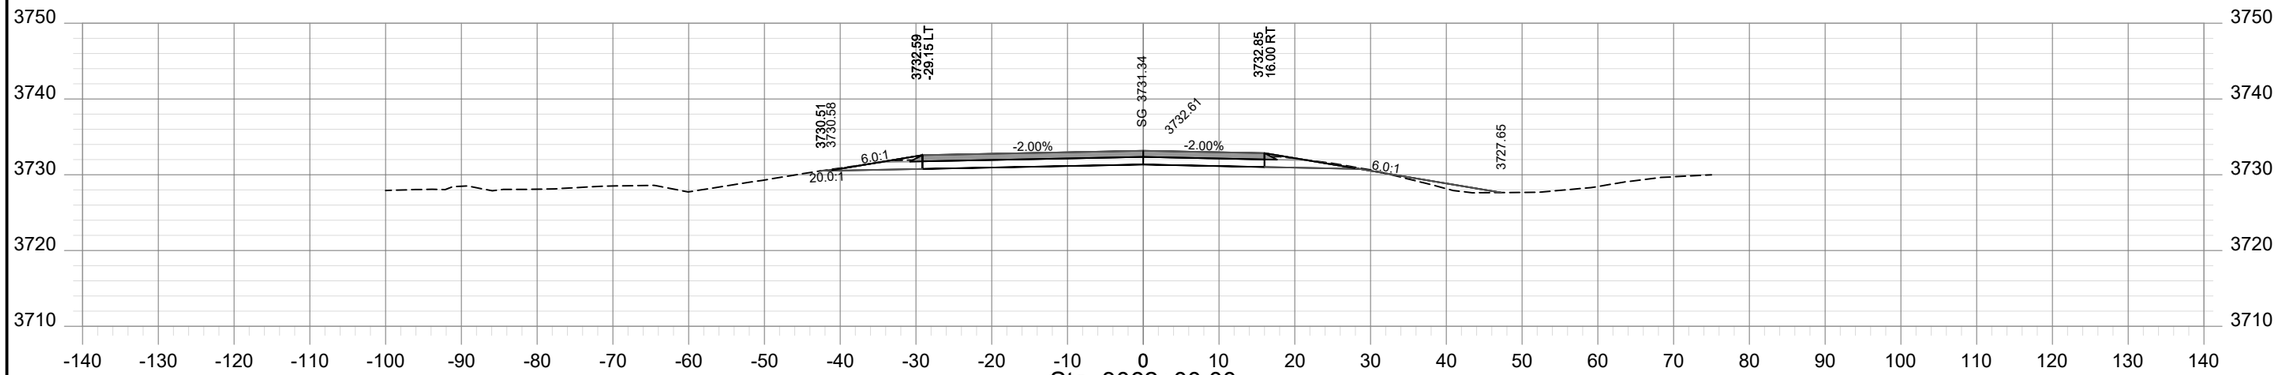

Sta. 3062+00.00

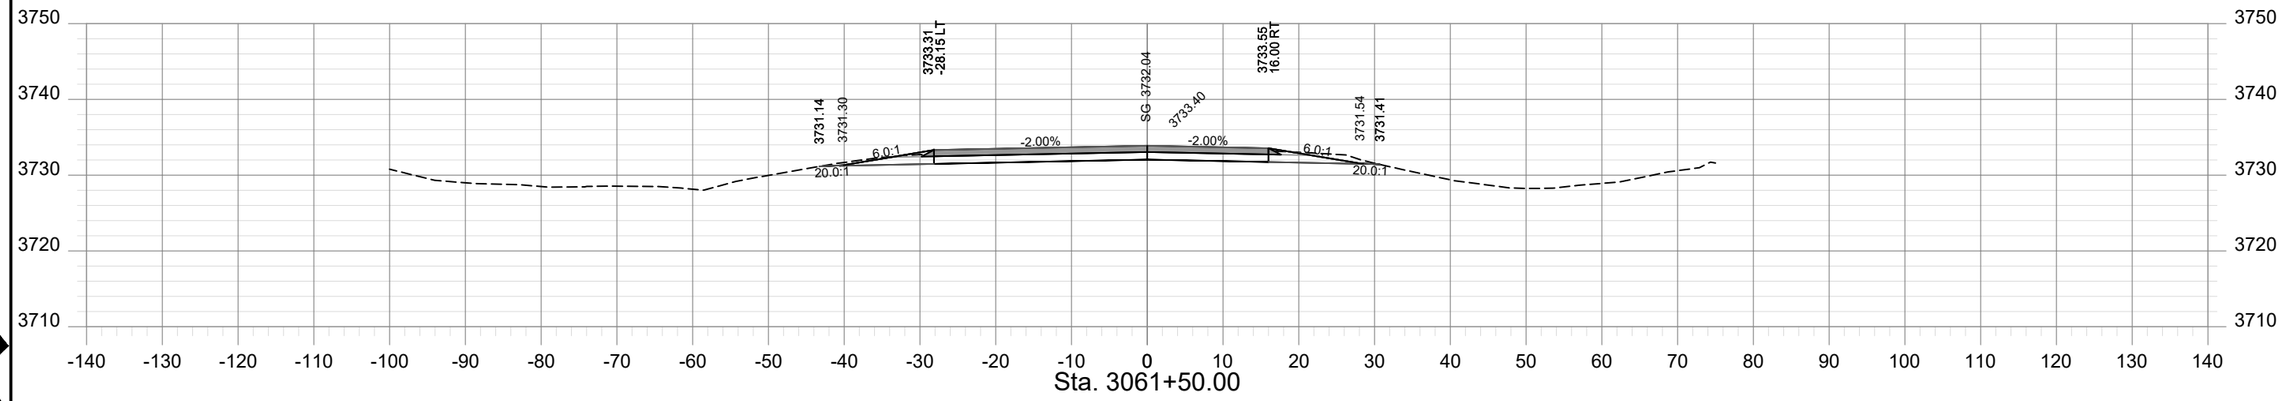

Sta. 3061+50.00

HDR

SHEET NO.
XS - 144

PROJECT NAME: TAFT - WEST
COUNTY: MINERAL COUNTY
PROJECT ID: IM-NHFP 90-1(228)3
UPN: 9487000

CHECKED BY	LFISCHER	6/29/23
REVIEWED BY	SMARSHALL	6/29/23
DESIGNED BY	BJOHNSON	6/29/23


9487000RDLAYZ21.DWG

MONTANA
Department of Transportation


ROAD PLANS

12/21/2023 10:26 AM


AWARD COPY

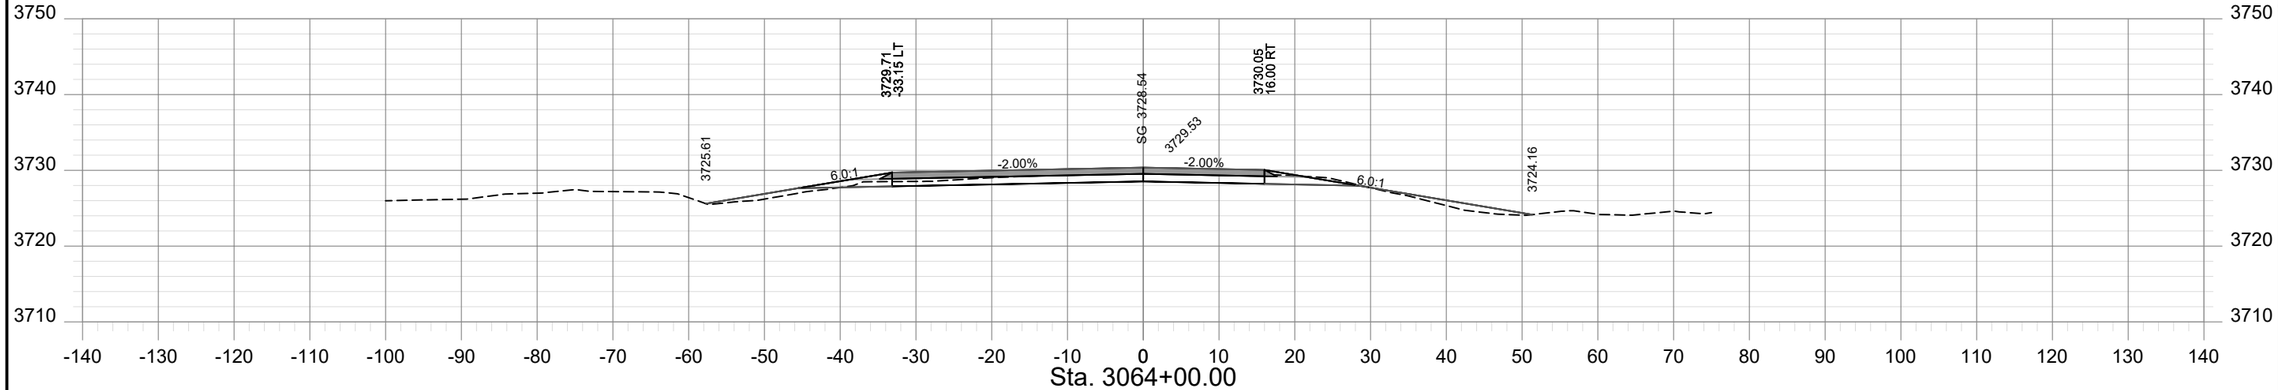

Sta. 3064+00.00

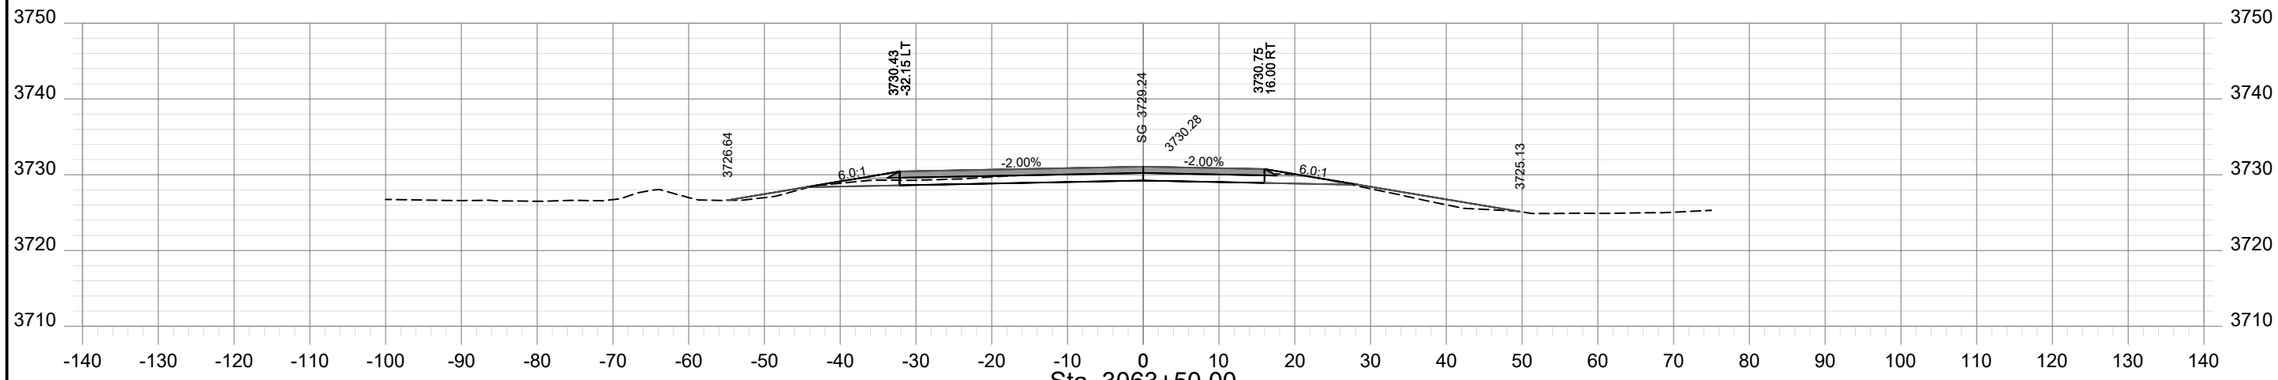

Sta. 3063+50.00

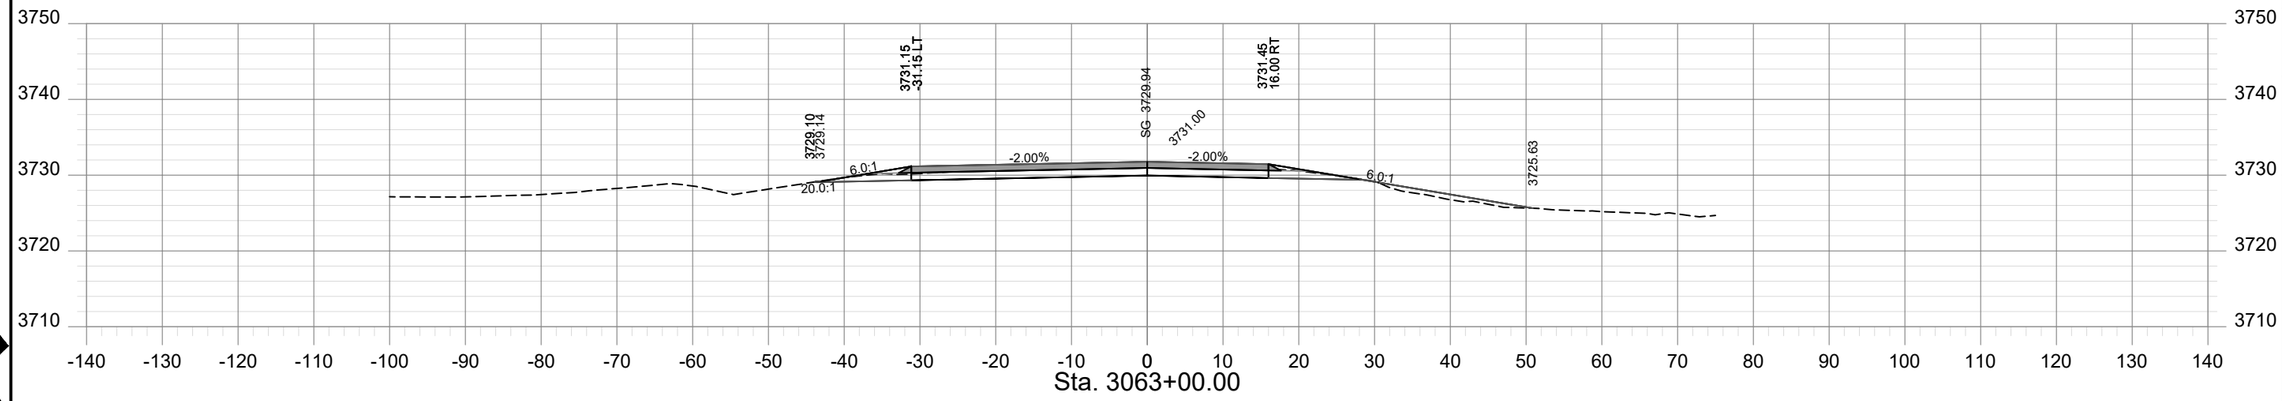

Sta. 3063+00.00

HDR

SHEET NO.
XS - 145

PROJECT NAME: TAFT - WEST
COUNTY: MINERAL COUNTY
PROJECT ID: IM-NHFP 90-1(228)3
UPN: 9487000

CHECKED BY	LFISCHER	6/29/23
REVIEWED BY	SMARSHALL	6/29/23
DESIGNED BY	BJOHNSON	6/29/23


9487000RDLAYZ22.DWG

MONTANA
Department of Transportation


ROAD PLANS

12/21/2023 10:26 AM


AWARD COPY

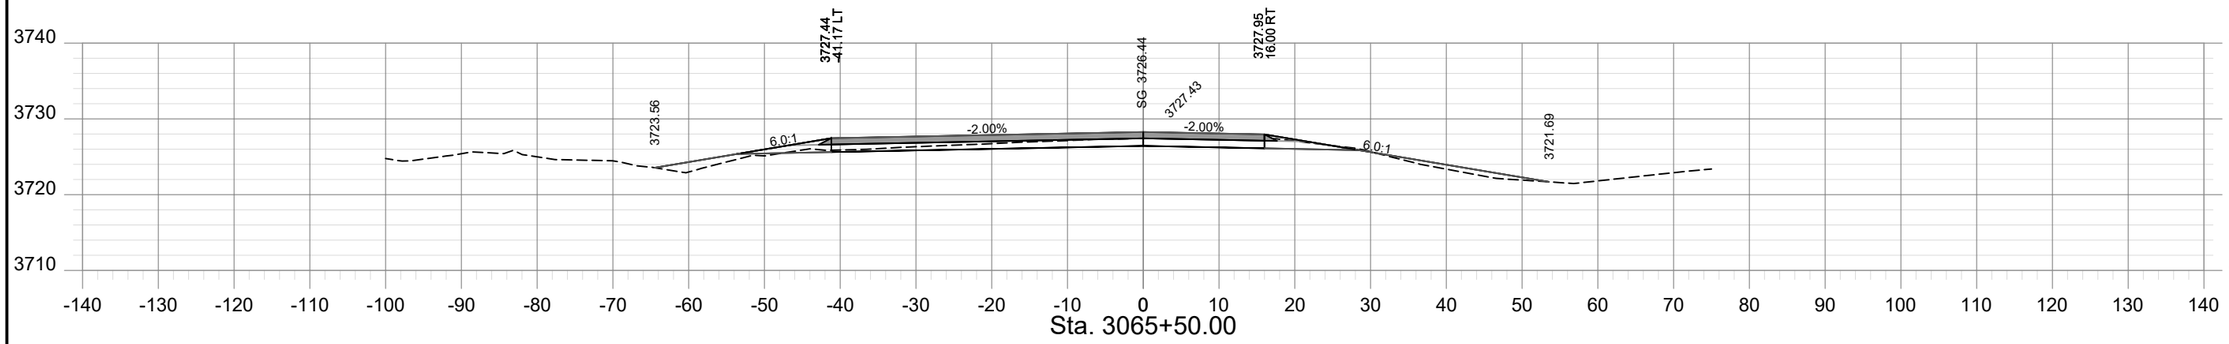

Sta. 3065+50.00

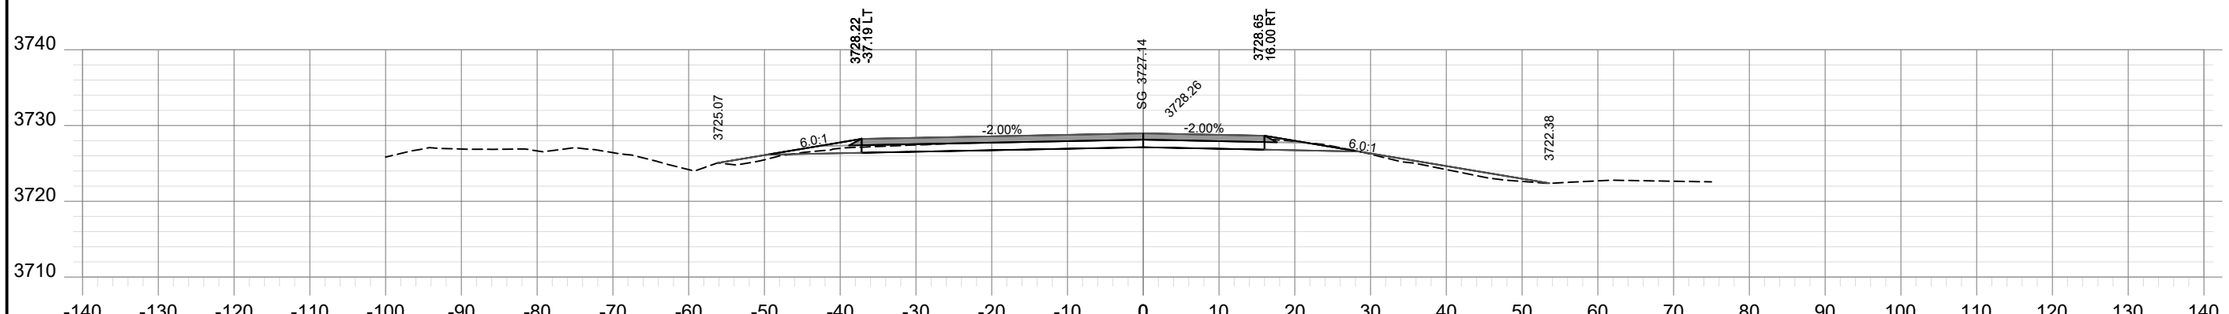

Sta. 3065+00.00

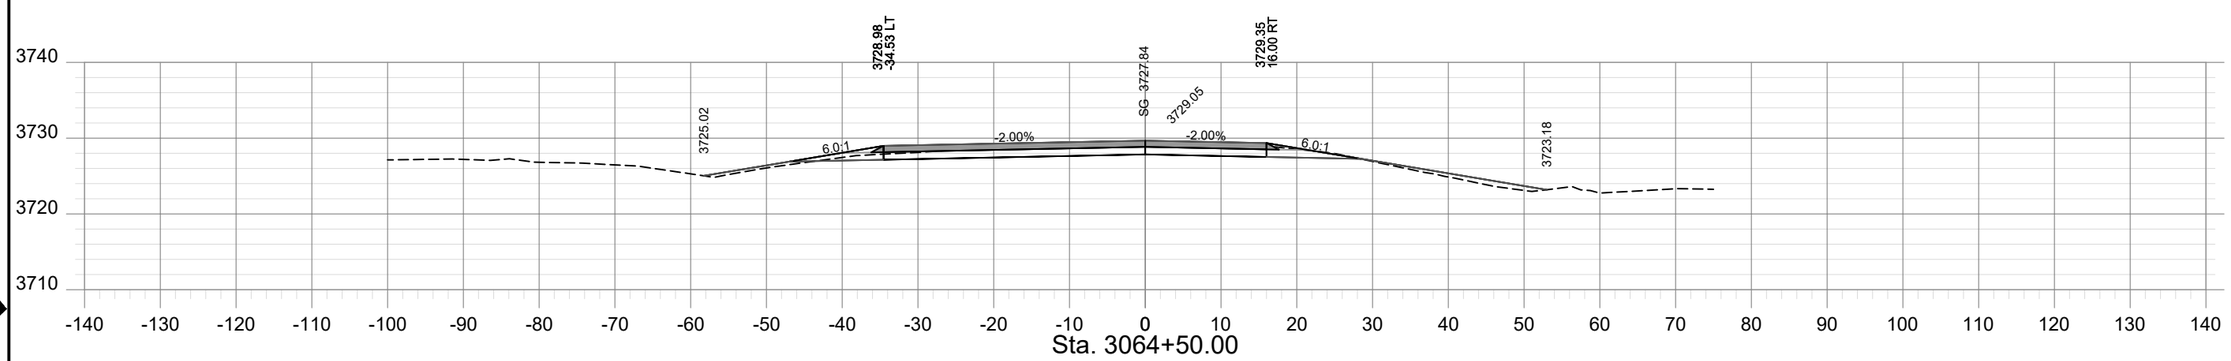

Sta. 3064+50.00

SHEET NO.
XS - 146

PROJECT NAME: TAFT - WEST
COUNTY: MINERAL COUNTY
PROJECT ID: IM-NHFP 90-1(228)3
UPN: 9487000

CHECKED BY	LFISCHER	6/29/23
REVIEWED BY	SMARSHALL	6/29/23
DESIGNED BY	BJOHNSON	6/29/23

9487000RDLAYZ22.DWG


MONTANA
Department of Transportation

ROAD PLANS


12/21/2023 10:26 AM

HDR


AWARD COPY

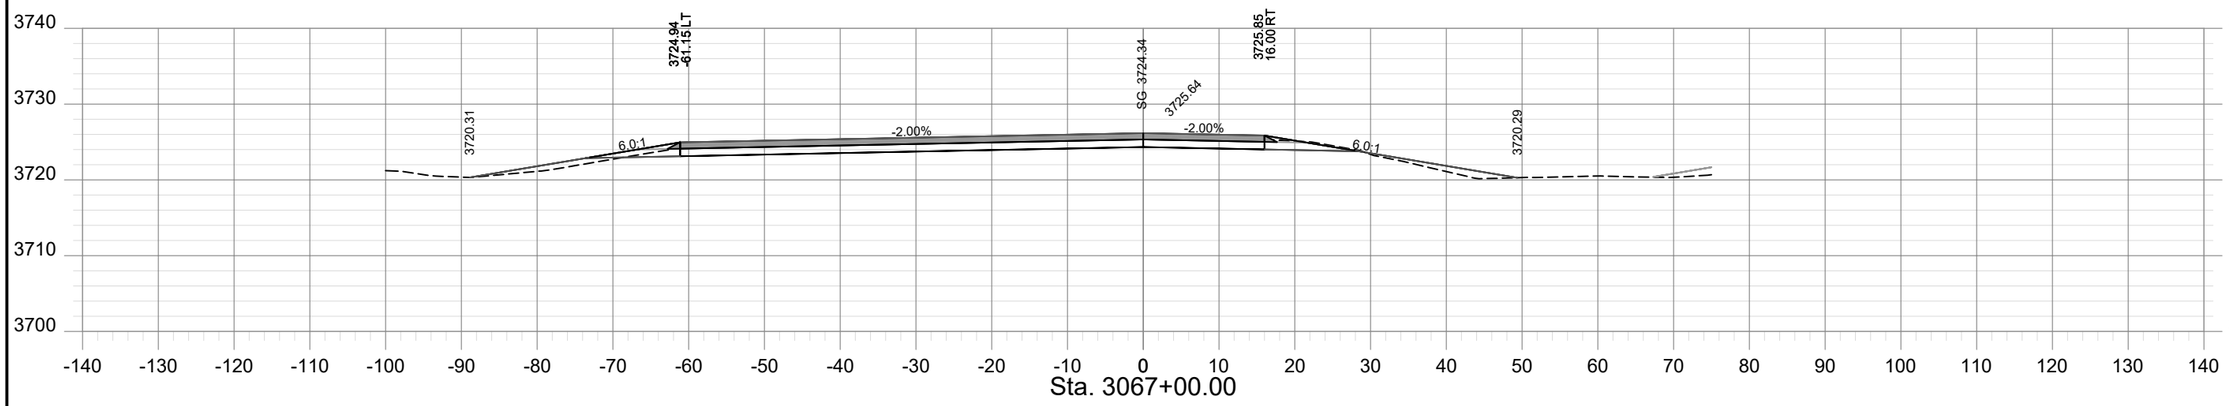

Sta. 3067+00.00

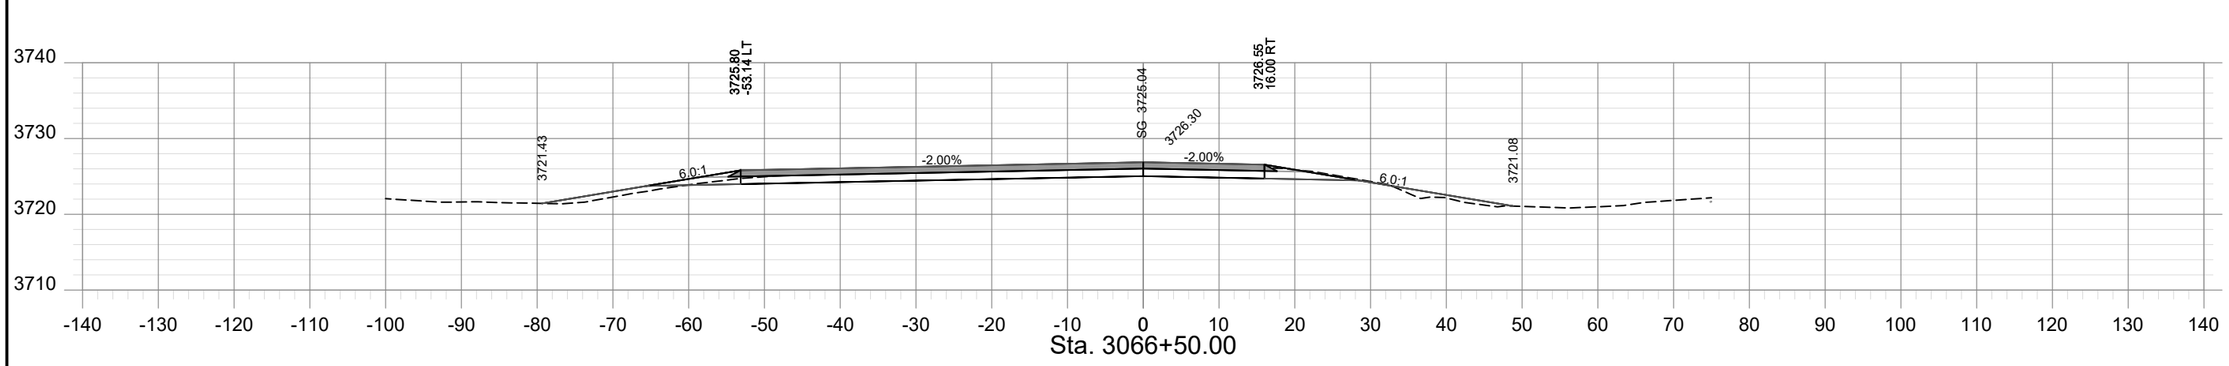

Sta. 3066+50.00

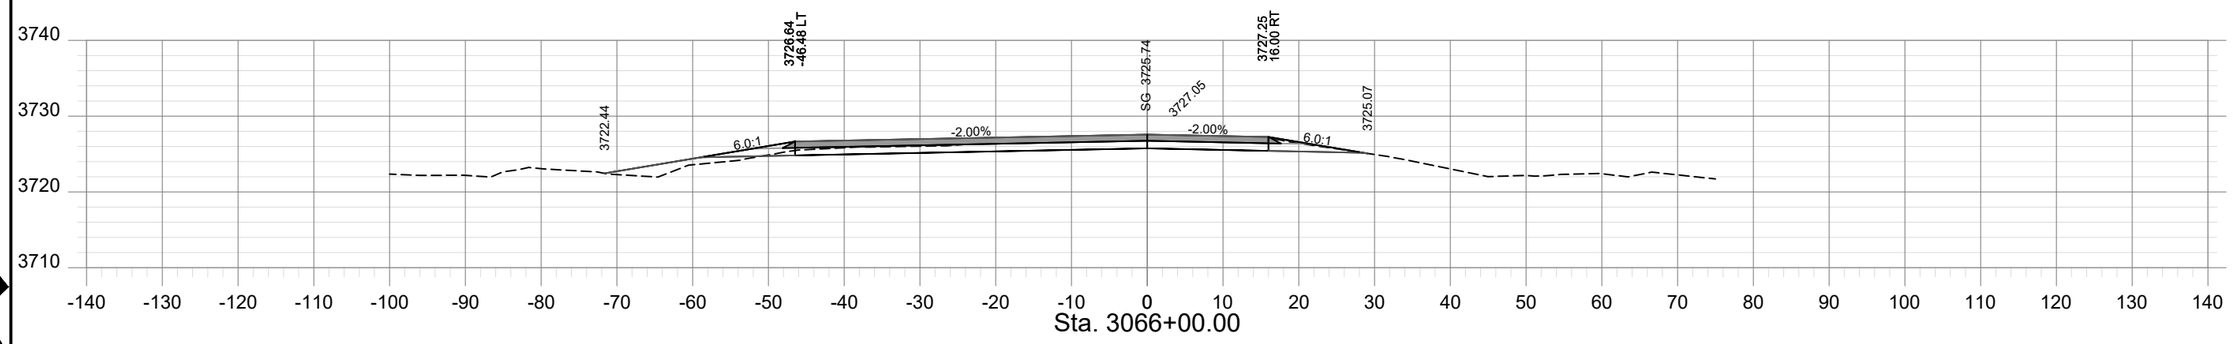

Sta. 3066+00.00

SHEET NO.
XS - 147

PROJECT NAME: TAFT - WEST
COUNTY: MINERAL COUNTY
PROJECT ID: IM-NHFP 90-1(228)3
UPN: 9487000

CHECKED BY	LFISCHER	6/29/23
REVIEWED BY	SMARSHALL	6/29/23
DESIGNED BY	BJOHNSON	6/29/23

9487000RDLAYZ22.DWG


MONTANA
Department of Transportation

ROAD PLANS


12/21/2023 10:26 AM

HDR


AWARD COPY

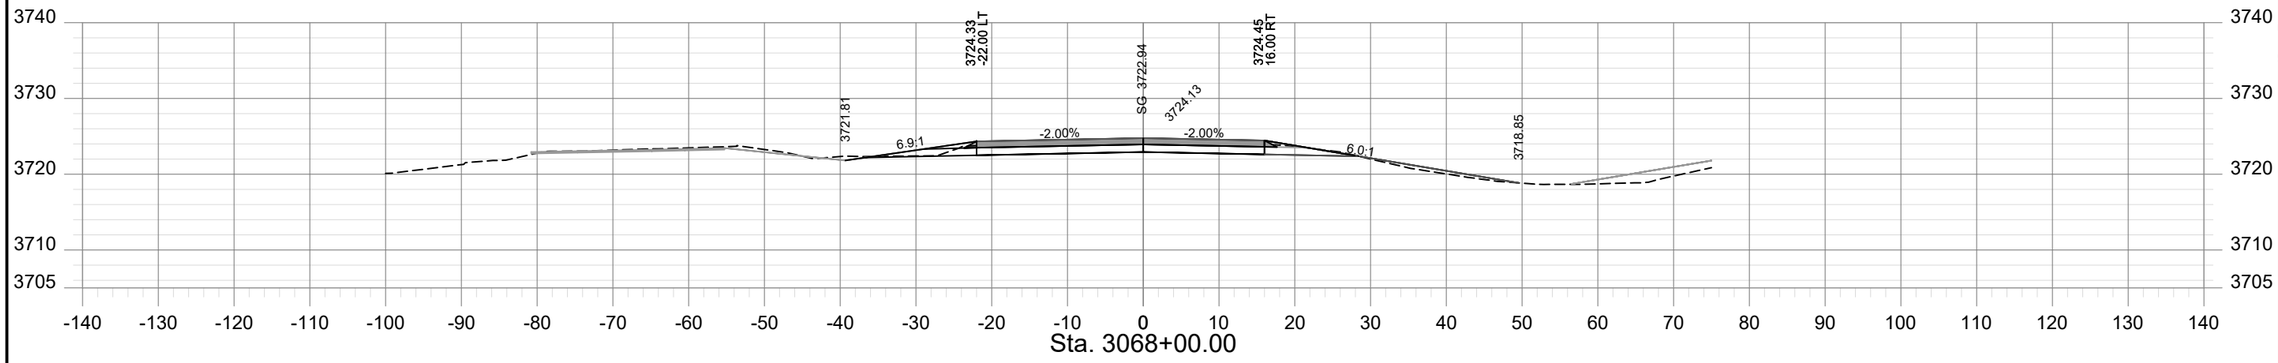


Sta. 3068+00.00

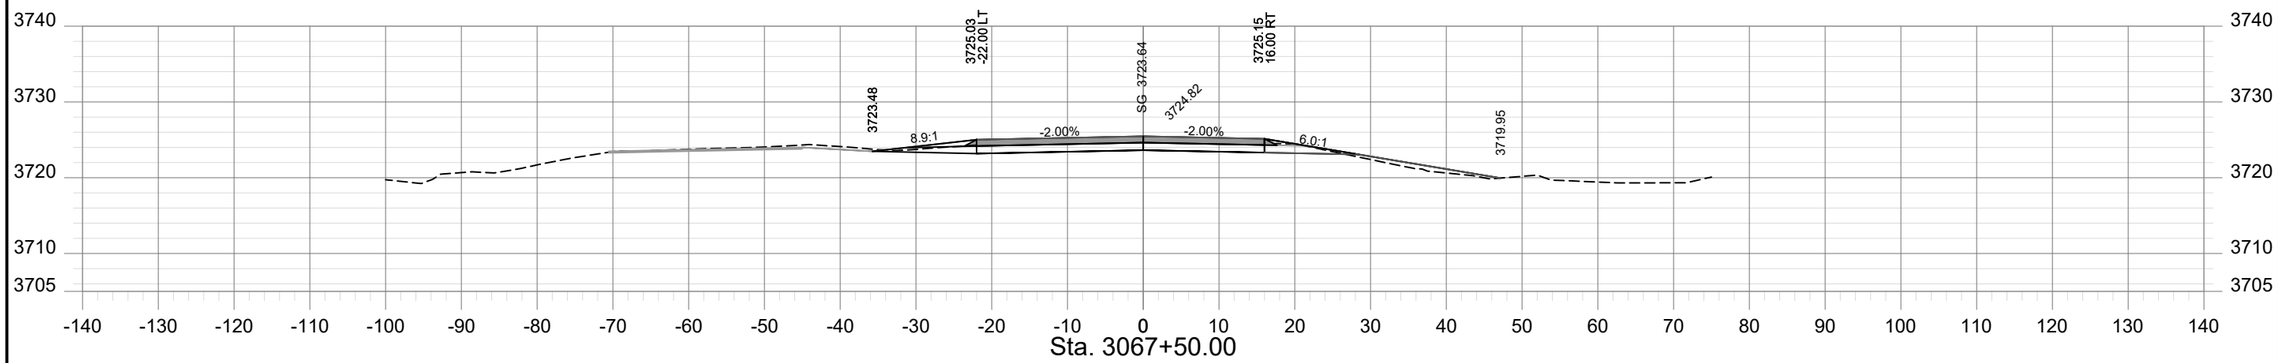

Sta. 3067+50.00

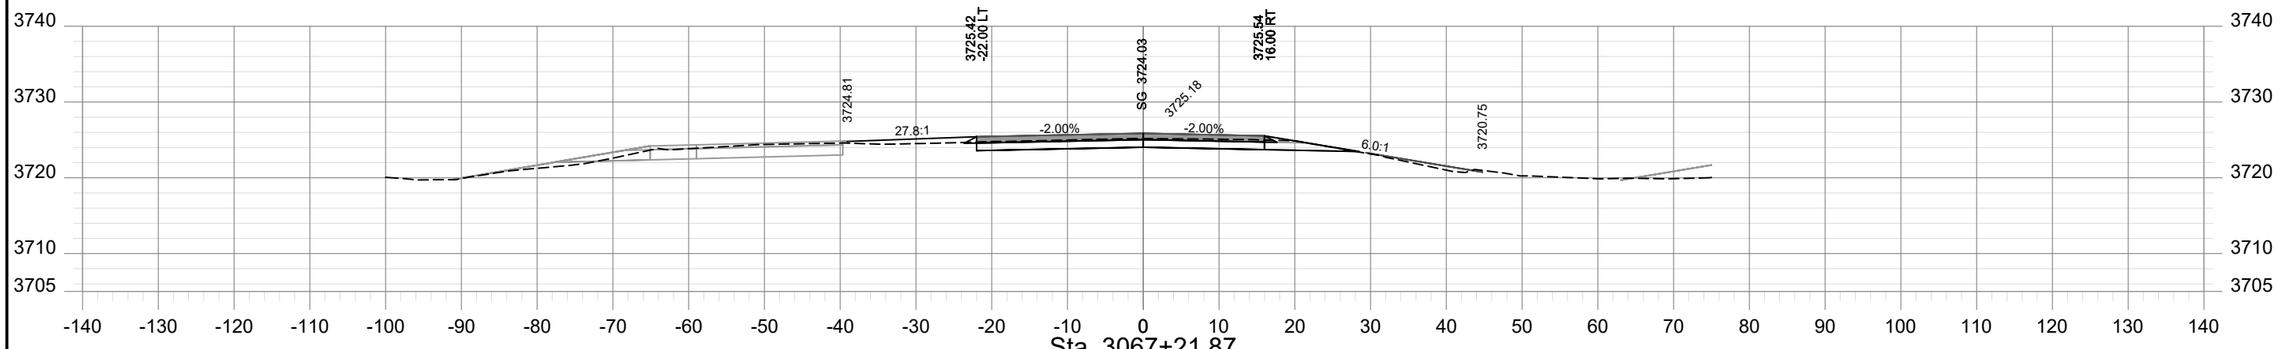

Sta. 3067+21.87

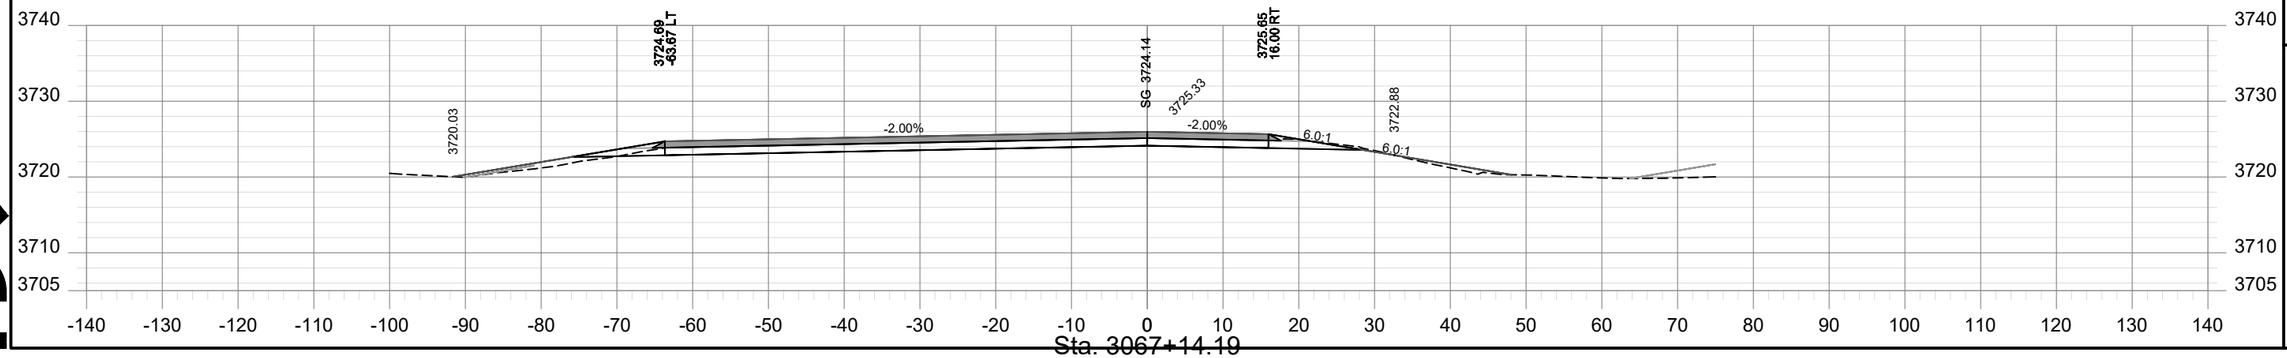

Sta. 3067+14.19

SHEET NO.
XS - 148

PROJECT NAME	TAFT - WEST		
COUNTY	MINERAL COUNTY		
PROJECT ID	IM-NHFP 90-1(228)3		
UPN	9487000		
CHECKED BY	LFISCHER	6/29/23	
REVIEWED BY	SMARSHALL	6/29/23	
DESIGNED BY	BJOHNSON	6/29/23	
9487000RDLAYZ22.DWG			


MONTANA
Department of Transportation

ROAD PLANS


12/21/2023 10:26 AM

HDR


AWARD COPY

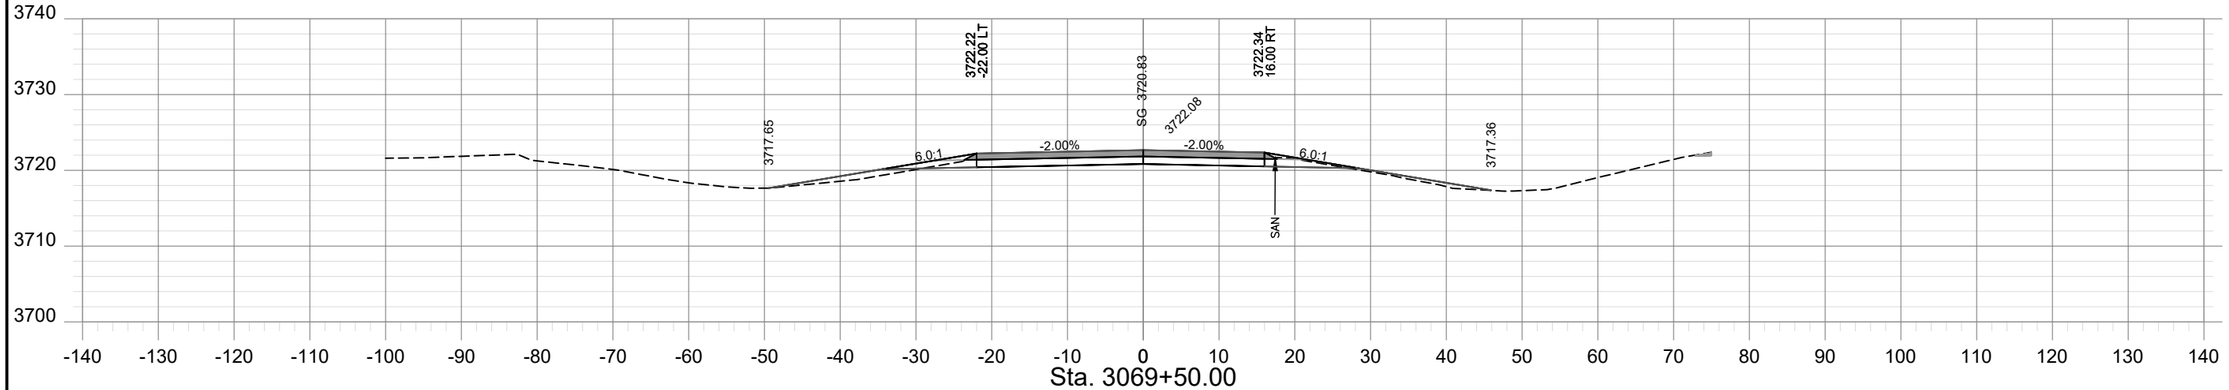

Sta. 3069+50.00

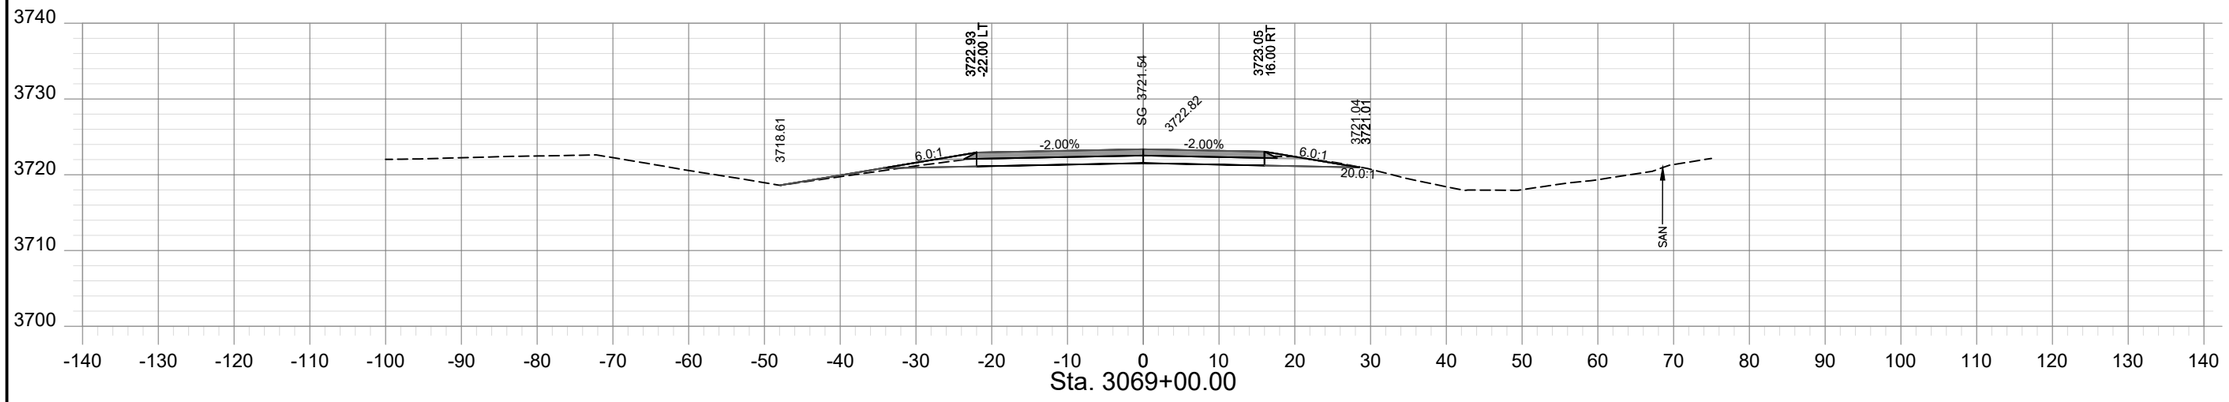

Sta. 3069+00.00

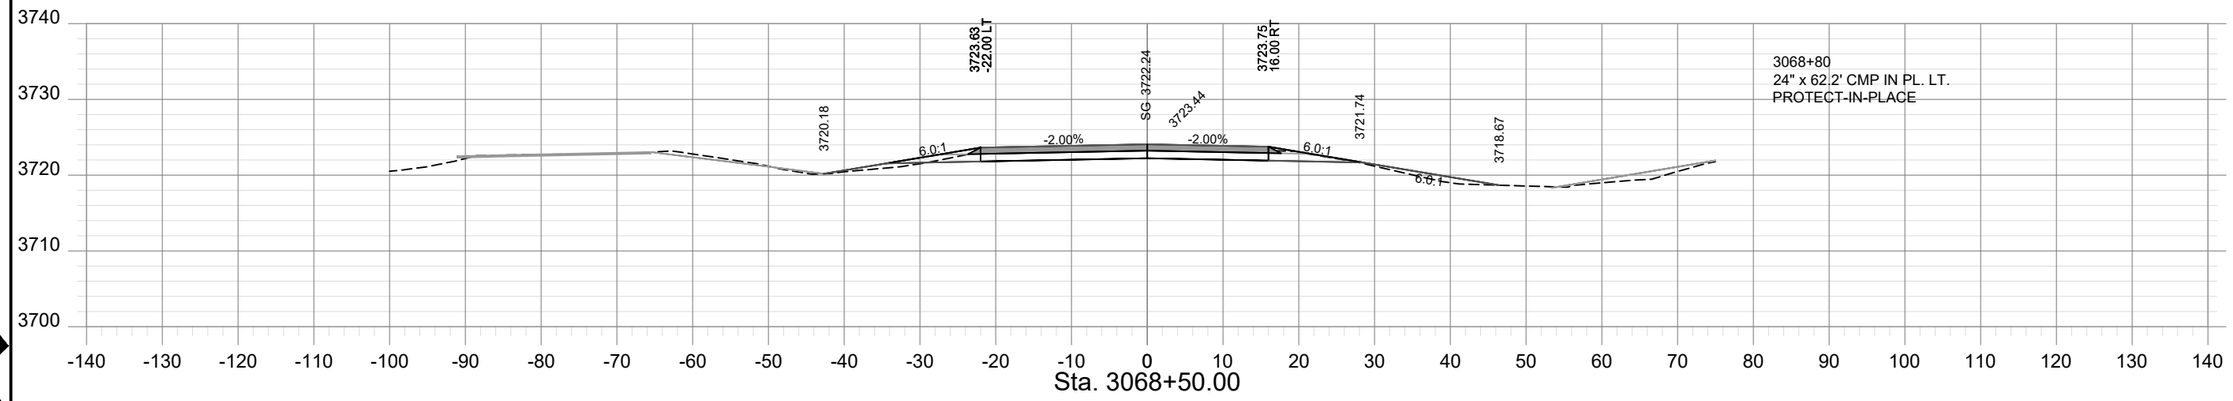

Sta. 3068+50.00

SHEET NO.
XS - 149

PROJECT NAME	TAFT - WEST		
COUNTY	MINERAL COUNTY		
PROJECT ID	IM-NHFP 90-1(228)3		
UPN	9487000		
CHECKED BY	LFISCHER	6/29/23	
REVIEWED BY	SMARSHALL	6/29/23	
DESIGNED BY	BJOHNSON	6/29/23	

MONTANA
Department of Transportation


ROAD PLANS

12/21/2023 10:26 AM


9487000RDLAYZ22.DWG

HDR


AWARD COPY

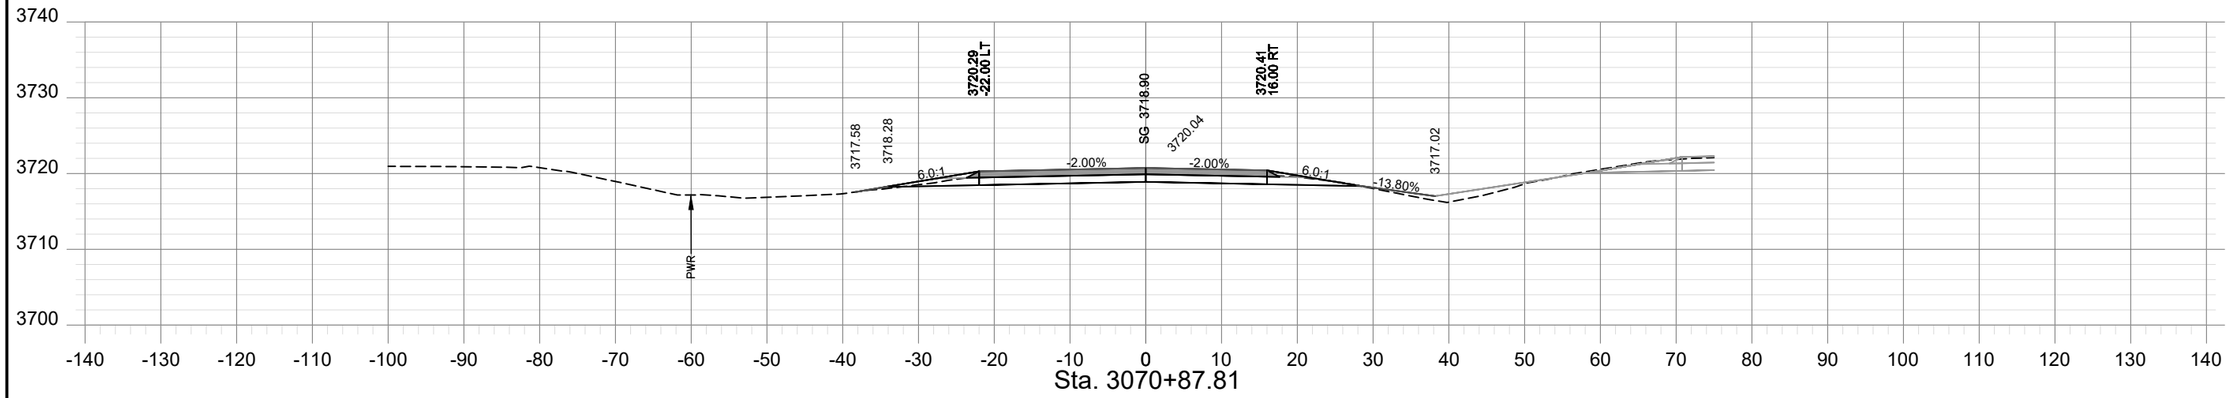

Sta. 3070+87.81

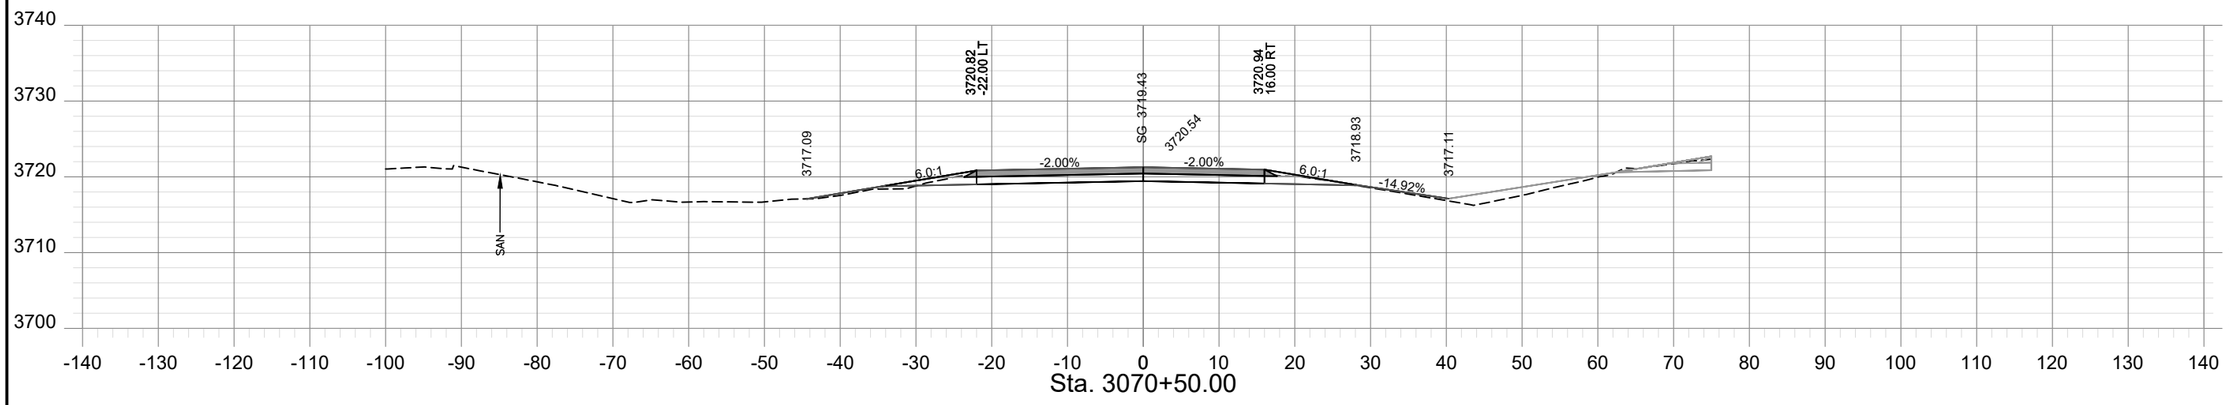

Sta. 3070+50.00

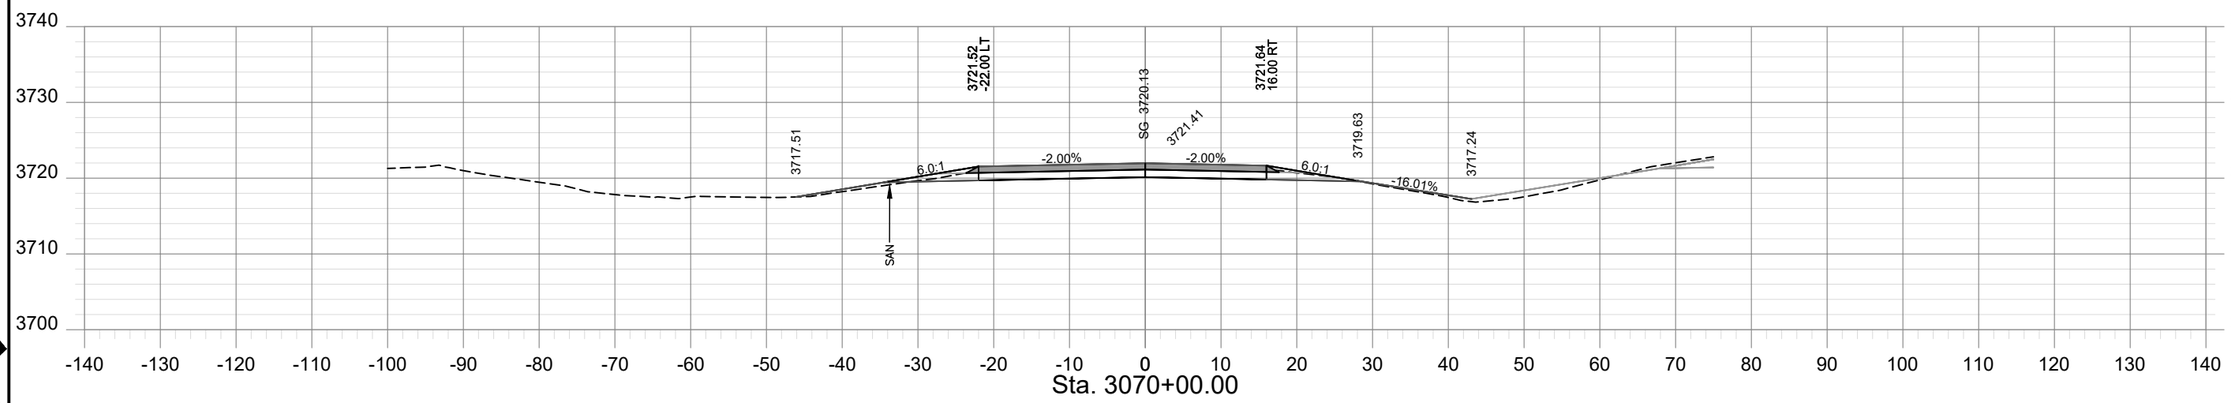

Sta. 3070+00.00

SHEET NO.
XS - 150

PROJECT NAME	TAFT - WEST			
COUNTY	MINERAL COUNTY			
PROJECT ID	IM-NHFP 90-1(228)3			
UPN	9487000			
DESIGNED BY	BJOHNSON	6/29/23		
REVIEWED BY	SMARSHALL	6/29/23		
CHECKED BY	LFISCHER	6/29/23		

MONTANA
Department of Transportation


ROAD PLANS

12/21/2023 10:26 AM


9487000RDLAYZ22.DWG

HDR


AWARD COPY

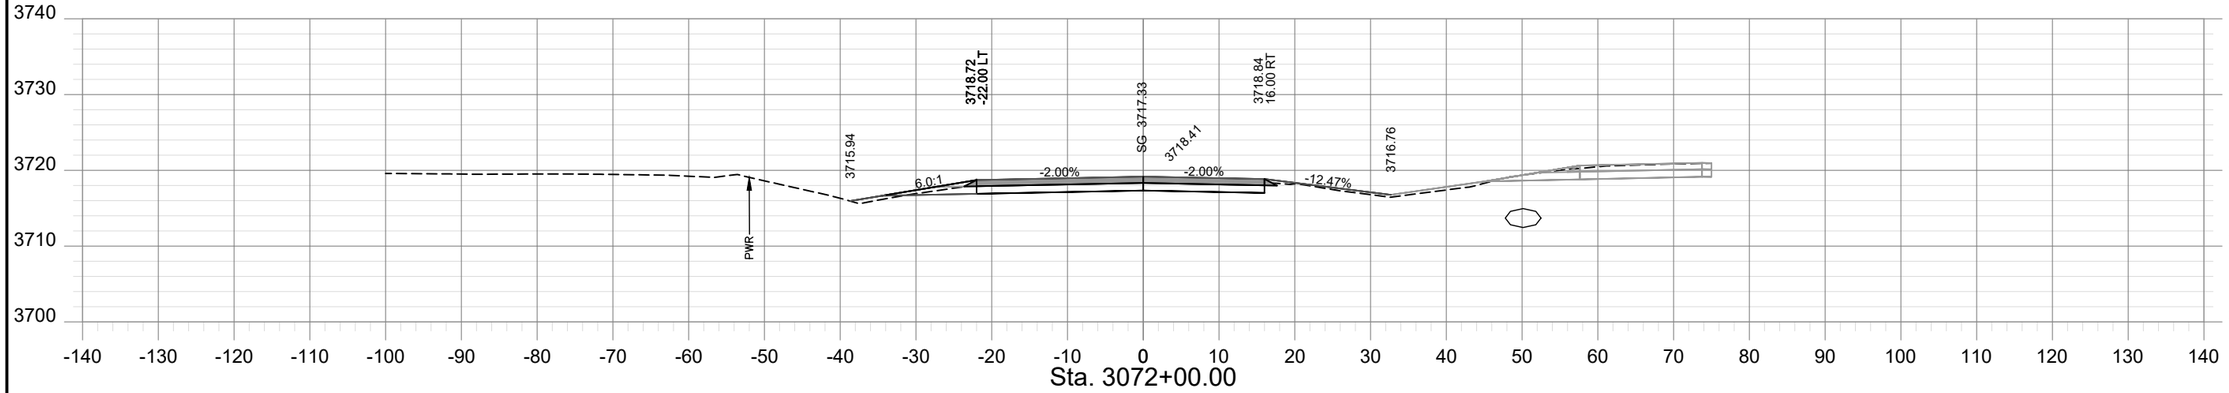

Sta. 3072+00.00

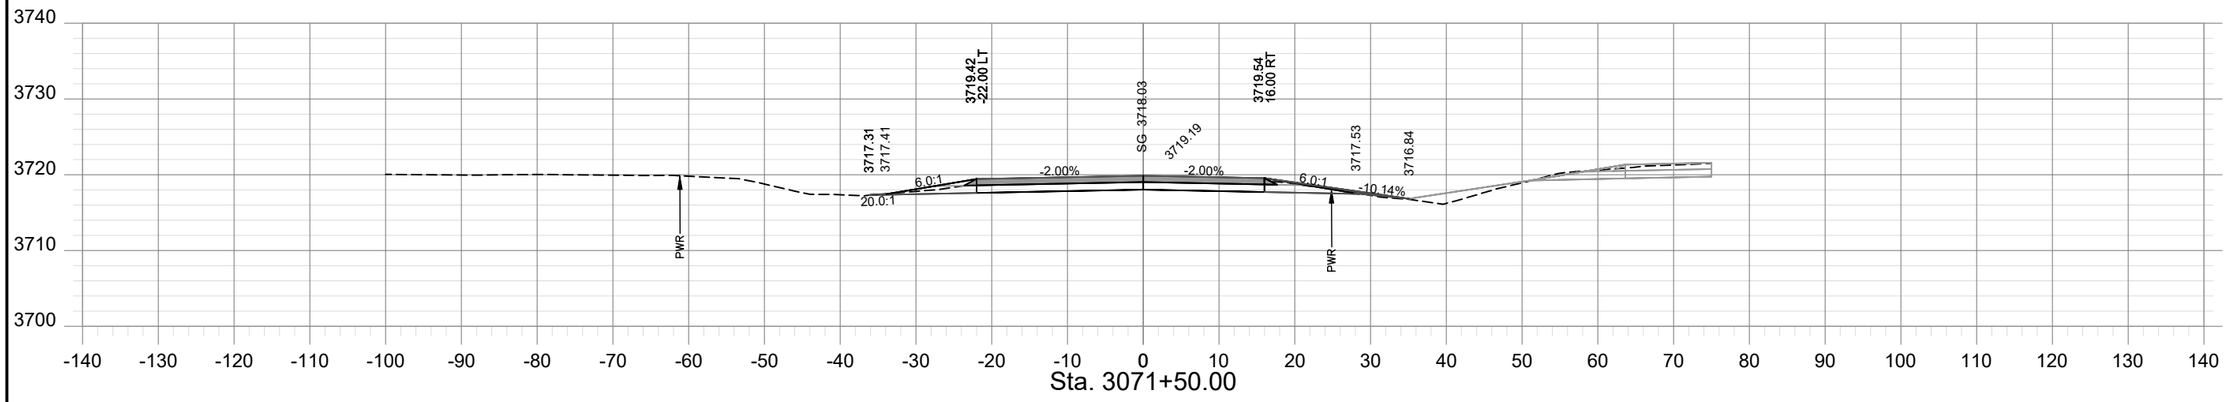

Sta. 3071+50.00

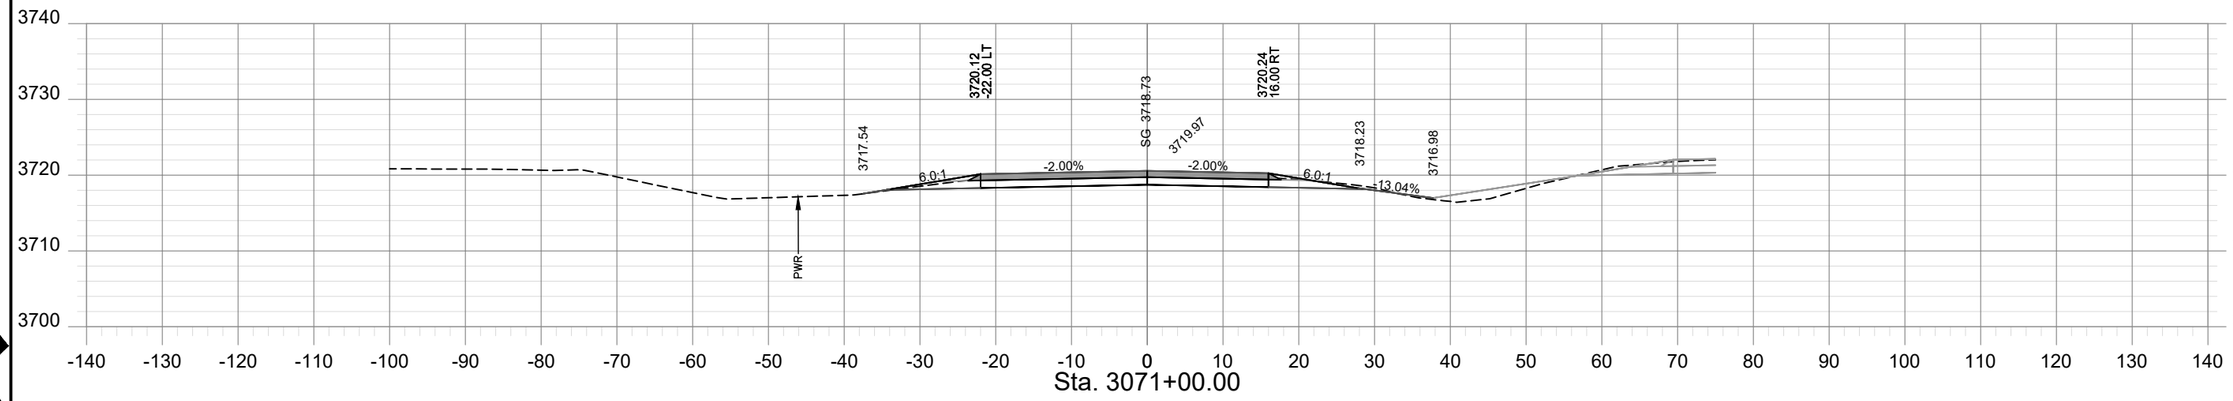

Sta. 3071+00.00

HDR

SHEET NO.
XS - 151

PROJECT NAME: TAFT - WEST
COUNTY: MINERAL COUNTY
PROJECT ID: IM-NHFP 90-1(228)3
UPN: 9487000

CHECKED BY	LFISCHER	6/29/23
REVIEWED BY	SMARSHALL	6/29/23
DESIGNED BY	BJOHNSON	6/29/23


9487000RDLAYZ22.DWG

MONTANA
Department of Transportation


ROAD PLANS

12/21/2023 10:26 AM


AWARD COPY

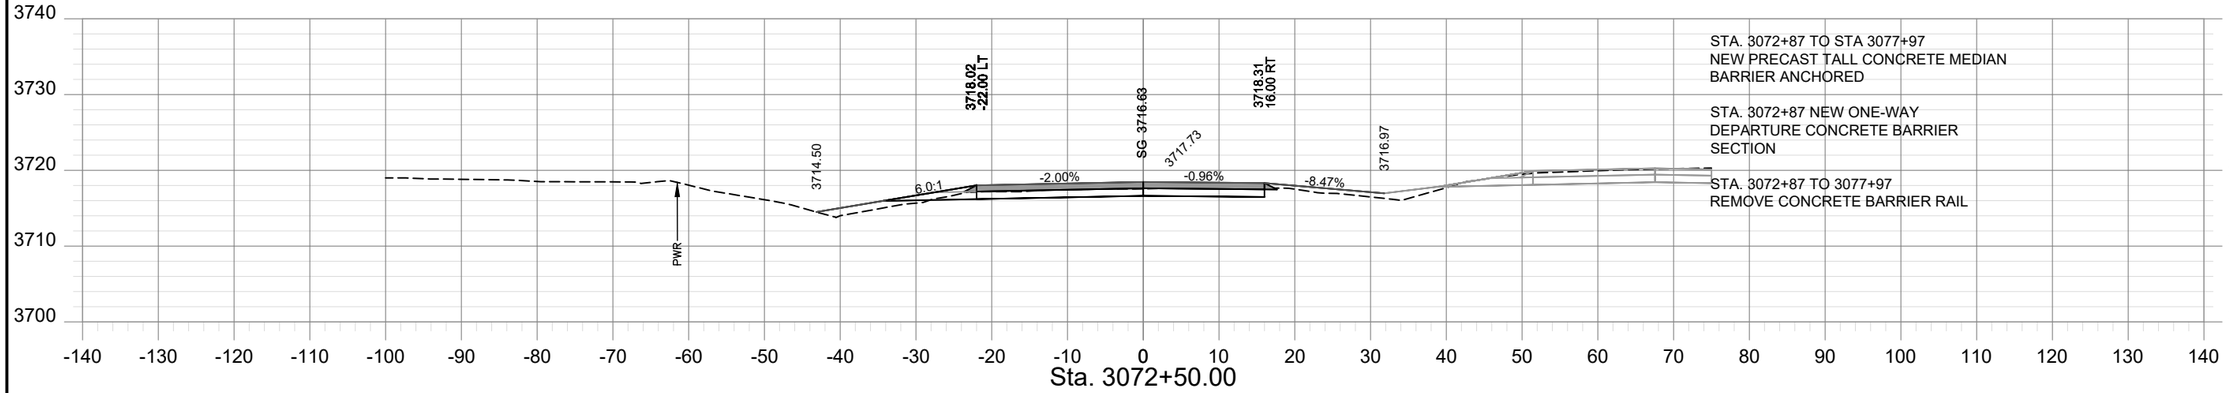

Sta. 3072+50.00

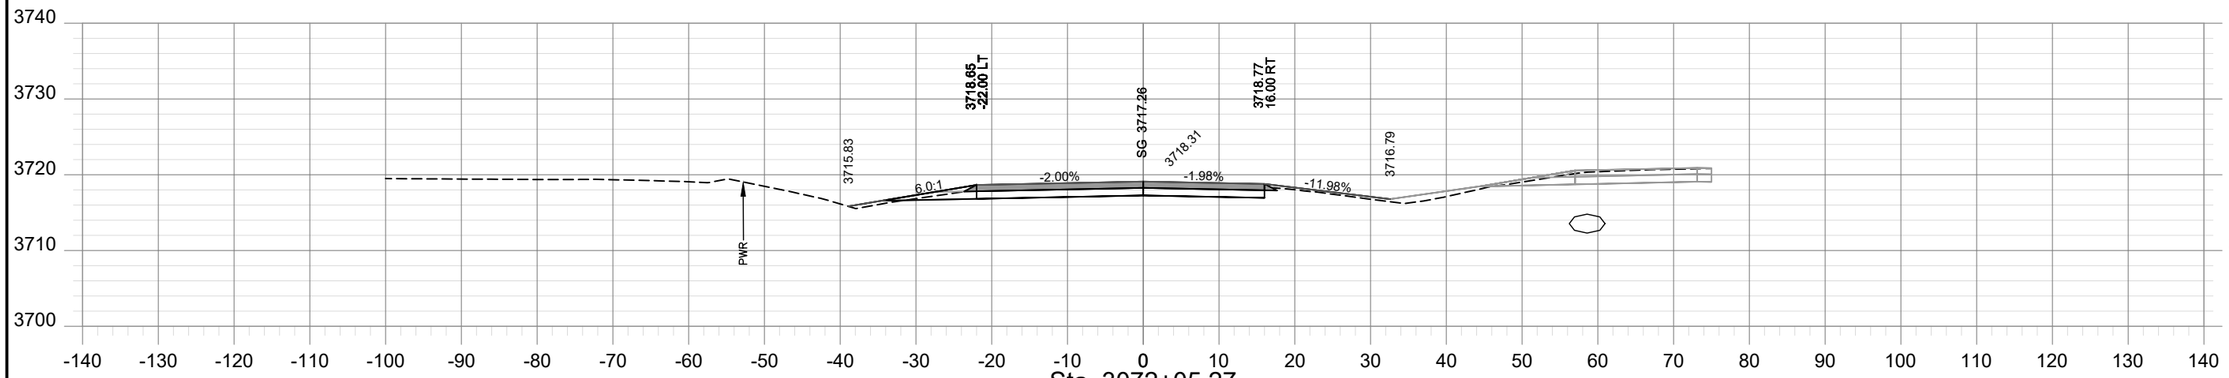

Sta. 3072+05.27

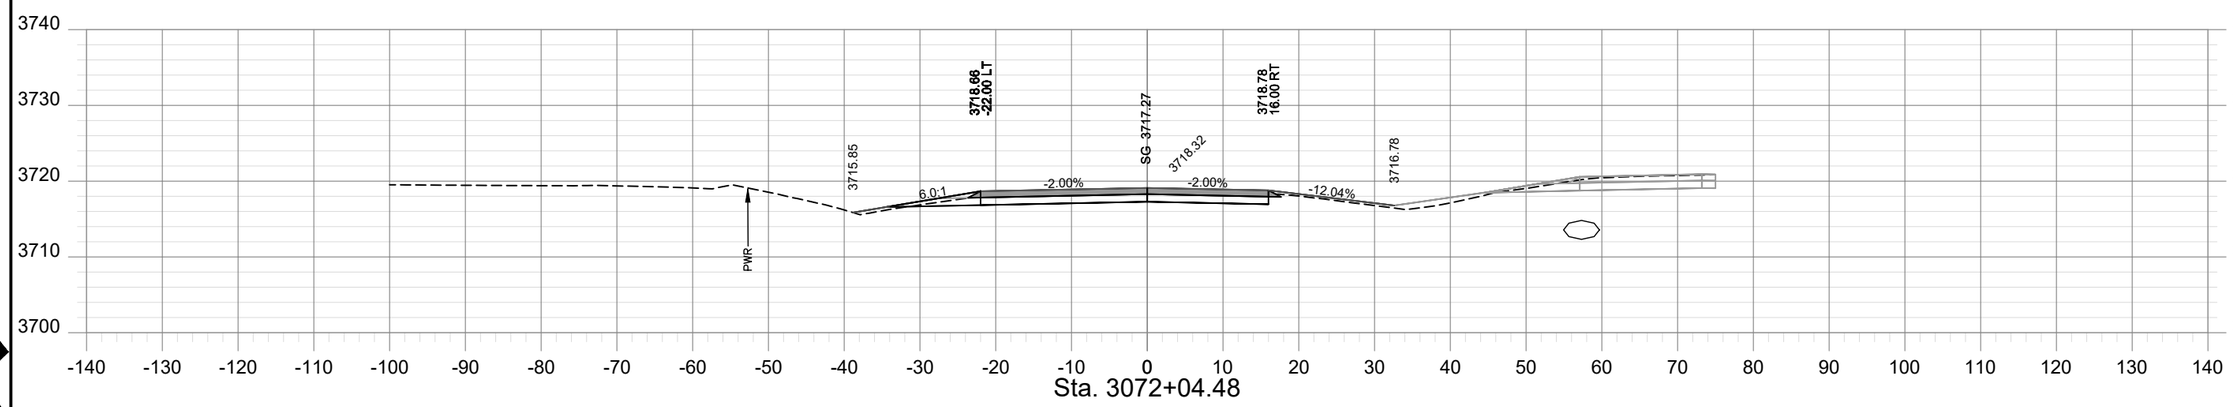

Sta. 3072+04.48

SHEET NO.
XS - 152

PROJECT NAME	TAFT - WEST
COUNTY	MINERAL COUNTY
PROJECT ID	IM-NHFP 90-1(228)3
UPN	9487000
DESIGNED BY	BJOHNSON 6/29/23
REVIEWED BY	SMARSHALL 6/29/23
CHECKED BY	LFISCHER 6/29/23

MONTANA
Department of Transportation


ROAD PLANS


12/21/2023 10:26 AM

9487000RDLAYZ22.DWG

HDR

AWARD COPY

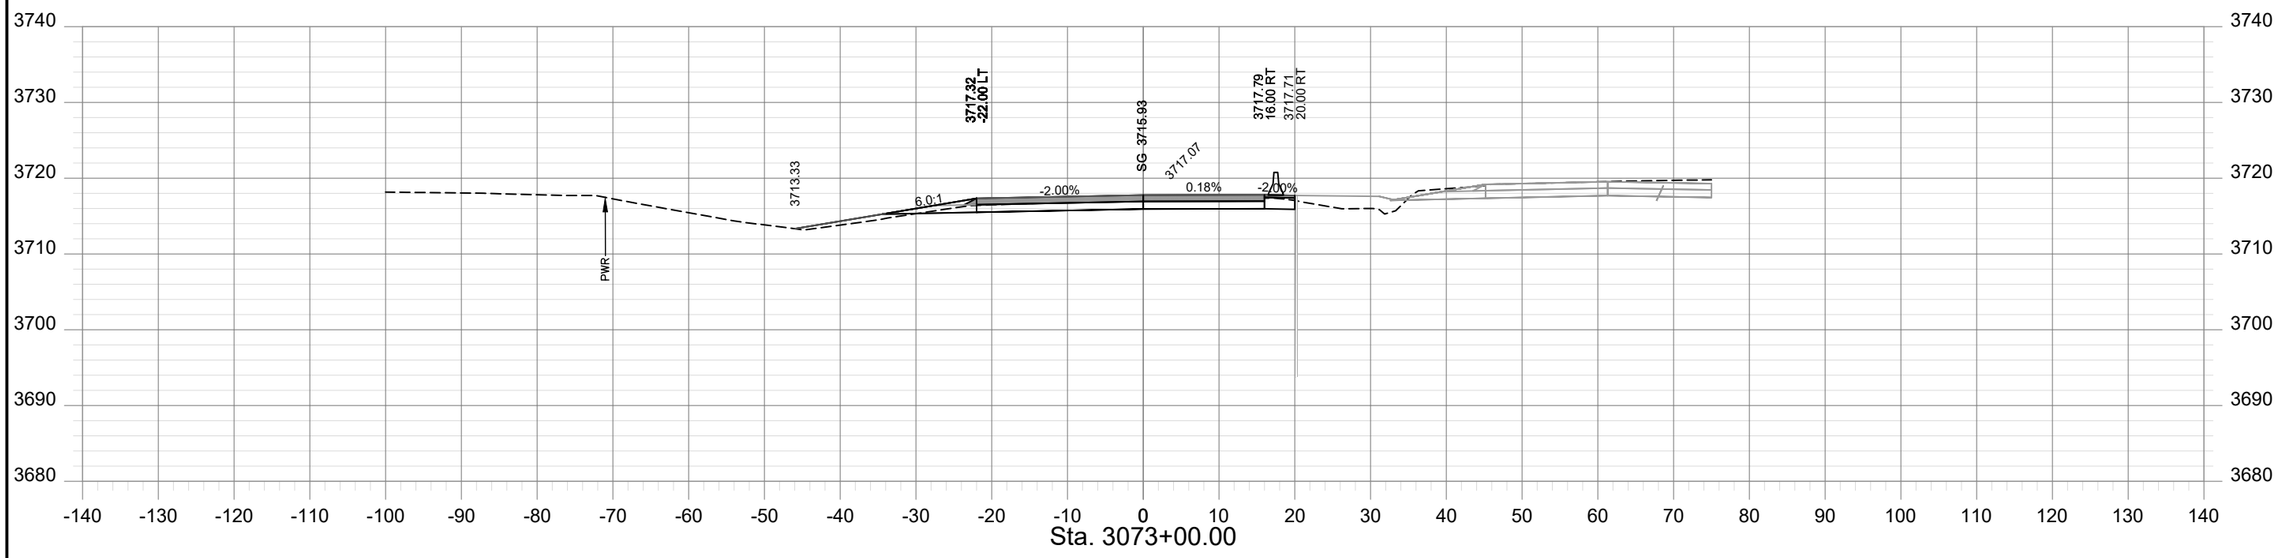

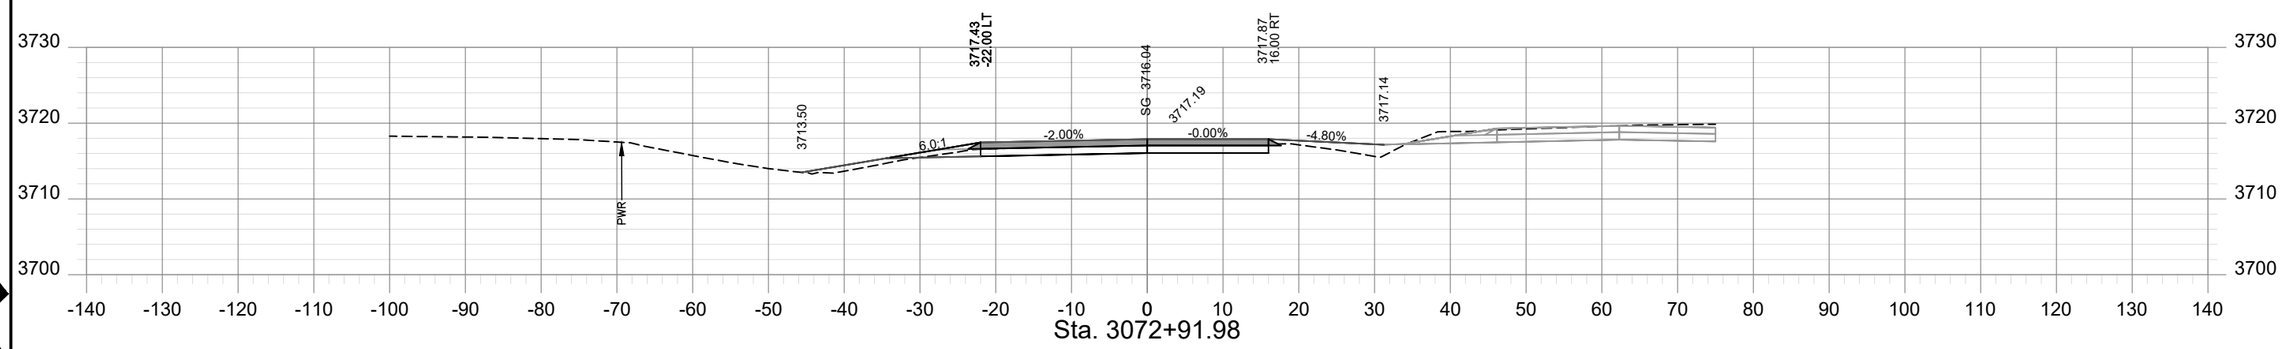

HDR

SHEET NO.
XS - 153

PROJECT NAME: TAFT - WEST
COUNTY: MINERAL COUNTY
PROJECT ID: IM-NHFP 90-1(228)3
UPN: 9487000

CHECKED BY	LFISCHER	6/29/23
REVIEWED BY	SMARSHALL	6/29/23
DESIGNED BY	BJOHNSON	6/29/23


9487000RDLAYZ22.DWG

MONTANA
Department of Transportation


ROAD PLANS

12/21/2023 5:22 PM


AWARD COPY

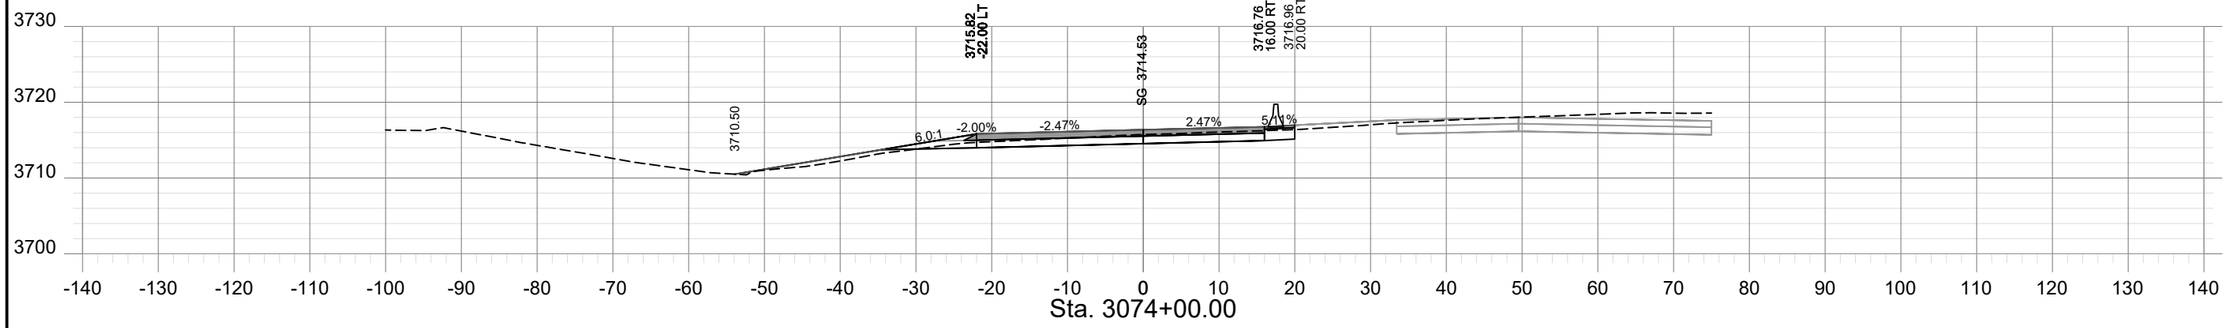

Sta. 3074+00.00

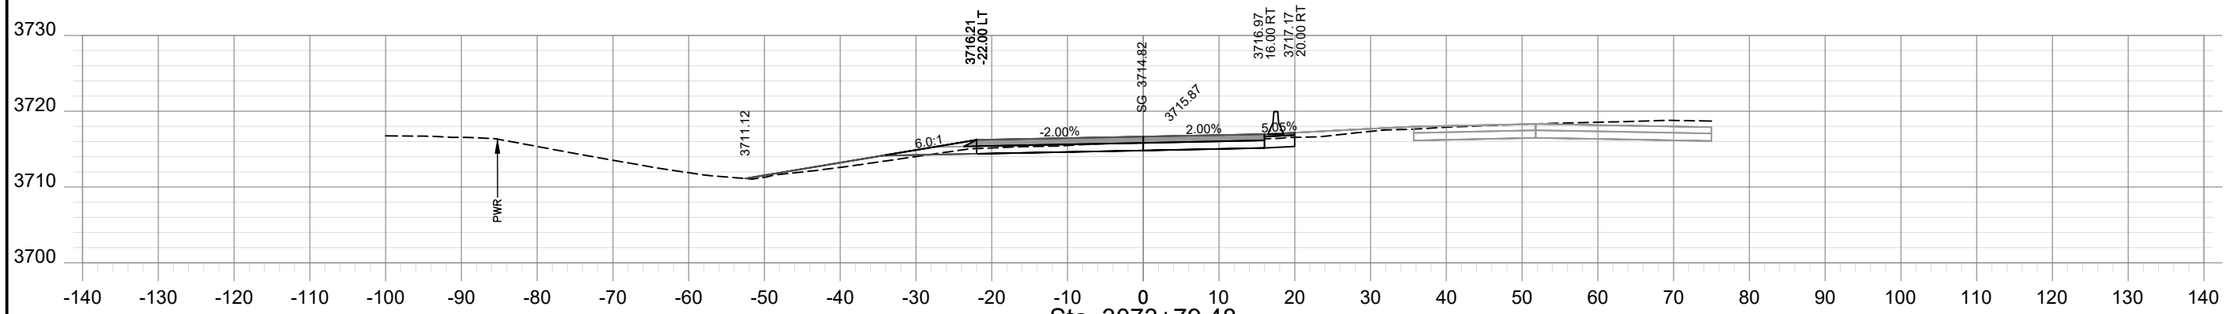

Sta. 3073+79.48

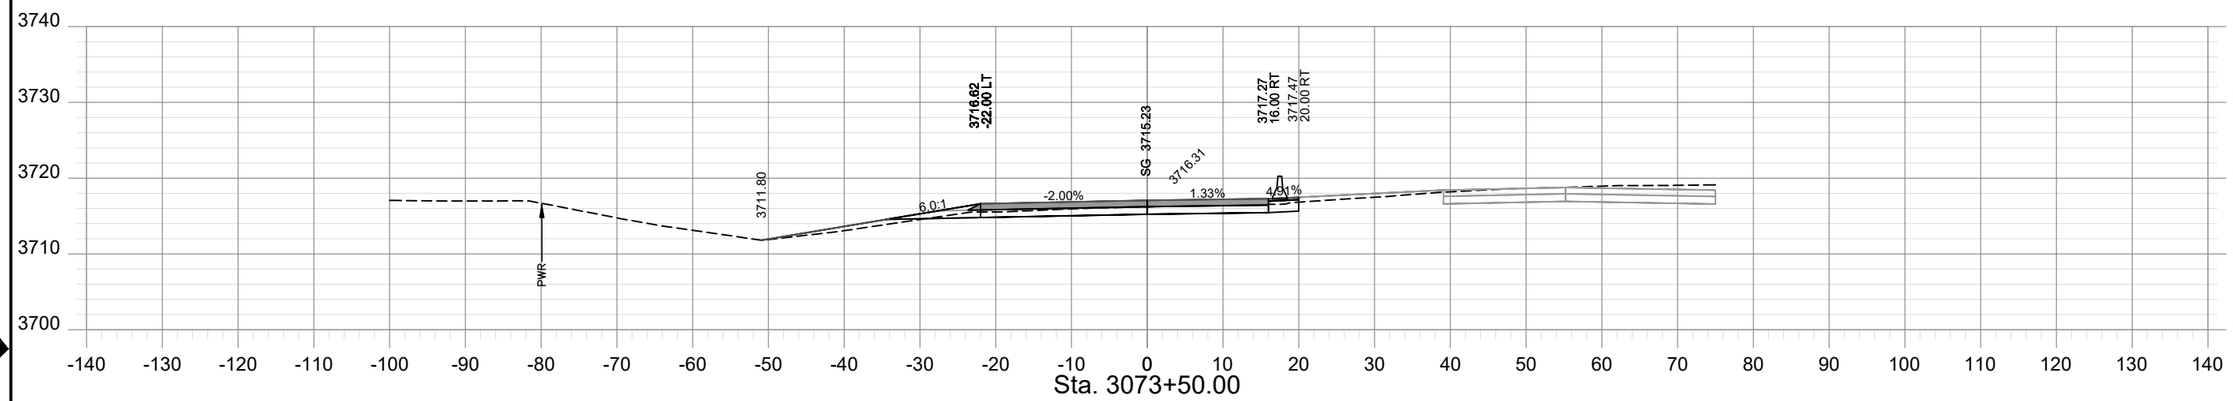

Sta. 3073+50.00

SHEET NO.
XS - 154

PROJECT NAME: TAFT - WEST
COUNTY: MINERAL COUNTY
PROJECT ID: IM-NHFP 90-1(228)3
UPN: 9487000

	CHECKED BY	DESIGNED BY
	LFISCHER 6/29/23	BJOHNSON 6/29/23
	SMARSHALL 6/29/23	

MONTANA
Department of Transportation


ROAD PLANS

12/21/2023 10:26 AM


9487000RDLAYZ22.DWG

HDR


AWARD COPY

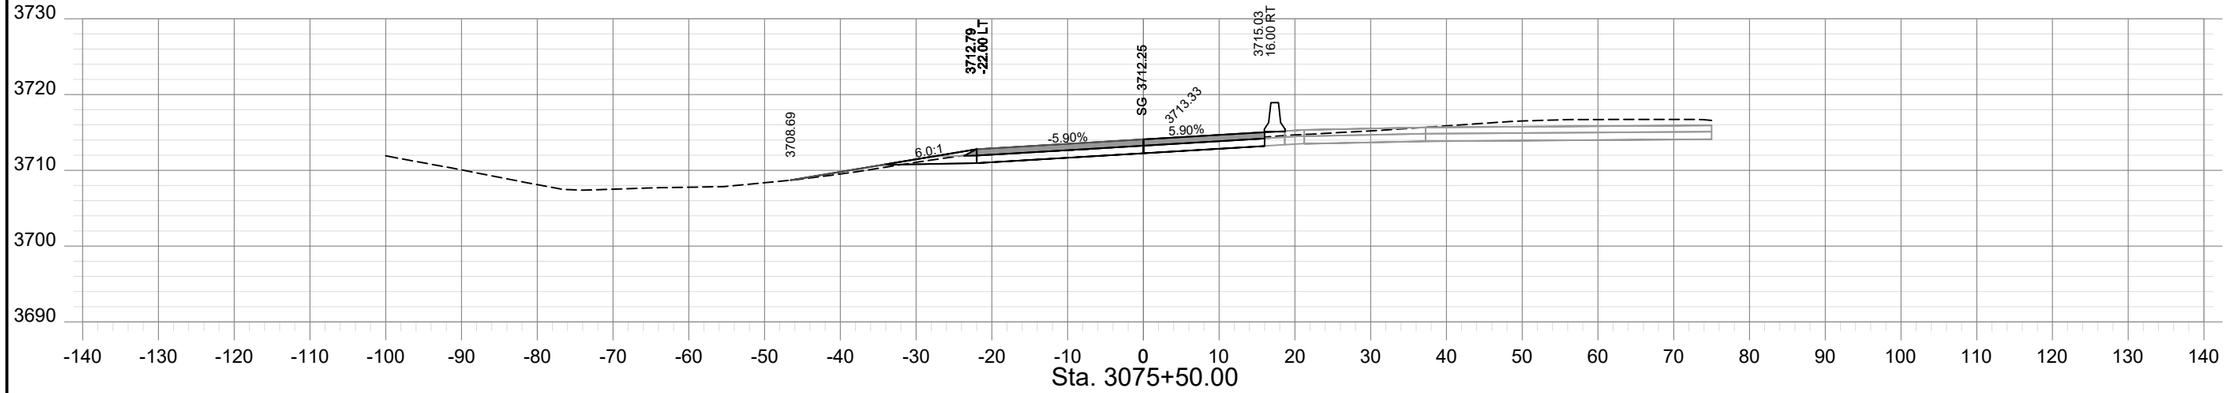

Sta. 3075+50.00

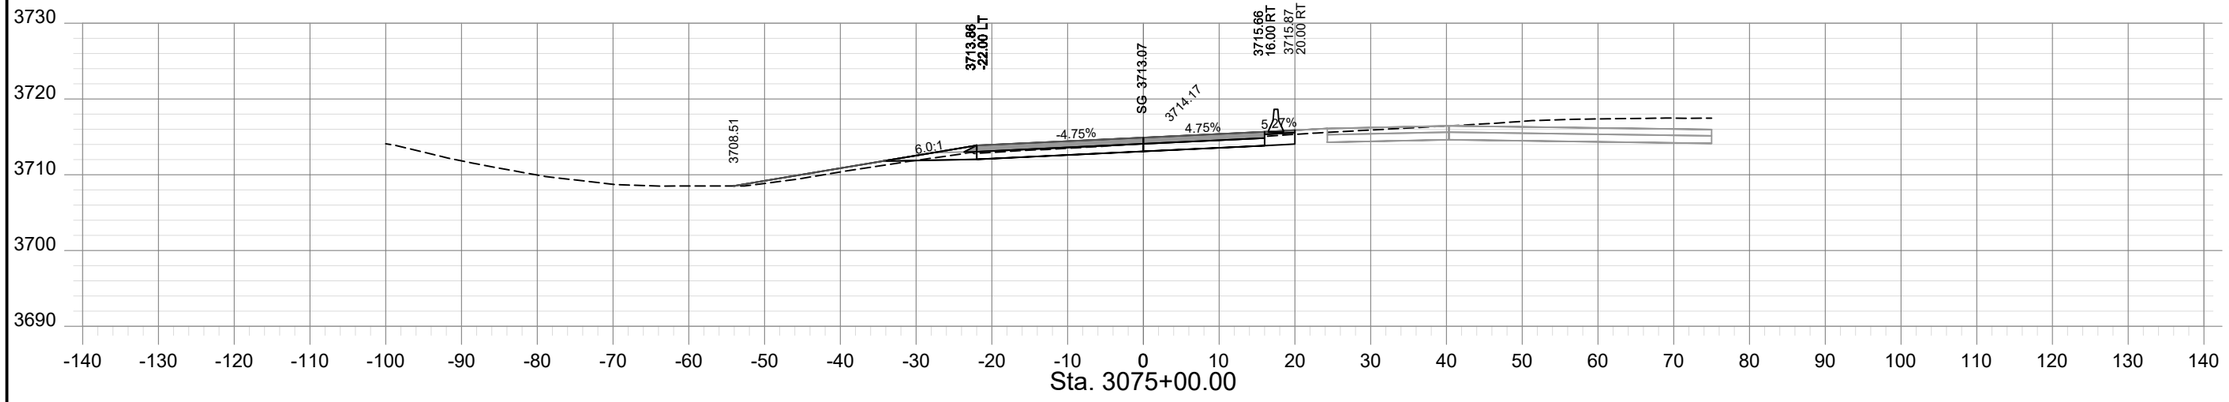

Sta. 3075+00.00

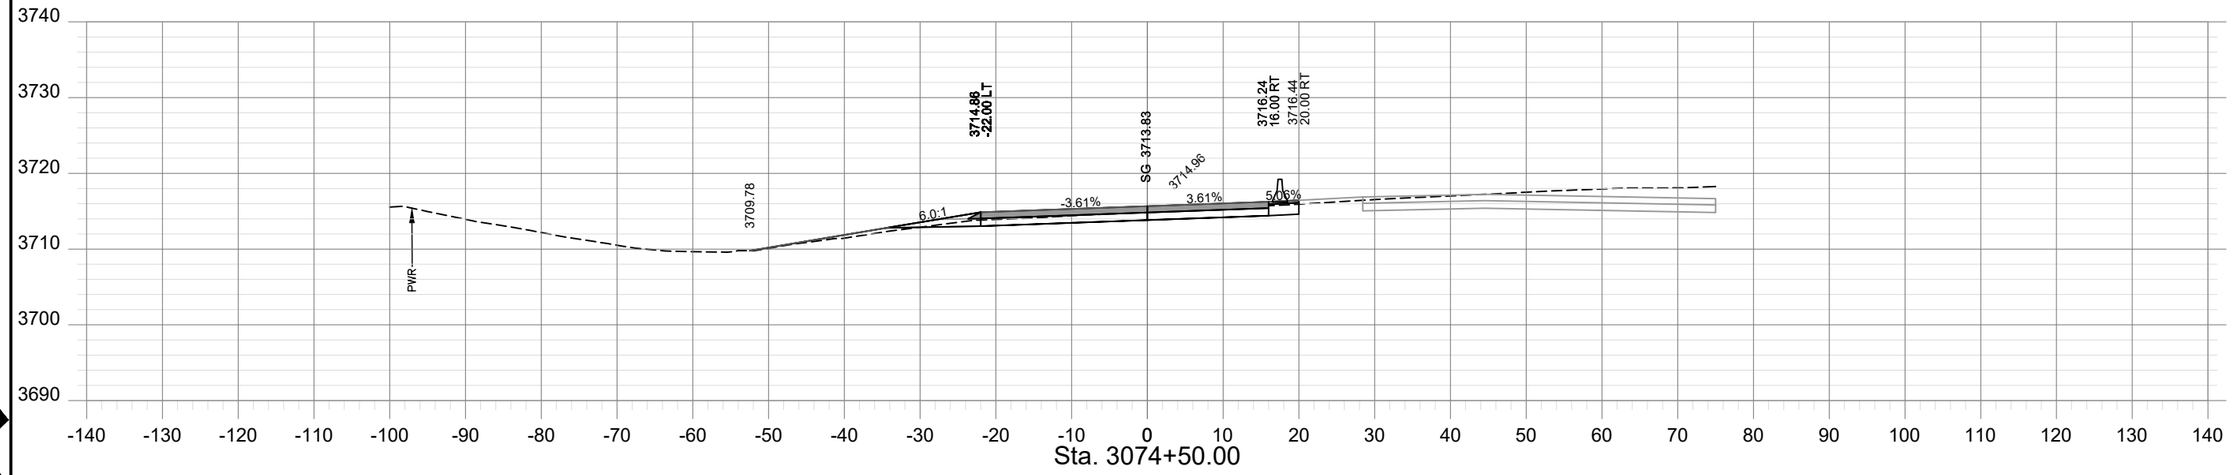

Sta. 3074+50.00

SHEET NO.
XS - 155

PROJECT NAME: TAFT - WEST
COUNTY: MINERAL COUNTY
PROJECT ID: IM-NHFP 90-1(228)3
UPN: 9487000

DESIGNED BY	BJOHNSON	6/29/23
REVIEWED BY	SMARSHALL	6/29/23
CHECKED BY	LFISCHER	6/29/23

9487000RDLAYZ22.DWG


MONTANA
Department of Transportation

ROAD PLANS


12/21/2023 10:26 AM

HDR

AWARD COPY

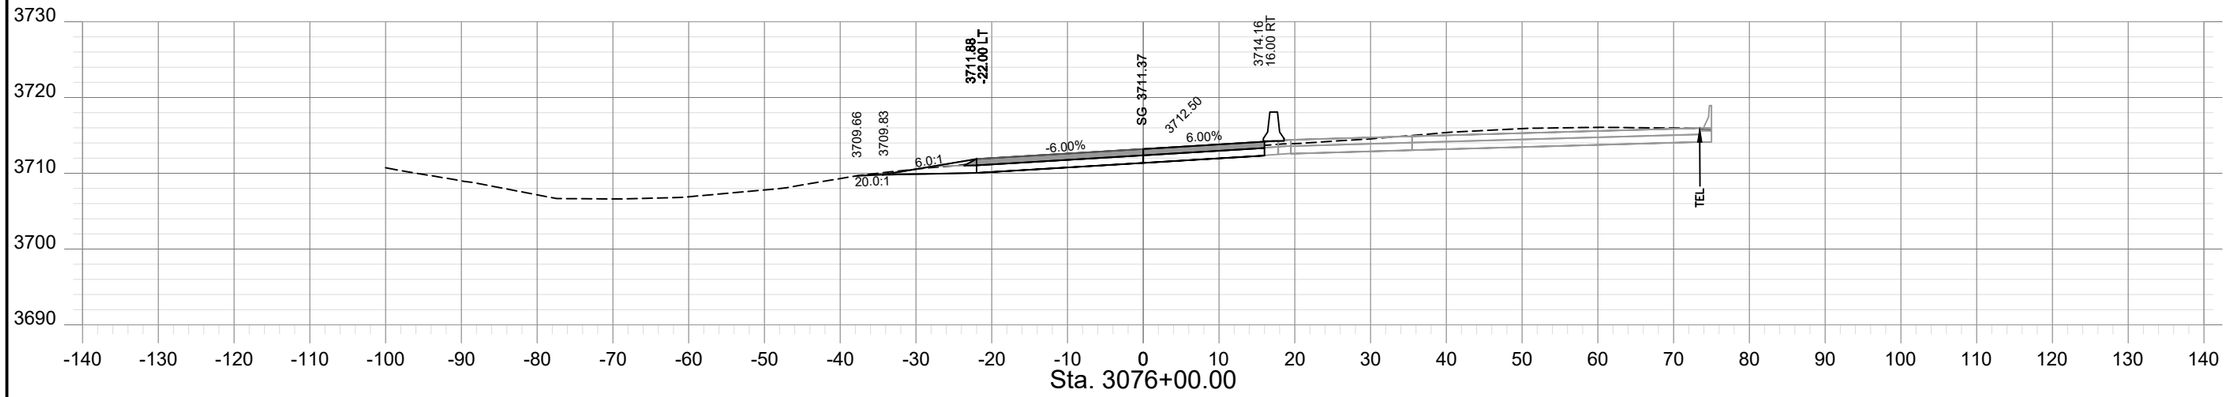

Sta. 3076+00.00

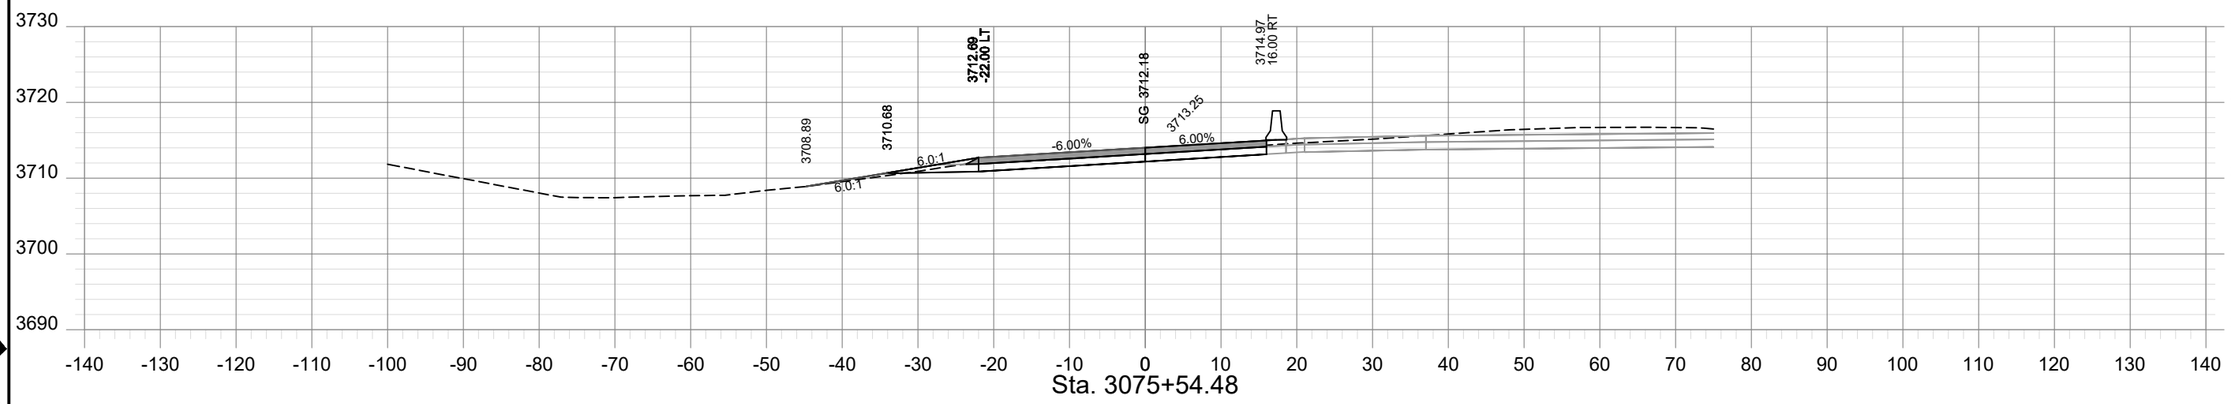

Sta. 3075+54.48

FDR

SHEET NO.
XS - 156


PROJECT NAME	TAFT - WEST				
COUNTY	MINERAL COUNTY				
PROJECT ID	IM-NHFP 90-1(228)3				
UPN	9487000				
			6/29/23	LFISCHER	CHECKED BY
			6/29/23	SMARSHALL	REVIEWED BY
			6/29/23	BJOHNSON	DESIGNED BY
					9487000RDLAYZ22.DWG

MONTANA
Department of Transportation


ROAD PLANS

12/21/2023 1:49 PM


AWARD COPY

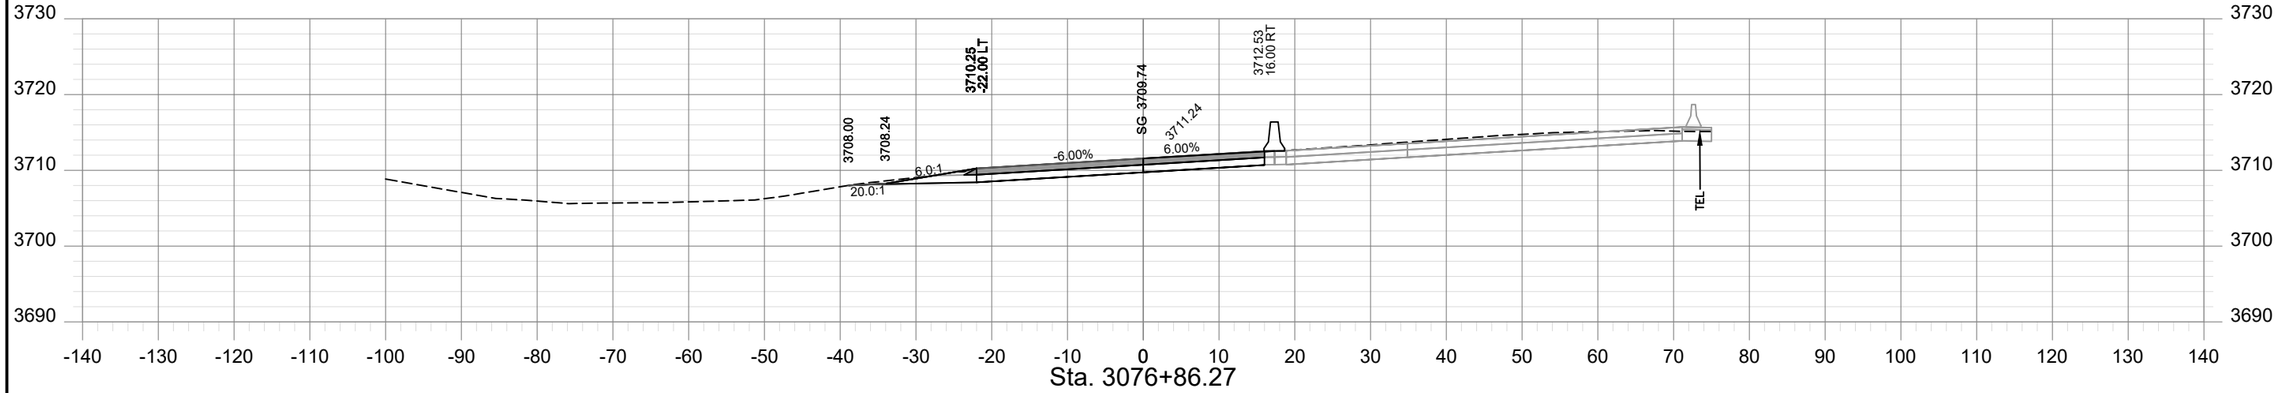

Sta. 3076+86.27

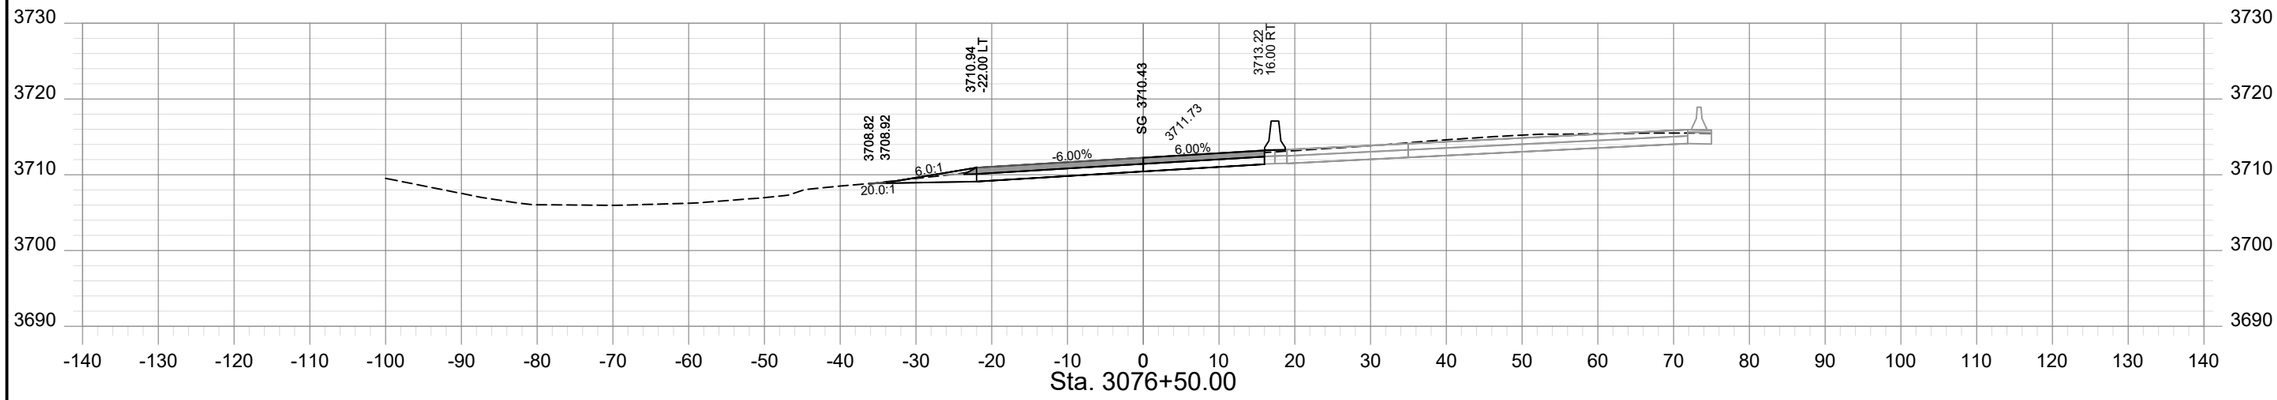

Sta. 3076+50.00

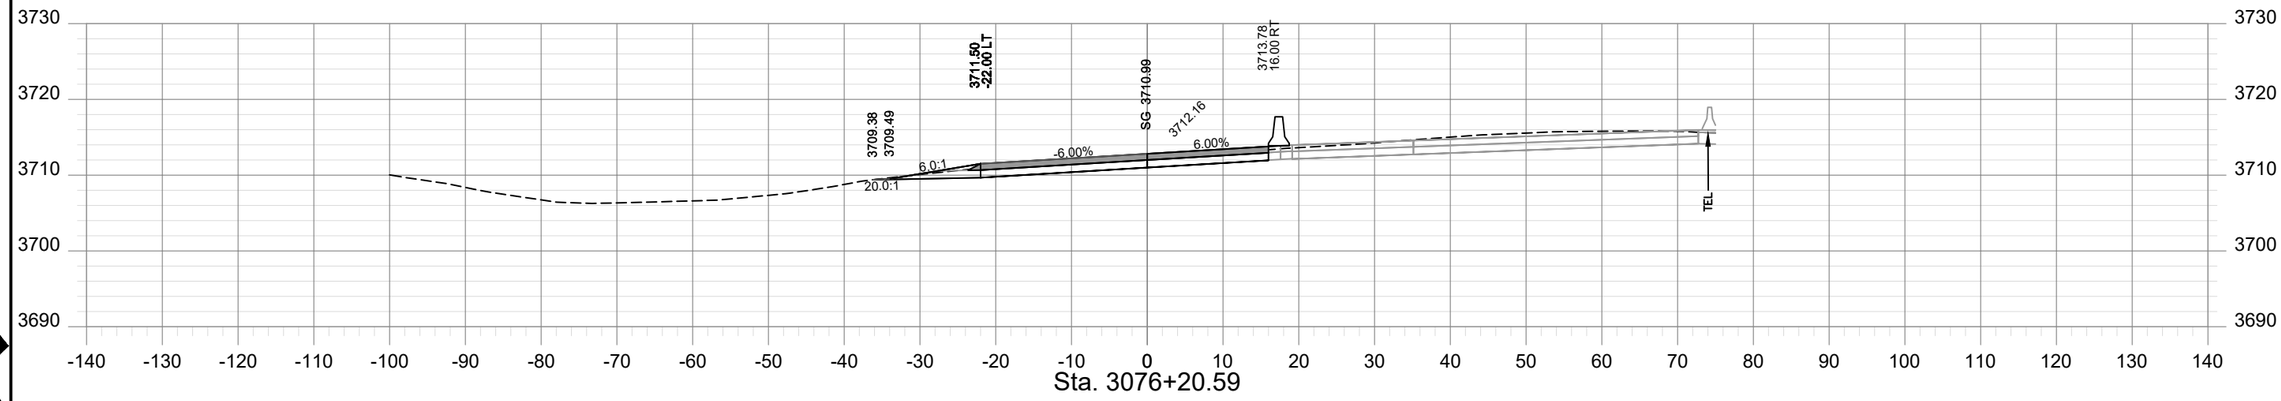

Sta. 3076+20.59

SHEET NO.
XS - 157

PROJECT NAME: TAFT - WEST
COUNTY: MINERAL COUNTY
PROJECT ID: IM-NHFP 90-1(228)3
UPN: 9487000

CHECKED BY	LFISCHER	6/29/23	
REVIEWED BY	SMARSHALL	6/29/23	
DESIGNED BY	BJOHNSON	6/29/23	

9487000RDLAYZ22.DWG


MONTANA
Department of Transportation

ROAD PLANS


12/22/2023 10:23 AM

HDR


AWARD COPY

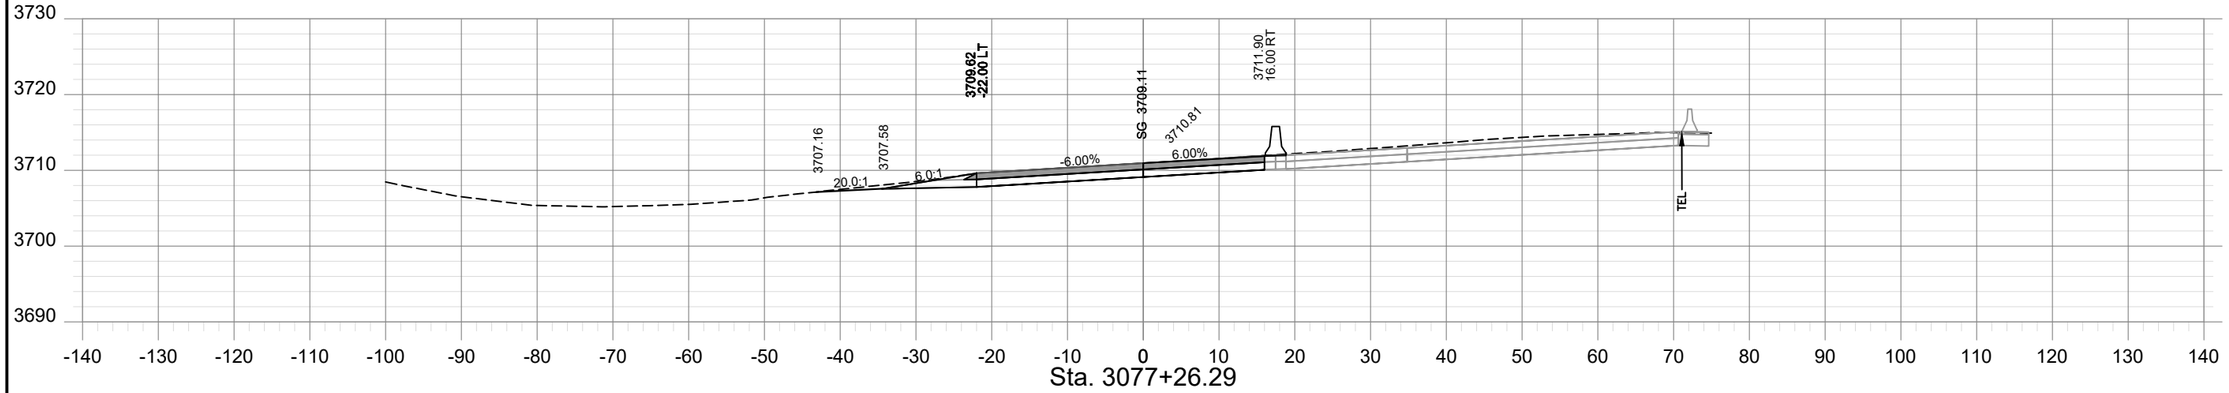

Sta. 3077+26.29

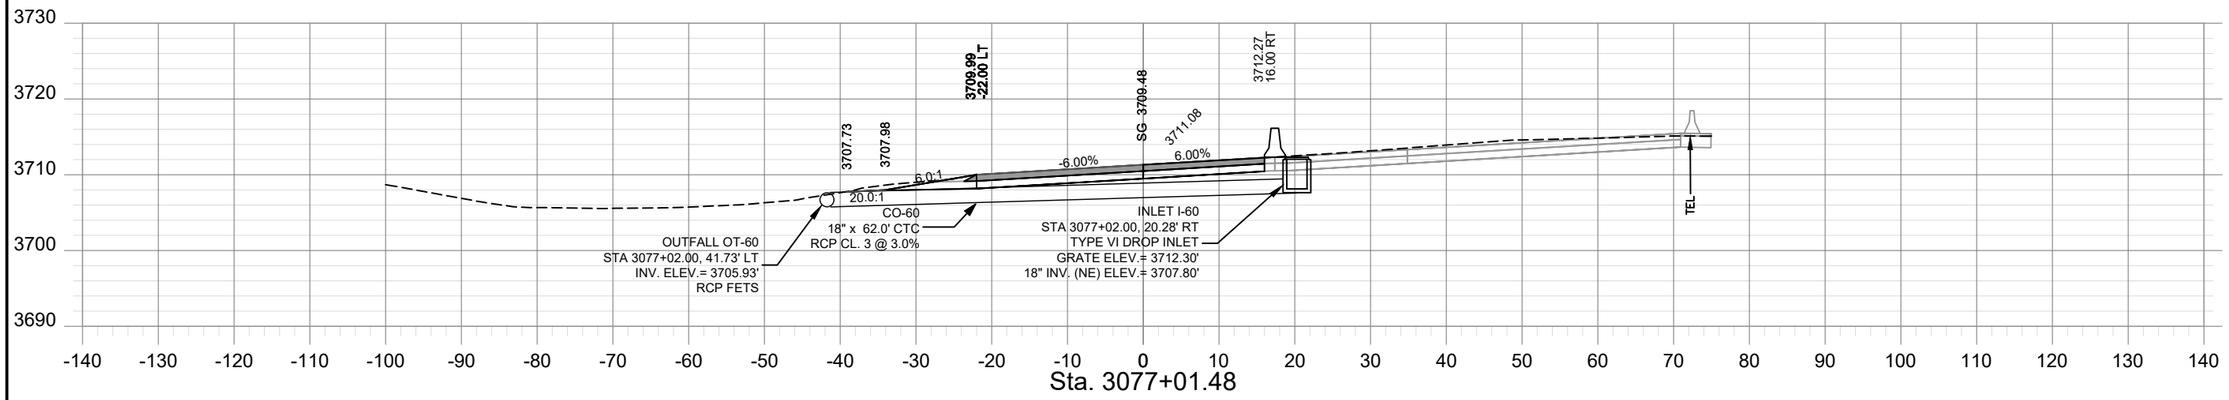

Sta. 3077+01.48

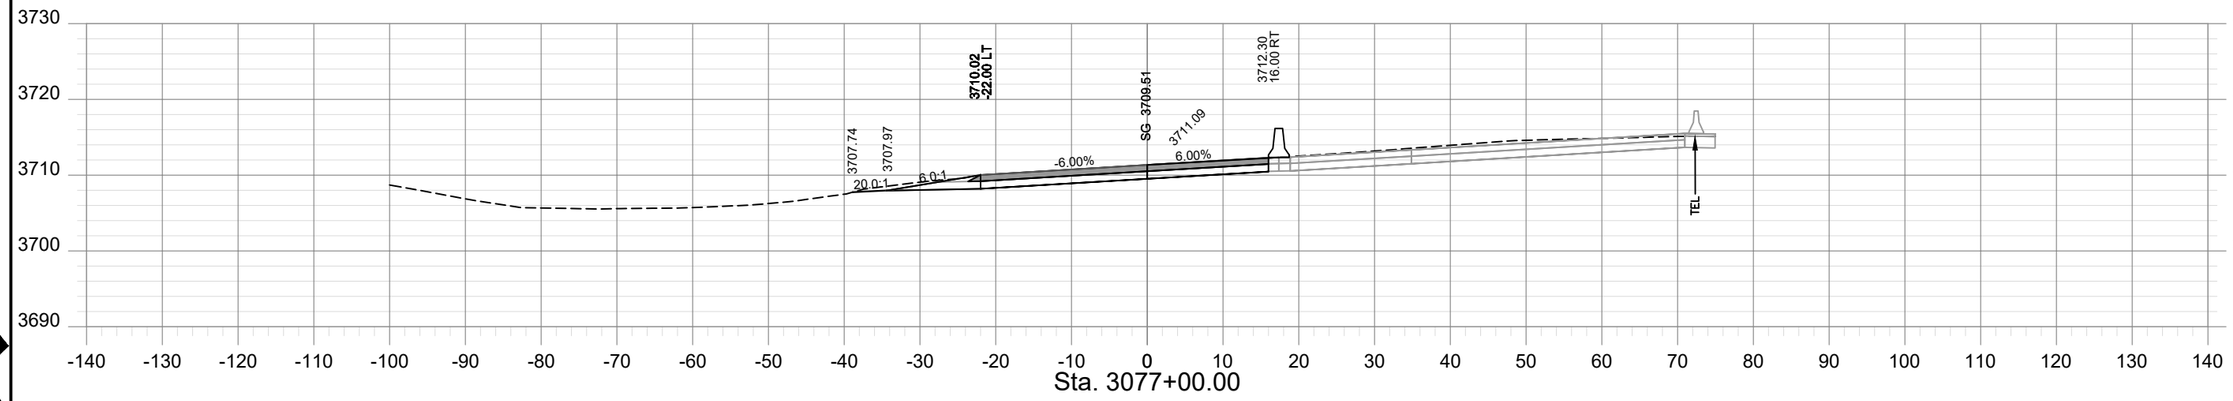

Sta. 3077+00.00

SHEET NO.
XS - 158

PROJECT NAME: TAFT - WEST
COUNTY: MINERAL COUNTY
PROJECT ID: IM-NHFP 90-1(228)3
UPN: 9487000

CHECKED BY	LFISCHER	6/29/23
REVIEWED BY	SMARSHALL	6/29/23
DESIGNED BY	BJOHNSON	6/29/23

9487000RDLAYZ22.DWG


MONTANA
Department of Transportation


ROAD PLANS

12/21/2023 2:14 PM

HDR

AWARD COPY

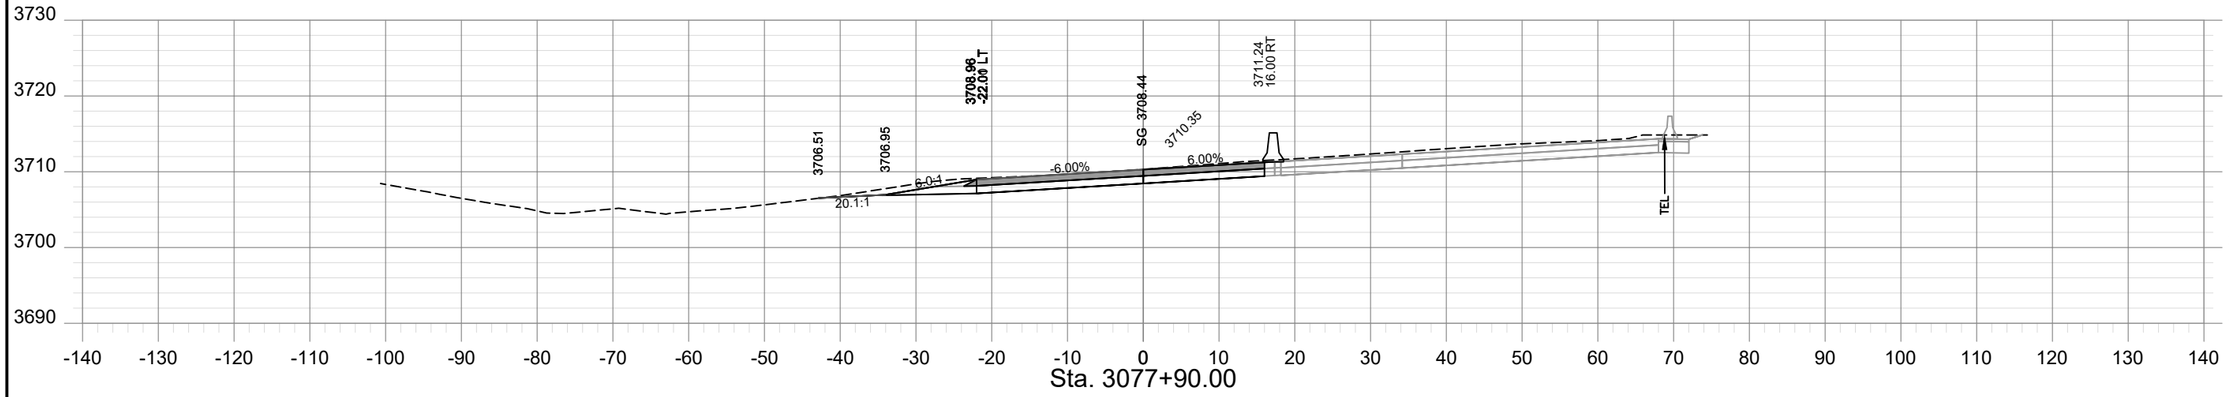

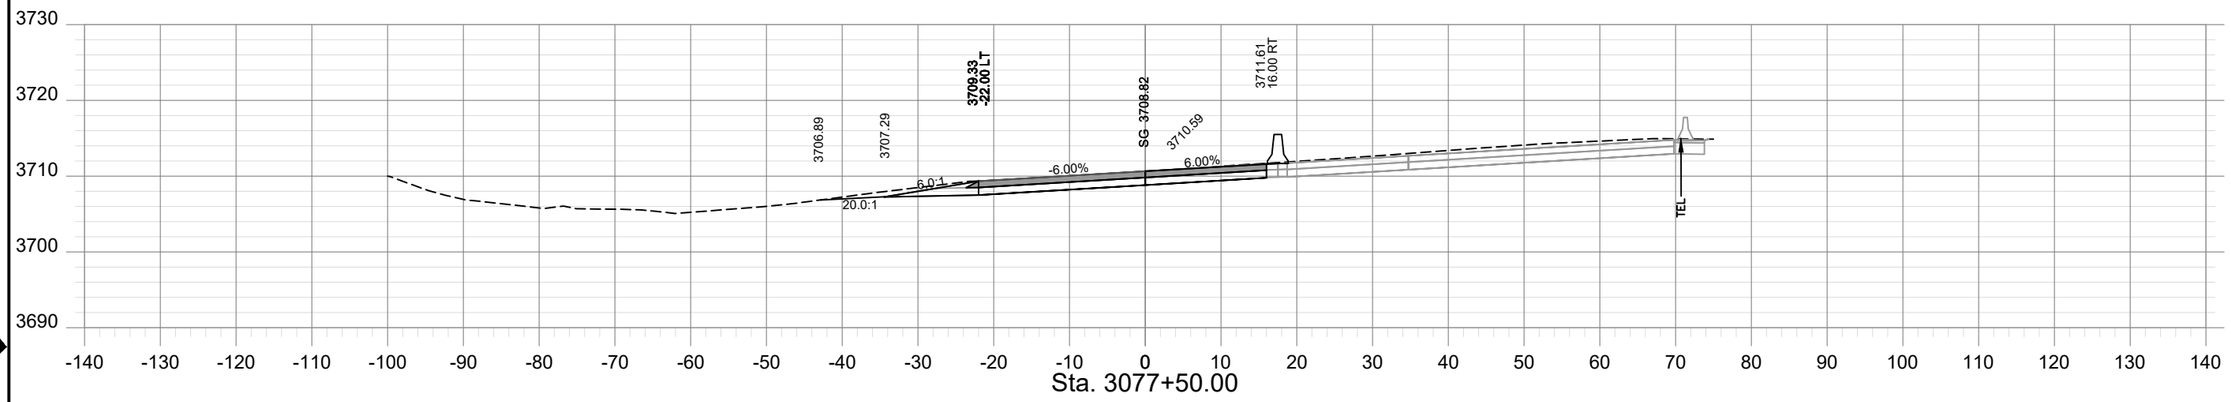

SHEET NO.
XS - 159

PROJECT NAME: TAFT - WEST
COUNTY: MINERAL COUNTY
PROJECT ID: IM-NHFP 90-1(228)3
UPN: 9487000

CHECKED BY	LFISCHER	6/29/23
REVIEWED BY	SMARSHALL	6/29/23
DESIGNED BY	BJOHNSON	6/29/23

9487000RDLAYZ22.DWG


MONTANA
Department of Transportation

ROAD PLANS


12/22/2023 10:23 AM

HDR


AWARD COPY

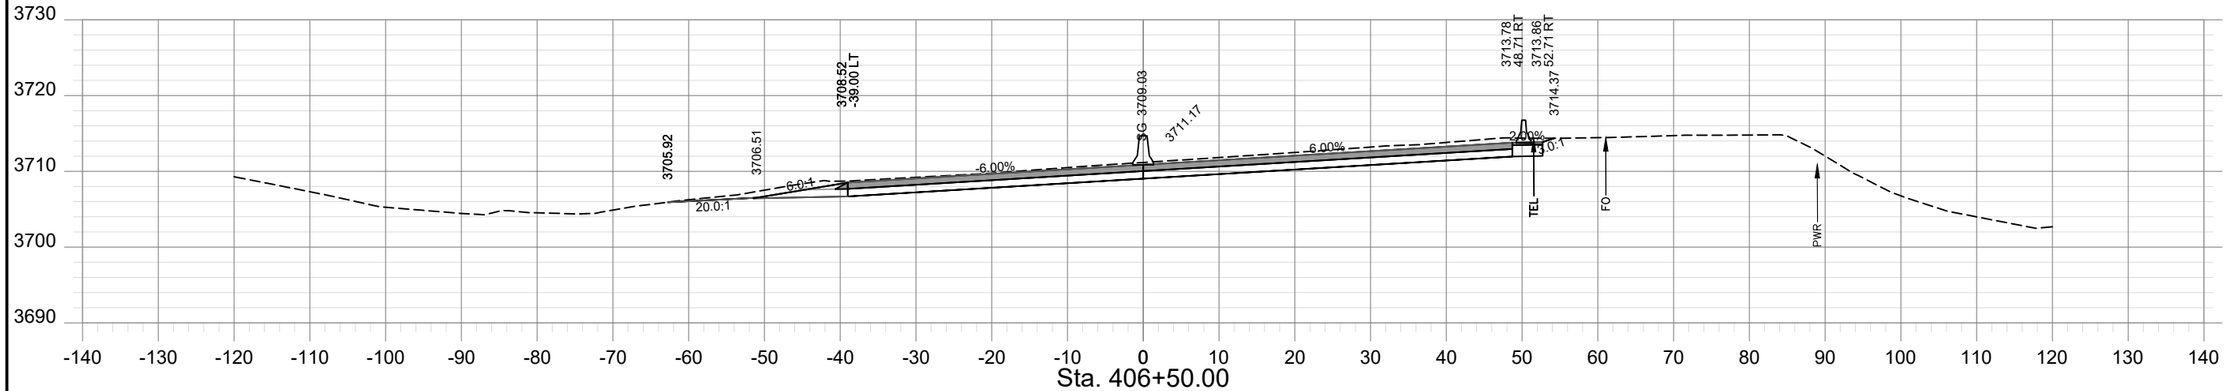

Sta. 406+50.00

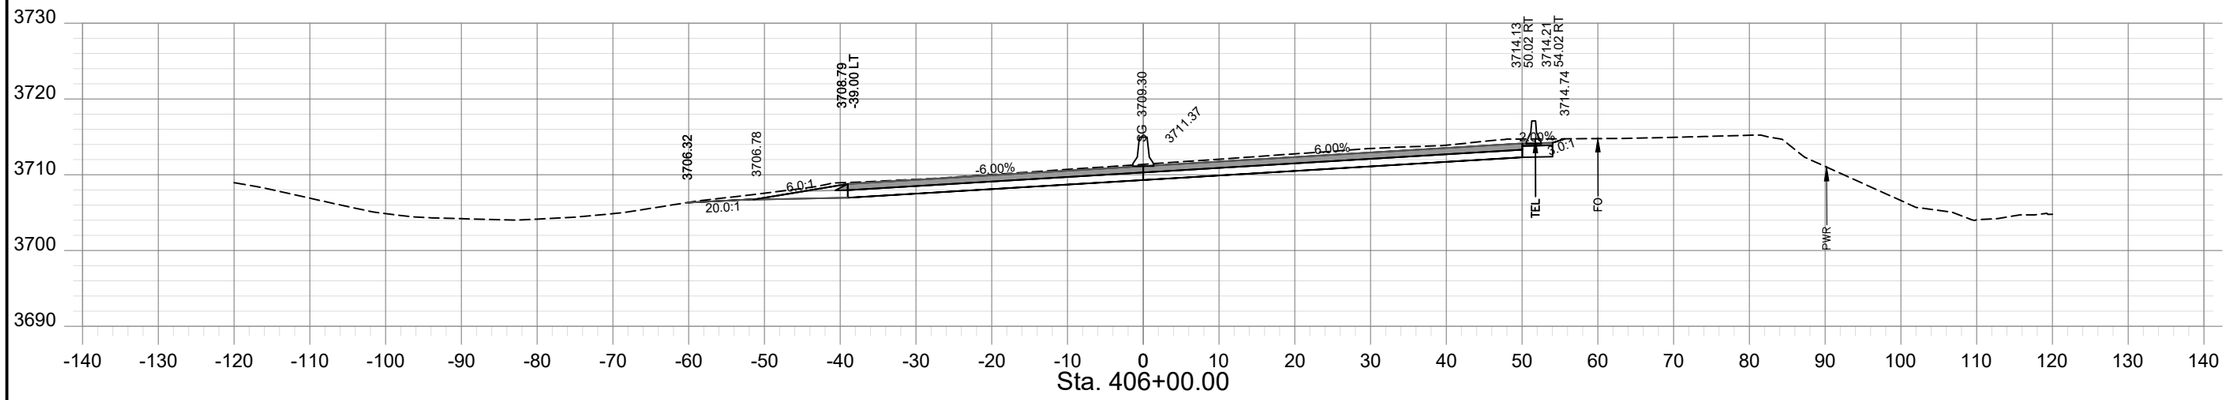

Sta. 406+00.00

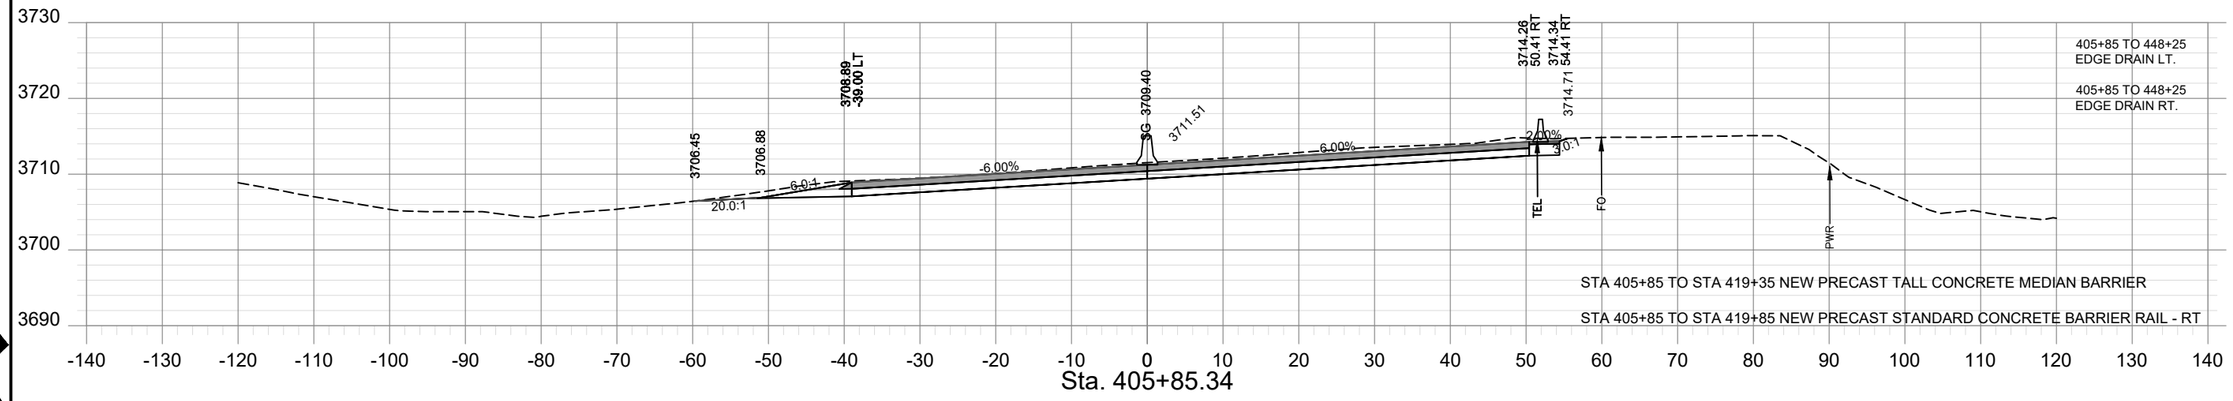

Sta. 405+85.34

405+85 TO 448+25
EDGE DRAIN LT.

405+85 TO 448+25
EDGE DRAIN RT.

STA 405+85 TO STA 419+35 NEW PRECAST TALL CONCRETE MEDIAN BARRIER

STA 405+85 TO STA 419+85 NEW PRECAST STANDARD CONCRETE BARRIER RAIL - RT

SHEET NO.
XS - 160

PROJECT NAME: TAFT - WEST
COUNTY: MINERAL COUNTY
PROJECT ID: IM-NHFP 90-1(228)3
UPN: 9487000

CHECKED BY	LFISCHER	6/29/23	
REVIEWED BY	SMARSHALL	6/29/23	
DESIGNED BY	BJOHNSON	6/29/23	

9487000RDLAYZ23.DWG


MONTANA
Department of Transportation


ROAD PLANS


12/22/2023 3:04 PM

HDR

AWARD COPY

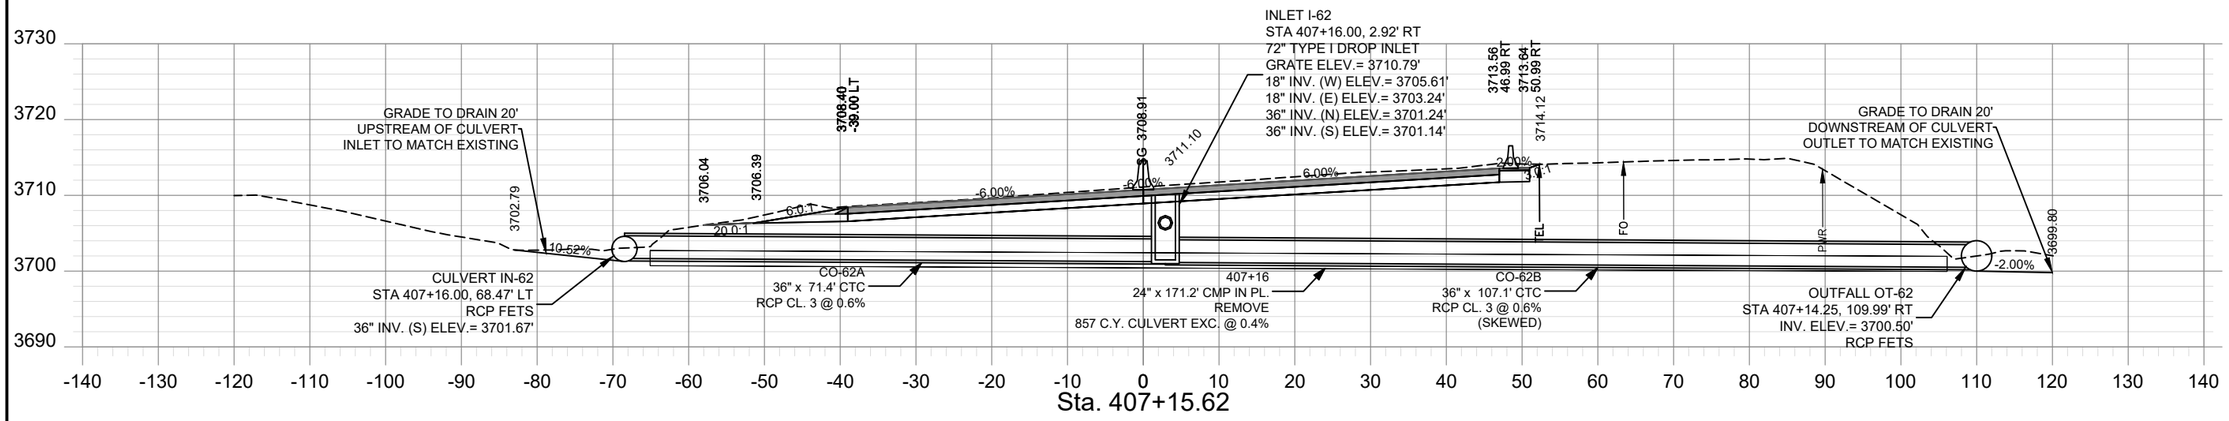

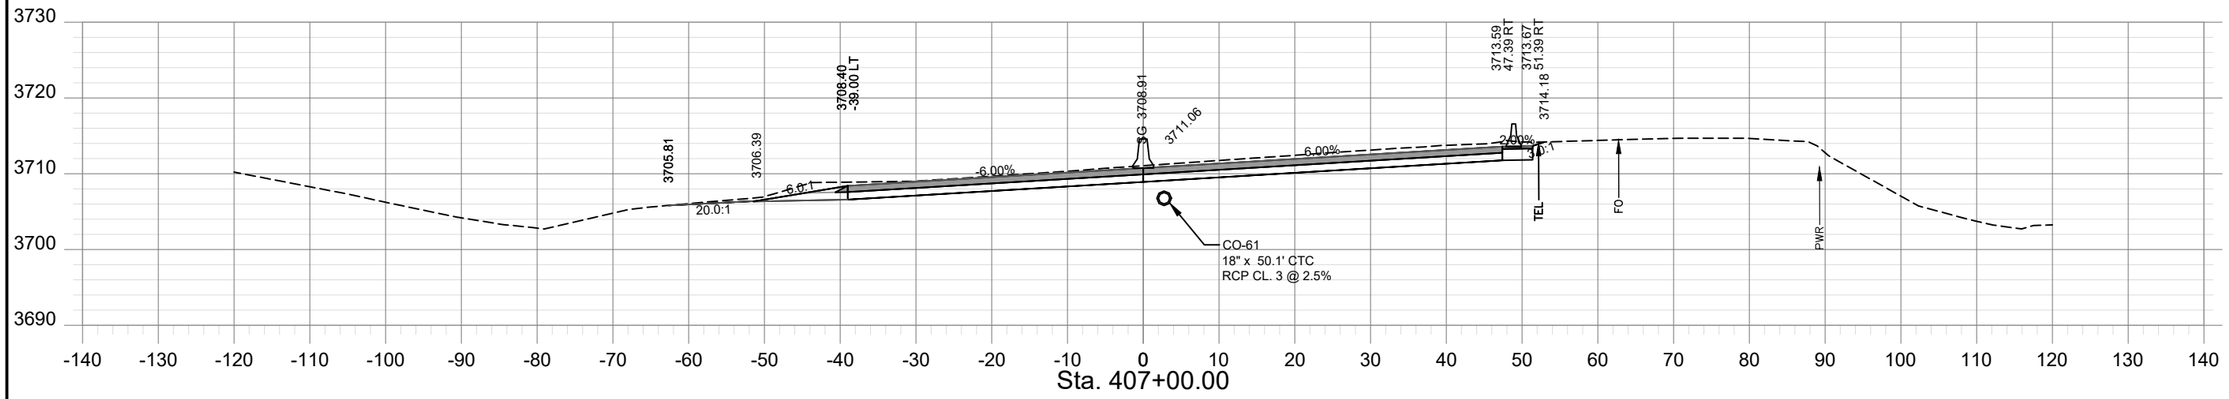

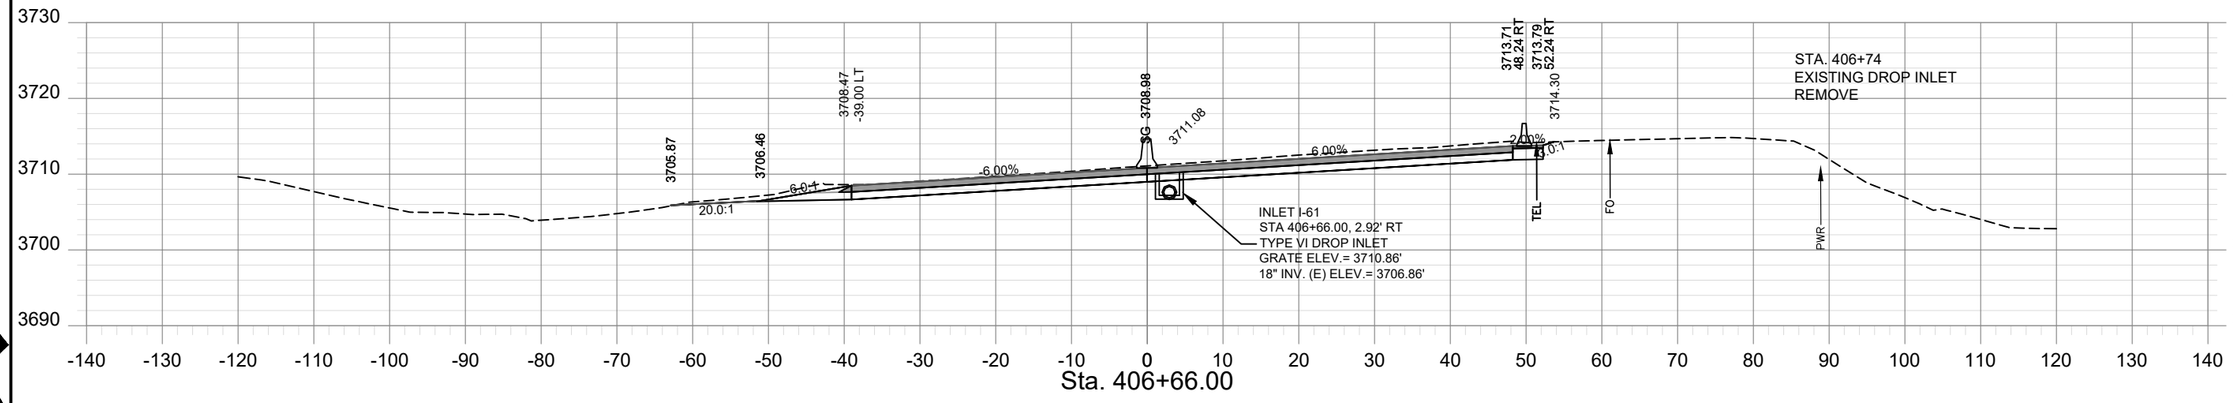

SHEET NO.
XS - 161

PROJECT NAME: TAFT - WEST
COUNTY: MINERAL COUNTY
PROJECT ID: IM-NHFP 90-1(228)3
UPN: 9487000


CHECKED BY	LFISCHER	6/29/23	
REVIEWED BY	SMARSHALL	6/29/23	
DESIGNED BY	BJOHNSON	6/29/23	9487000RDLAYZ23.DWG

MONTANA
Department of Transportation


ROAD PLANS

12/21/2023 12:13 PM


AWARD COPY

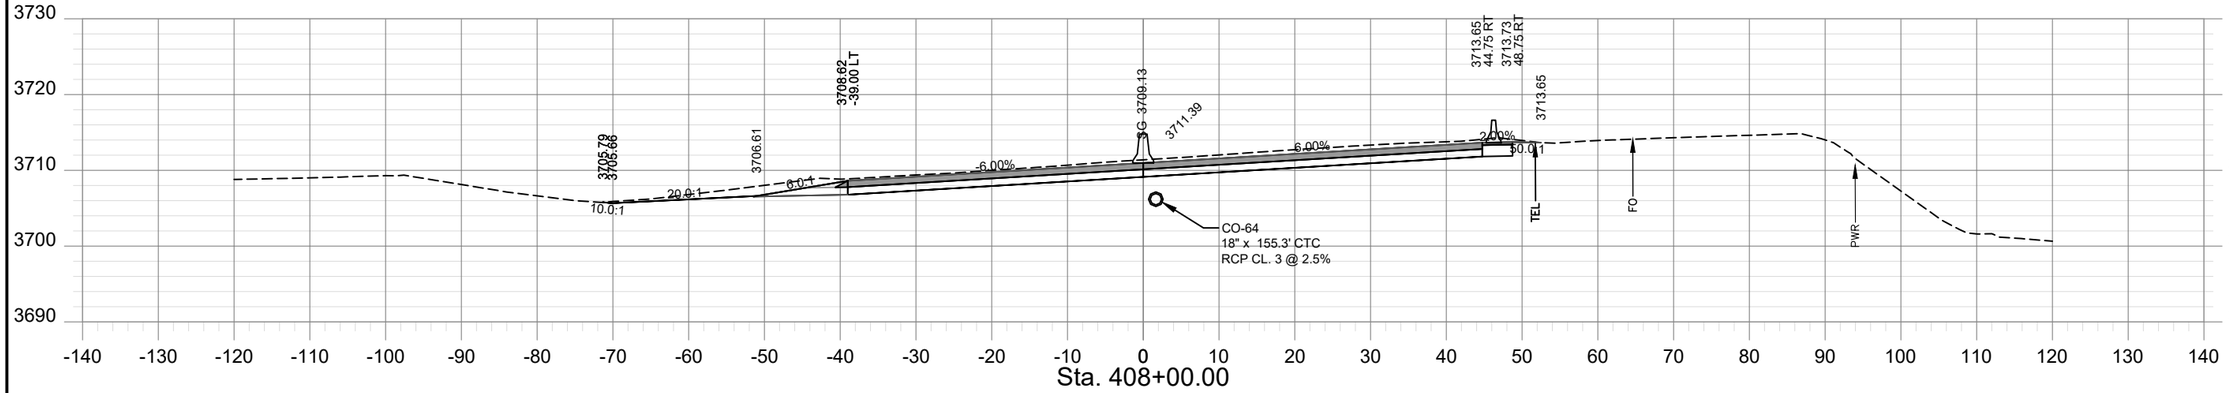

Sta. 408+00.00

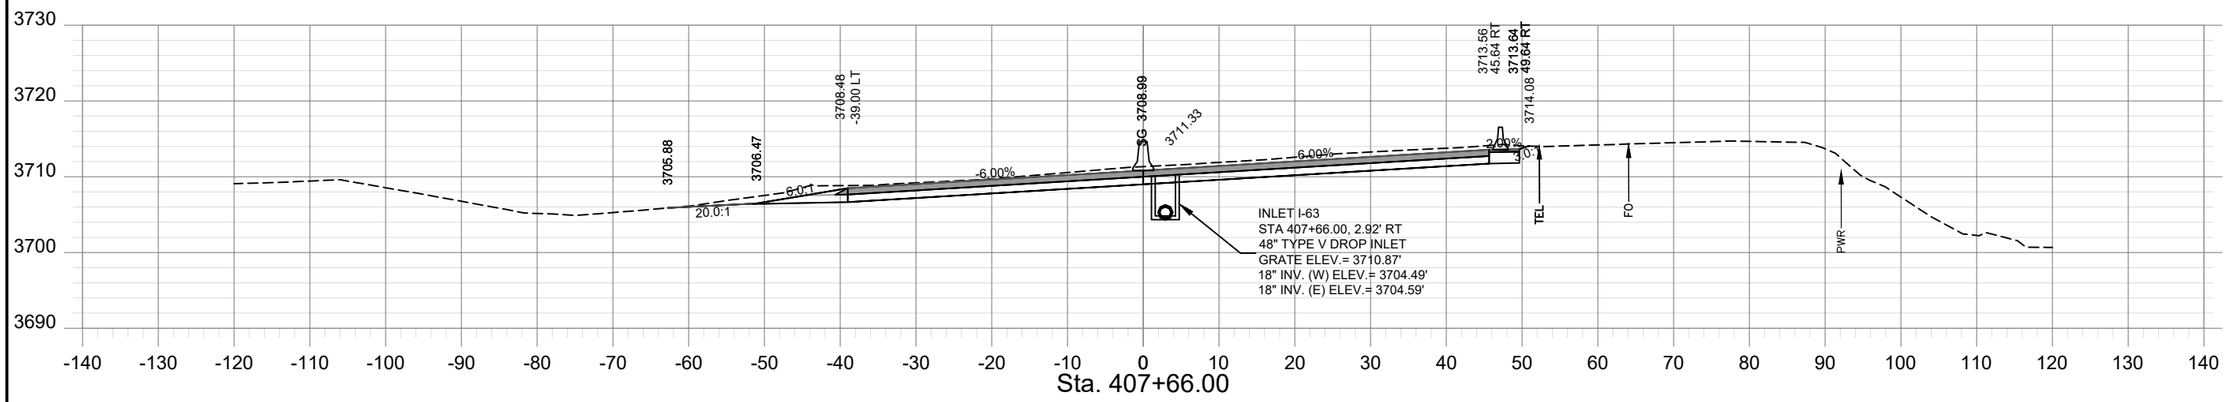

Sta. 407+66.00

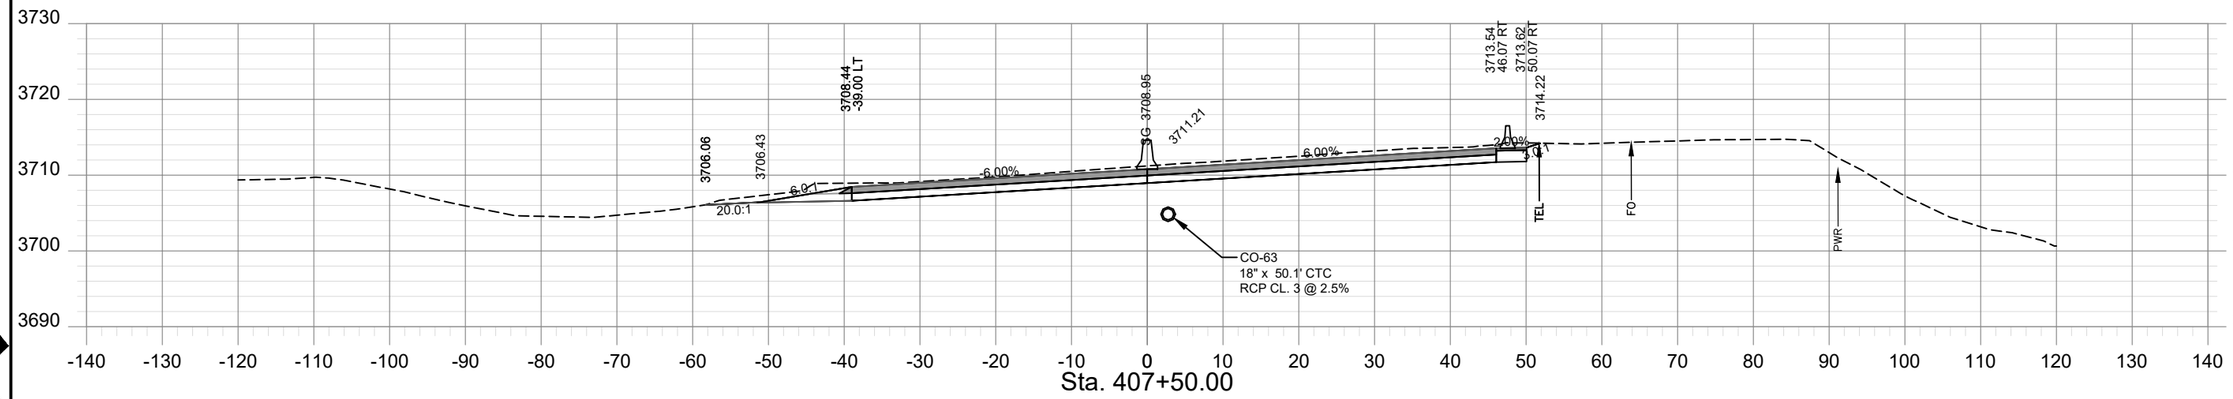

Sta. 407+50.00

SHEET NO.
XS - 162

PROJECT NAME	TAFT - WEST
COUNTY	MINERAL COUNTY
PROJECT ID	IM-NHFP 90-1(228)3
UPN	9487000

CHECKED BY	LFISCHER	6/29/23	
REVIEWED BY	SMARSHALL	6/29/23	
DESIGNED BY	BJOHNSON	6/29/23	9487000RDLAYZ23.DWG


MONTANA
Department of Transportation

ROAD PLANS


12/21/2023 12:13 PM

HDR

AWARD COPY

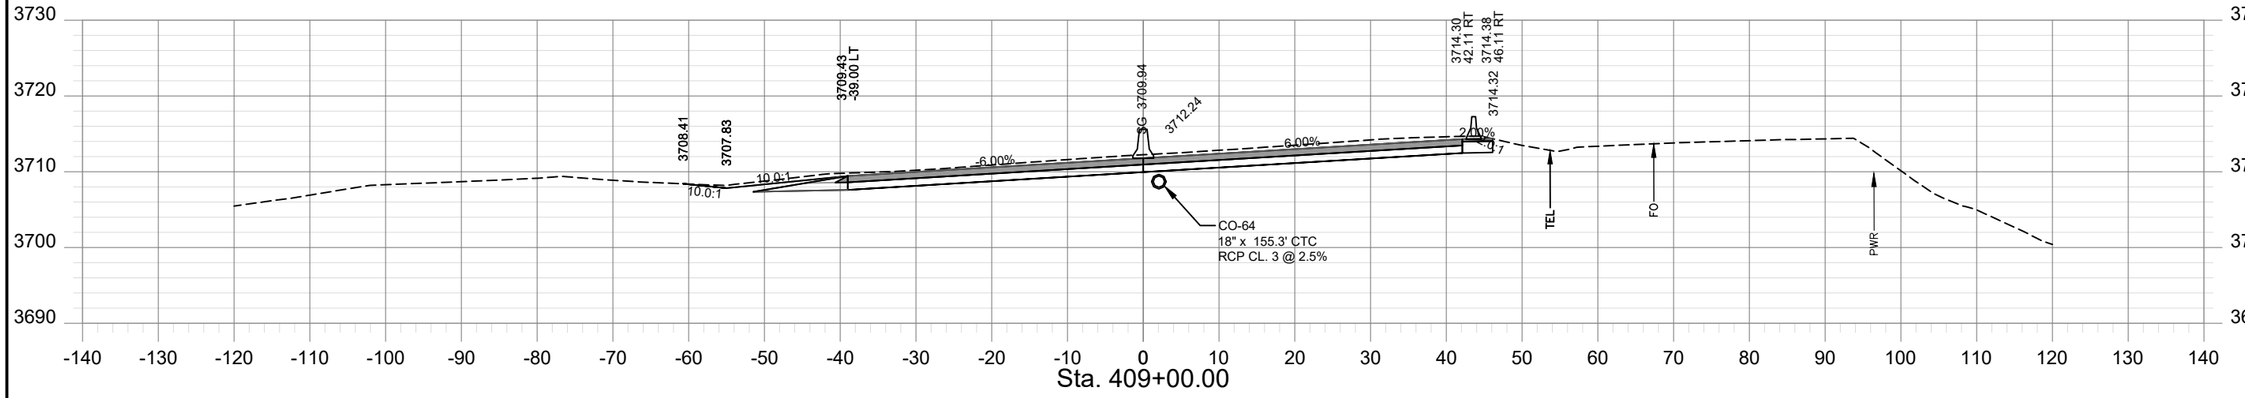

Sta. 409+00.00

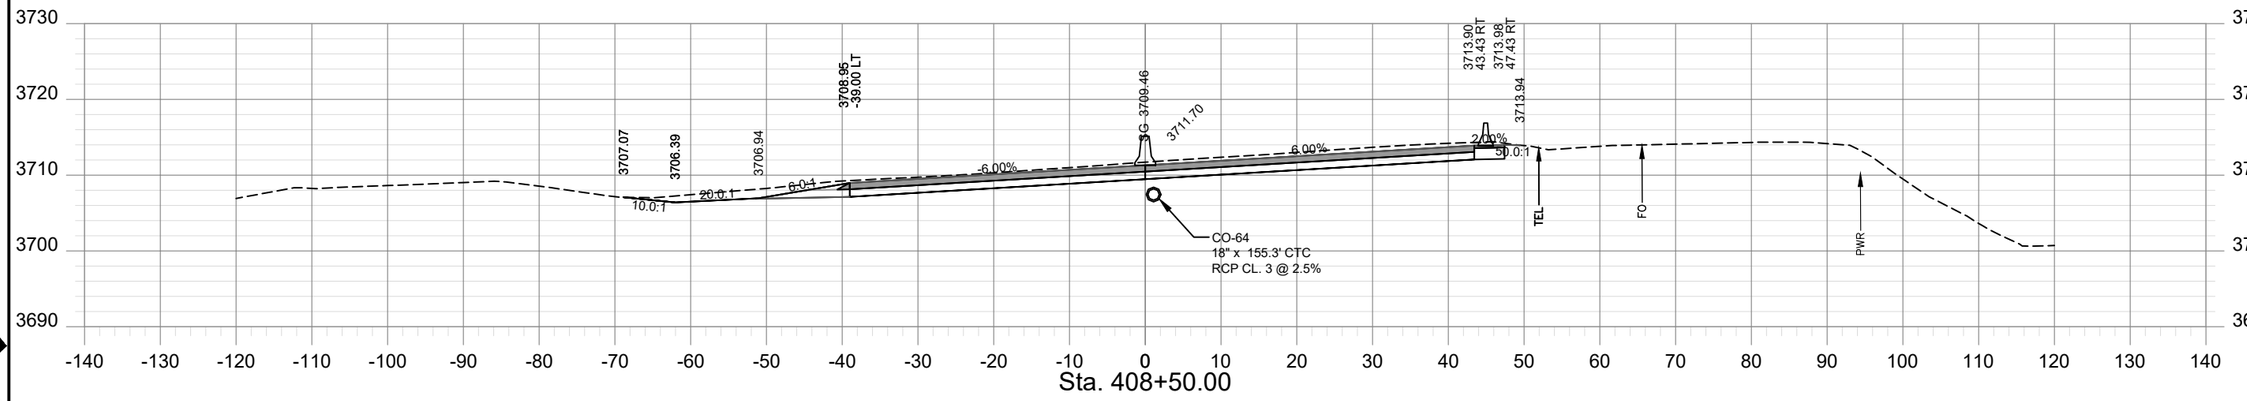

Sta. 408+50.00

PROJECT NAME	TAFT - WEST		
COUNTY	MINERAL COUNTY		
PROJECT ID	IM-NHFP 90-1(228)3		
UPN	9487000		
CHECKED BY	LFISCHER	6/29/23	
REVIEWED BY	SMARSHALL	6/29/23	
DESIGNED BY	BJOHNSON	6/29/23	

MONTANA
Department of Transportation

ROAD PLANS


12/21/2023 10:26 AM

9487000RDLAYZ23.DWG

SHEET NO.
XS - 163

FHR

AWARD COPY

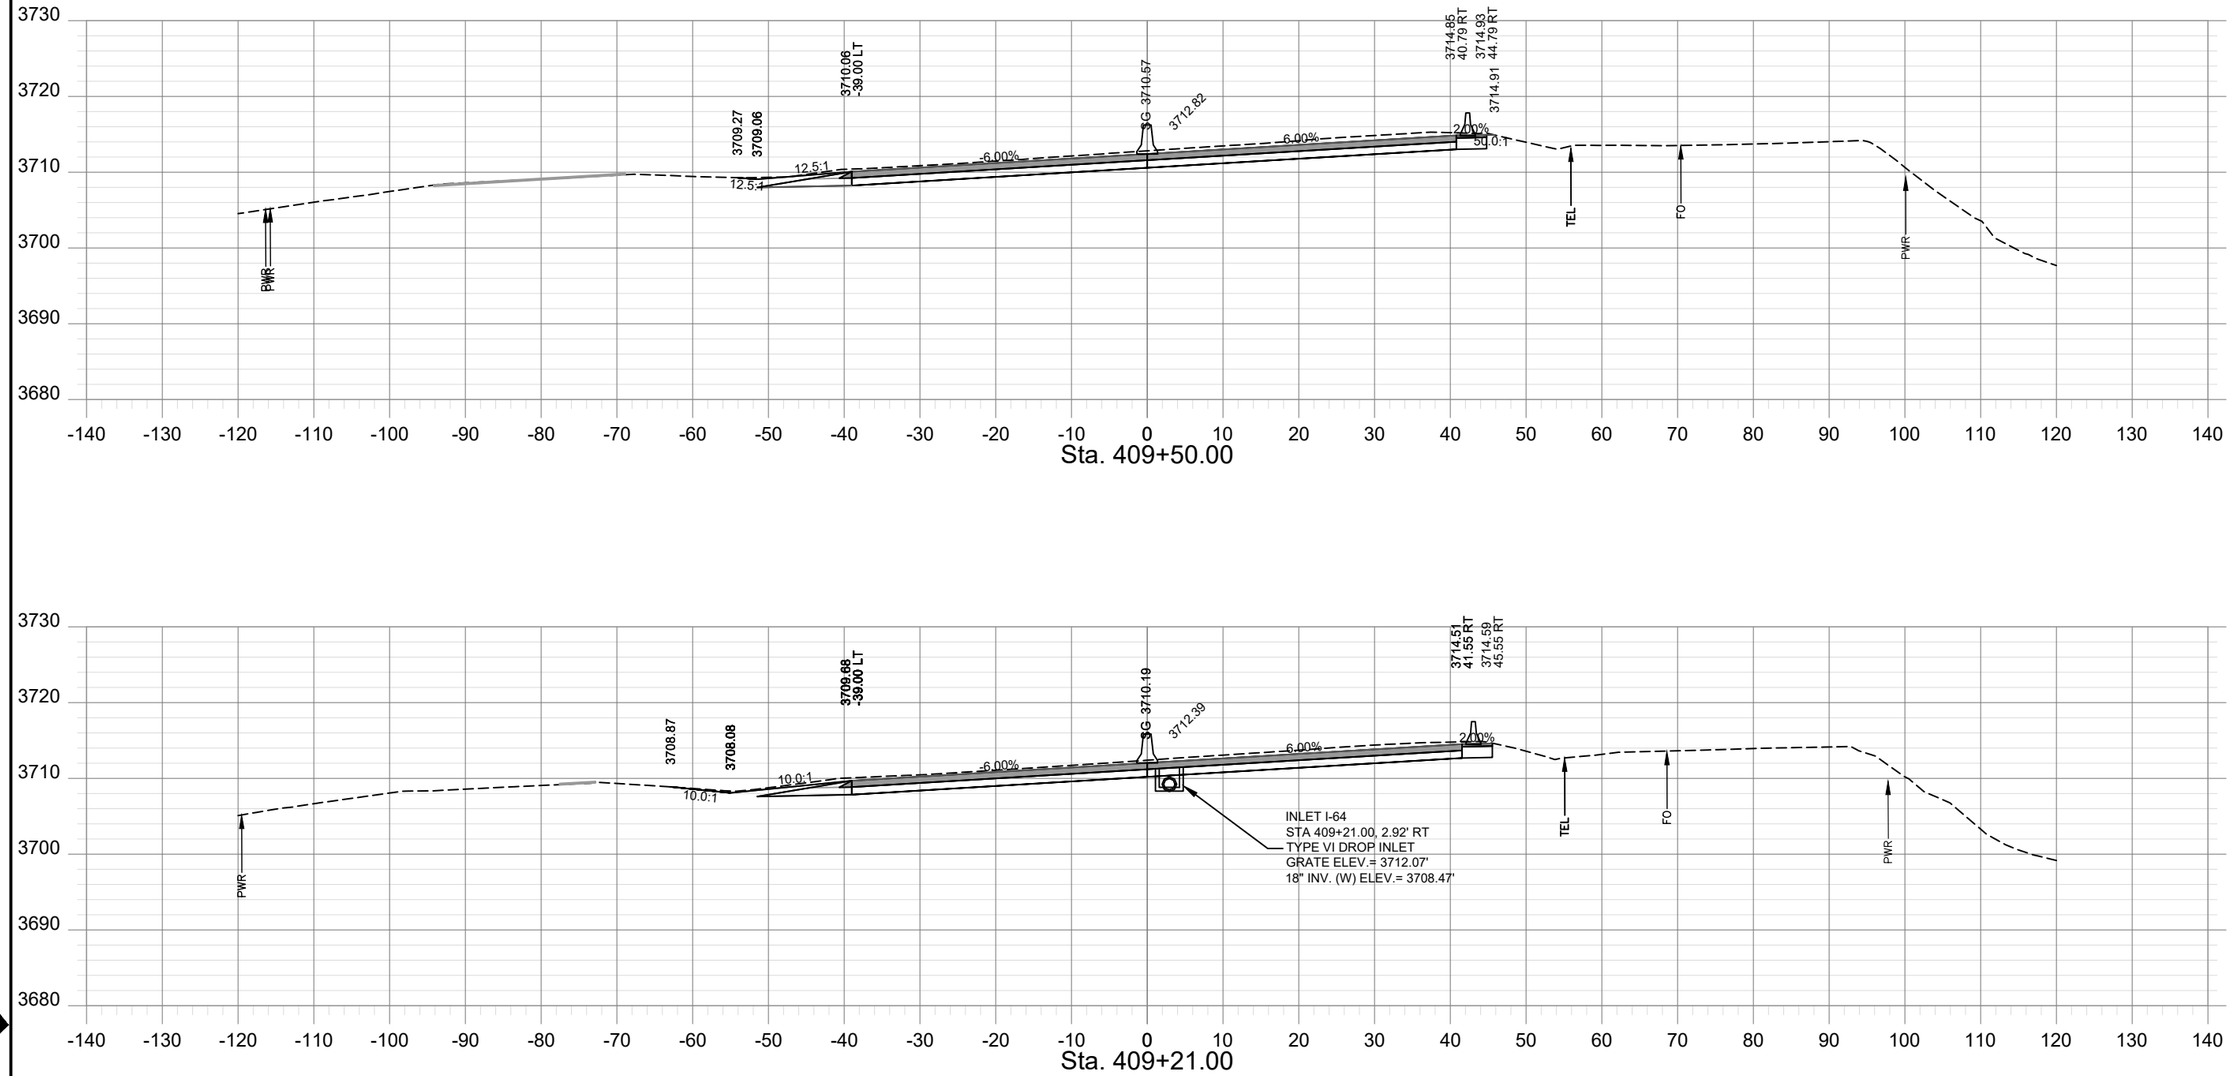

SHEET NO.
XS - 164

PROJECT NAME: TAFT - WEST
COUNTY: MINERAL COUNTY
PROJECT ID: IM-NHFP 90-1(228)3
UPN: 9487000


CHECKED BY	LFISCHER	6/29/23	
REVIEWED BY	SMARSHALL	6/29/23	
DESIGNED BY	BJOHNSON	6/29/23	9487000RDLAYZ23.DWG

MONTANA
Department of Transportation


ROAD PLANS

12/21/2023 12:13 PM


AWARD COPY

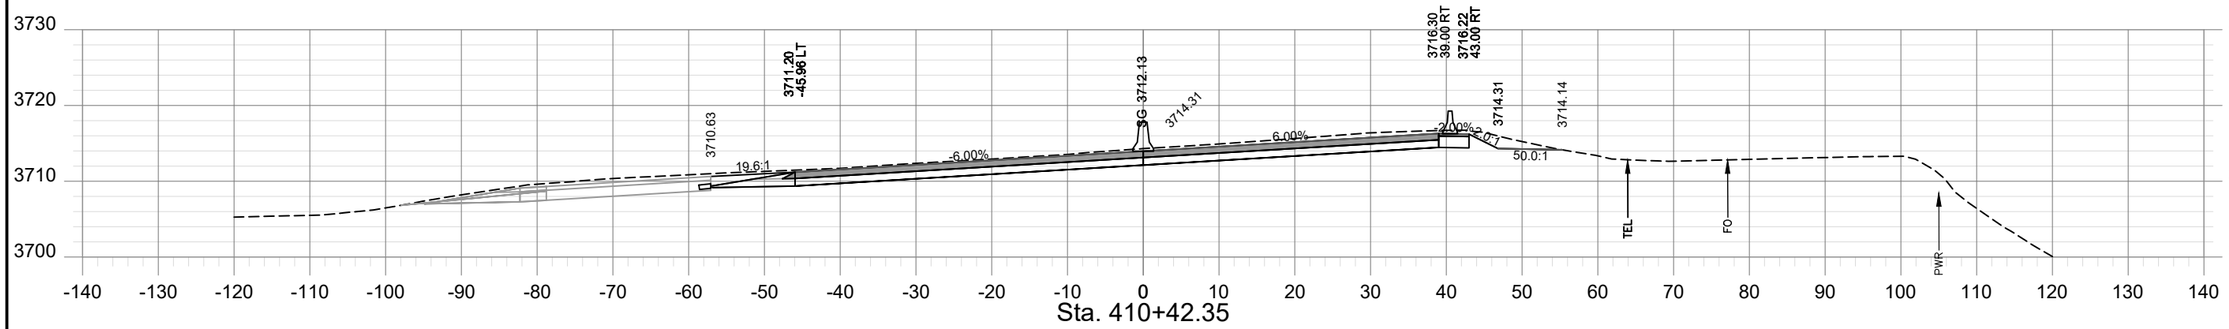


Sta. 410+42.35

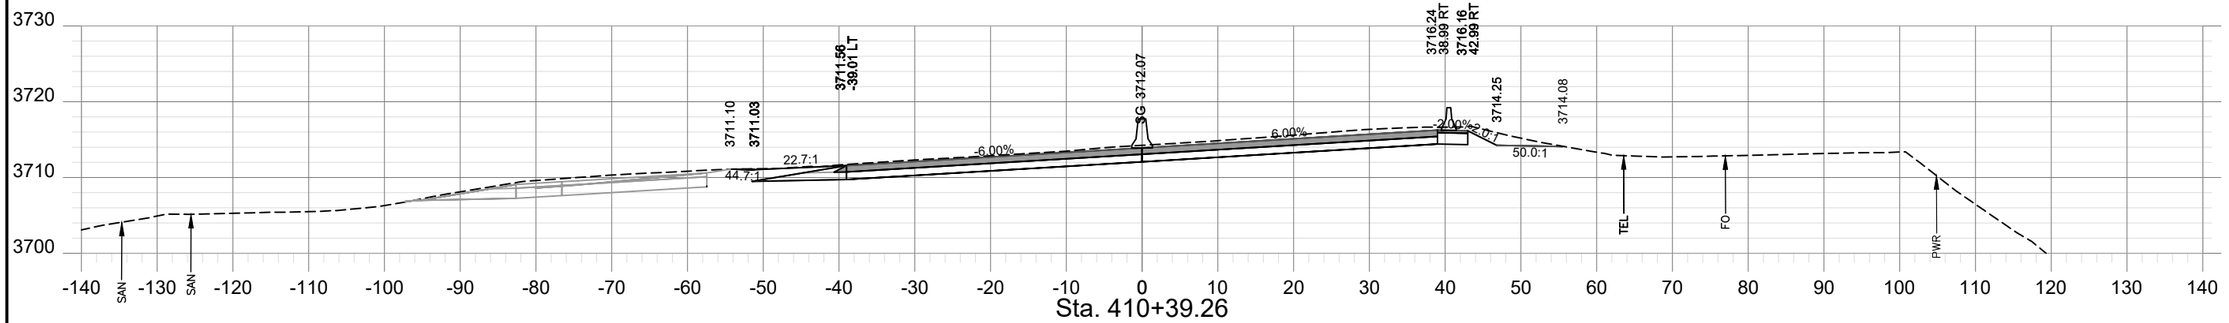

Sta. 410+39.26

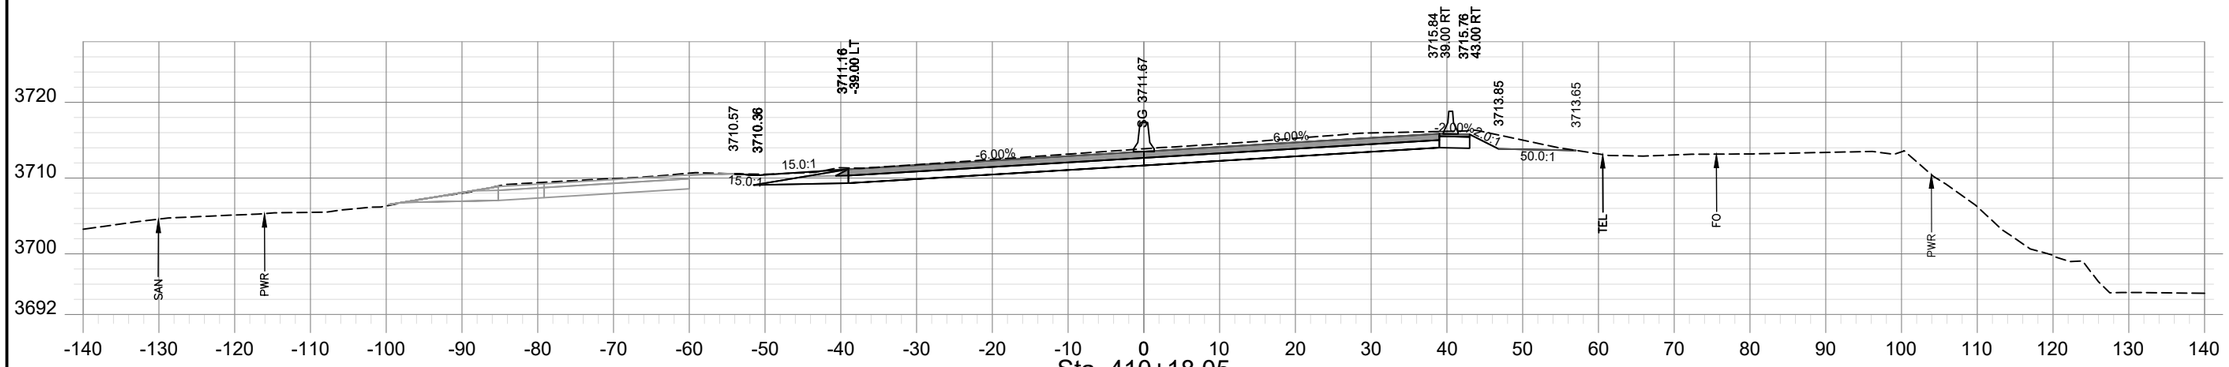

Sta. 410+18.05

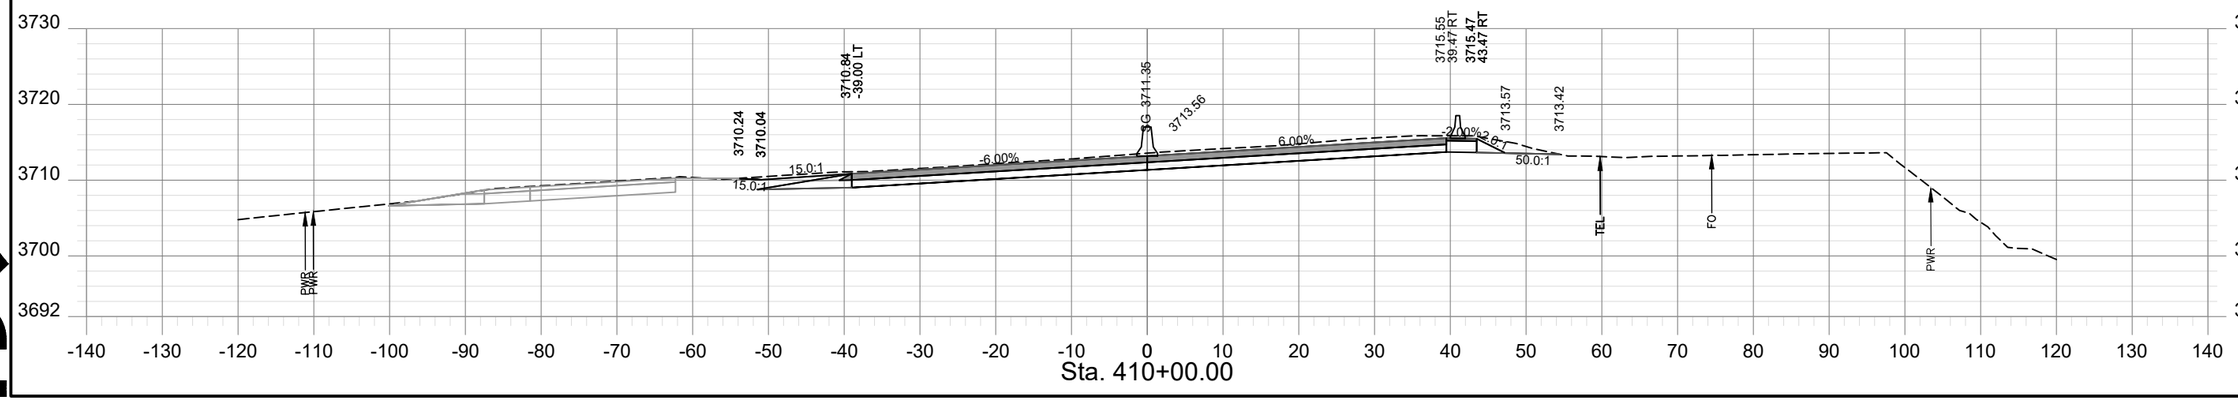

Sta. 410+00.00

6.0:1

SHEET NO.
XS - 165

PROJECT NAME: TAFT - WEST
COUNTY: MINERAL COUNTY
PROJECT ID: IM-NHFP 90-1(228)3
UPN: 9487000

	DESIGNED BY	REVIEWED BY	CHECKED BY
	BJOHNSON	SMARSHALL	LFISCHER
	6/29/23	6/29/23	6/29/23


9487000RDLAY223.DWG

MONTANA
Department of Transportation


ROAD PLANS

12/21/2023 10:26 AM


AWARD COPY

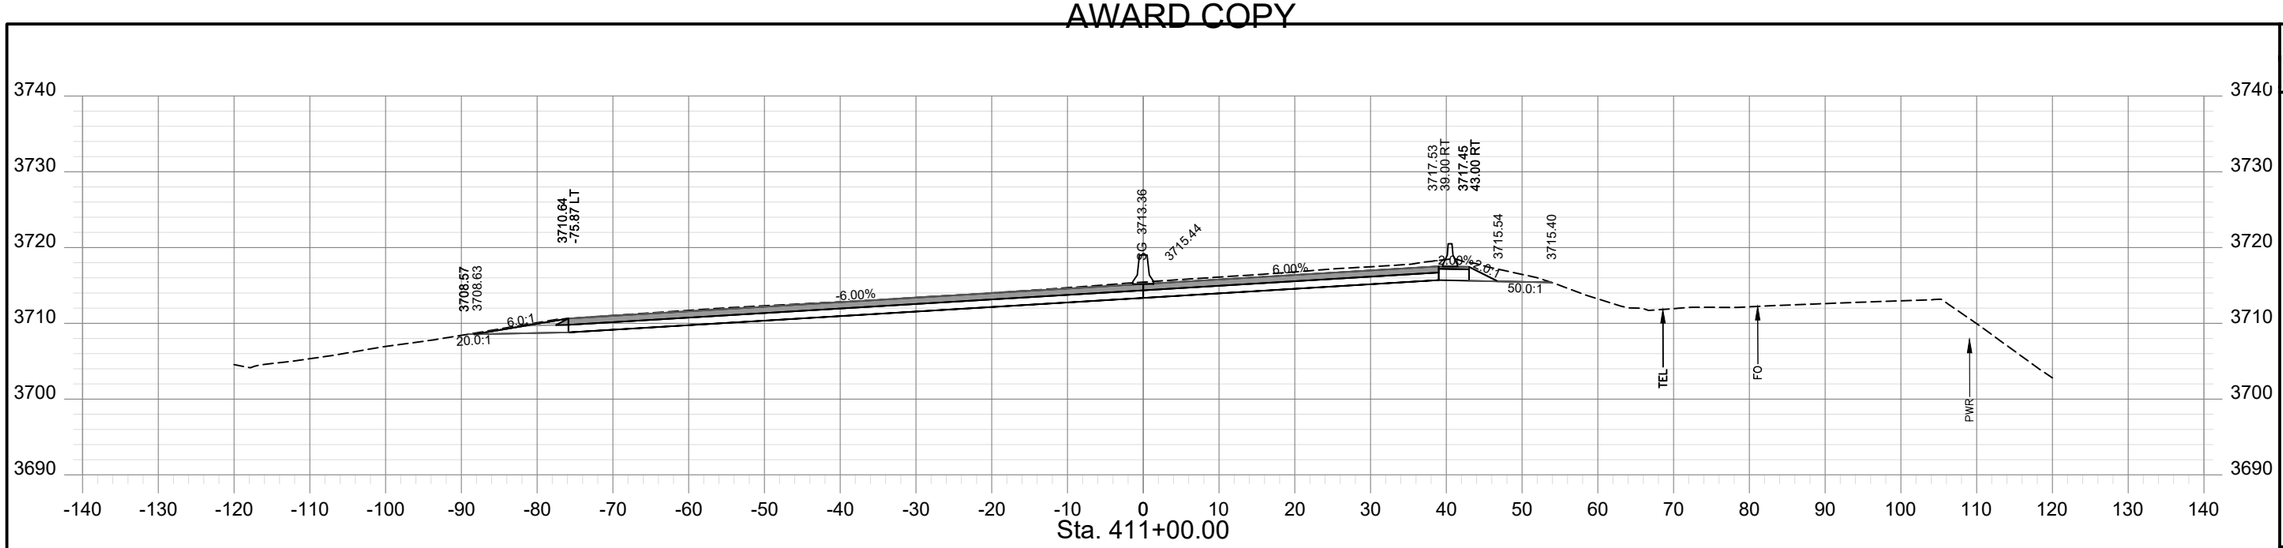

Sta. 411+00.00

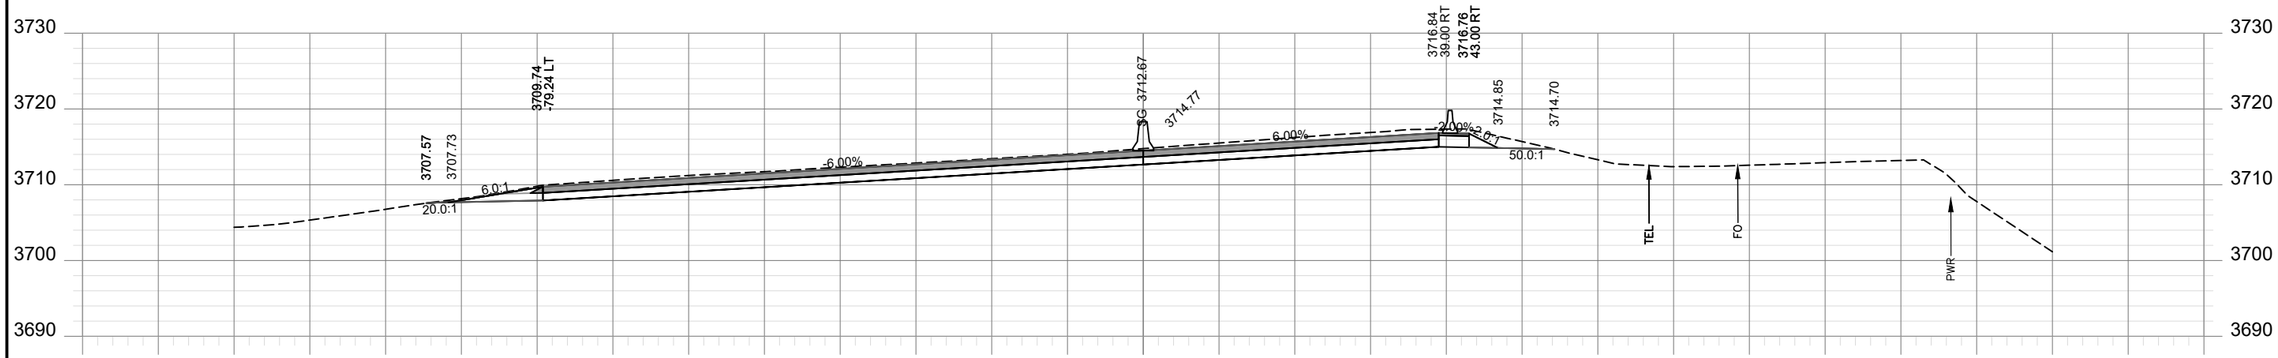

Sta. 410+68.75

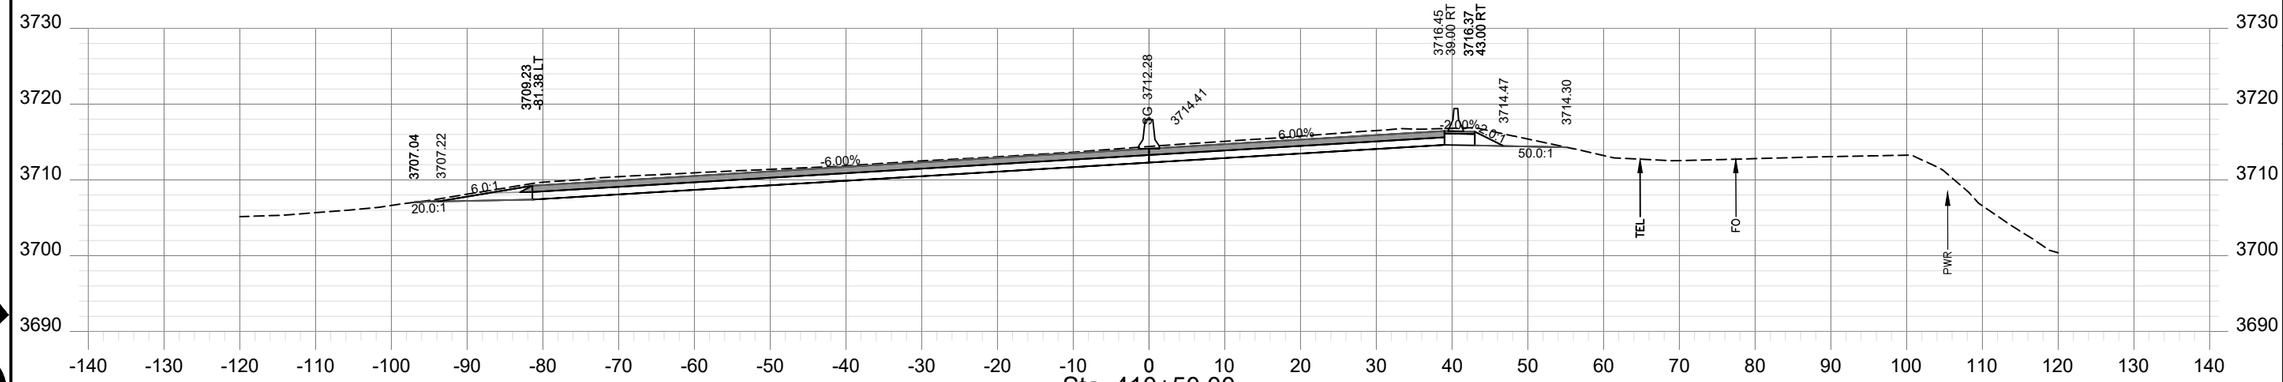

Sta. 410+50.00

SHEET NO.
XS - 166

PROJECT NAME: TAFT - WEST
COUNTY: MINERAL COUNTY
PROJECT ID: IM-NHFP 90-1(228)3
UPN: 9487000

	CHECKED BY	REVIEWED BY	DESIGNED BY
	LFISCHER	SMARSHALL	BJOHNSON
	6/29/23	6/29/23	6/29/23


9487000RDLAYZ23.DWG

MONTANA
Department of Transportation

ROAD PLANS

12/21/2023 10:26 AM

AWARD COPY

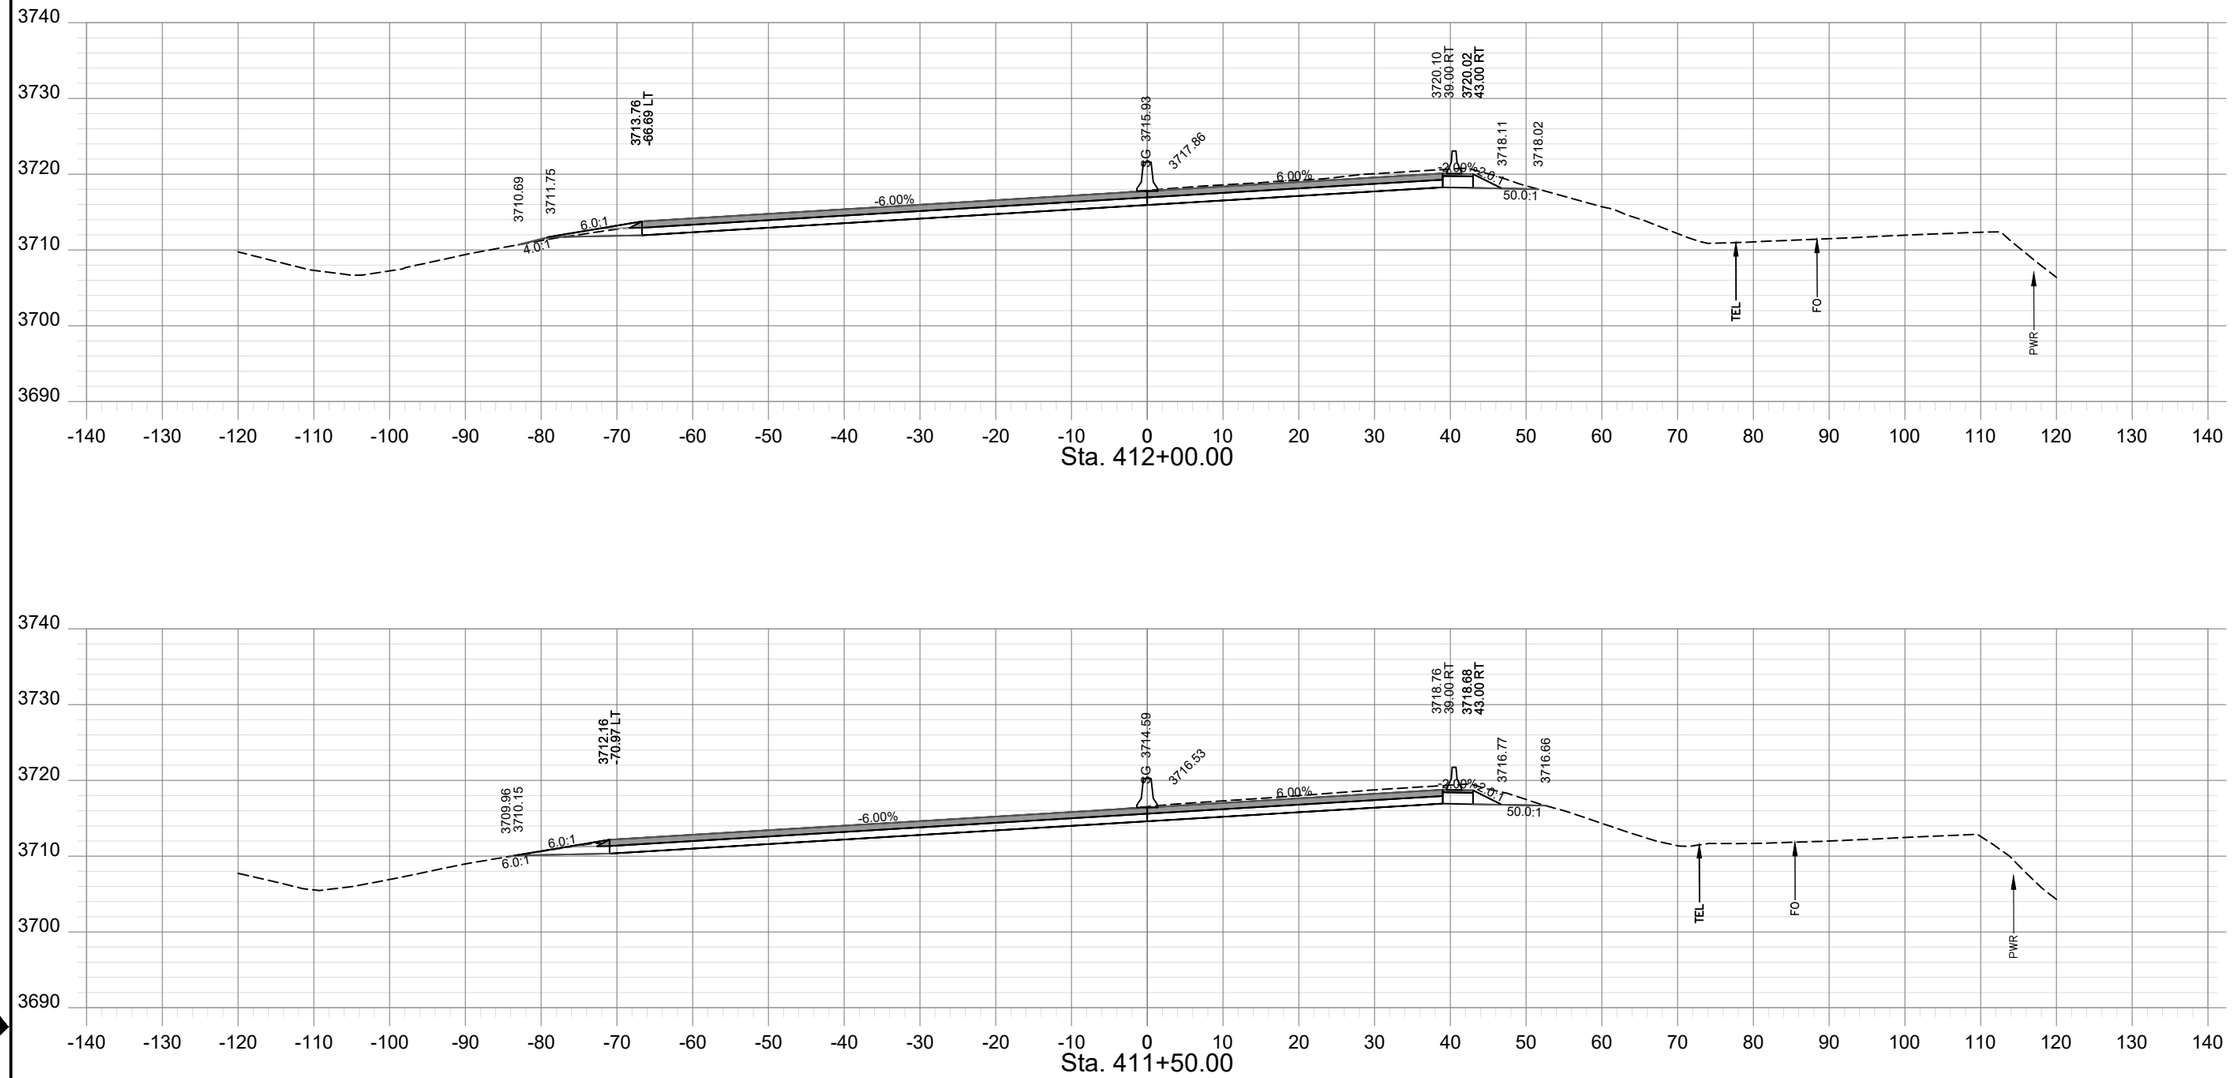

SHEET NO.
XS - 167

PROJECT NAME: TAFT - WEST
COUNTY: MINERAL COUNTY
PROJECT ID: IM-NHFP 90-1(228)3
UPN: 9487000

CHECKED BY	LFISCHER	6/29/23
REVIEWED BY	SMARSHALL	6/29/23
DESIGNED BY	BJOHNSON	6/29/23


9487000RDLAYZ23.DWG

MONTANA
Department of Transportation

ROAD PLANS

12/21/2023 10:26 AM

AWARD COPY

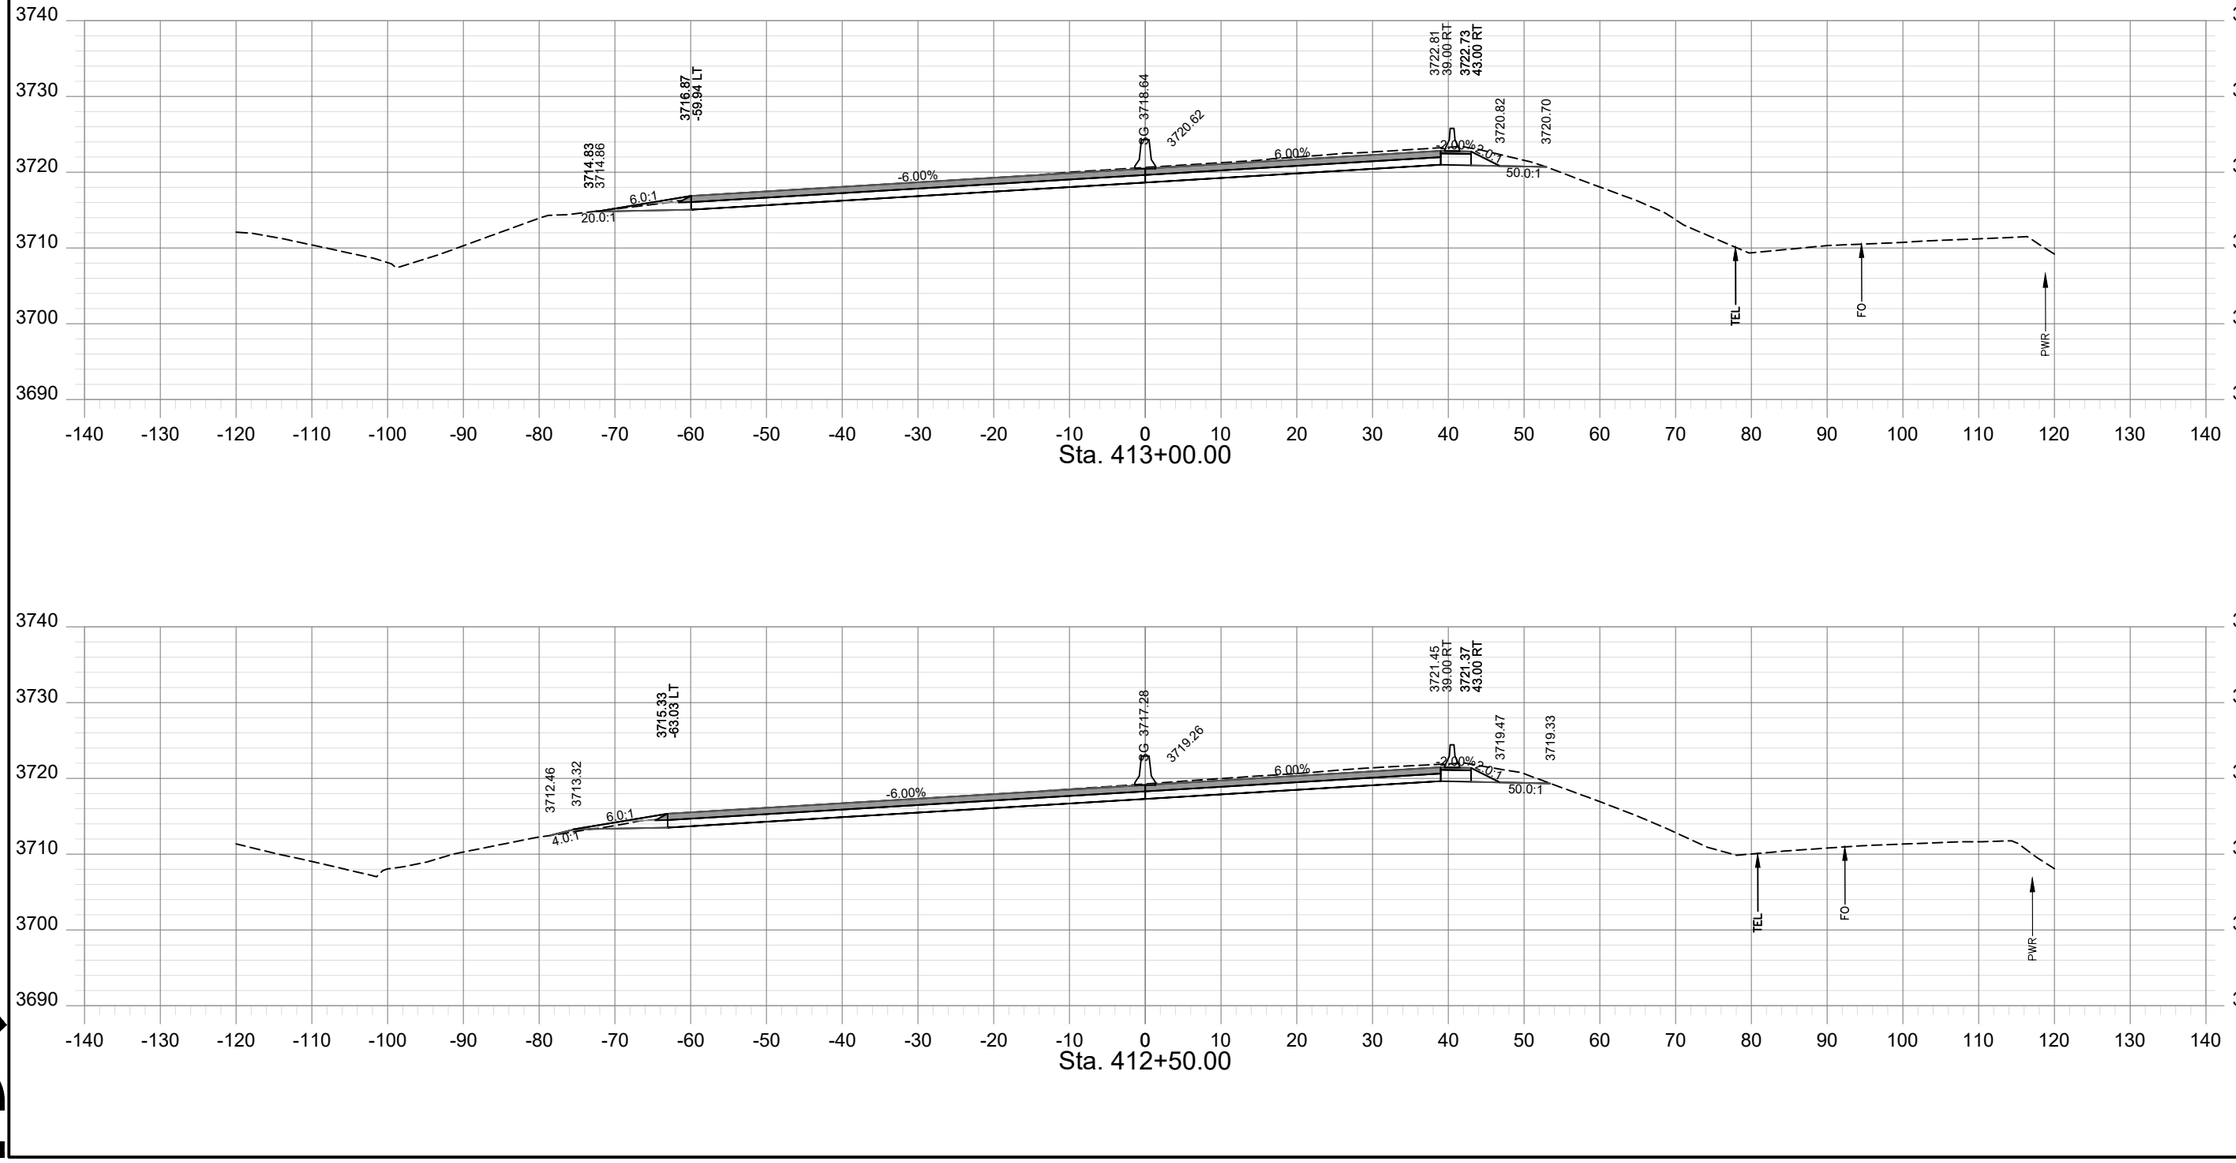

SHEET NO.
XS - 168

PROJECT NAME: TAFT - WEST
COUNTY: MINERAL COUNTY
PROJECT ID: IM-NHFP 90-1(228)3
UPN: 9487000

CHECKED BY	LFISCHER	6/29/23
REVIEWED BY	SMARSHALL	6/29/23
DESIGNED BY	BJOHNSON	6/29/23

9487000RDLAYZ23.DWG


MONTANA
Department of Transportation

ROAD PLANS

12/21/2023 10:26 AM

HDR

AWARD COPY

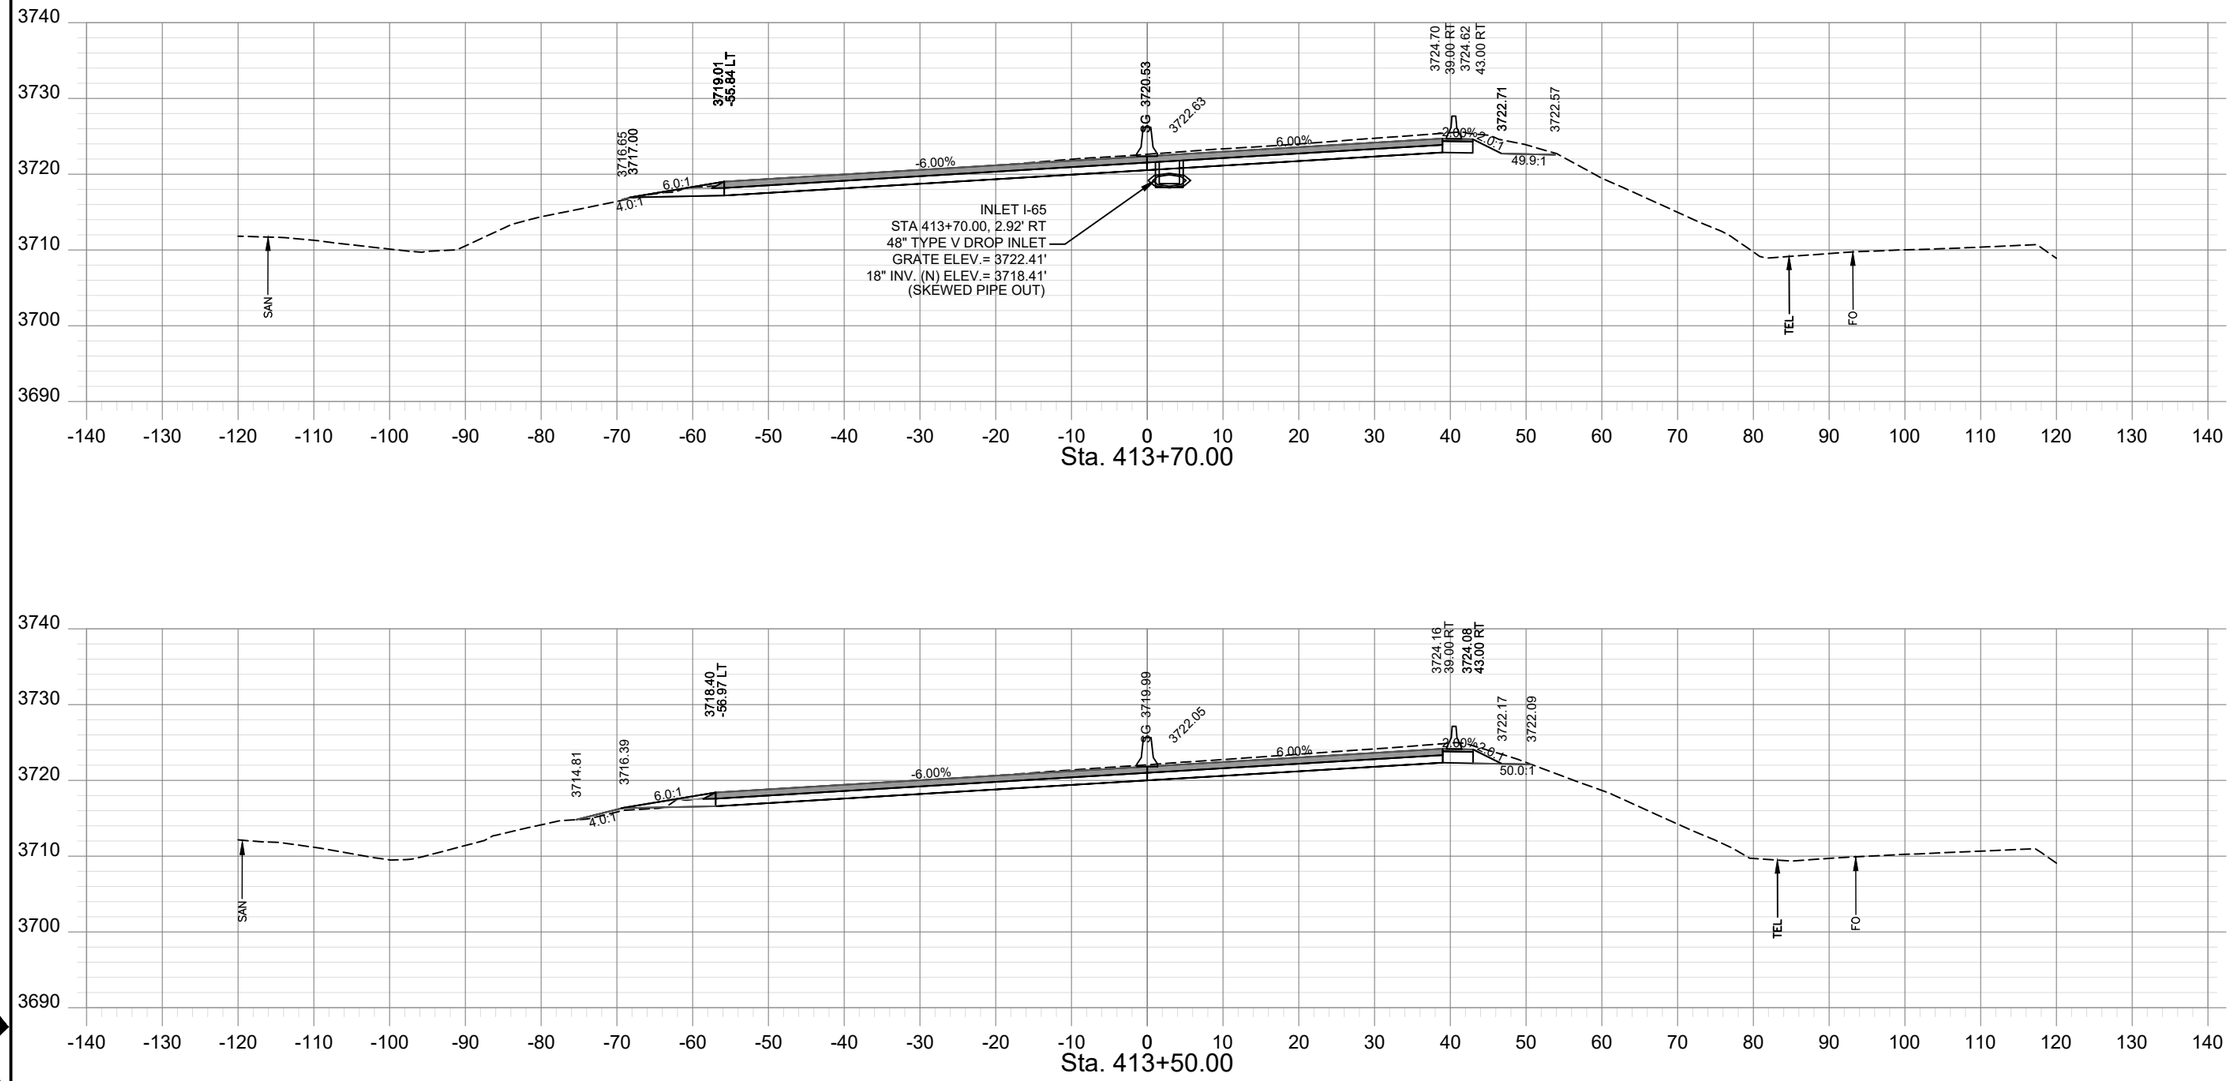

SHEET NO.
XS - 169


PROJECT NAME	TAFT - WEST			
COUNTY	MINERAL COUNTY			
PROJECT ID	IM-NHFP 90-1(228)3			
UPN	9487000			
		6/29/23		
		6/29/23	LFISCHER	CHECKED BY
		6/29/23	SMARSHALL	REVIEWED BY
		6/29/23	BJOHNSON	DESIGNED BY
			9487000RDLAYZ23.DWG	

MONTANA
Department of Transportation

ROAD PLANS

12/21/2023 12:13 PM

AWARD COPY

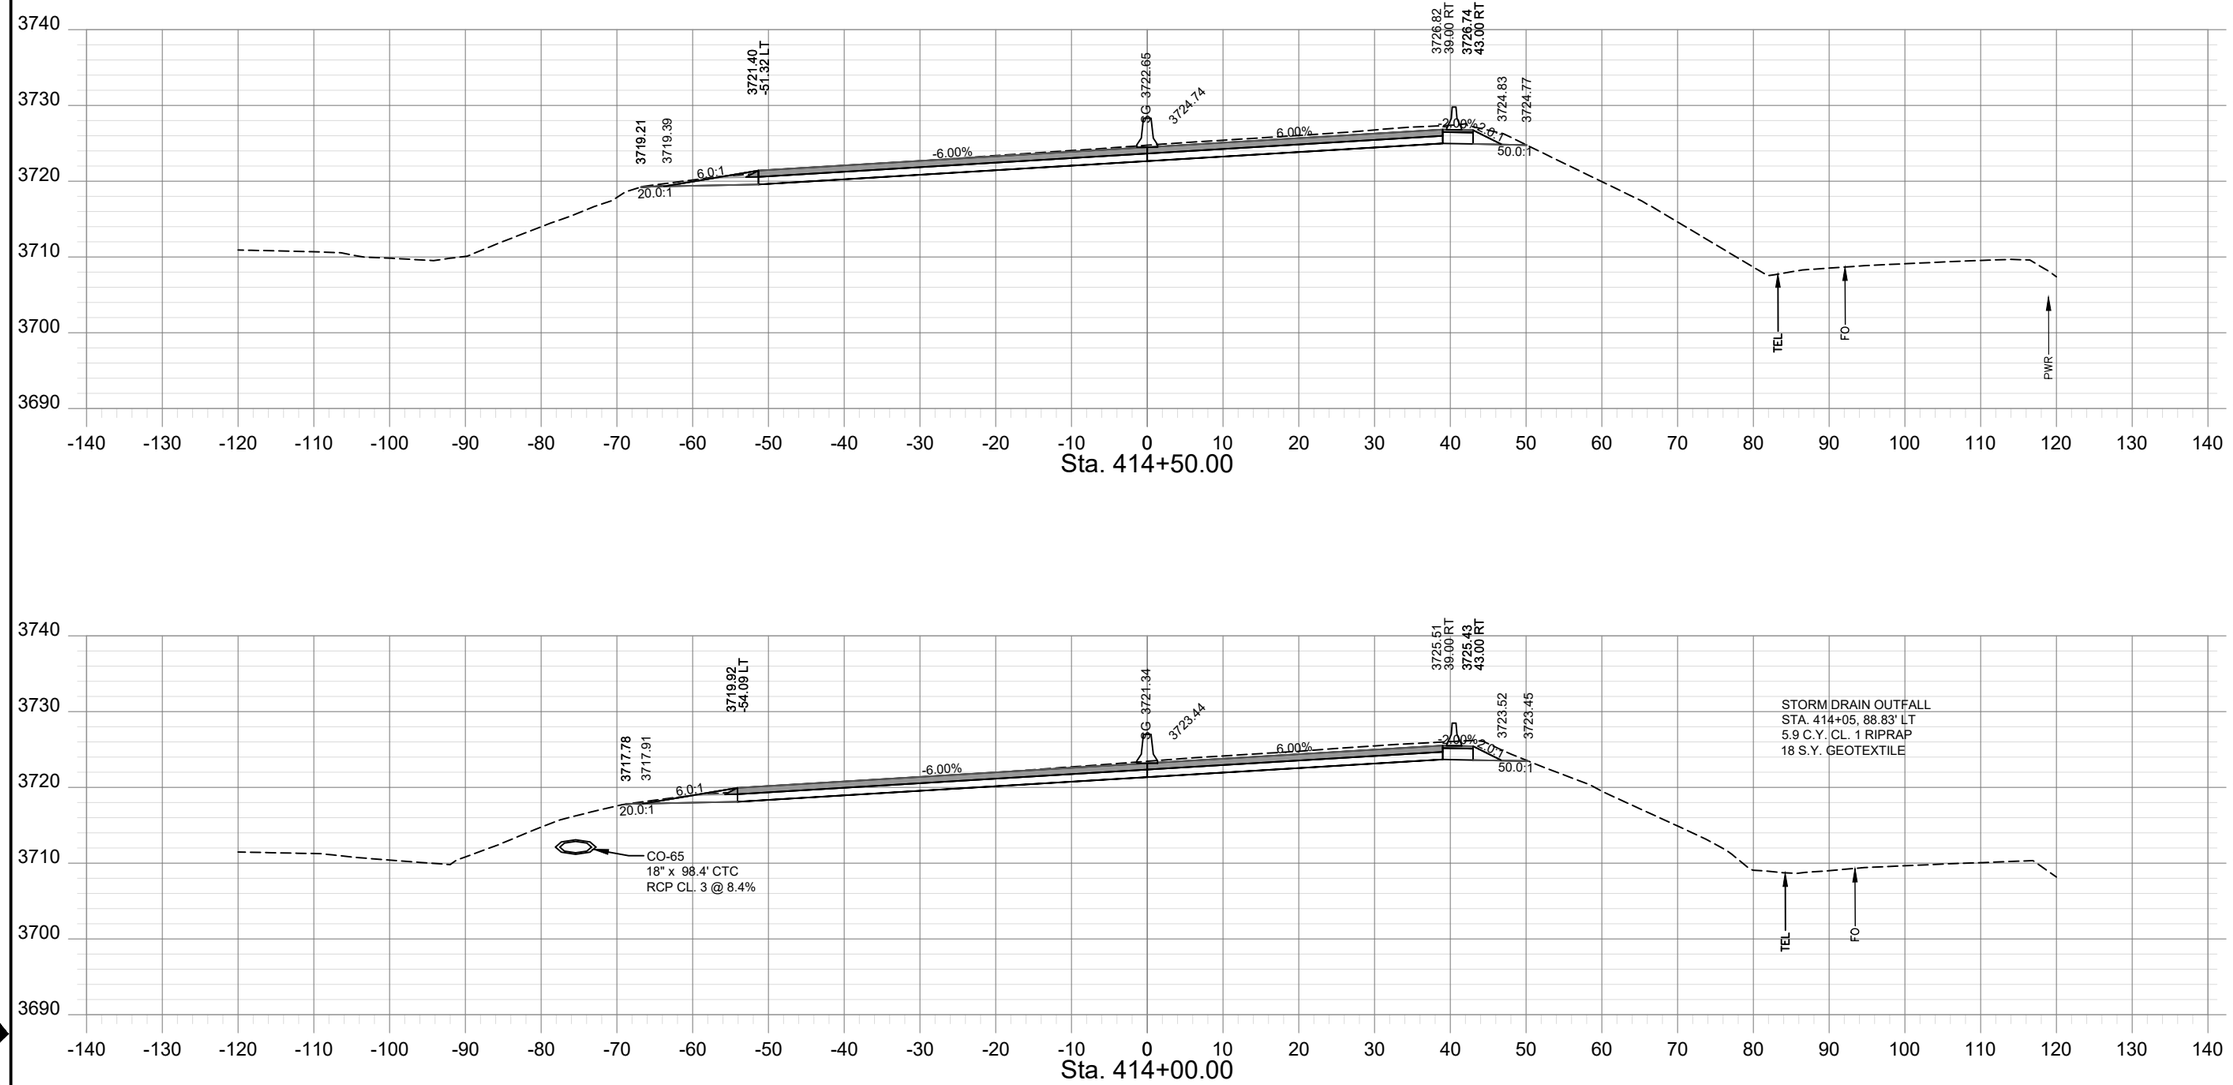

SHEET NO.
XS - 170

PROJECT NAME	TAFT - WEST
COUNTY	MINERAL COUNTY
PROJECT ID	IM-NHFP 90-1(228)3
UPN	9487000


CHECKED BY	LFISCHER	6/29/23	9487000RDLAYZ23.DWG
REVIEWED BY	SMARSHALL	6/29/23	
DESIGNED BY	BJOHNSON	6/29/23	

MONTANA
Department of Transportation

ROAD PLANS

12/21/2023 12:13 PM

AWARD COPY

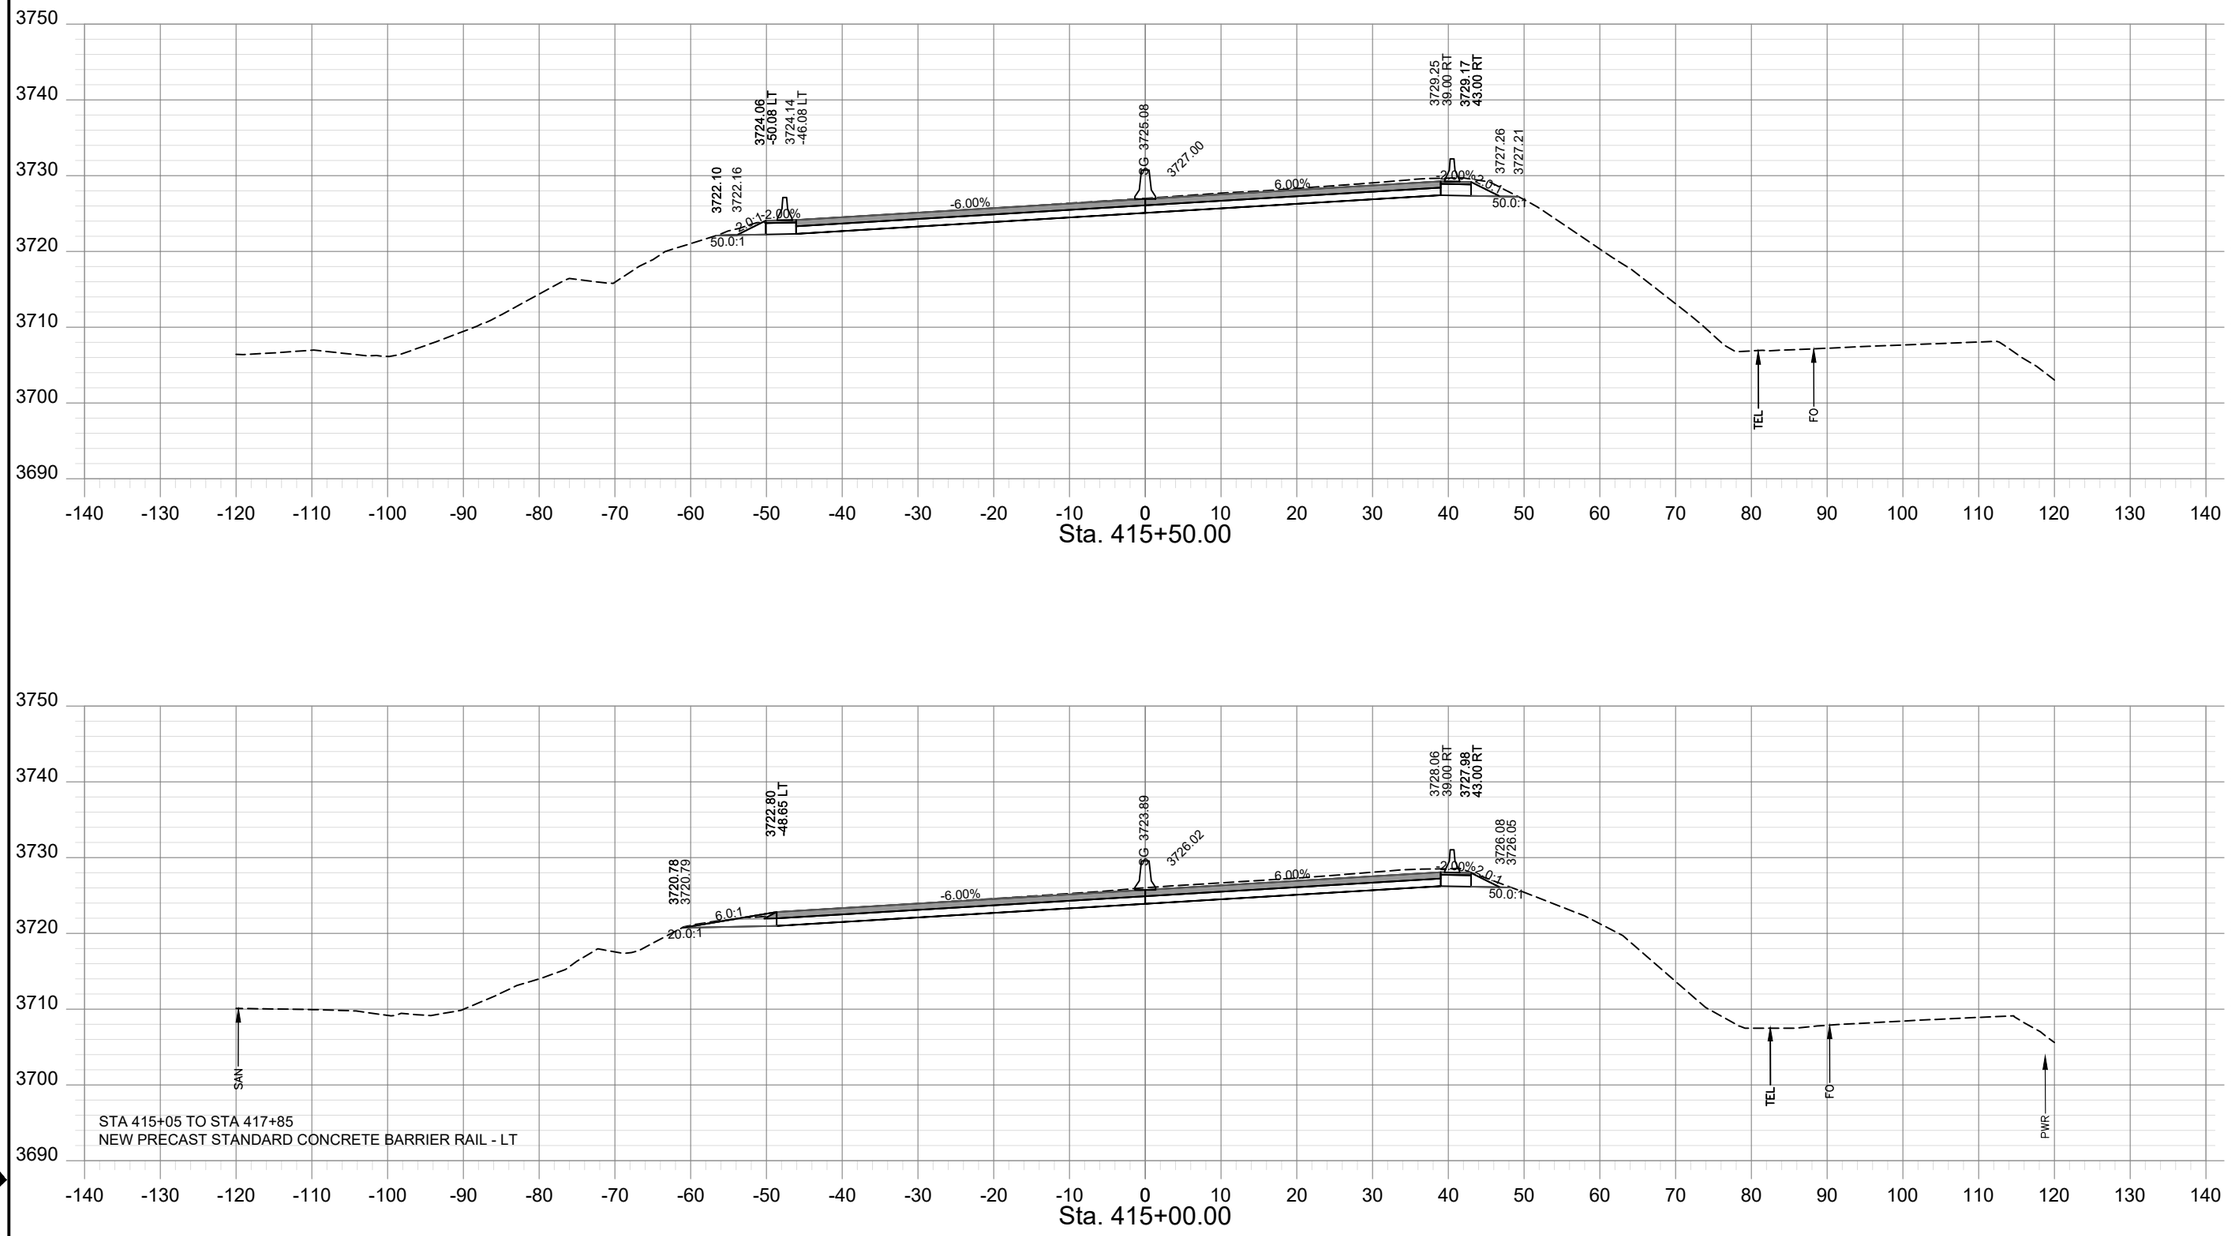

SHEET NO.
XS - 171

PROJECT NAME: TAFT - WEST
COUNTY: MINERAL COUNTY
PROJECT ID: IM-NHFP 90-1(228)3
UPN: 9487000

CHECKED BY	LFISCHER	6/29/23
REVIEWED BY	SMARSHALL	6/29/23
DESIGNED BY	BJOHNSON	6/29/23


9487000RDLAYZ23.DWG


MONTANA
Department of Transportation

ROAD PLANS

12/21/2023 10:26 AM

AWARD COPY

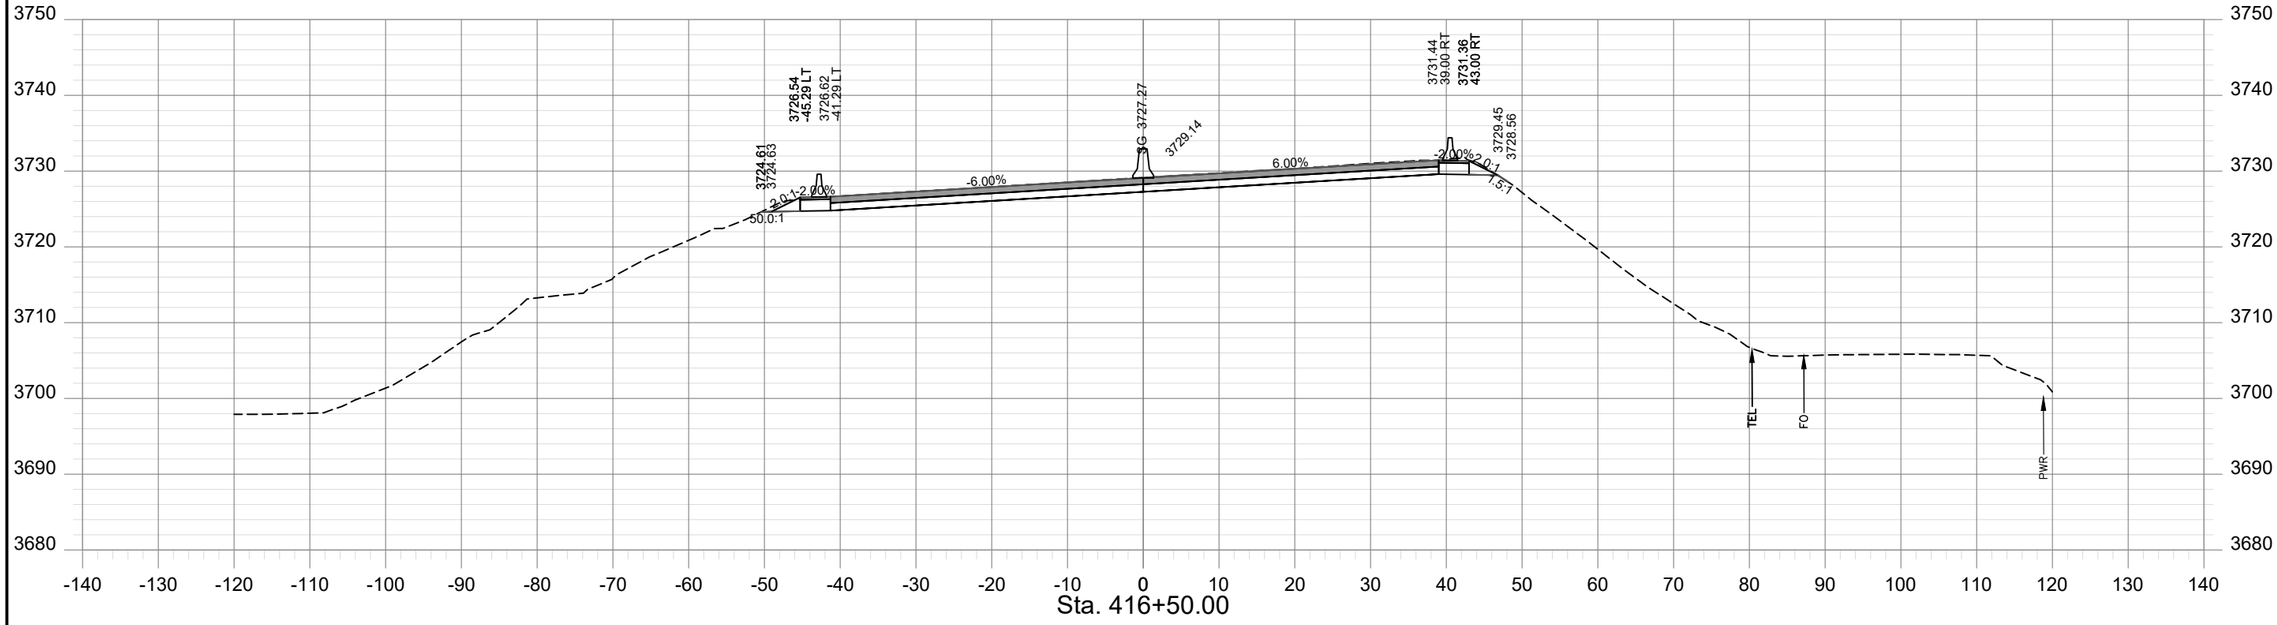

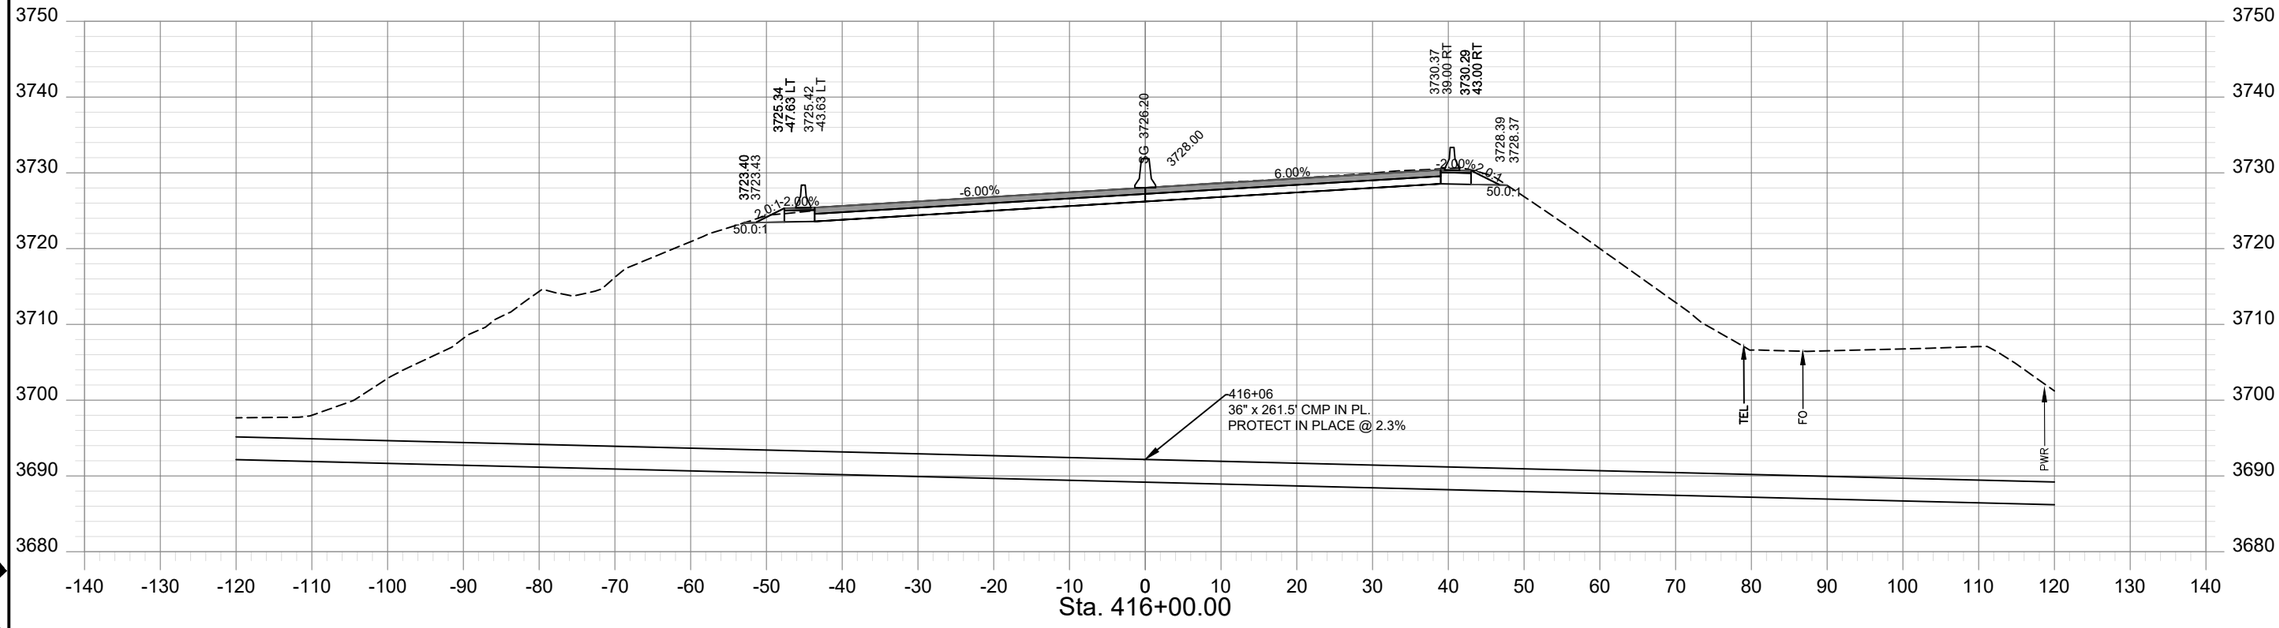

SHEET NO.
XS - 172

PROJECT NAME: TAFT - WEST
COUNTY: MINERAL COUNTY
PROJECT ID: IM-NHFP 90-1(228)3
UPN: 9487000

	CHECKED BY	REVIEWED BY	DESIGNED BY
	LFISCHER	SMARSHALL	BJOHNSON
	6/29/23	6/29/23	6/29/23

MONTANA Department of Transportation


ROAD PLANS


12/21/2023 12:13 PM

9487000RDLAY223.DWG

HDR

AWARD COPY

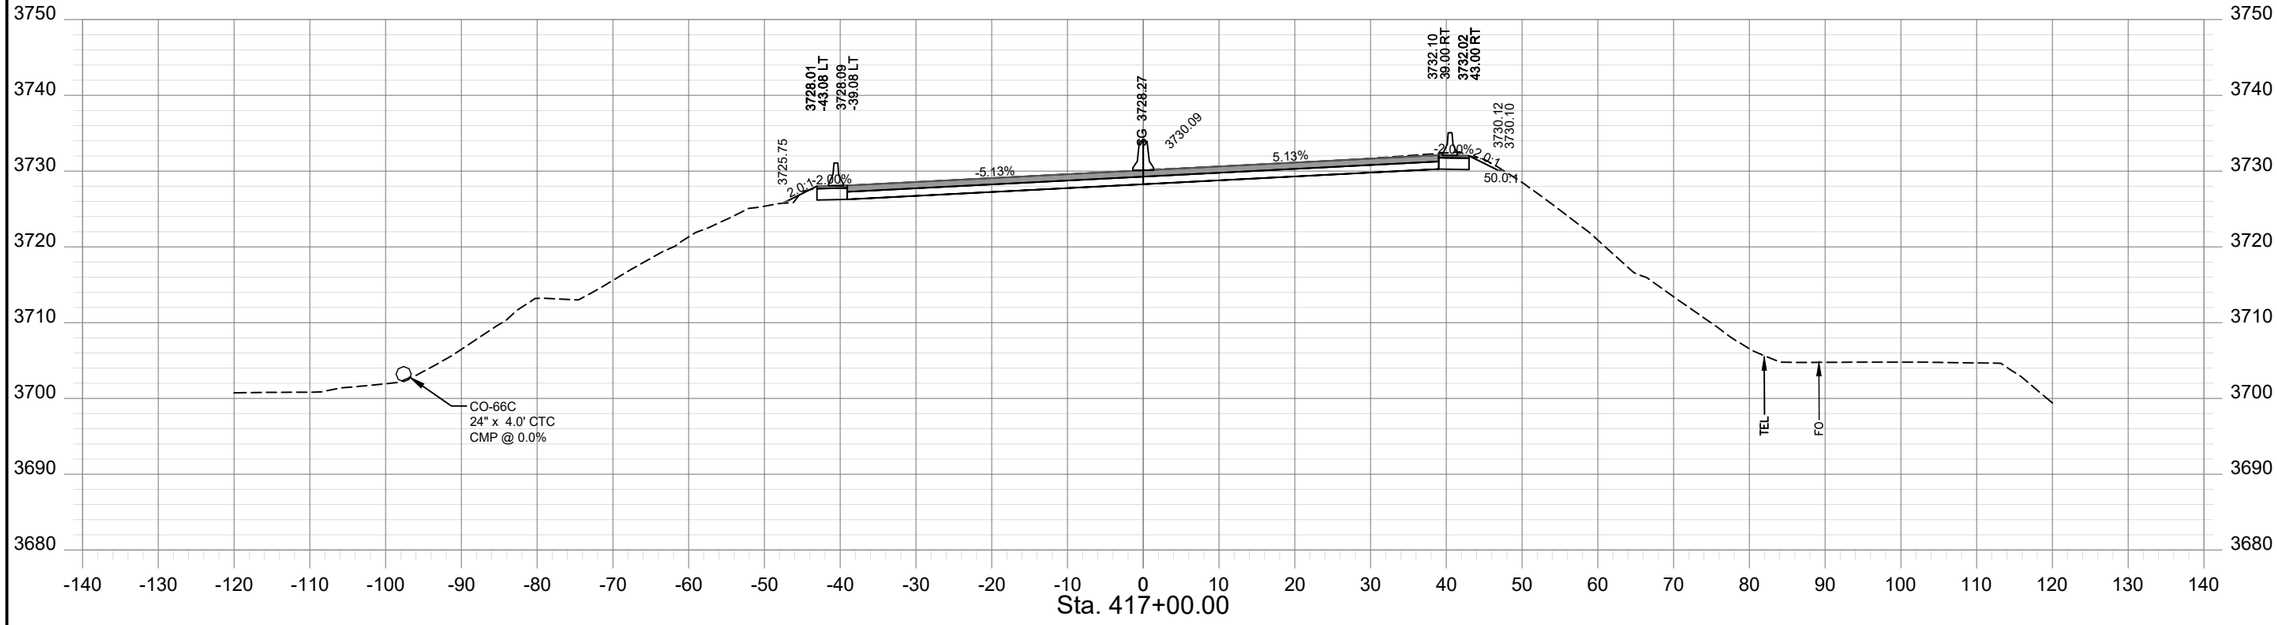

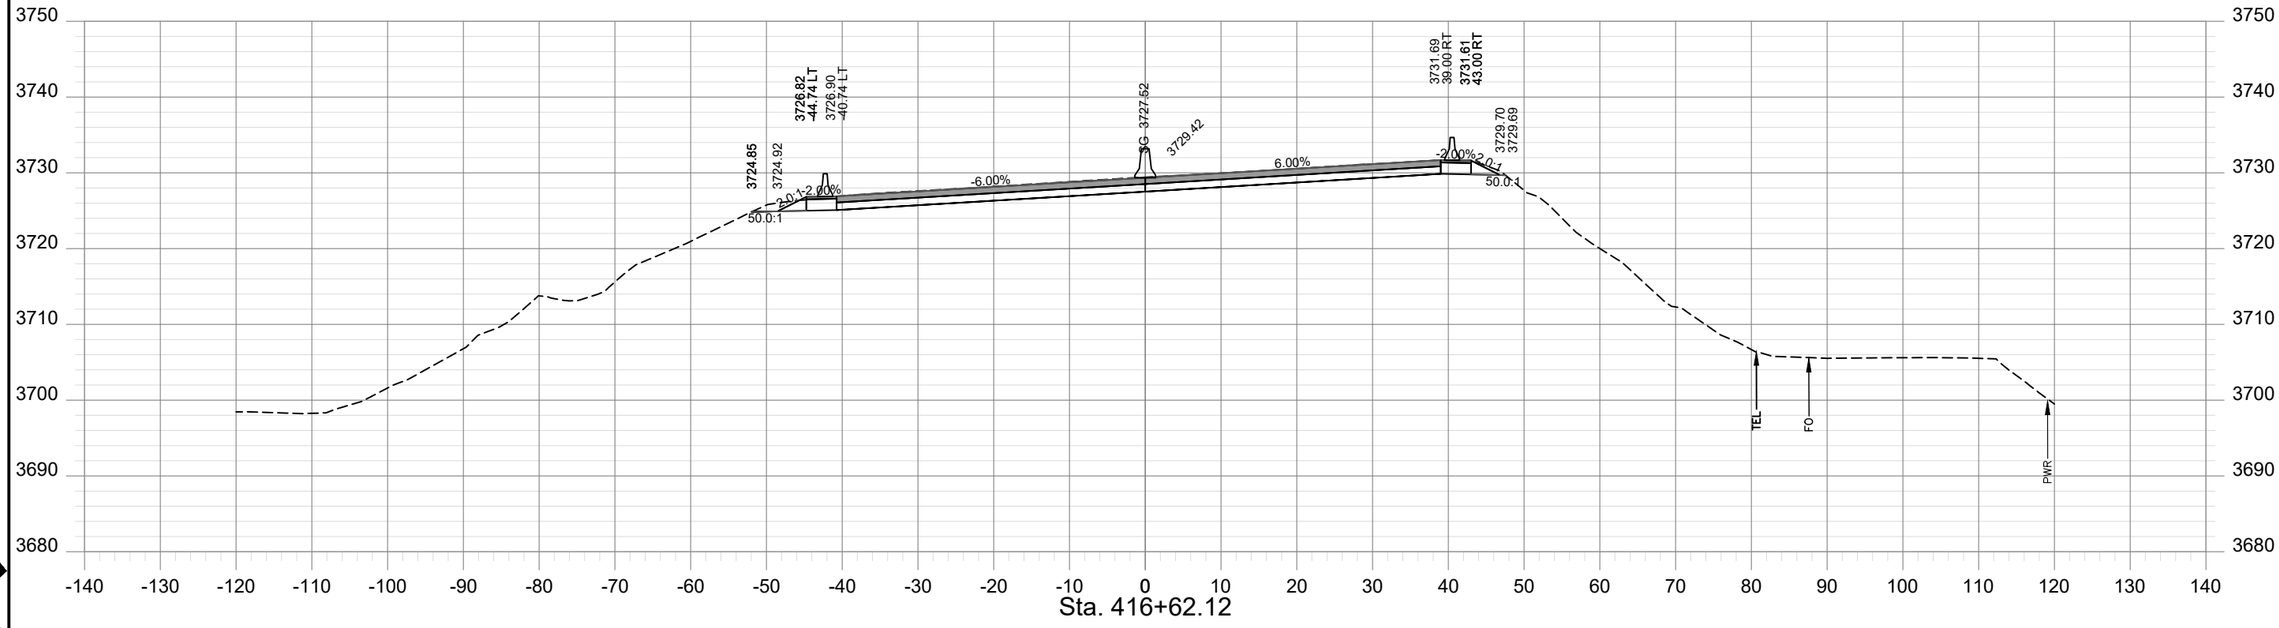

SHEET NO.
XS - 173

PROJECT NAME: TAFT - WEST
COUNTY: MINERAL COUNTY
PROJECT ID: IM-NHFP 90-1(228)3
UPN: 9487000

CHECKED BY	LFISCHER	6/29/23
REVIEWED BY	SMARSHALL	6/29/23
DESIGNED BY	BJOHNSON	6/29/23

9487000RDLAYZ23.DWG


MONTANA Department of Transportation

ROAD PLANS

12/21/2023 12:13 PM

HDR

AWARD COPY

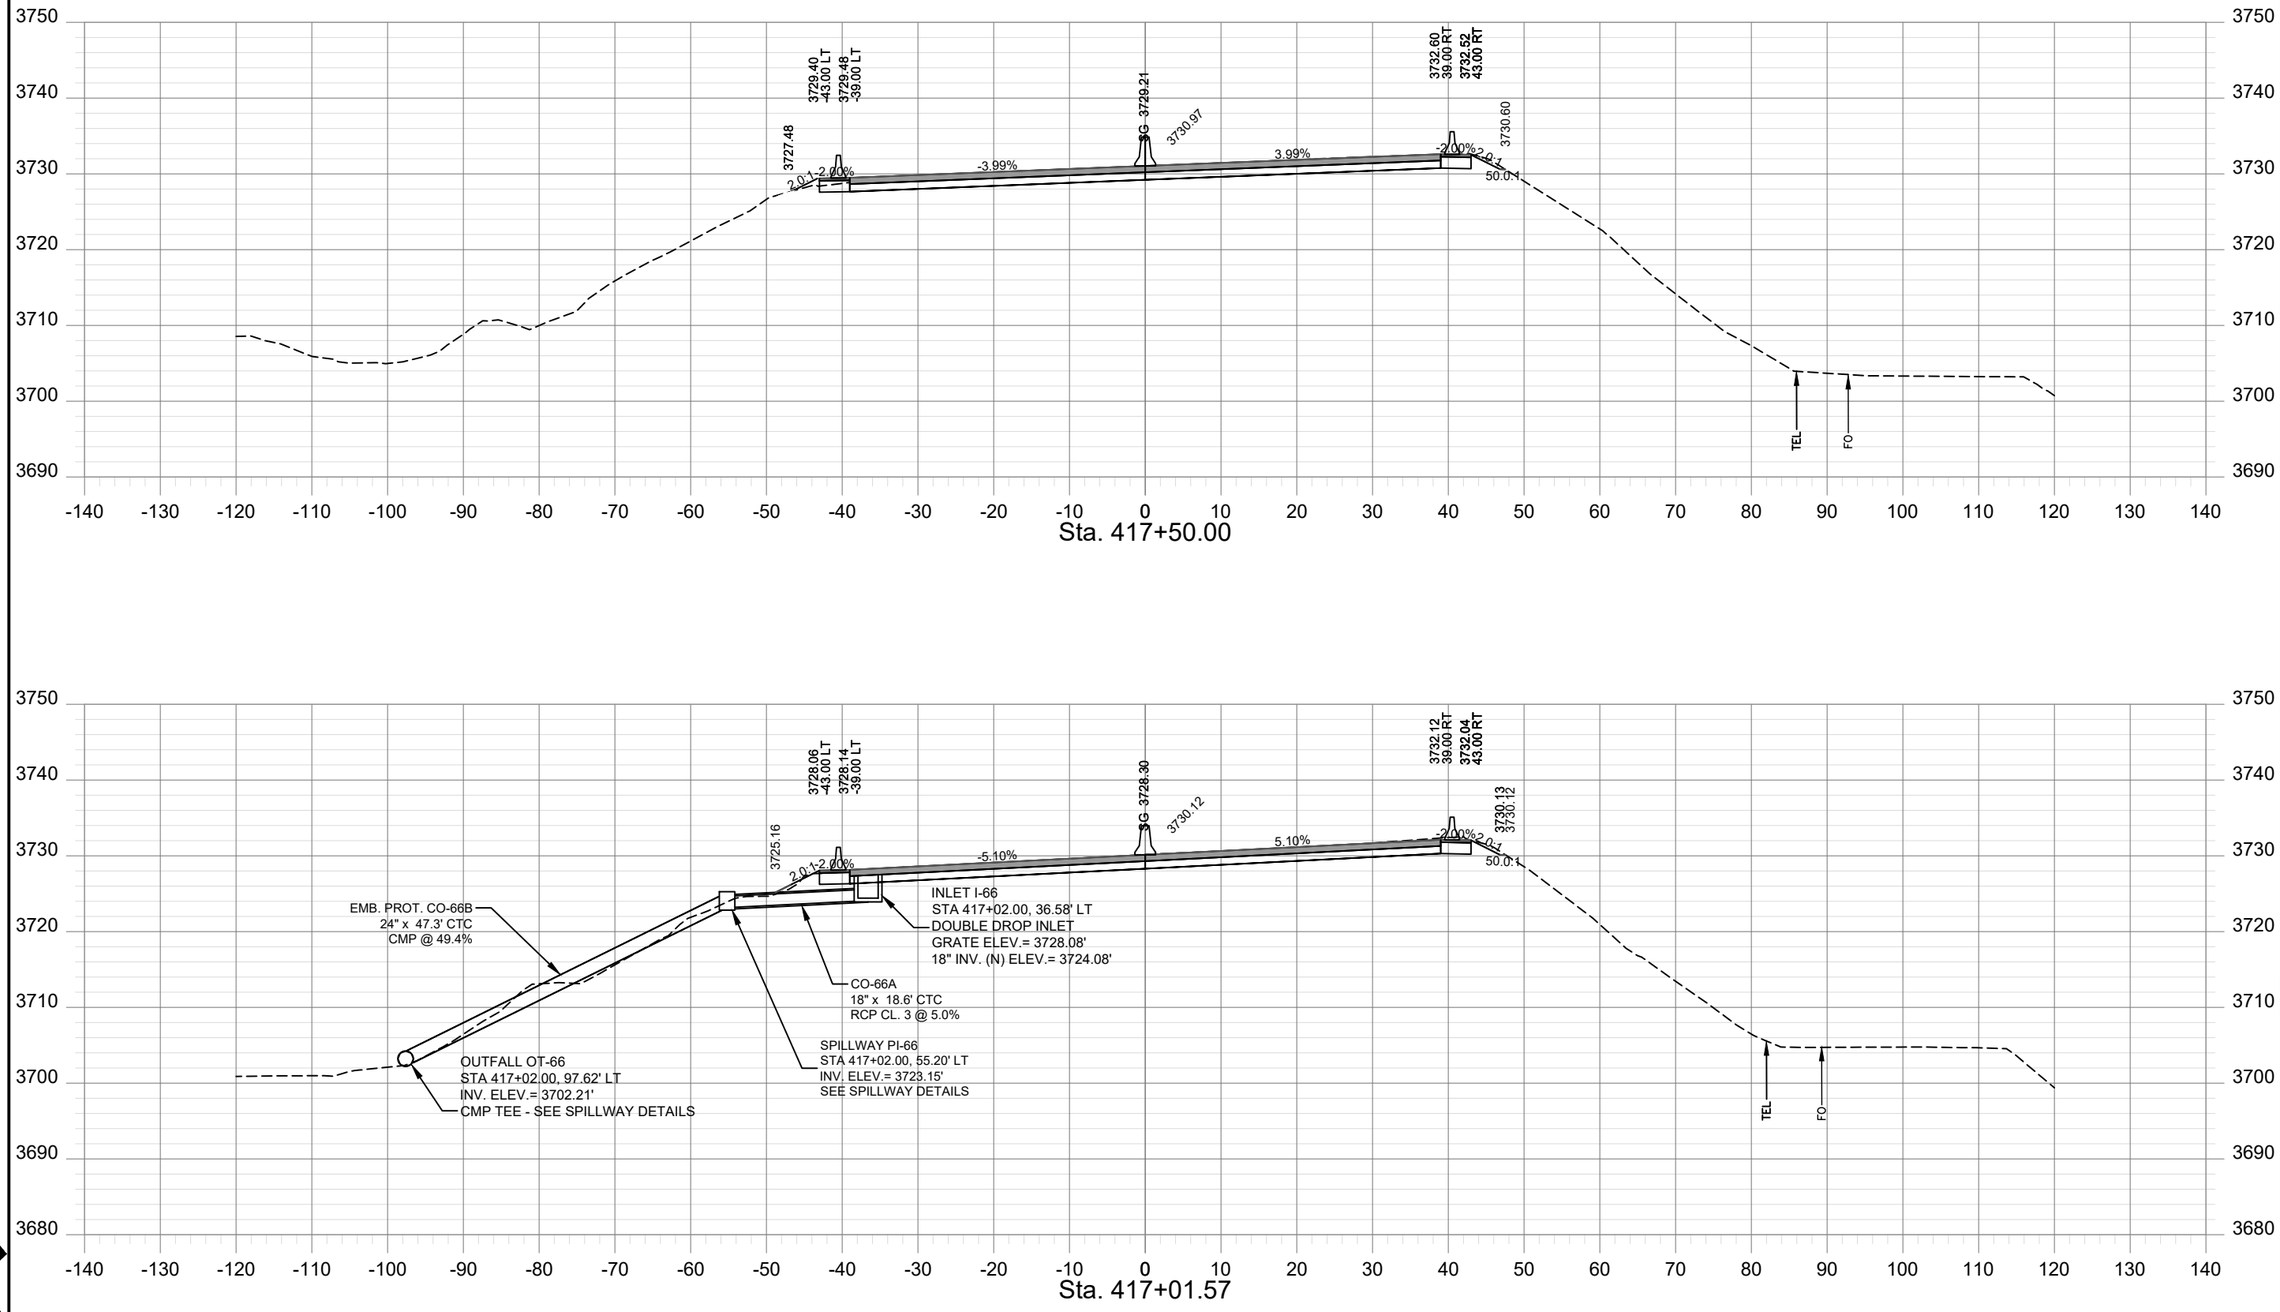

SHEET NO.
XS - 174

PROJECT NAME: TAFT - WEST
COUNTY: MINERAL COUNTY
PROJECT ID: IM-NHFP 90-1(228)3
UPN: 9487000

CHECKED BY	LFISCHER	6/29/23	
REVIEWED BY	SMARSHALL	6/29/23	
DESIGNED BY	BJOHNSON	6/29/23	

9487000RDLAYZ23.DWG


MONTANA
Department of Transportation

ROAD PLANS

12/21/2023 12:13 PM

HDR

AWARD COPY

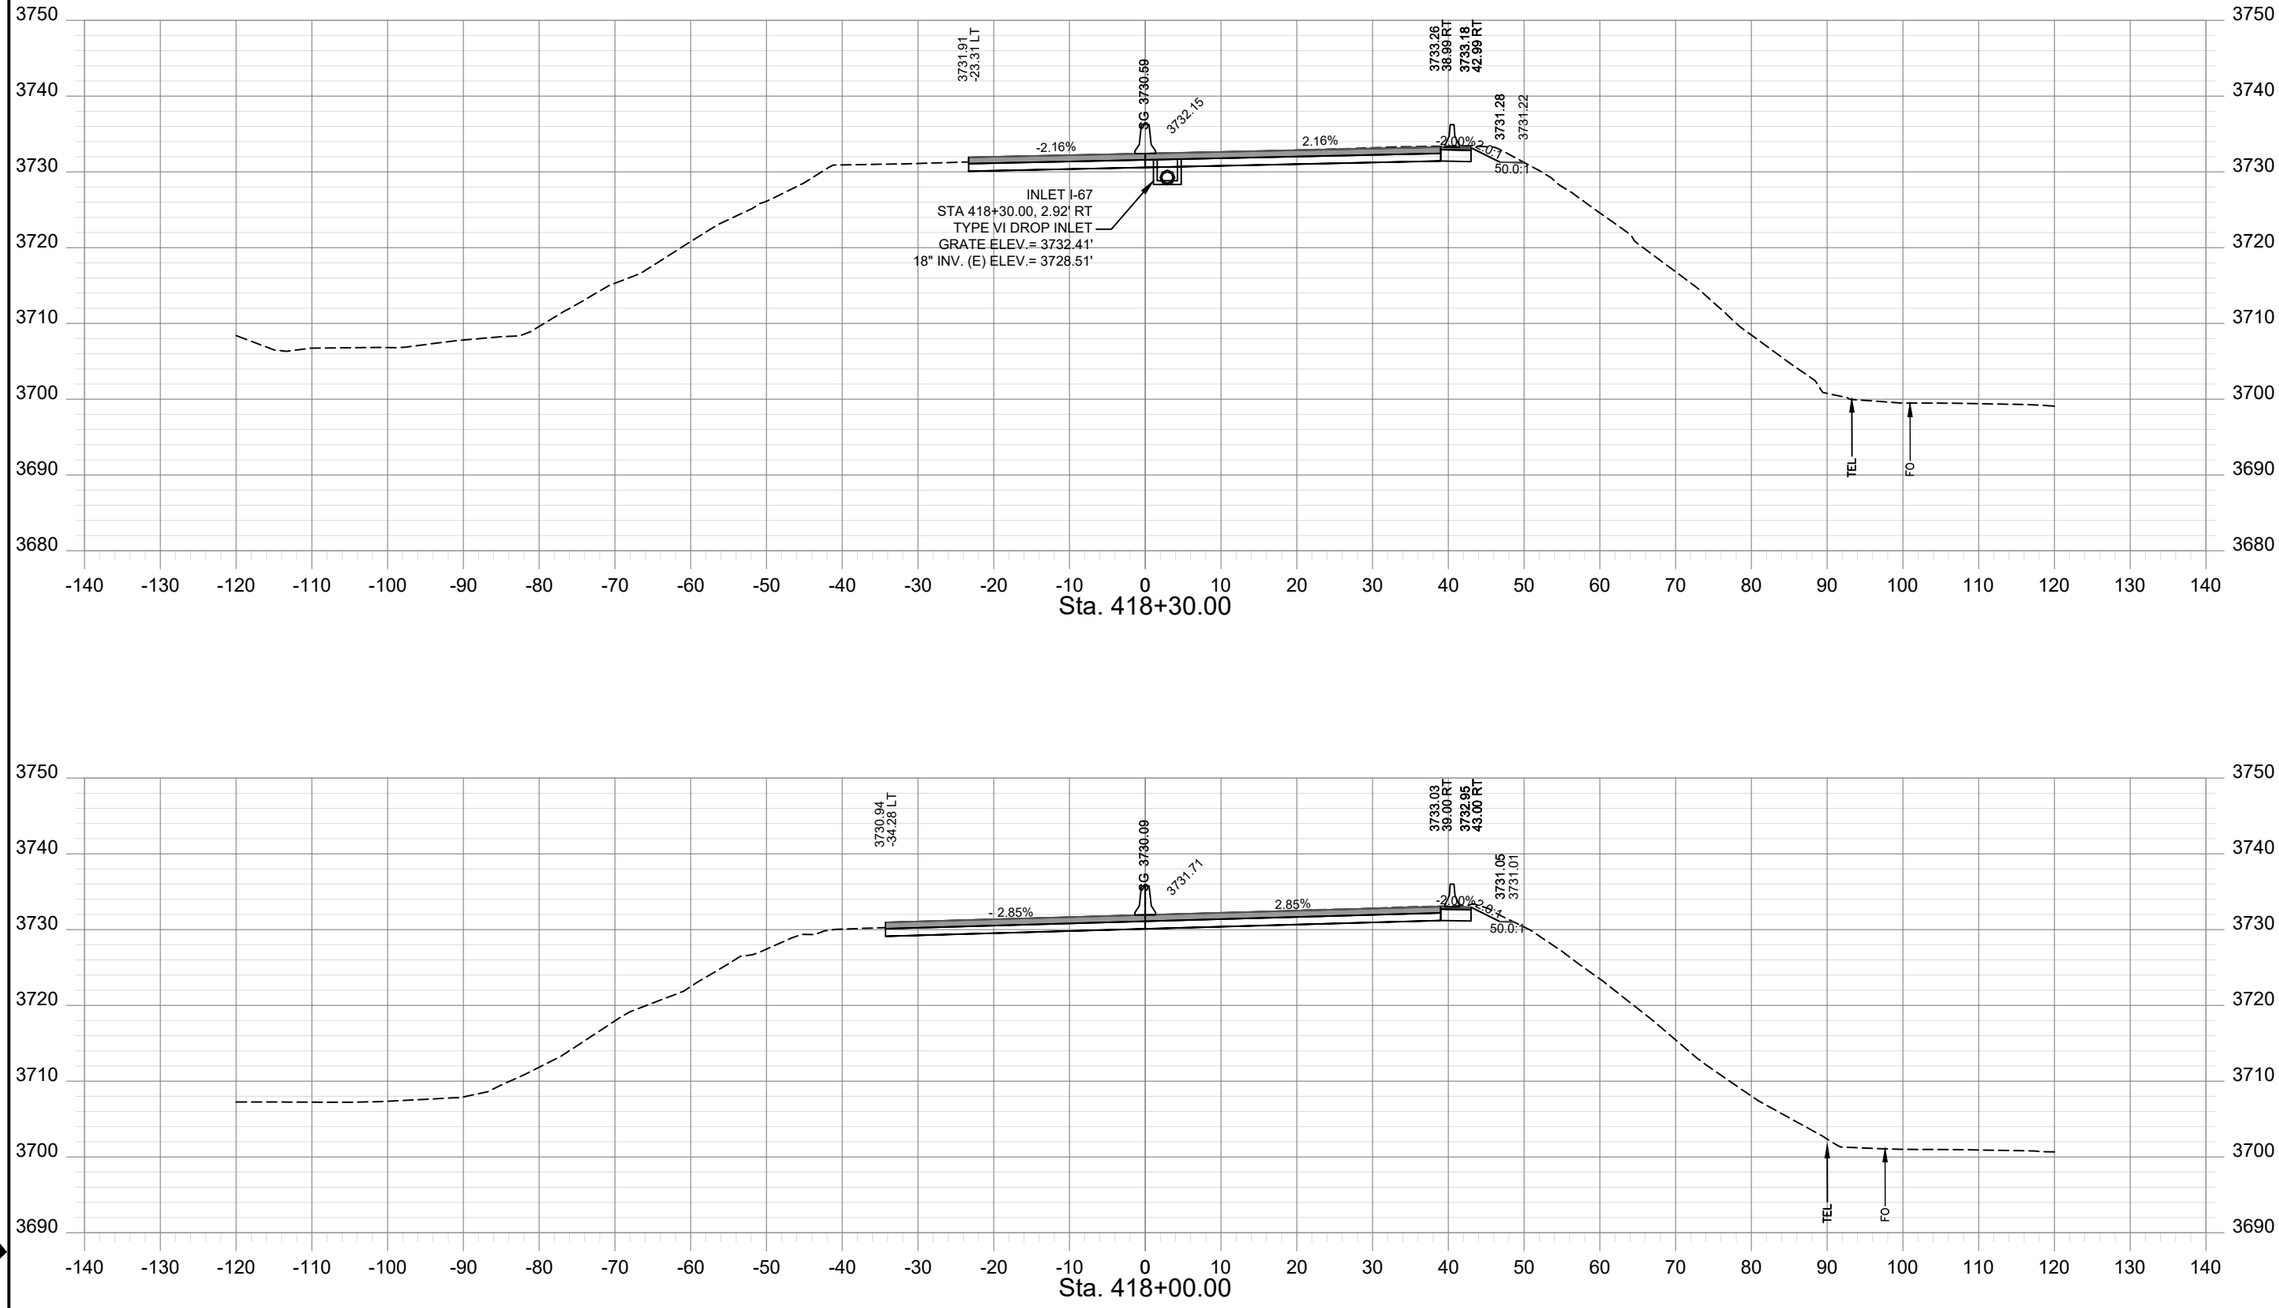

SHEET NO.
XS - 175

PROJECT NAME: TAFT - WEST
COUNTY: MINERAL COUNTY
PROJECT ID: IM-NHFP 90-1(228)3
UPN: 9487000

CHECKED BY	LFISCHER	6/29/23
REVIEWED BY	SMARSHALL	6/29/23
DESIGNED BY	BJOHNSON	6/29/23


9487000RDLAYZ23.DWG

MONTANA
Department of Transportation

ROAD PLANS

12/21/2023 12:13 PM

AWARD COPY

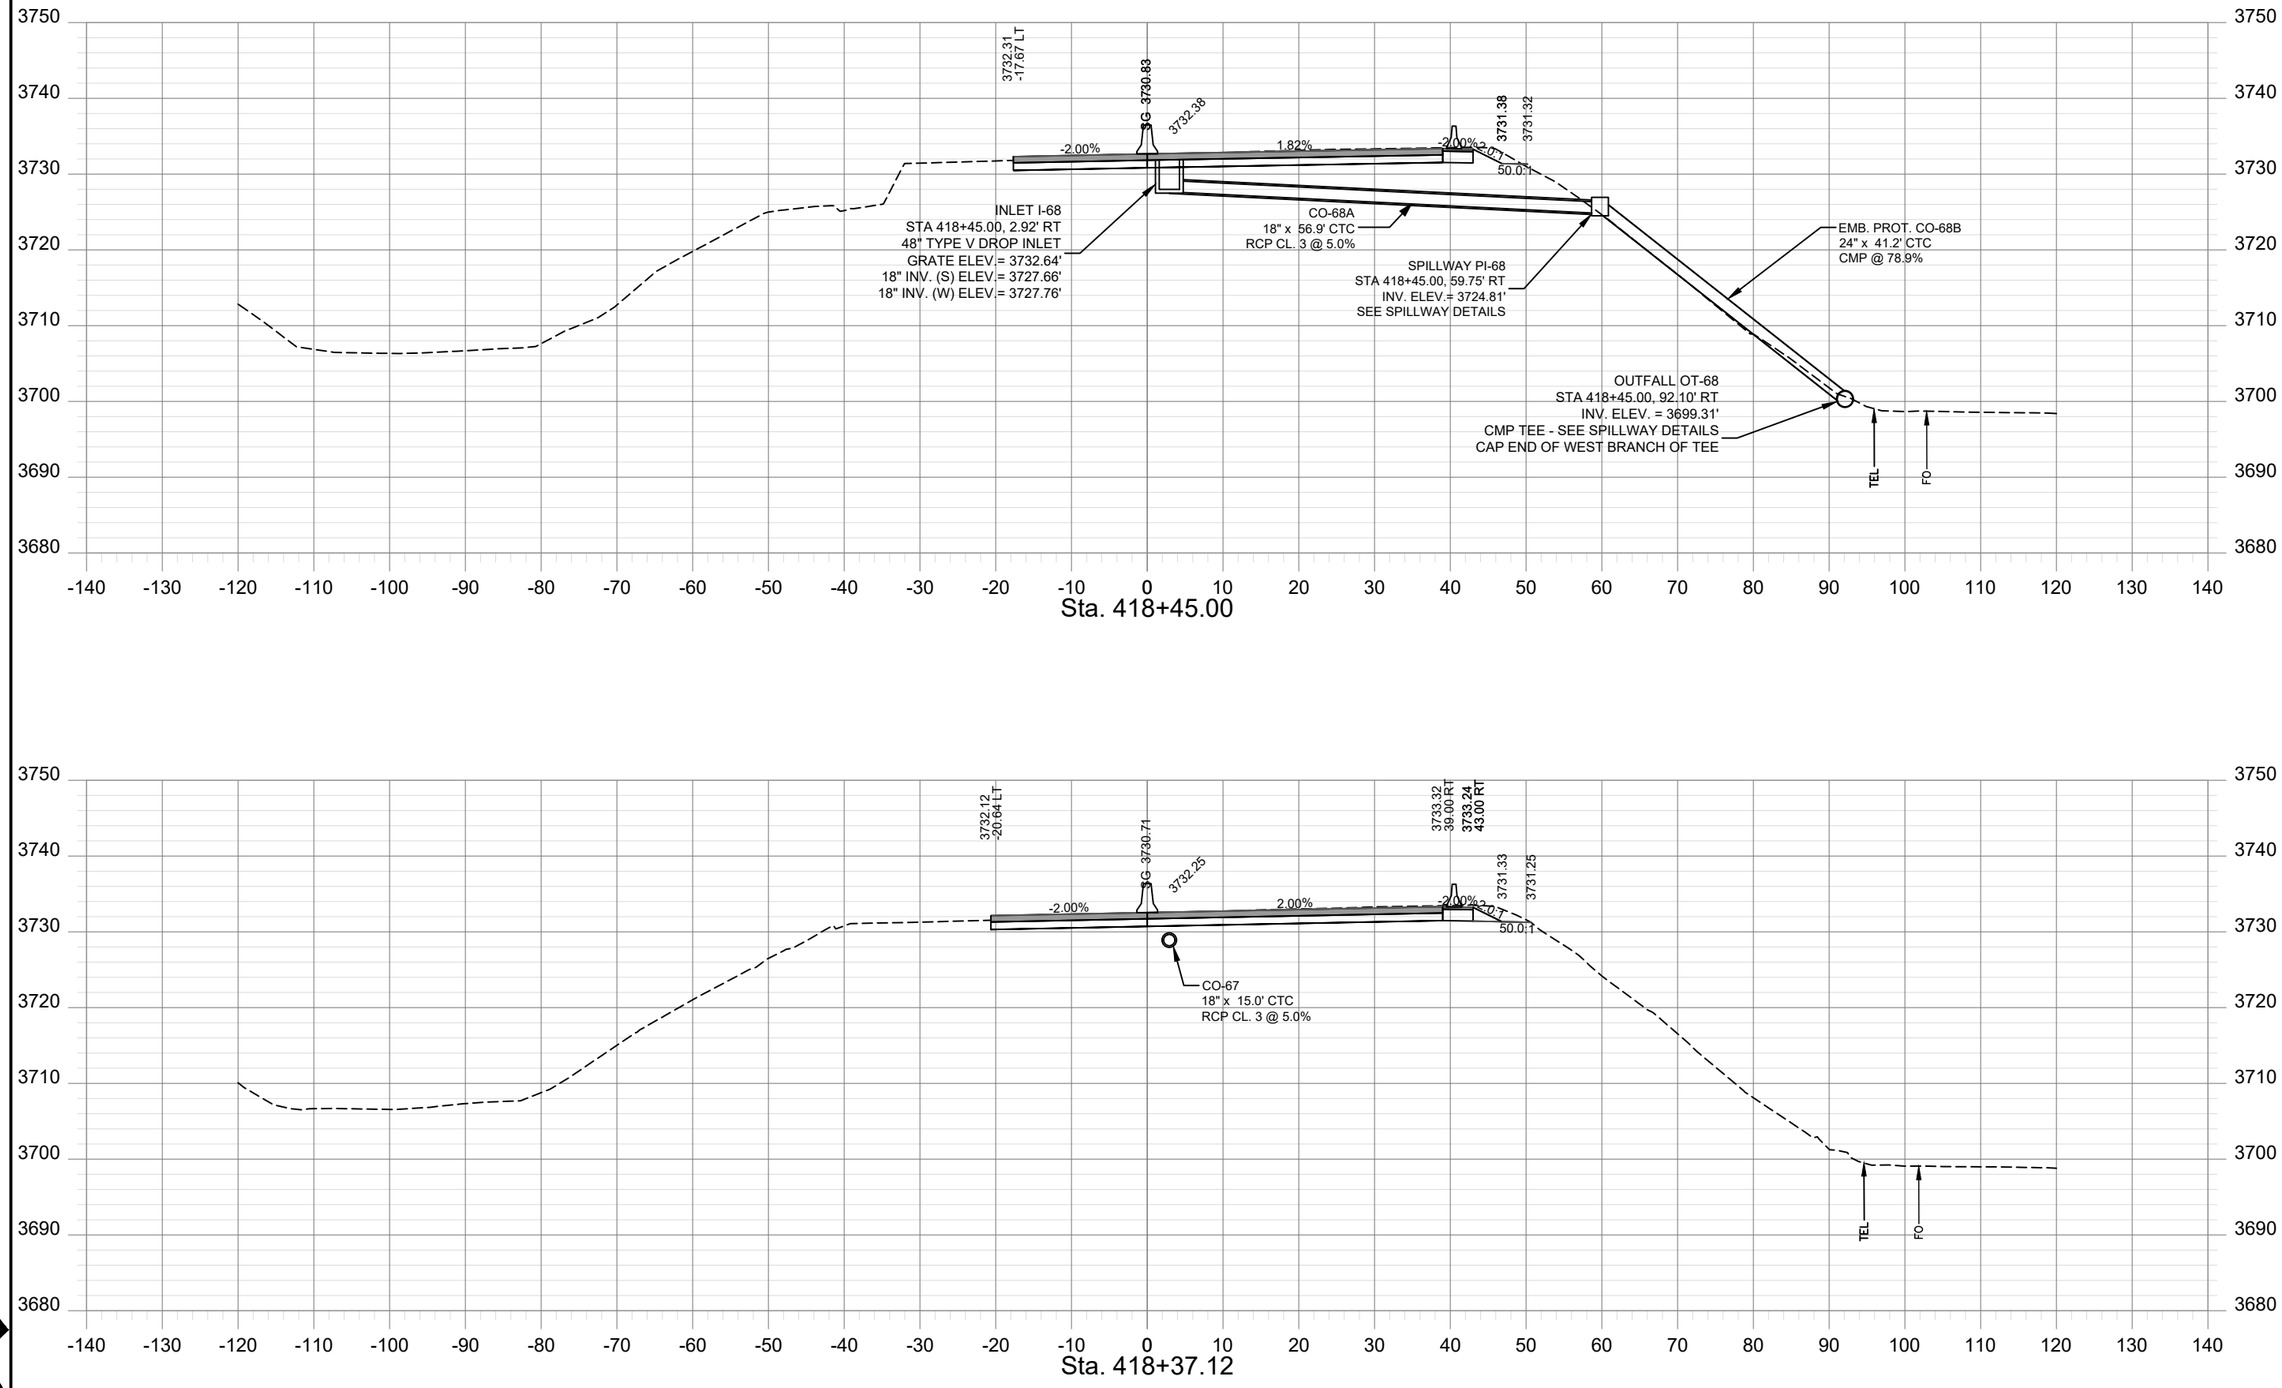

SHEET NO.
XS - 176

PROJECT NAME	TAFT - WEST		
COUNTY	MINERAL COUNTY		
PROJECT ID	IM-NHFP 90-1(228)3		
UPN	9487000		
CHECKED BY	LFISCHER	6/29/23	
REVIEWED BY	SMARSHALL	6/29/23	
DESIGNED BY	BJOHNSON	6/29/23	

MONTANA
Department of Transportation


ROAD PLANS


12/21/2023 12:13 PM

9487000RDLAYZ23.DWG

HDR

AWARD COPY

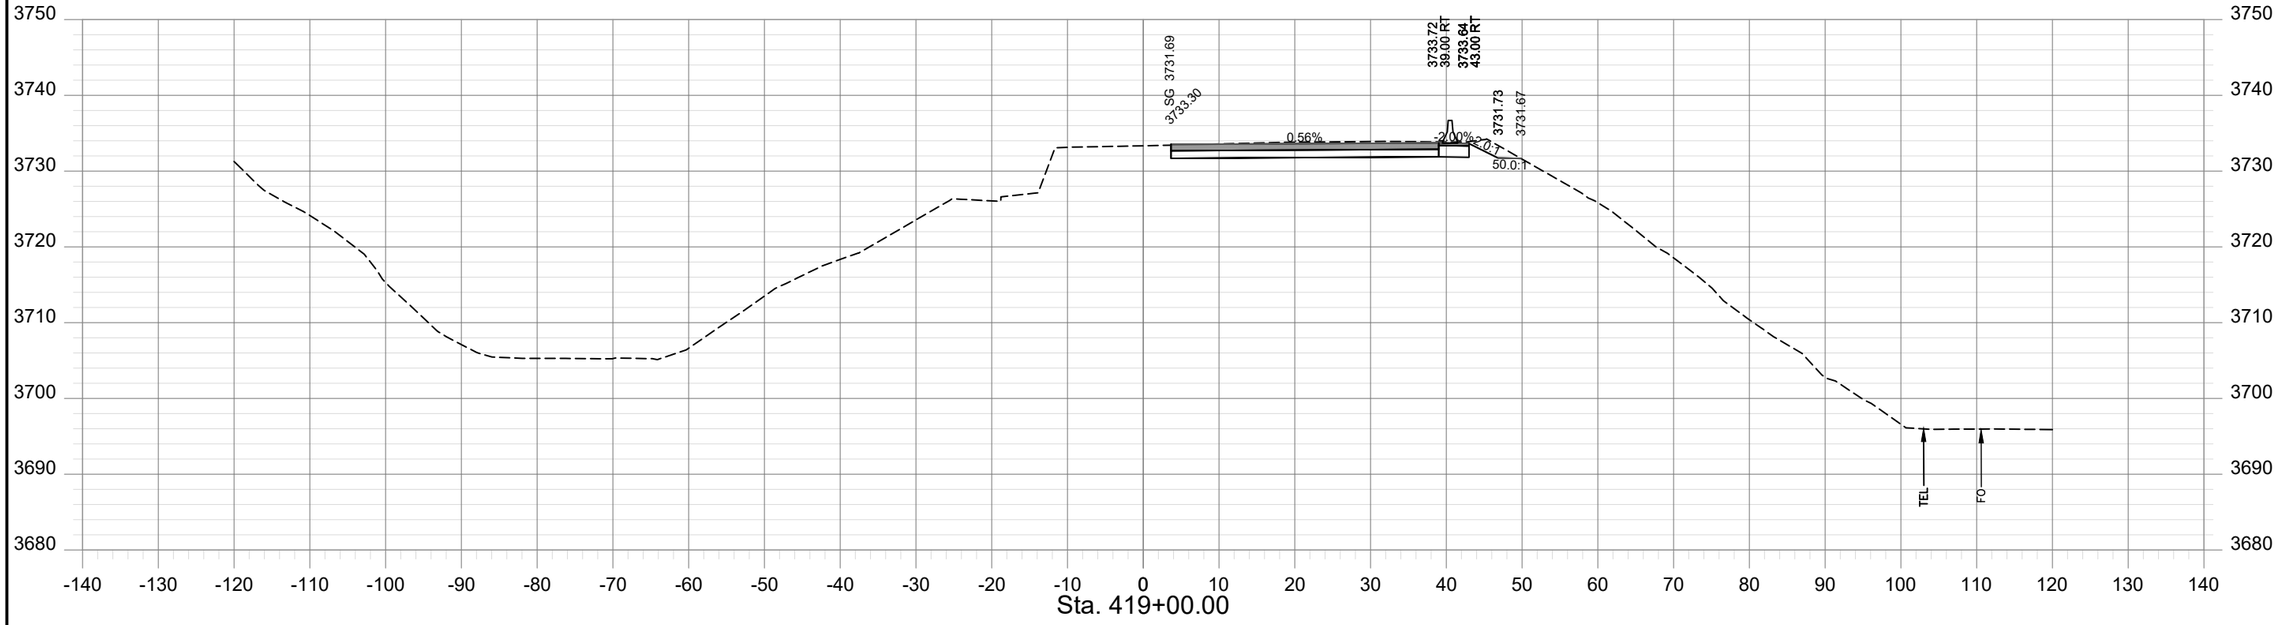

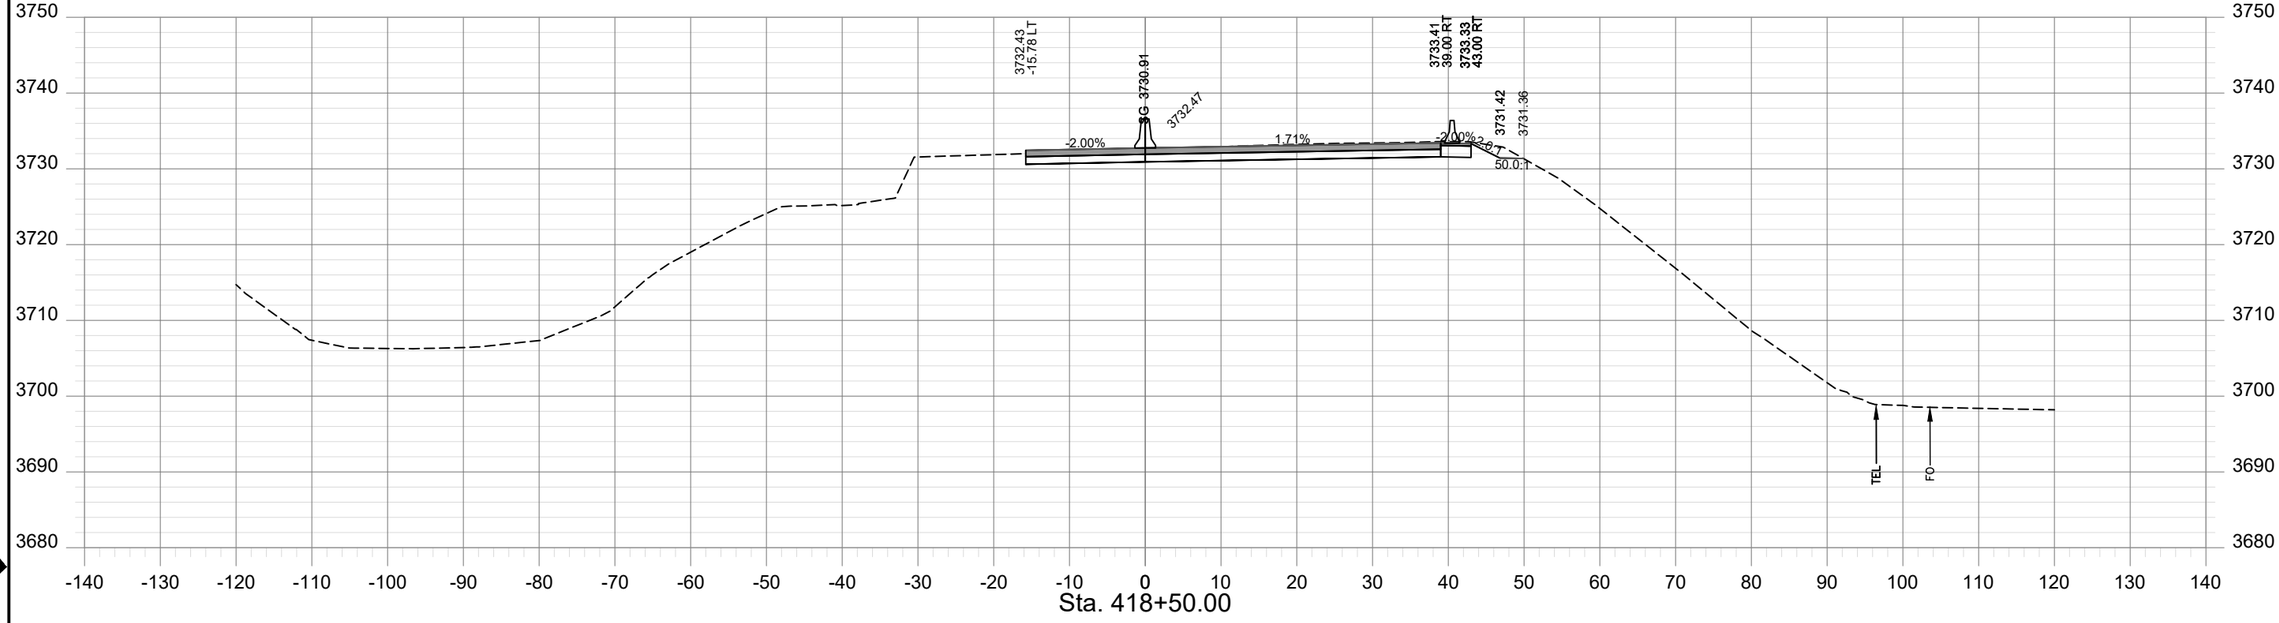

SHEET NO.
XS - 177

PROJECT NAME: TAFT - WEST
COUNTY: MINERAL COUNTY
PROJECT ID: IM-NHFP 90-1(228)3
UPN: 9487000

CHECKED BY	LFISCHER	6/29/23
REVIEWED BY	SMARSHALL	6/29/23
DESIGNED BY	BJOHNSON	6/29/23


9487000RDLAYZ23.DWG


MONTANA
Department of Transportation

ROAD PLANS

12/21/2023 10:26 AM

AWARD COPY

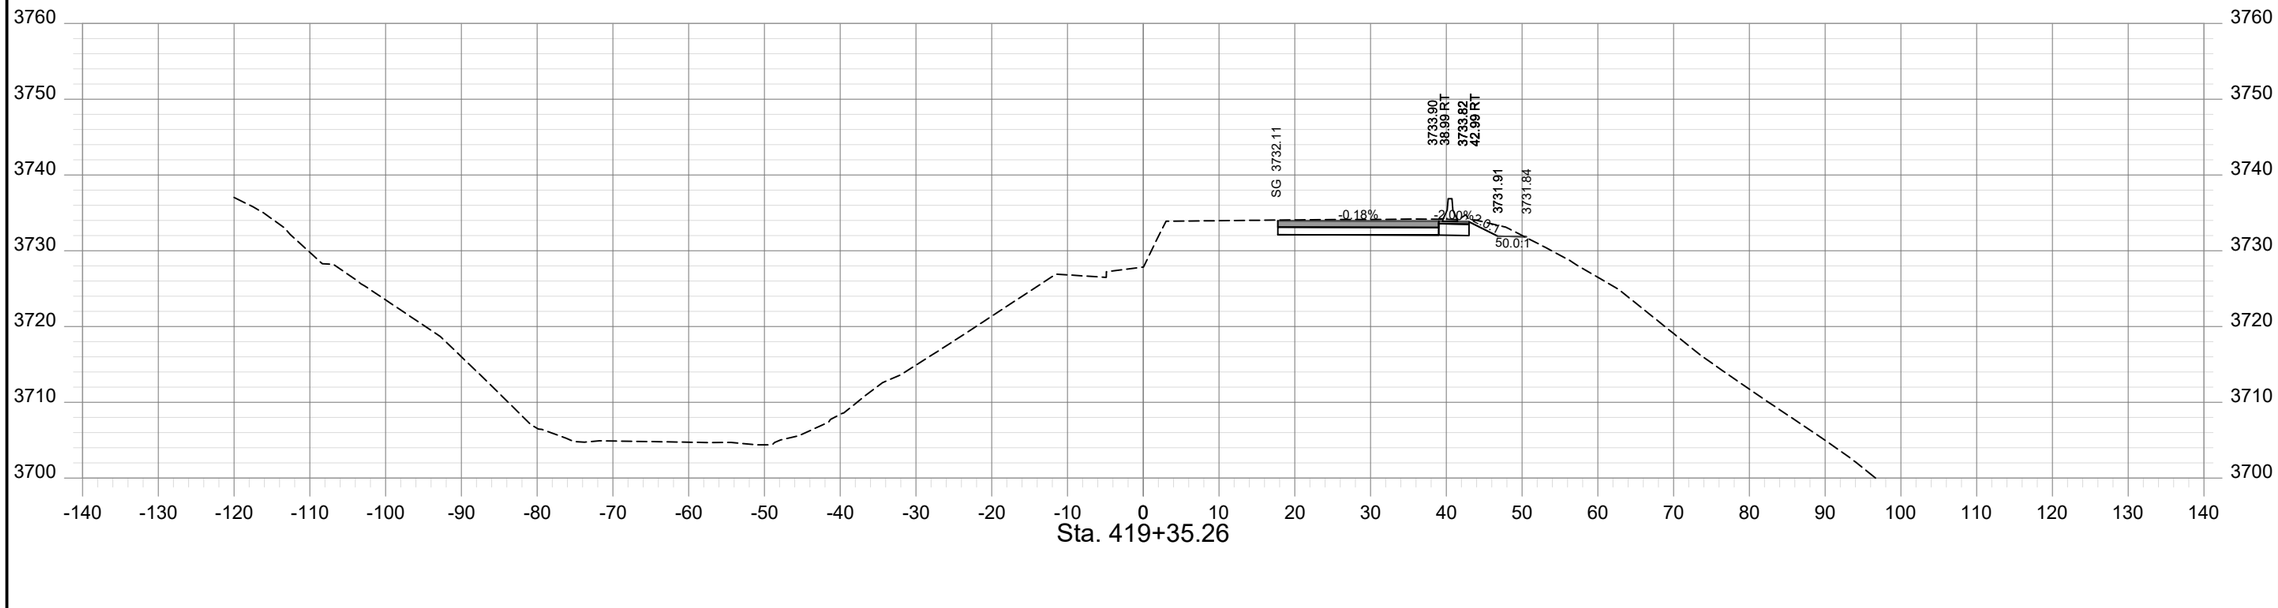

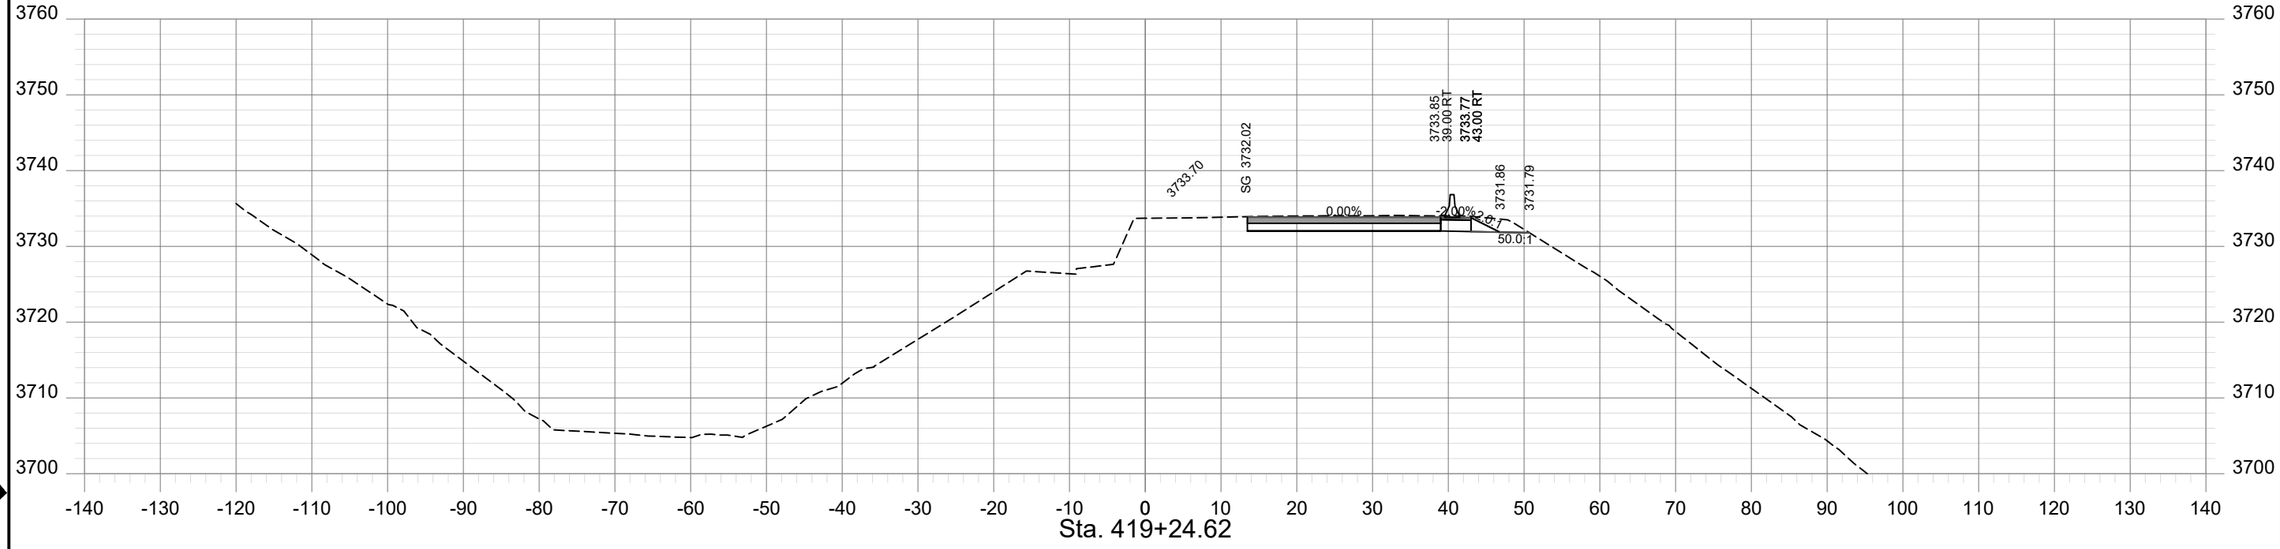

SHEET NO.
XS - 178

PROJECT NAME	TAFT - WEST		
COUNTY	MINERAL COUNTY		
PROJECT ID	IM-NHFP 90-1(228)3		
UPN	9487000		
CHECKED BY	LFISCHER	6/29/23	
REVIEWED BY	SMARSHALL	6/29/23	
DESIGNED BY	BJOHNSON	6/29/23	

9487000RDLAYZ23.DWG


MONTANA
Department of Transportation

ROAD PLANS


12/21/2023 10:26 AM

HDR

AWARD COPY

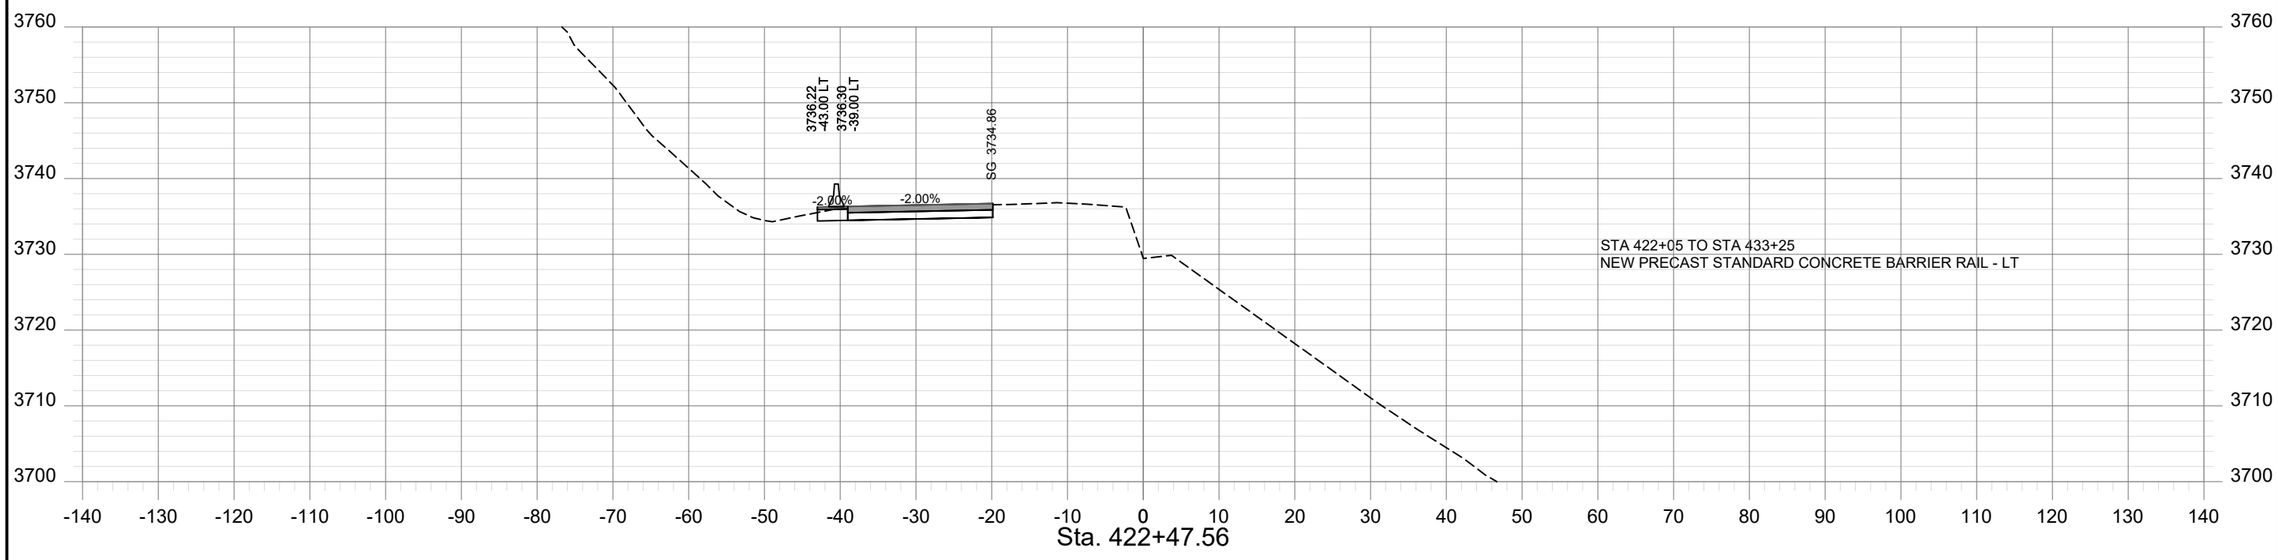

Sta. 422+47.56

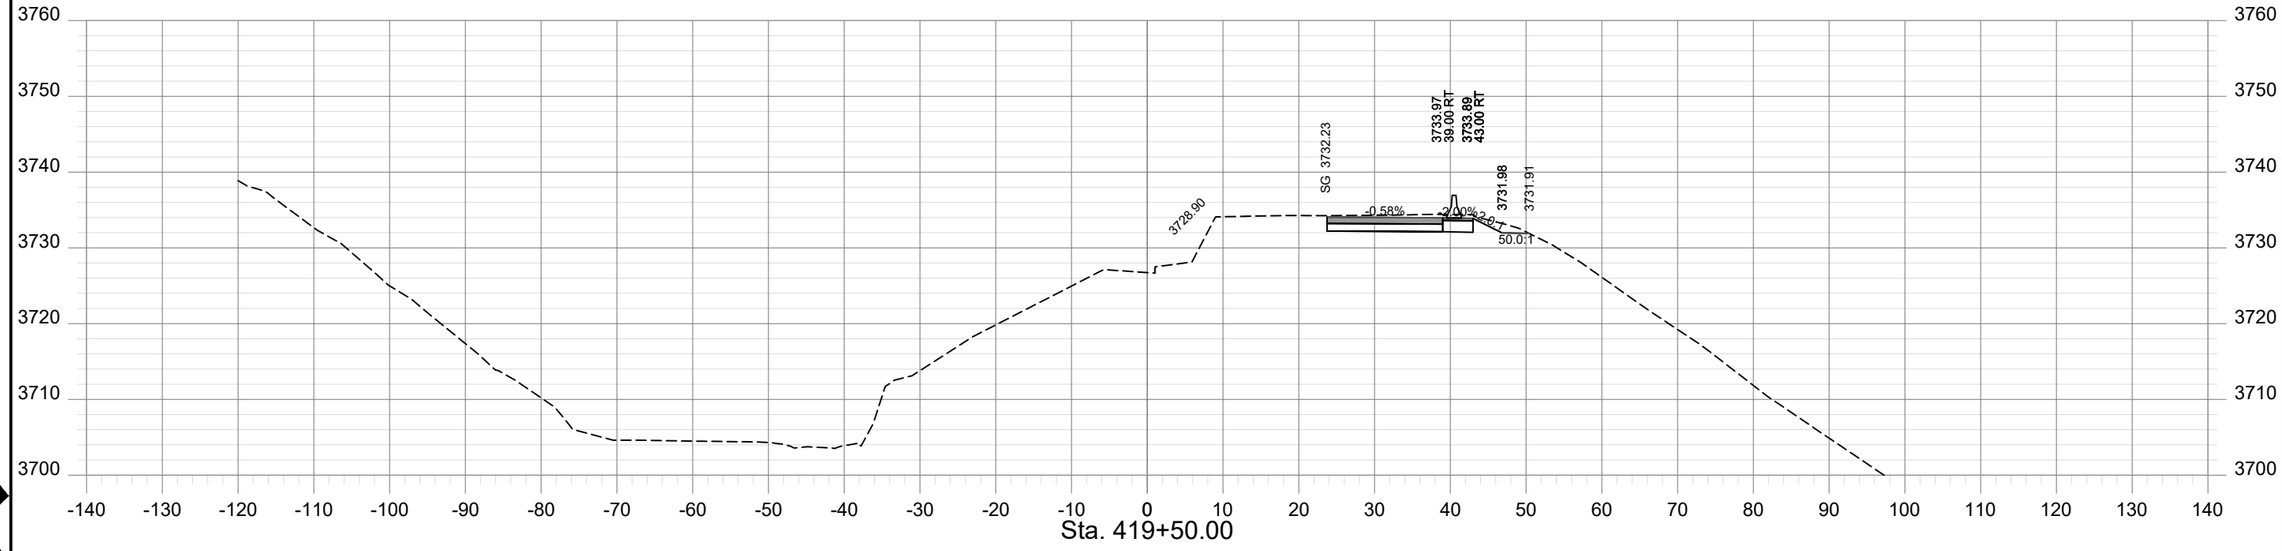

Sta. 419+50.00

SHEET NO.
XS - 179

PROJECT NAME	TAFT - WEST		
COUNTY	MINERAL COUNTY		
PROJECT ID	IM-NHFP 90-1(228)3		
UPN	9487000		
CHECKED BY	LFISCHER	6/29/23	
REVIEWED BY	SMARSHALL	6/29/23	
DESIGNED BY	BJOHNSON	6/29/23	

9487000RDLAYZ23.DWG


MONTANA
Department of Transportation


ROAD PLANS

12/21/2023 10:26 AM

HDR

AWARD COPY

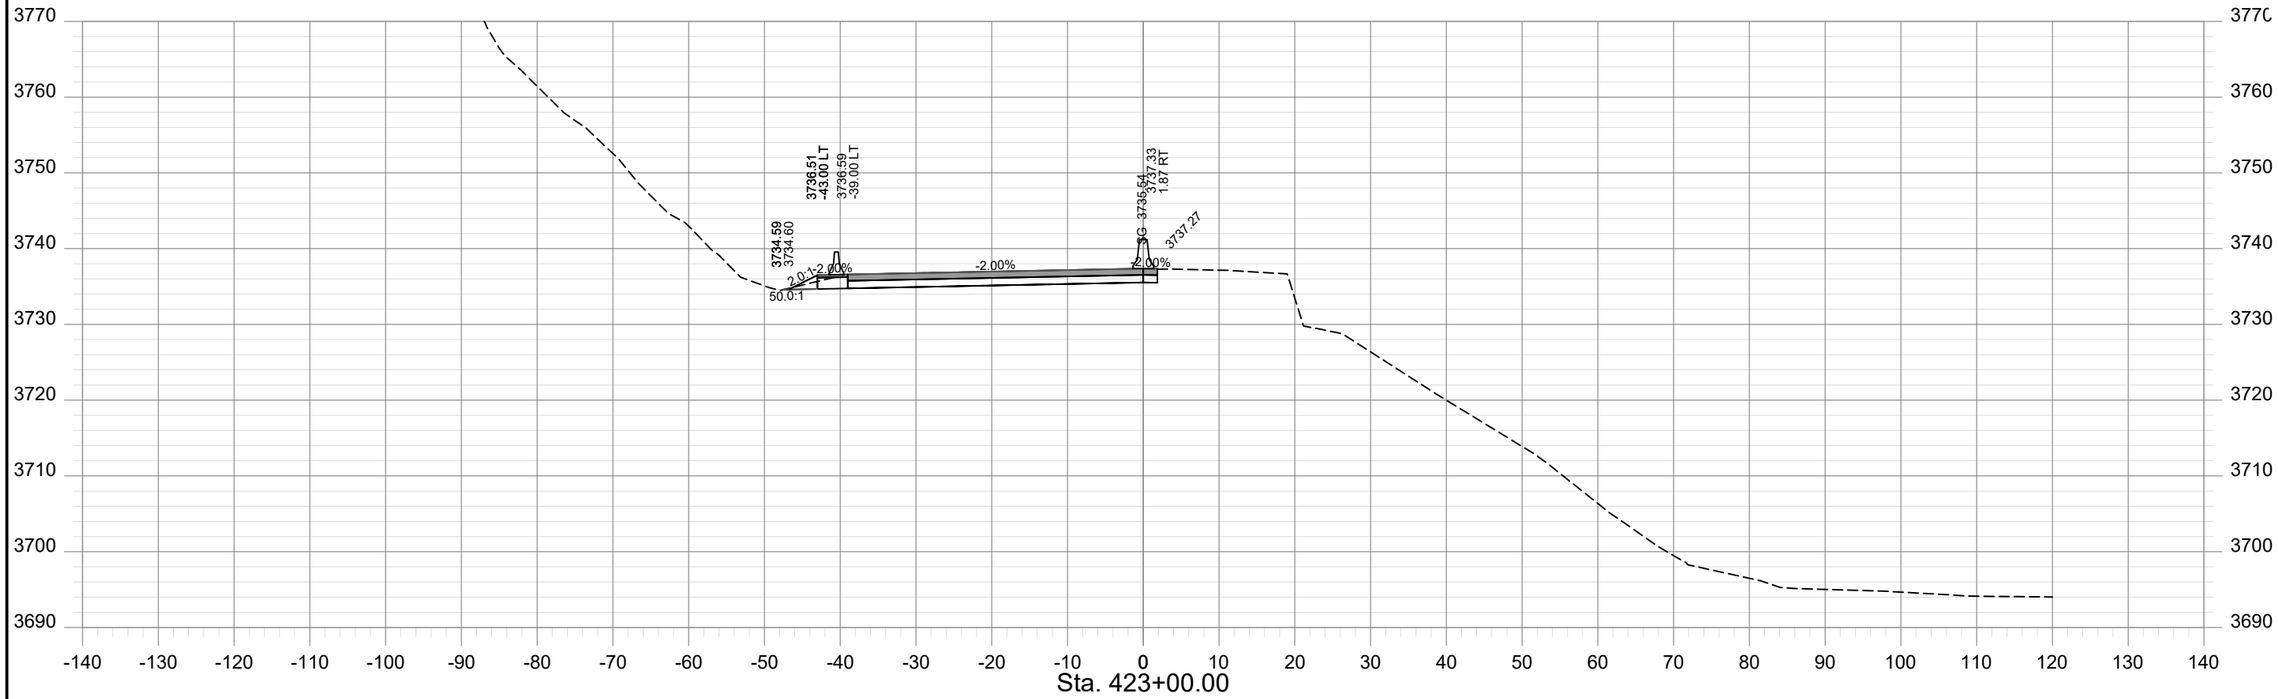

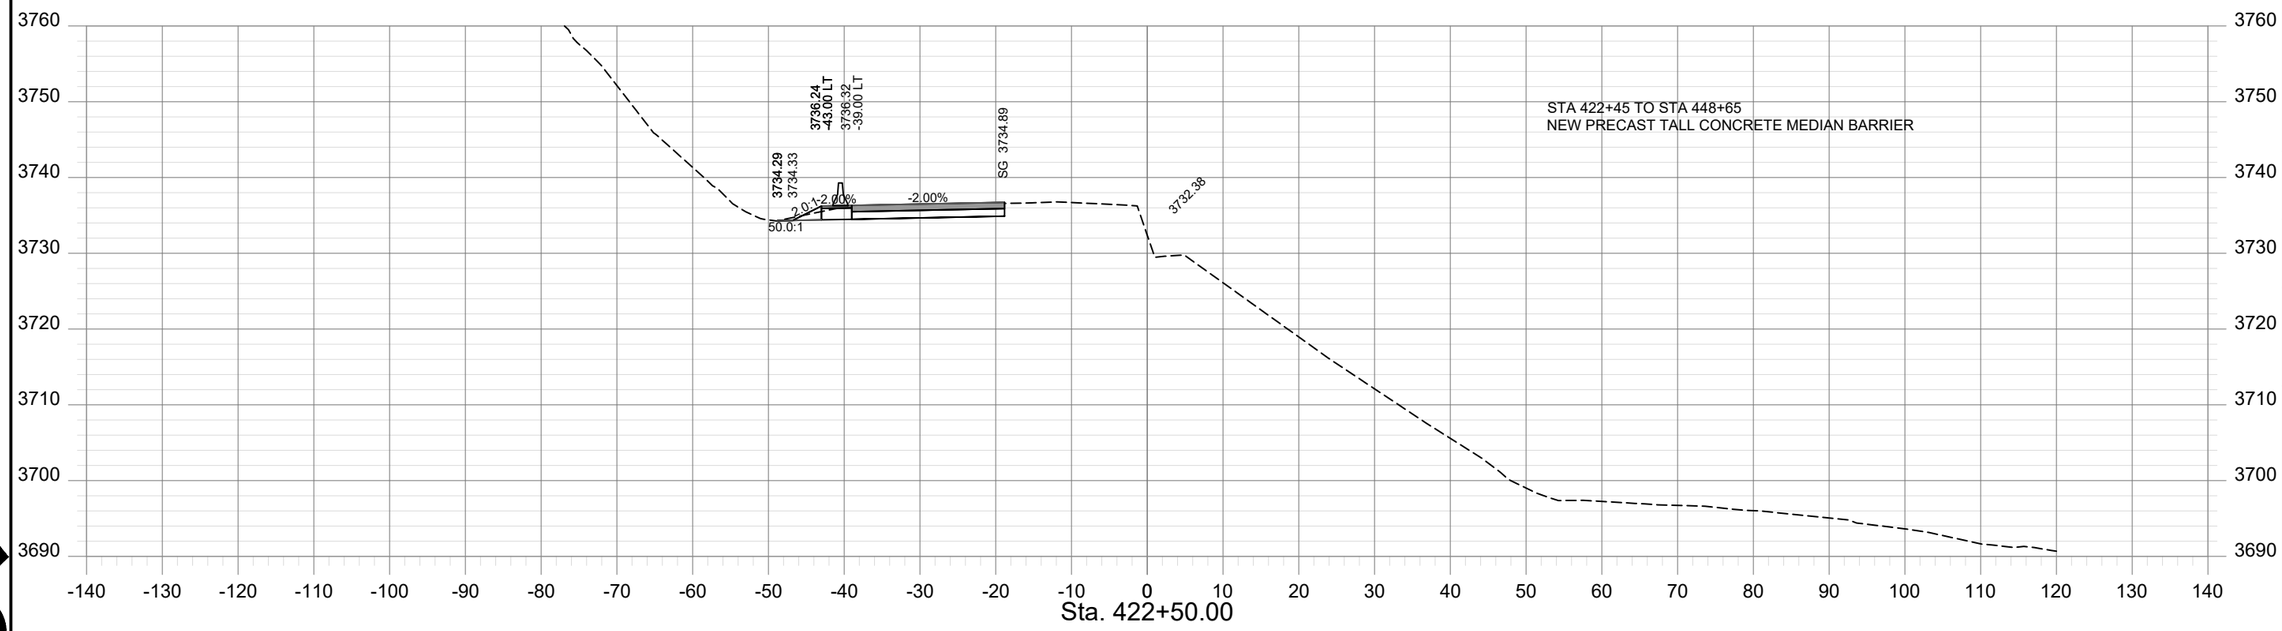

SHEET NO.
XS - 180

PROJECT NAME: TAFT - WEST
COUNTY: MINERAL COUNTY
PROJECT ID: IM-NHFP 90-1(228)3
UPN: 9487000

CHECKED BY	LFISCHER	6/29/23
REVIEWED BY	SMARSHALL	6/29/23
DESIGNED BY	BJOHNSON	6/29/23

9487000RDLAYZ23.DWG


MONTANA
Department of Transportation

ROAD PLANS

12/21/2023 10:26 AM

HDR

AWARD COPY

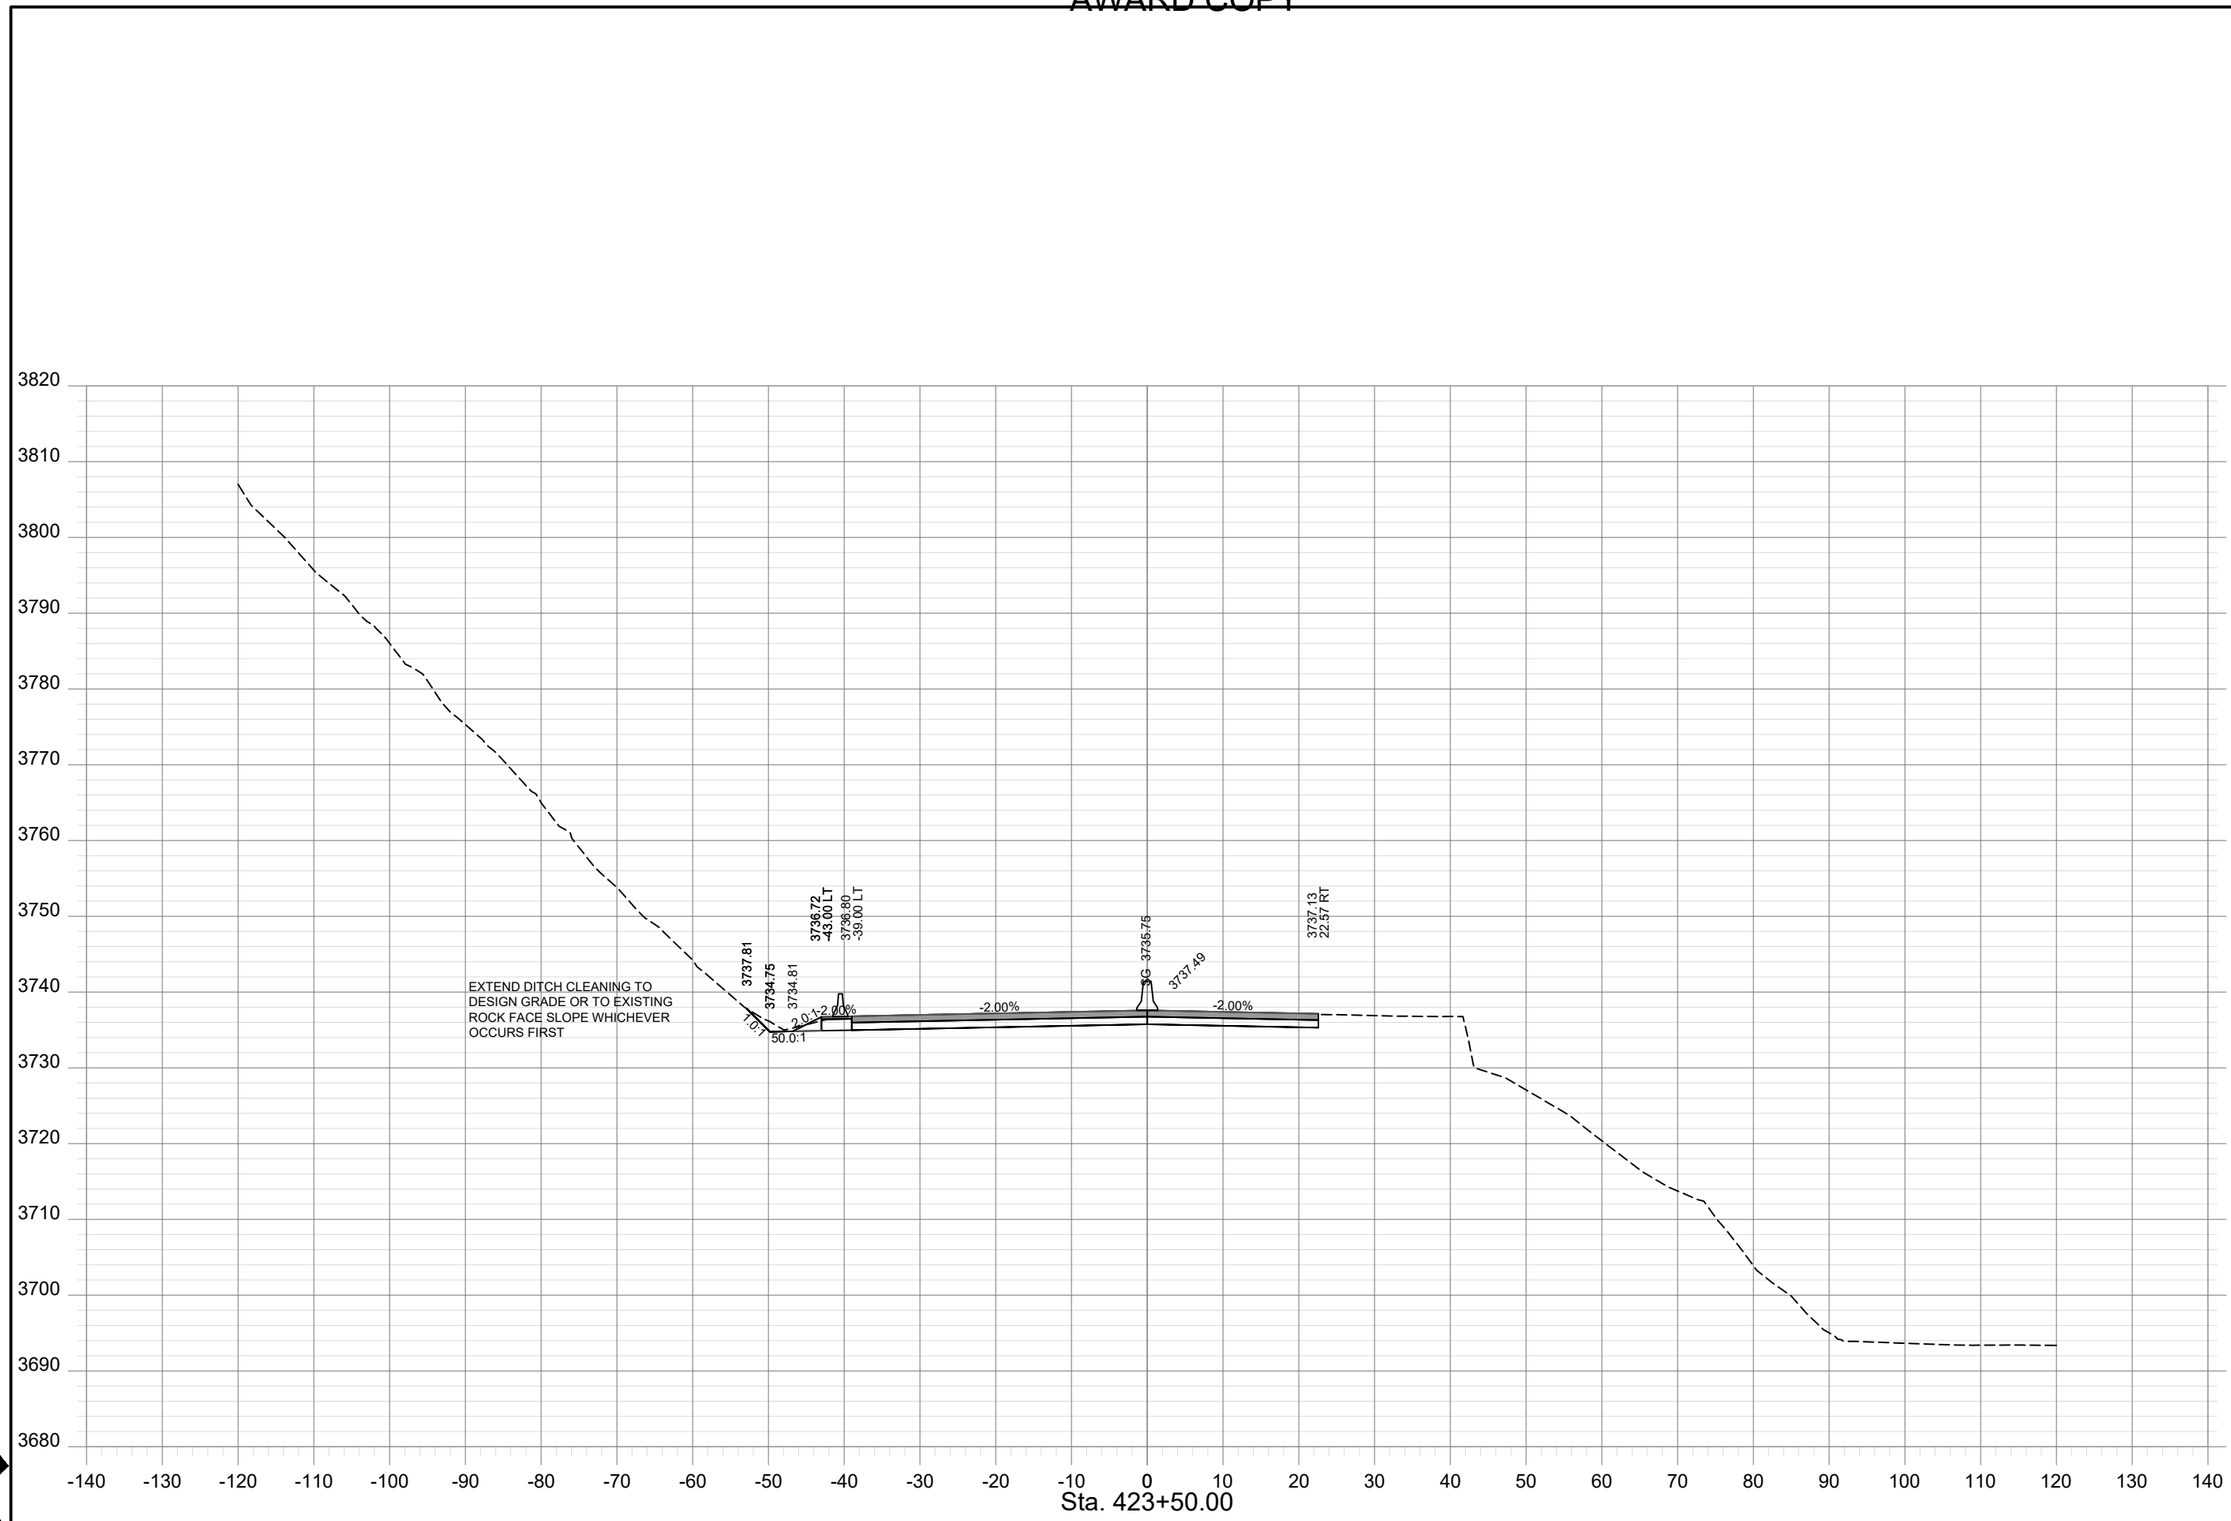

SHEET NO.
XS - 181

PROJECT NAME	TAFT - WEST			
COUNTY	MINERAL COUNTY			
PROJECT ID	IM-NHFP 90-1(228)3			
UPN	9487000			
CHECKED BY	LFISCHER	6/29/23		
REVIEWED BY	SMARSHALL	6/29/23		
DESIGNED BY	BJOHNSON	6/29/23		

MONTANA
Department of Transportation


ROAD PLANS

12/21/2023 10:26 AM

9487000RDLAYZ23.DWG

HDR

AWARD COPY

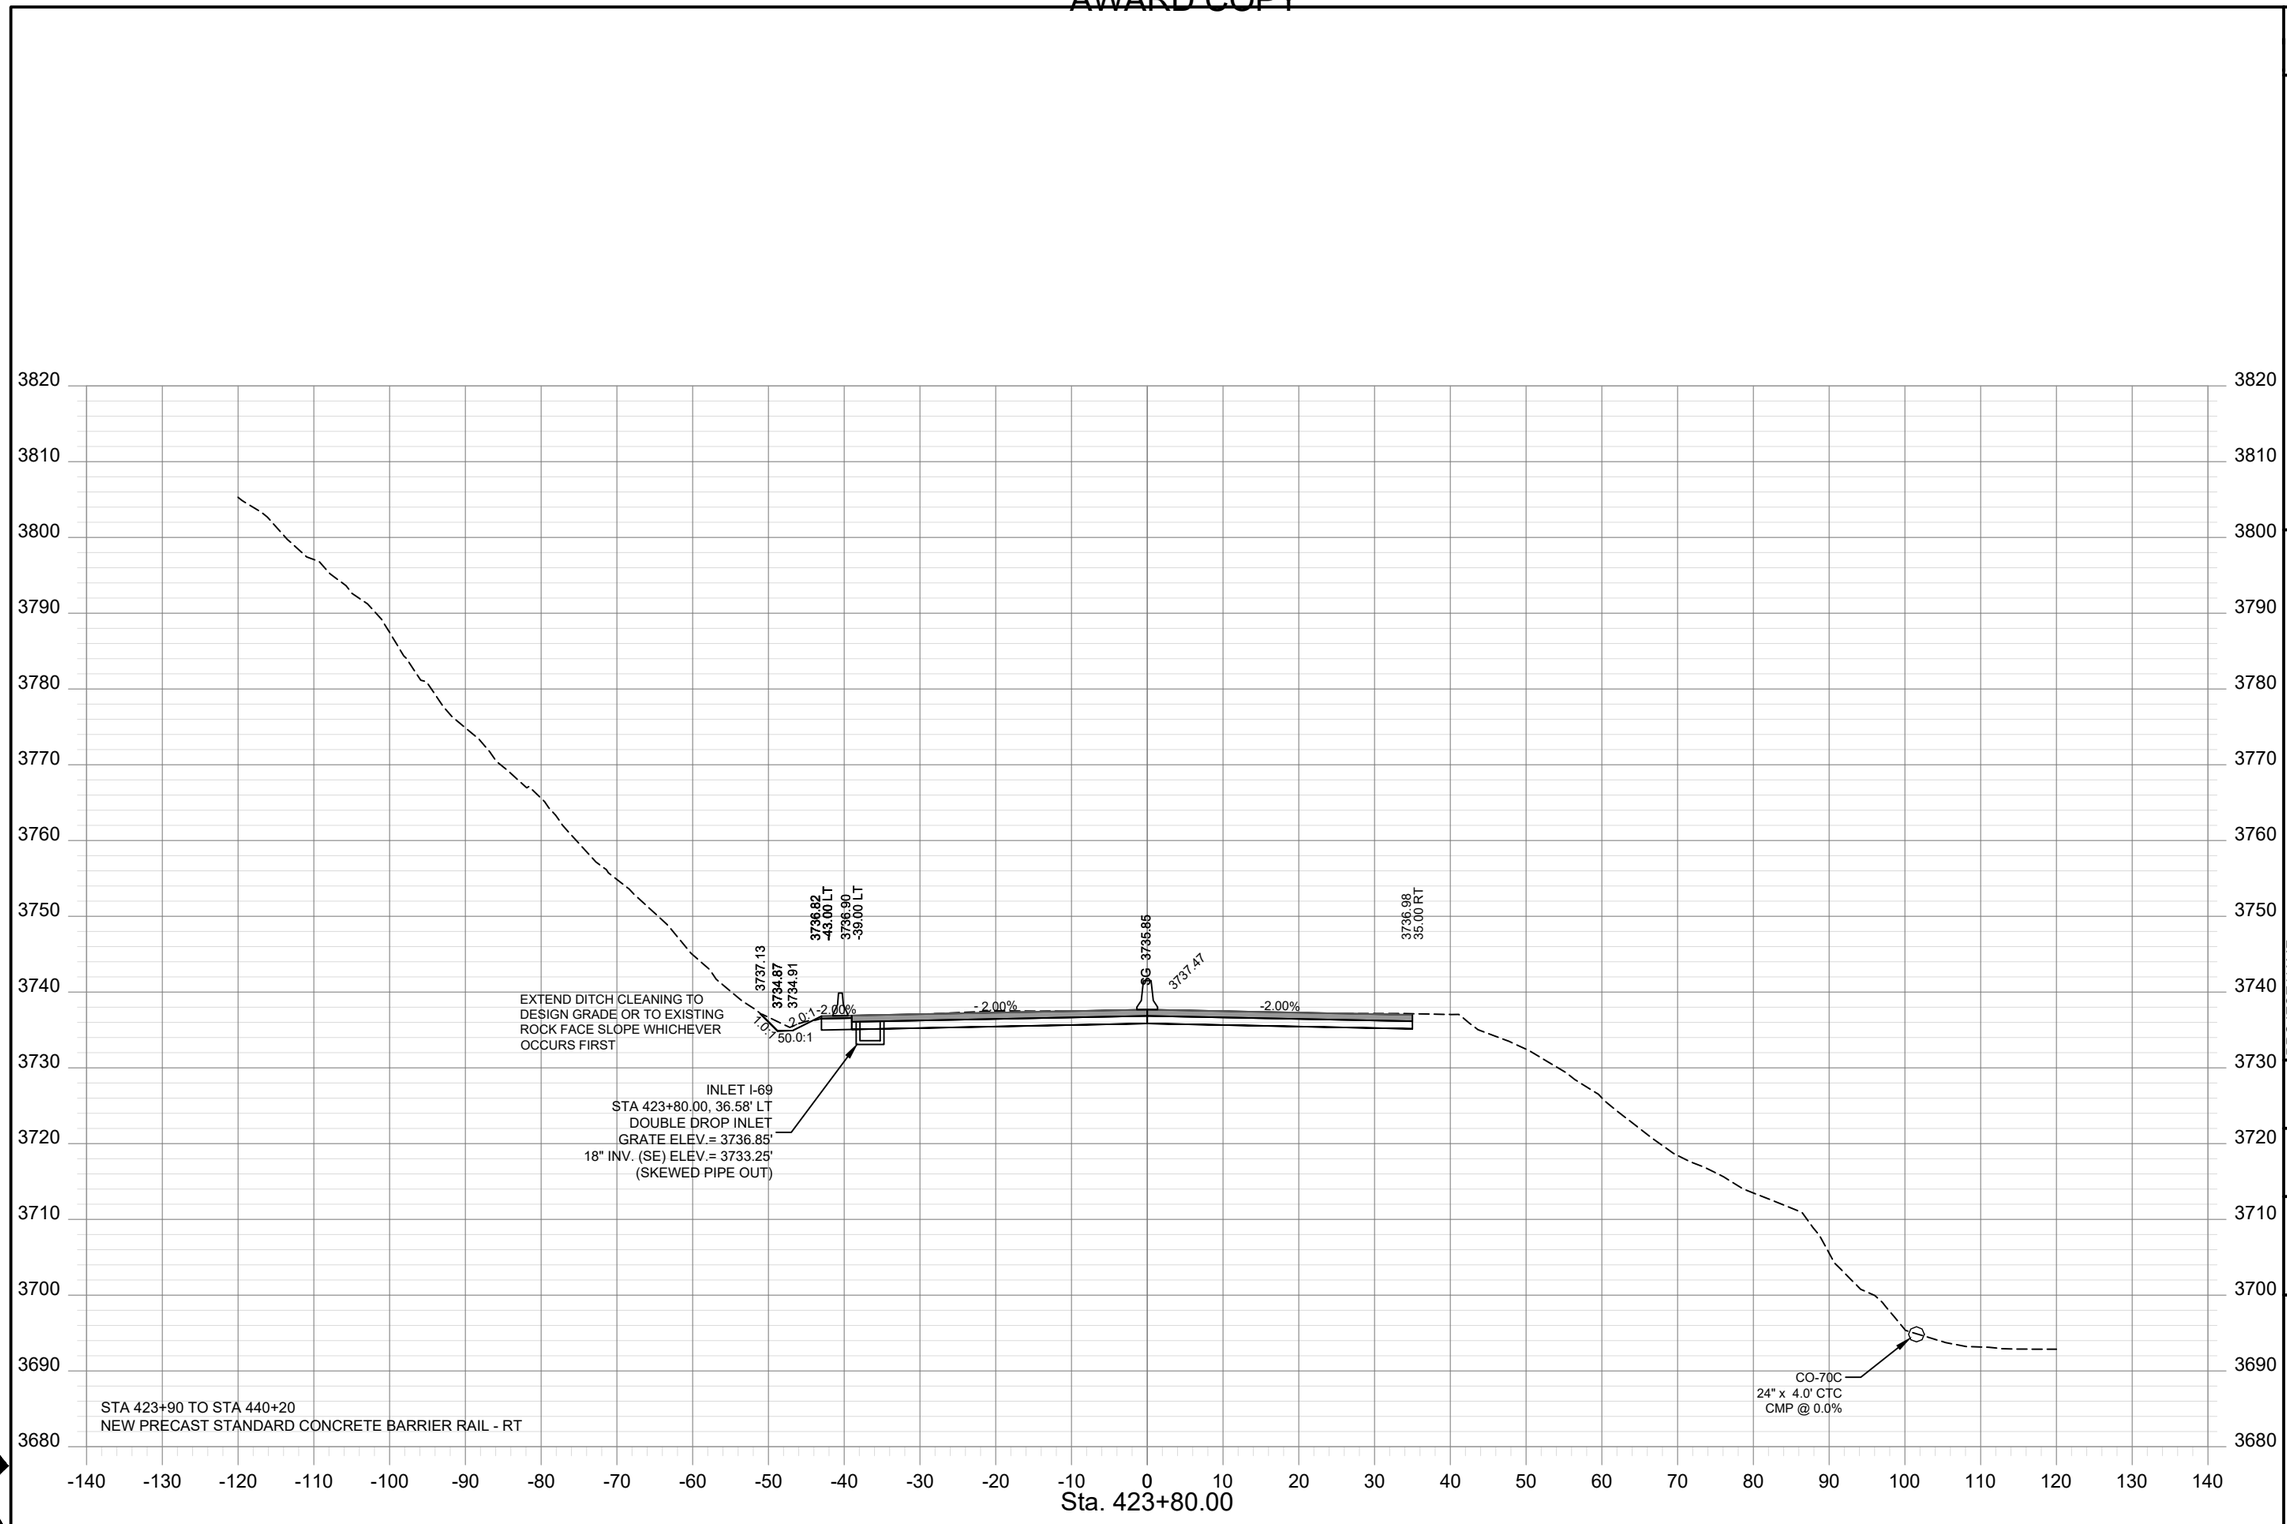

SHEET NO.
XS - 182

PROJECT NAME	TAFT - WEST		
COUNTY	MINERAL COUNTY		
PROJECT ID	IM-NHFP 90-1(228)3		
UPN	9487000		
CHECKED BY	LFISCHER	6/29/23	
REVIEWED BY	SMARSHALL	6/29/23	
DESIGNED BY	BJOHNSON	6/29/23	

9487000RDLAYZ23.DWG


MONTANA
Department of Transportation

ROAD PLANS

12/22/2023 2:48 PM

HDR

AWARD COPY

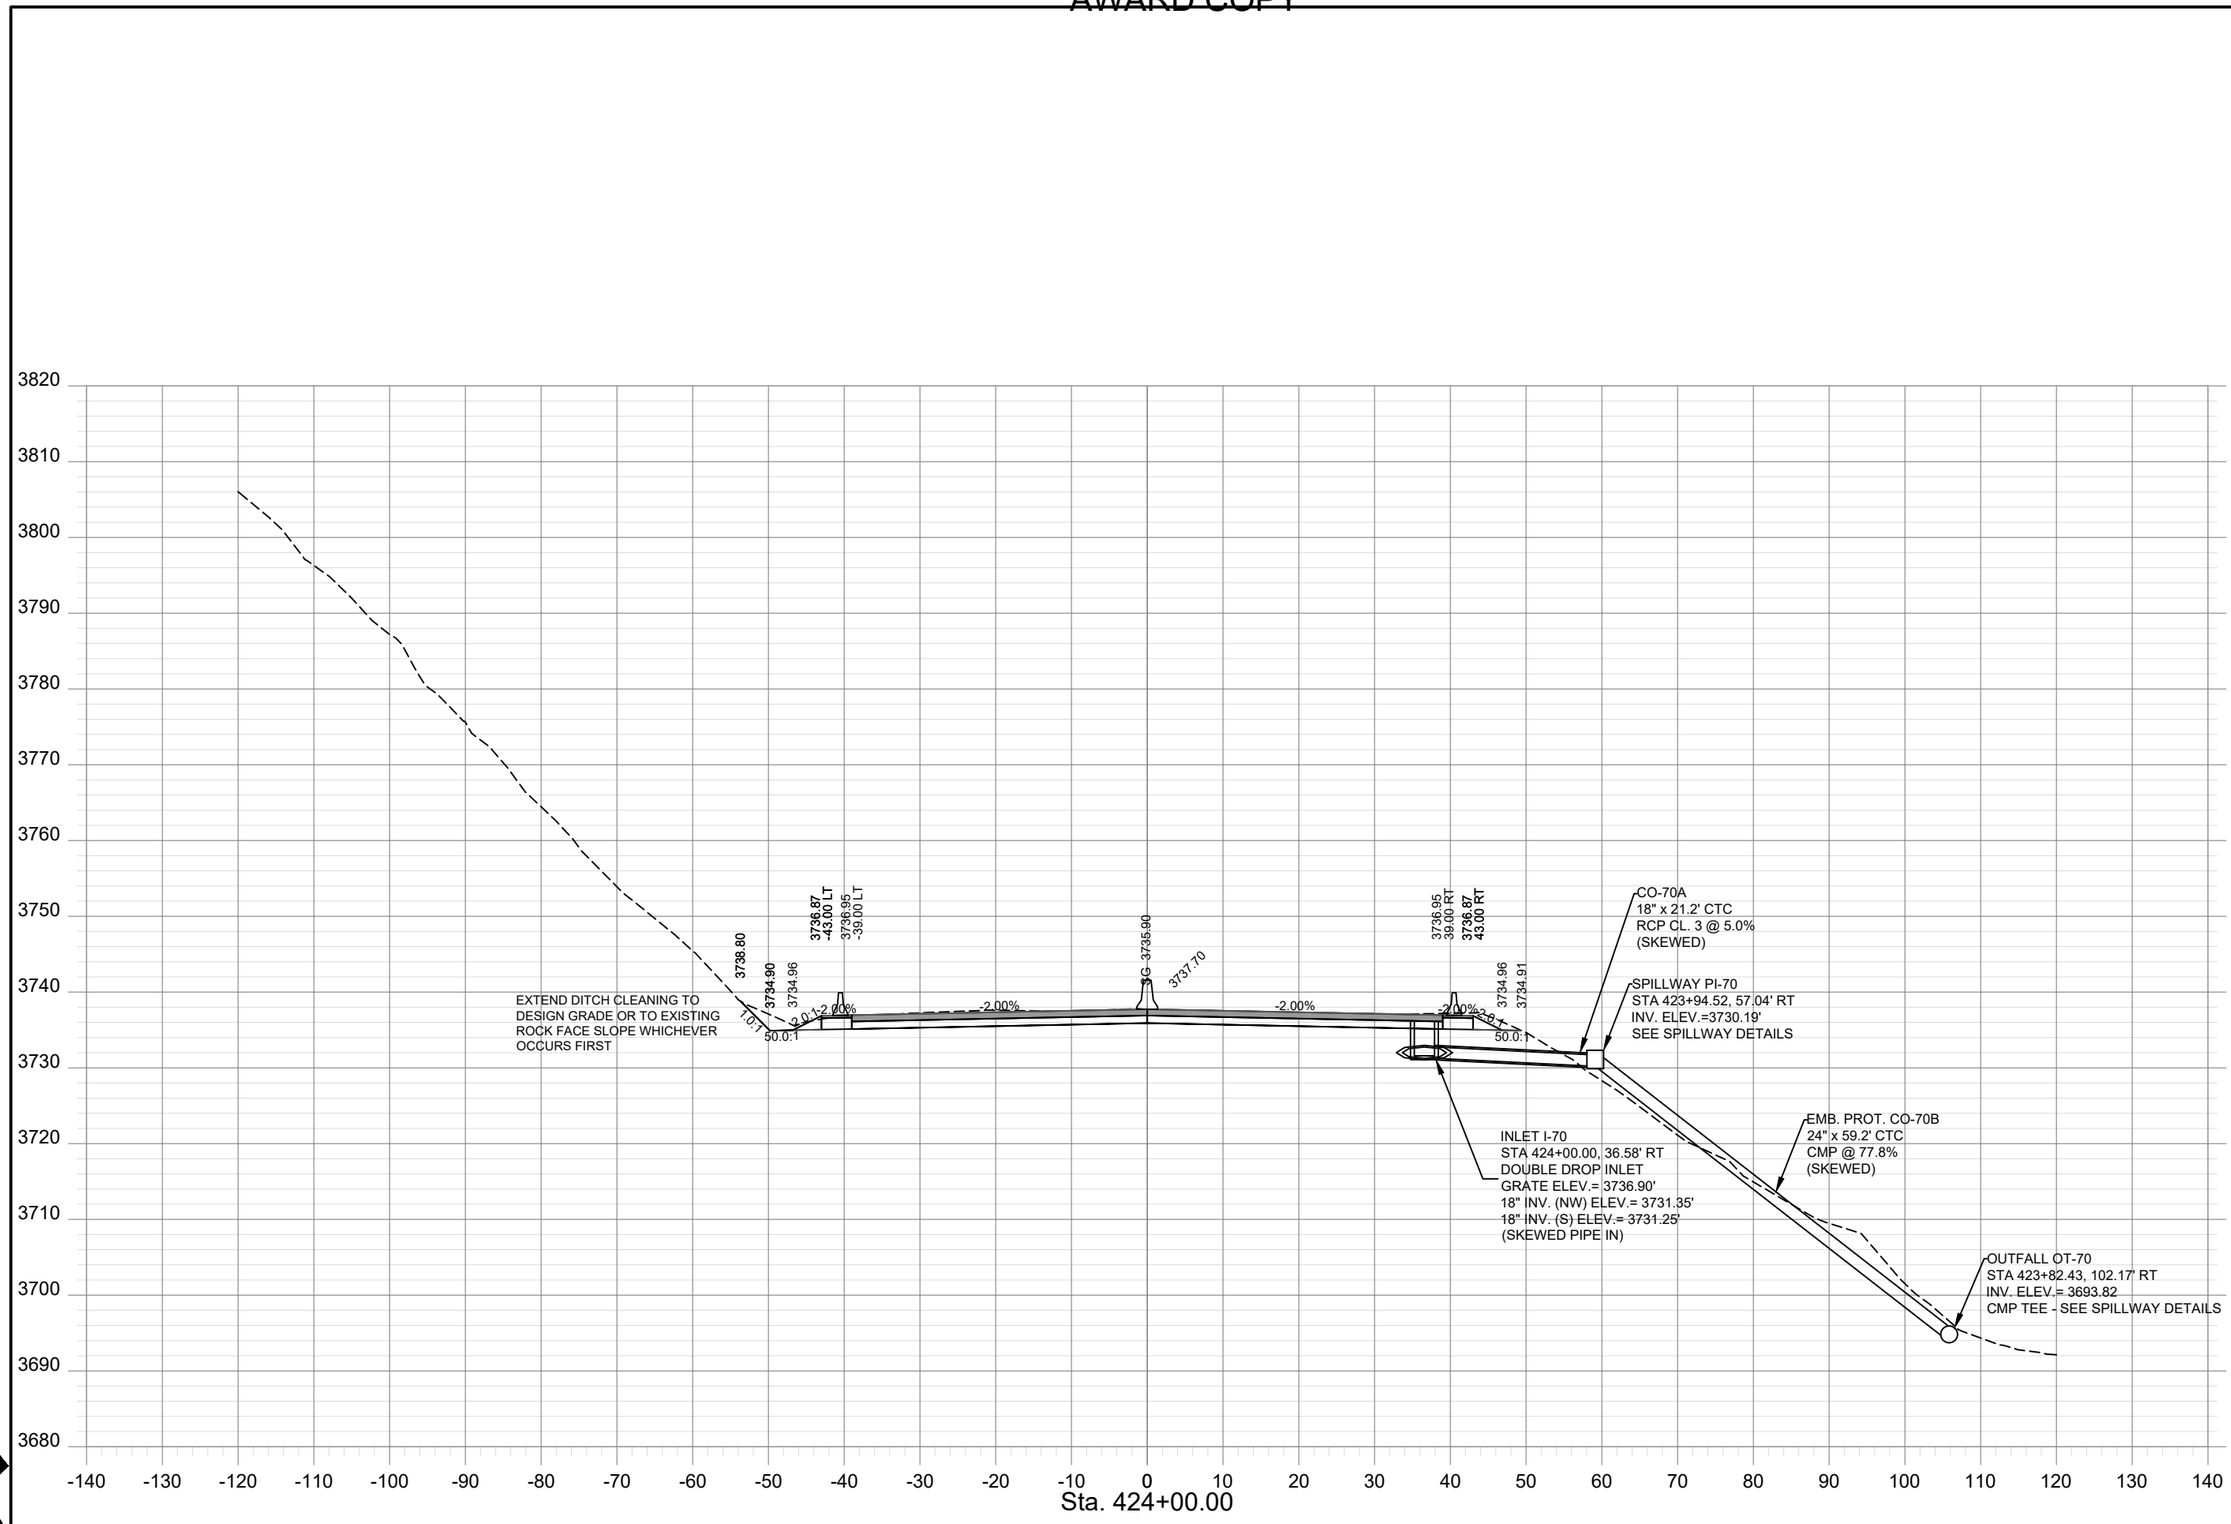

SHEET NO.
XS - 183

PROJECT NAME	TAFT - WEST			
COUNTY	MINERAL COUNTY			
PROJECT ID	IM-NHFP 90-1(228)3			
UPN	9487000			
		6/29/23	LFISCHER	CHECKED BY
		6/29/23	SMARSHALL	REVIEWED BY
		6/29/23	BJOHNSON	DESIGNED BY

9487000RDLAYZ23.DWG


MONTANA
Department of Transportation

ROAD PLANS

12/22/2023 2:48 PM

HDR

AWARD COPY

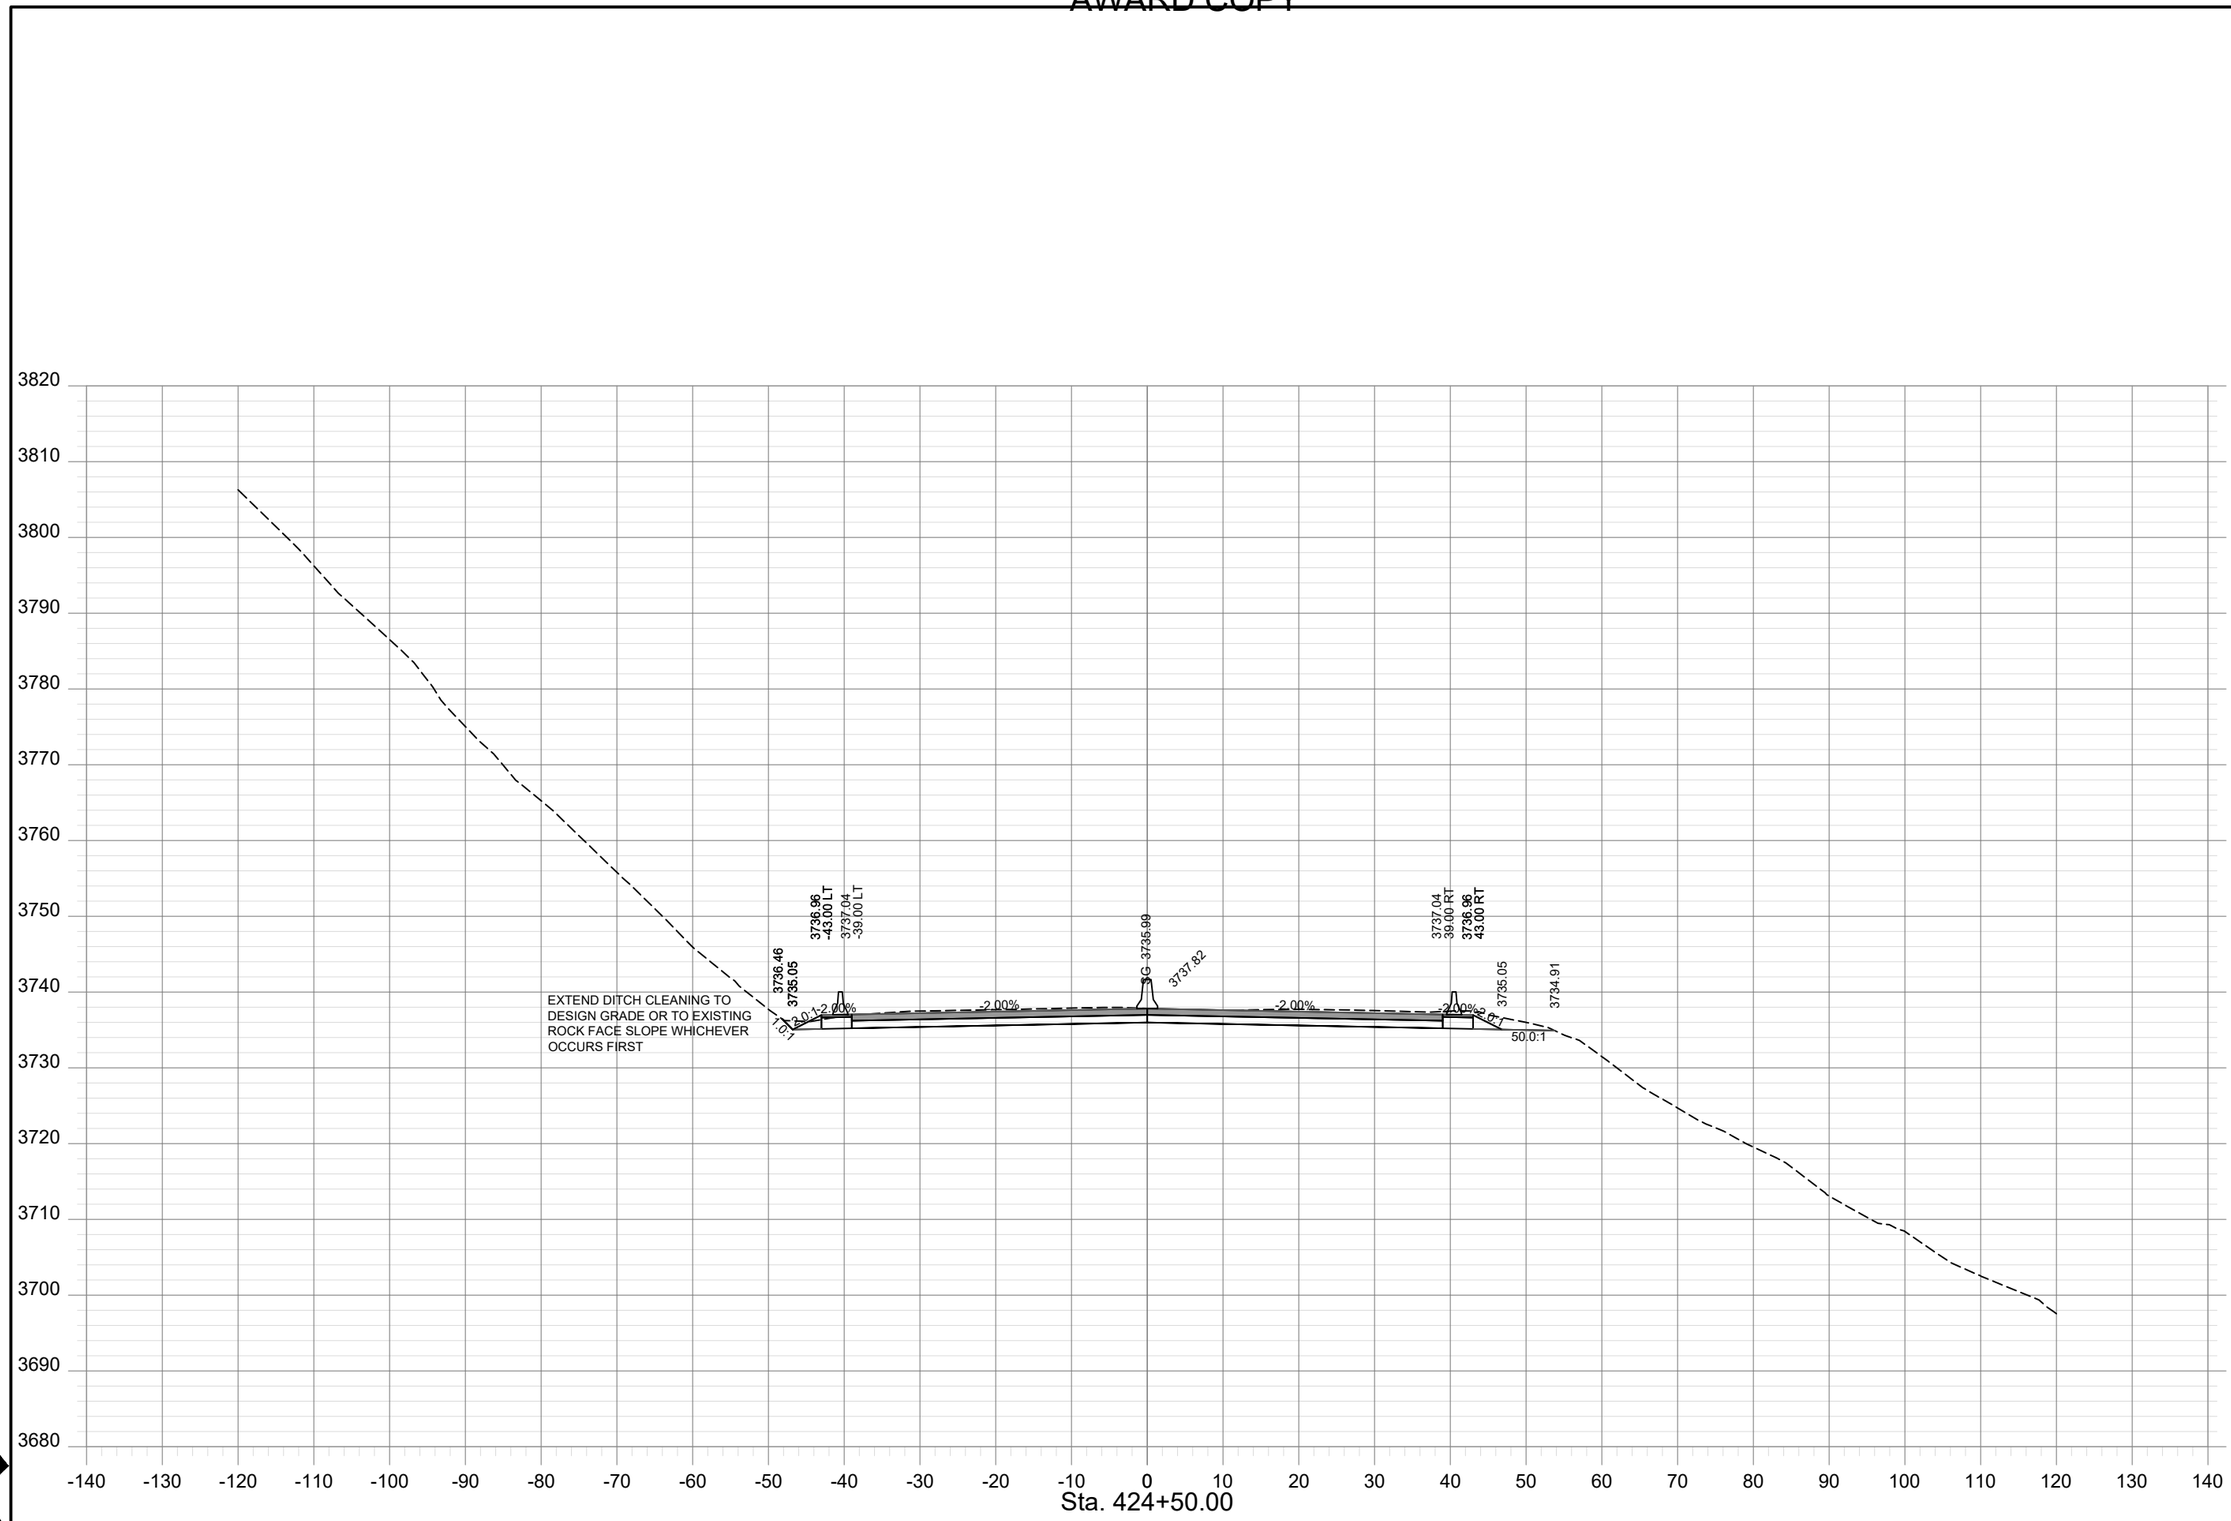

SHEET NO.
XS - 184

PROJECT NAME	TAFT - WEST		
COUNTY	MINERAL COUNTY		
PROJECT ID	IM-NHFP 90-1(228)3		
UPN	9487000		
CHECKED BY	LFISCHER	6/29/23	
REVIEWED BY	SMARSHALL	6/29/23	
DESIGNED BY	BJOHNSON	6/29/23	

MONTANA
Department of Transportation


ROAD PLANS

12/21/2023 10:26 AM

9487000RDLAYZ23.DWG

HDR

AWARD COPY

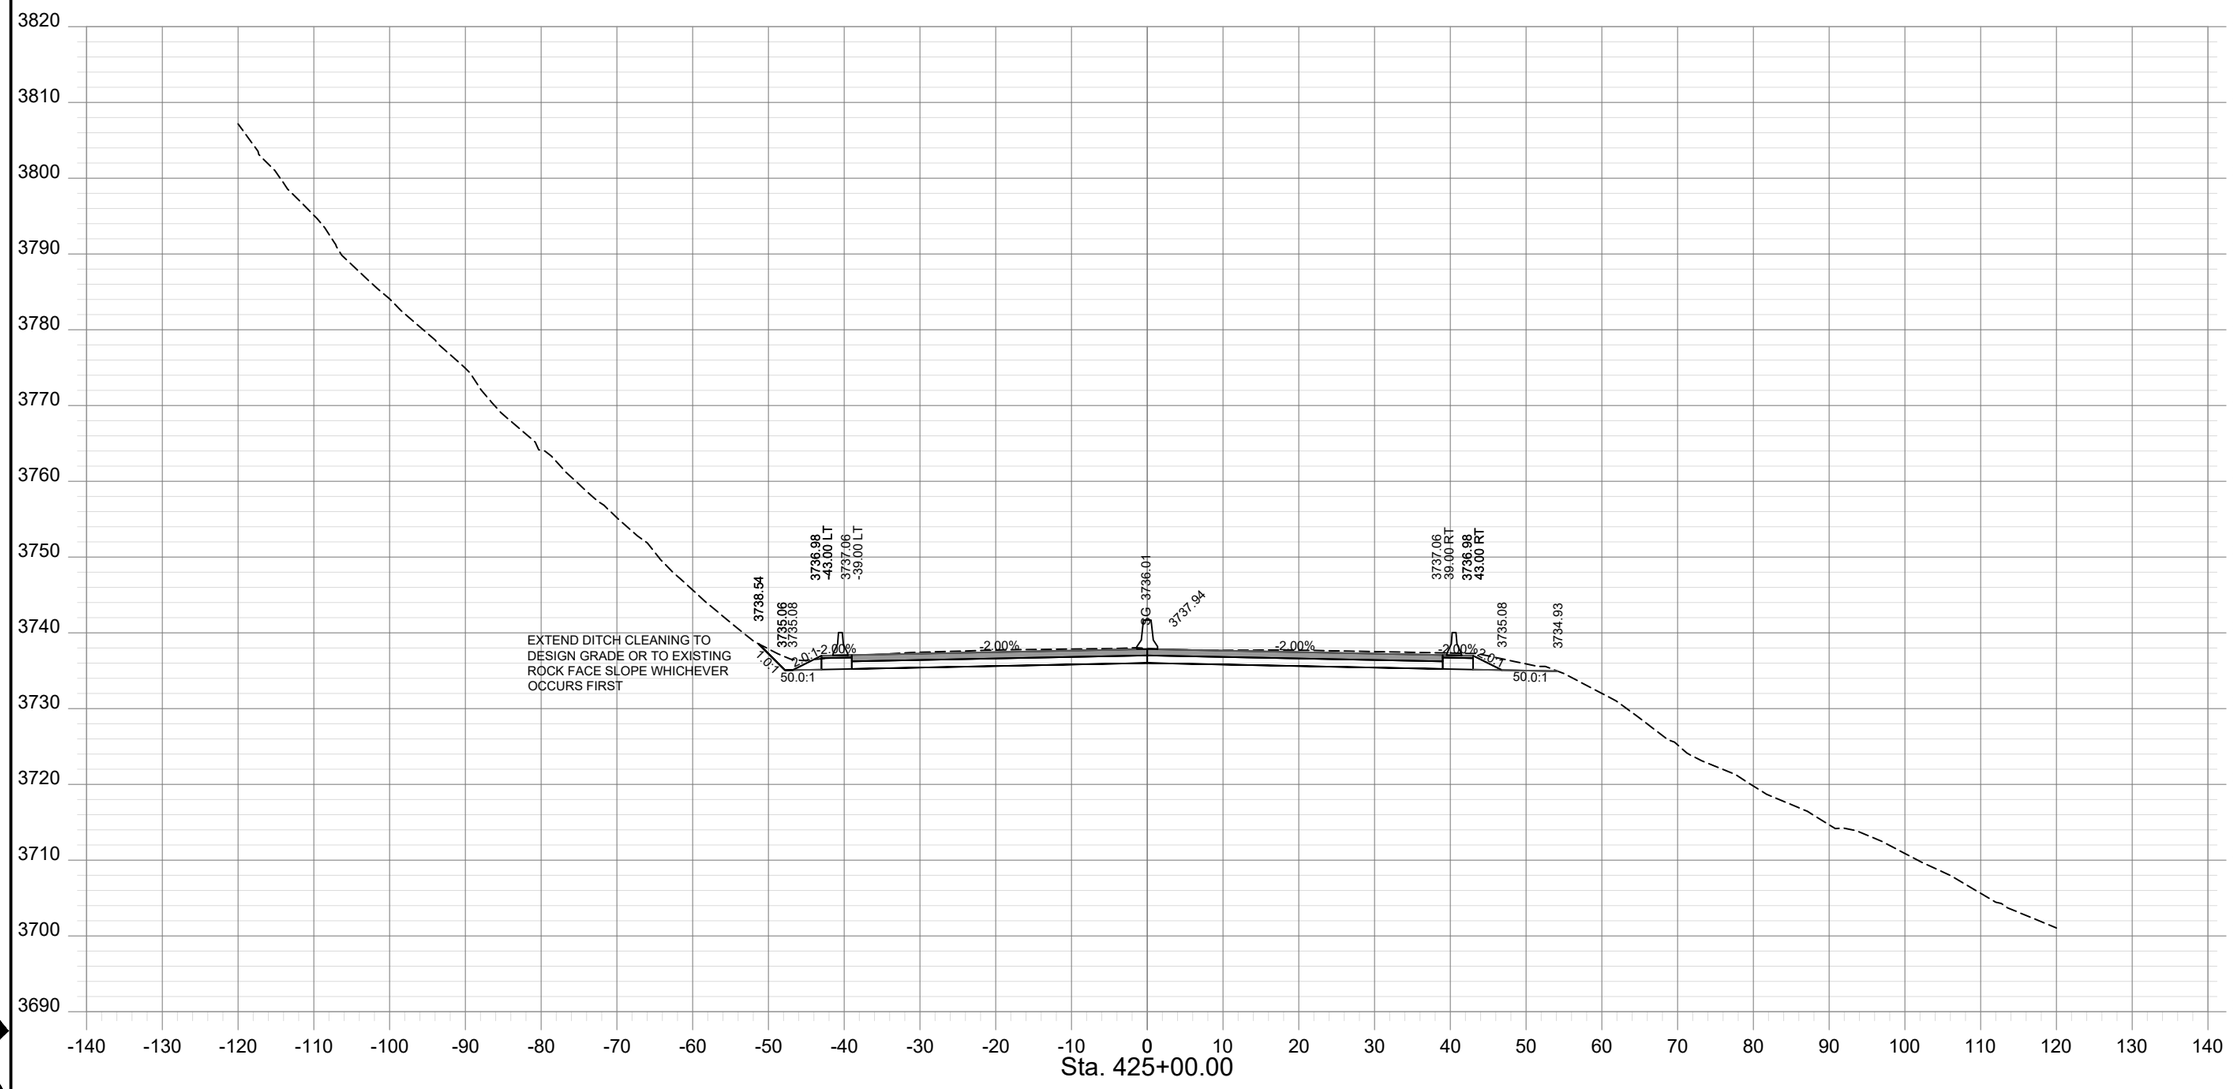

SHEET NO.
XS - 185

PROJECT NAME	TAFT - WEST		
COUNTY	MINERAL COUNTY		
PROJECT ID	IM-NHFP 90-1(228)3		
UPN	9487000		
CHECKED BY	LFISCHER	6/29/23	
REVIEWED BY	SMARSHALL	6/29/23	
DESIGNED BY	BJOHNSON	6/29/23	

MONTANA
Department of Transportation


ROAD PLANS

12/21/2023 10:26 AM

9487000RDLAYZ24.DWG

HDR

AWARD COPY

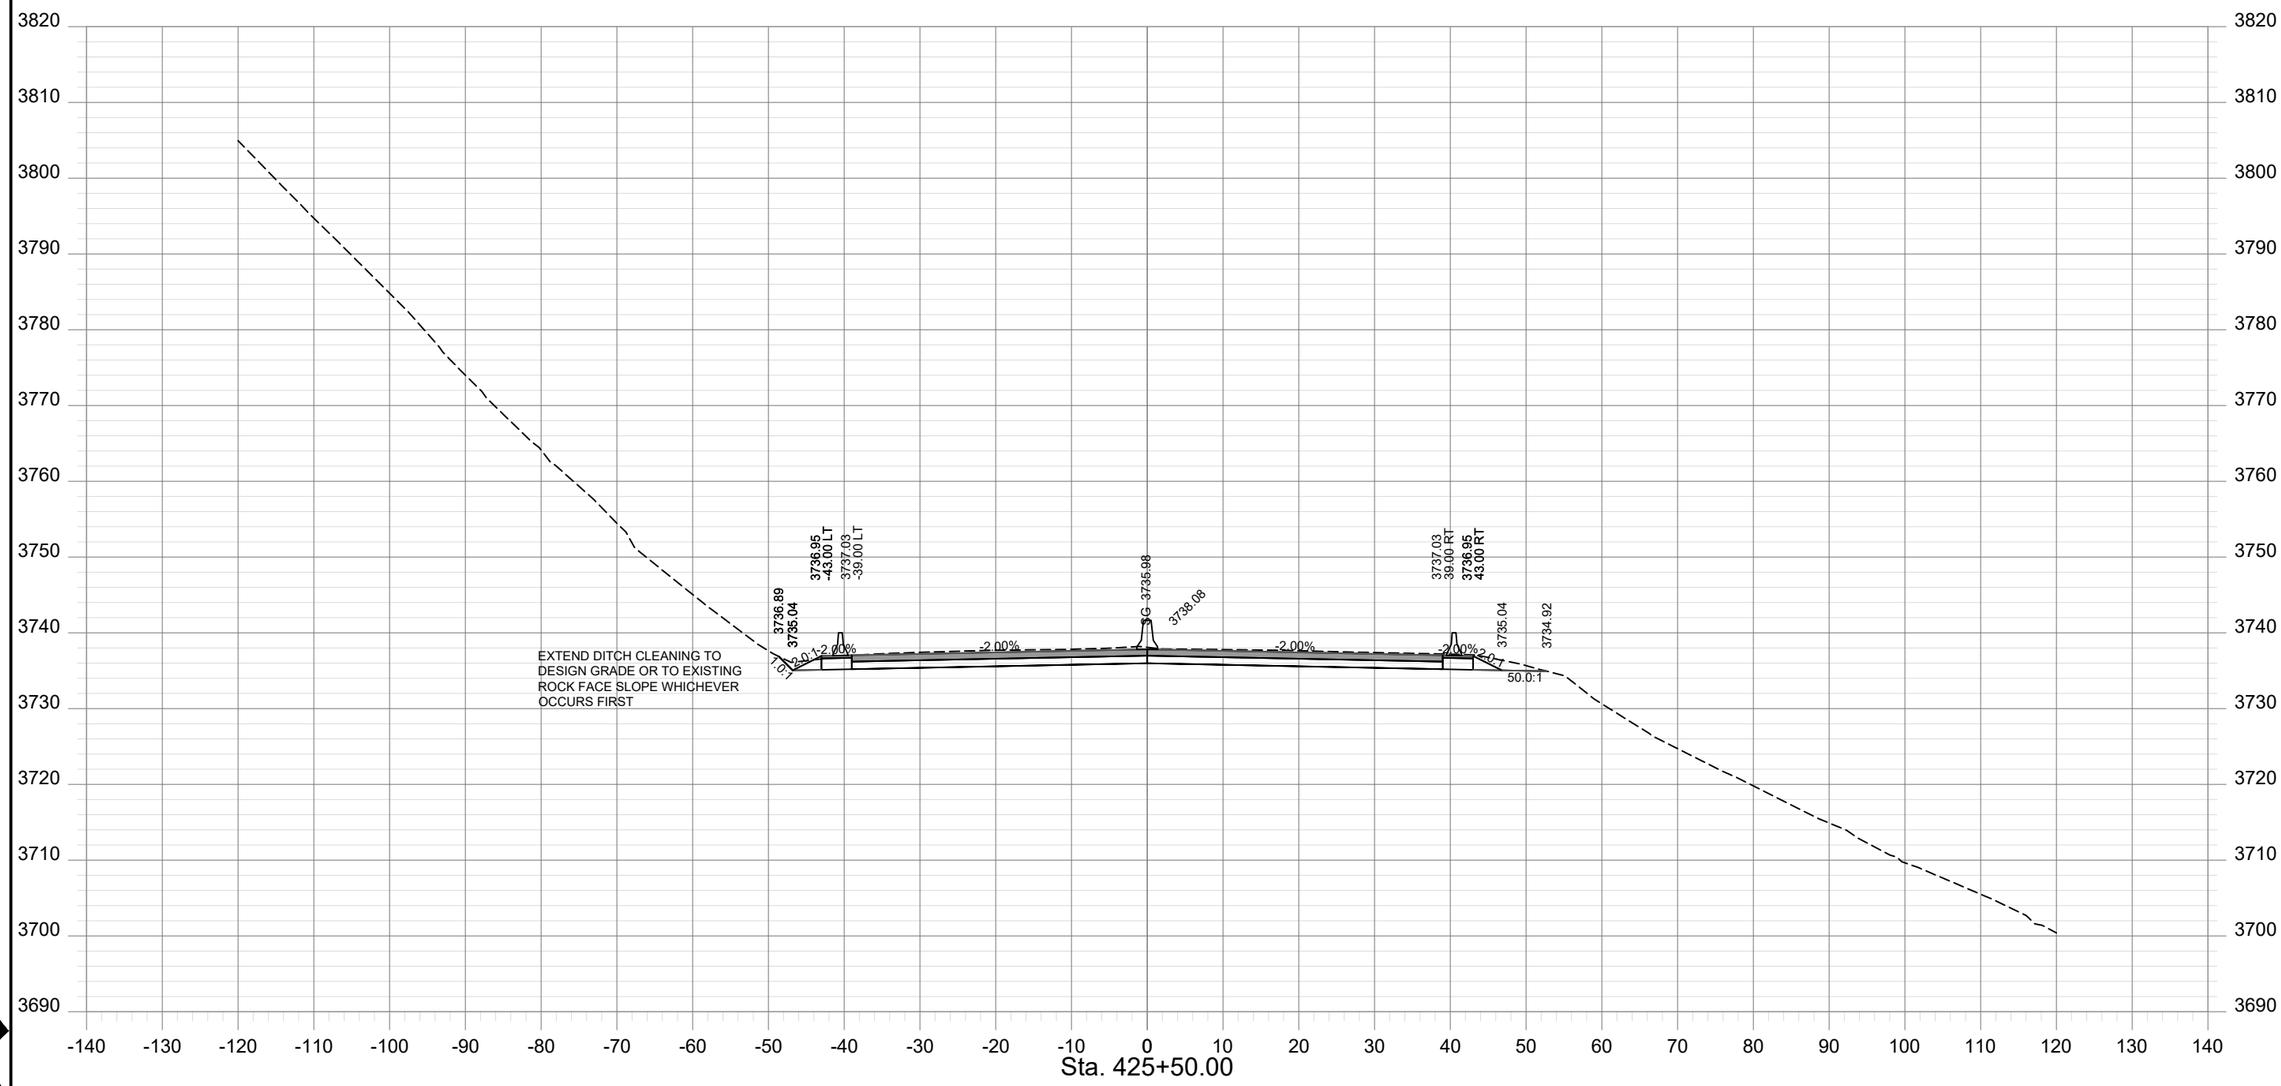

SHEET NO.
XS - 186

PROJECT NAME	TAFT - WEST		
COUNTY	MINERAL COUNTY		
PROJECT ID	IM-NHFP 90-1(228)3		
UPN	9487000		
CHECKED BY	LFISCHER	6/29/23	
REVIEWED BY	SMARSHALL	6/29/23	
DESIGNED BY	BJOHNSON	6/29/23	

MONTANA
Department of Transportation


ROAD PLANS

12/21/2023 10:26 AM

9487000RDLAYZ24.DWG

HDR

AWARD COPY

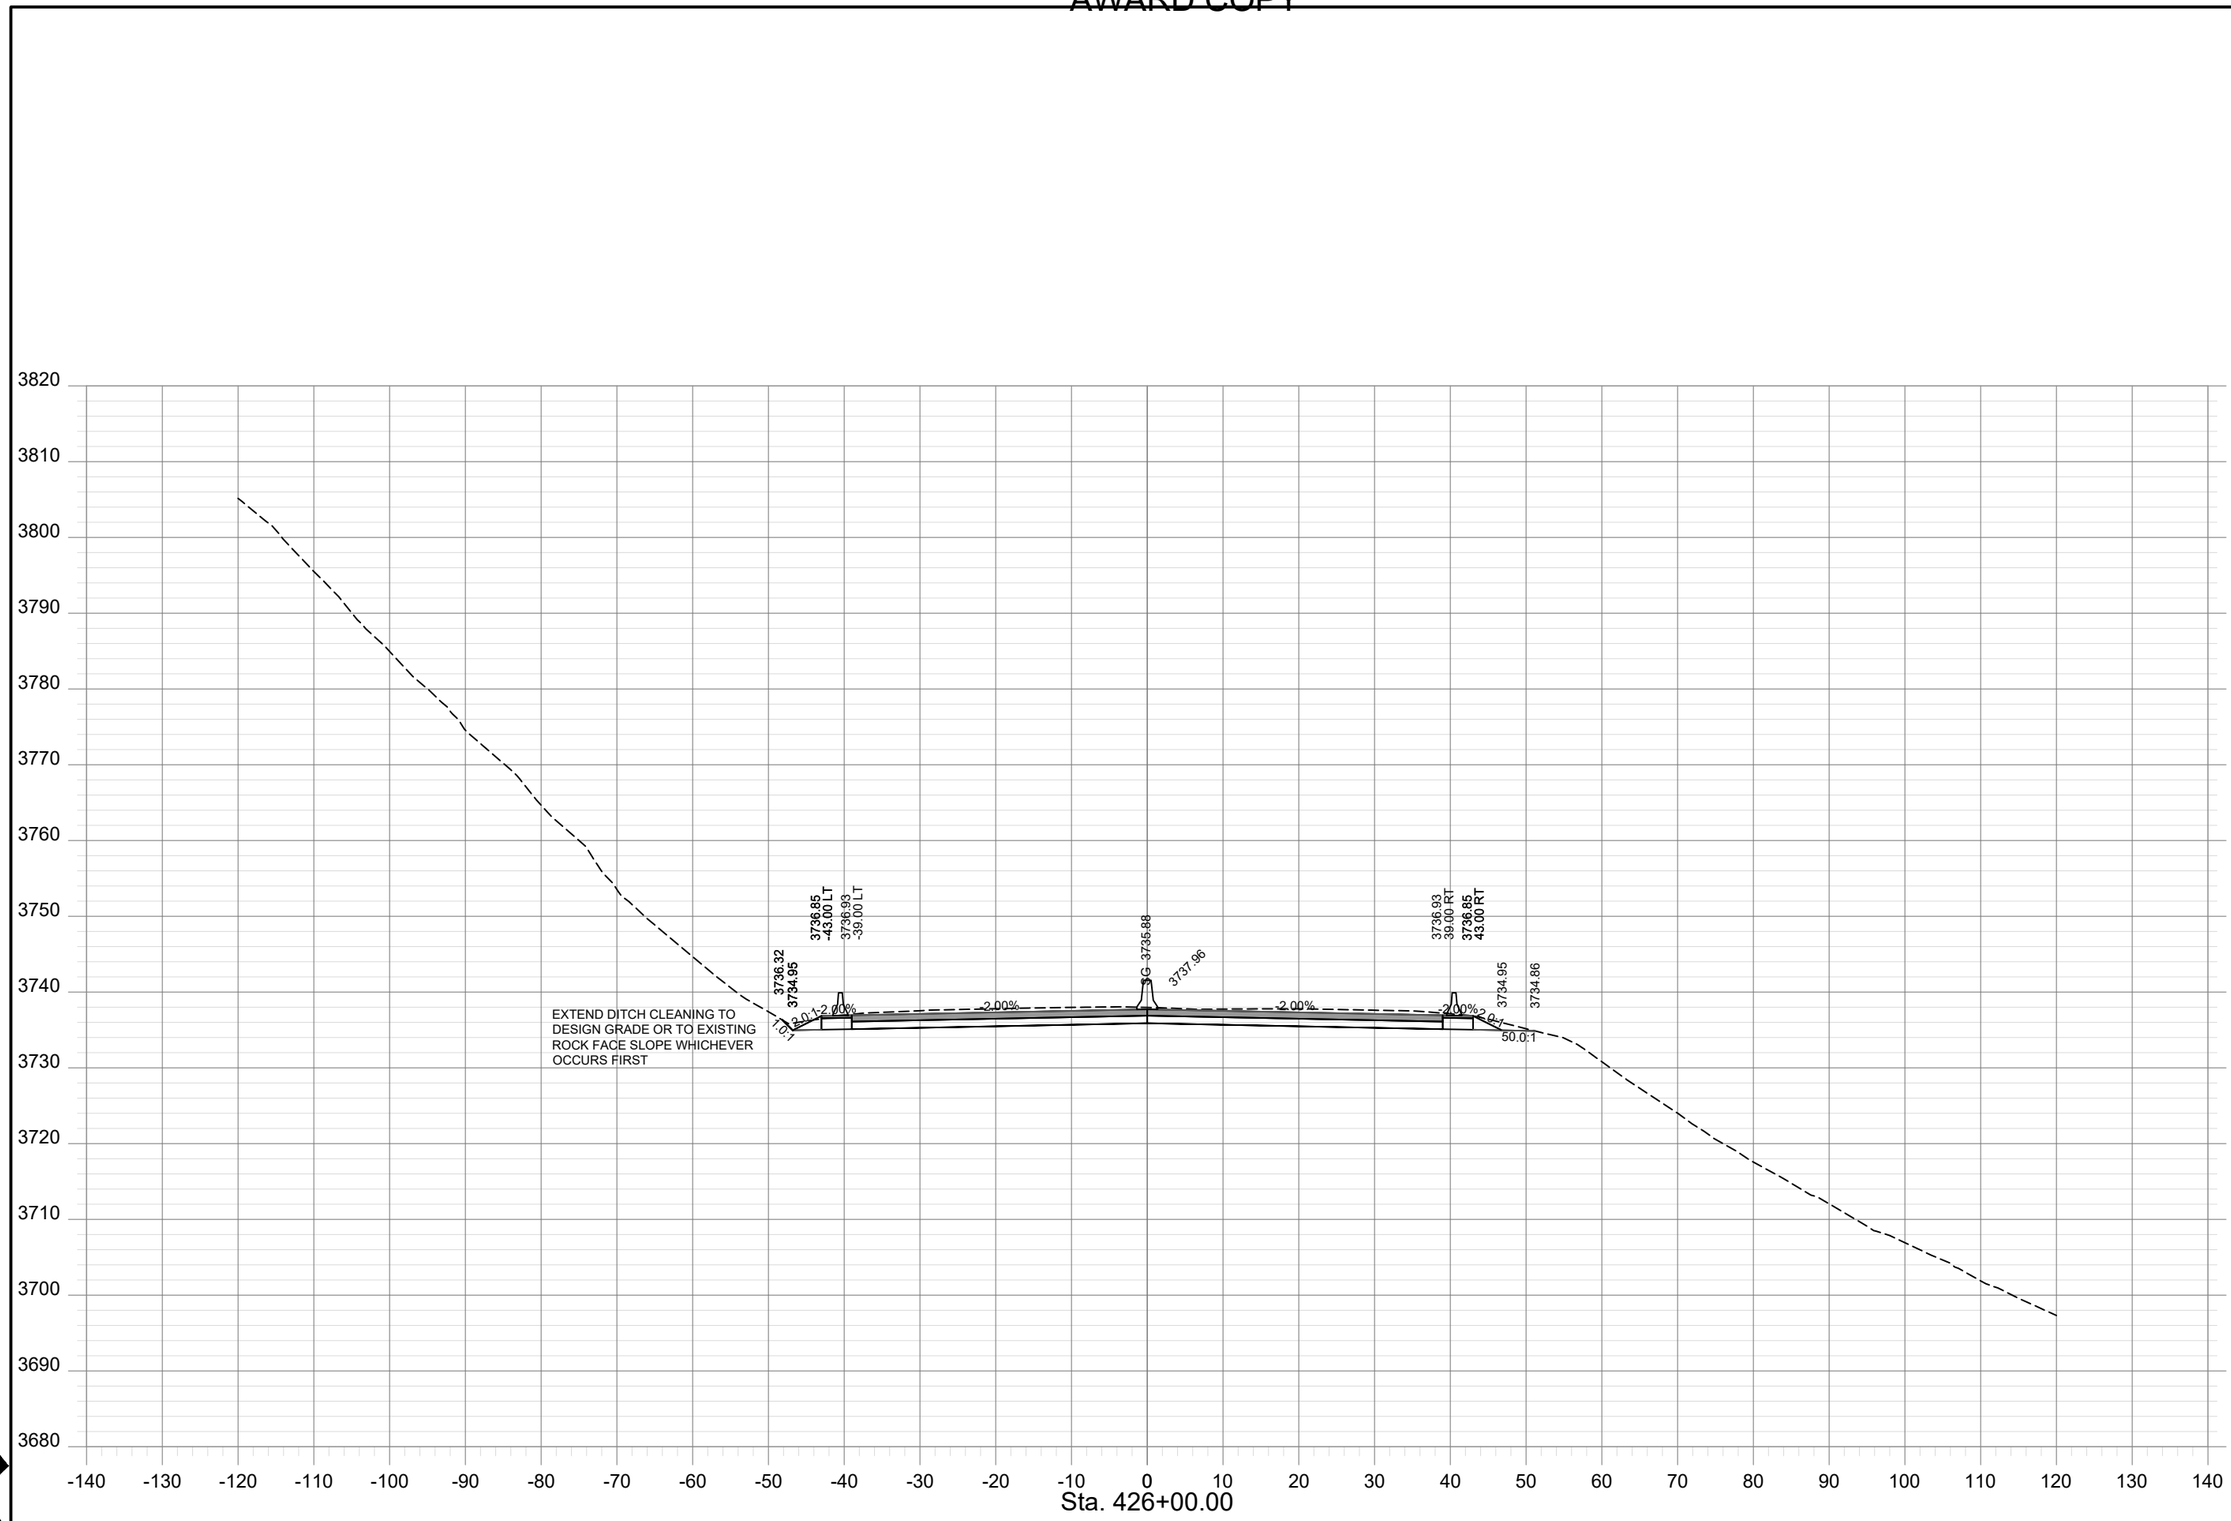

SHEET NO.
XS - 187

PROJECT NAME	TAFT - WEST		
COUNTY	MINERAL COUNTY		
PROJECT ID	IM-NHFP 90-1(228)3		
UPN	9487000		
CHECKED BY	LFISCHER	6/29/23	
REVIEWED BY	SMARSHALL	6/29/23	
DESIGNED BY	BJOHNSON	6/29/23	

MONTANA
Department of Transportation


ROAD PLANS

12/21/2023 10:26 AM

9487000RDLAYZ24.DWG

HDR

AWARD COPY

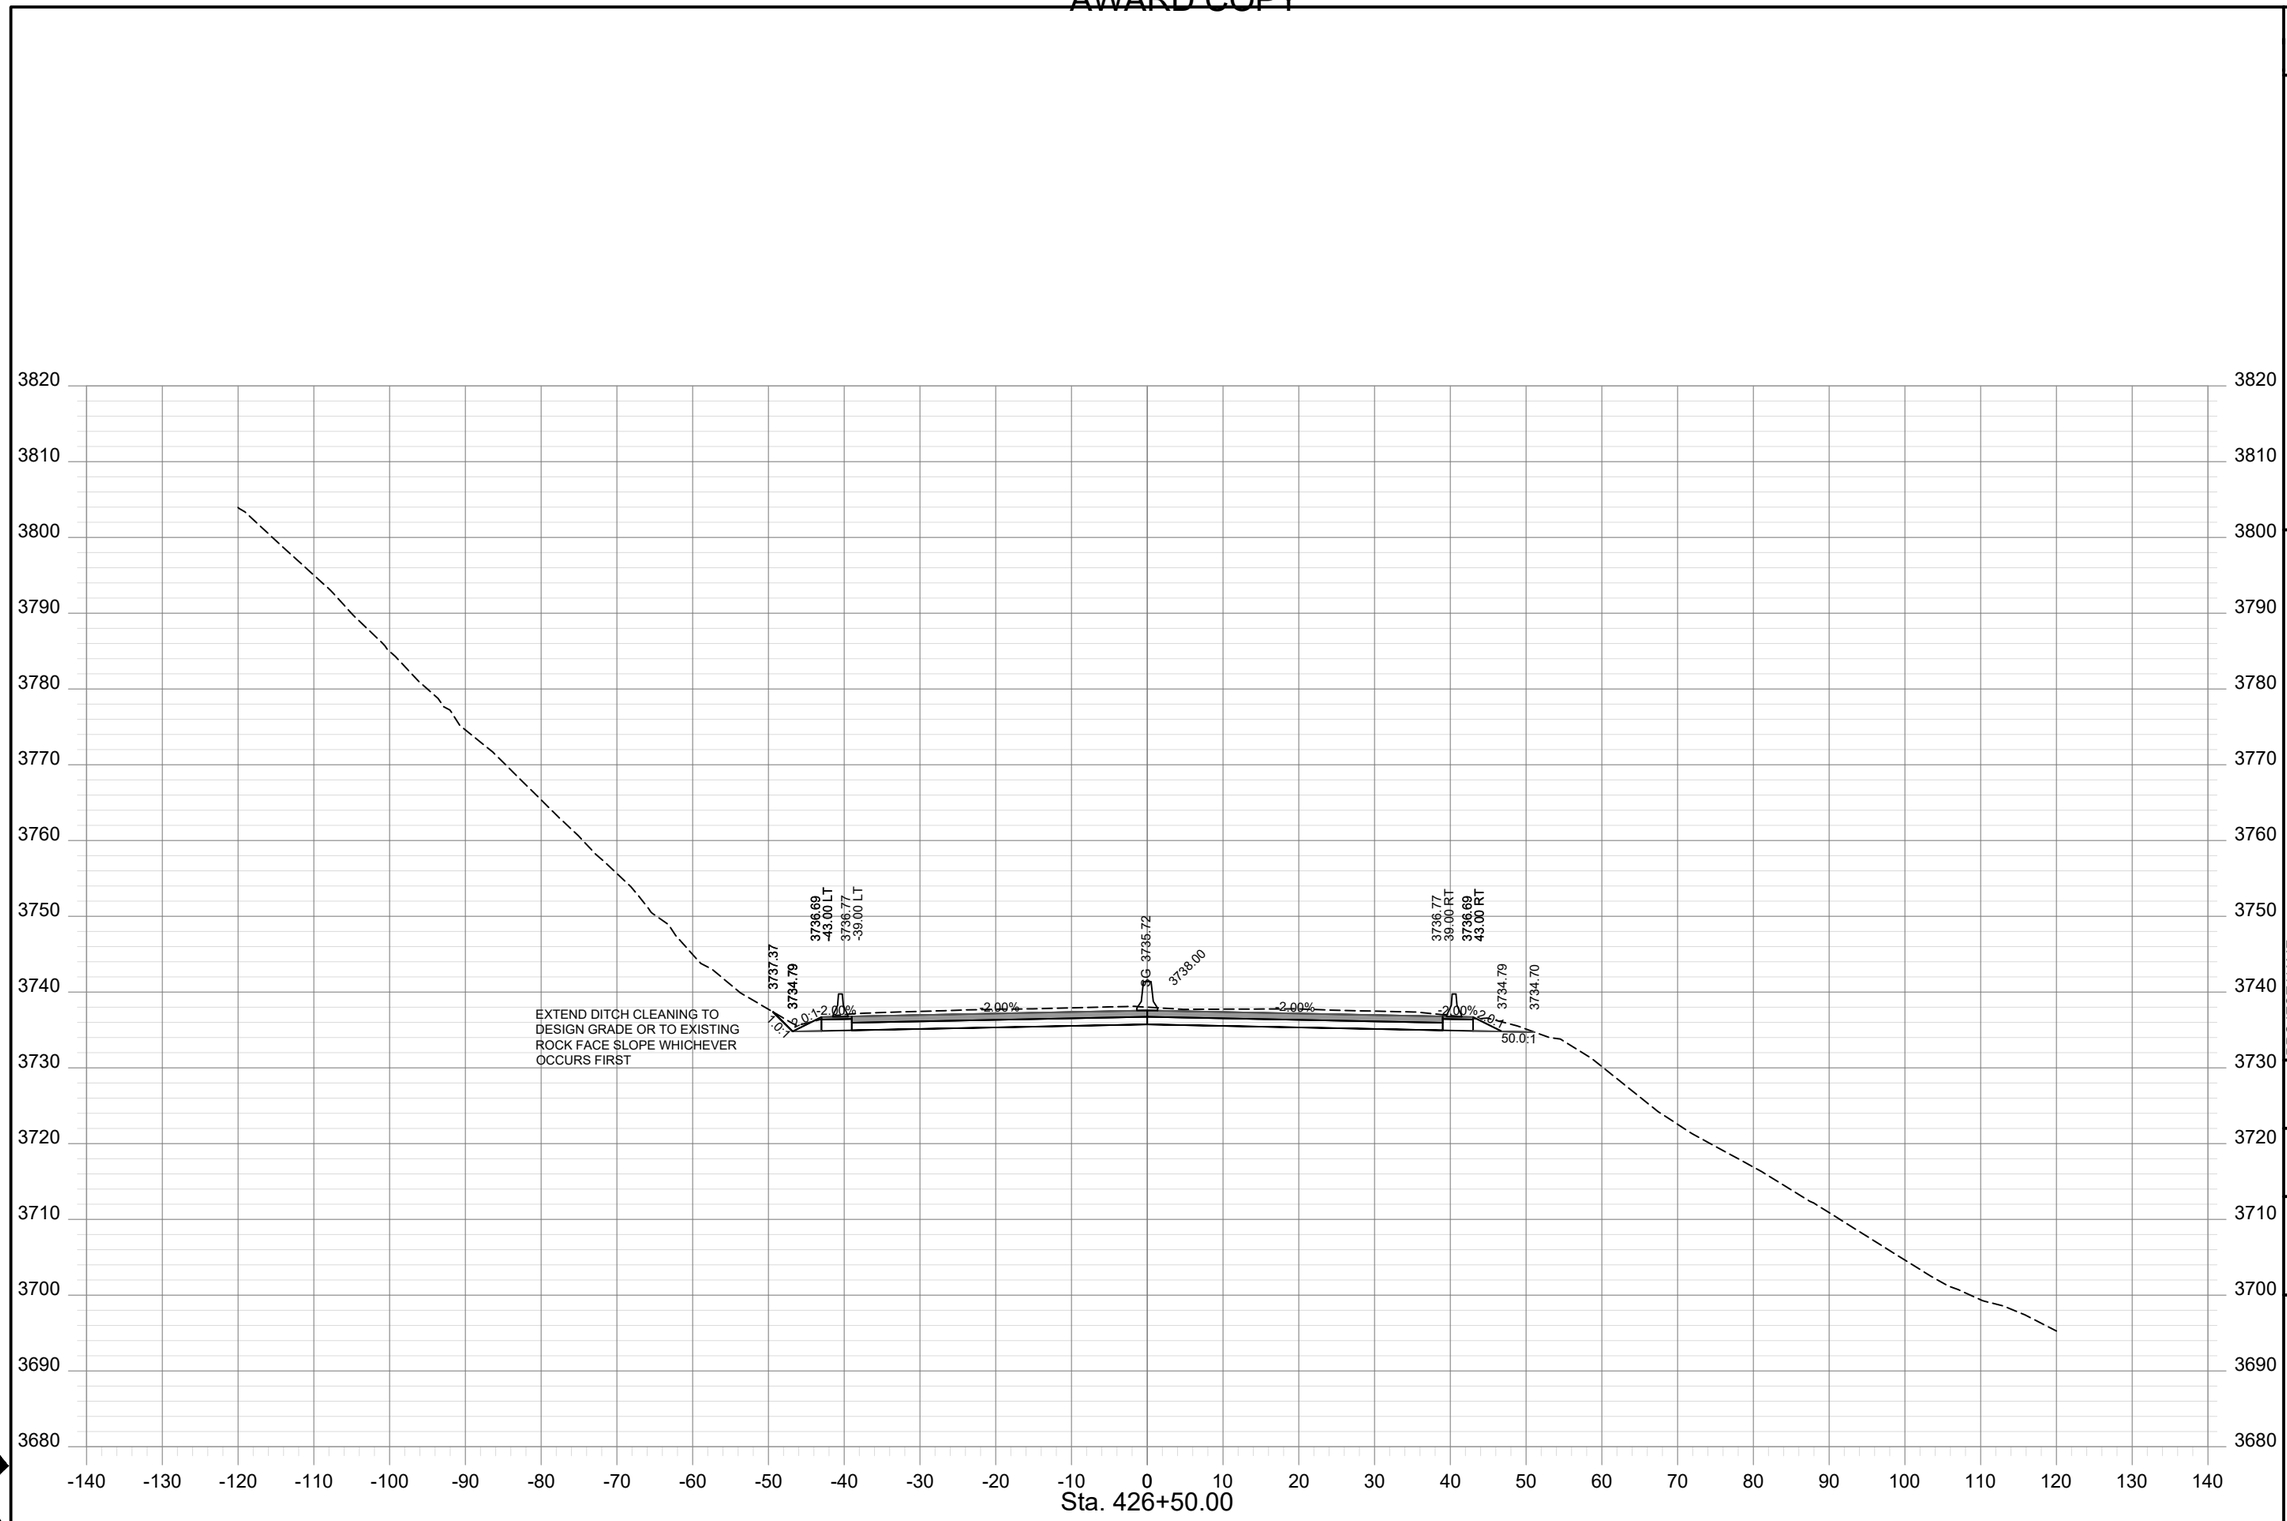

SHEET NO.
XS - 188

PROJECT NAME	TAFT - WEST
COUNTY	MINERAL COUNTY
PROJECT ID	IM-NHFP 90-1(228)3
UPN	9487000

CHECKED BY	LFISCHER	6/29/23	
REVIEWED BY	SMARSHALL	6/29/23	
DESIGNED BY	BJOHNSON	6/29/23	

MONTANA
Department of Transportation


ROAD PLANS

12/21/2023 10:26 AM

9487000RDLAYZ24.DWG

HDR

AWARD COPY

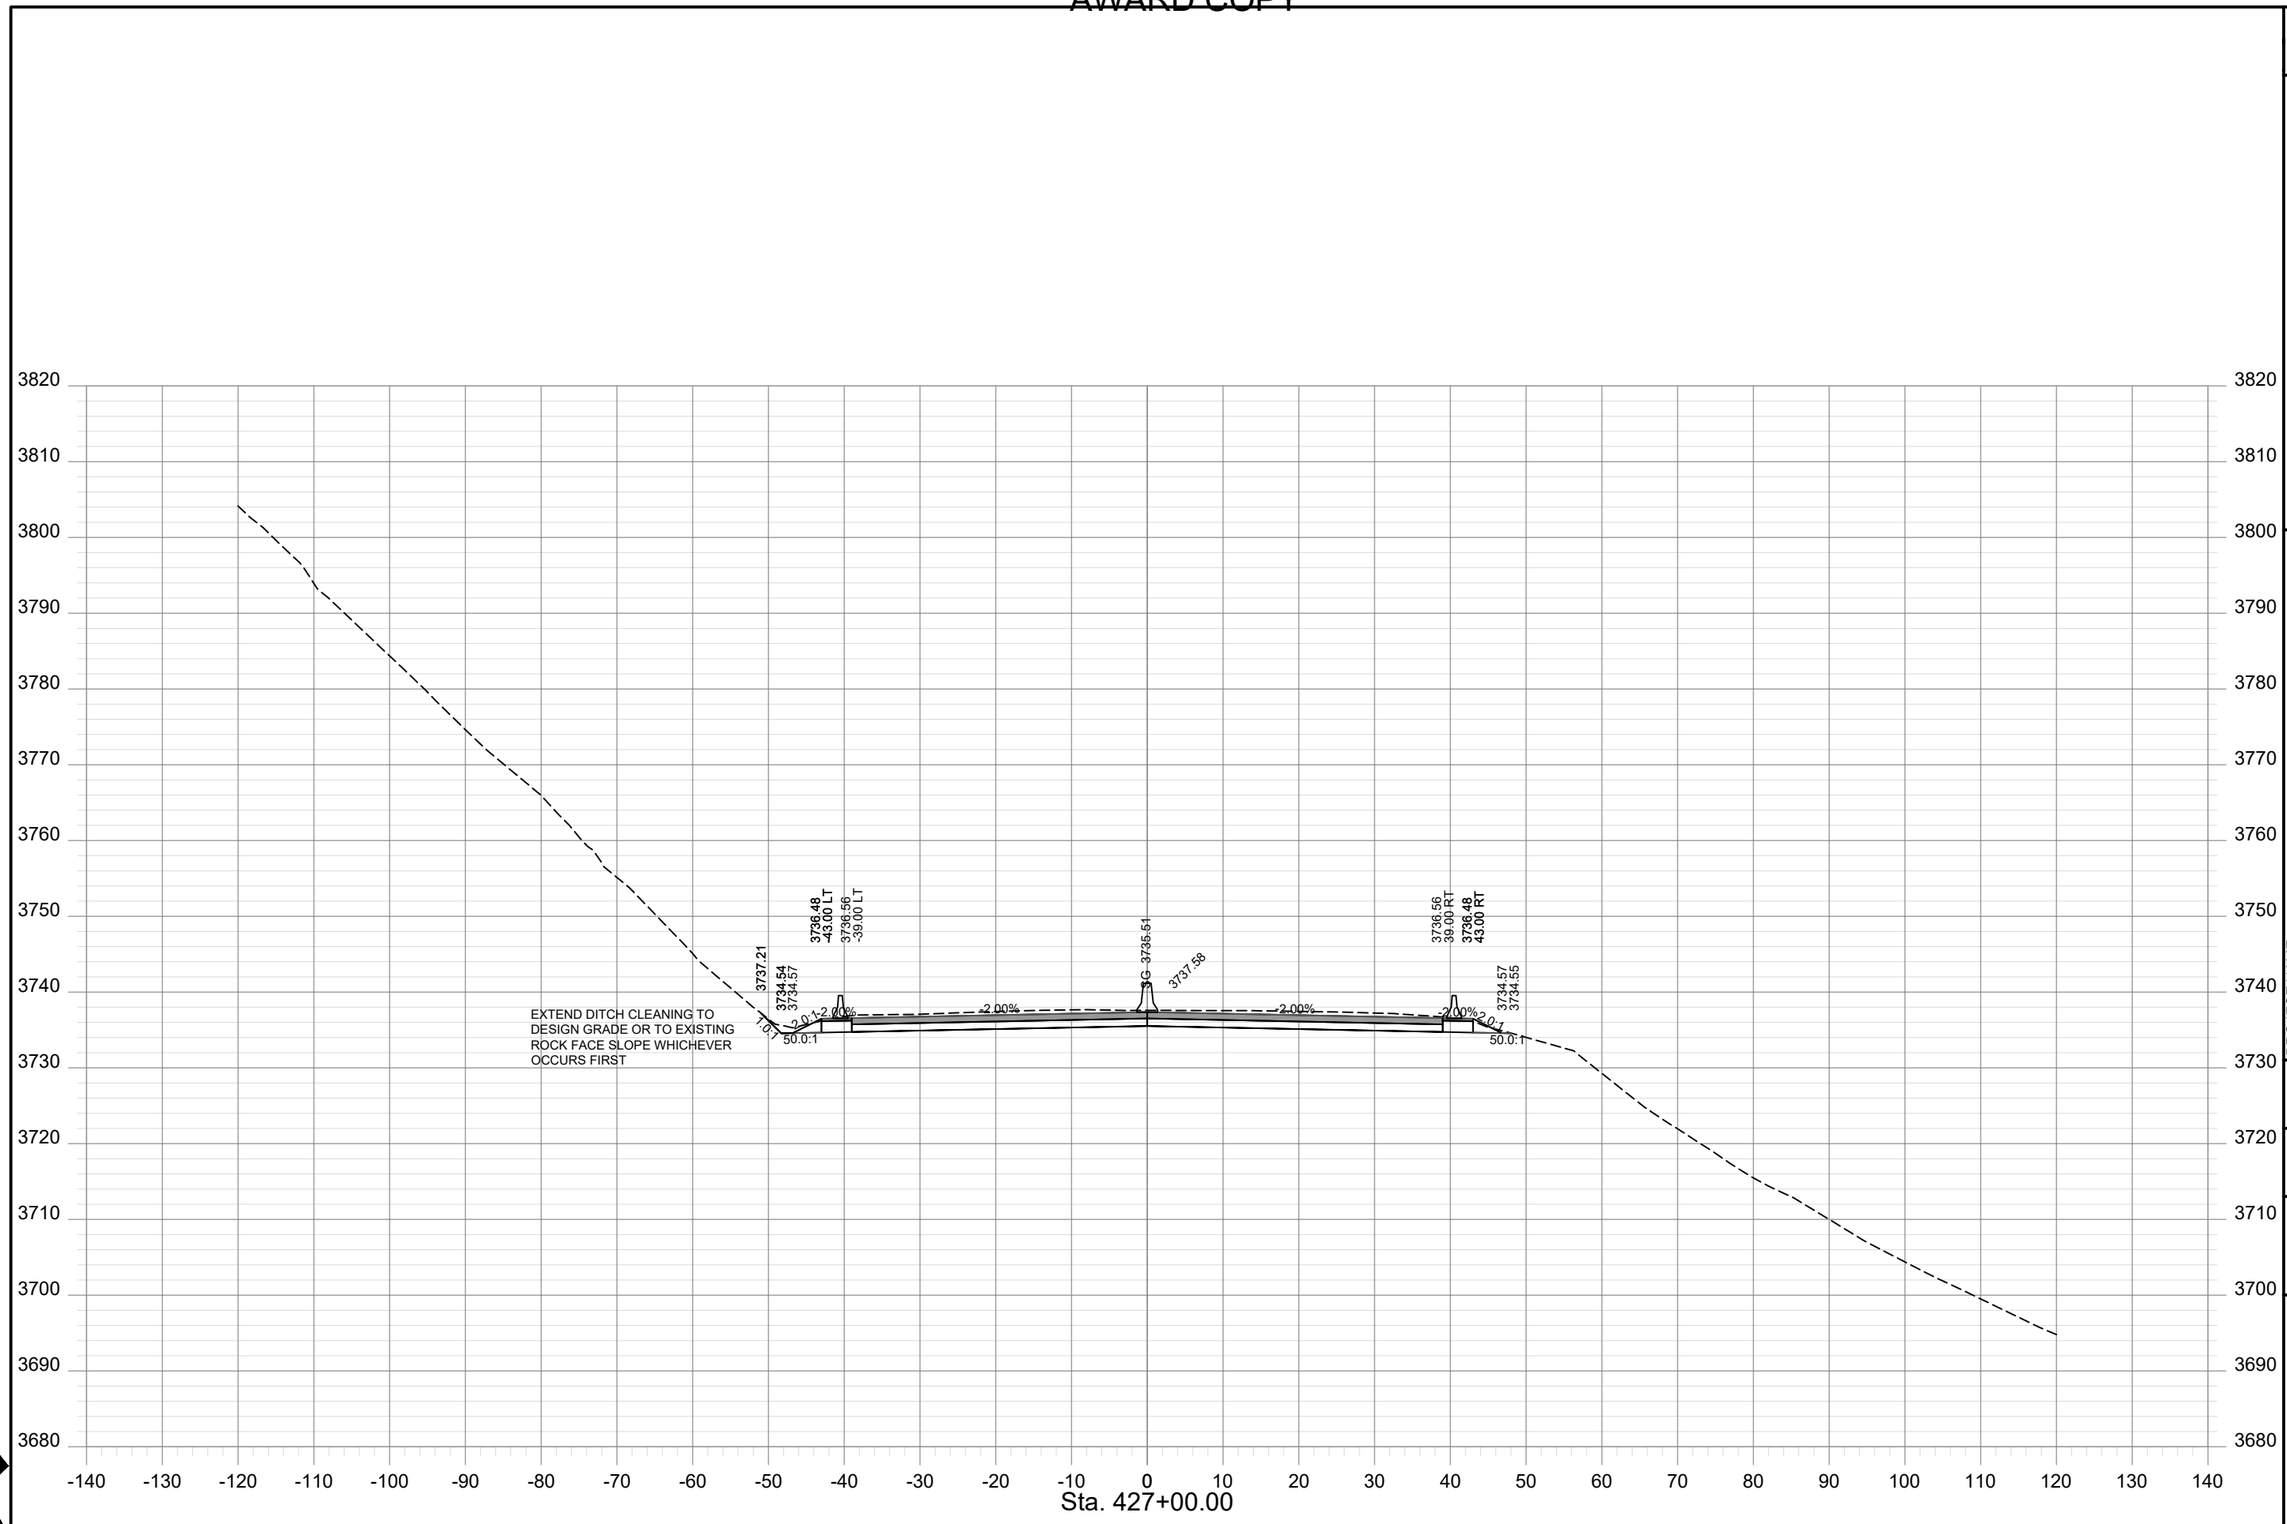

SHEET NO.
XS - 189

PROJECT NAME	TAFT - WEST		
COUNTY	MINERAL COUNTY		
PROJECT ID	IM-NHFP 90-1(228)3		
UPN	9487000		
DESIGNED BY	BJOHNSON	6/29/23	
REVIEWED BY	SMARSHALL	6/29/23	
CHECKED BY	LFISCHER	6/29/23	

MONTANA
Department of Transportation


ROAD PLANS

12/21/2023 10:26 AM

9487000RDLAYZ24.DWG

HDR

AWARD COPY

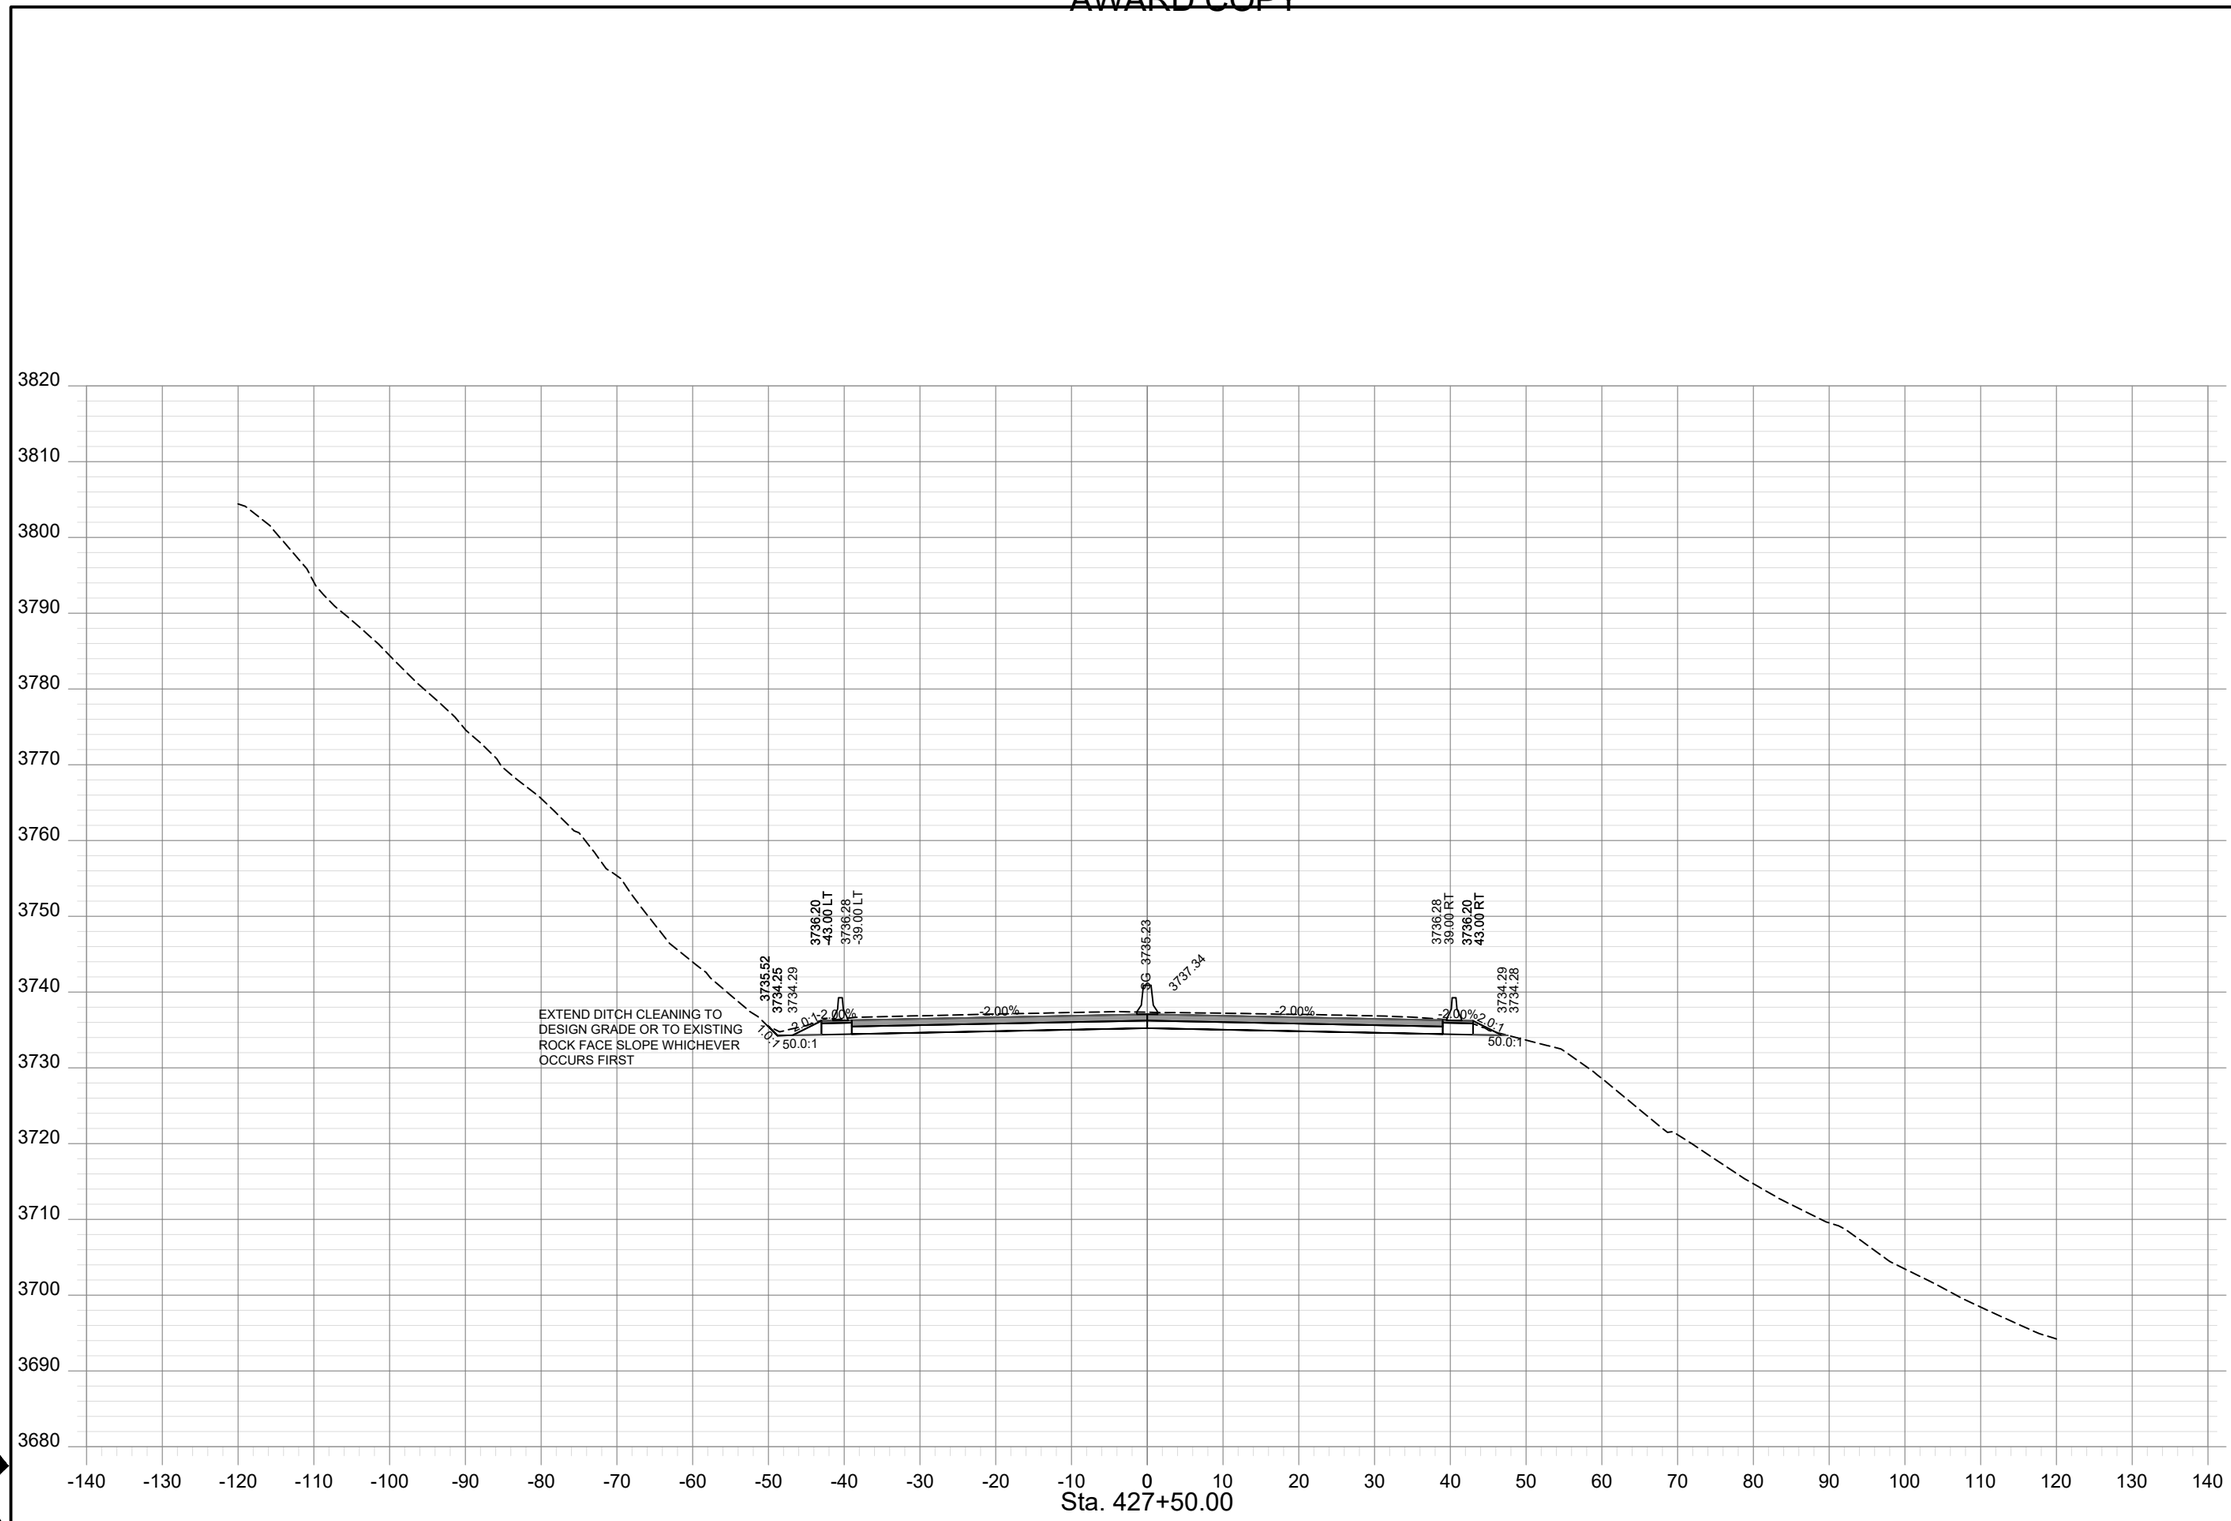

SHEET NO.
XS - 190

PROJECT NAME: TAFT - WEST
COUNTY: MINERAL COUNTY
PROJECT ID: IM-NHFP 90-1(228)3
UPN: 9487000

CHECKED BY	LFISCHER	6/29/23
REVIEWED BY	SMARSHALL	6/29/23
DESIGNED BY	BJOHNSON	6/29/23

MONTANA
Department of Transportation


ROAD PLANS

12/21/2023 10:26 AM

9487000RDLAYZ24.DWG

HDR

AWARD COPY

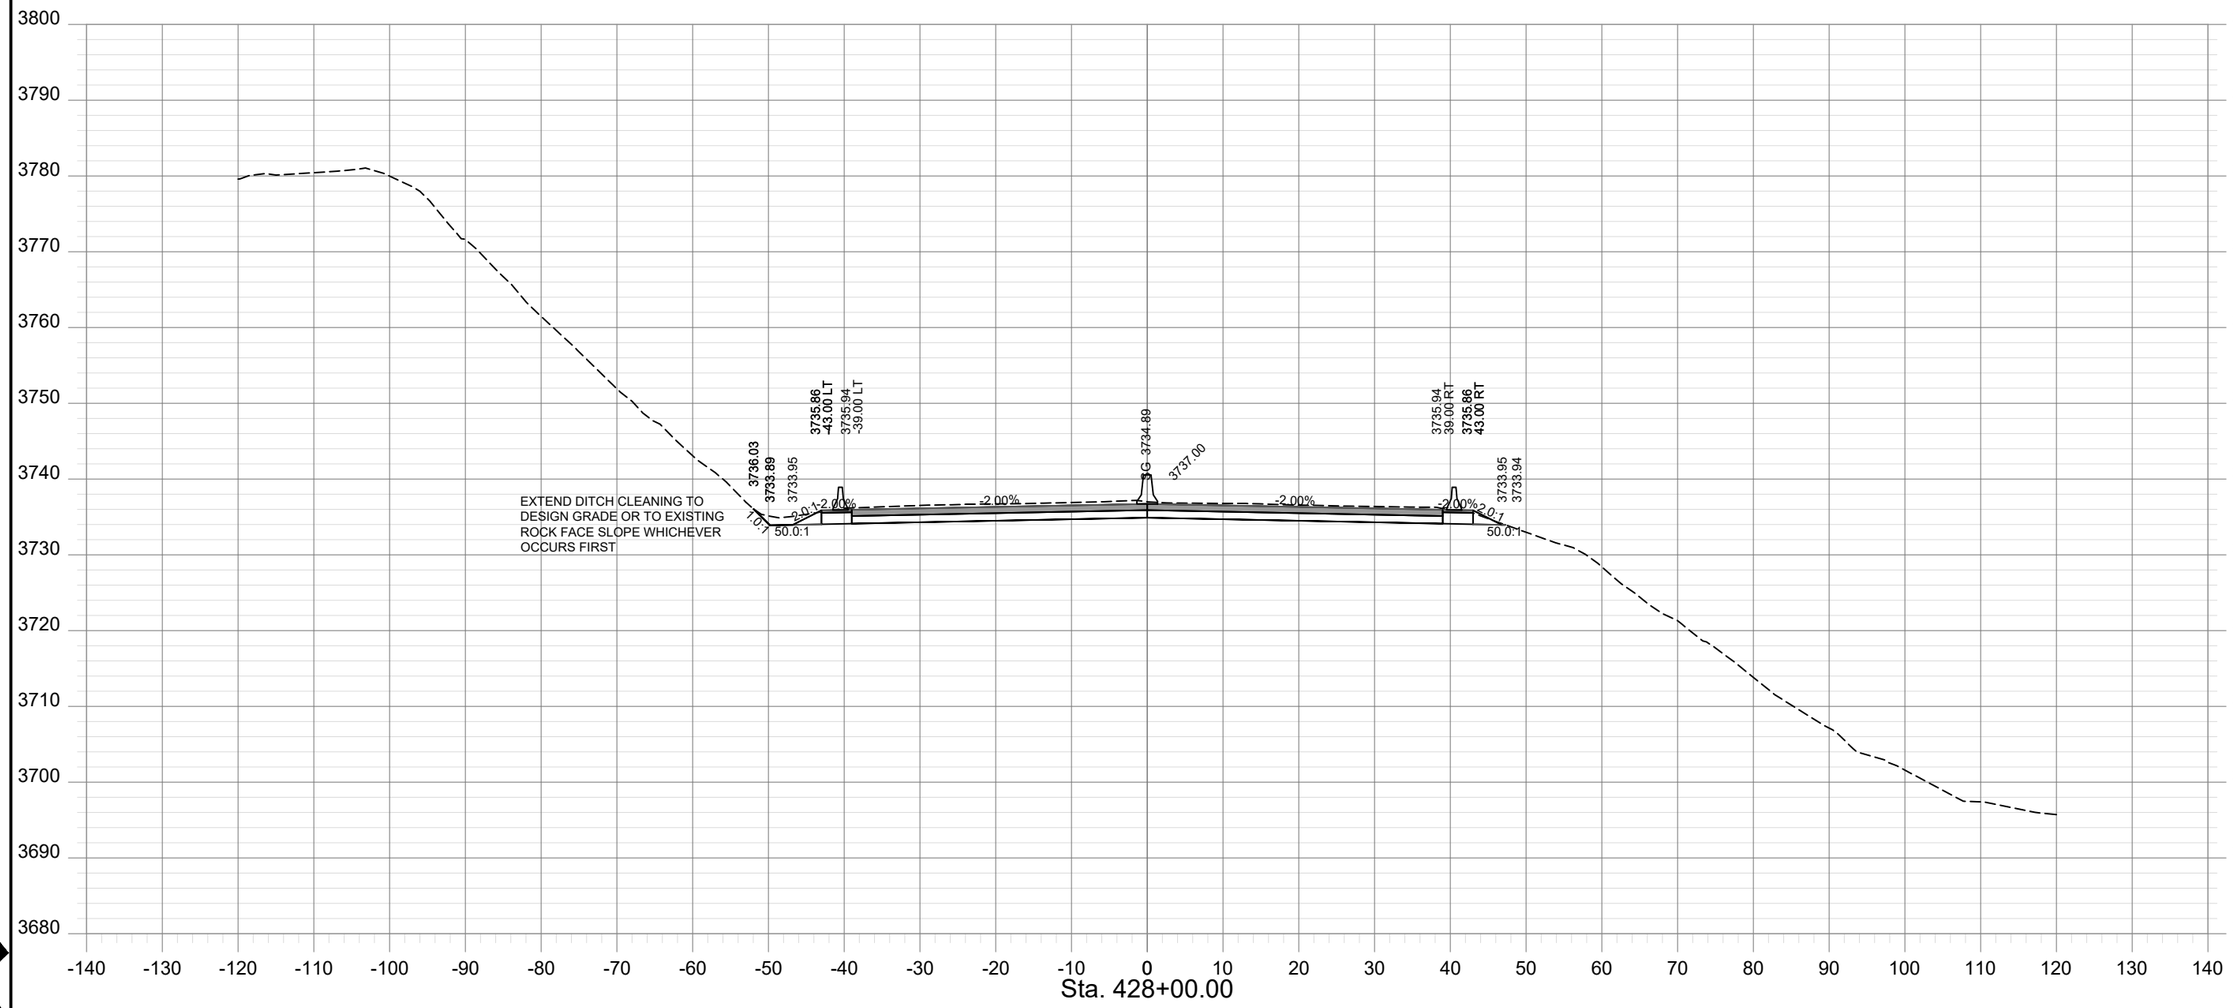

SHEET NO.
XS - 191

PROJECT NAME	TAFT - WEST		
COUNTY	MINERAL COUNTY		
PROJECT ID	IM-NHFP 90-1(228)3		
UPN	9487000		
CHECKED BY	LFISCHER	6/29/23	
REVIEWED BY	SMARSHALL	6/29/23	
DESIGNED BY	BJOHNSON	6/29/23	

MONTANA
Department of Transportation


ROAD PLANS

12/21/2023 10:26 AM

9487000RDLAYZ24.DWG

HDR

AWARD COPY

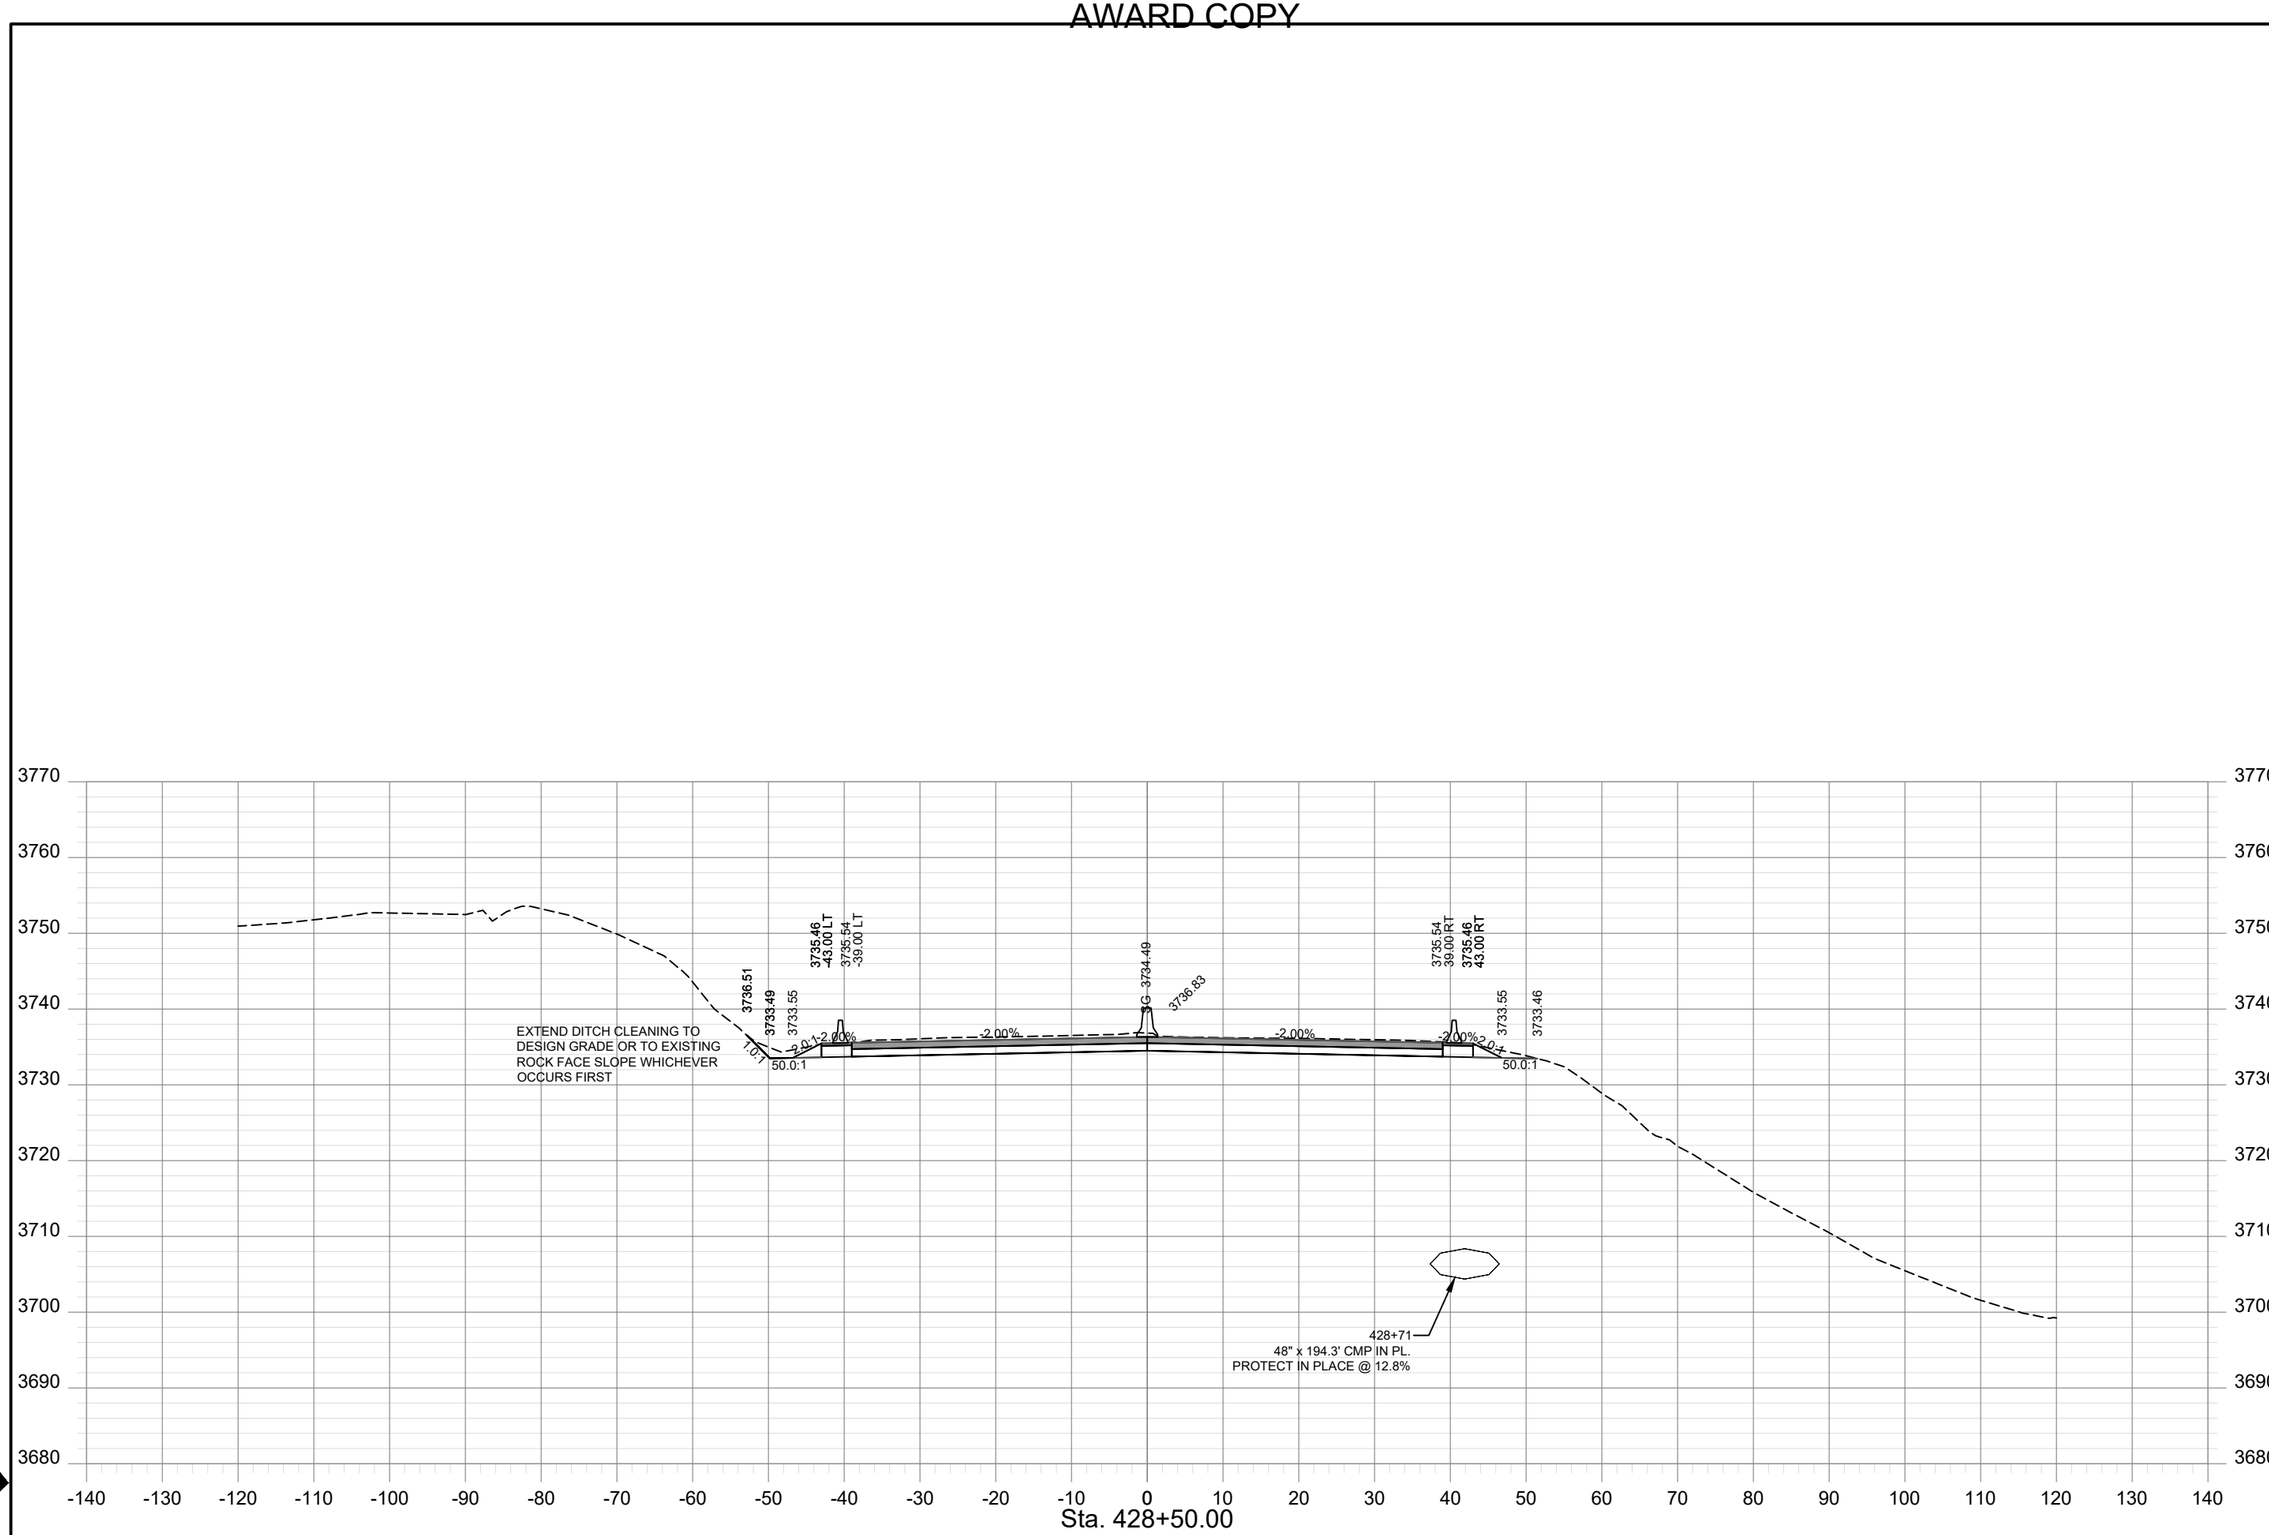

SHEET NO.
XS - 192

PROJECT NAME	TAFT - WEST			
COUNTY	MINERAL COUNTY			
PROJECT ID	IM-NHFP 90-1(228)3			
UPN	9487000			
CHECKED BY	LFISCHER	6/29/23		
REVIEWED BY	SMARSHALL	6/29/23		
DESIGNED BY	BJOHNSON	6/29/23		


9487000RDLAY224.DWG


MONTANA Department of Transportation

ROAD PLANS

12/21/2023 12:13 PM

AWARD COPY

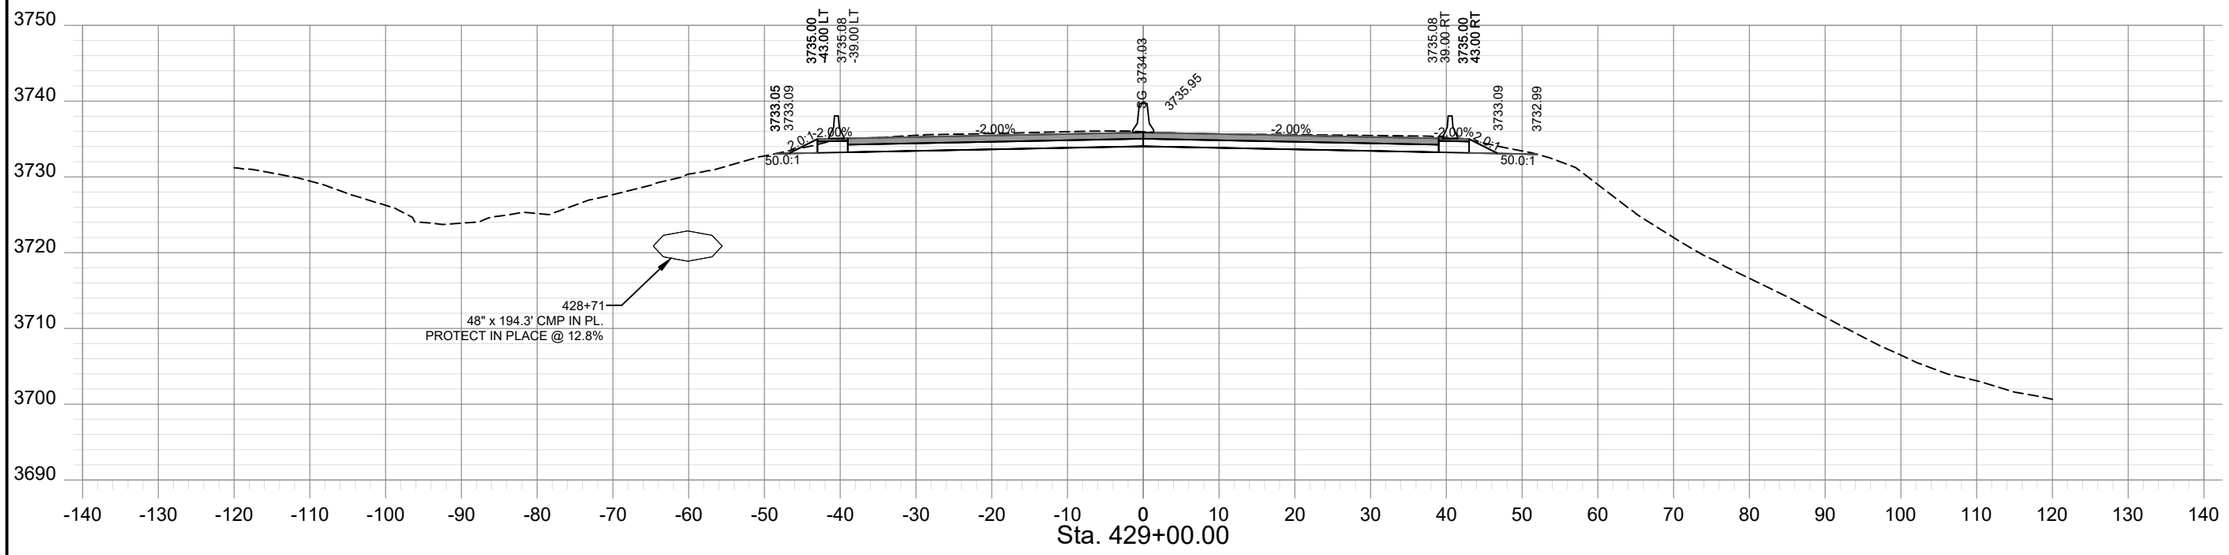

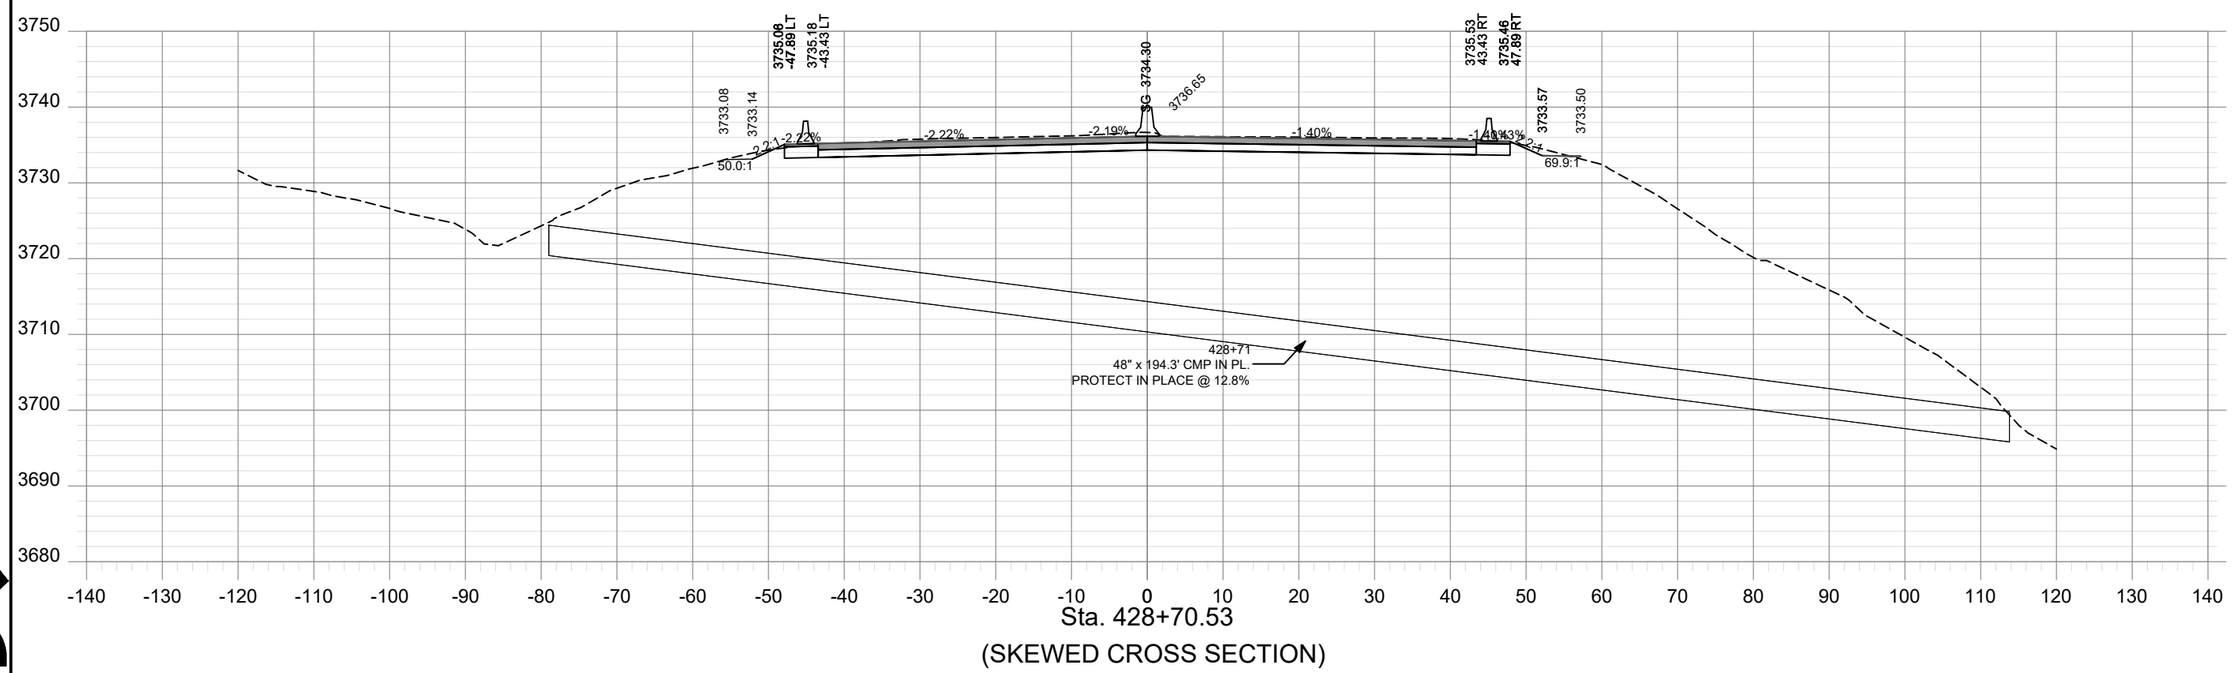

(SKEWED CROSS SECTION)

SHEET NO.
XS - 193

PROJECT NAME: TAFT - WEST
COUNTY: MINERAL COUNTY
PROJECT ID: IM-NHFP 90-1(228)3
UPN: 9487000

DESIGNED BY	BJOHNSON	6/29/23
REVIEWED BY	SMARSHALL	6/29/23
CHECKED BY	LFISCHER	6/29/23

MONTANA Department of Transportation


ROAD PLANS


12/21/2023 12:13 PM

9487000RDLAYZ24.DWG

HDR

AWARD COPY

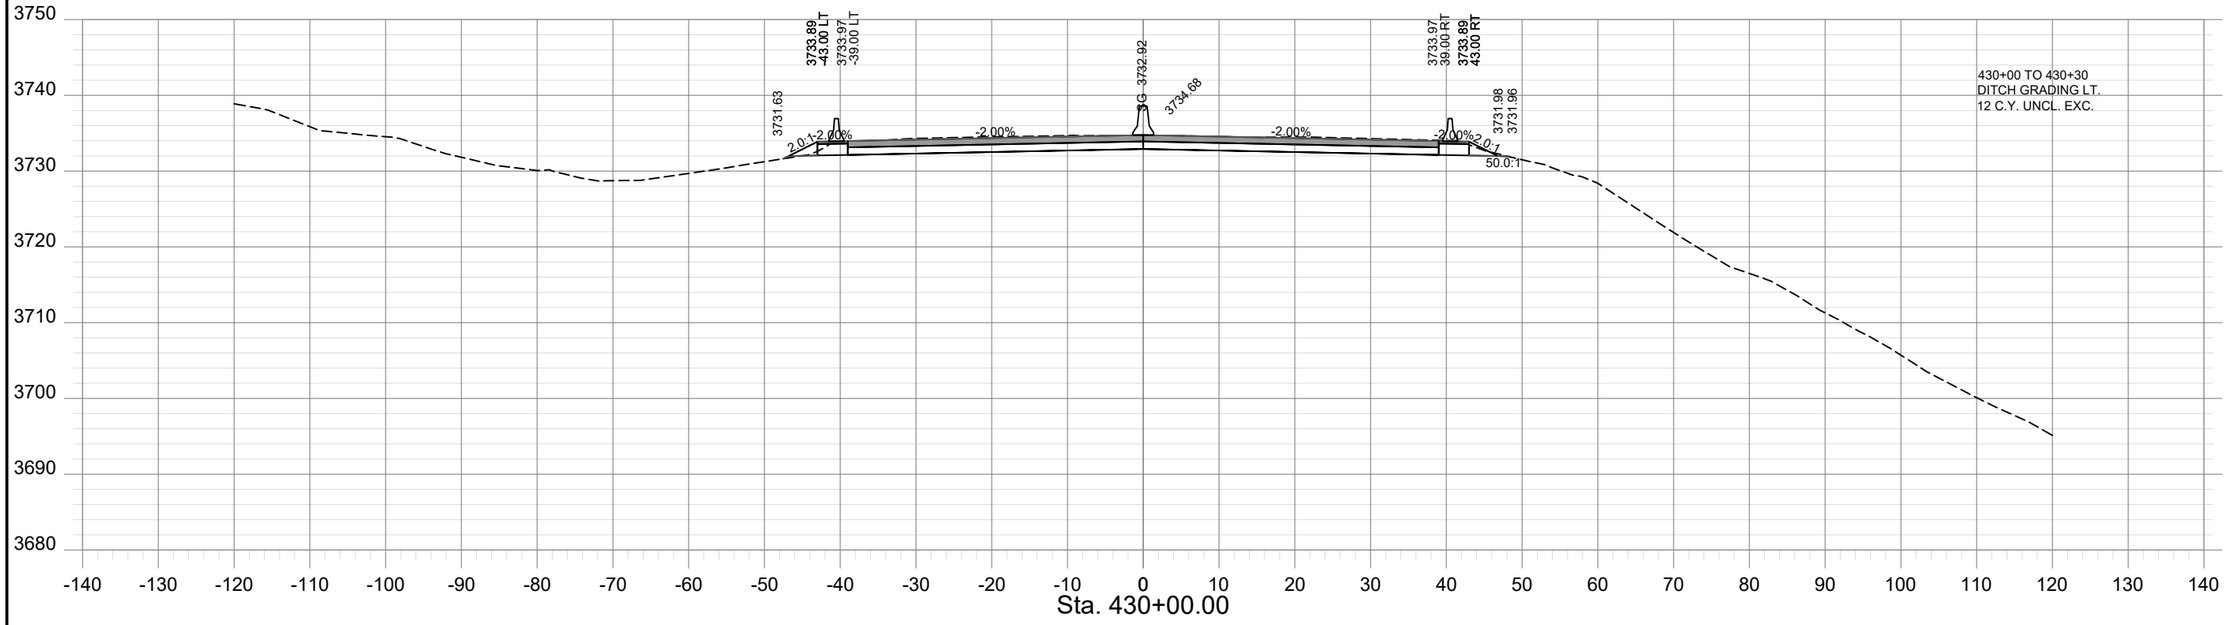

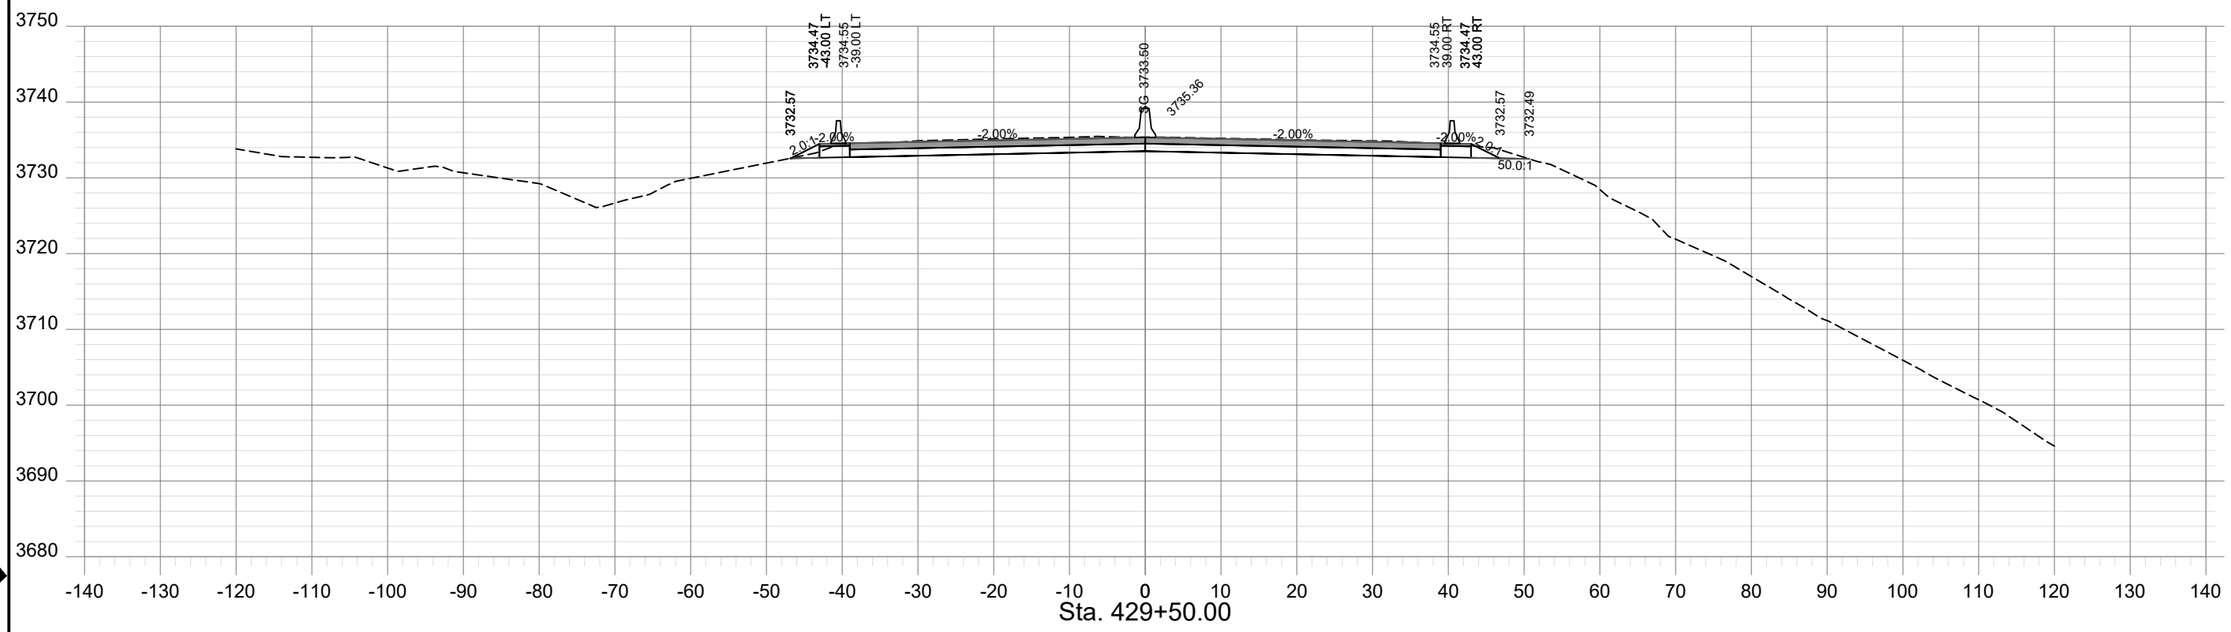

SHEET NO.
XS - 194

PROJECT NAME: TAFT - WEST
COUNTY: MINERAL COUNTY
PROJECT ID: IM-NHFP 90-1(228)3
UPN: 9487000

CHECKED BY	LFISCHER	6/29/23
REVIEWED BY	SMARSHALL	6/29/23
DESIGNED BY	BJOHNSON	6/29/23

MONTANA
Department of Transportation


ROAD PLANS

12/21/2023 10:26 AM

9487000RDLAY224.DWG

HDR

AWARD COPY

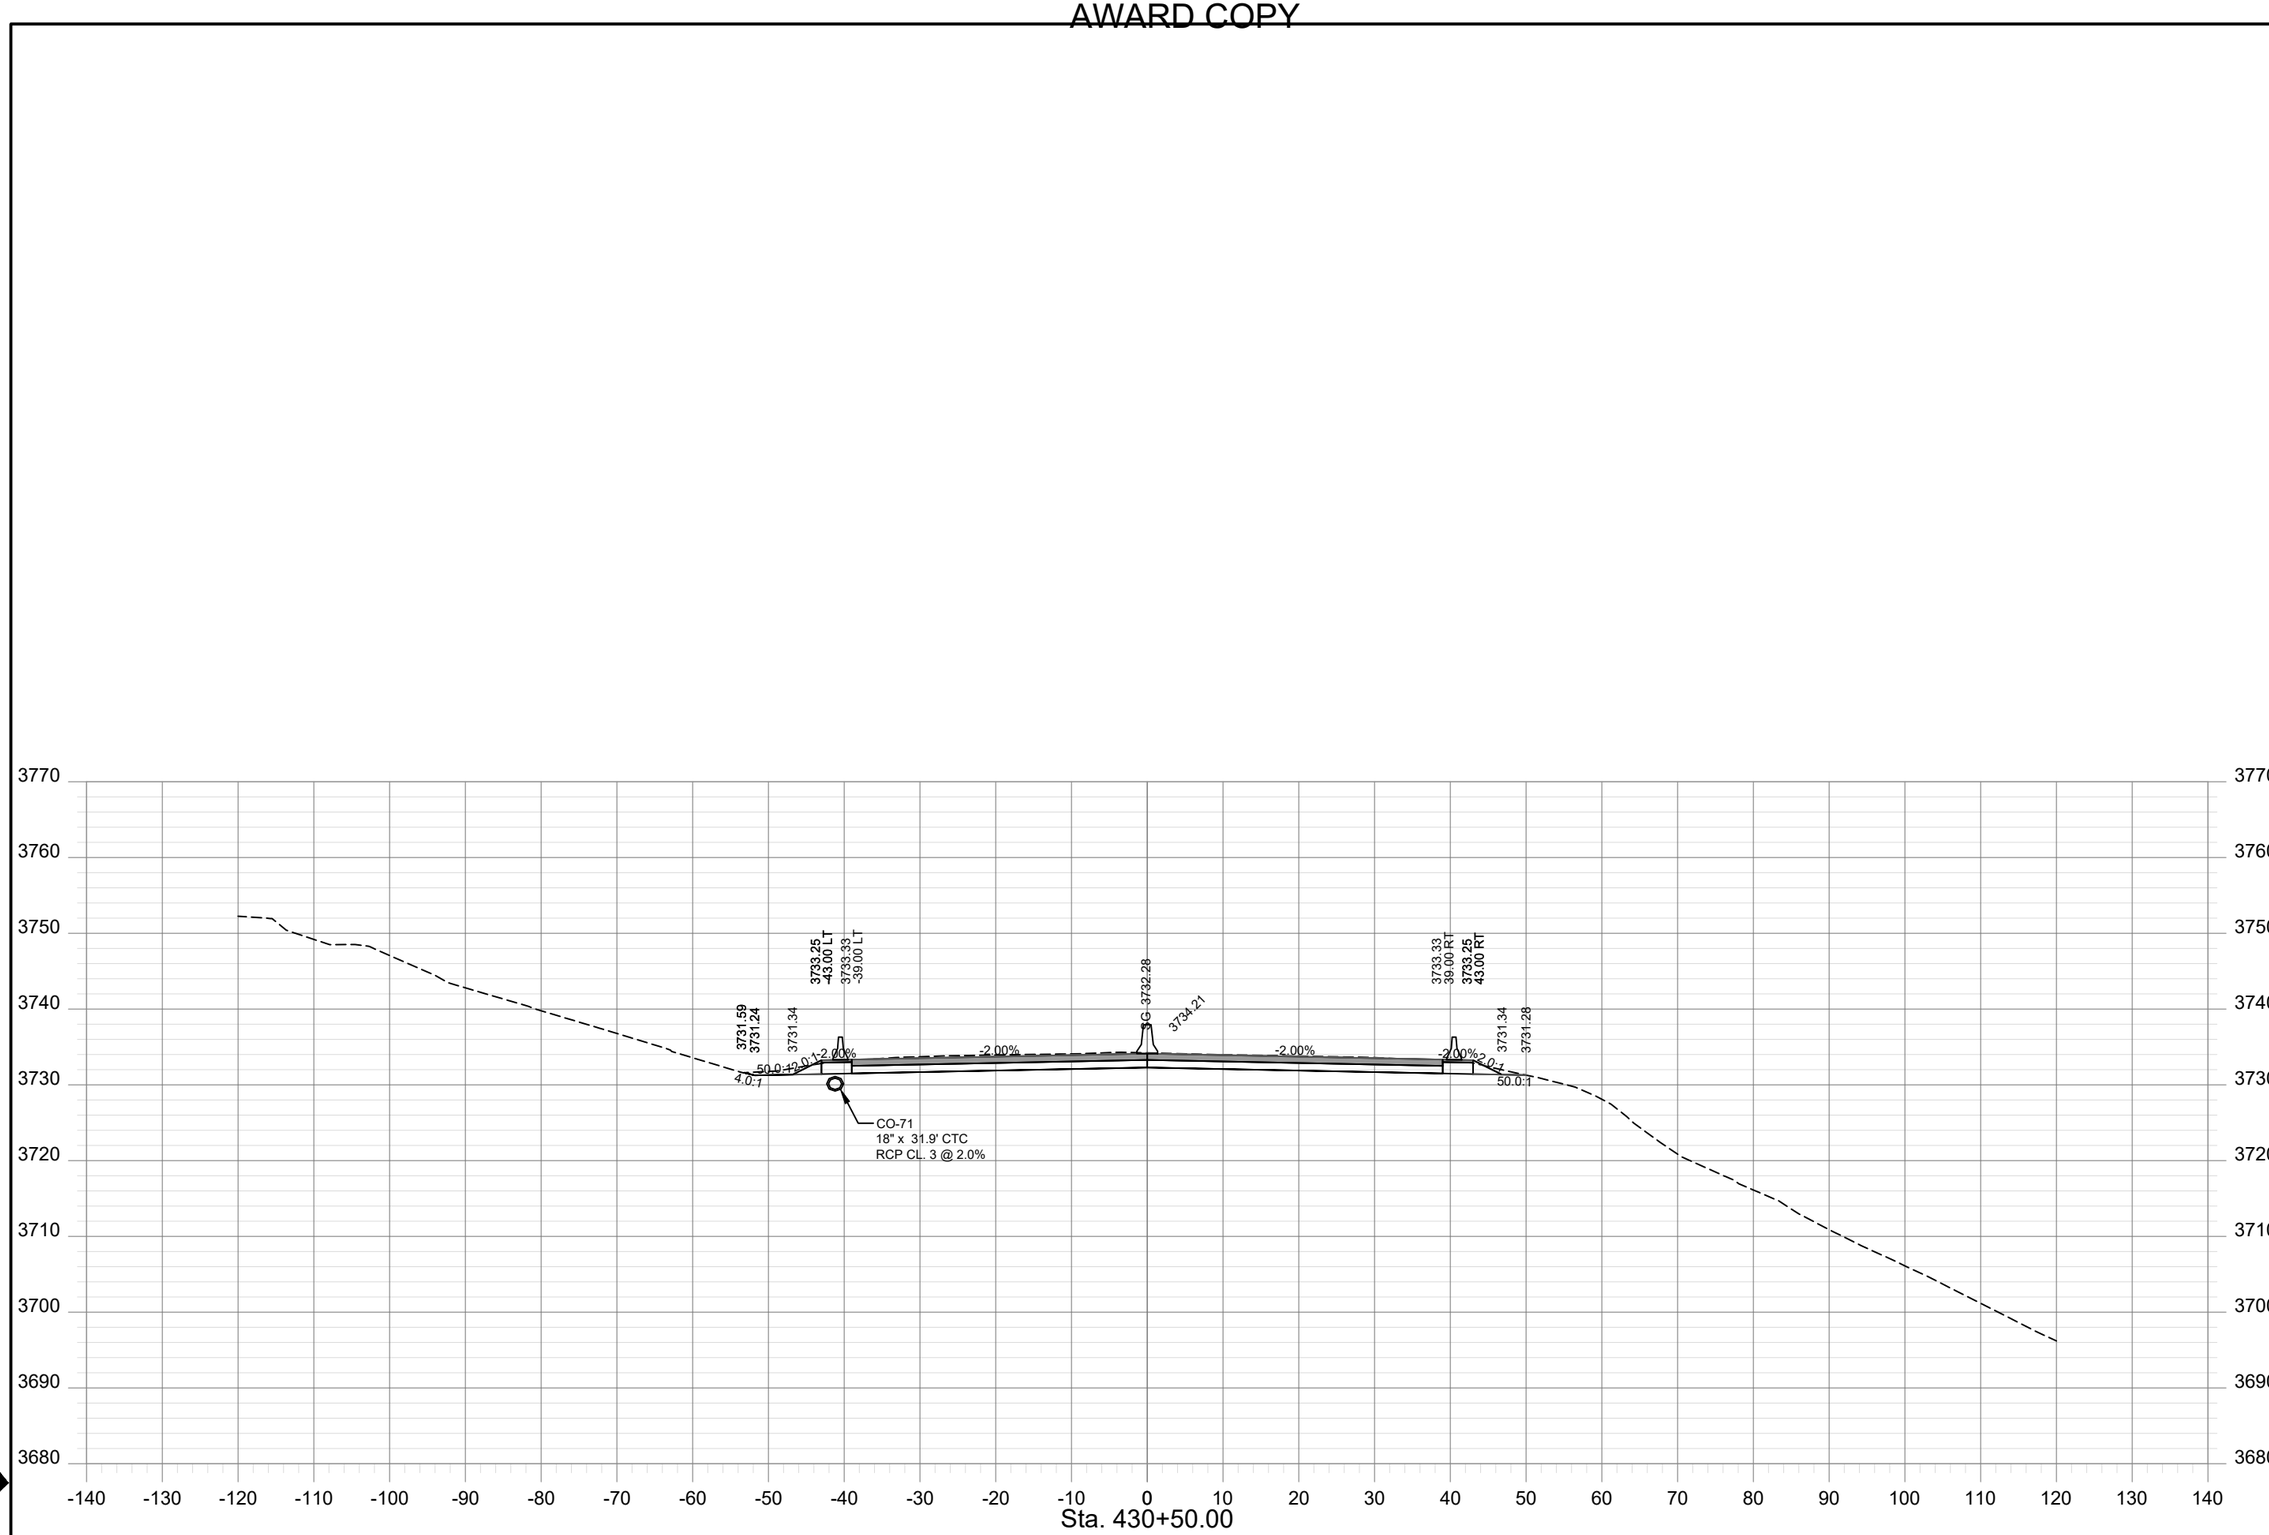

SHEET NO.
XS - 195

PROJECT NAME	TAFT - WEST		
COUNTY	MINERAL COUNTY		
PROJECT ID	IM-NHFP 90-1(228)3		
UPN	9487000		
CHECKED BY	LFISCHER	6/29/23	
REVIEWED BY	SMARSHALL	6/29/23	
DESIGNED BY	BJOHNSON	6/29/23	


9487000RDLAYZ24.DWG

MONTANA
Department of Transportation

ROAD PLANS

12/21/2023 10:26 AM

AWARD COPY

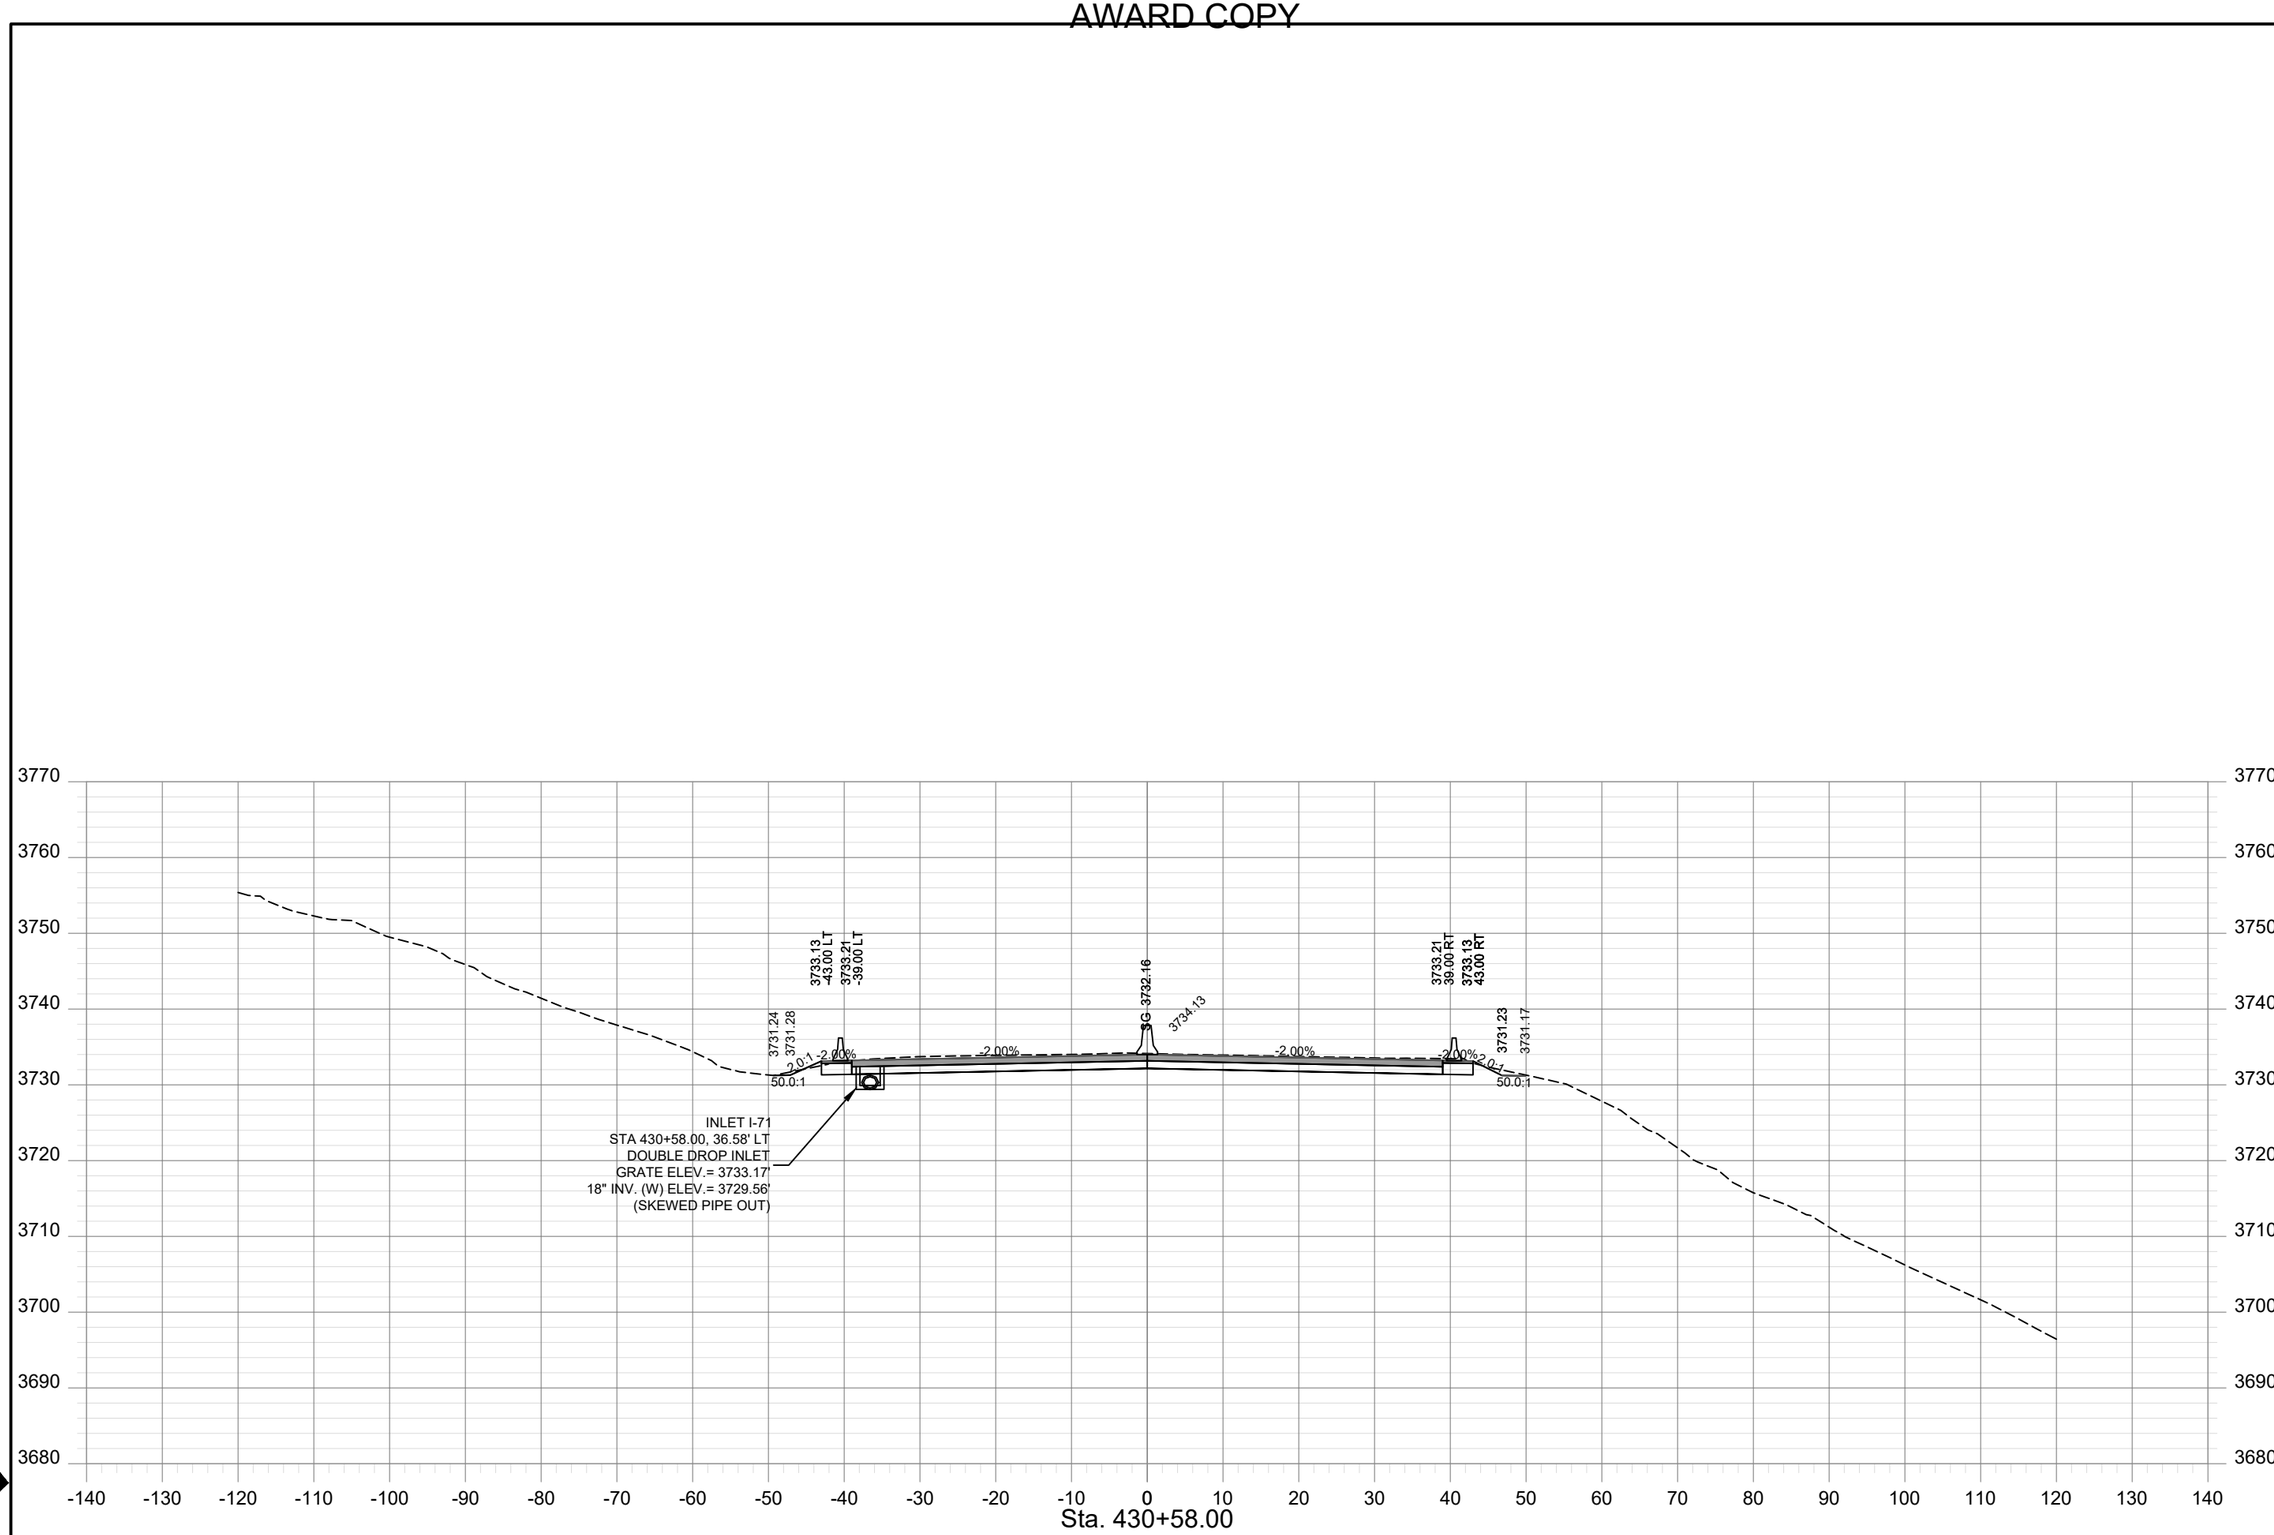

SHEET NO.
XS - 196

PROJECT NAME: TAFT - WEST
COUNTY: MINERAL COUNTY
PROJECT ID: IM-NHFP 90-1(228)3
UPN: 9487000

CHECKED BY	LFISCHER	6/29/23
REVIEWED BY	SMARSHALL	6/29/23
DESIGNED BY	BJOHNSON	6/29/23


9487000RDLAYZ24.DWG

MONTANA
Department of Transportation

ROAD PLANS

12/21/2023 12:13 PM

AWARD COPY

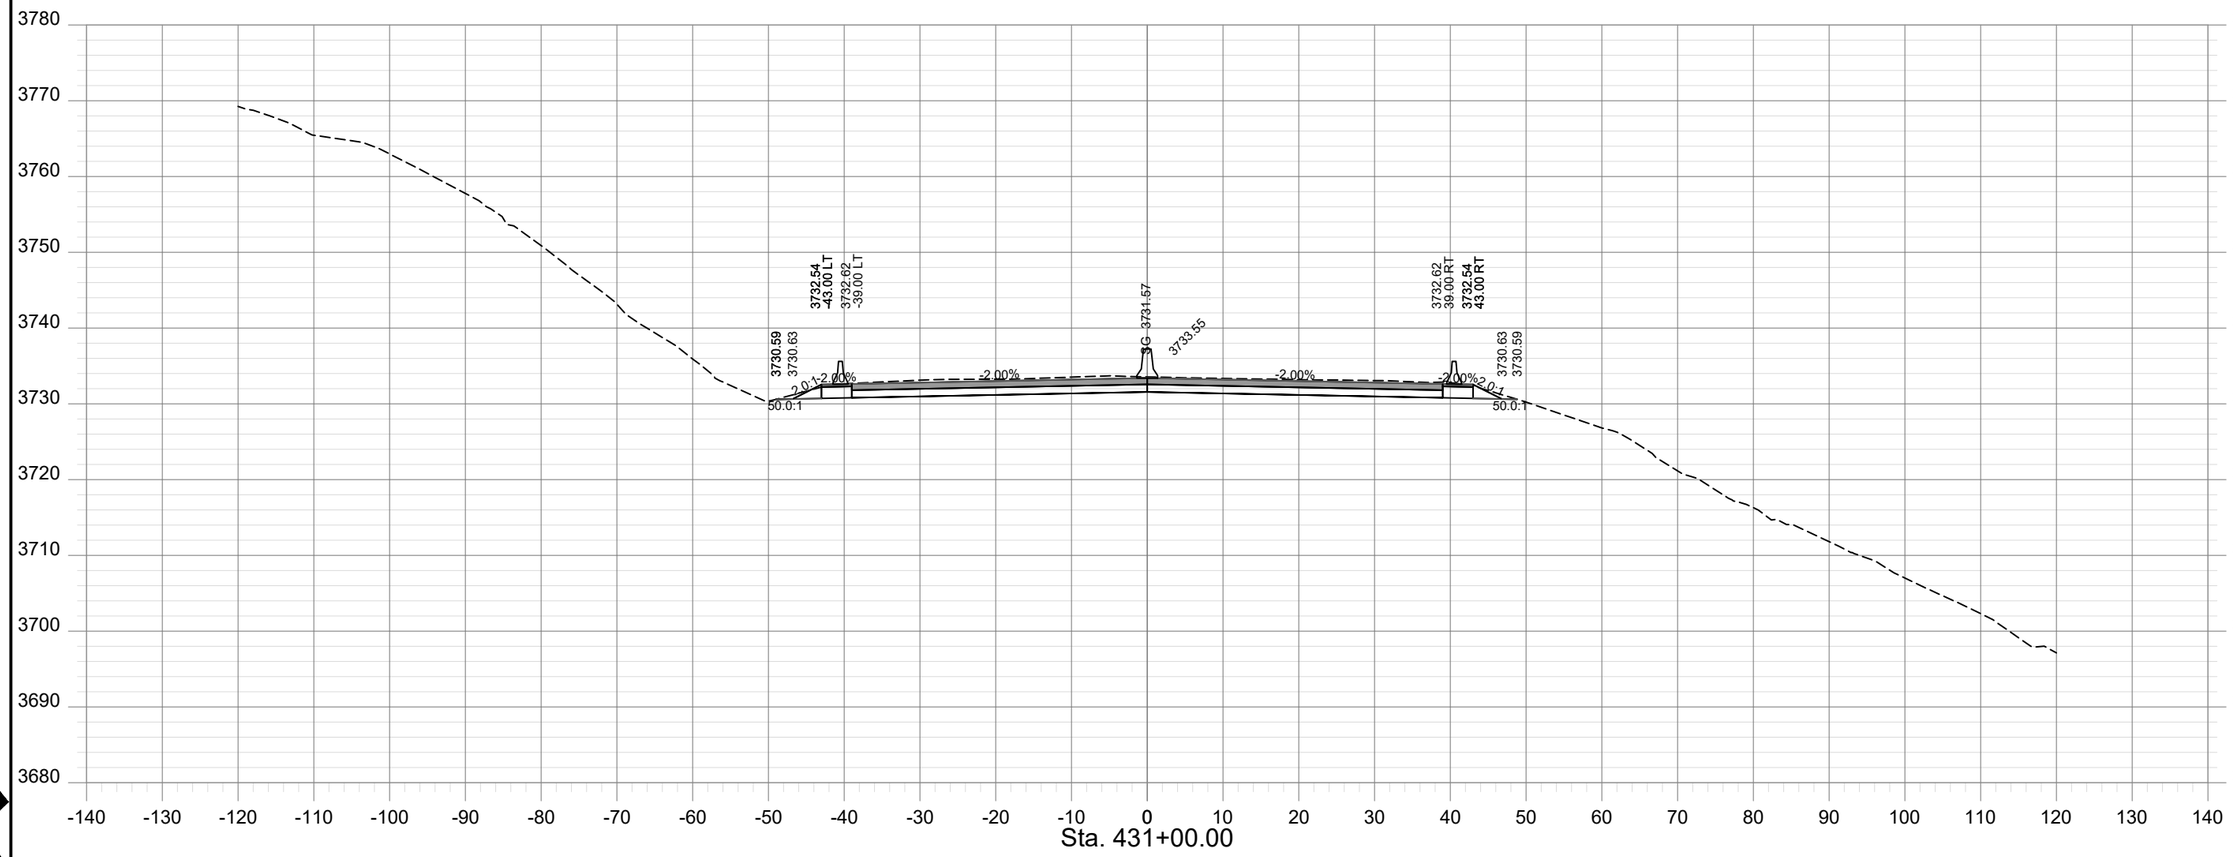

SHEET NO.
XS - 197

PROJECT NAME	TAFT - WEST		
COUNTY	MINERAL COUNTY		
PROJECT ID	IM-NHFP 90-1(228)3		
UPN	9487000		
CHECKED BY	LFISCHER	6/29/23	
REVIEWED BY	SMARSHALL	6/29/23	
DESIGNED BY	BJOHNSON	6/29/23	

MONTANA
Department of Transportation


ROAD PLANS

12/21/2023 10:26 AM

9487000RDLAYZ24.DWG

HDR

AWARD COPY

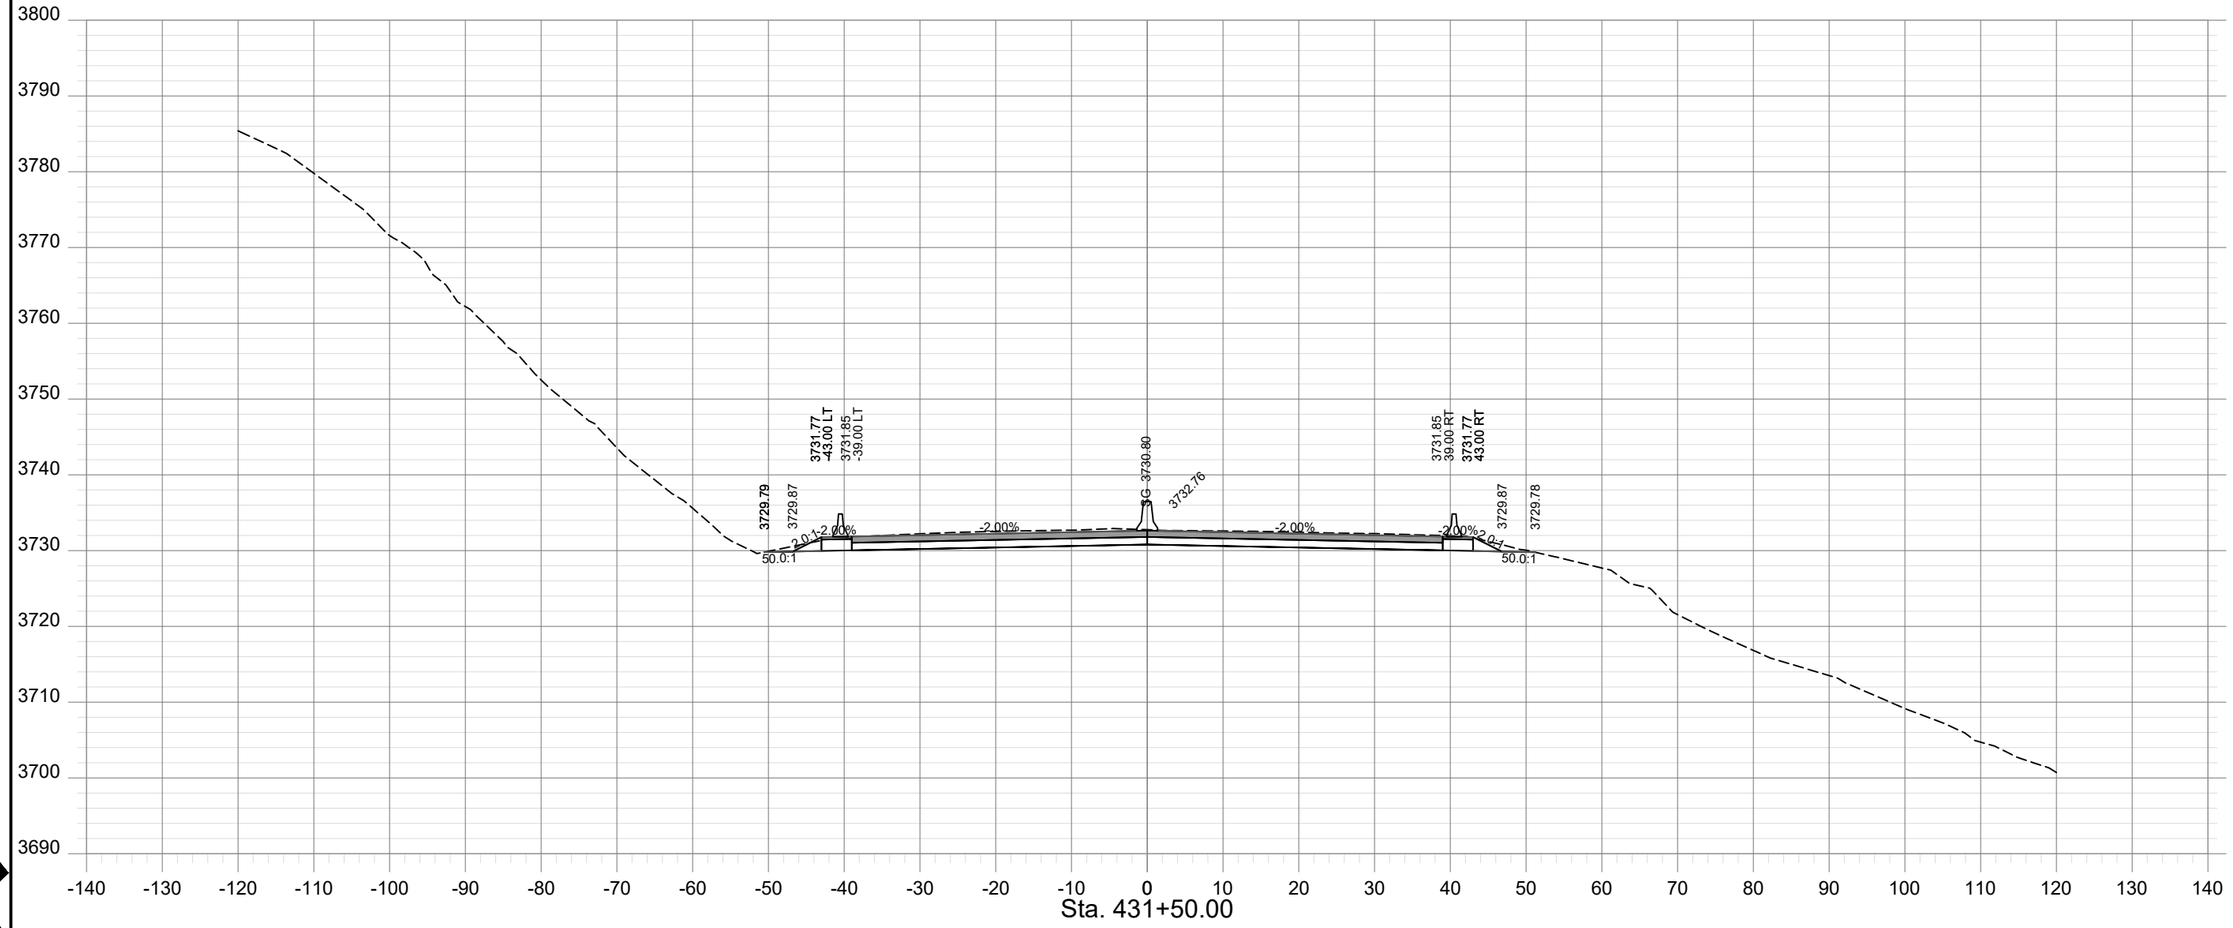

SHEET NO.
XS - 198

PROJECT NAME	TAFT - WEST			
COUNTY	MINERAL COUNTY			
PROJECT ID	IM-NHFP 90-1(228)3			
UPN	9487000			
		6/29/23	6/29/23	6/29/23
		CHECKED BY	REVIEWED BY	DESIGNED BY
		LFISCHER	SMARSHALL	BJOHNSON

MONTANA
Department of Transportation


ROAD PLANS

12/21/2023 10:26 AM

9487000RDLAYZ24.DWG

HDR

AWARD COPY

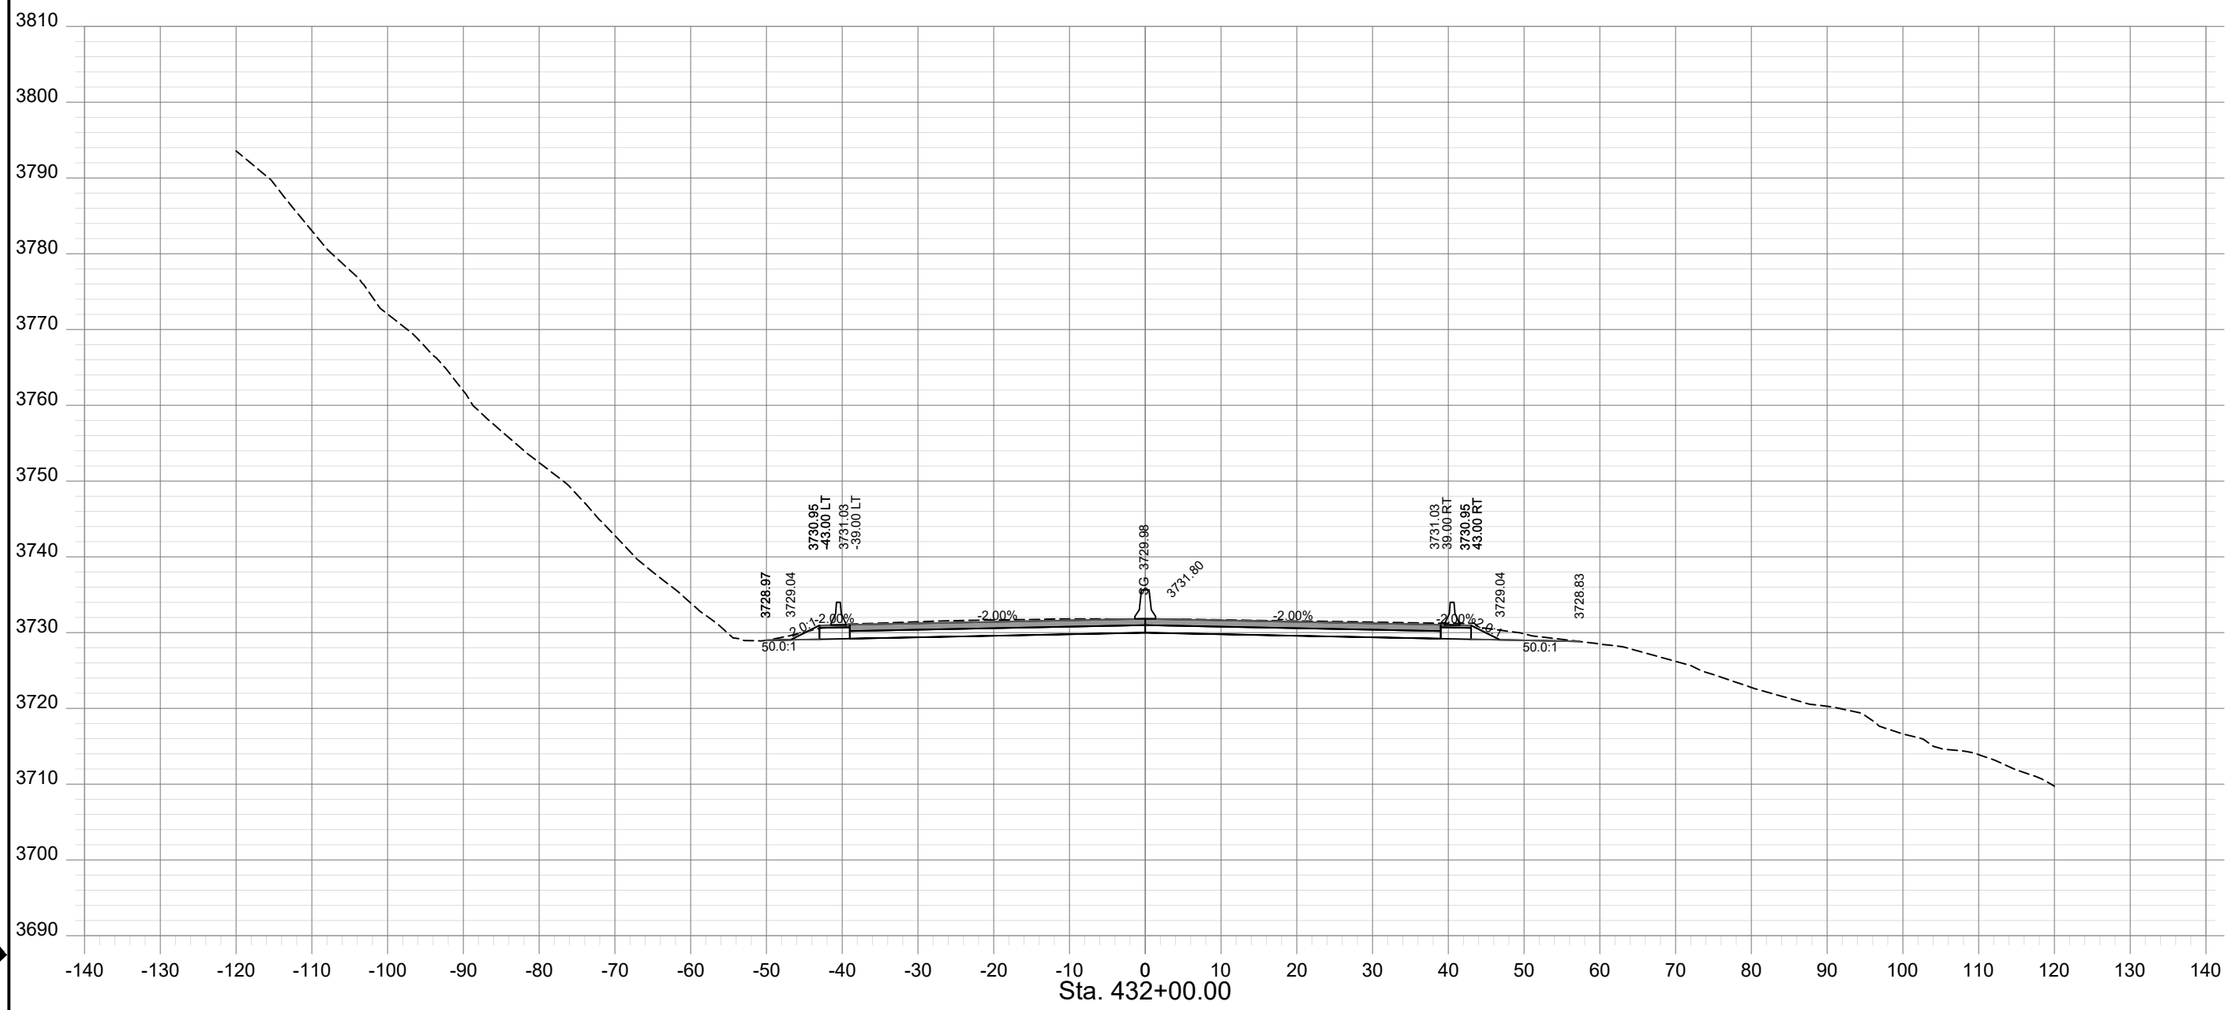

SHEET NO.
XS - 199

PROJECT NAME	TAFT - WEST		
COUNTY	MINERAL COUNTY		
PROJECT ID	IM-NHFP 90-1(228)3		
UPN	9487000		
CHECKED BY	LFISCHER	6/29/23	
REVIEWED BY	SMARSHALL	6/29/23	
DESIGNED BY	BJOHNSON	6/29/23	

MONTANA
Department of Transportation


ROAD PLANS

12/21/2023 10:26 AM

9487000RDLAYZ24.DWG

HDR

AWARD COPY

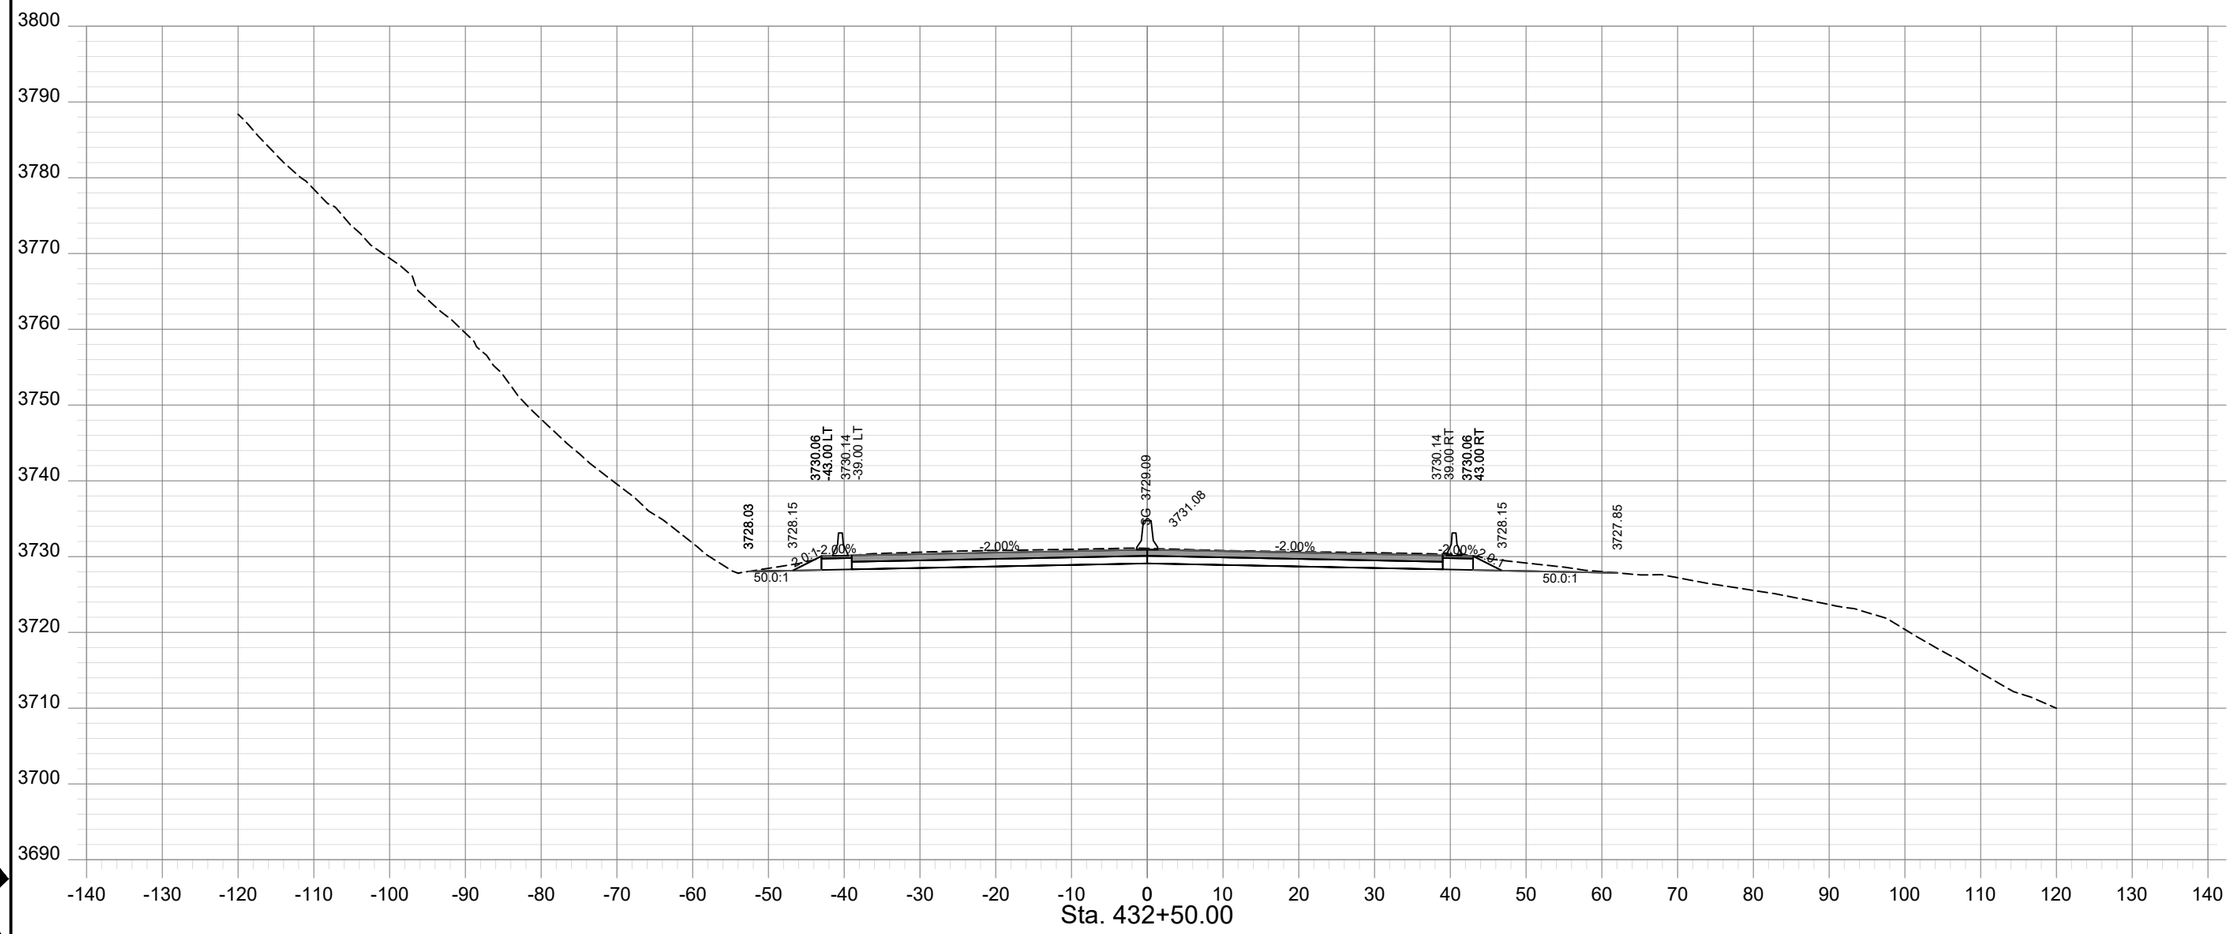

SHEET NO.
XS - 200

PROJECT NAME	TAFT - WEST		
COUNTY	MINERAL COUNTY		
PROJECT ID	IM-NHFP 90-1(228)3		
UPN	9487000		
	CHECKED BY	LFISCHER	6/29/23
	REVIEWED BY	SMARSHALL	6/29/23
	DESIGNED BY	BJOHNSON	6/29/23

MONTANA
Department of Transportation


ROAD PLANS

12/21/2023 10:26 AM

9487000RDLAYZ24.DWG

HDR

AWARD COPY

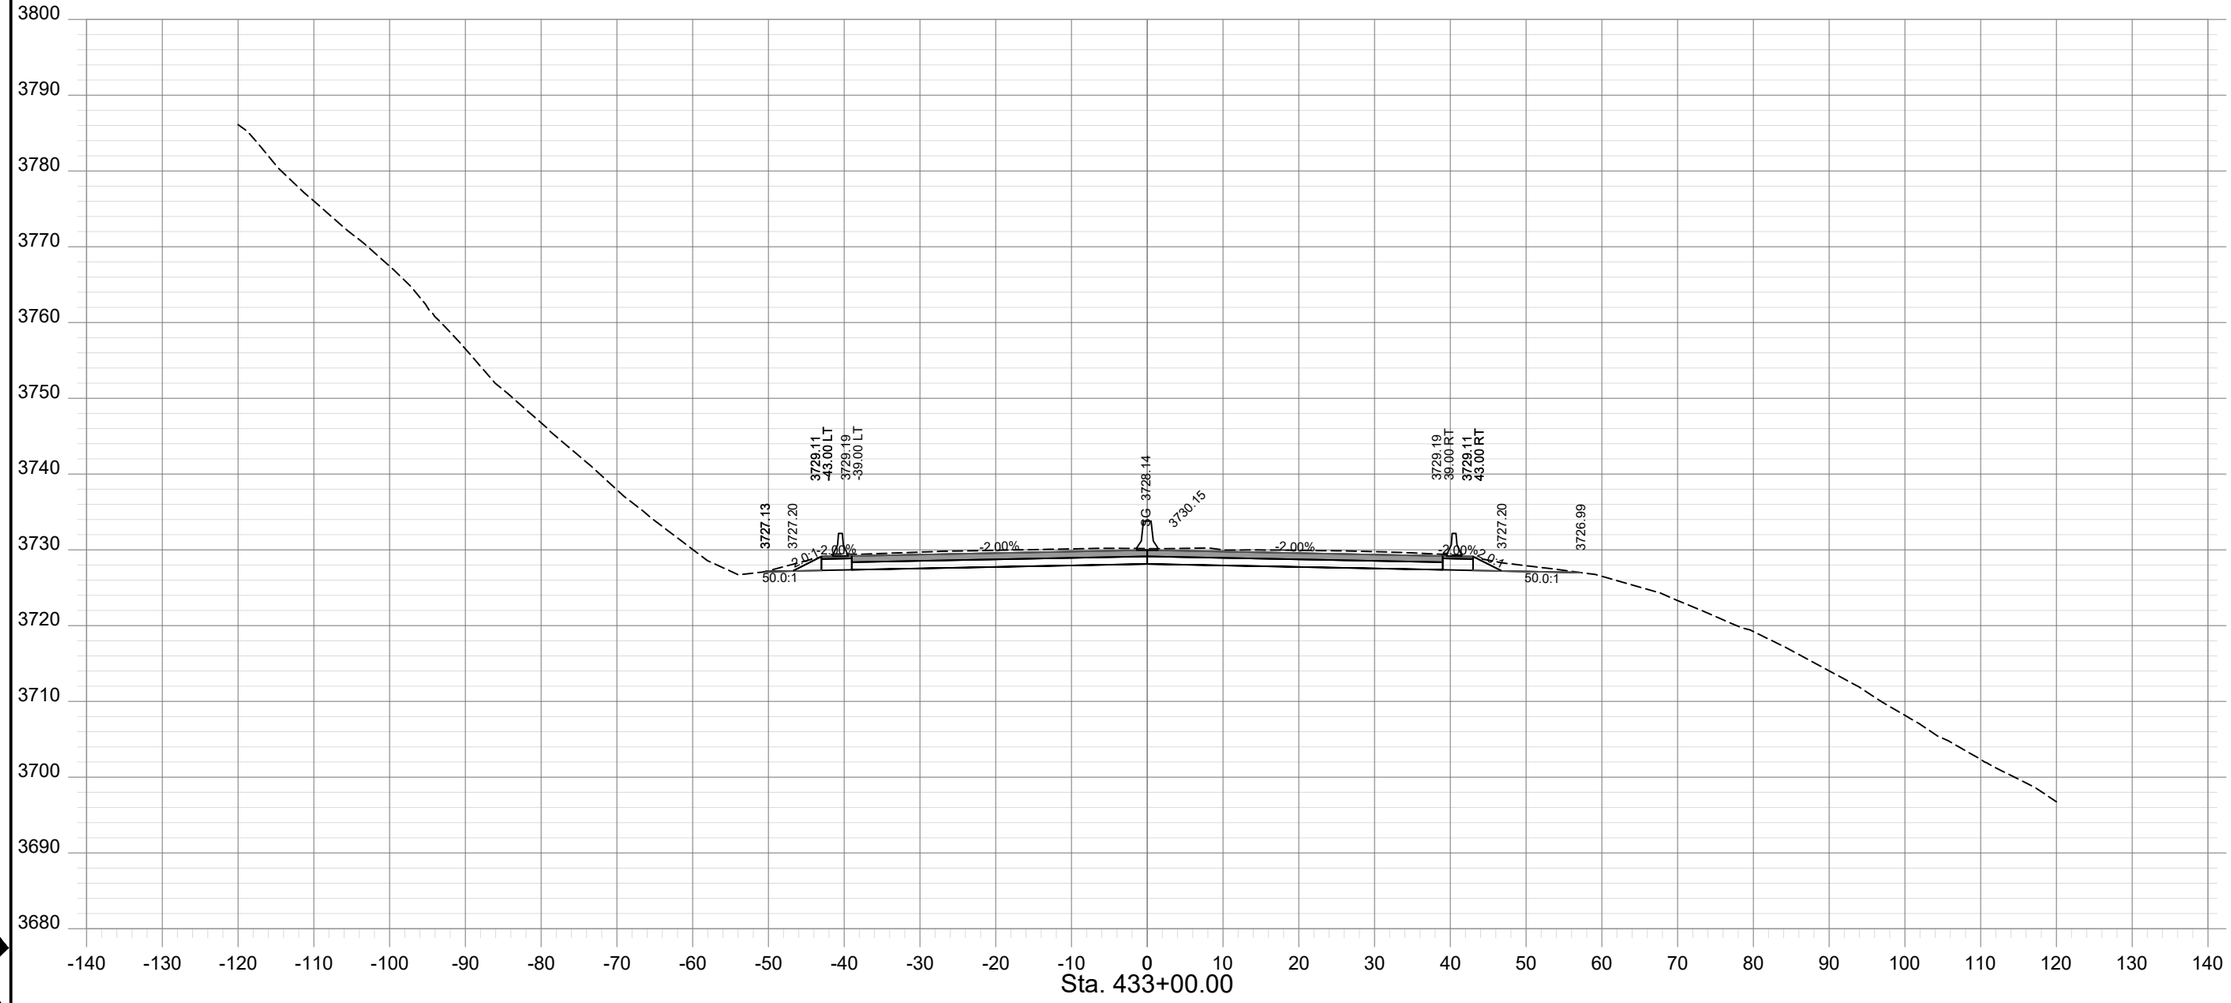

SHEET NO.
XS - 201

PROJECT NAME: TAFT - WEST
COUNTY: MINERAL COUNTY
PROJECT ID: IM-NHFP 90-1(228)3
UPN: 9487000

DESIGNED BY	BJOHNSON	6/29/23
REVIEWED BY	SMARSHALL	6/29/23
CHECKED BY	LFISCHER	6/29/23

MONTANA
Department of Transportation


ROAD PLANS

12/21/2023 10:26 AM

9487000RDLAYZ24.DWG

HDR

AWARD COPY

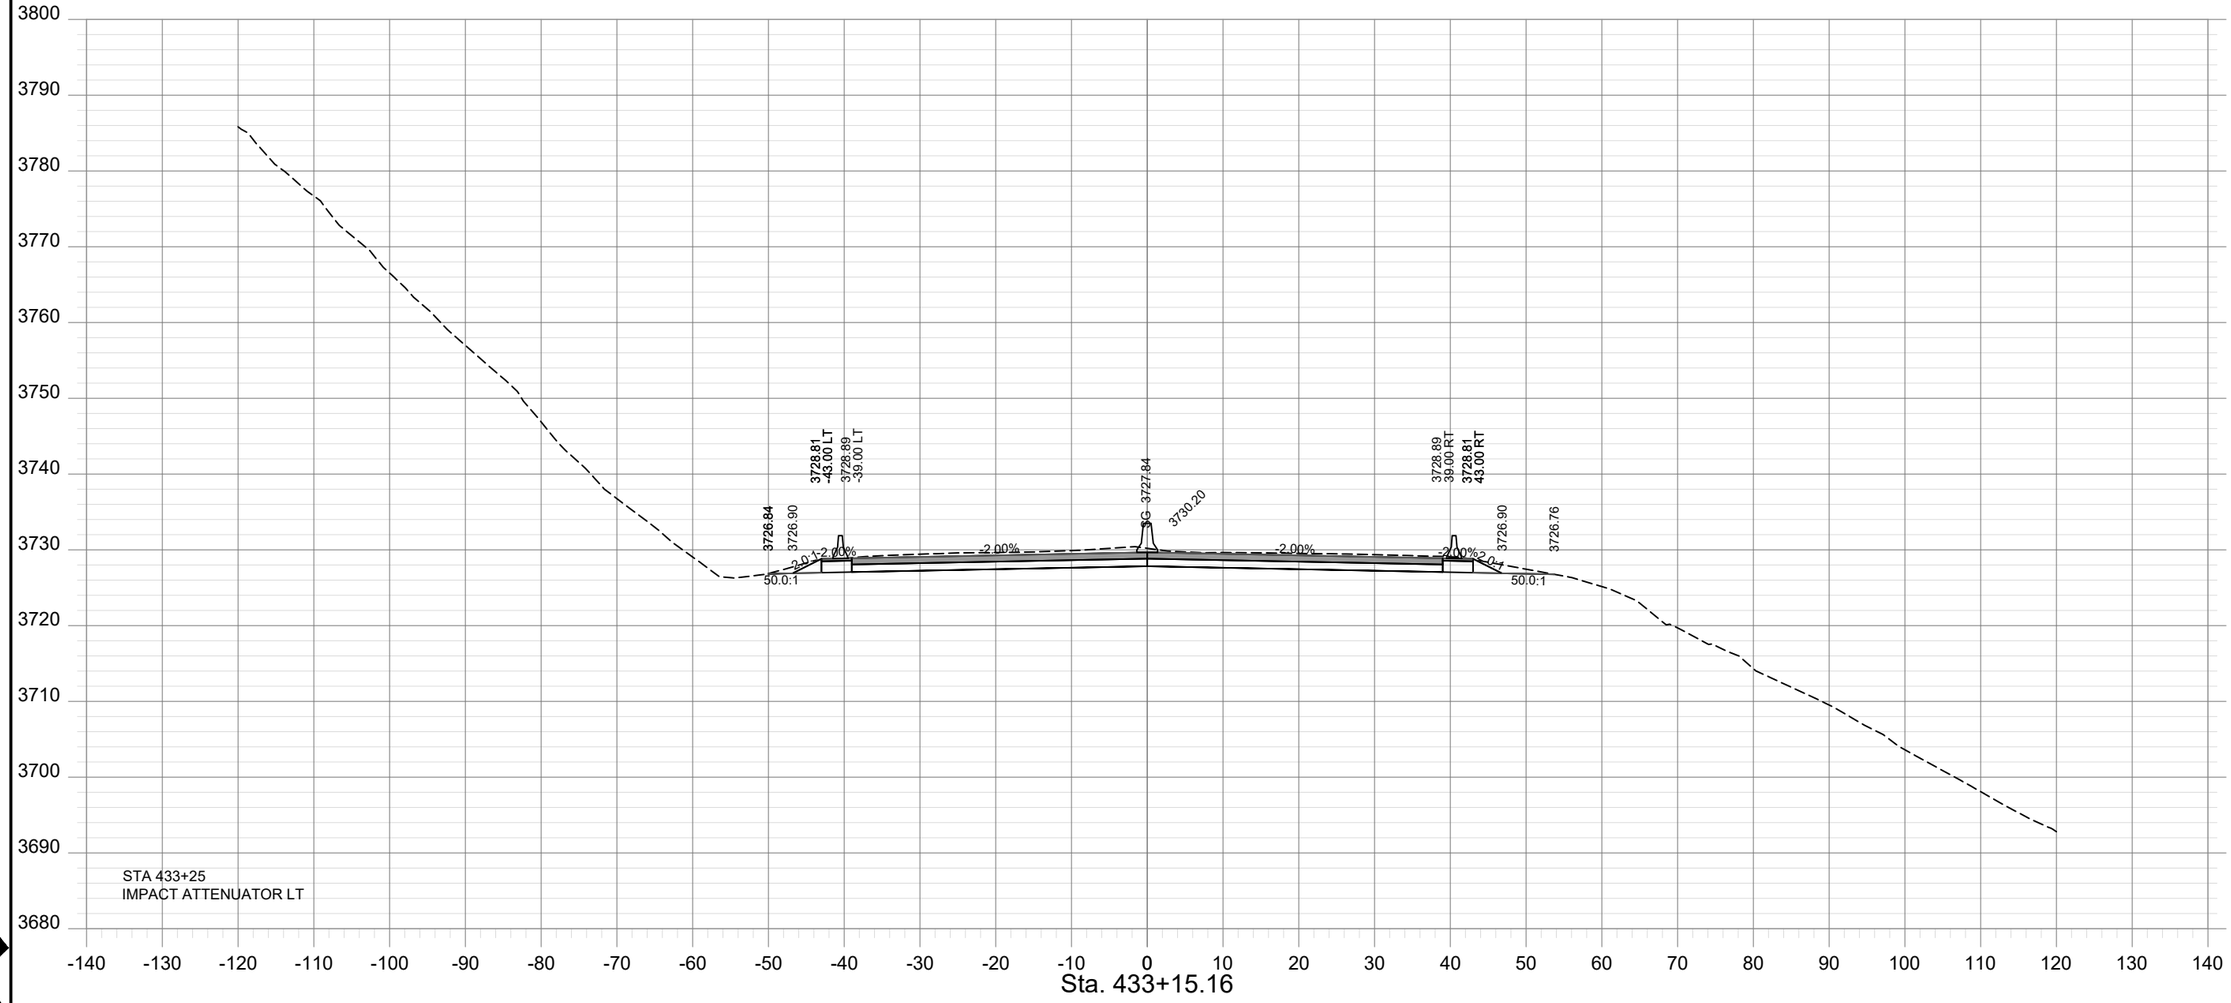

SHEET NO.
XS - 202

PROJECT NAME: TAFT - WEST
COUNTY: MINERAL COUNTY
PROJECT ID: IM-NHFP 90-1(228)3
UPN: 9487000

DESIGNED BY	BJOHNSON	6/29/23
REVIEWED BY	SMARSHALL	6/29/23
CHECKED BY	LFISCHER	6/29/23

MONTANA
Department of Transportation


ROAD PLANS

12/21/2023 10:26 AM

9487000RDLAYZ24.DWG

HDR

AWARD COPY

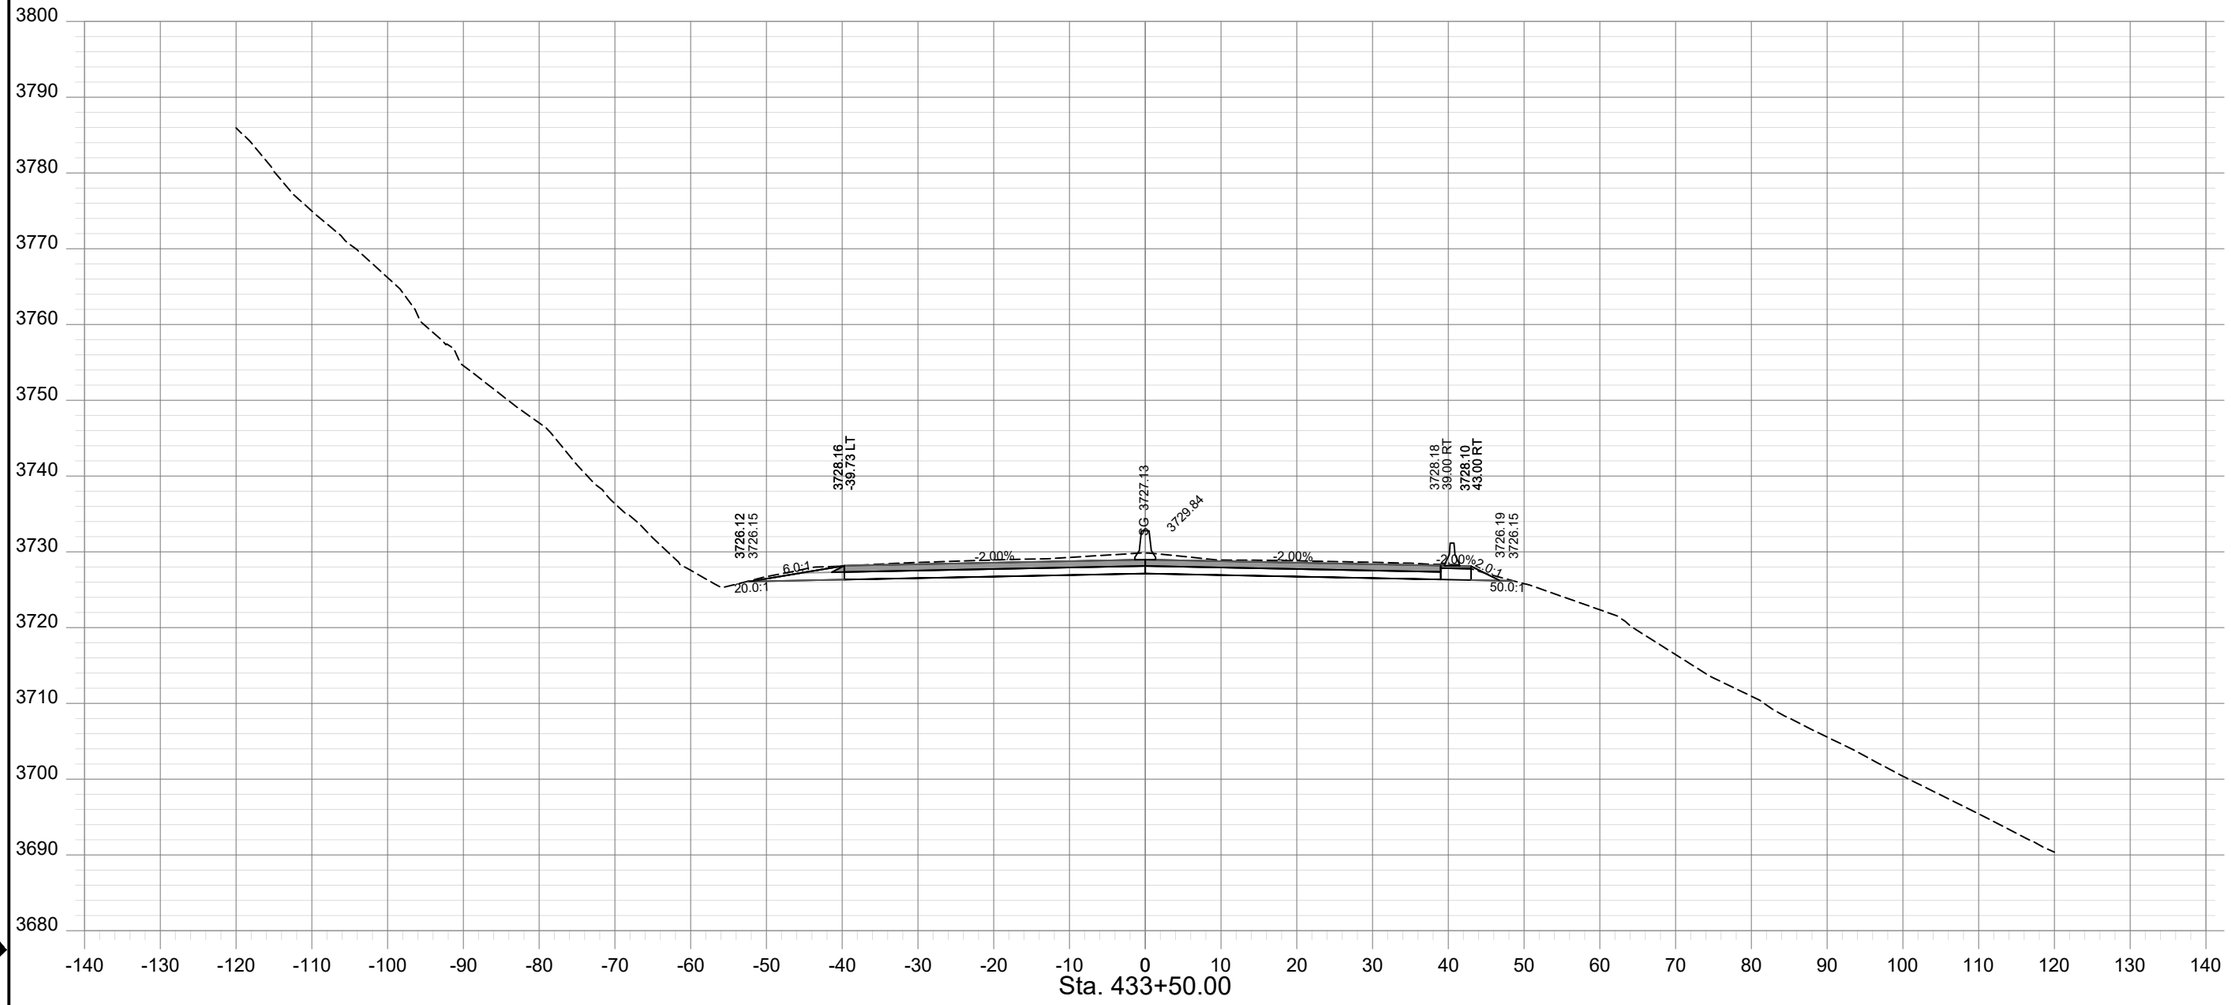

SHEET NO.
XS - 203

PROJECT NAME	TAFT - WEST			
COUNTY	MINERAL COUNTY			
PROJECT ID	IM-NHFP 90-1(228)3			
UPN	9487000			
DESIGNED BY	BJOHNSON	6/29/23		
REVIEWED BY	SMARSHALL	6/29/23		
CHECKED BY	LFISCHER	6/29/23		

MONTANA
Department of Transportation


ROAD PLANS

12/21/2023 10:26 AM

9487000RDLAYZ24.DWG

HDR

AWARD COPY

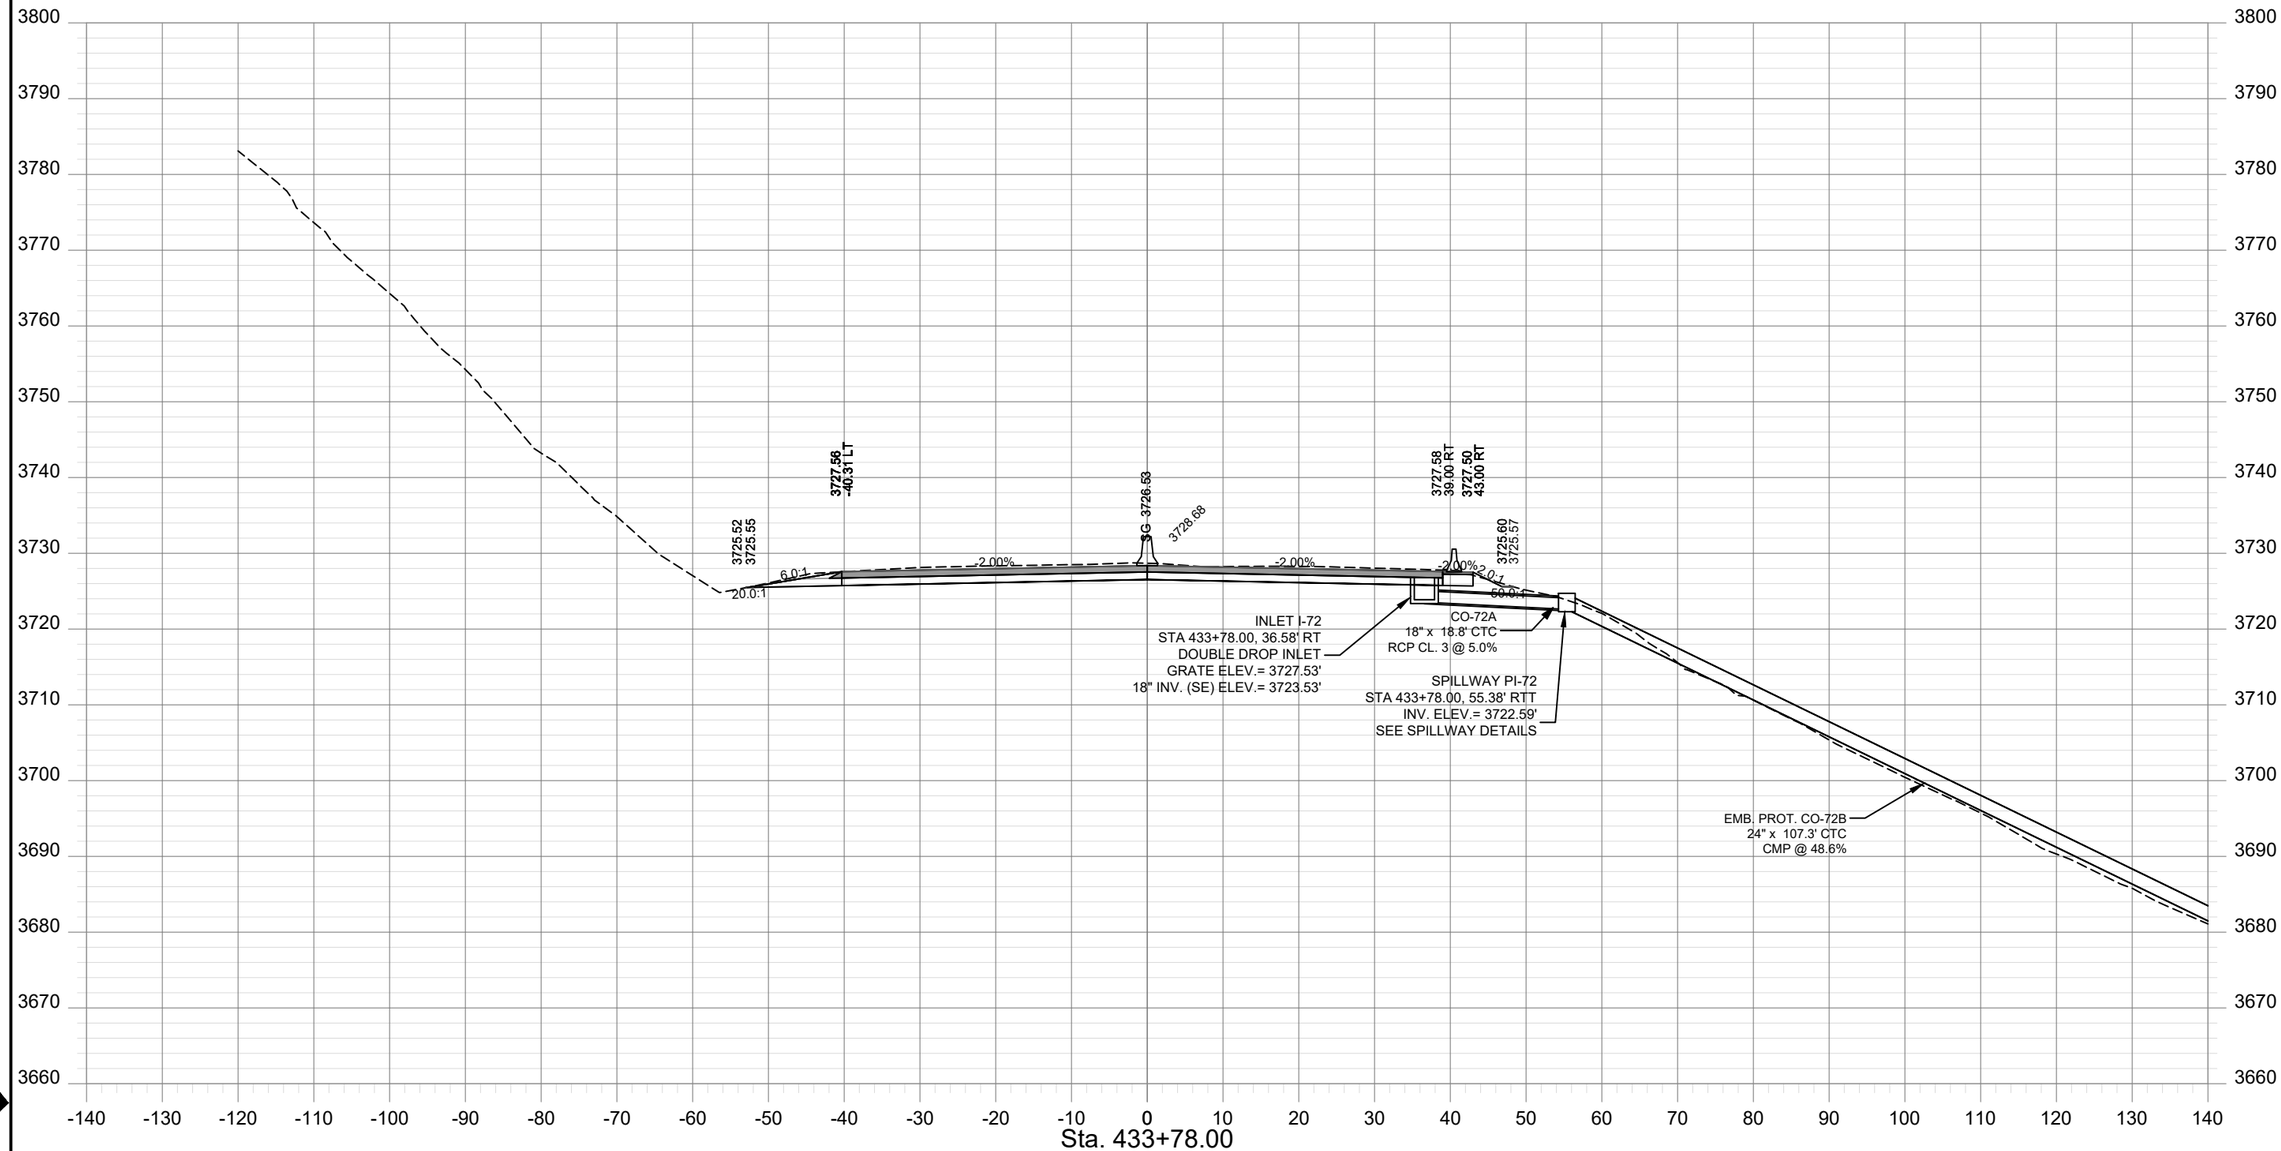

SHEET NO.
XS - 204

PROJECT NAME	TAFT - WEST		
COUNTY	MINERAL COUNTY		
PROJECT ID	IM-NHFP 90-1(228)3		
UPN	9487000		
CHECKED BY	LFISCHER	6/29/23	
REVIEWED BY	SMARSHALL	6/29/23	
DESIGNED BY	BJOHNSON	6/29/23	


9487000RDLAY224.DWG

MONTANA
Department of Transportation

ROAD PLANS


12/21/2023 12:13 PM

AWARD COPY

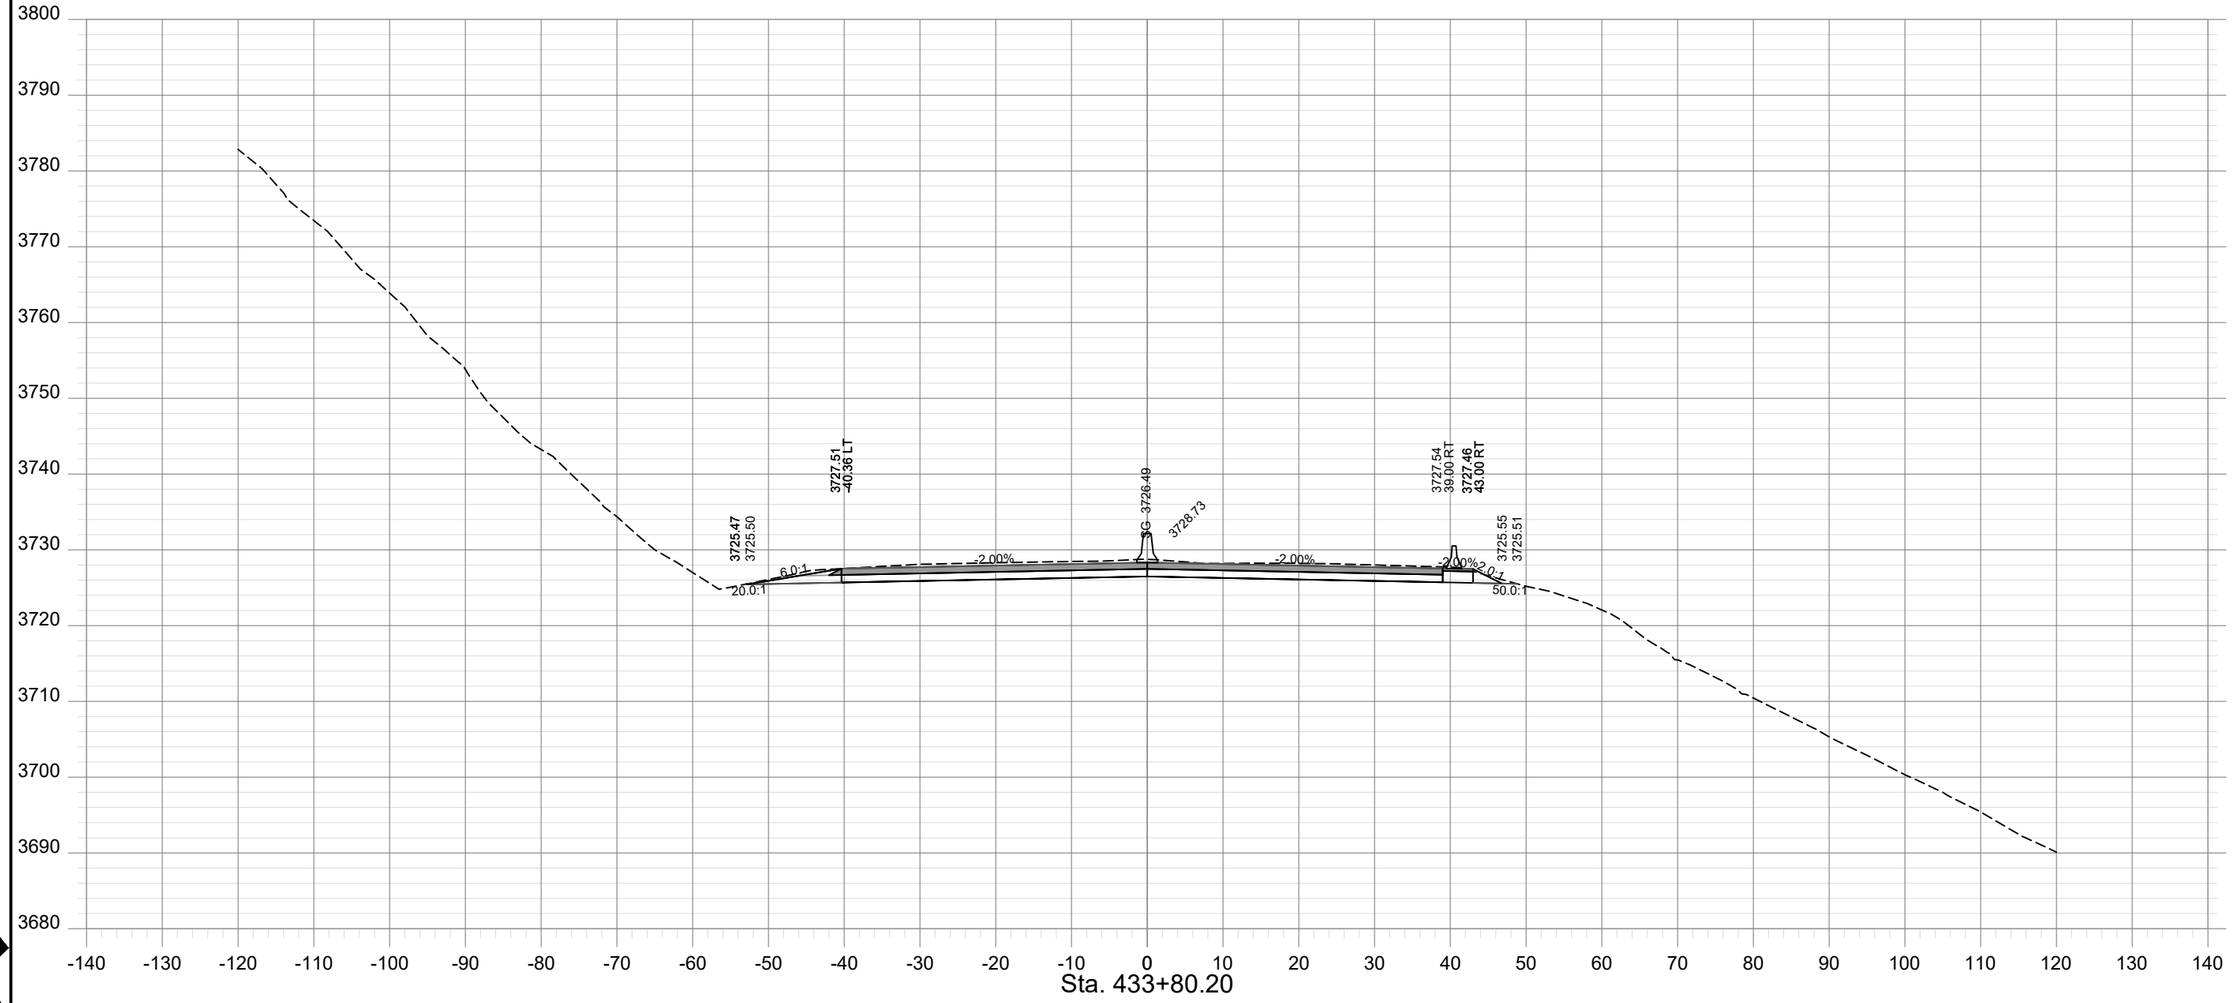

SHEET NO.
XS - 205

AWARD COPY

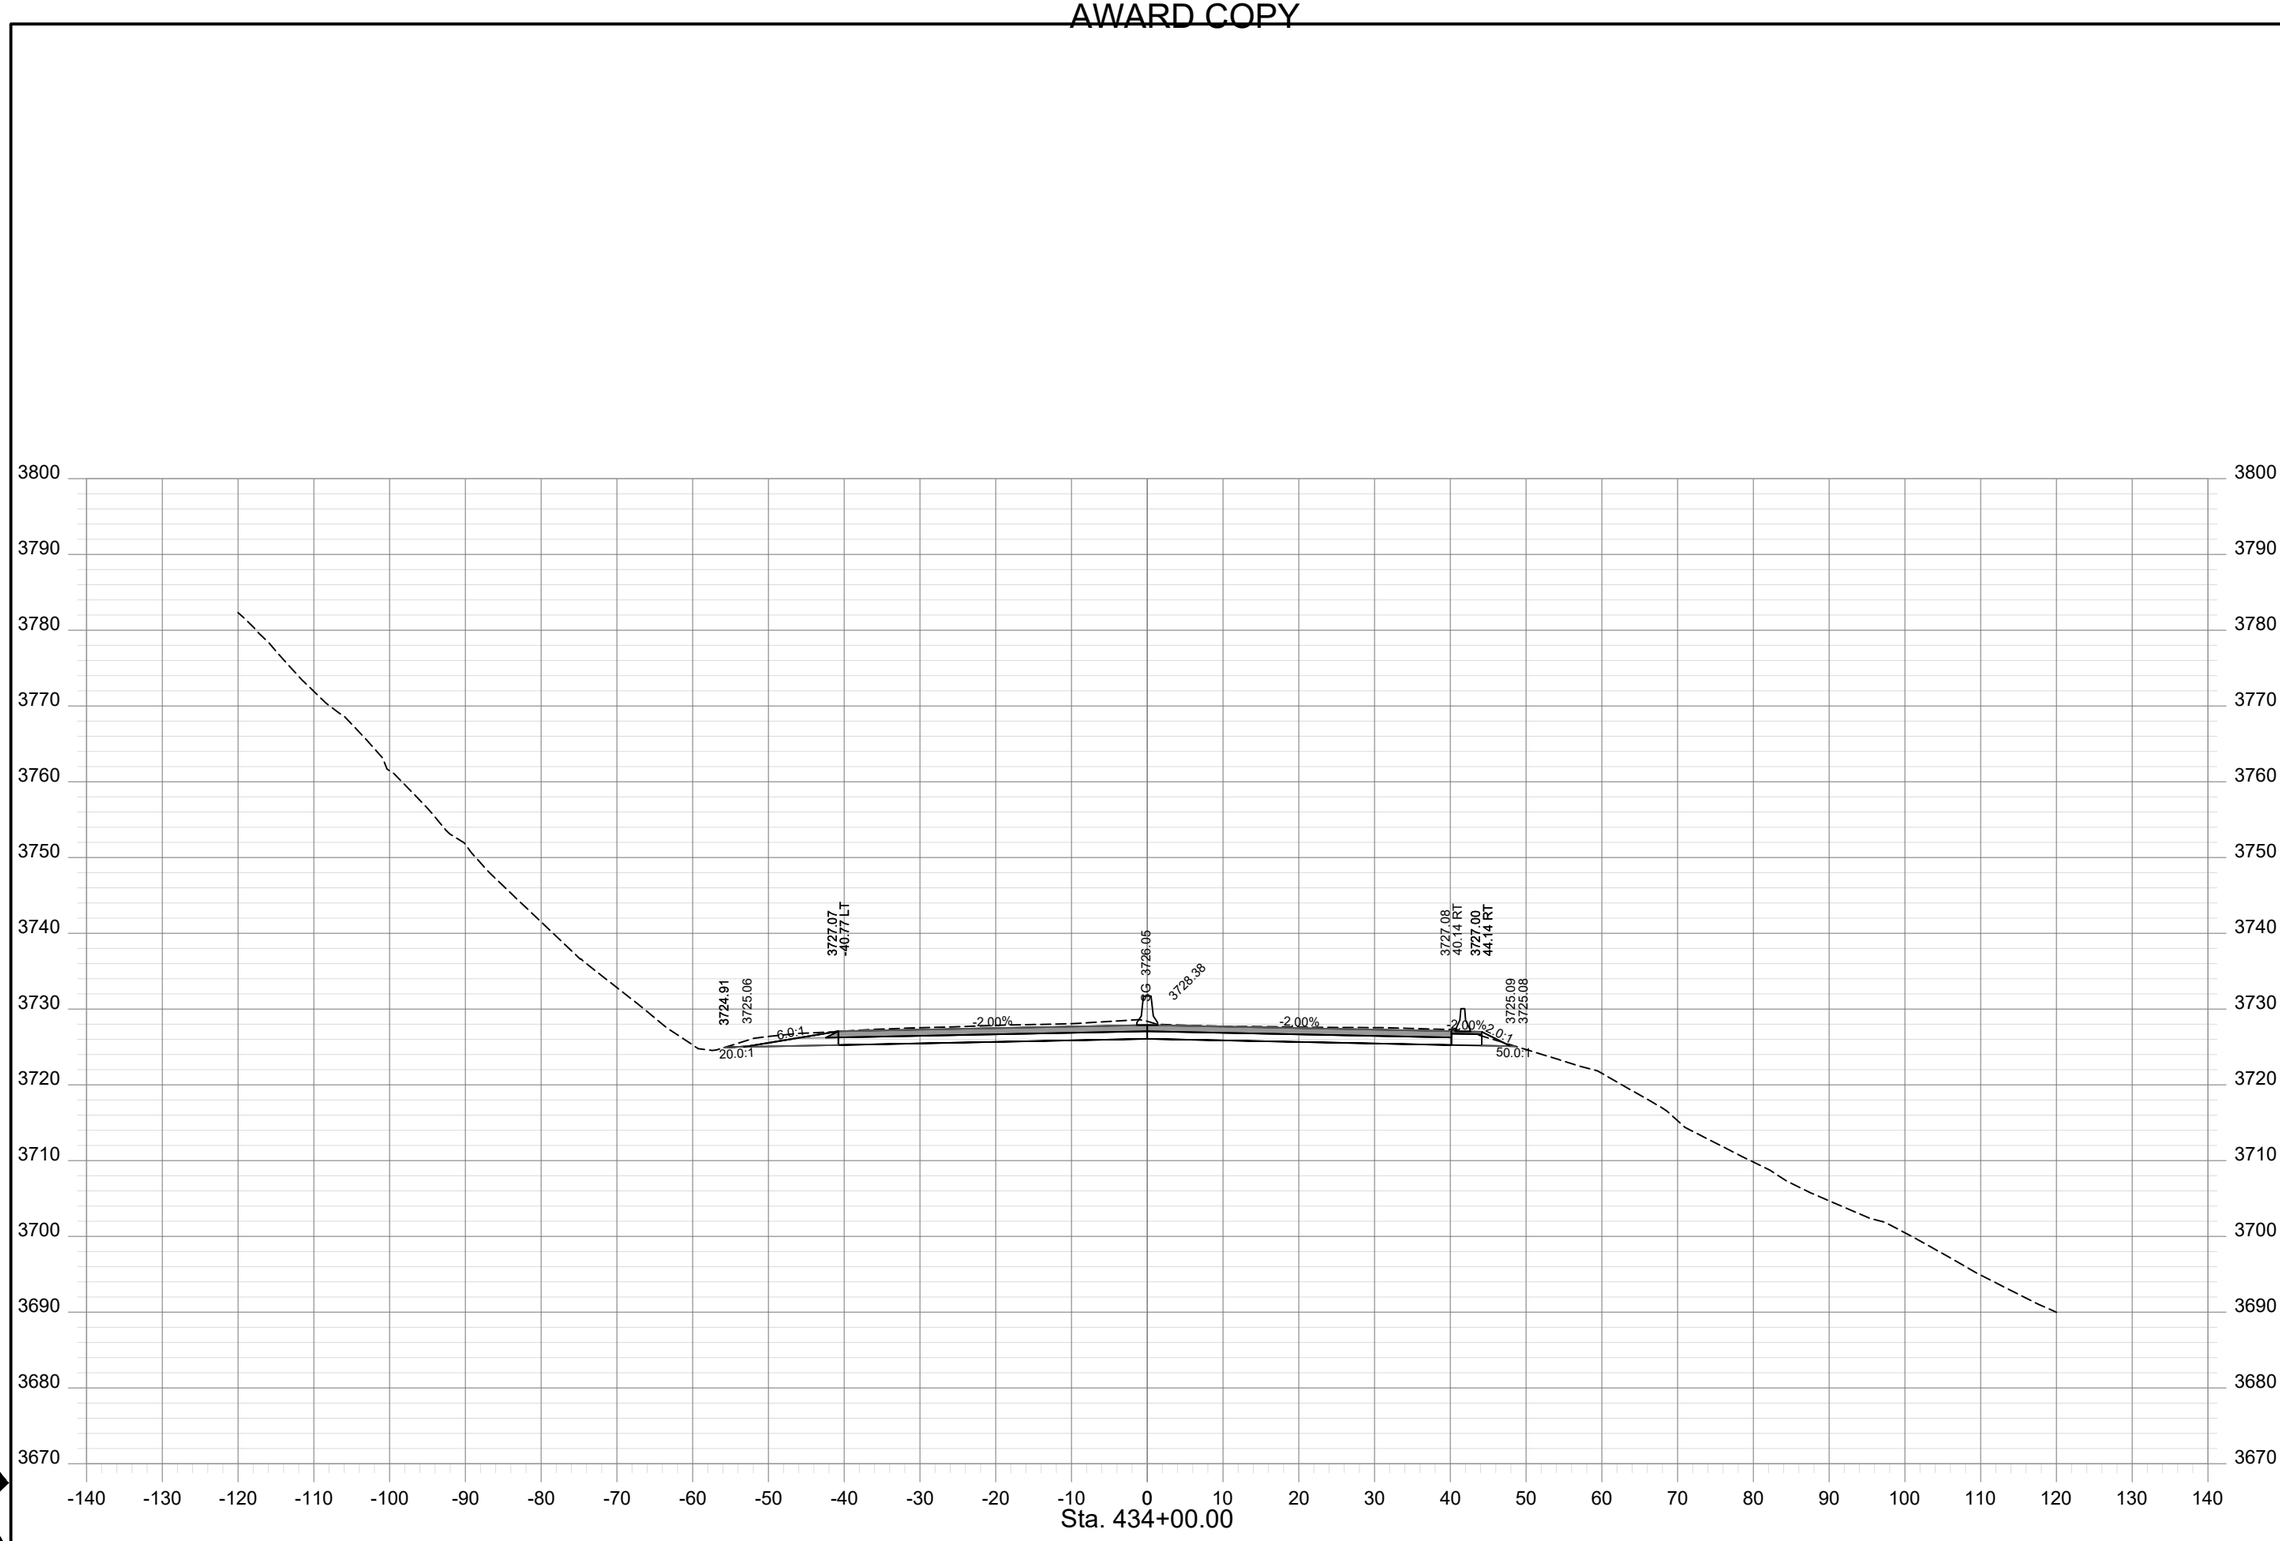

SHEET NO.
XS - 206

PROJECT NAME	TAFT - WEST		
COUNTY	MINERAL COUNTY		
PROJECT ID	IM-NHFP 90-1(228)3		
UPN	9487000		
CHECKED BY	LFISCHER	6/29/23	
REVIEWED BY	SMARSHALL	6/29/23	
DESIGNED BY	BJOHNSON	6/29/23	

MONTANA
Department of Transportation


ROAD PLANS

12/21/2023 10:26 AM

9487000RDLAYZ24.DWG

HDR

AWARD COPY

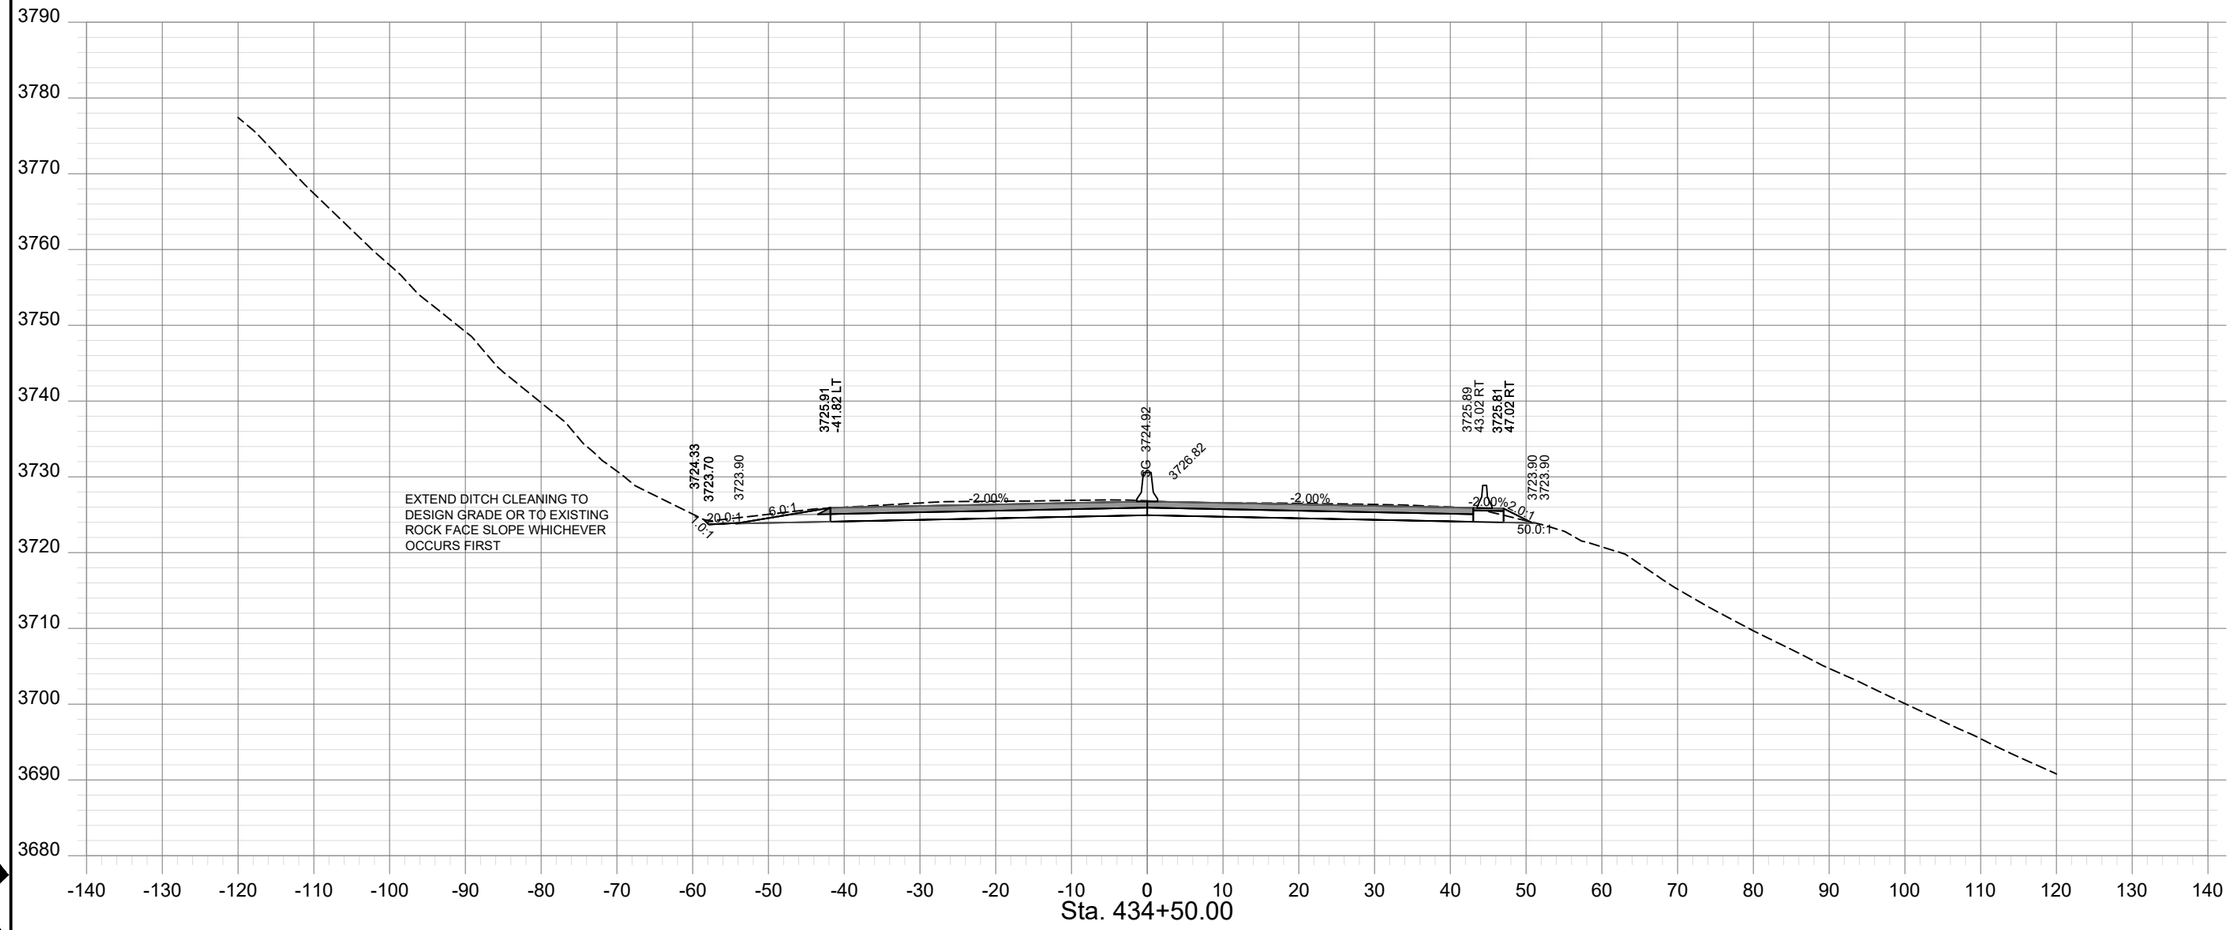

SHEET NO.
XS - 207

PROJECT NAME	TAFT - WEST		
COUNTY	MINERAL COUNTY		
PROJECT ID	IM-NHFP 90-1(228)3		
UPN	9487000		
CHECKED BY	LFISCHER	6/29/23	
REVIEWED BY	SMARSHALL	6/29/23	
DESIGNED BY	BJOHNSON	6/29/23	

MONTANA
Department of Transportation


ROAD PLANS

12/21/2023 10:26 AM

9487000RDLAYZ24.DWG

HDR

AWARD COPY

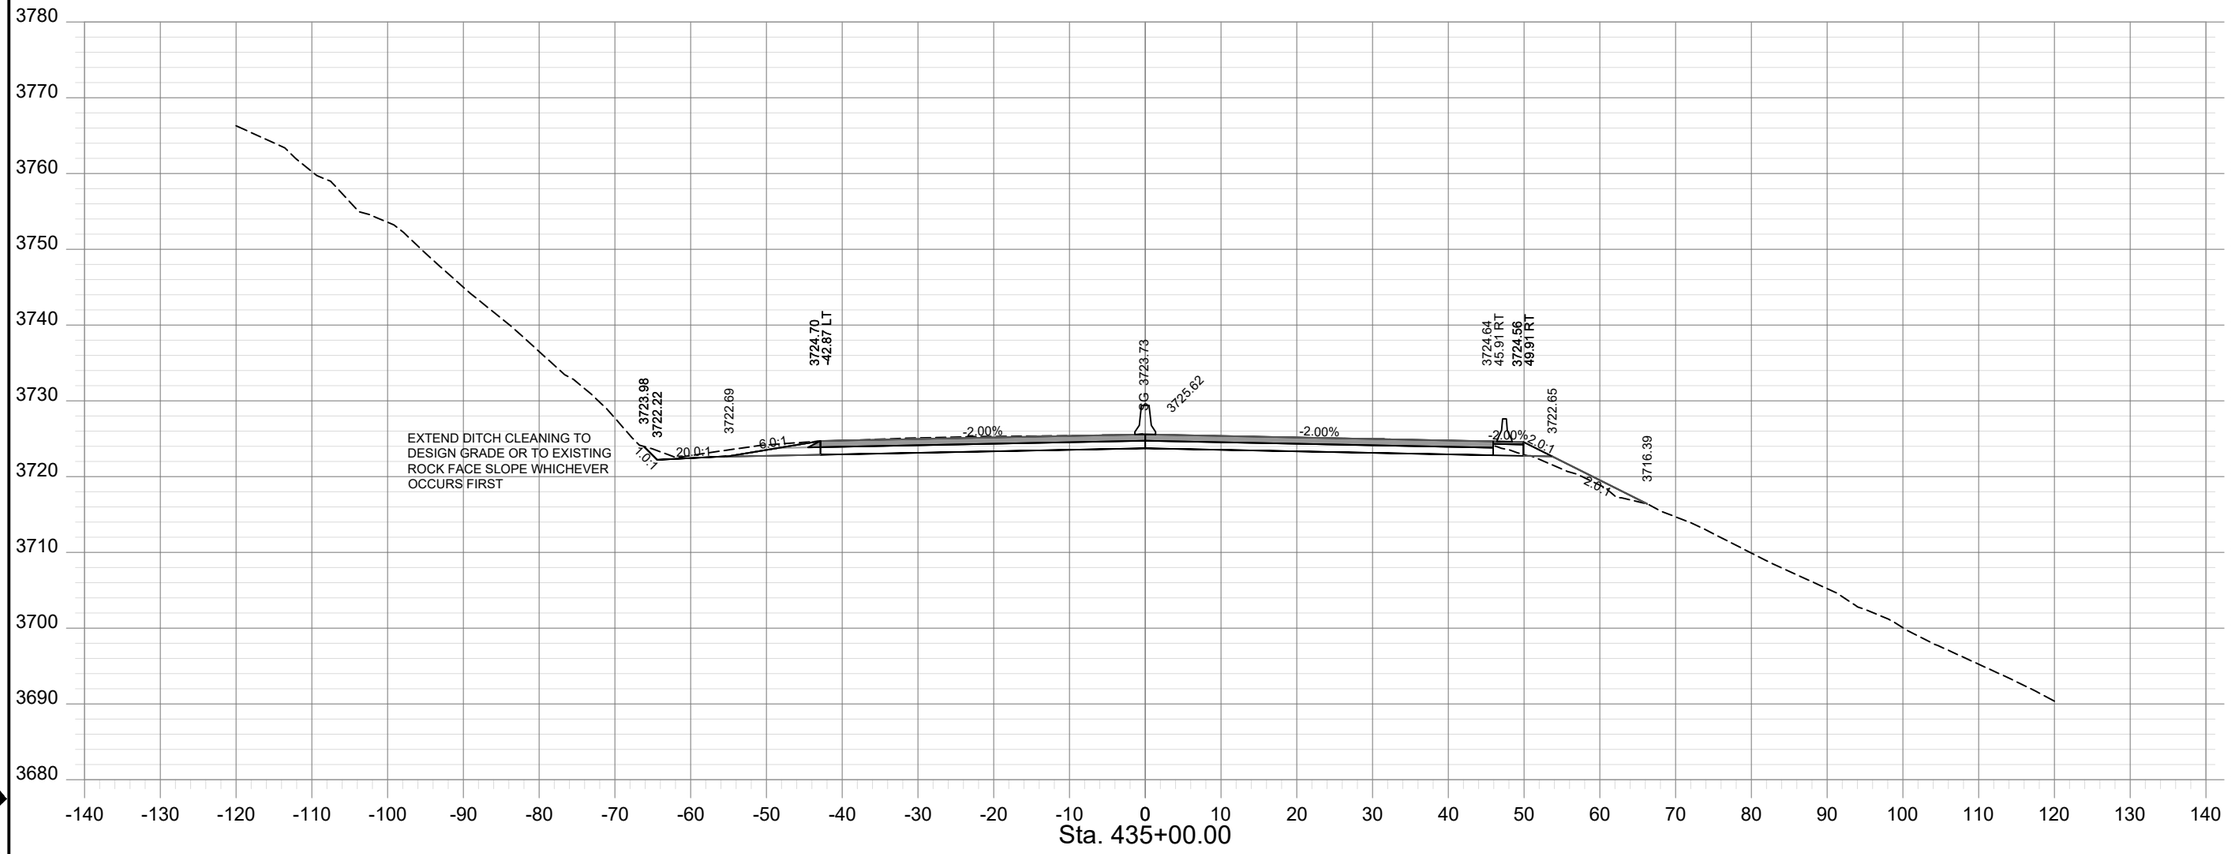

SHEET NO.
XS - 208

PROJECT NAME	TAFT - WEST		
COUNTY	MINERAL COUNTY		
PROJECT ID	IM-NHFP 90-1(228)3		
UPN	9487000		
DESIGNED BY	BJOHNSON	6/29/23	
REVIEWED BY	SMARSHALL	6/29/23	
CHECKED BY	LFISCHER	6/29/23	

MONTANA
Department of Transportation


ROAD PLANS

12/21/2023 10:26 AM

9487000RDLAYZ24.DWG

HDR

AWARD COPY

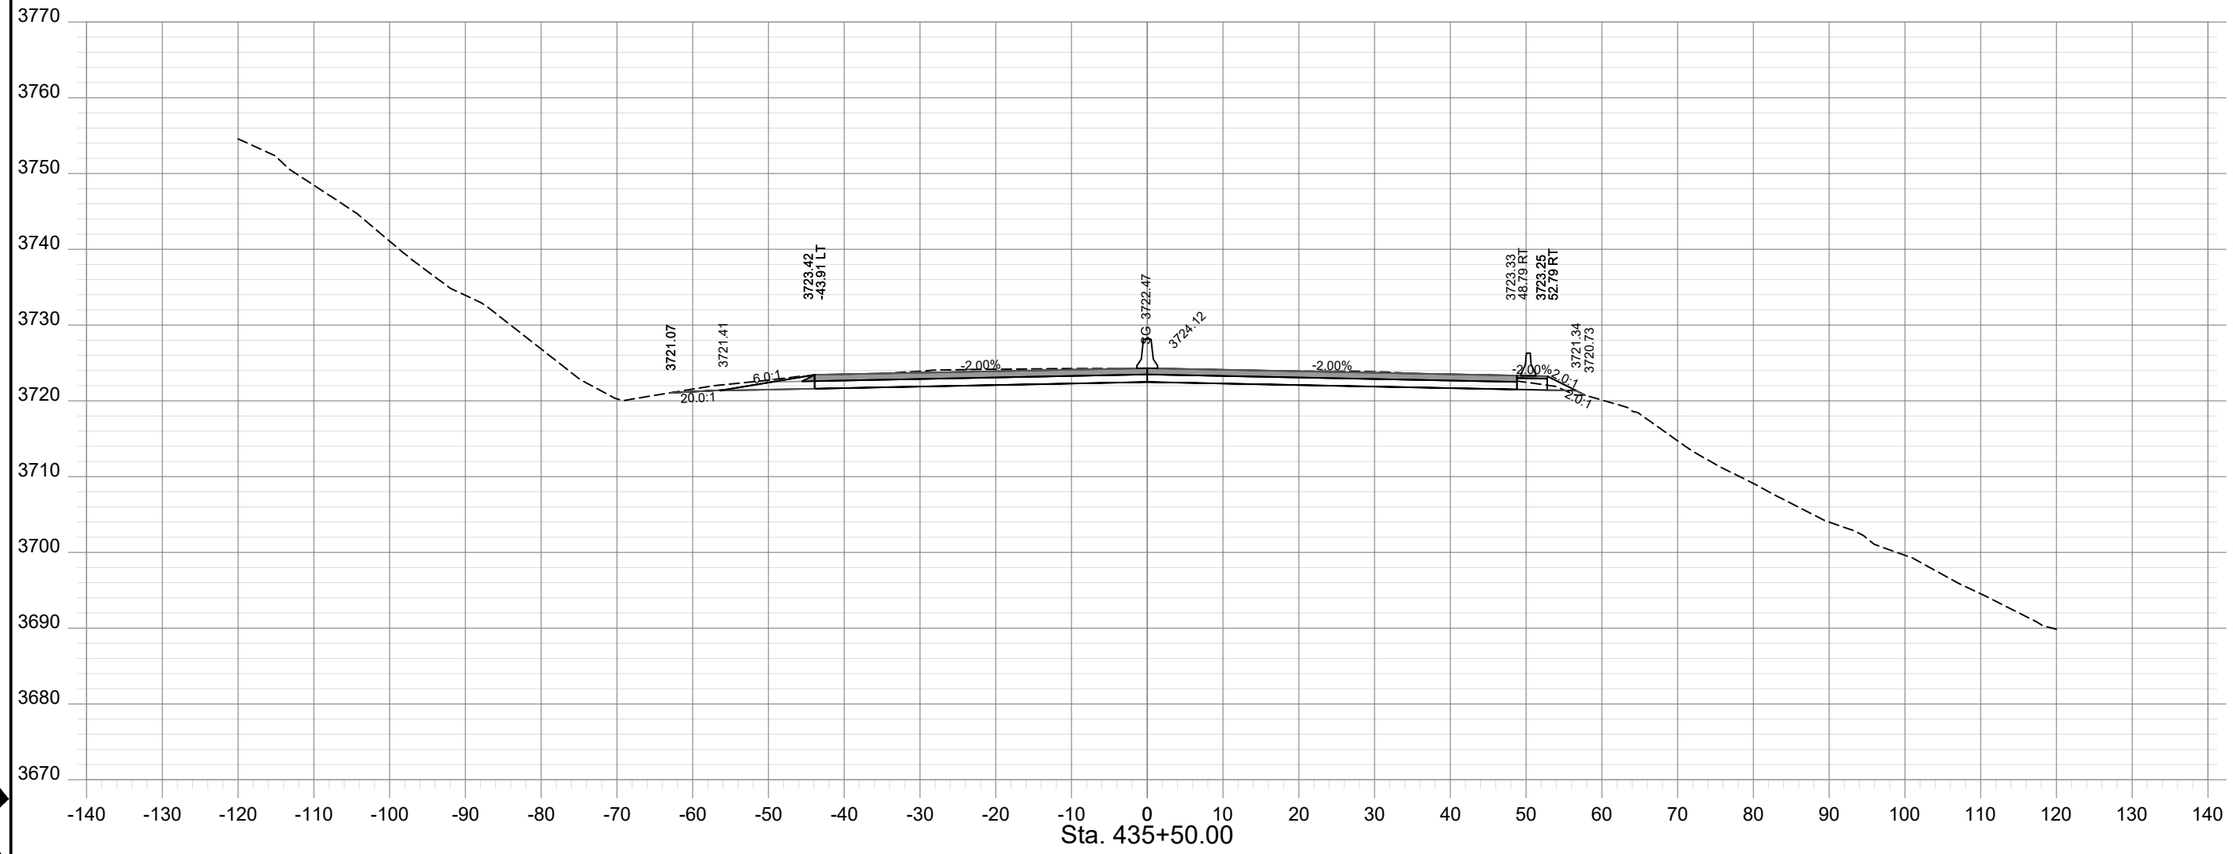

SHEET NO.
XS - 209

		CHECKED BY	LFISCHER	6/29/23
		REVIEWED BY	SMARSHALL	6/29/23
		DESIGNED BY	BJOHNSON	6/29/23

PROJECT NAME: TAFT - WEST
COUNTY: MINERAL COUNTY
PROJECT ID: IM-NHFP 90-1(228)3
UPN: 9487000

MONTANA
Department of Transportation


ROAD PLANS


12/21/2023 10:26 AM

9487000RDLAYZ24.DWG

HDR

AWARD COPY

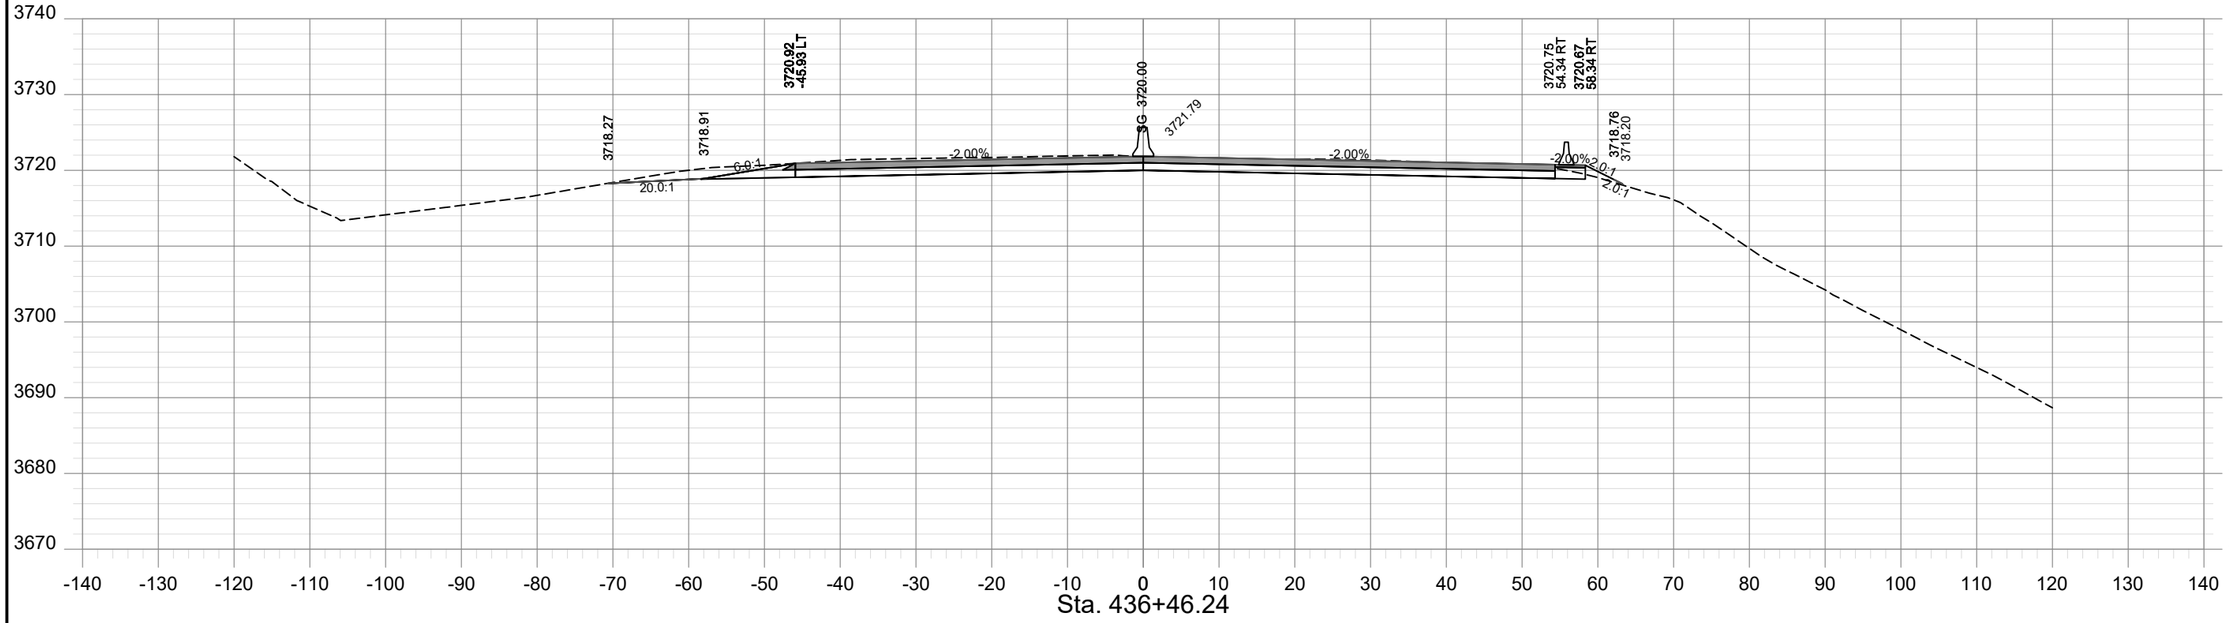

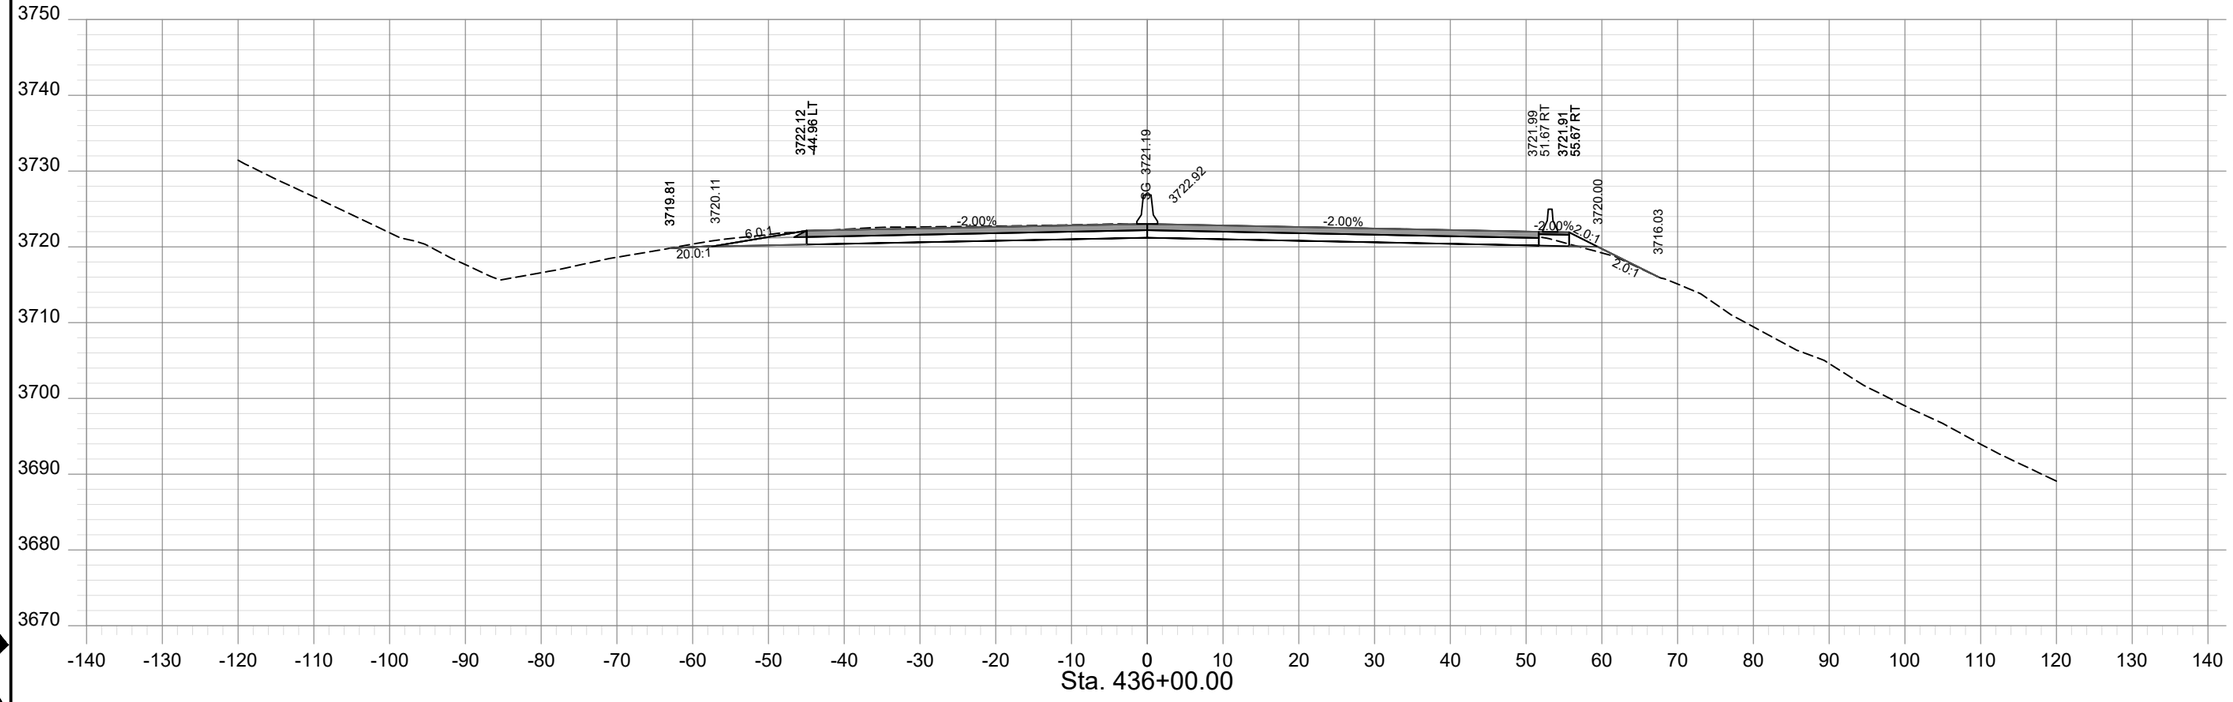

SHEET NO.
XS - 210

PROJECT NAME: TAFT - WEST
COUNTY: MINERAL COUNTY
PROJECT ID: IM-NHFP 90-1(228)3
UPN: 9487000

CHECKED BY	LFISCHER	6/29/23
REVIEWED BY	SMARSHALL	6/29/23
DESIGNED BY	BJOHNSON	6/29/23

9487000RDLAYZ25.DWG


MONTANA
Department of Transportation


ROAD PLANS

12/21/2023 10:26 AM

HDR

AWARD COPY

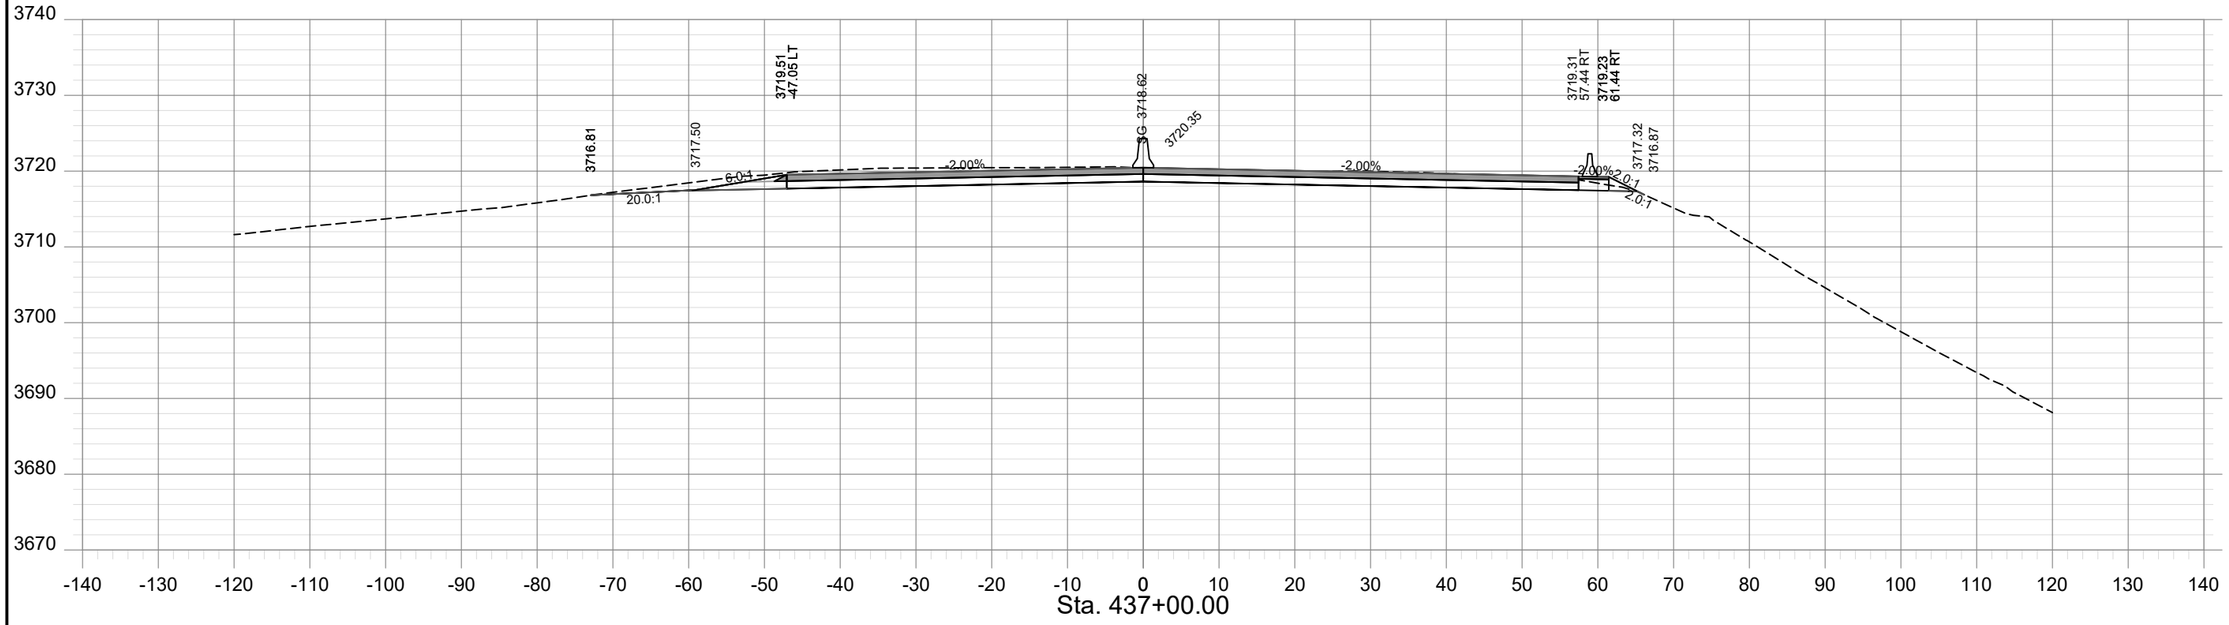

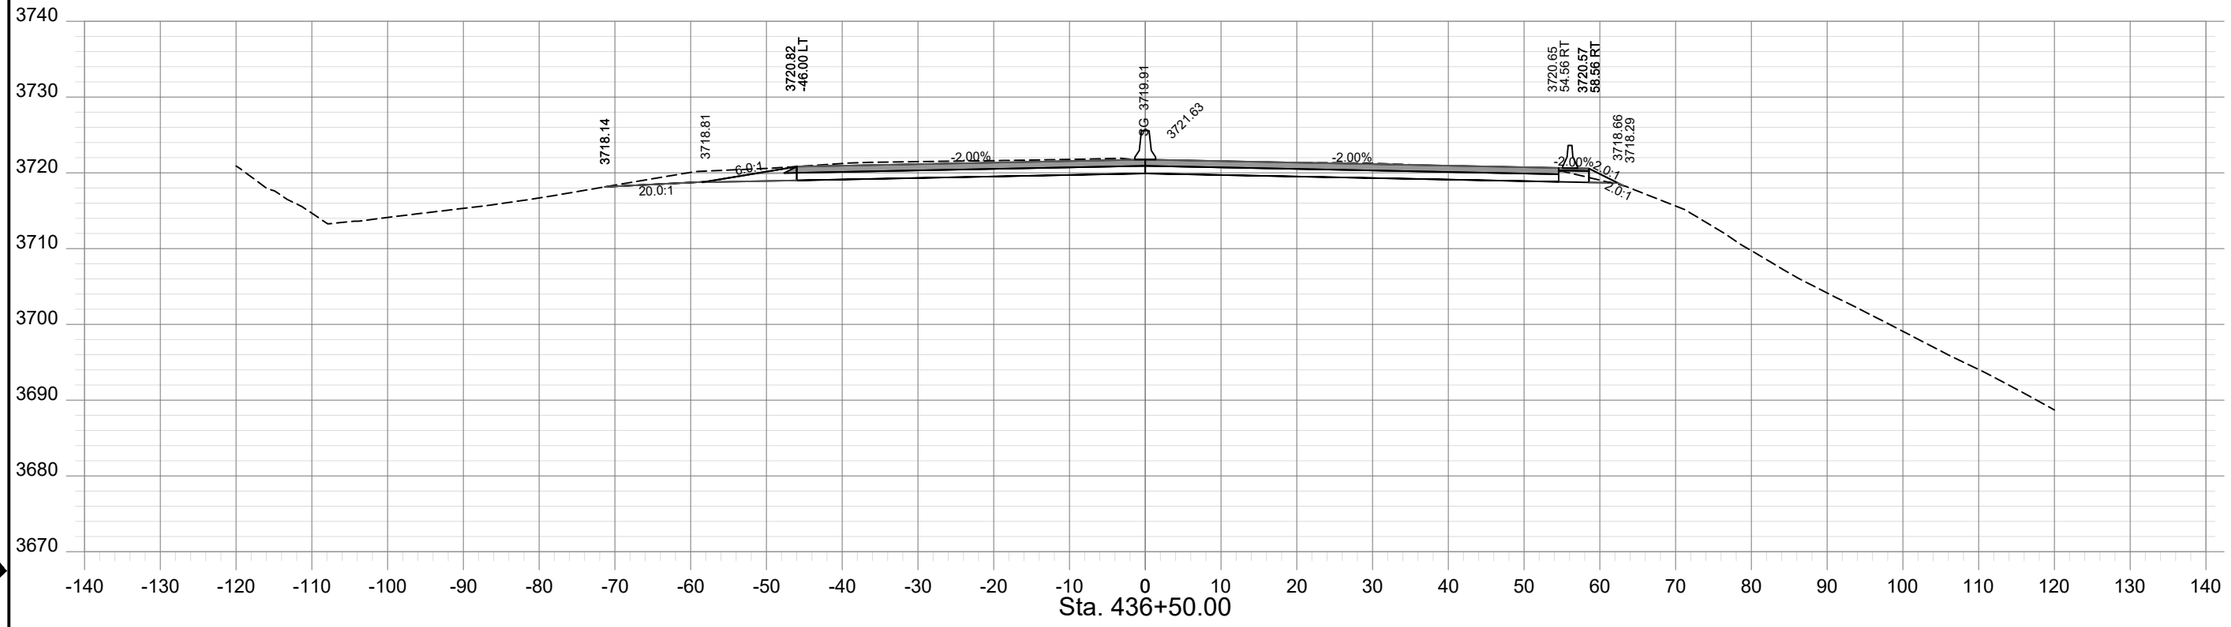

SHEET NO.
XS - 211

PROJECT NAME	TAFT - WEST			
COUNTY	MINERAL COUNTY			
PROJECT ID	IM-NHFP 90-1(228)3			
UPN	9487000			
		6/29/23	LFISCHER	CHECKED BY
		6/29/23	SMARSHALL	REVIEWED BY
		6/29/23	BJOHNSON	DESIGNED BY

MONTANA
Department of Transportation


ROAD PLANS


12/21/2023 10:26 AM

9487000RDLAYZ25.DWG

HDR

AWARD COPY

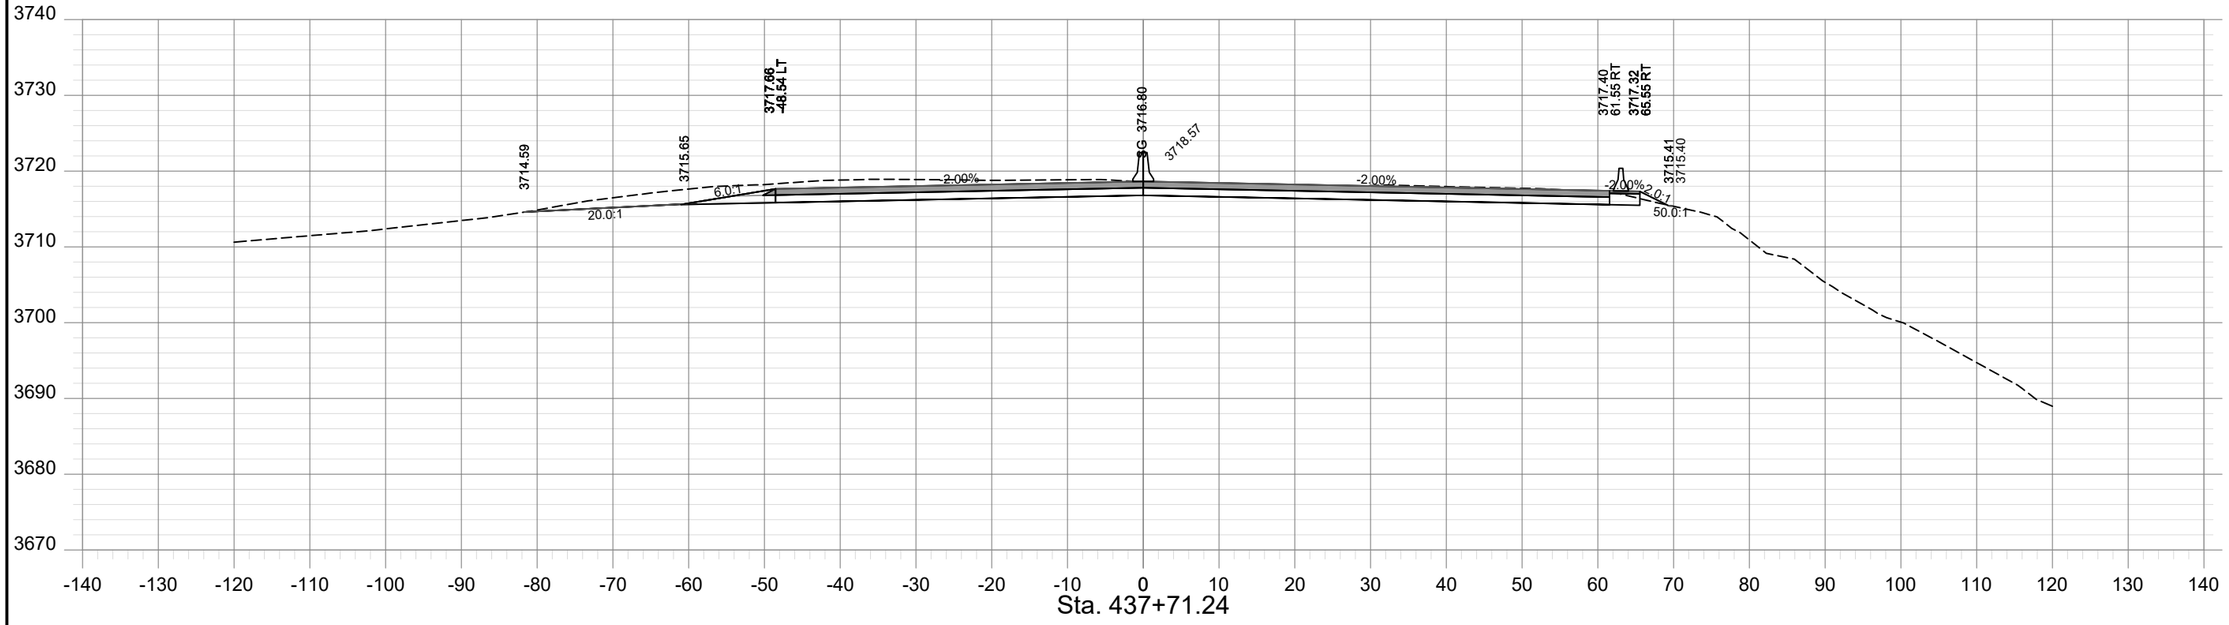

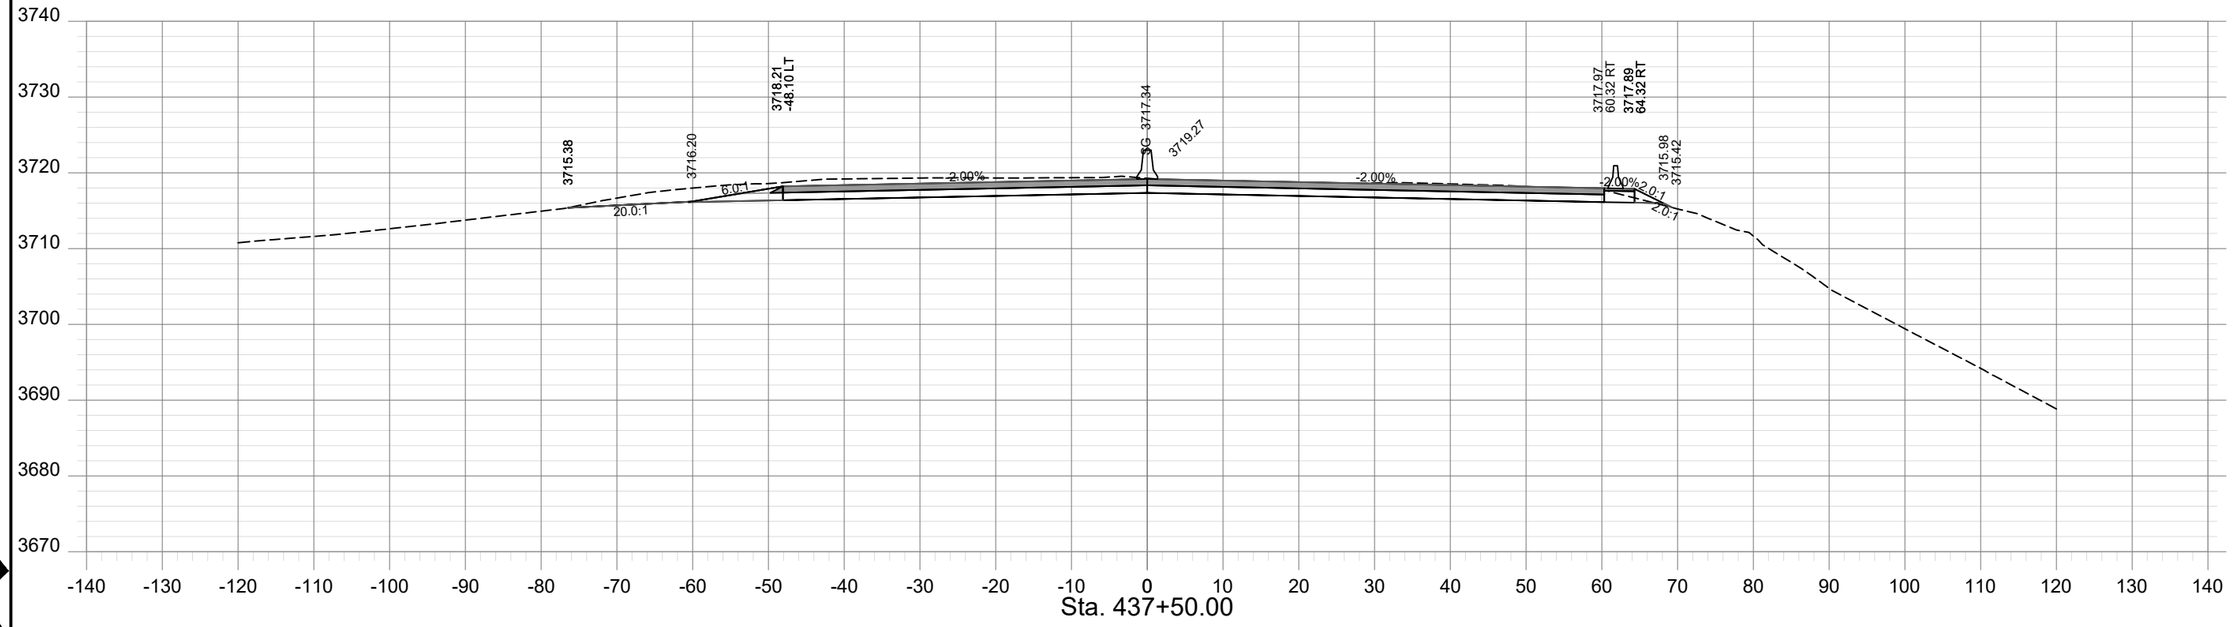

SHEET NO.
XS - 212

PROJECT NAME	TAFT - WEST			
COUNTY	MINERAL COUNTY			
PROJECT ID	IM-NHFP 90-1(228)3			
UPN	9487000			
		CHECKED BY	LFISCHER	6/29/23
		REVIEWED BY	SMARSHALL	6/29/23
		DESIGNED BY	BJOHNSON	6/29/23

MONTANA
Department of Transportation


ROAD PLANS


12/21/2023 10:26 AM

9487000RDLAYZ25.DWG

HDR

AWARD COPY

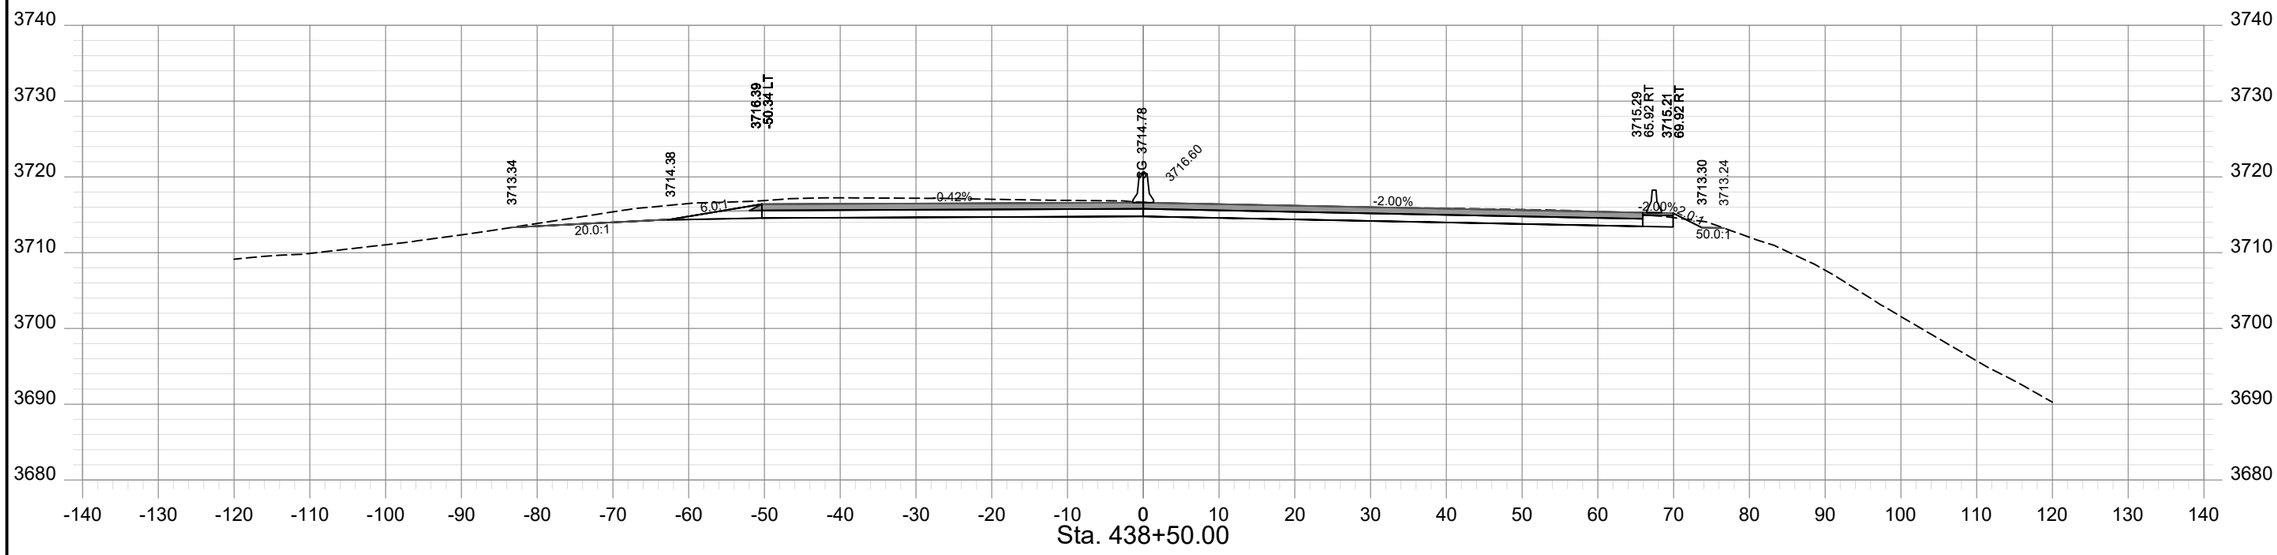

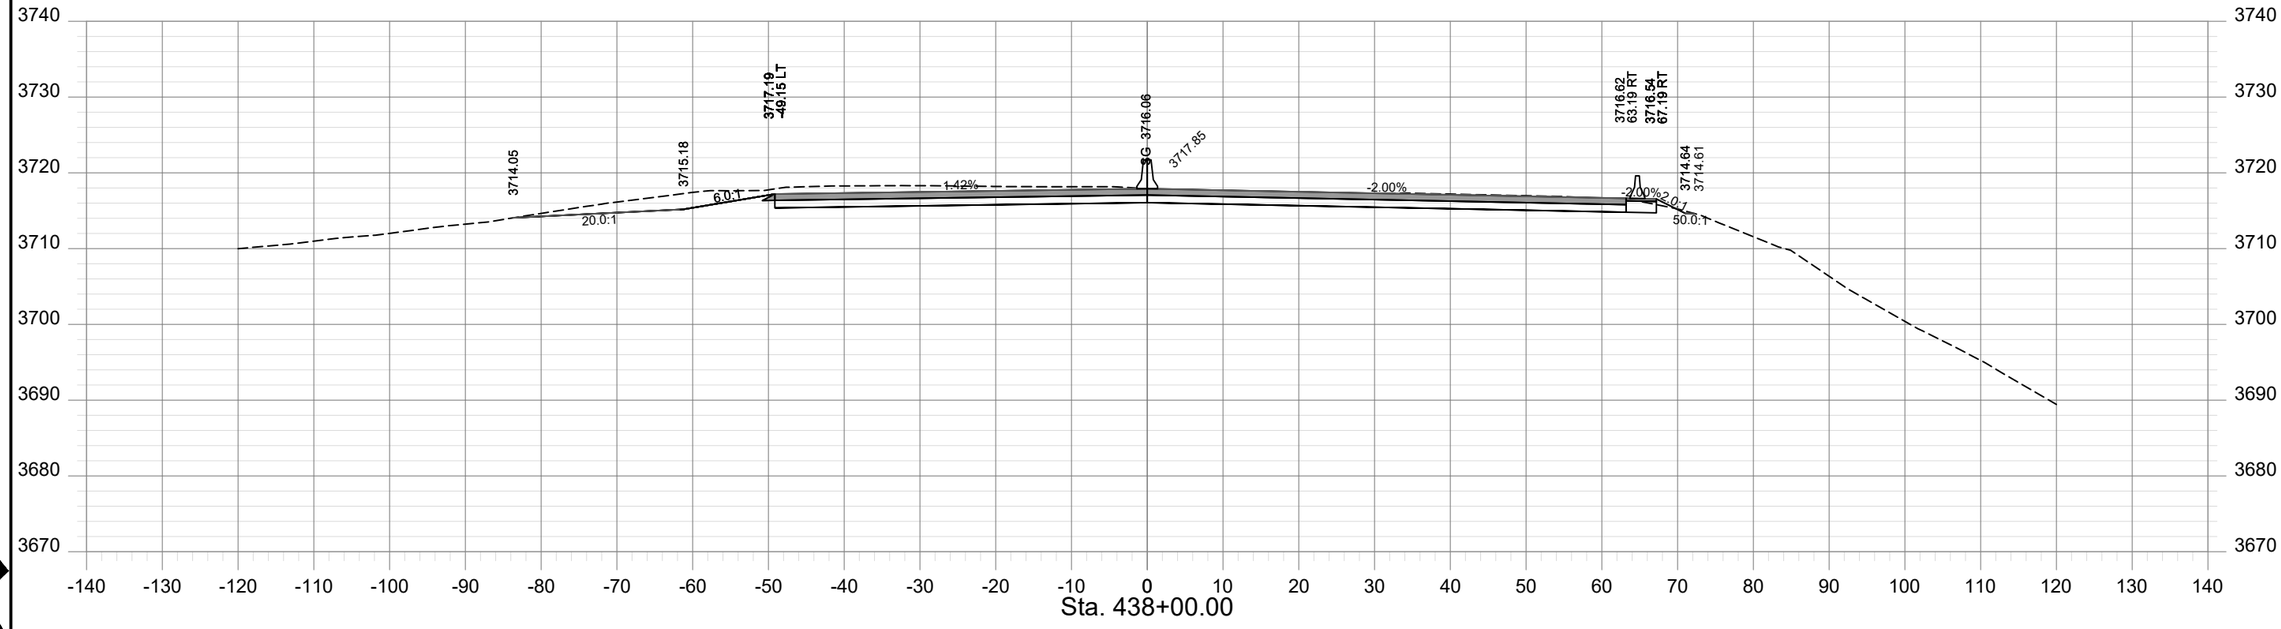

SHEET NO.
XS - 213

PROJECT NAME	TAFT - WEST		
COUNTY	MINERAL COUNTY		
PROJECT ID	IM-NHFP 90-1(228)3		
UPN	9487000		
CHECKED BY	LFISCHER	6/29/23	
REVIEWED BY	SMARSHALL	6/29/23	
DESIGNED BY	BJOHNSON	6/29/23	

9487000RDLAYZ25.DWG


MONTANA
Department of Transportation

ROAD PLANS

12/21/2023 10:26 AM

HDR

AWARD COPY

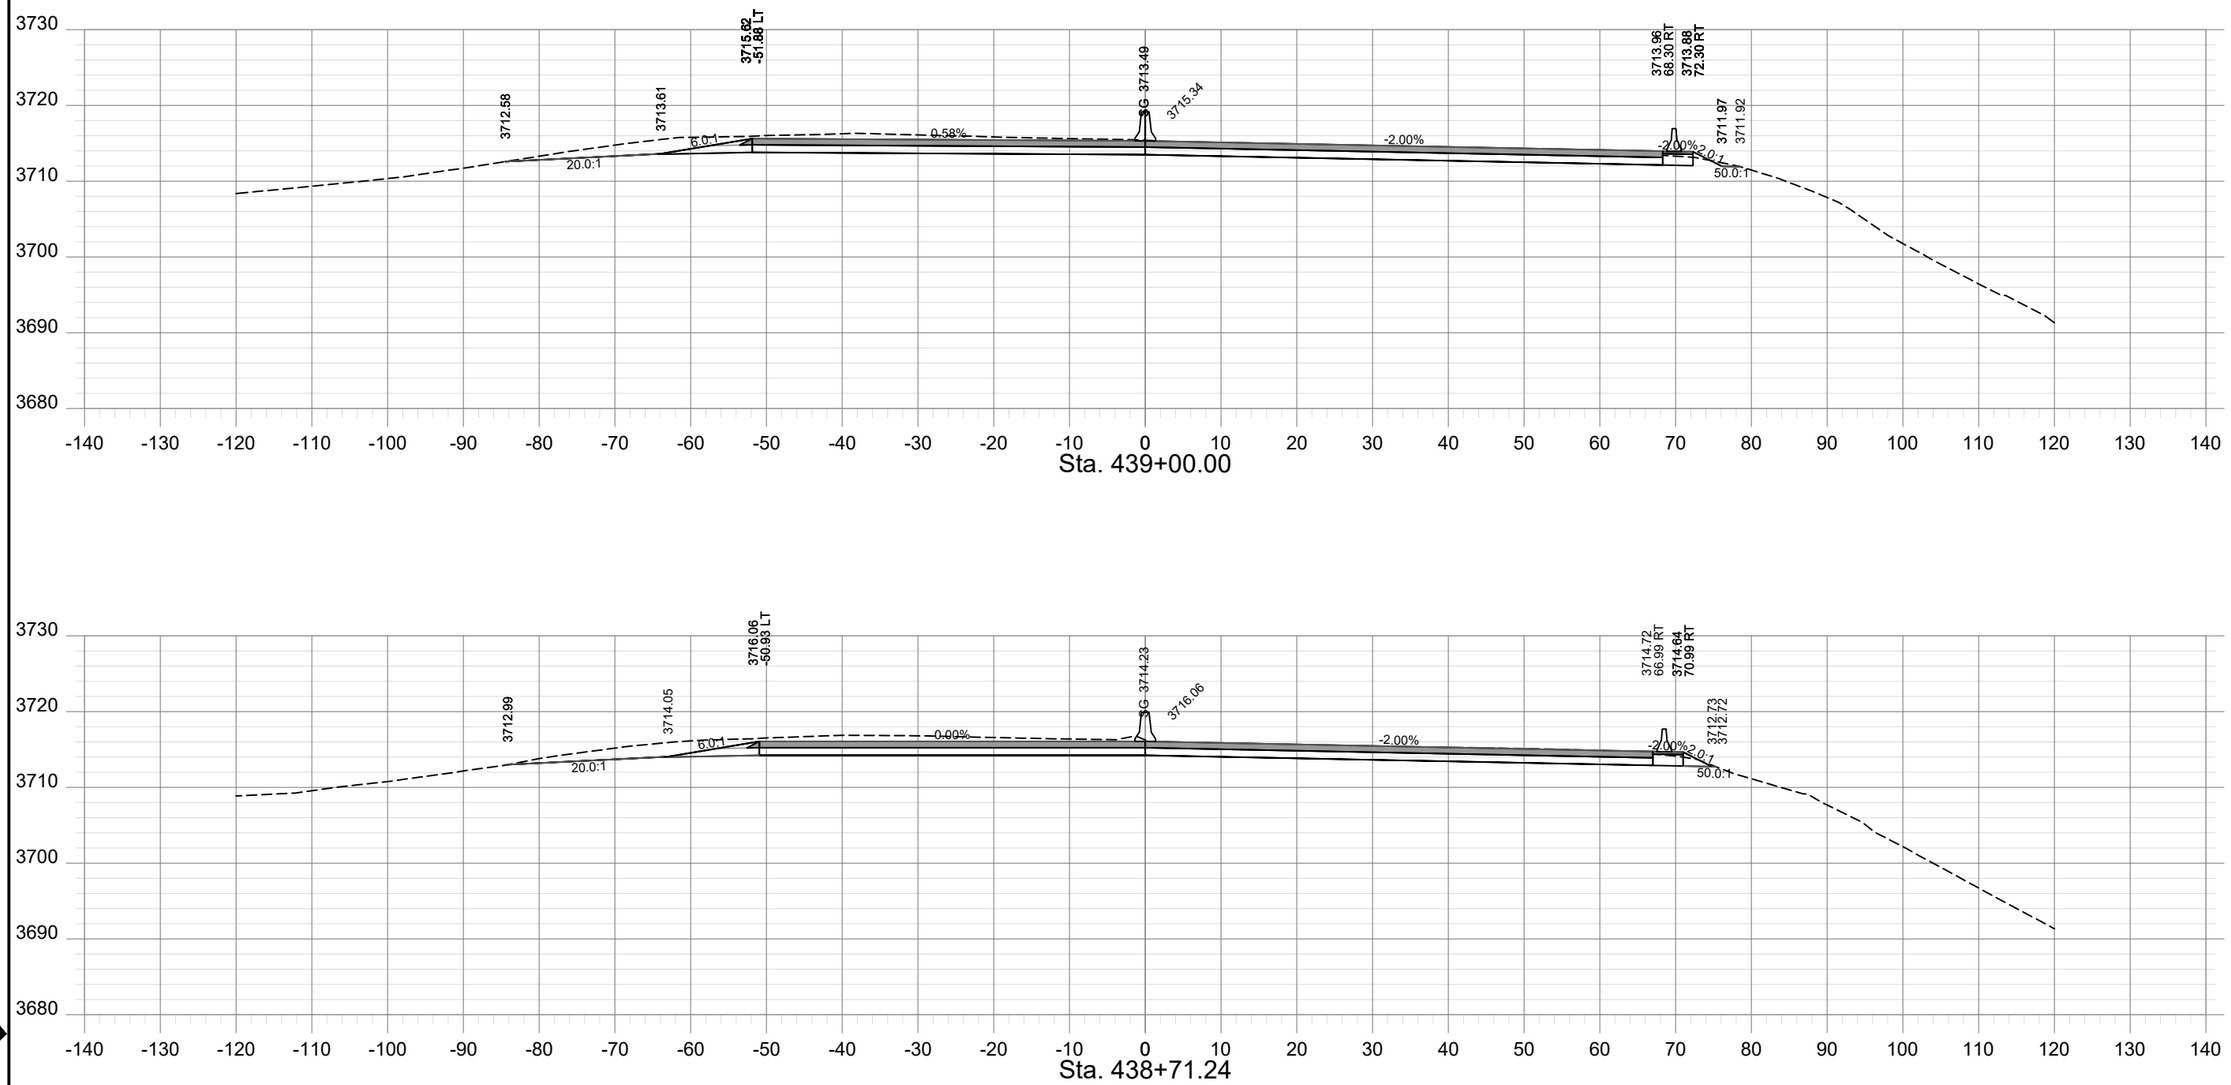

SHEET NO.
XS - 214

PROJECT NAME	TAFT - WEST			
COUNTY	MINERAL COUNTY			
PROJECT ID	IM-NHFP 90-1(228)3			
UPN	9487000			
CHECKED BY	LFISCHER	6/29/23		
REVIEWED BY	SMARSHALL	6/29/23		
DESIGNED BY	BJOHNSON	6/29/23		


MONTANA
Department of Transportation

ROAD PLANS


12/21/2023 10:26 AM

9487000RDLAYZ25.DWG

AWARD COPY

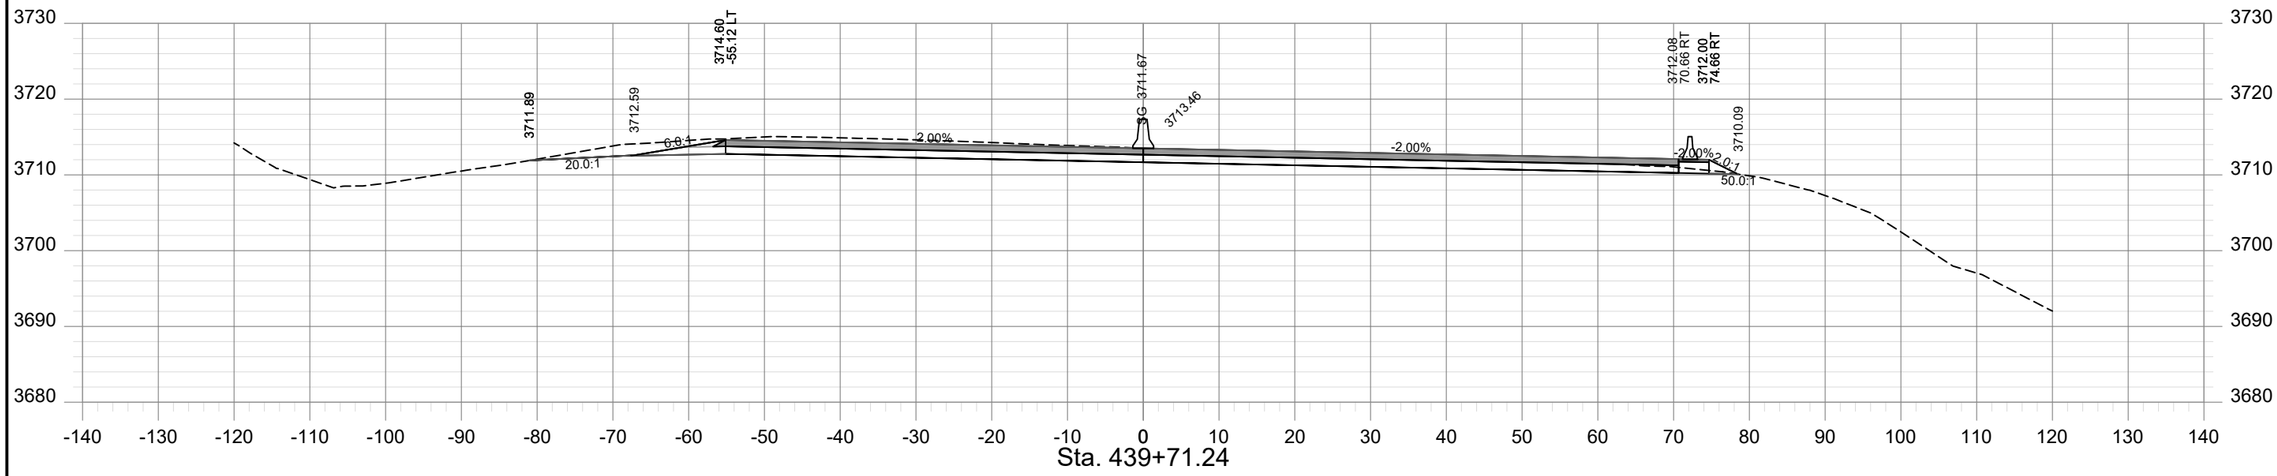

Sta. 439+71.24

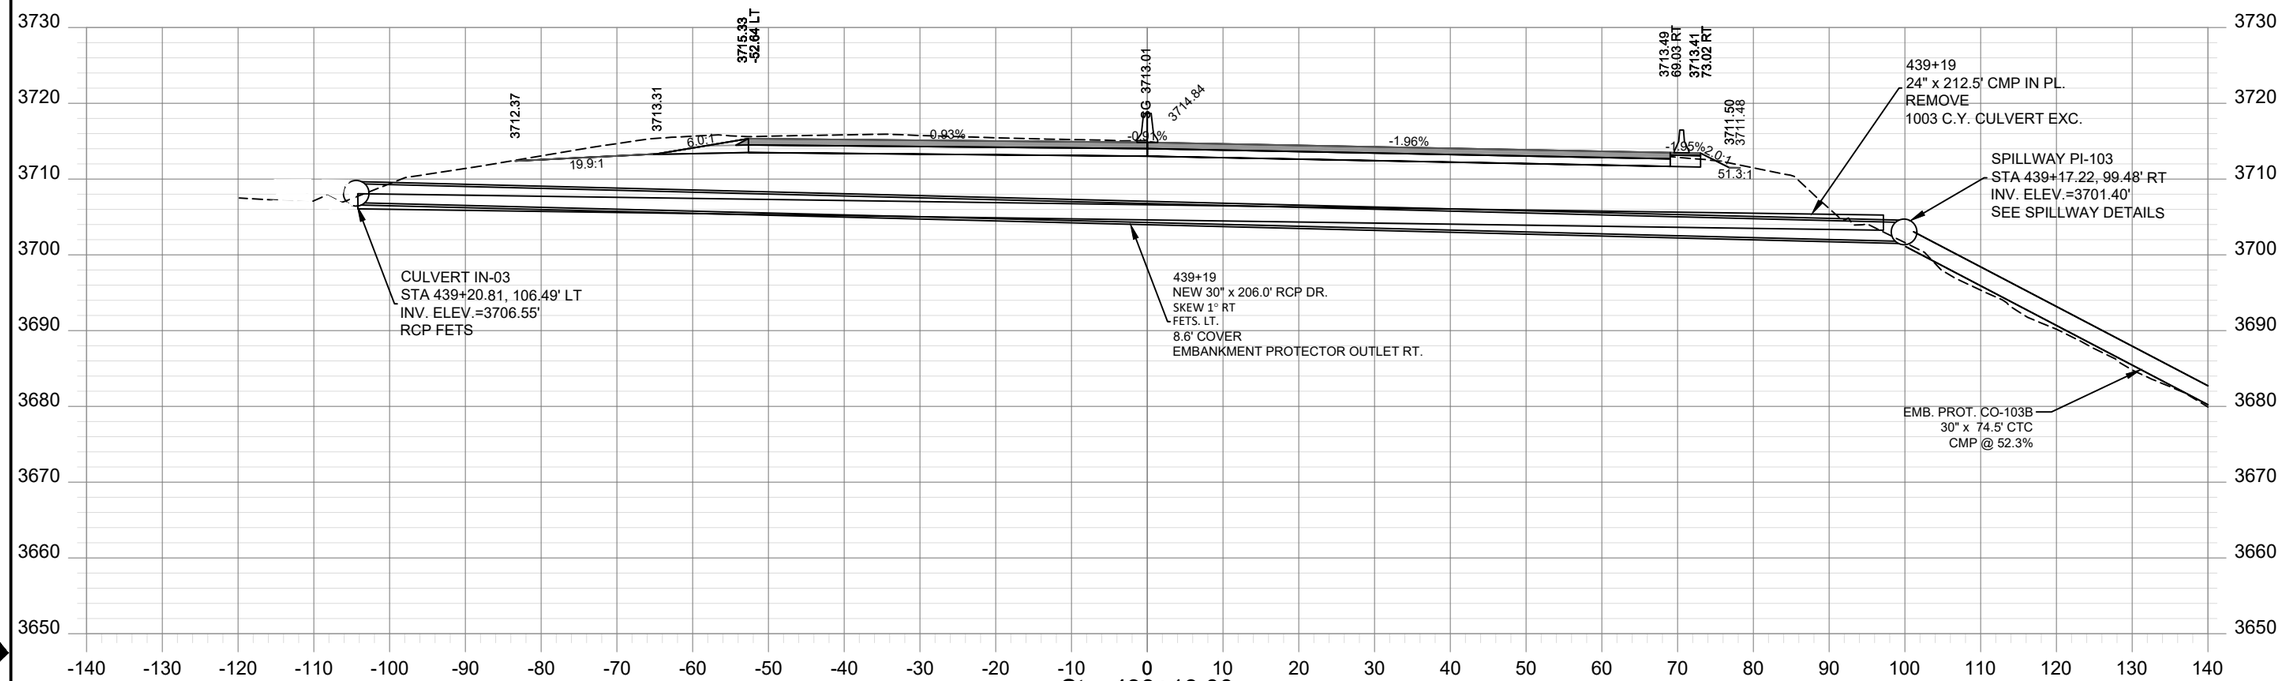

Sta. 439+19.00

(SKEWED CROSS SECTION)

SHEET NO.
XS - 215

PROJECT NAME: TAFT - WEST
COUNTY: MINERAL COUNTY
PROJECT ID: IM-NHFP 90-1(228)3
UPN: 9487000

CHECKED BY	LFISCHER	6/29/23
REVIEWED BY	SMARSHALL	6/29/23
DESIGNED BY	BJOHNSON	6/29/23


9487000RDLAYZ25.DWG

MONTANA
Department of Transportation

ROAD PLANS

12/21/2023 2:27 PM

AWARD COPY

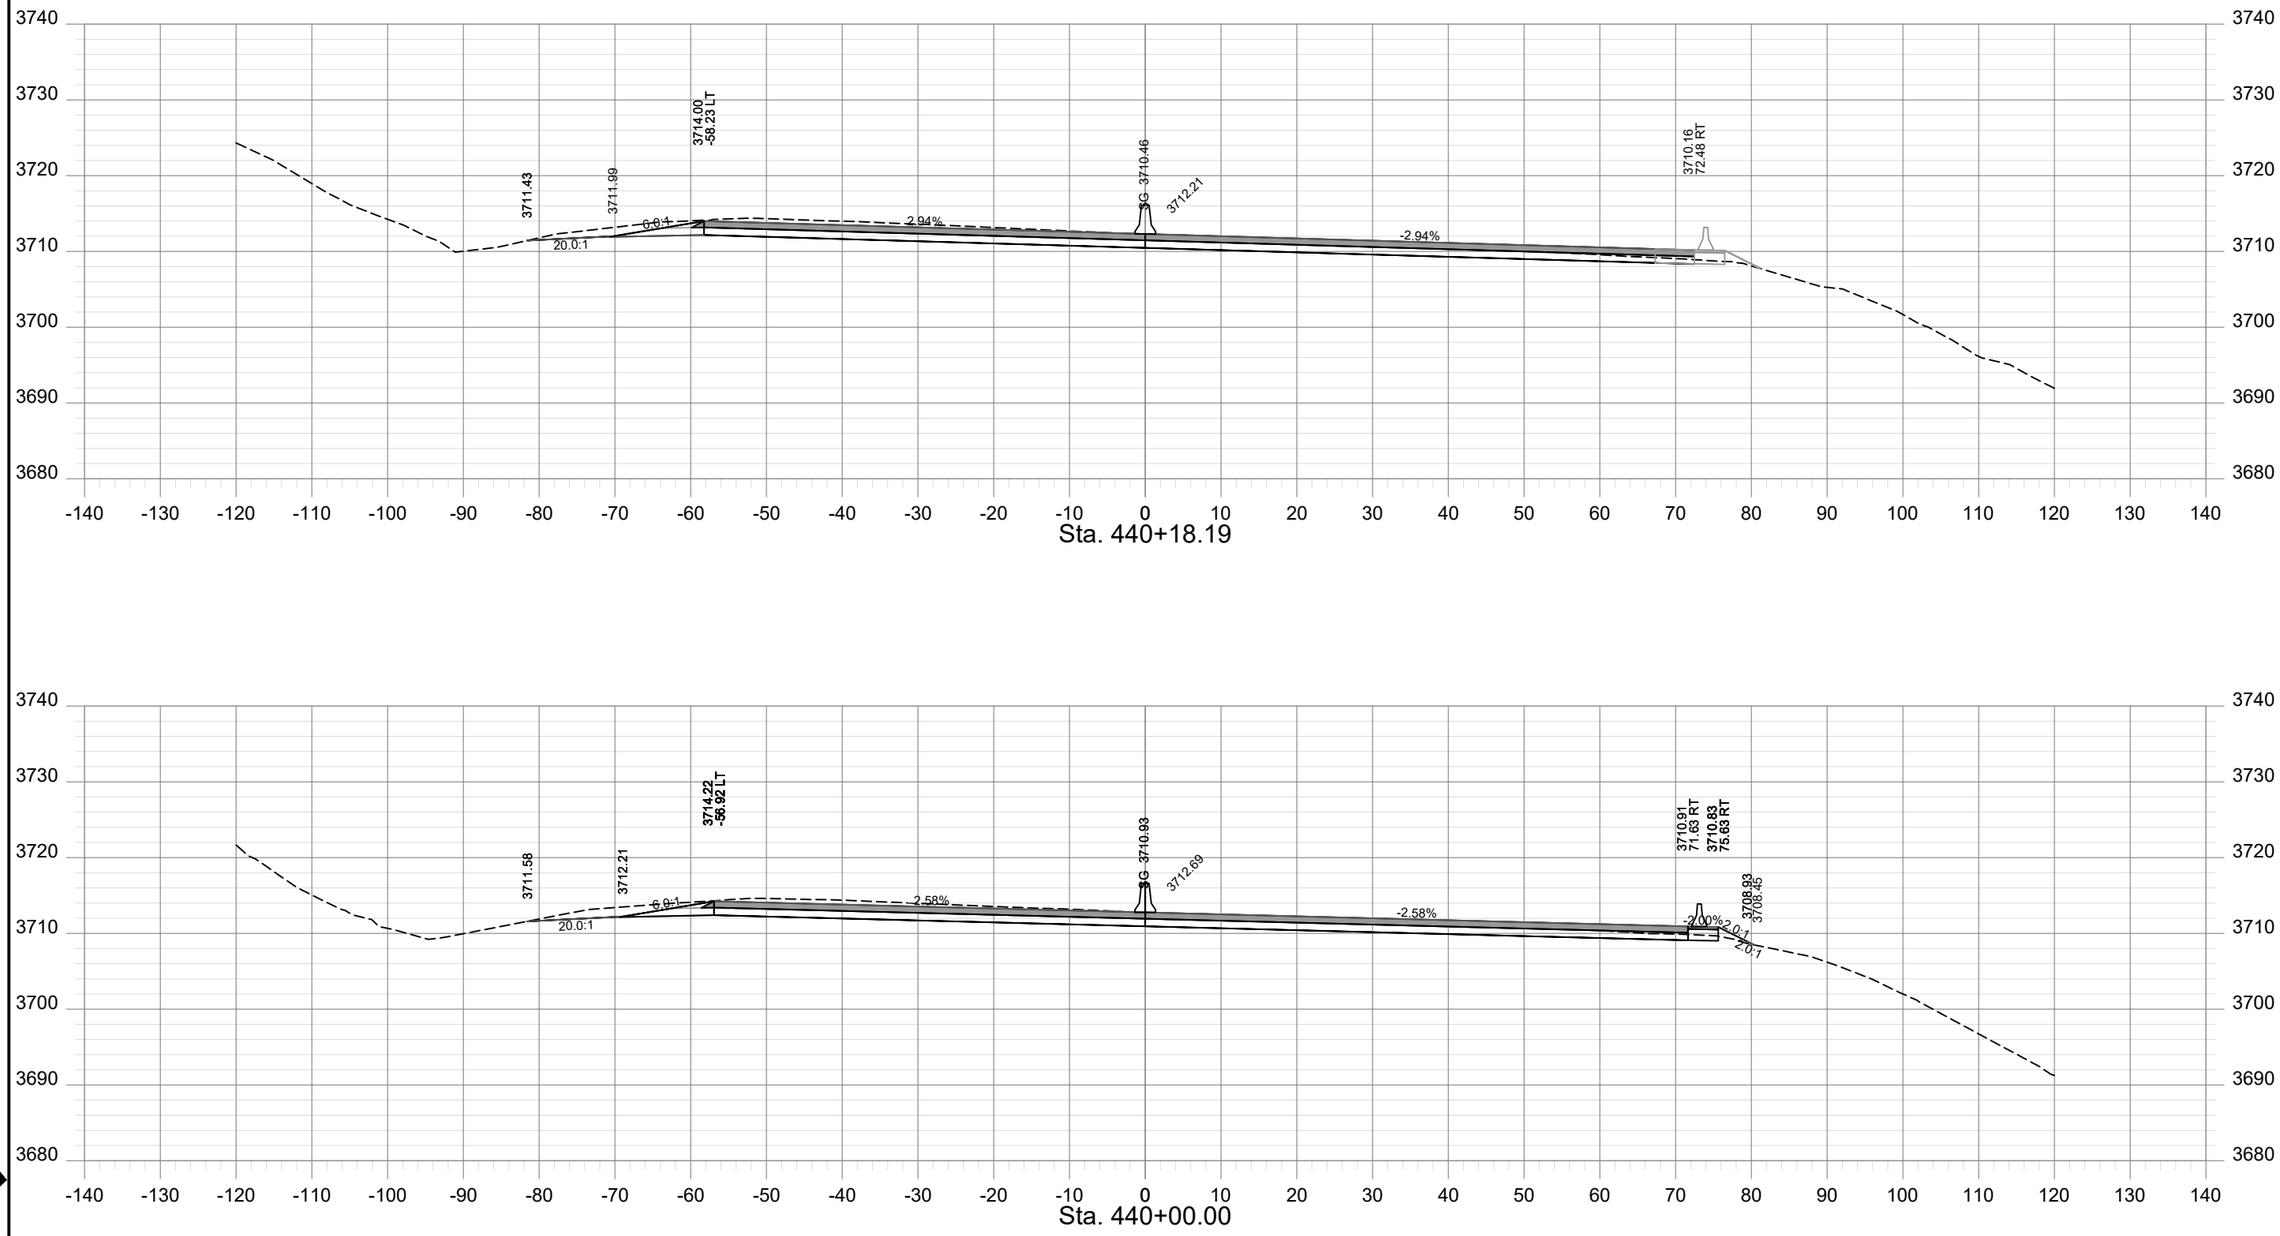

SHEET NO.
XS - 216

PROJECT NAME: TAFT - WEST
COUNTY: MINERAL COUNTY
PROJECT ID: IM-NHFP 90-1(228)3
UPN: 9487000

CHECKED BY	LFISCHER	6/29/23
REVIEWED BY	SMARSHALL	6/29/23
DESIGNED BY	BJOHNSON	6/29/23

9487000RDLAYZ25.DWG


MONTANA
Department of Transportation

ROAD PLANS


12/21/2023 10:26 AM

HDR


AWARD COPY

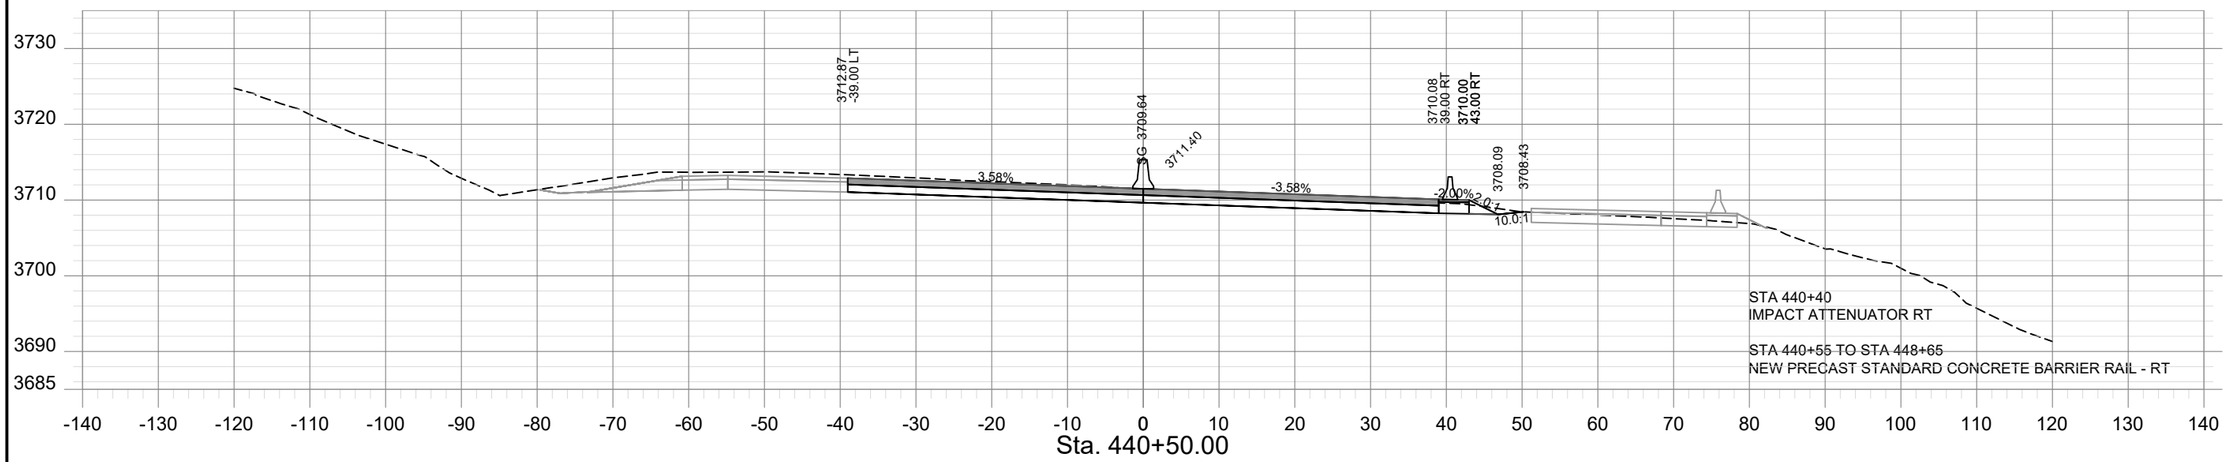

Sta. 440+50.00

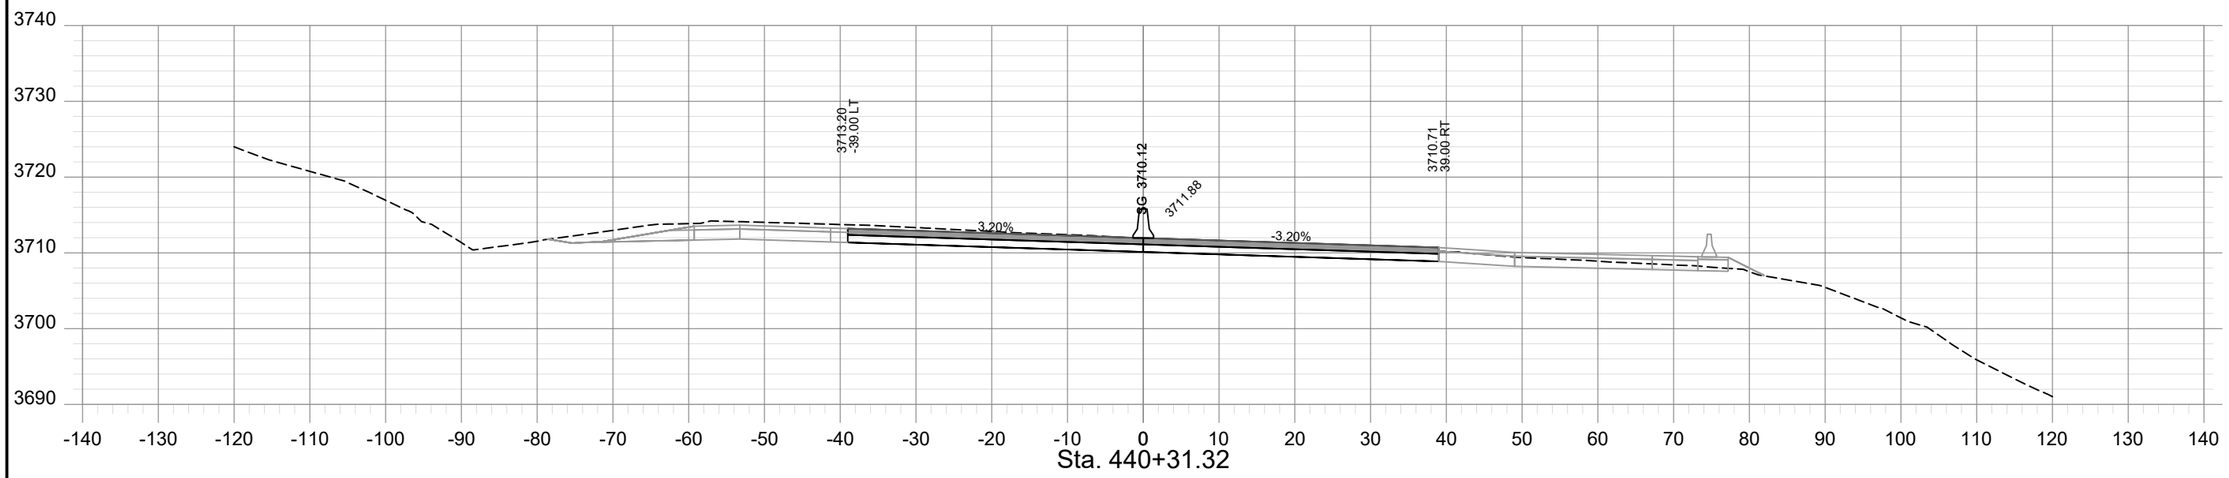

Sta. 440+31.32

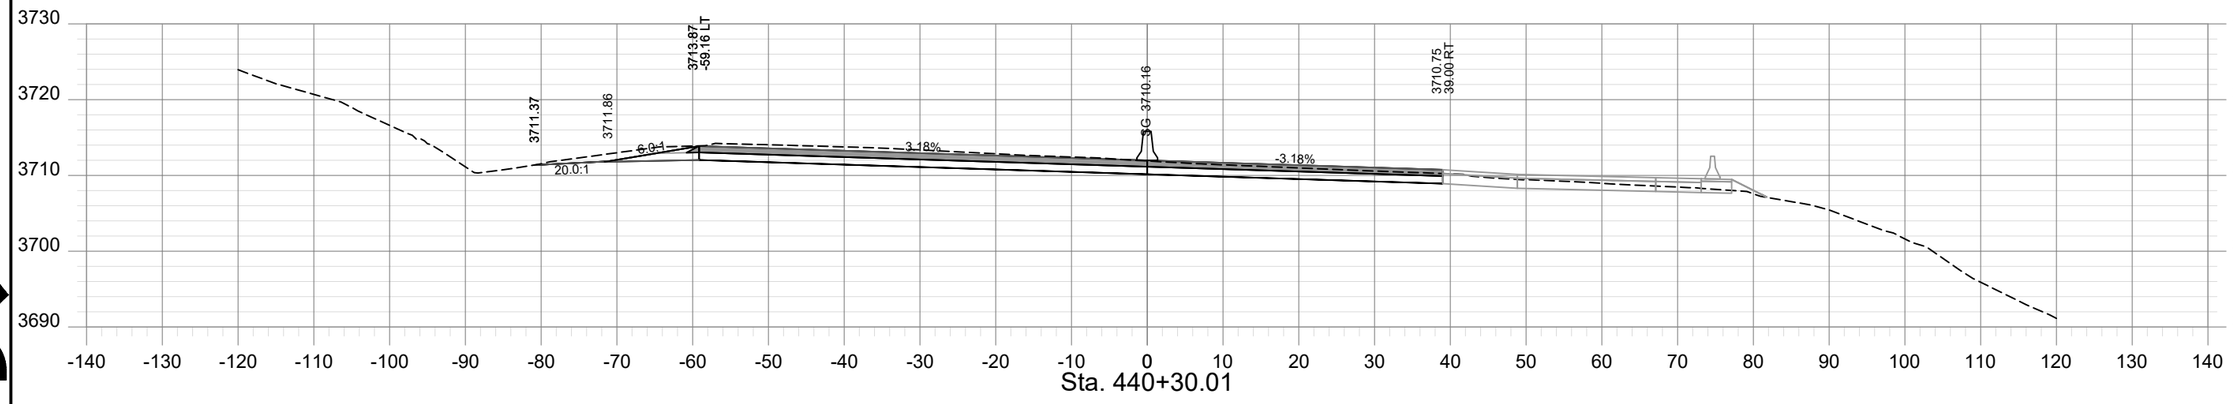

Sta. 440+30.01

SHEET NO.
XS - 217

PROJECT NAME: TAFT - WEST
COUNTY: MINERAL COUNTY
PROJECT ID: IM-NHFP 90-1(228)3
UPN: 9487000

CHECKED BY	LFISCHER	6/29/23
REVIEWED BY	SMARSHALL	6/29/23
DESIGNED BY	BJOHNSON	6/29/23


9487000RDLAYZ25.DWG


MONTANA
Department of Transportation

ROAD PLANS

12/21/2023 12:13 PM

AWARD COPY

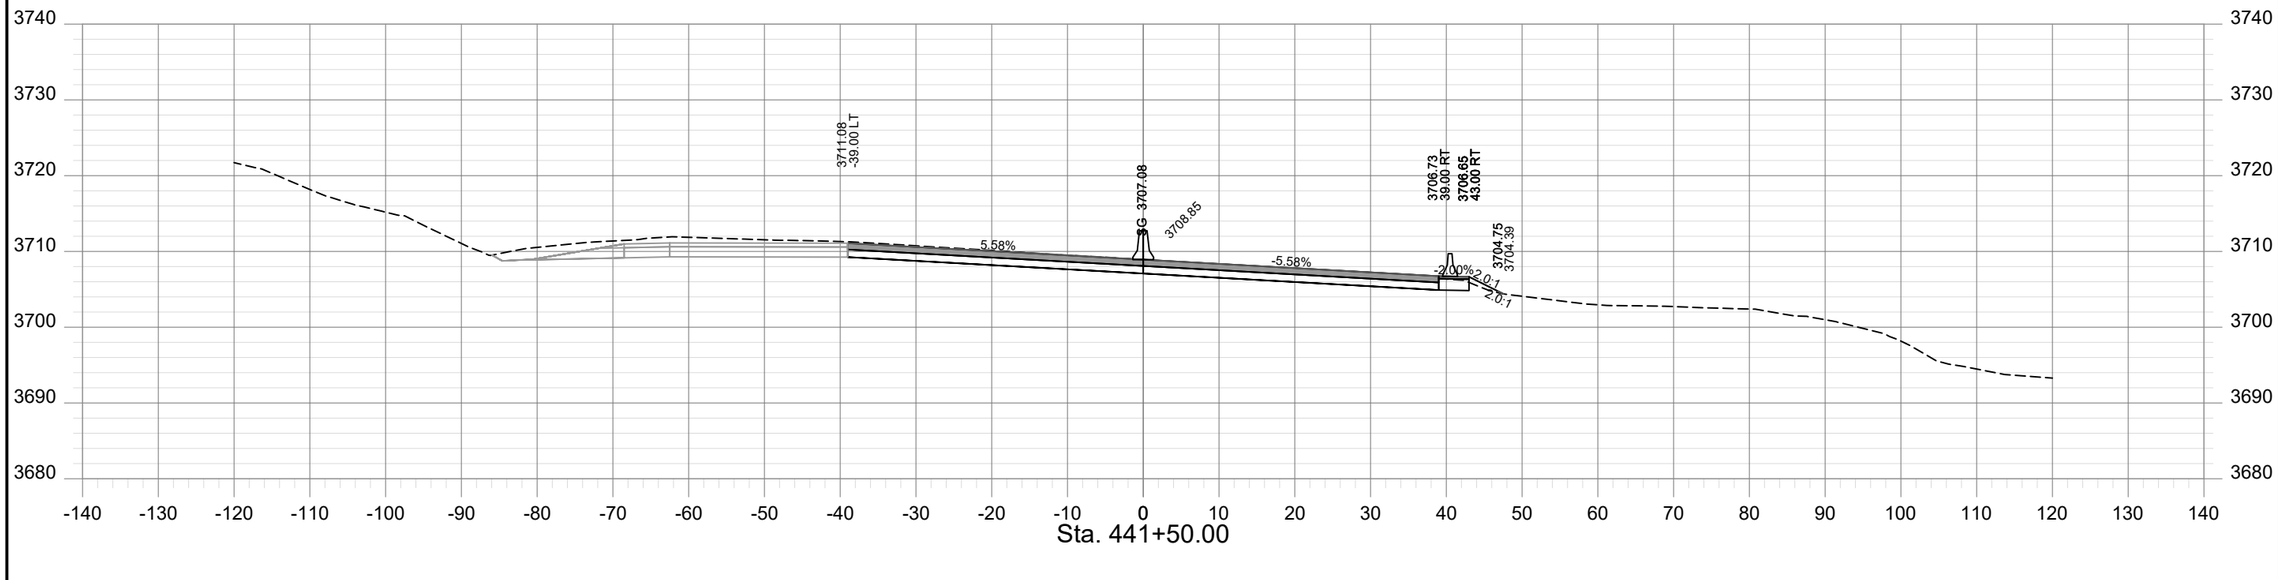

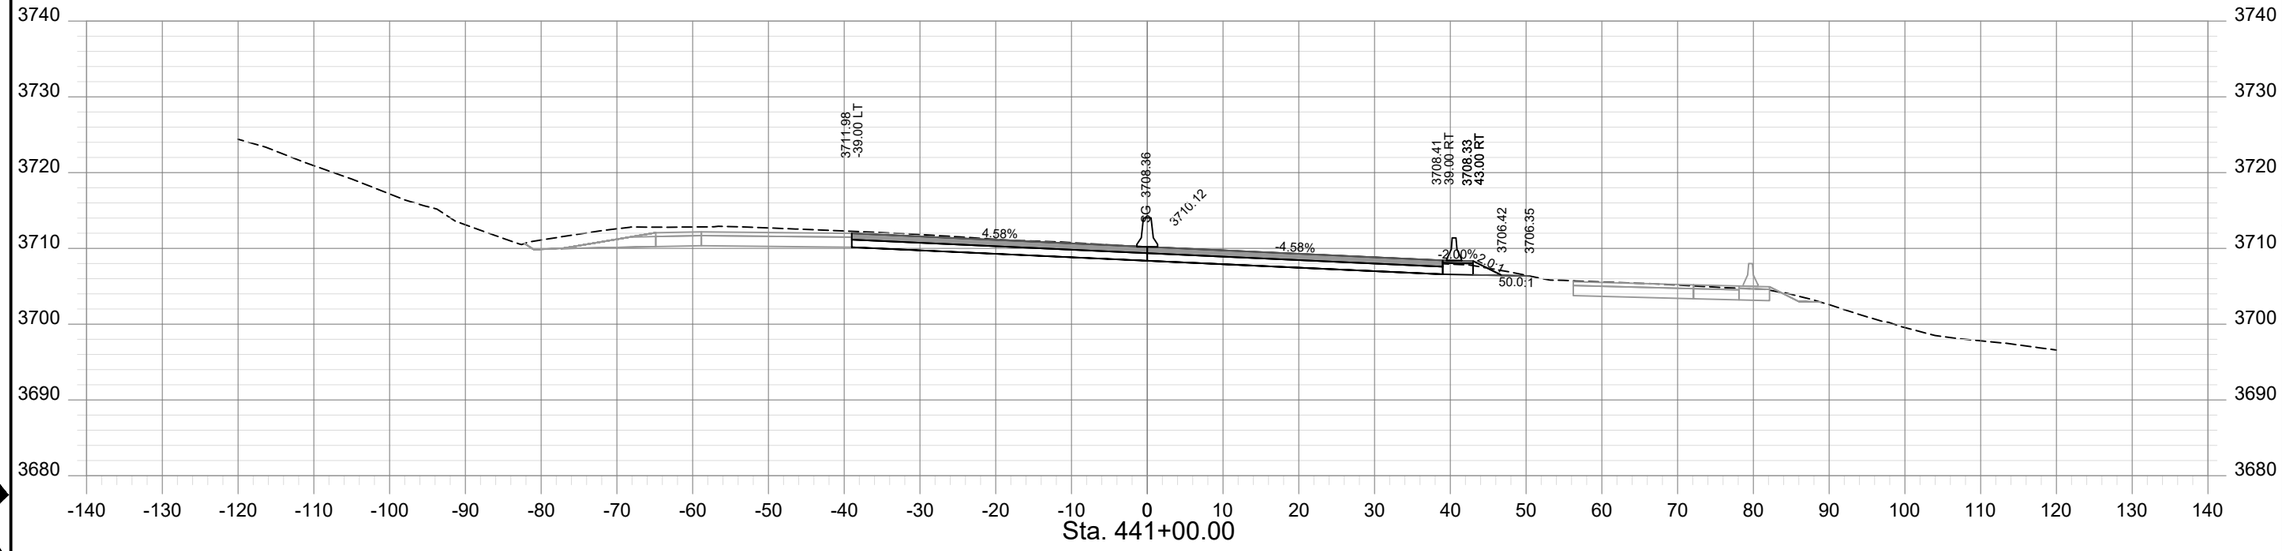

SHEET NO.
XS - 218

PROJECT NAME	TAFT - WEST
COUNTY	MINERAL COUNTY
PROJECT ID	IM-NHFP 90-1(228)3
UPN	9487000

CHECKED BY	LFISCHER	6/29/23
REVIEWED BY	SMARSHALL	6/29/23
DESIGNED BY	BJOHNSON	6/29/23

9487000RDLAYZ25.DWG


MONTANA
Department of Transportation

ROAD PLANS

12/21/2023 10:26 AM

HDR

AWARD COPY

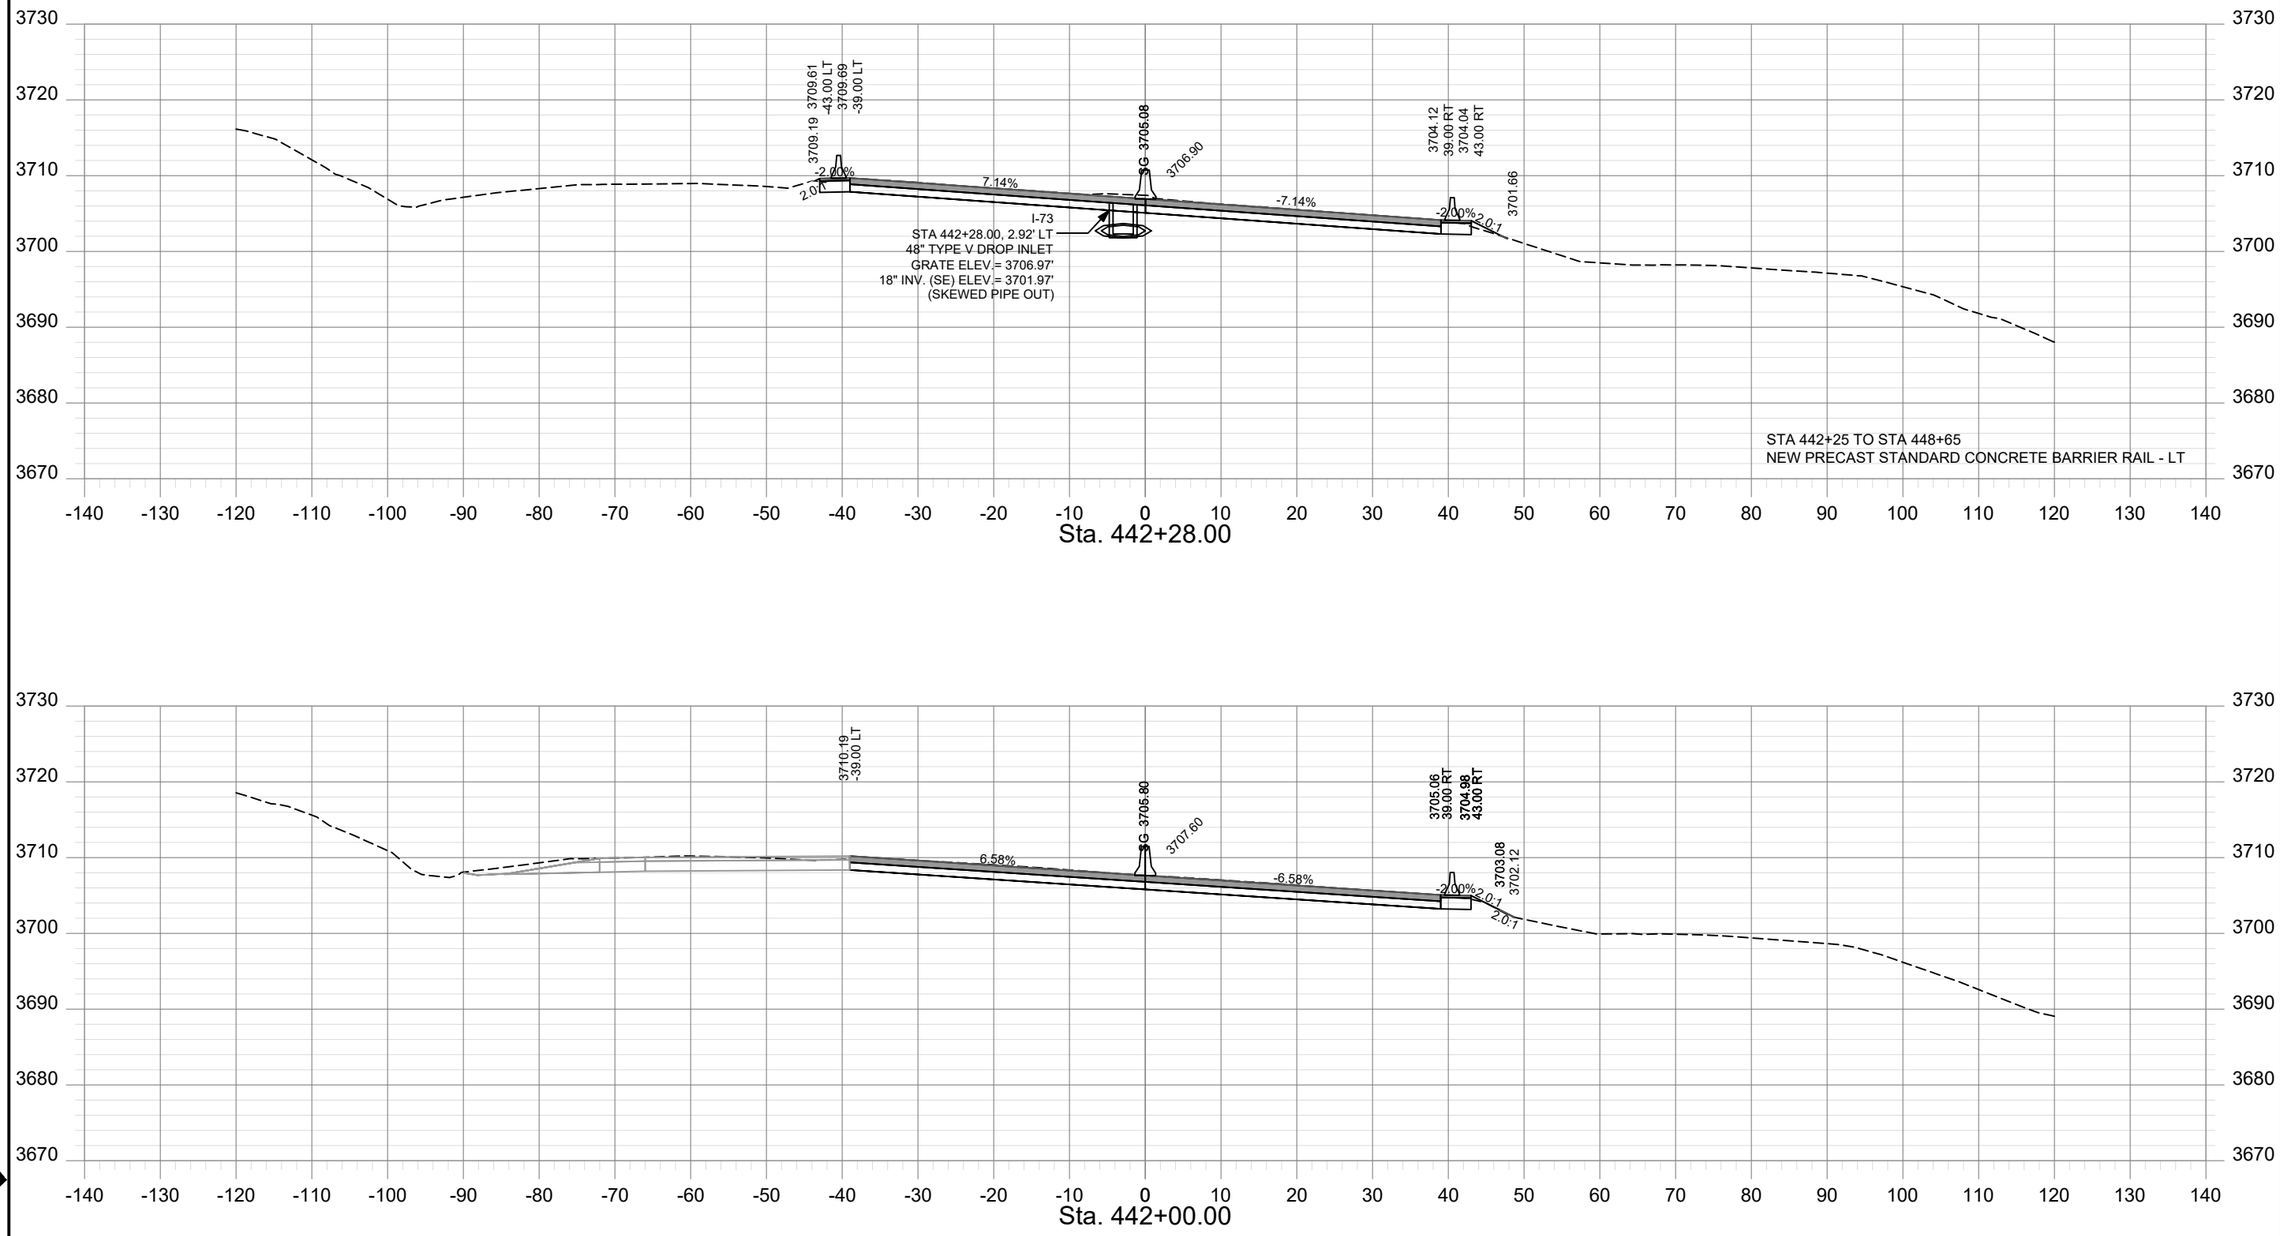

SHEET NO.
XS - 219

PROJECT NAME	TAFT - WEST		
COUNTY	MINERAL COUNTY		
PROJECT ID	IM-NHFP 90-1(228)3		
UPN	9487000		
DESIGNED BY	BJOHNSON	6/29/23	
REVIEWED BY	SMARSHALL	6/29/23	
CHECKED BY	LFISCHER	6/29/23	

MONTANA
Department of Transportation


ROAD PLANS

12/21/2023 2:27 PM

9487000RDLAYZ25.DWG

HDR

AWARD COPY

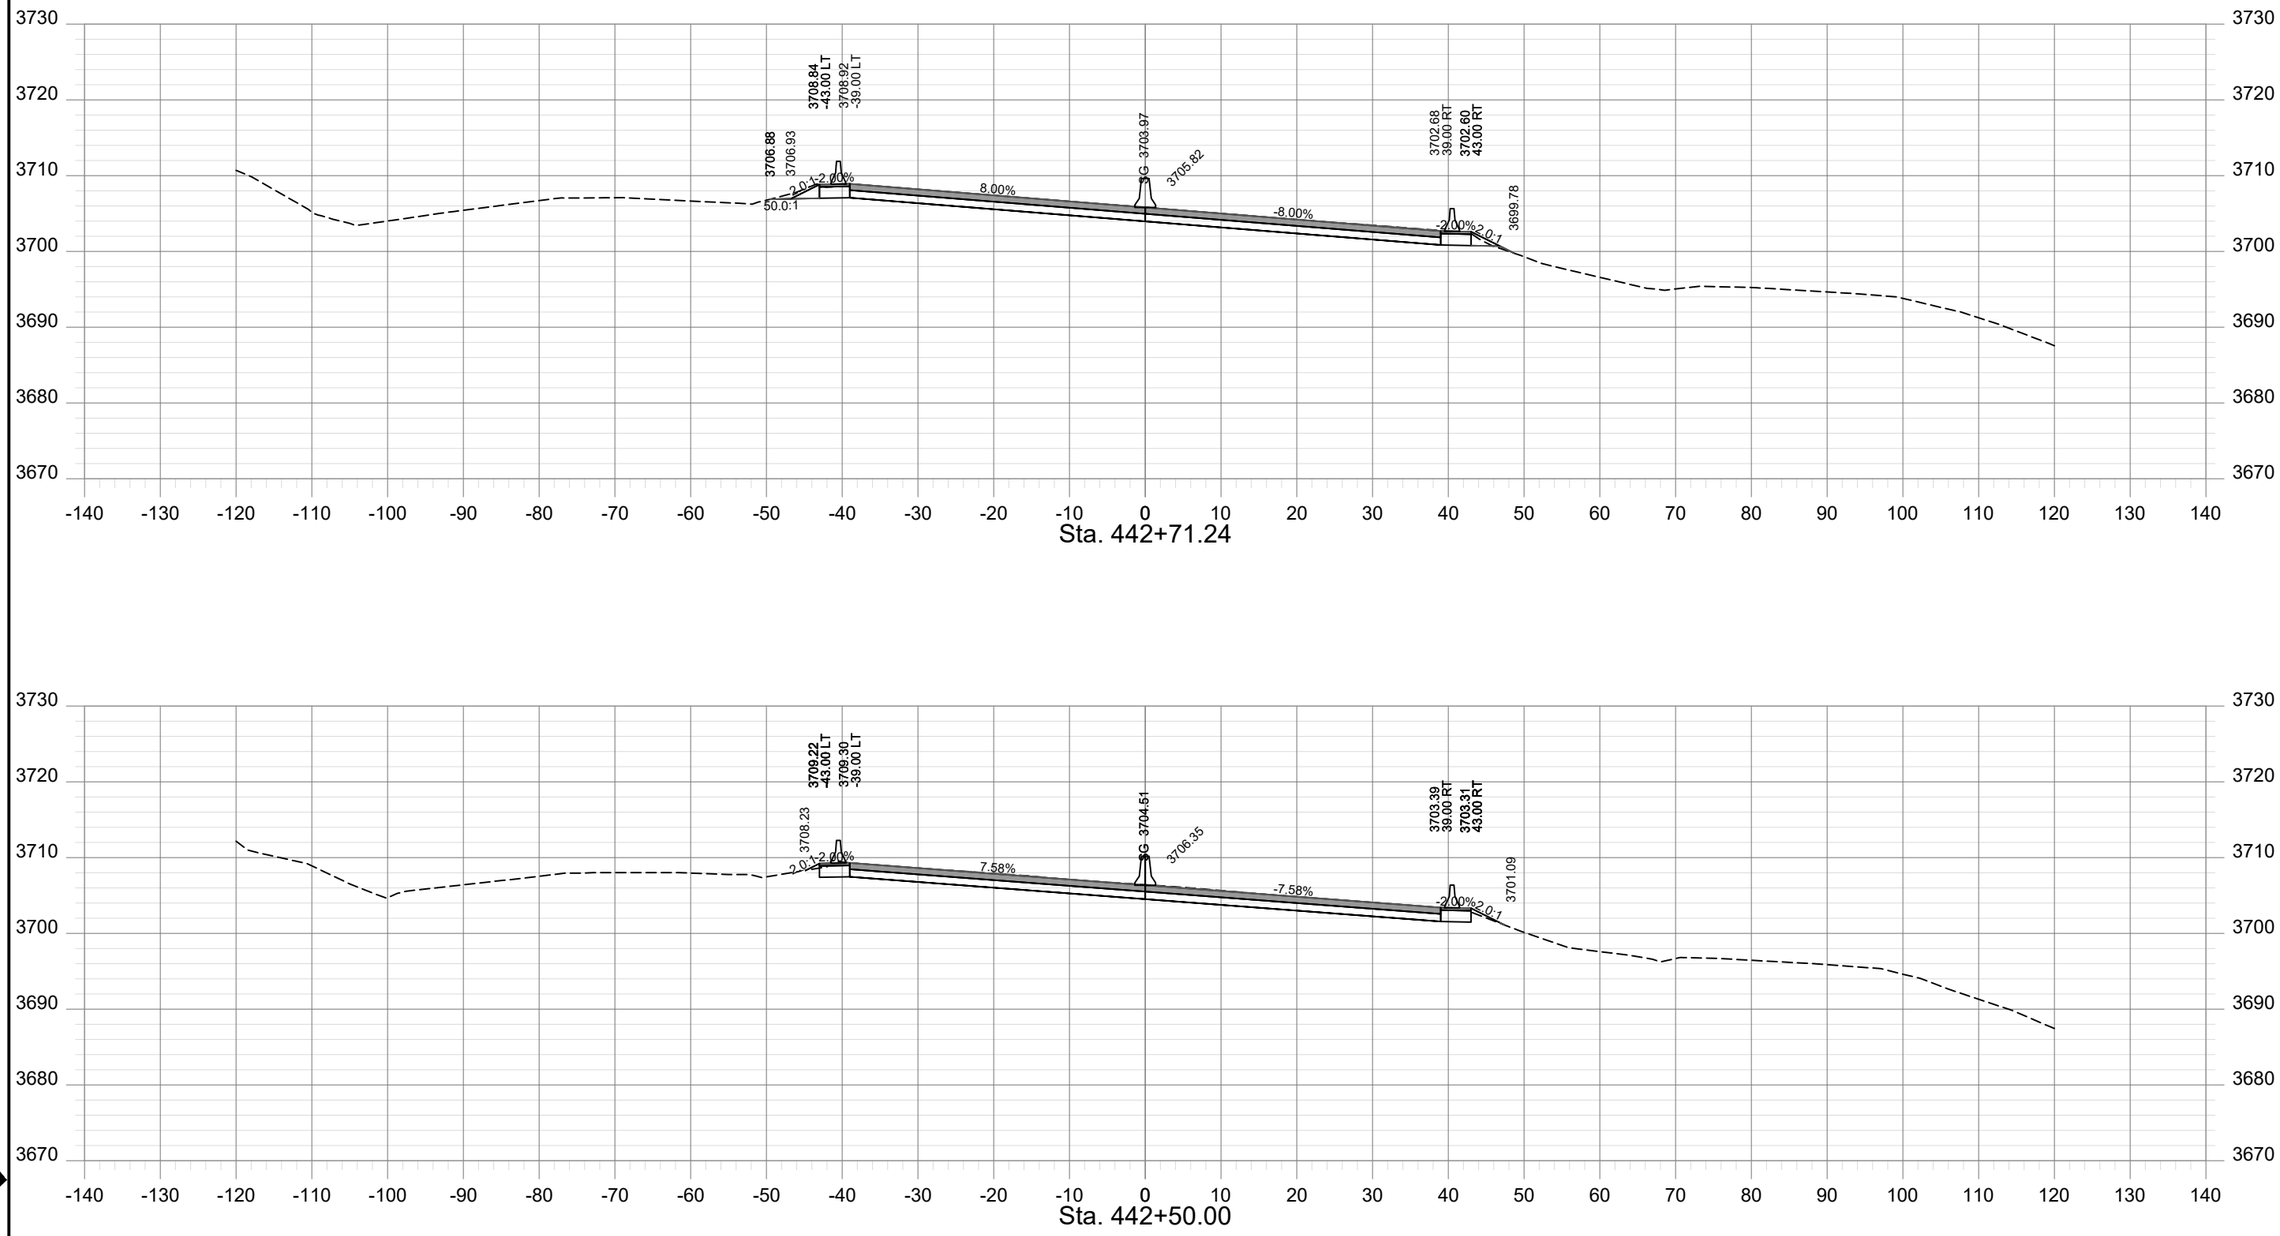

SHEET NO.
XS - 220

PROJECT NAME	TAFT - WEST			
COUNTY	MINERAL COUNTY			
PROJECT ID	IM-NHFP 90-1(228)3			
UPN	9487000			
DESIGNED BY	BJOHNSON	6/29/23		
REVIEWED BY	SMARSHALL	6/29/23		
CHECKED BY	LFISCHER	6/29/23		

MONTANA
Department of Transportation


ROAD PLANS

12/21/2023 10:26 AM

9487000RDLAYZ25.DWG

HDR

AWARD COPY

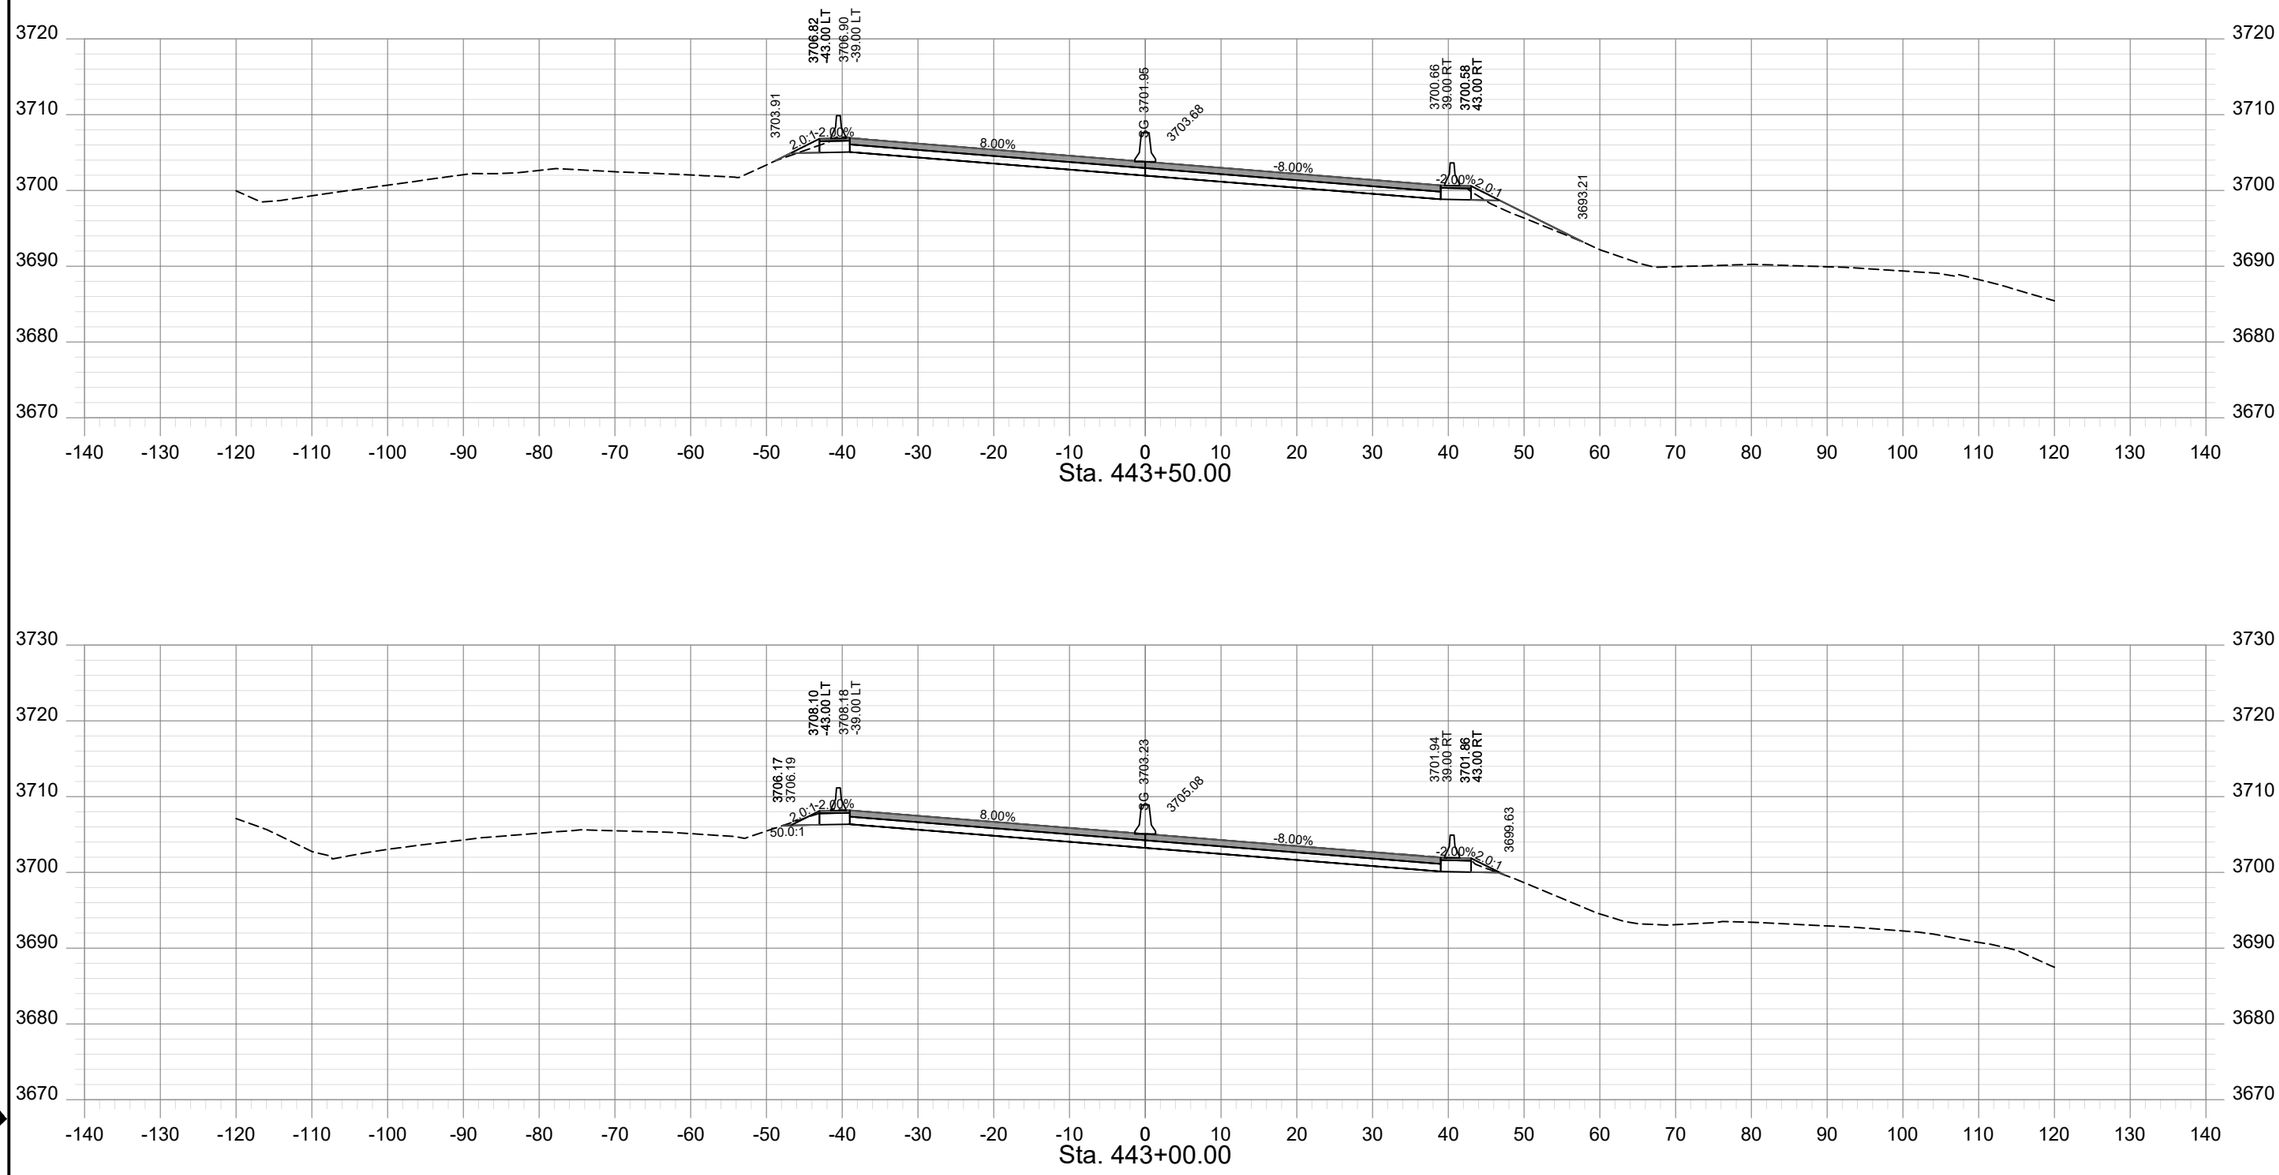

SHEET NO.
XS - 221

PROJECT NAME	TAFT - WEST		
COUNTY	MINERAL COUNTY		
PROJECT ID	IM-NHFP 90-1(228)3		
UPN	9487000		
CHECKED BY	LFISCHER	6/29/23	
REVIEWED BY	SMARSHALL	6/29/23	
DESIGNED BY	BJOHNSON	6/29/23	
9487000RDLAYZ25.DWG			


MONTANA
Department of Transportation

ROAD PLANS

12/21/2023 10:26 AM

HDR

AWARD COPY

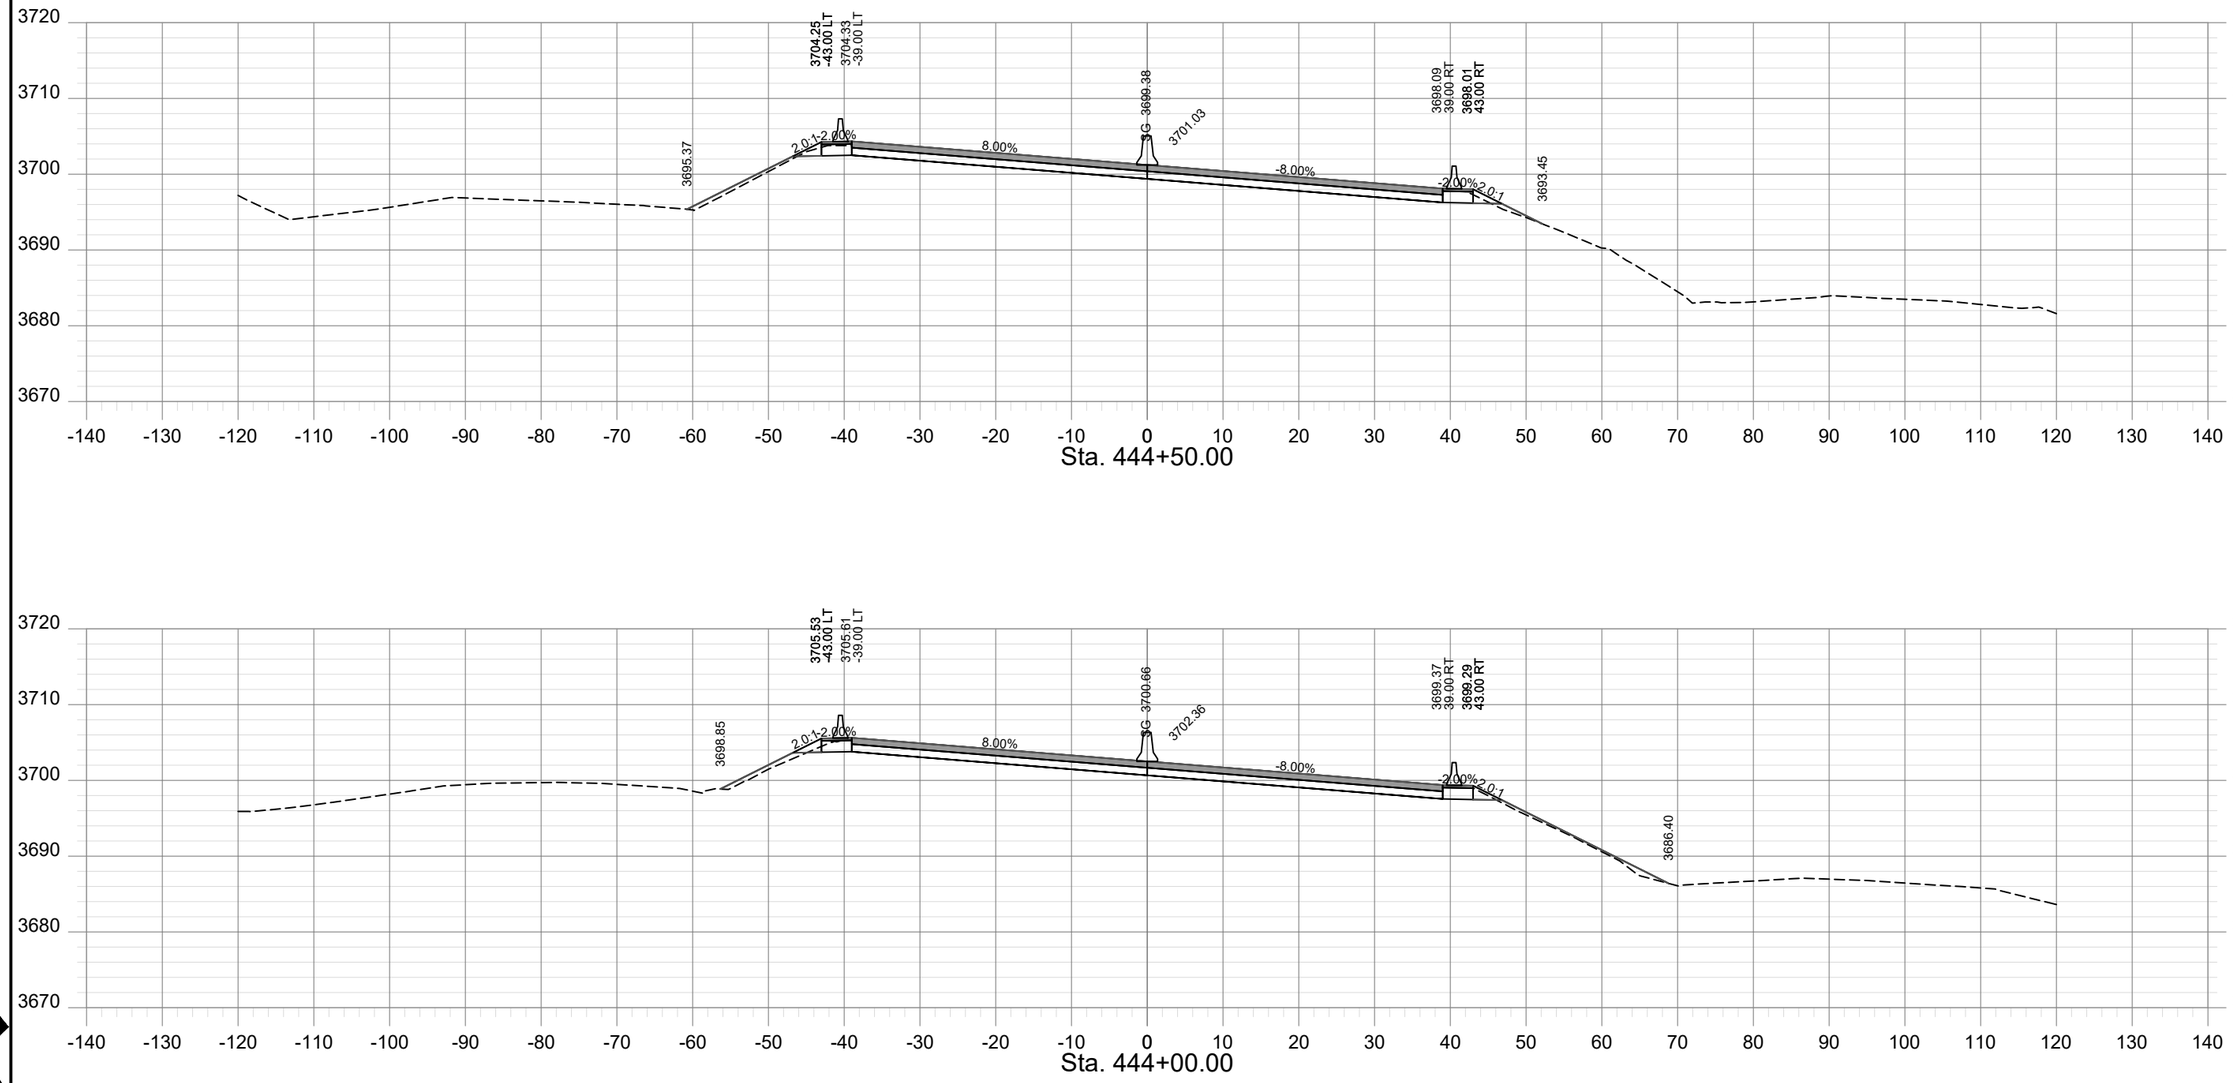

SHEET NO.
XS - 222

PROJECT NAME	TAFT - WEST
COUNTY	MINERAL COUNTY
PROJECT ID	IM-NHFP 90-1(228)3
UPN	9487000

DESIGNED BY	BJOHNSON	6/29/23
REVIEWED BY	SMARSHALL	6/29/23
CHECKED BY	LFISCHER	6/29/23

9487000RDLAYZ25.DWG


MONTANA
Department of Transportation


ROAD PLANS

12/21/2023 10:26 AM

HDR

AWARD COPY

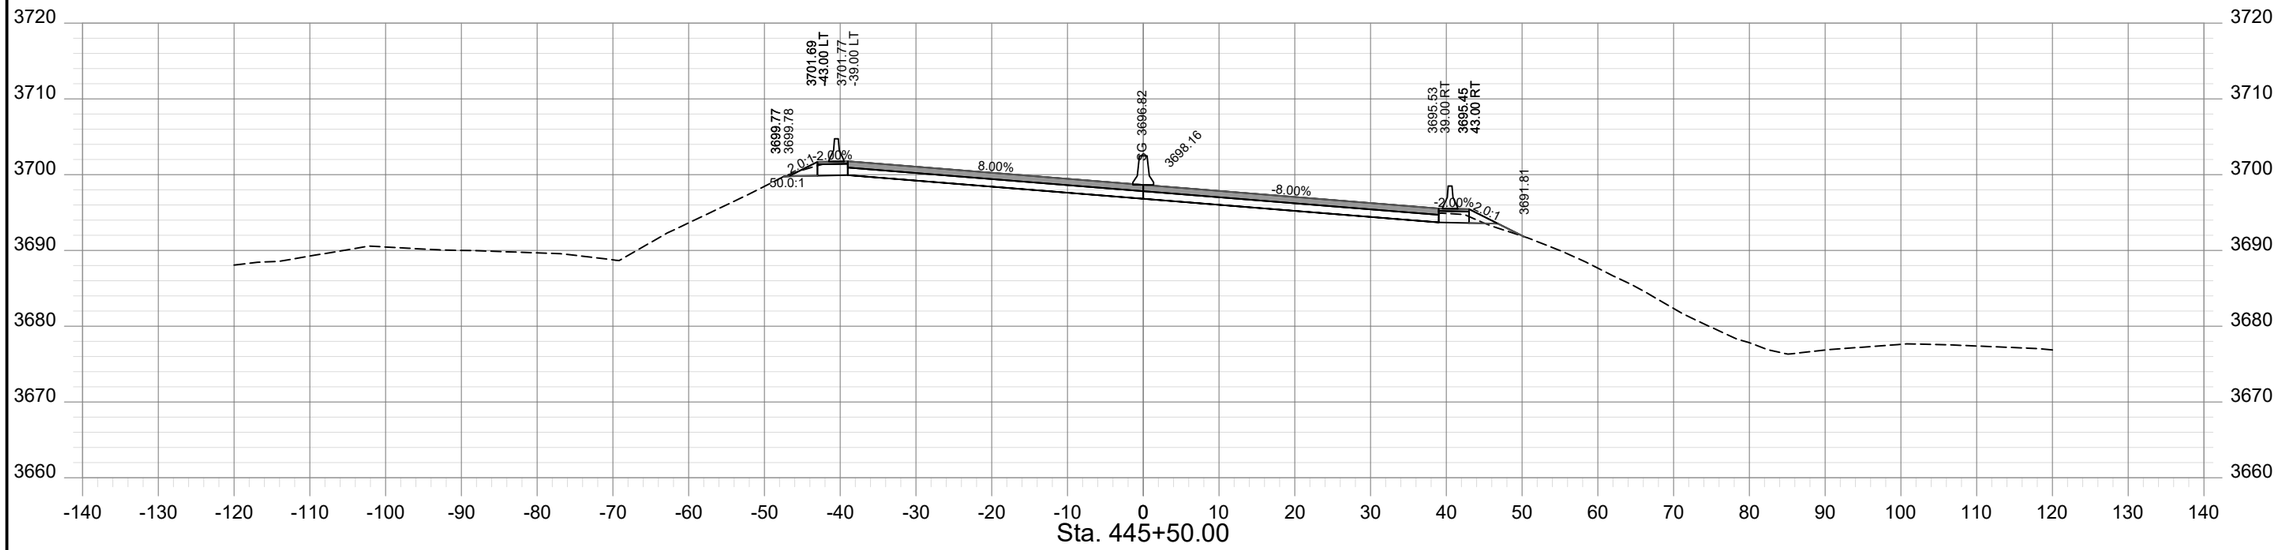

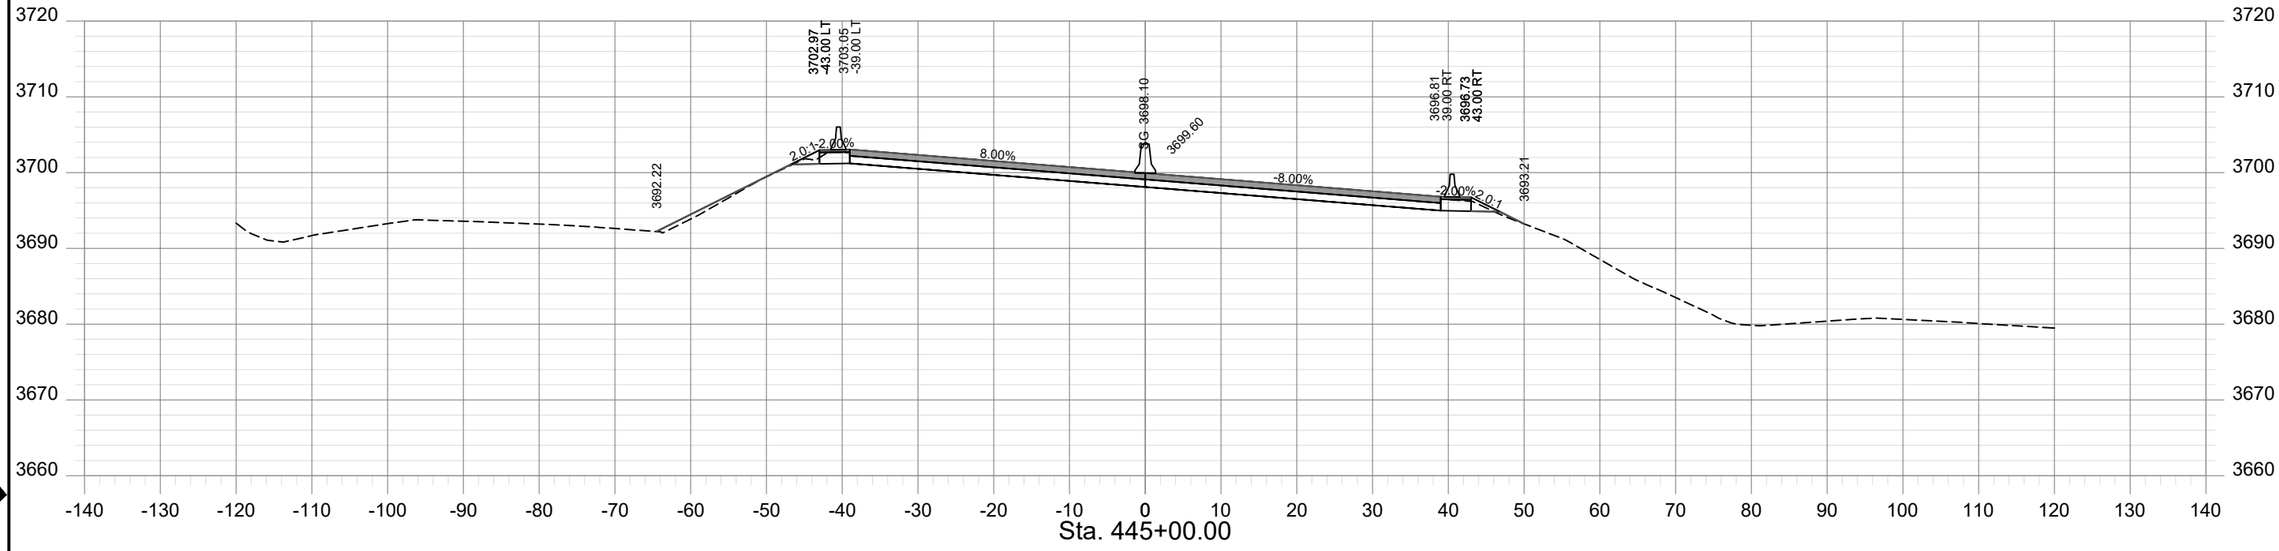

SHEET NO.
XS - 223

PROJECT NAME: TAFT - WEST
COUNTY: MINERAL COUNTY
PROJECT ID: IM-NHFP 90-1(228)3
UPN: 9487000

	CHECKED BY	REVIEWED BY	DESIGNED BY
	LFISCHER	SMARSHALL	BJOHNSON
	6/29/23	6/29/23	6/29/23


MONTANA
Department of Transportation


ROAD PLANS

12/21/2023 10:26 AM

9487000RDLAYZ25.DWG

AWARD COPY

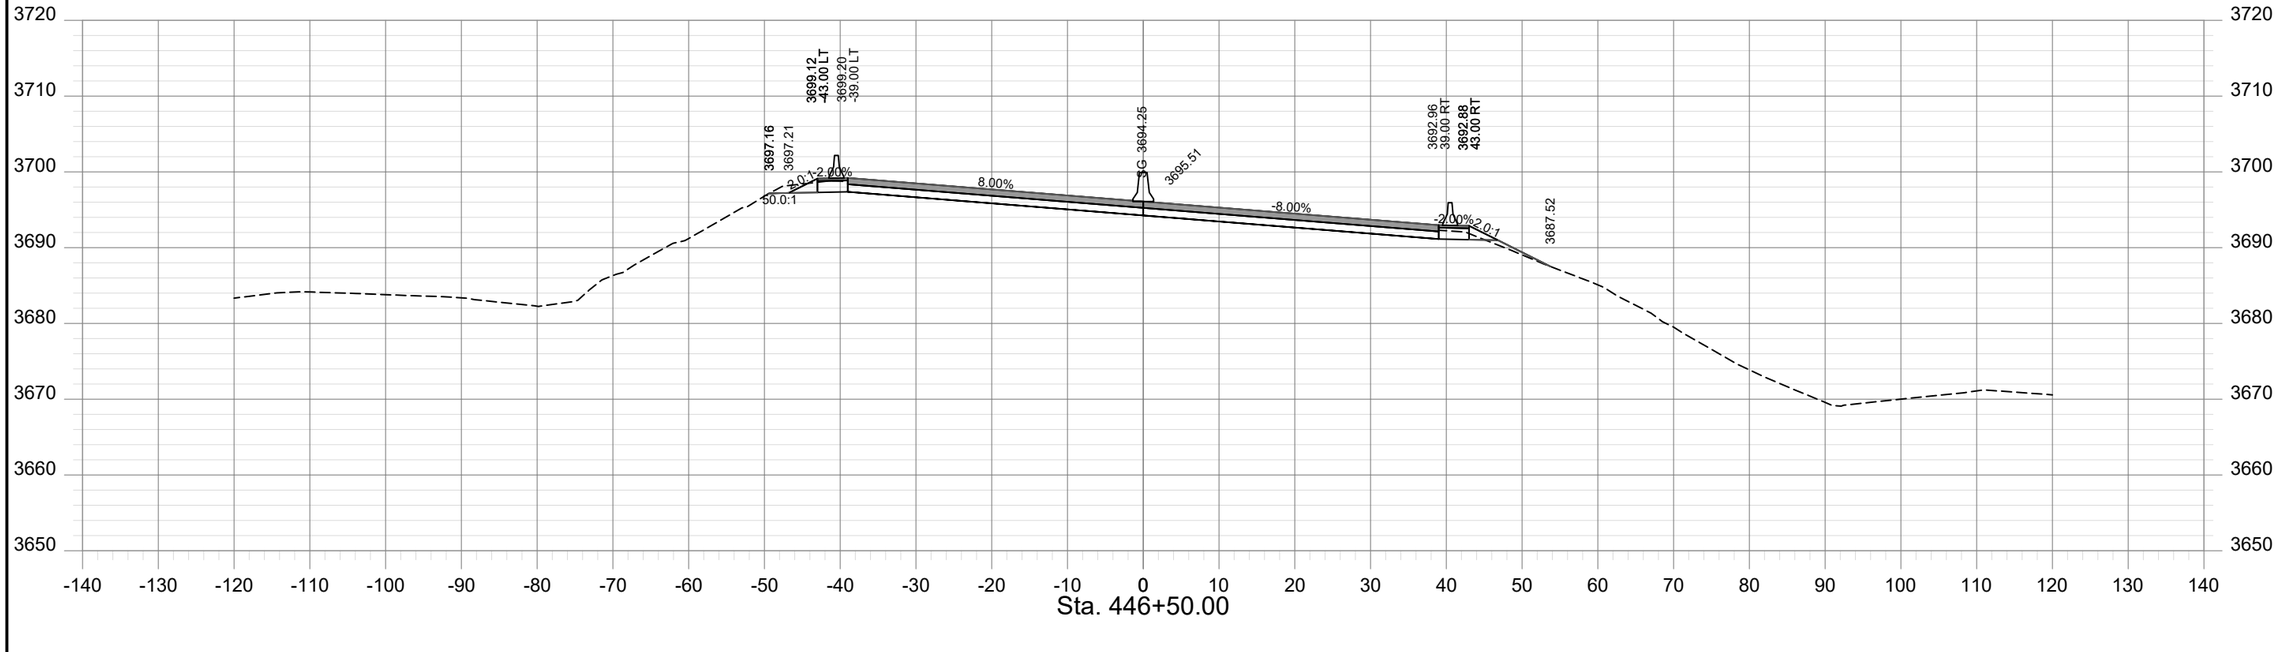

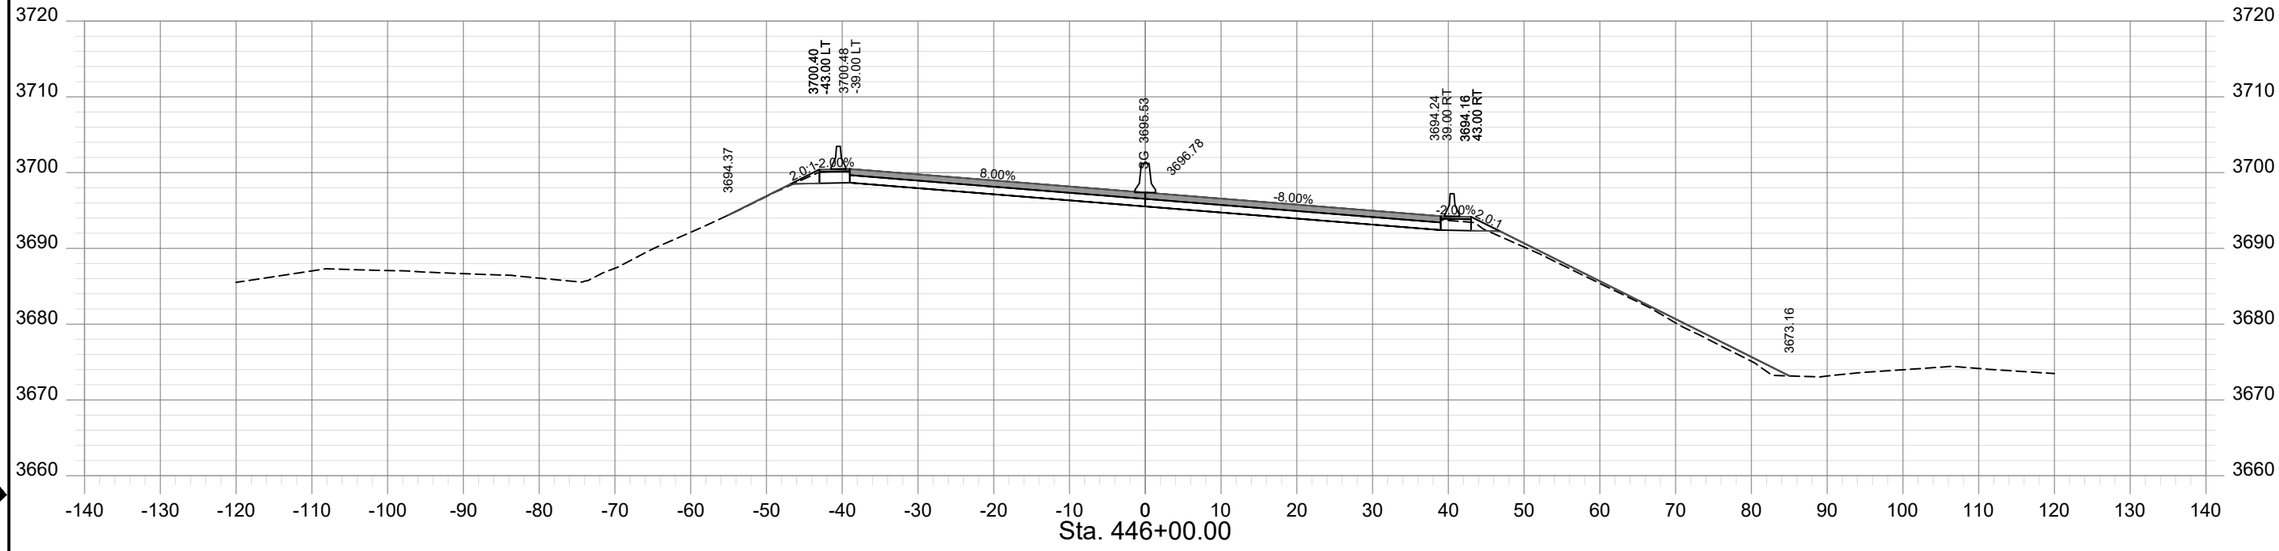

SHEET NO.
XS - 224

PROJECT NAME: TAFT - WEST
COUNTY: MINERAL COUNTY
PROJECT ID: IM-NHFP 90-1(228)3
UPN: 9487000

	CHECKED BY	REVIEWED BY	DESIGNED BY
	LFISCHER	SMARSHALL	BJOHNSON
	6/29/23	6/29/23	6/29/23

9487000RDLAYZ25.DWG


MONTANA
Department of Transportation


ROAD PLANS

12/21/2023 10:26 AM

HDR

AWARD COPY

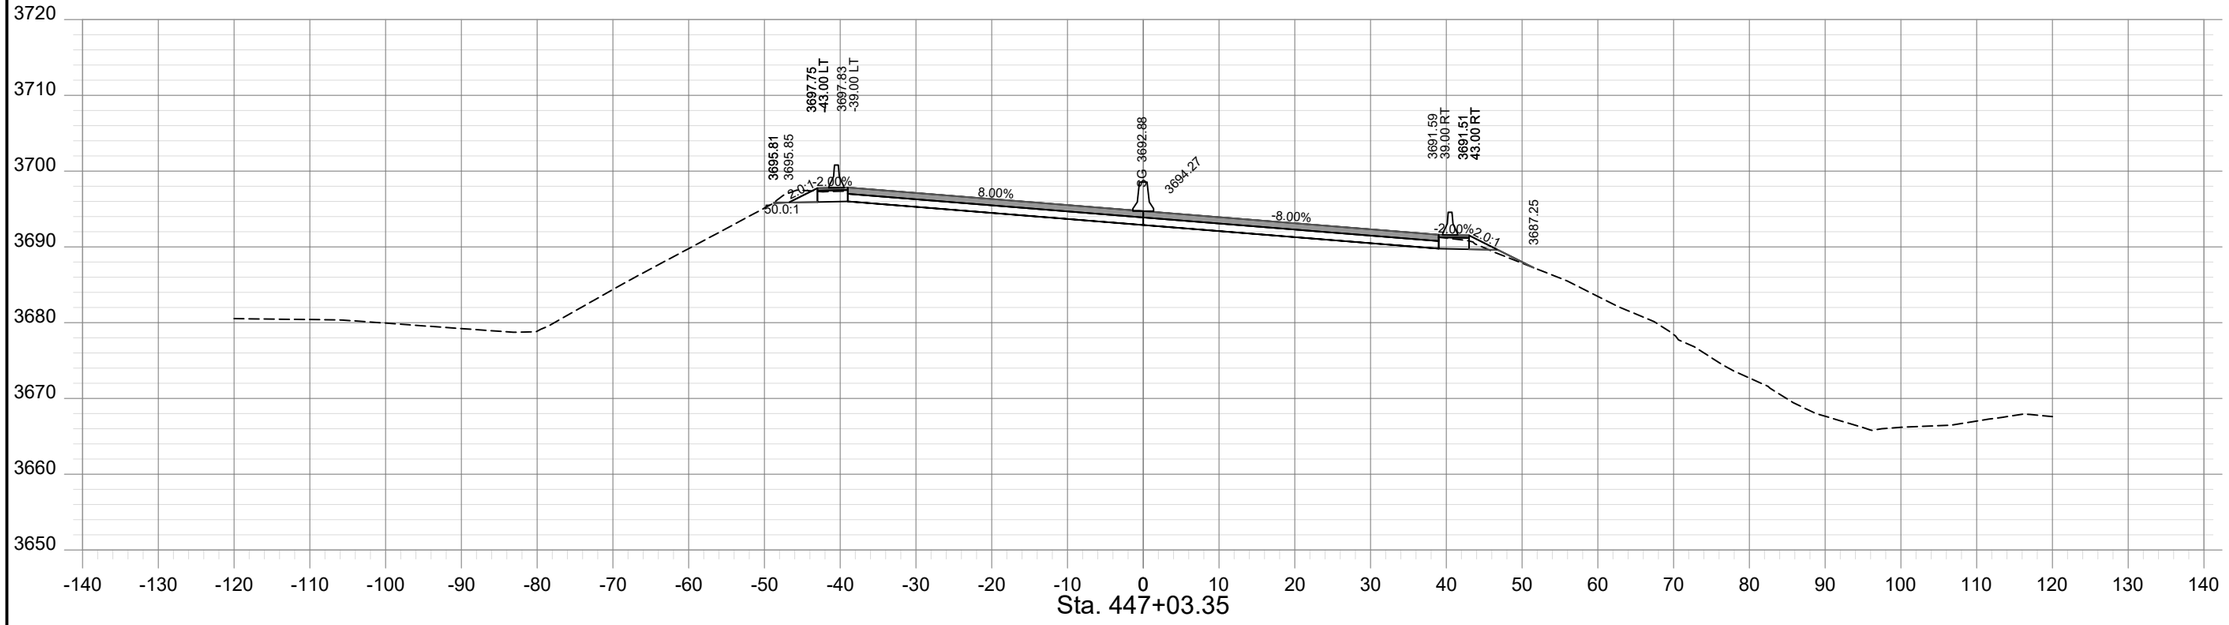

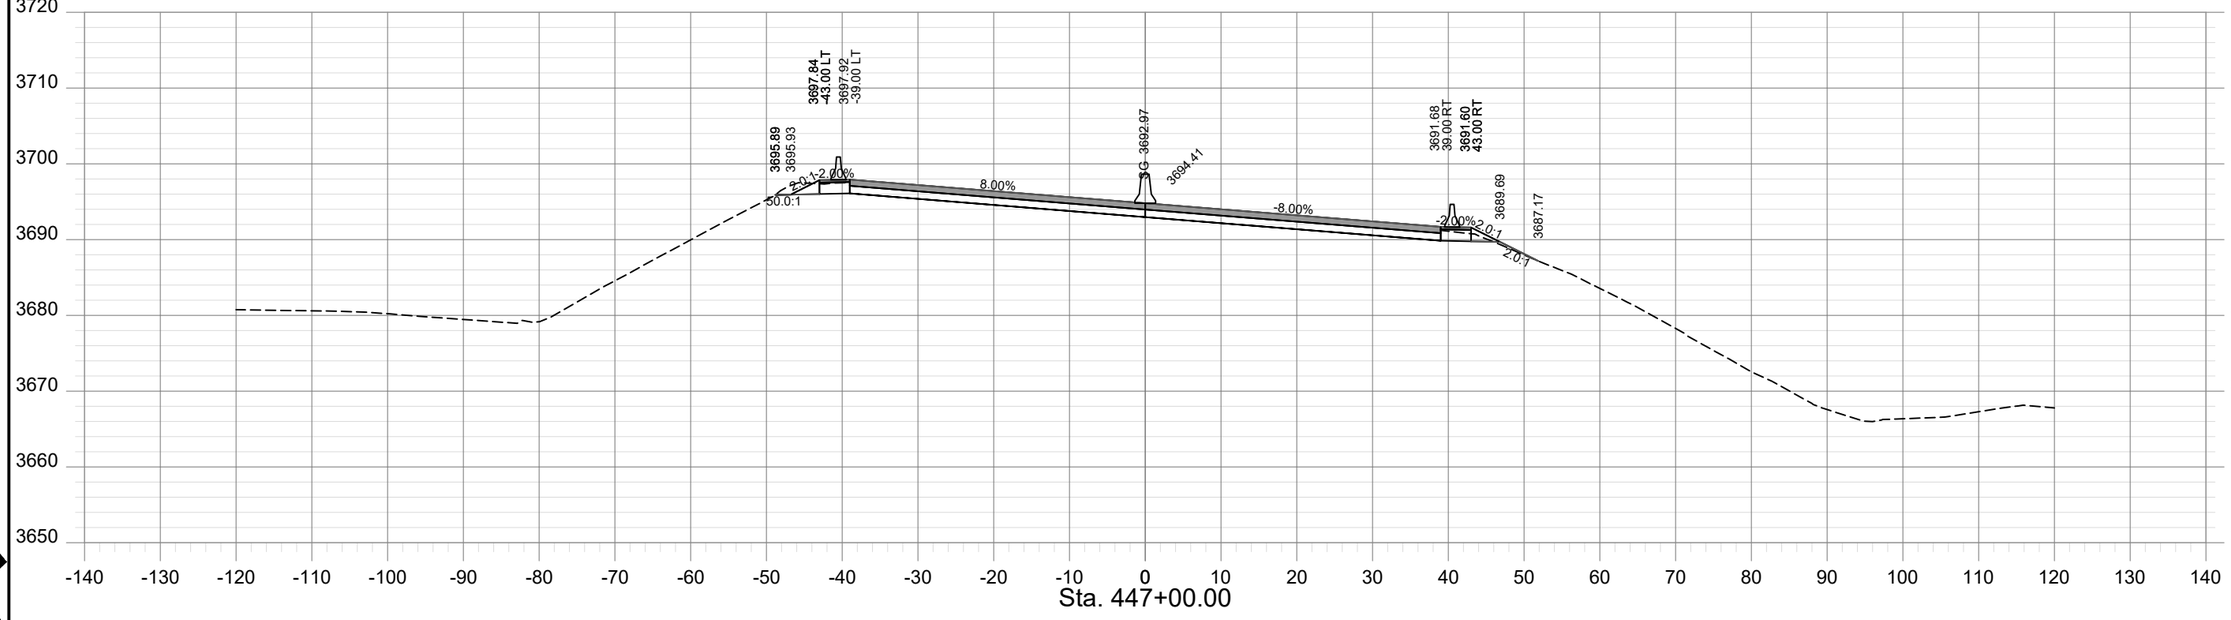

SHEET NO.
XS - 225

PROJECT NAME: TAFT - WEST
COUNTY: MINERAL COUNTY
PROJECT ID: IM-NHFP 90-1(228)3
UPN: 9487000

CHECKED BY	LFISCHER	6/29/23
REVIEWED BY	SMARSHALL	6/29/23
DESIGNED BY	BJOHNSON	6/29/23

9487000RDLAYZ25.DWG


MONTANA
Department of Transportation


ROAD PLANS

12/21/2023 10:26 AM

HDR

AWARD COPY

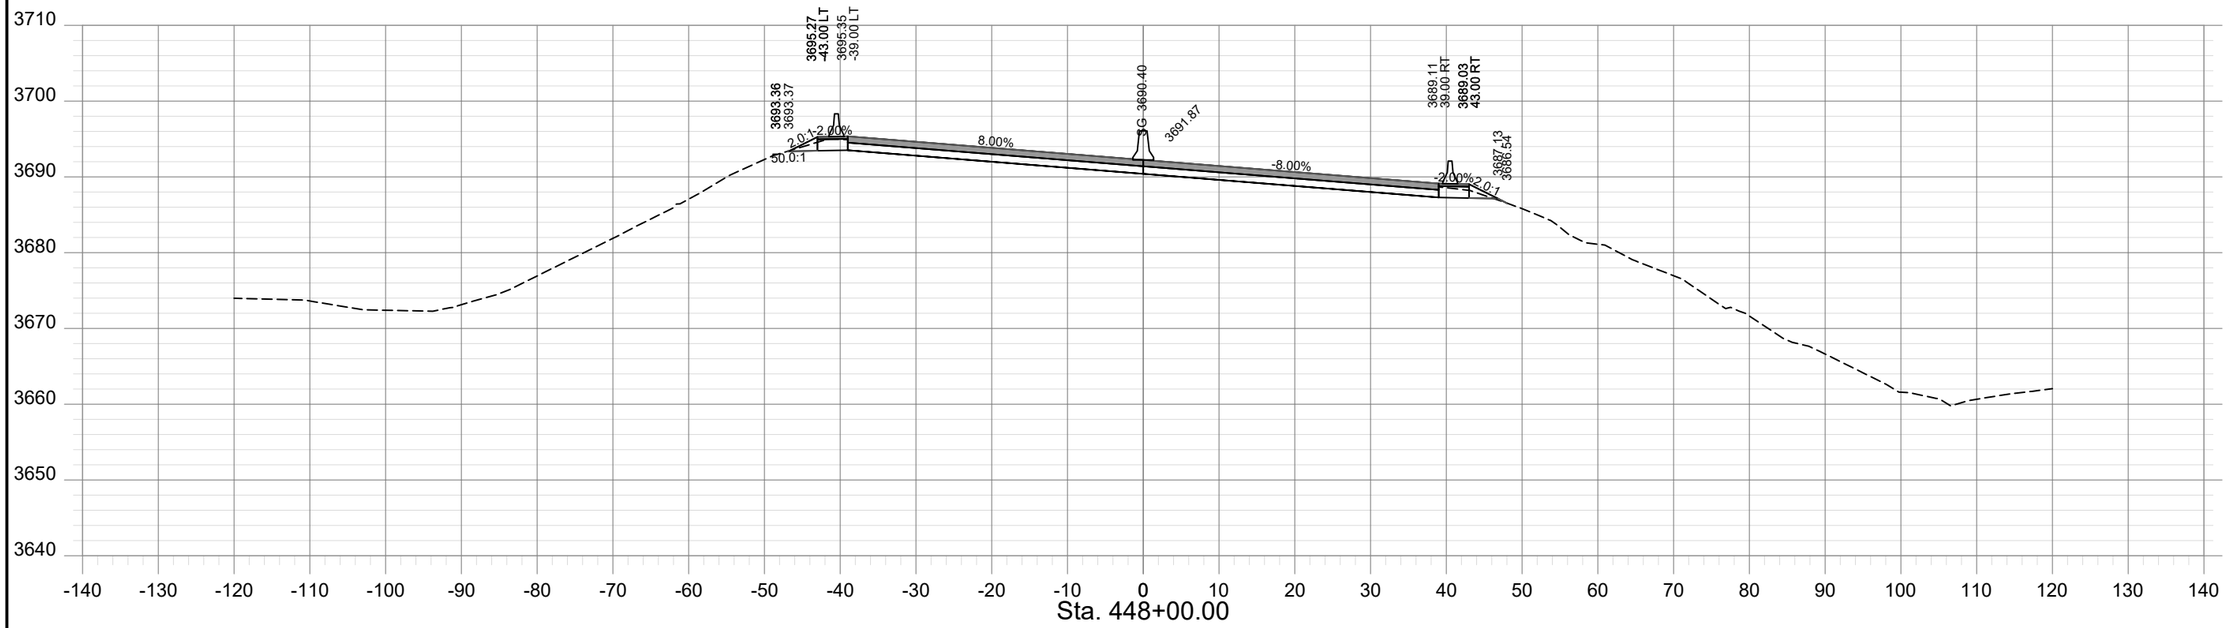

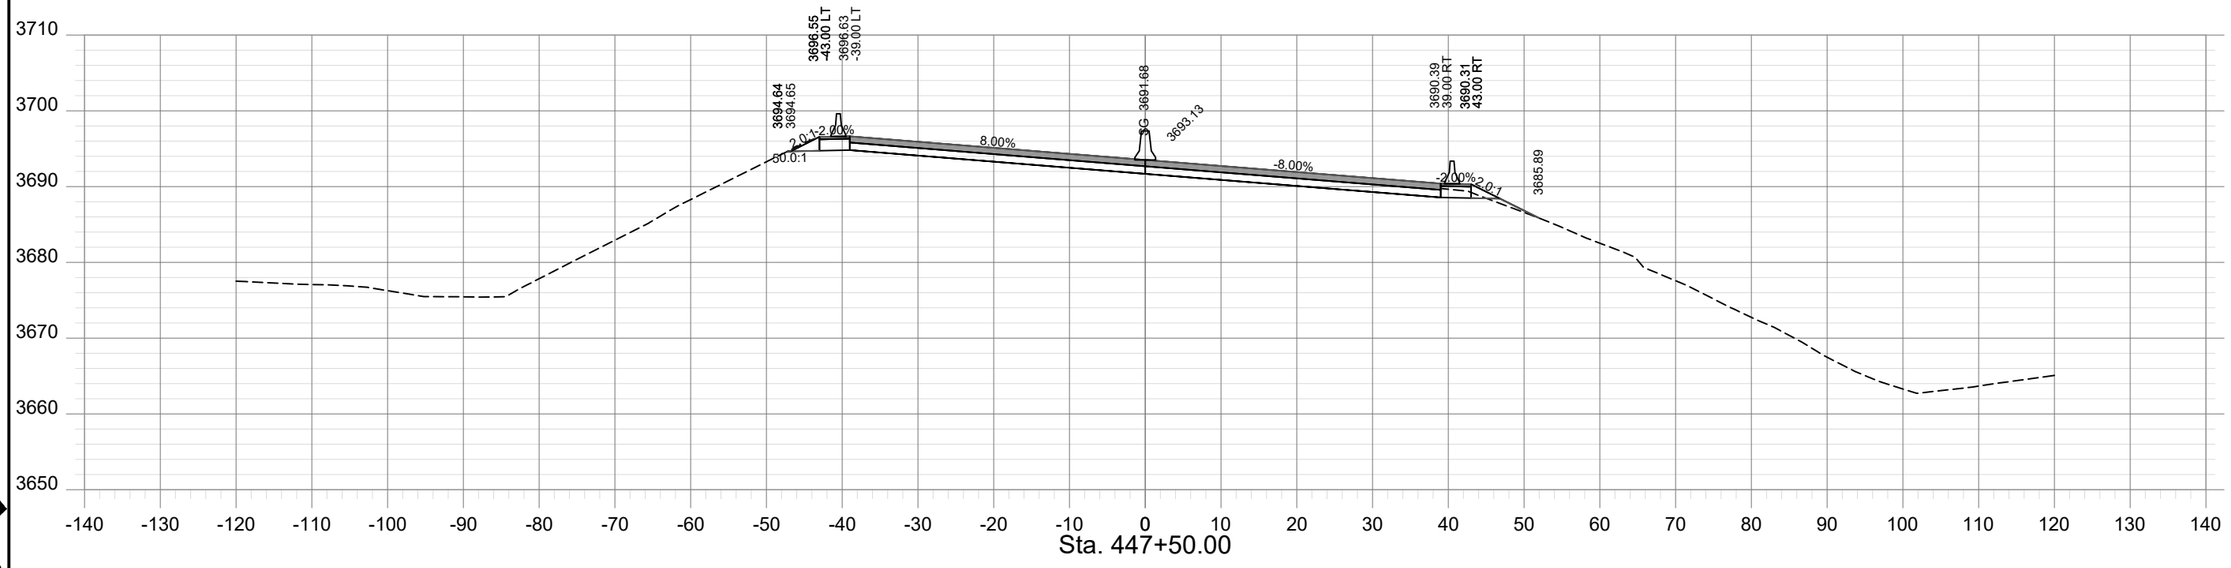

SHEET NO.
XS - 226

PROJECT NAME	TAFT - WEST			
COUNTY	MINERAL COUNTY			
PROJECT ID	IM-NHFP 90-1(228)3			
UPN	9487000			
CHECKED BY	LFISCHER	6/29/23		
REVIEWED BY	SMARSHALL	6/29/23		
DESIGNED BY	BJOHNSON	6/29/23		

MONTANA
Department of Transportation


ROAD PLANS


12/21/2023 10:26 AM

9487000RDLAYZ25.DWG

HDR

AWARD COPY

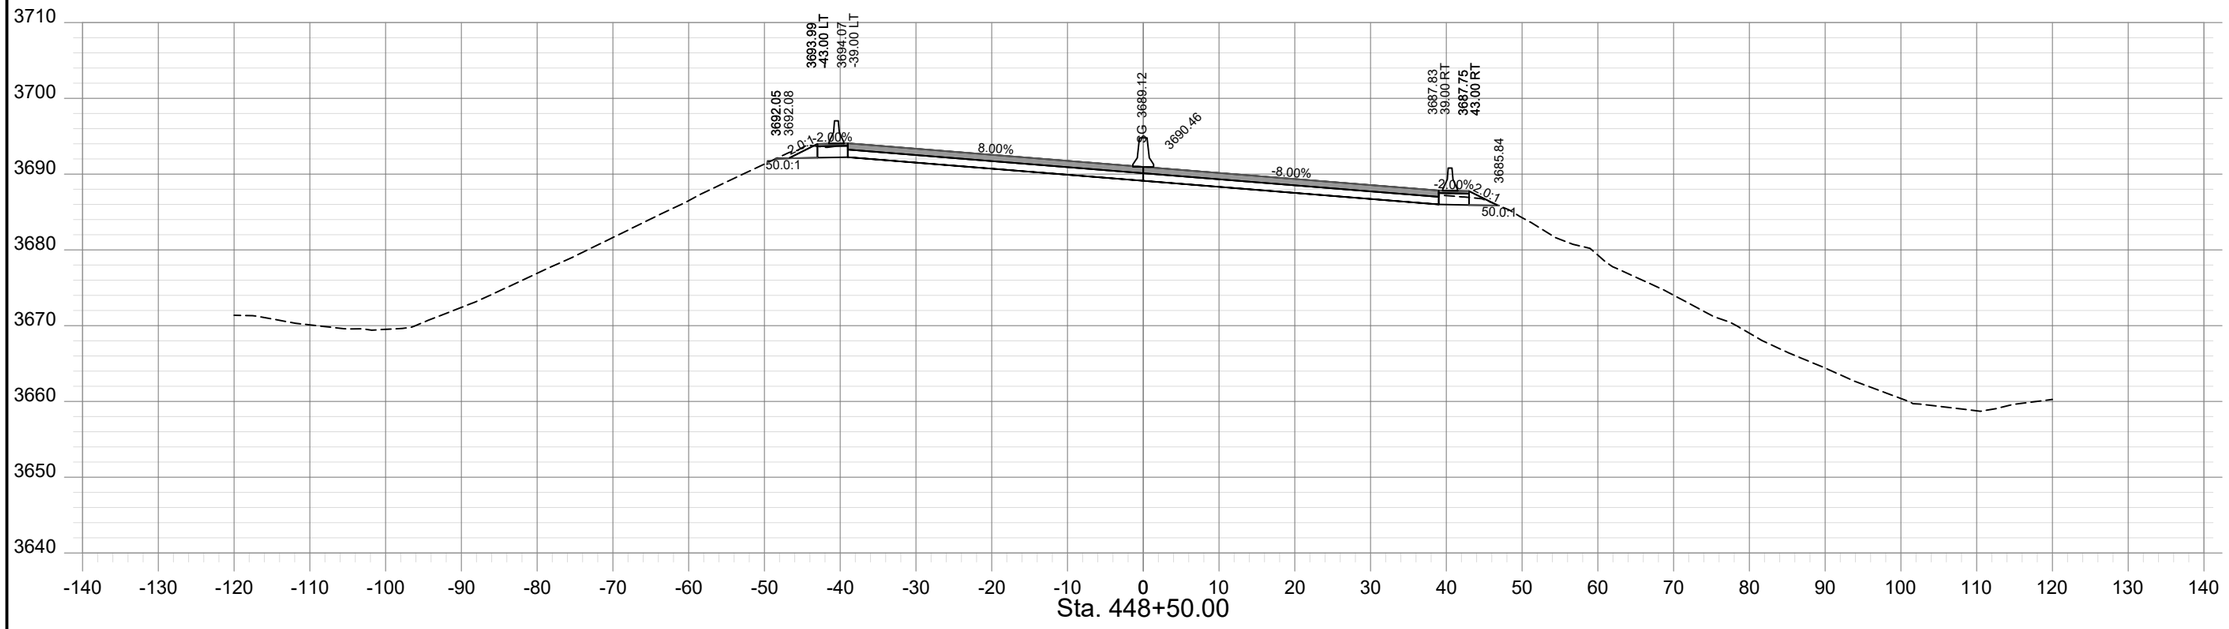

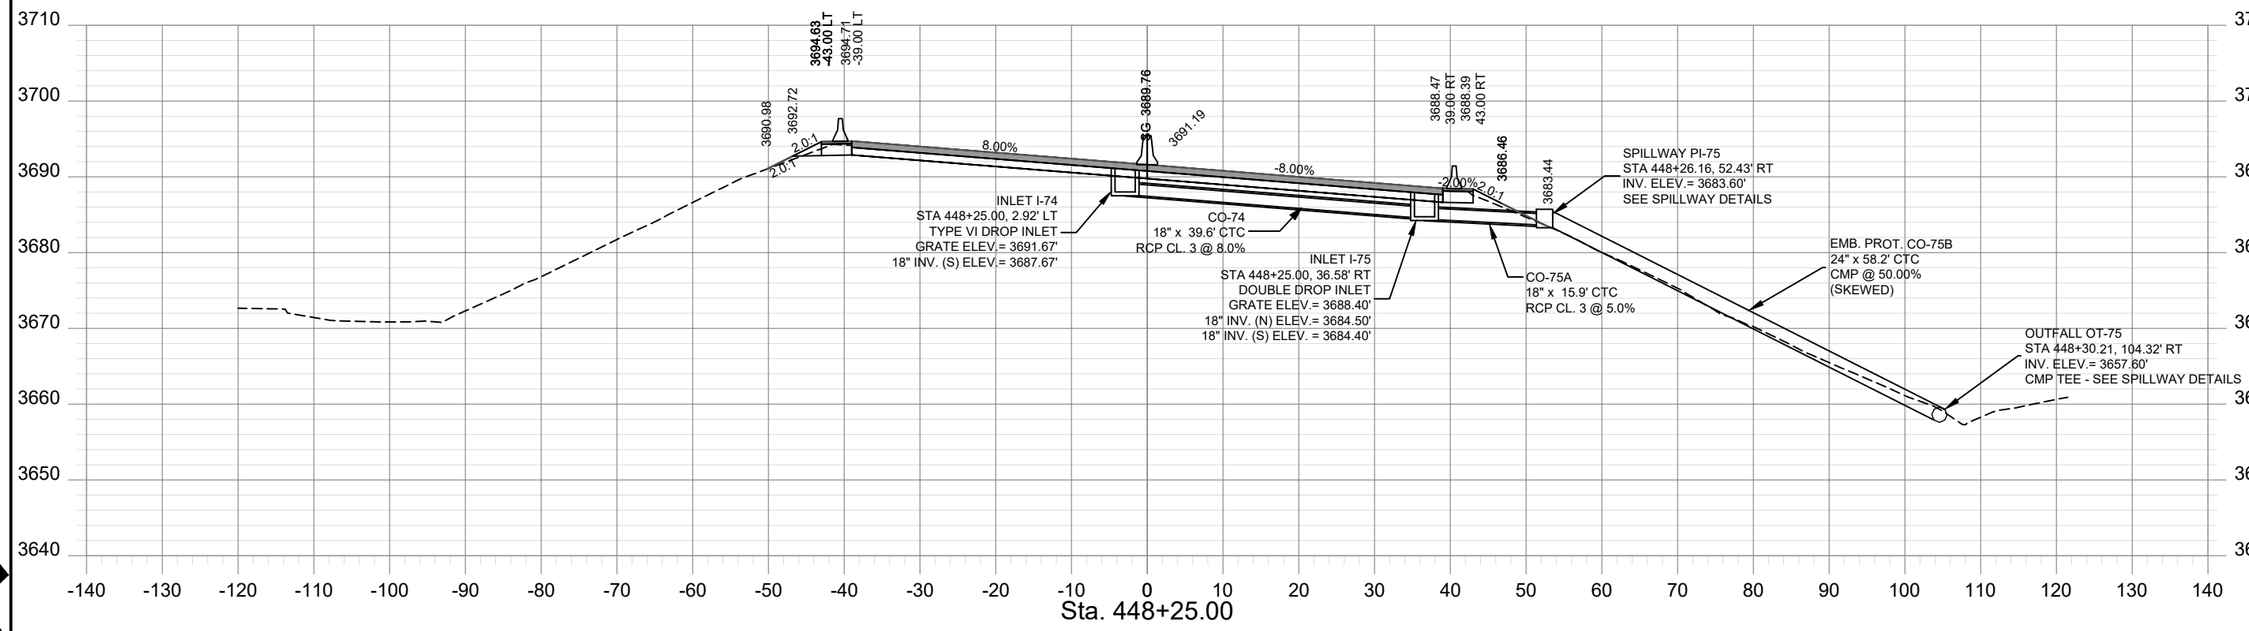

SHEET NO.
XS - 227

PROJECT NAME: TAFT - WEST
COUNTY: MINERAL COUNTY
PROJECT ID: IM-NHFP 90-1(228)3
UPN: 9487000

CHECKED BY	LFISCHER	6/29/23	
REVIEWED BY	SMARSHALL	6/29/23	
DESIGNED BY	BJOHNSON	6/29/23	

9487000RDLAYZ26.DWG

MONTANA
Department of Transportation


ROAD PLANS

12/21/2023 2:27 PM

HDR

AWARD COPY

SHEET NO.
XS - 228

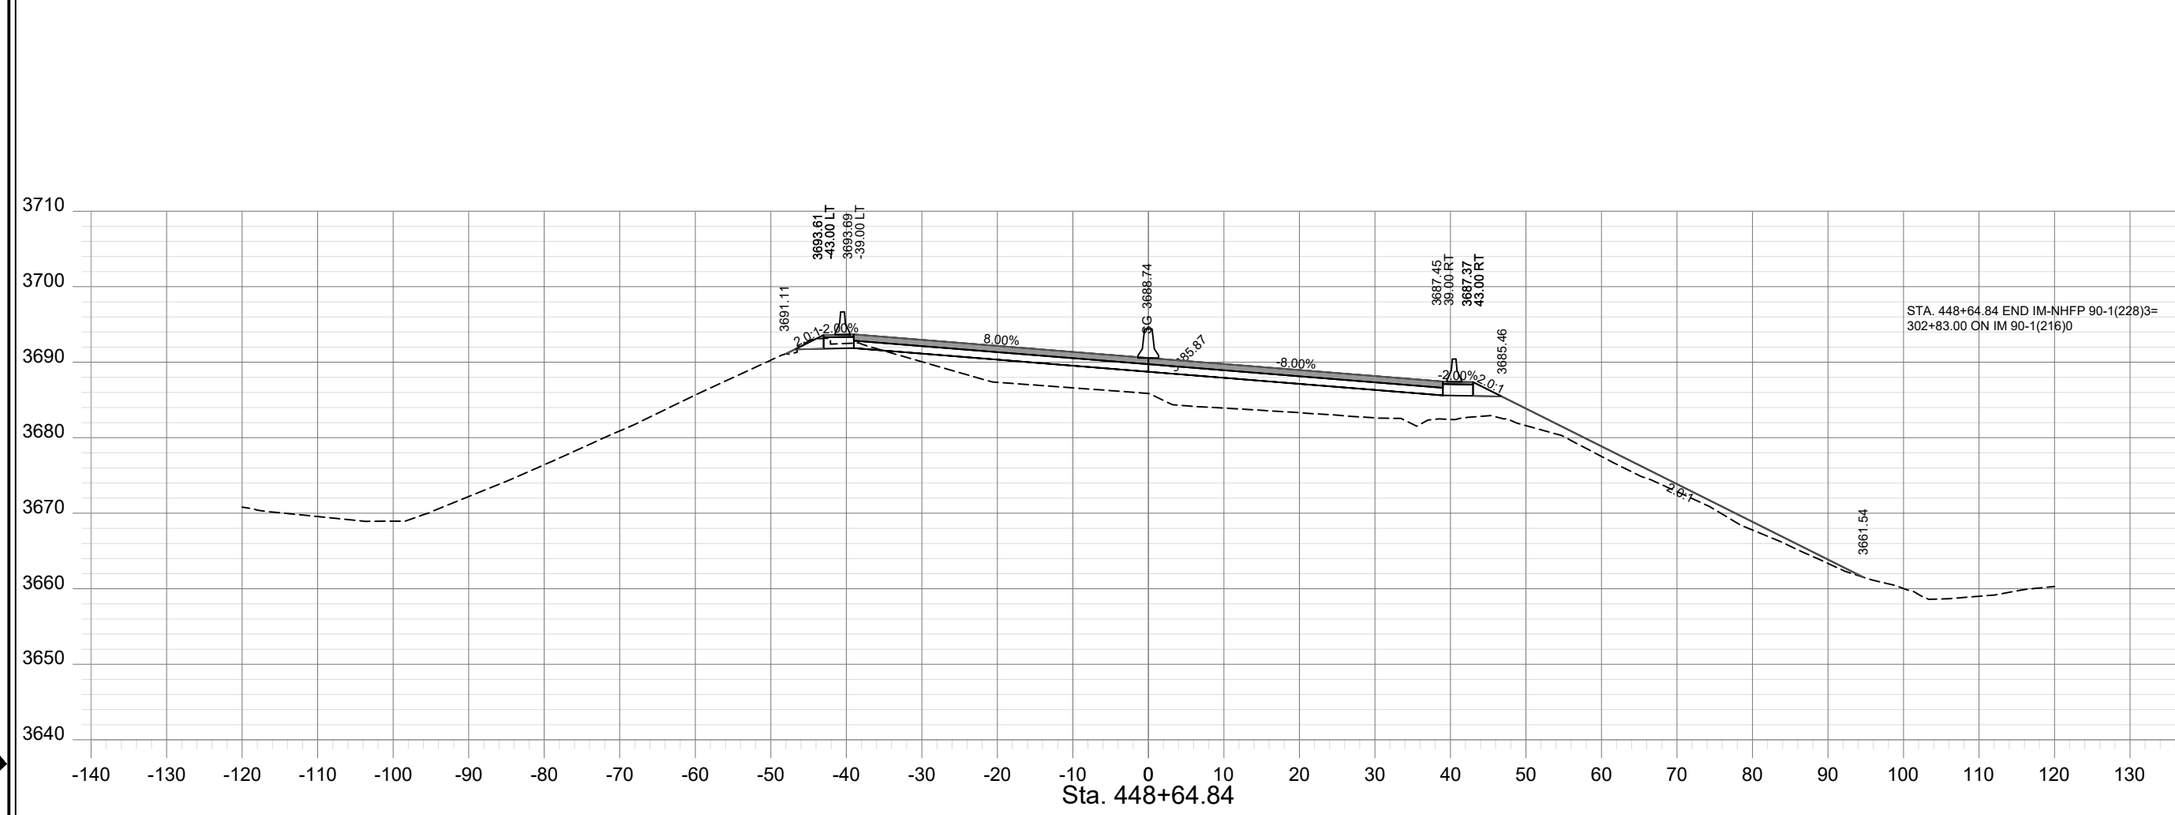

PROJECT NAME	TAFT - WEST			
COUNTY	MINERAL COUNTY			
PROJECT ID	IM-NHFP 90-1(228)3			
UPN	9487000			
CHECKED BY	LFISCHER	6/29/23		
REVIEWED BY	SMARSHALL	6/29/23		
DESIGNED BY	BJOHNSON	6/29/23		

MONTANA
Department of Transportation

ROAD PLANS

12/21/2023 10:26 AM

9487000RDLAYZ25.DWG