CONSTRUCTION CONTRACTING SECTION
MONTANA DEPARTMENT OF TRANSPORTATION

FEDERAL AID PROJECT NOS.

Flathead River-3M NW Bigfork


STPB-STPP 82(6)5

CROSS SECTIONS


	SHEET NOS.
MAINLINE	**1-343**
CONNECTION	**344-360**

Docusign Envelope ID: 430D2619-33DC-4D37-BEDC-0F2A7F6EEE89


Morrison Maierle

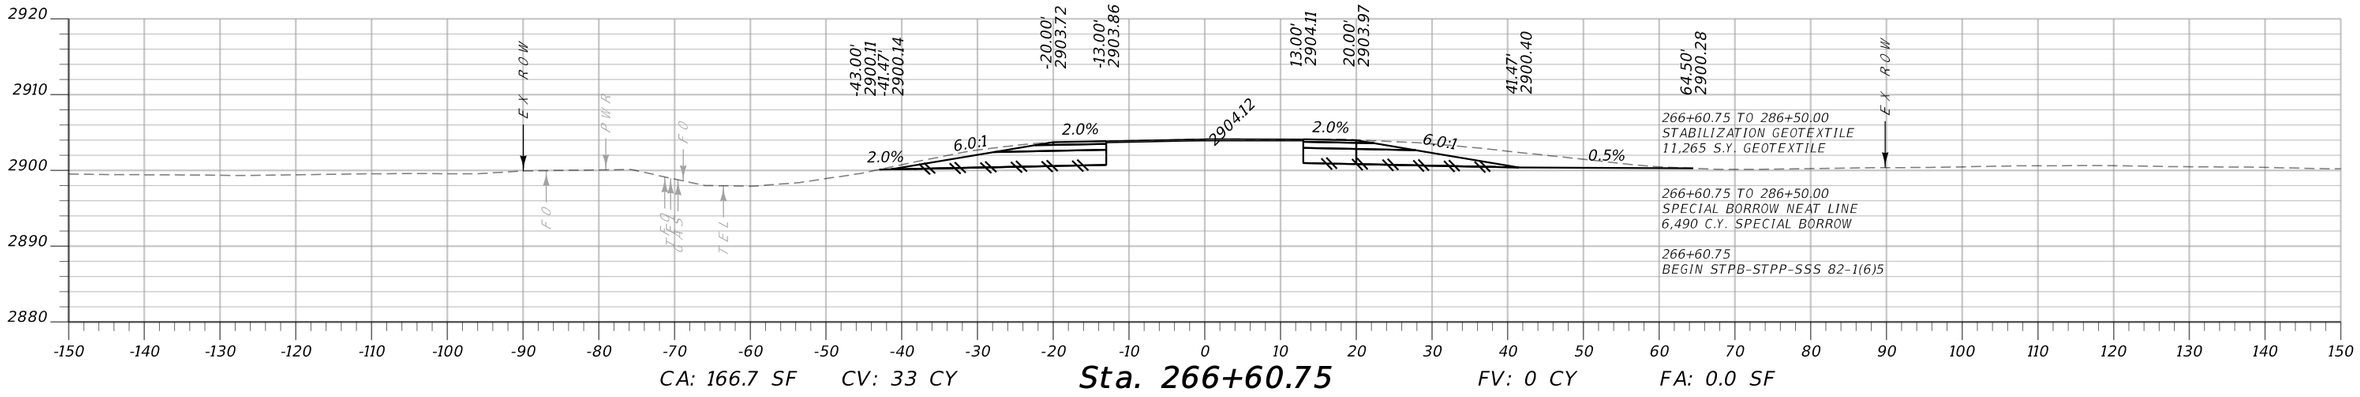

CA: 166.7 SF CV: 33 CY **Sta. 266+60.75** FV: 0 CY FA: 0.0 SF

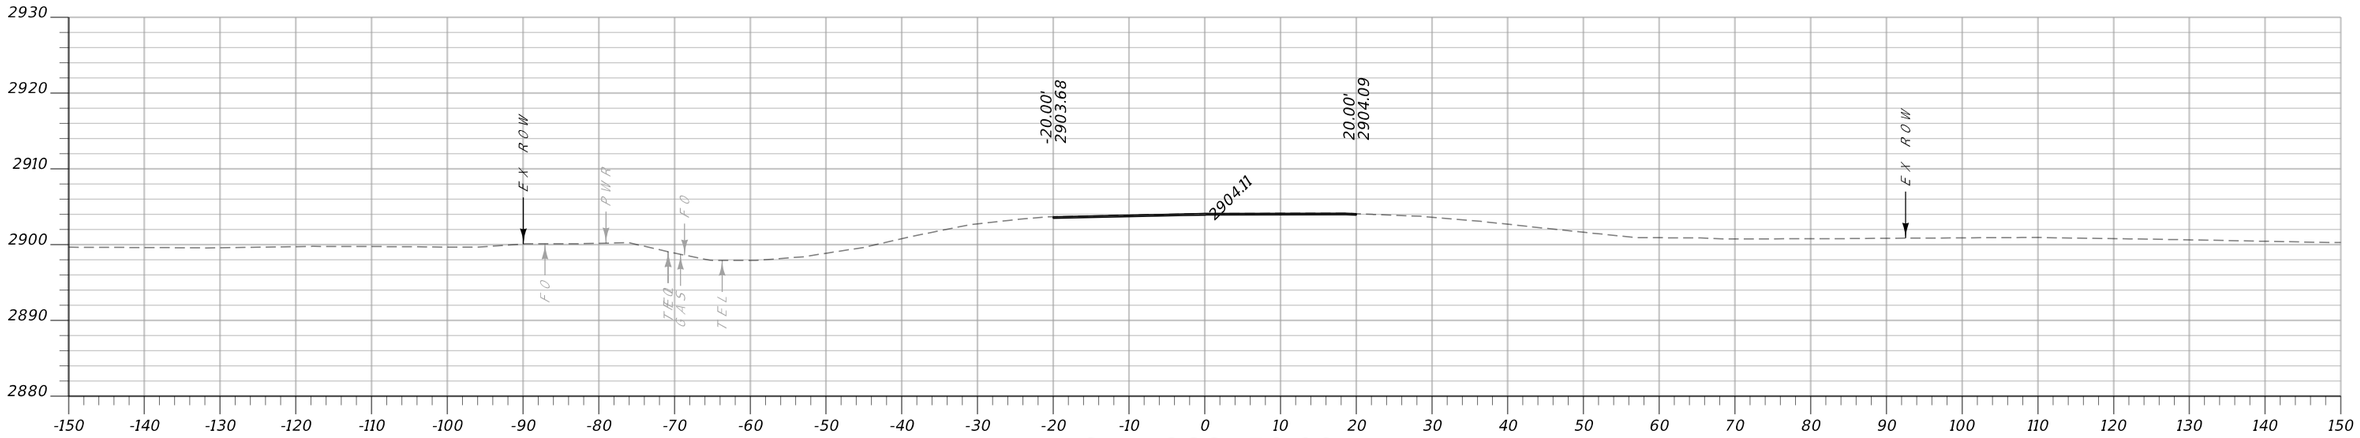

CA: 0.0 SF CV: 0 CY **Sta. 266+50.00** FV: 0 CY FA: 0.0 SF

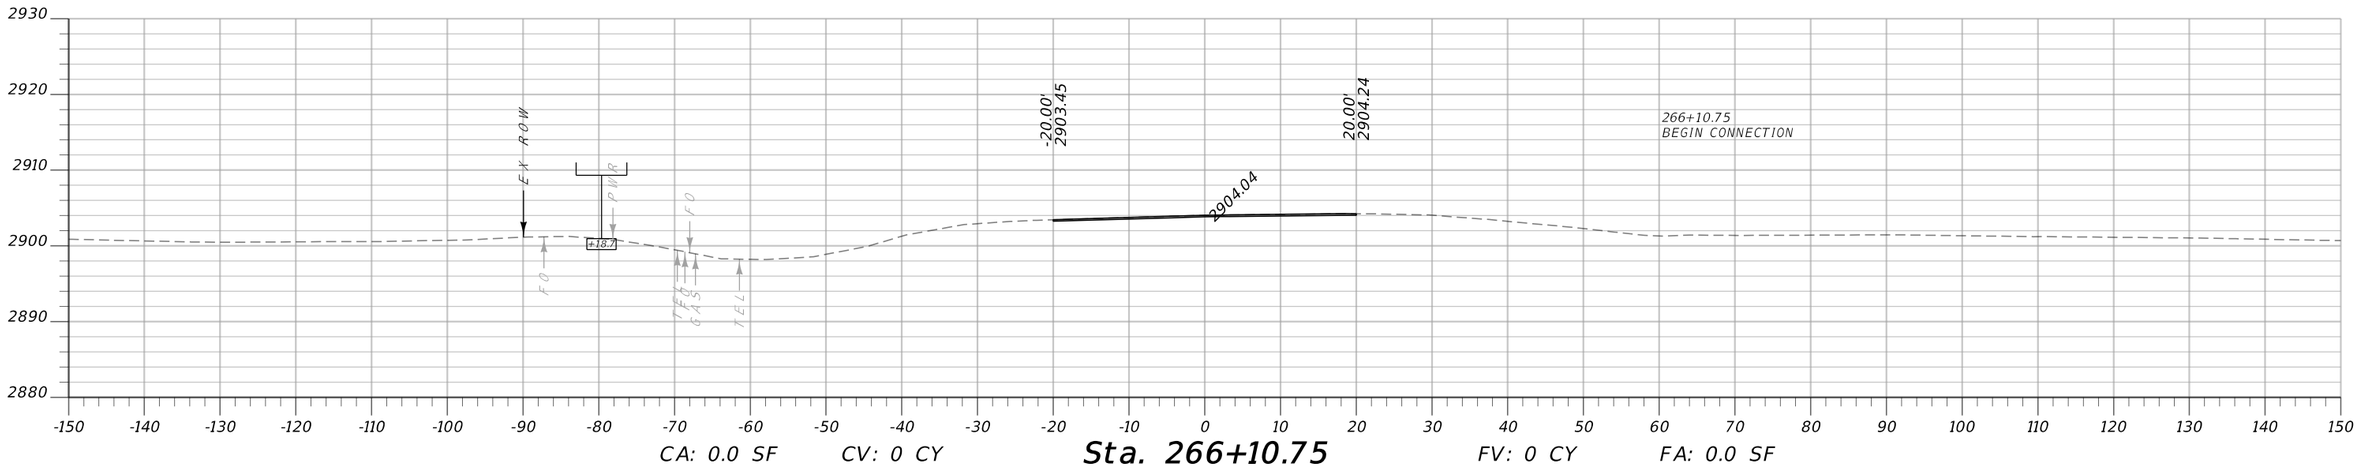


CA: 0.0 SF CV: 0 CY **Sta. 266+10.75** FV: 0 CY FA: 0.0 SF


MONTANA Department of Transportation	..\6850000\rd\6850000RDLA02.dgn	DESIGNED BY		ROAD PLANS		FLATHEAD RIVER - 3 M NW BIGFORK	STPB-STPP-SSS 82-1(6)5
	4/16/2025	REVIEWED BY		FLATHEAD COUNTY		UPN 6850000	1
	2:05:42 PM bvanderloos	CHECKED BY					

Docusign Envelope ID: 430D2619-33DC-4D37-BEDC-0F2A7F6EEE89


Morrison Maierle

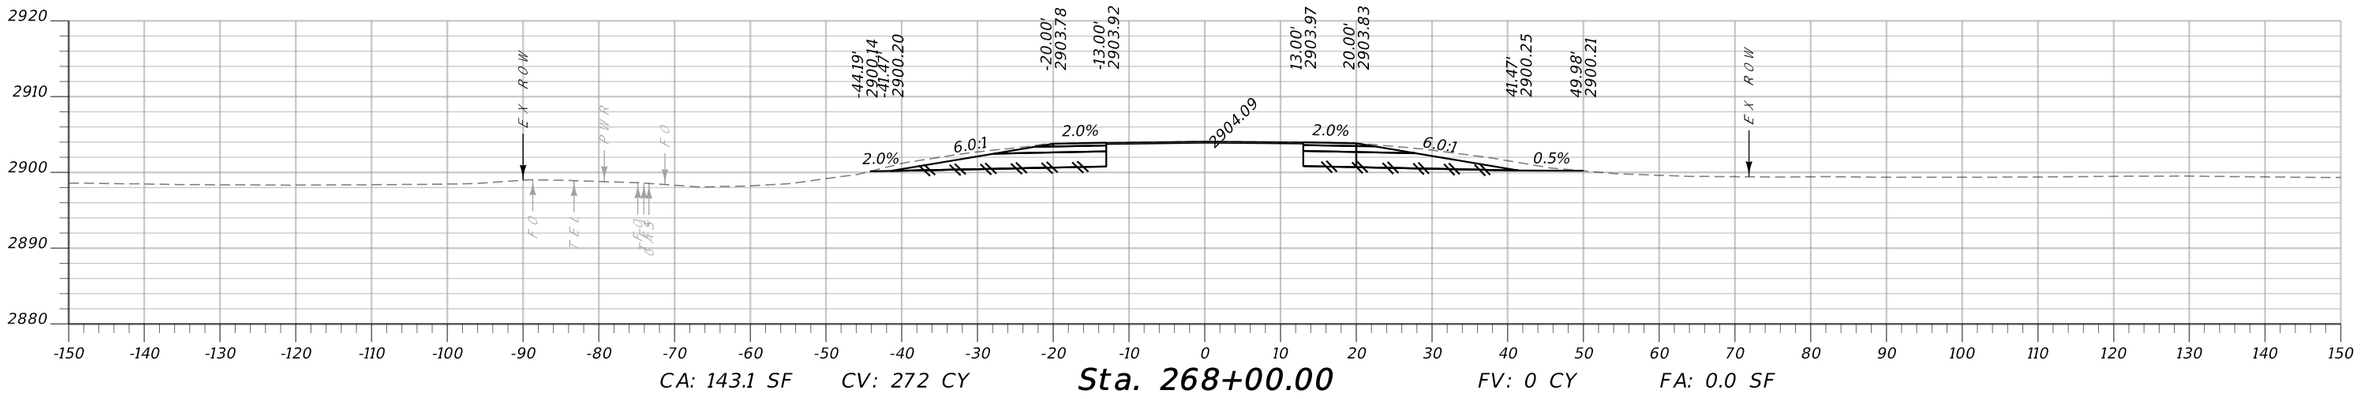

CA: 143.1 SF CV: 272 CY **Sta. 268+00.00** FV: 0 CY FA: 0.0 SF

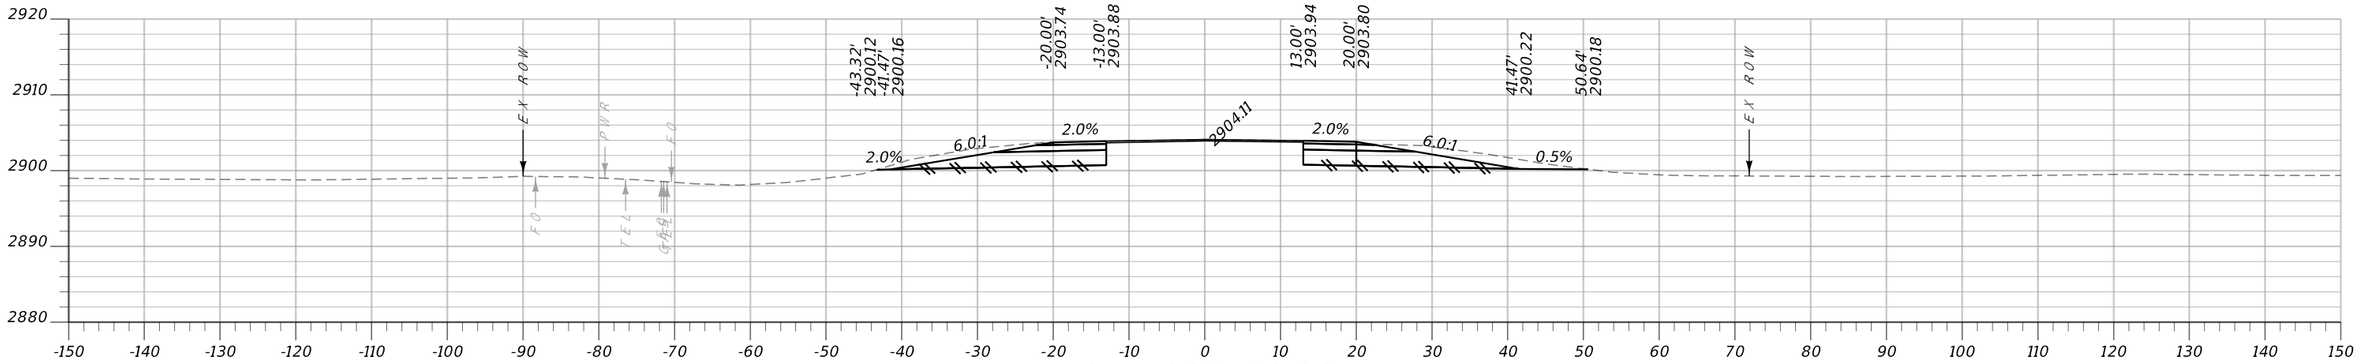

CA: 150.5 SF CV: 283 CY **Sta. 267+50.00** FV: 0 CY FA: 0.0 SF

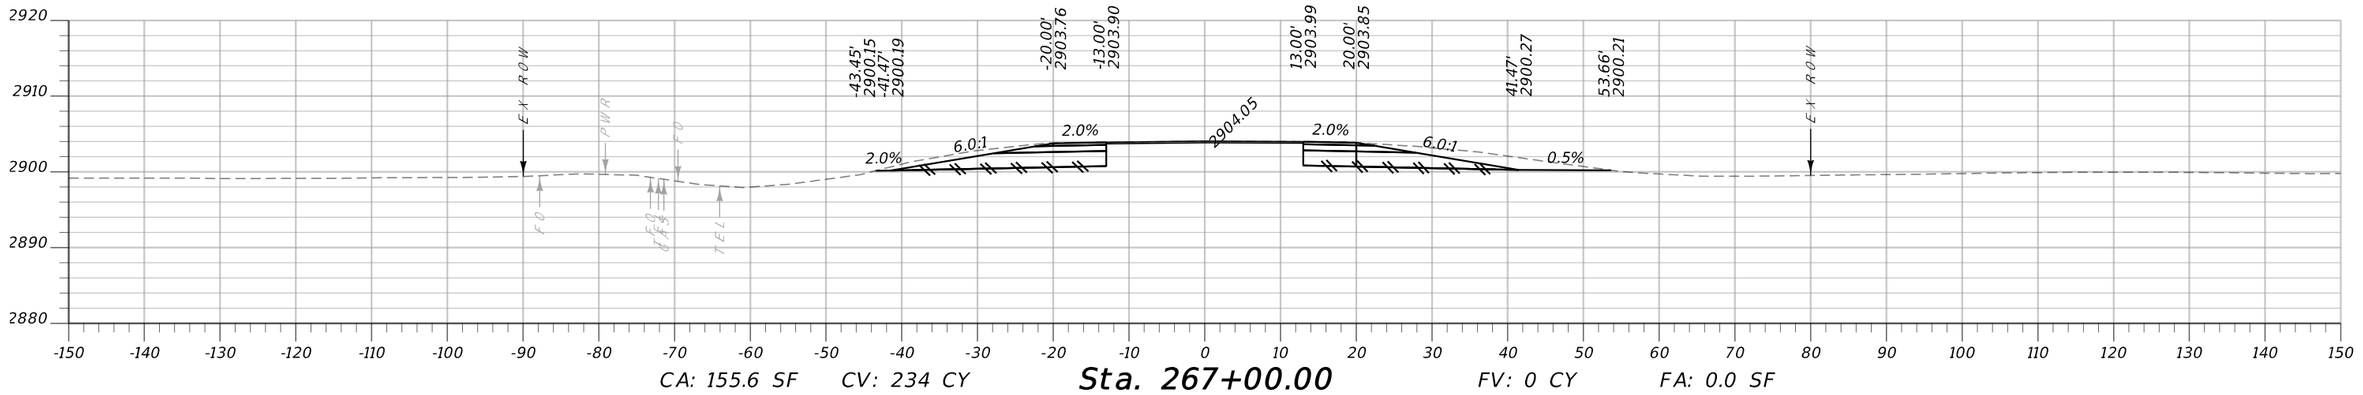


CA: 155.6 SF CV: 234 CY **Sta. 267+00.00** FV: 0 CY FA: 0.0 SF


MONTANA Department of Transportation	..\6850000\rd\6850000RDLA02.dgn	DESIGNED BY		ROAD PLANS		FLATHEAD RIVER - 3 M NW BIGFORK	STPB-STPP-SSS 82-1(6)5
	4/16/2025	REVIEWED BY		FLATHEAD COUNTY			UPN 6850000	2
	2:05:43 PM bvanderloos	CHECKED BY					

Docusign Envelope ID: 430D2619-33DC-4D37-BEDC-0F2A7F6EEE89


Morrison Maierle

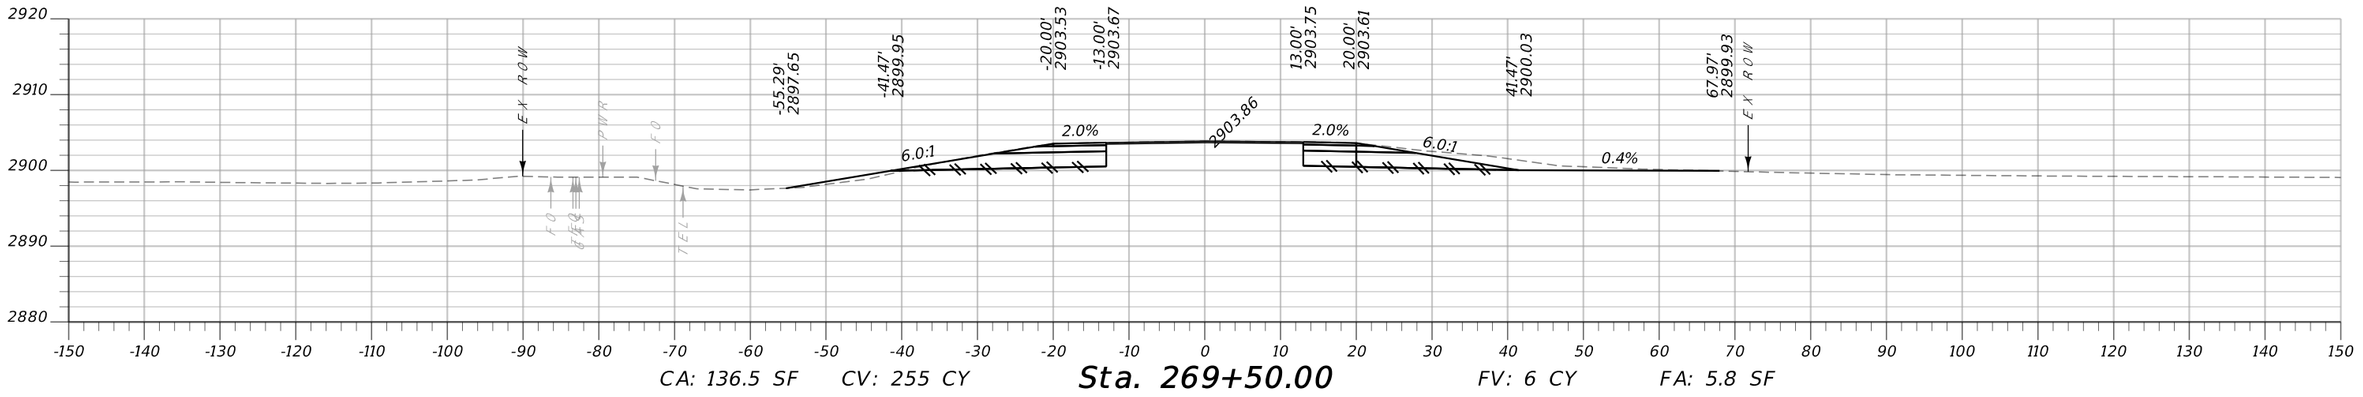

CA: 136.5 SF CV: 255 CY **Sta. 269+50.00** FV: 6 CY FA: 5.8 SF

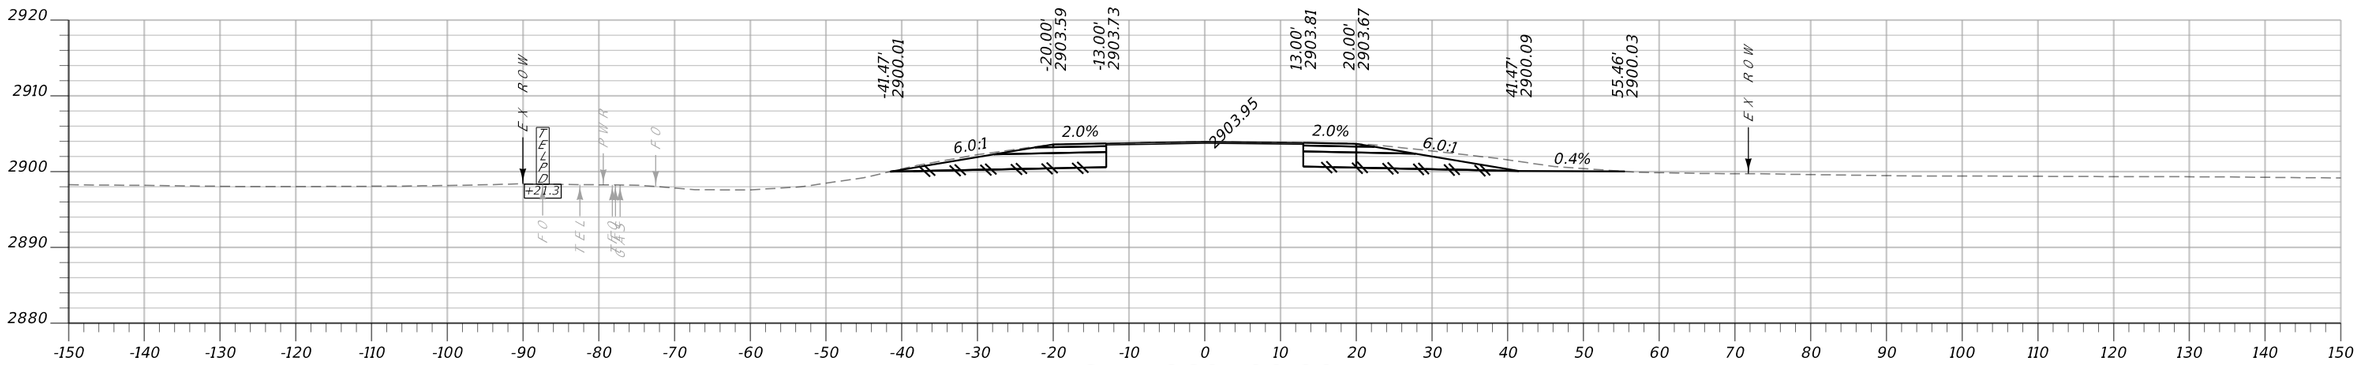

CA: 139.2 SF CV: 258 CY **Sta. 269+00.00** FV: 0 CY FA: 0.0 SF

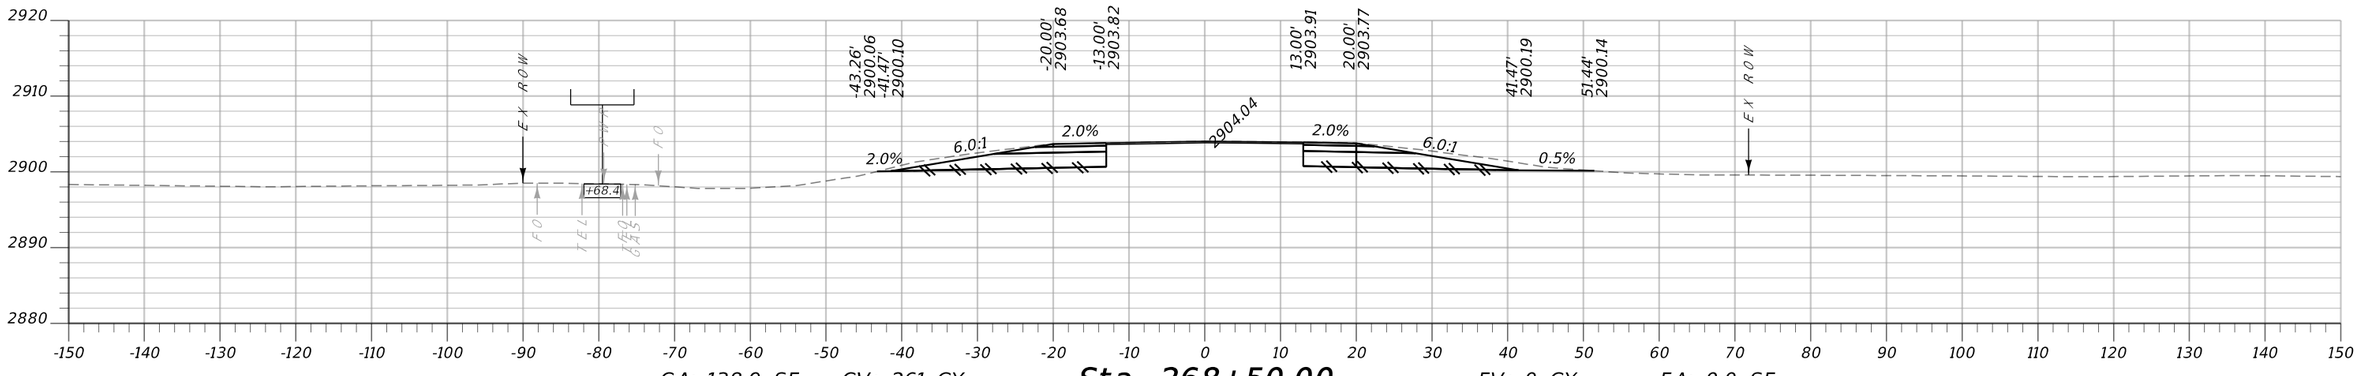


CA: 138.9 SF CV: 261 CY **Sta. 268+50.00** FV: 0 CY FA: 0.0 SF


MONTANA Department of Transportation	..\6850000\rd\6850000RDLA02.dgn	DESIGNED BY		ROAD PLANS	FLATHEAD RIVER - 3 M NW BIGFORK	STPB-STPP-SSS 82-1(6)5
	4/16/2025	REVIEWED BY				
	2:05:44 PM bvanderloos	CHECKED BY		FLATHEAD COUNTY	UPN 6850000	3

Docusign Envelope ID: 430D2619-33DC-4D37-BEDC-0F2A7F6EEE89


Morrison Maierle

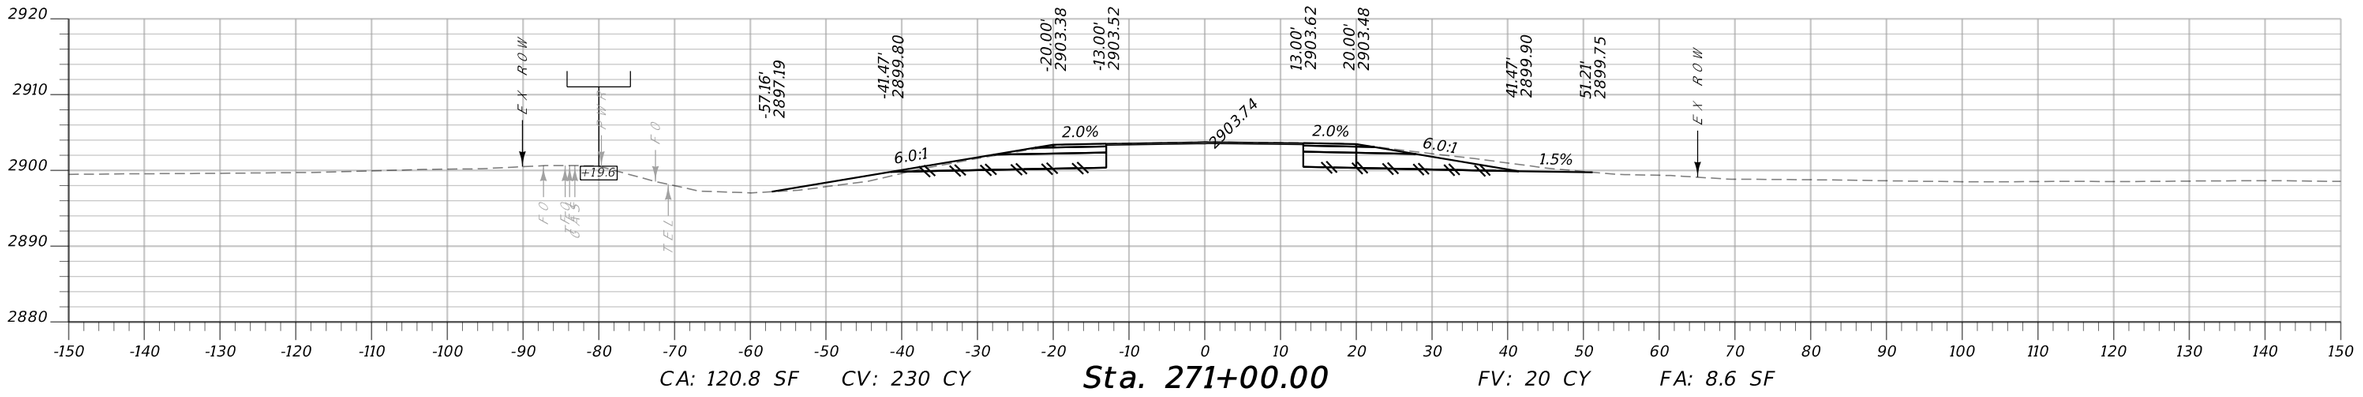

CA: 120.8 SF CV: 230 CY **Sta. 271+00.00** FV: 20 CY FA: 8.6 SF

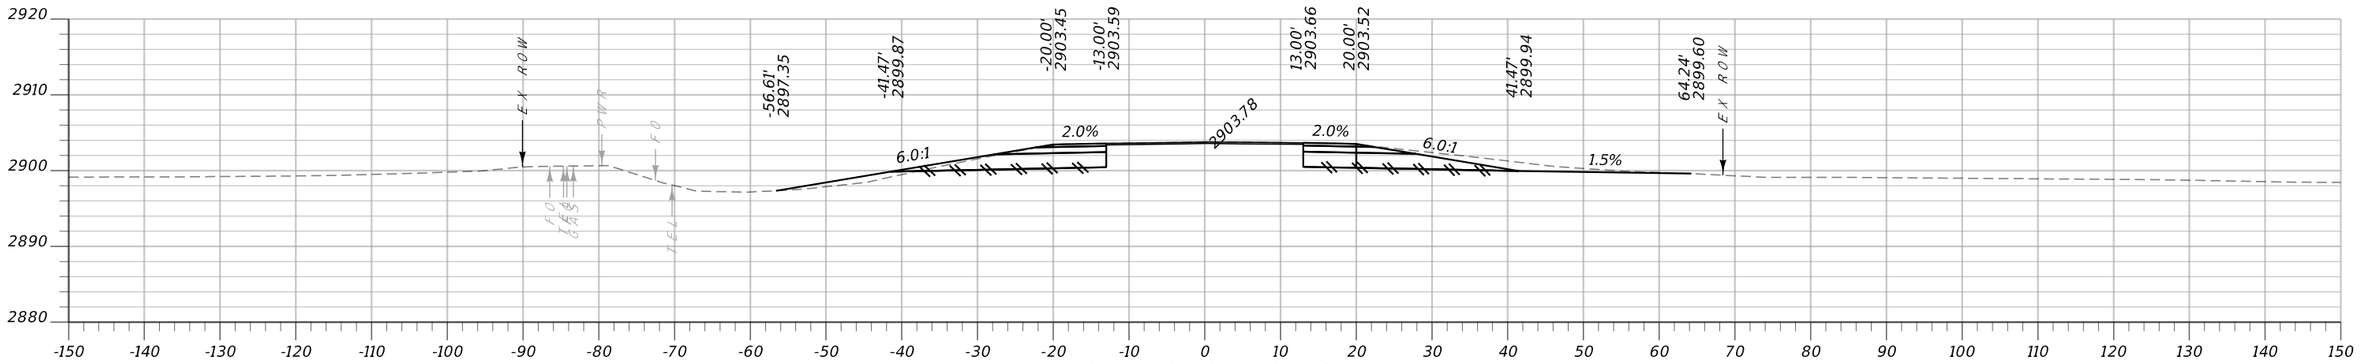

CA: 128.0 SF CV: 241 CY **Sta. 270+50.00** FV: 18 CY FA: 9.9 SF

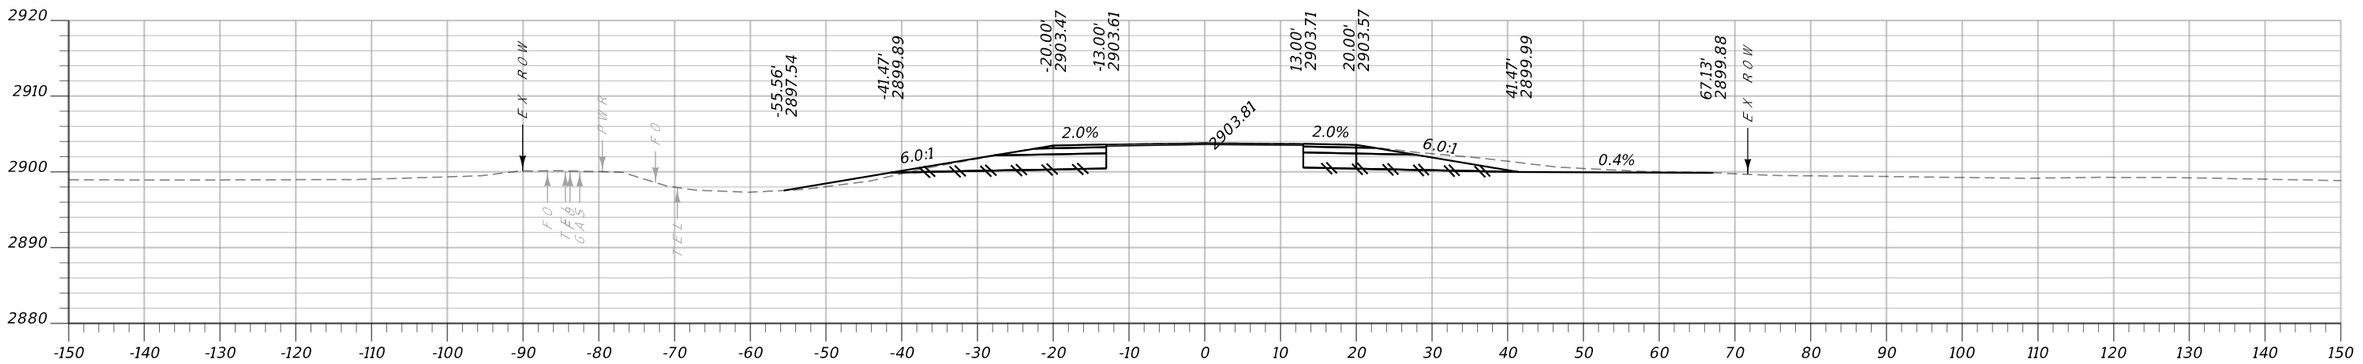


CA: 132.3 SF CV: 249 CY **Sta. 270+00.00** FV: 13 CY FA: 6.5 SF


MONTANA Department of Transportation	...\6850000\rd\6850000RDLA02.dgn	DESIGNED BY			ROAD PLANS	FLATHEAD RIVER - 3 M NW BIGFORK	STPB-STPP-SSS 82-1(6)5
	4/16/2025	REVIEWED BY			FLATHEAD COUNTY	UPN 6850000	4
	2:05:45 PM bvanderloos	CHECKED BY					

Docusign Envelope ID: 430D2619-33DC-4D37-BEDC-0F2A7F6EEE89


Morrison Maierle

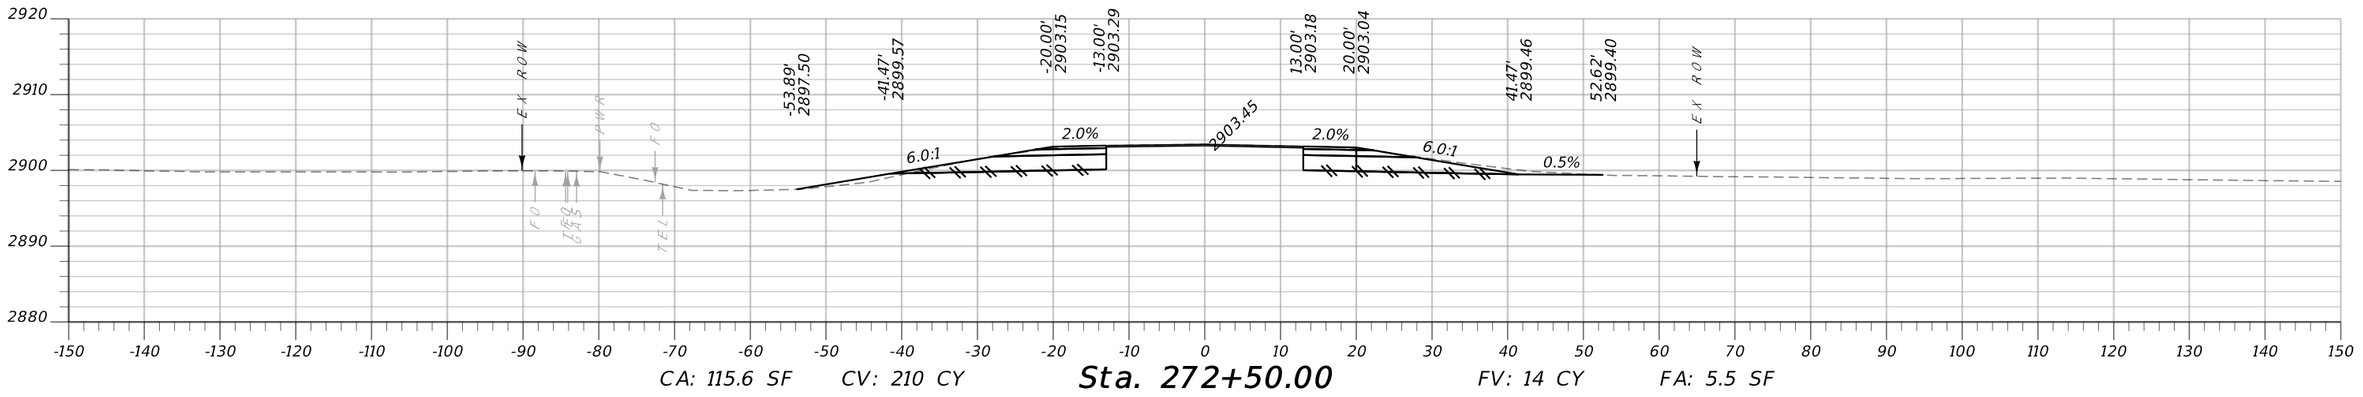

CA: 115.6 SF CV: 210 CY **Sta. 272+50.00** FV: 14 CY FA: 5.5 SF

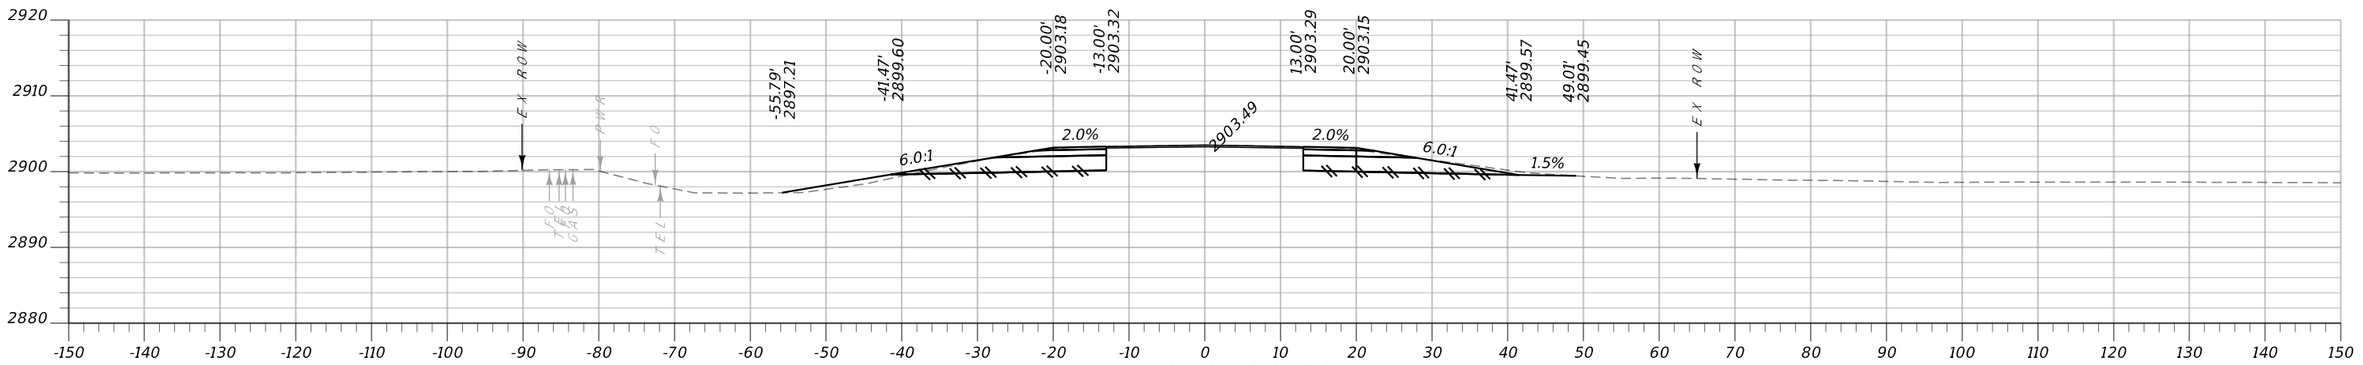

CA: 110.7 SF CV: 210 CY **Sta. 272+00.00** FV: 18 CY FA: 7.7 SF

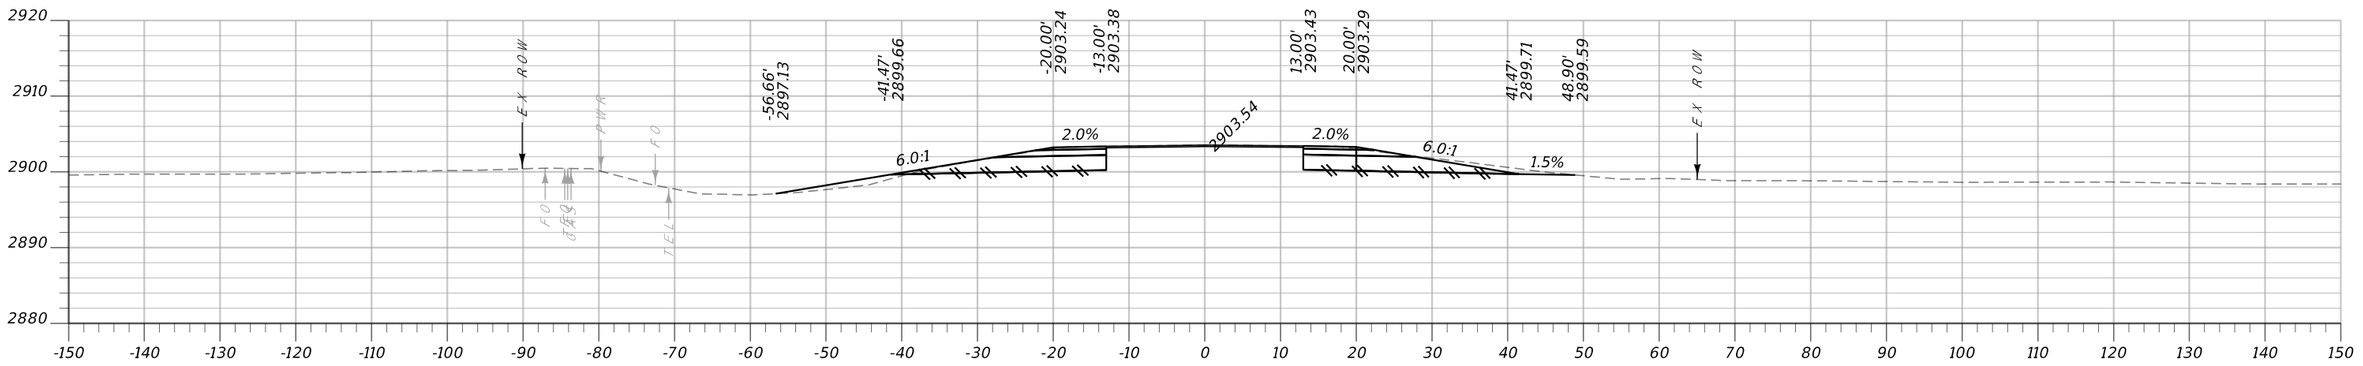


CA: 116.6 SF CV: 220 CY **Sta. 271+50.00** FV: 19 CY FA: 9.1 SF


MONTANA Department of Transportation	..\6850000\rd\6850000RDLA02.dgn	DESIGNED BY		ROAD PLANS		FLATHEAD RIVER - 3 M NW BIGFORK	STPB-STPP-SSS 82-1(6)5
	4/16/2025	REVIEWED BY		FLATHEAD COUNTY		UPN 6850000	5
	2:05:47 PM bvanderloos	CHECKED BY					

Docusign Envelope ID: 430D2619-33DC-4D37-BEDC-0F2A7F6EEE89


Morrison Maierle

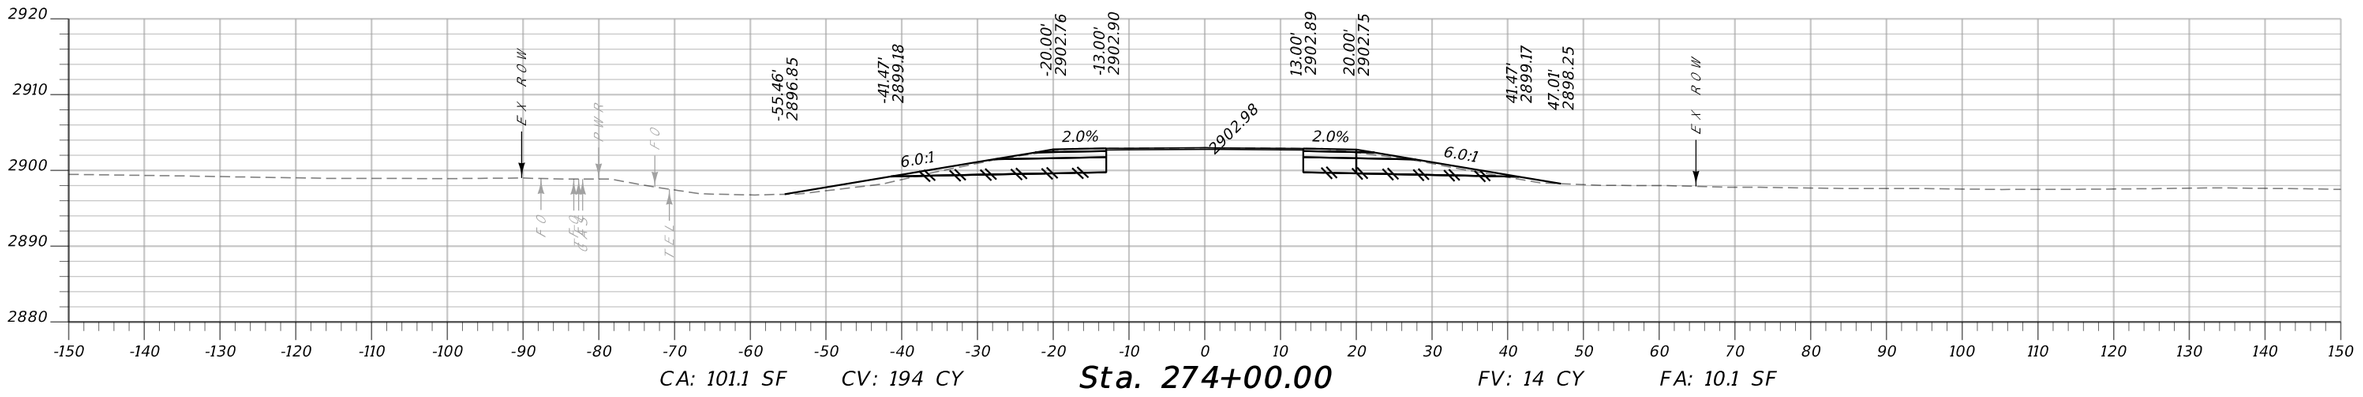

CA: 101.1 SF CV: 194 CY **Sta. 274+00.00** FV: 14 CY FA: 10.1 SF

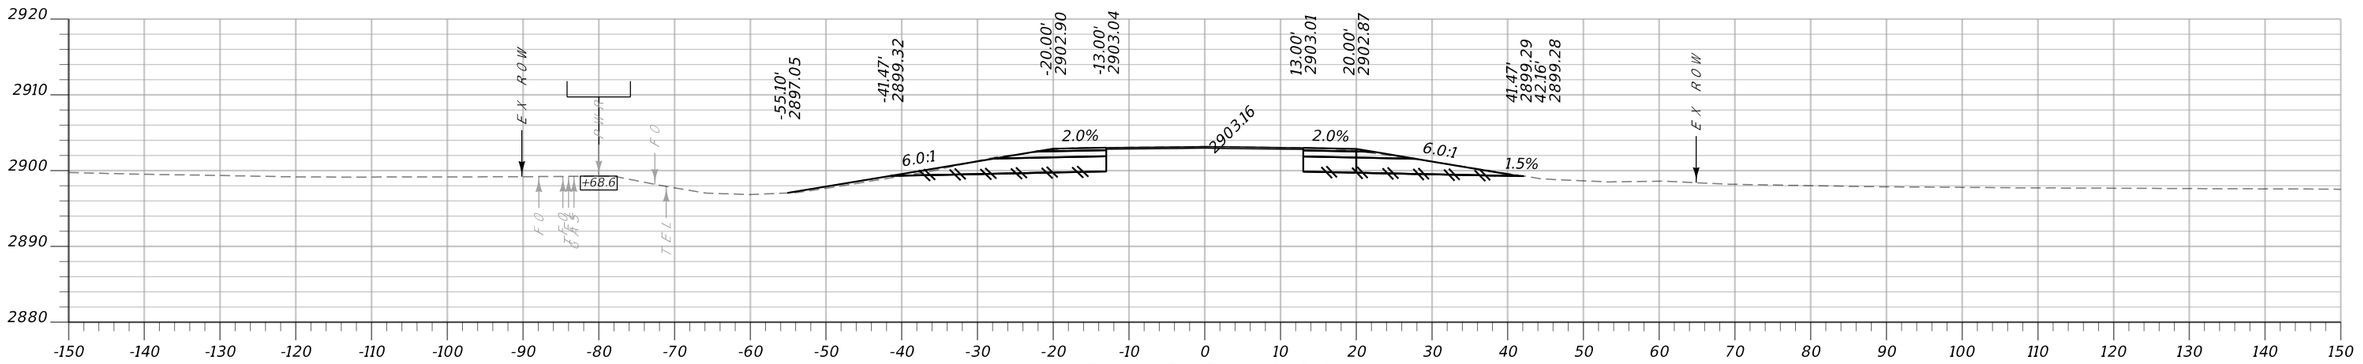

CA: 108.9 SF CV: 210 CY **Sta. 273+50.00** FV: 4 CY FA: 3.3 SF

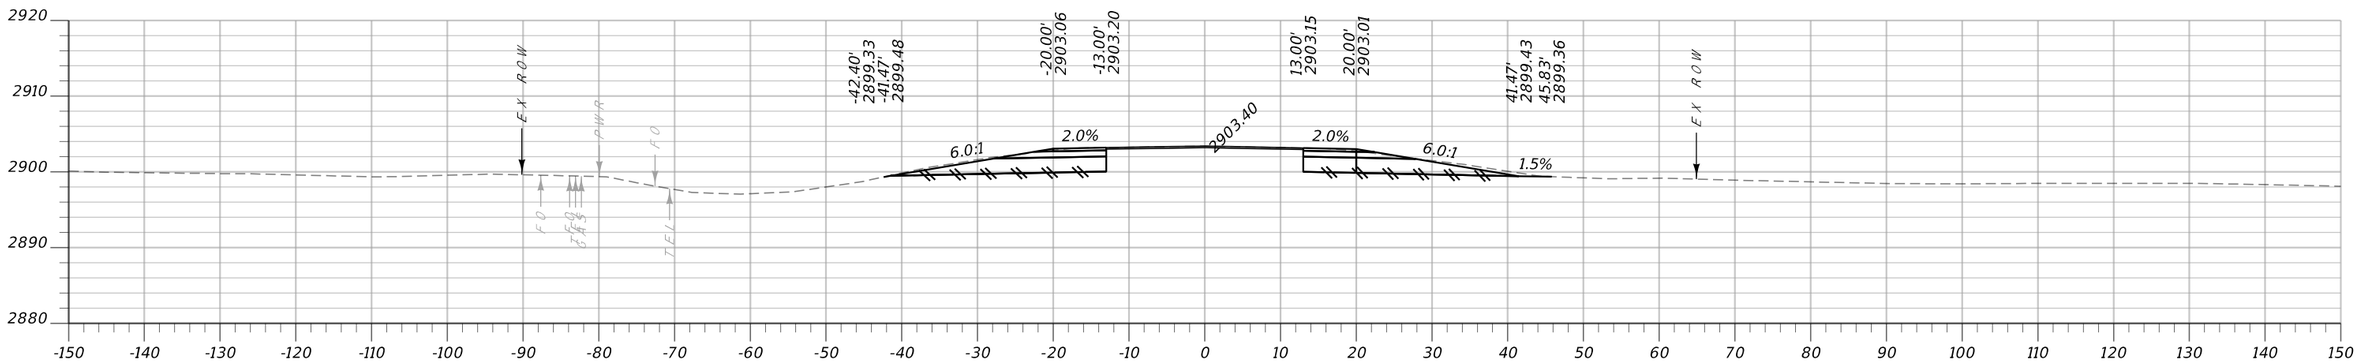


CA: 117.5 SF CV: 216 CY **Sta. 273+00.00** FV: 6 CY FA: 0.0 SF


MONTANA Department of Transportation	...\6850000\rd\6850000RDLA02.dgn	DESIGNED BY		ROAD PLANS		FLATHEAD RIVER - 3 M NW BIGFORK	STPB-STPP-SSS 82-1(6)5
	4/16/2025	REVIEWED BY		FLATHEAD COUNTY		UPN 6850000	6
	2:05:48 PM bvanderloos	CHECKED BY					

Docusign Envelope ID: 430D2619-33DC-4D37-BEDC-0F2A7F6EEE89


Morrison Maierle

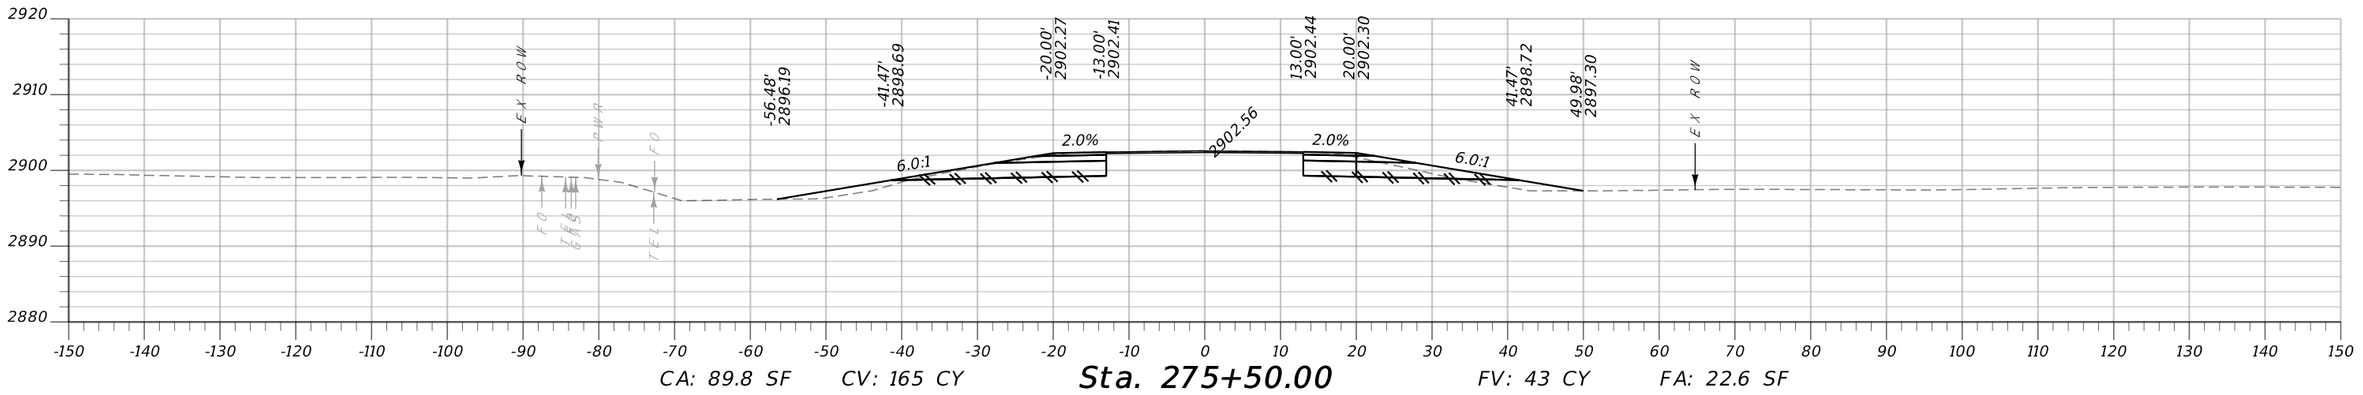

CA: 89.8 SF CV: 165 CY **Sta. 275+50.00** FV: 43 CY FA: 22.6 SF

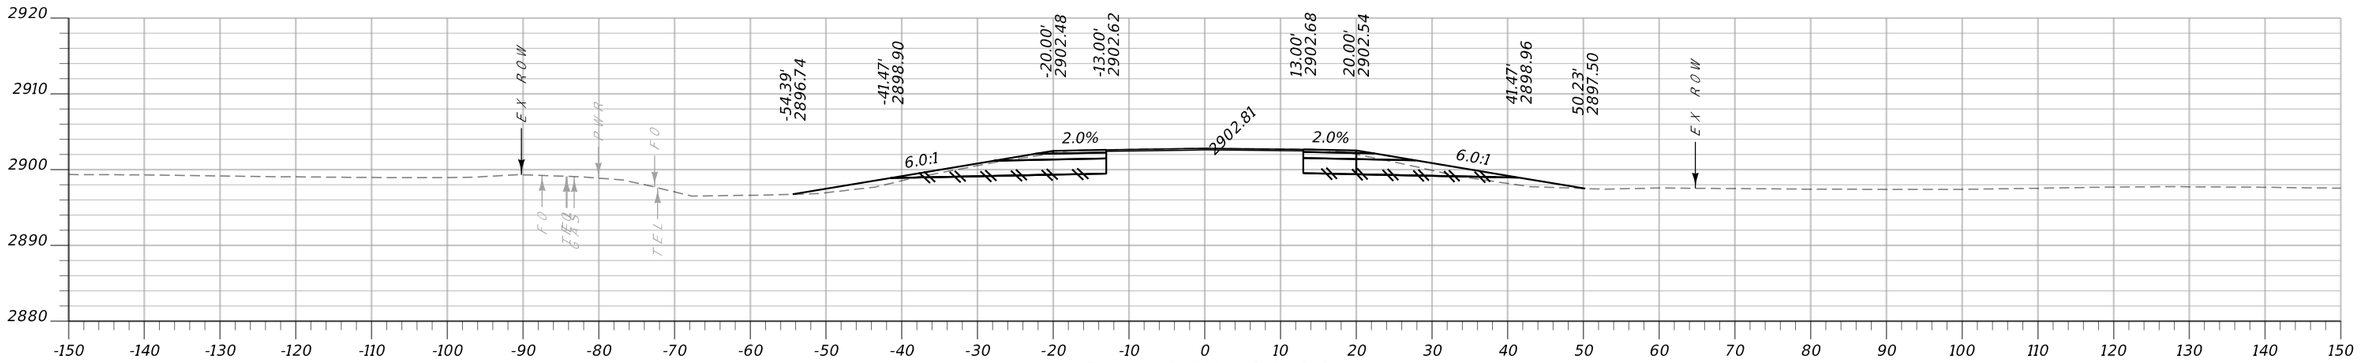


CA: 88.4 SF CV: 168 CY **Sta. 275+00.00** FV: 37 CY FA: 17.5 SF

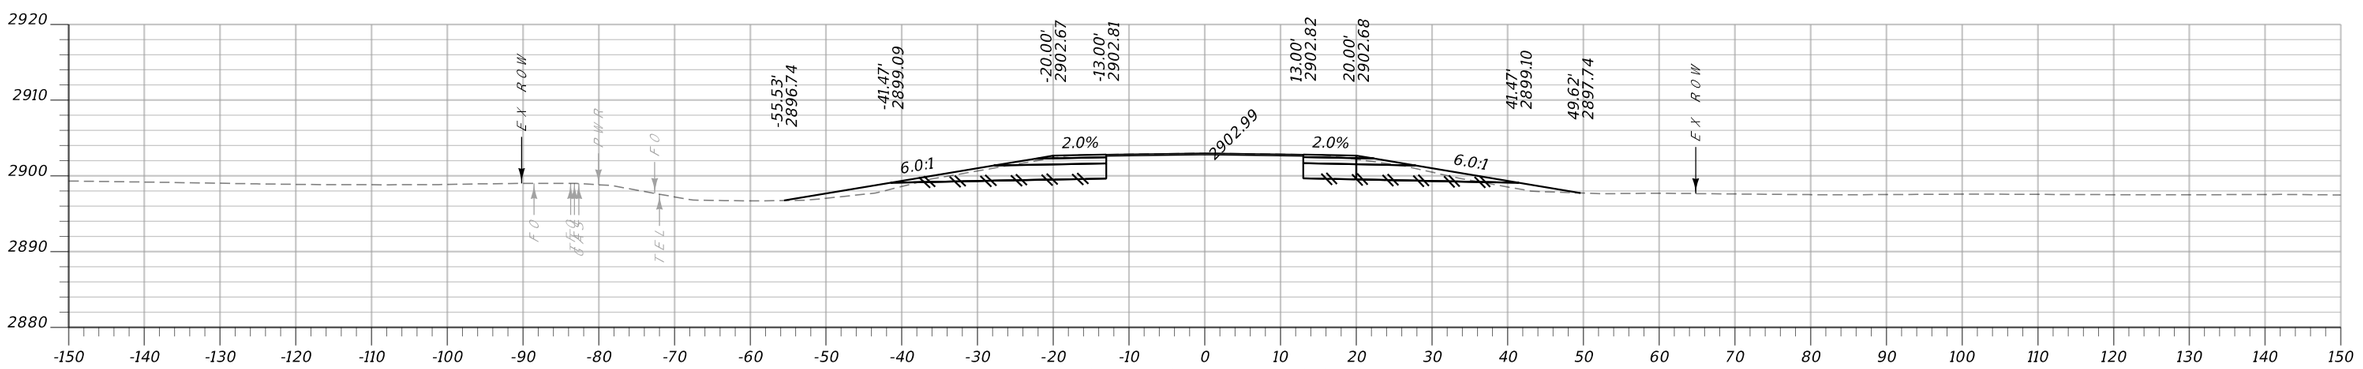


CA: 92.9 SF CV: 180 CY **Sta. 274+50.00** FV: 29 CY FA: 17.2 SF

MONTANA Department of Transportation	...\6850000\rd\6850000RDLA02.dgn	DESIGNED BY			ROAD PLANS	FLATHEAD RIVER - 3 M NW BIGFORK	STPB-STPP-SSS 82-1(6)5
	4/16/2025	REVIEWED BY					
	2:05:49 PM bvanderloos	CHECKED BY			FLATHEAD COUNTY	UPN 6850000	7


Morrison Maierle

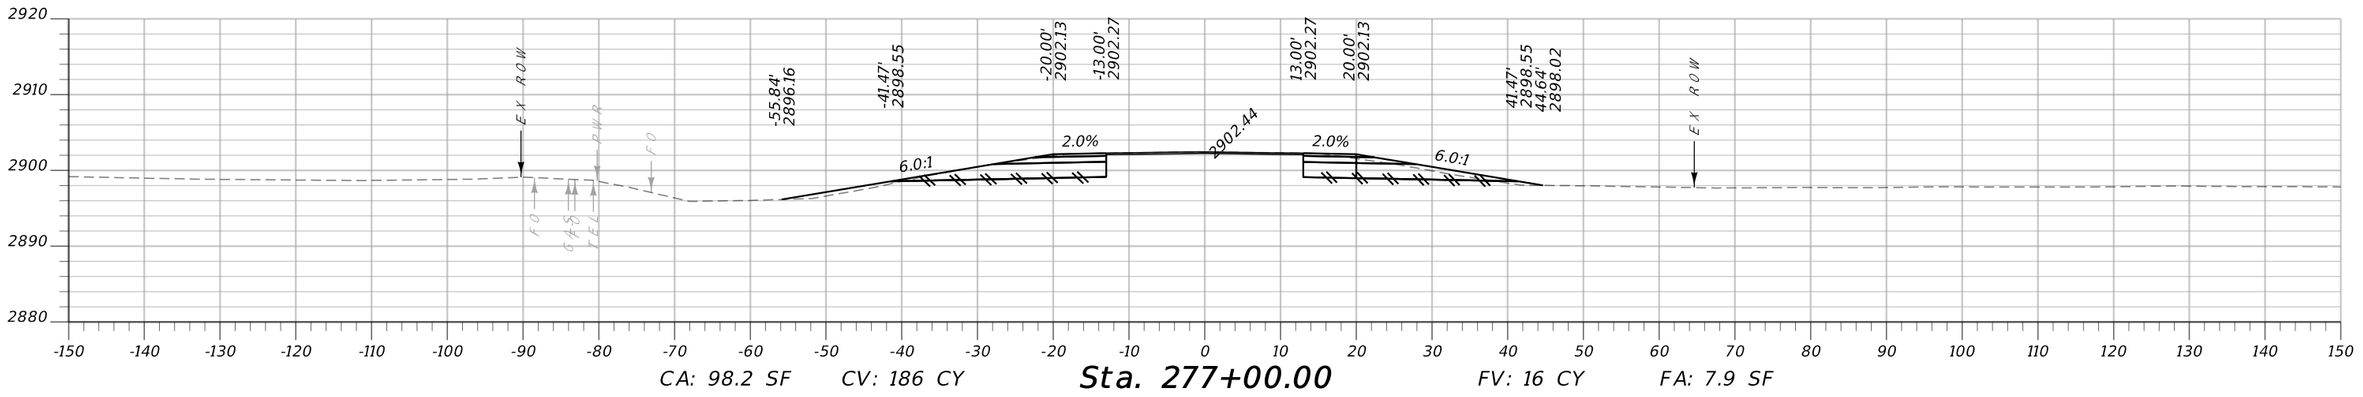

CA: 98.2 SF CV: 186 CY **Sta. 277+00.00** FV: 16 CY FA: 7.9 SF

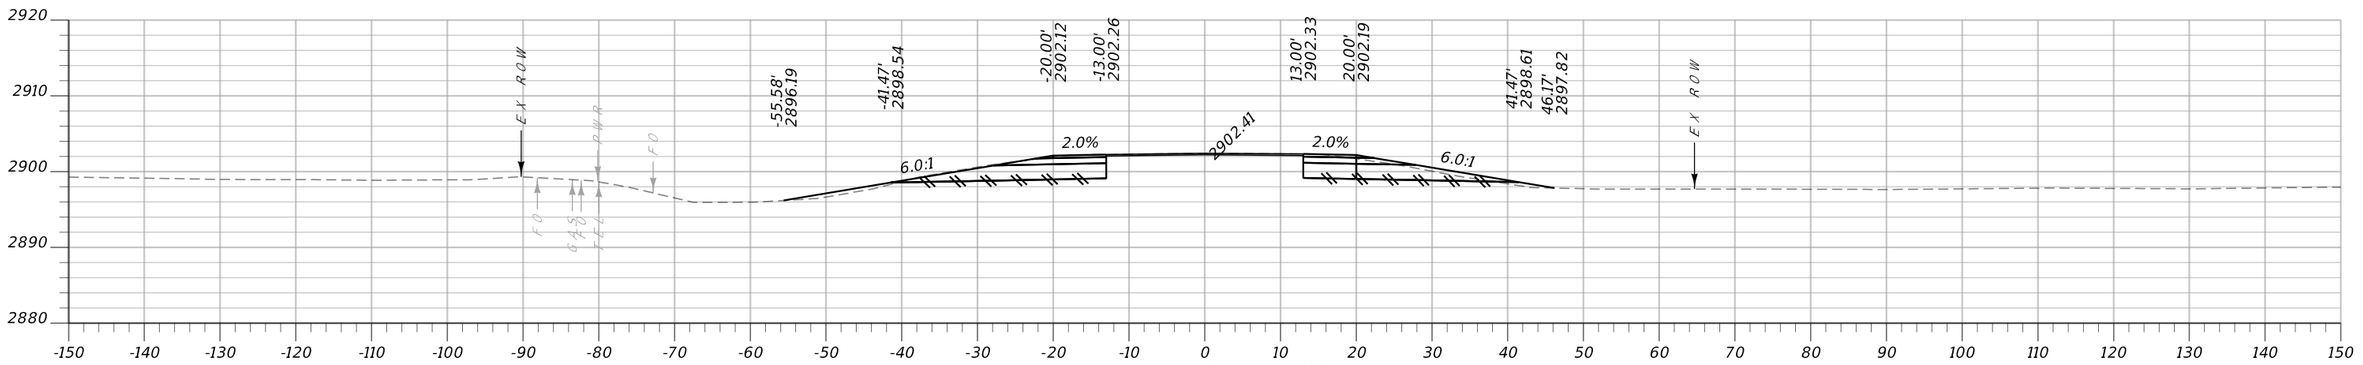

CA: 102.4 SF CV: 179 CY **Sta. 276+50.00** FV: 25 CY FA: 7.5 SF

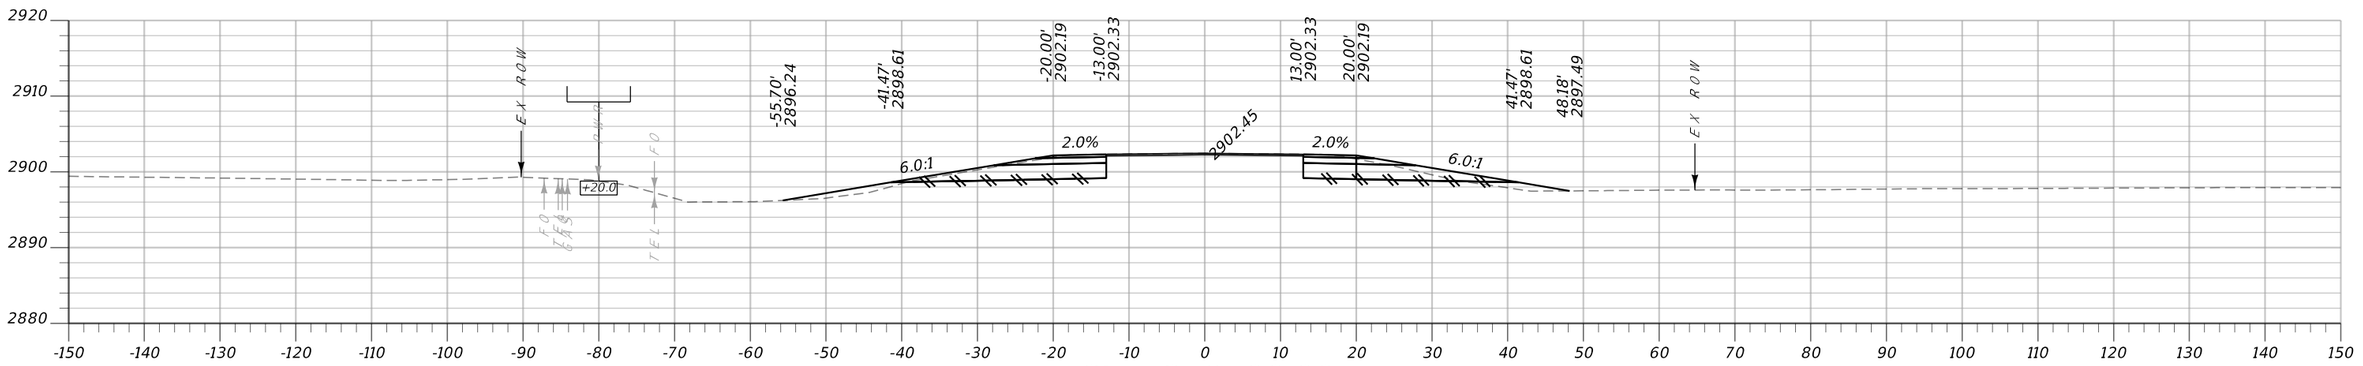


CA: 91.1 SF CV: 168 CY **Sta. 276+00.00** FV: 41 CY FA: 16.0 SF


MONTANA Department of Transportation	..\6850000\rd\6850000RDLA02.dgn	DESIGNED BY		ROAD PLANS		FLATHEAD RIVER - 3 M NW BIGFORK	STPB-STPP-SSS 82-1(6)5
	4/16/2025	REVIEWED BY		FLATHEAD COUNTY		UPN 6850000	8
	2:05:50 PM bvanderloos	CHECKED BY					

Docusign Envelope ID: 430D2619-33DC-4D37-BEDC-0F2A7F6EEE89


Morrison Maierle

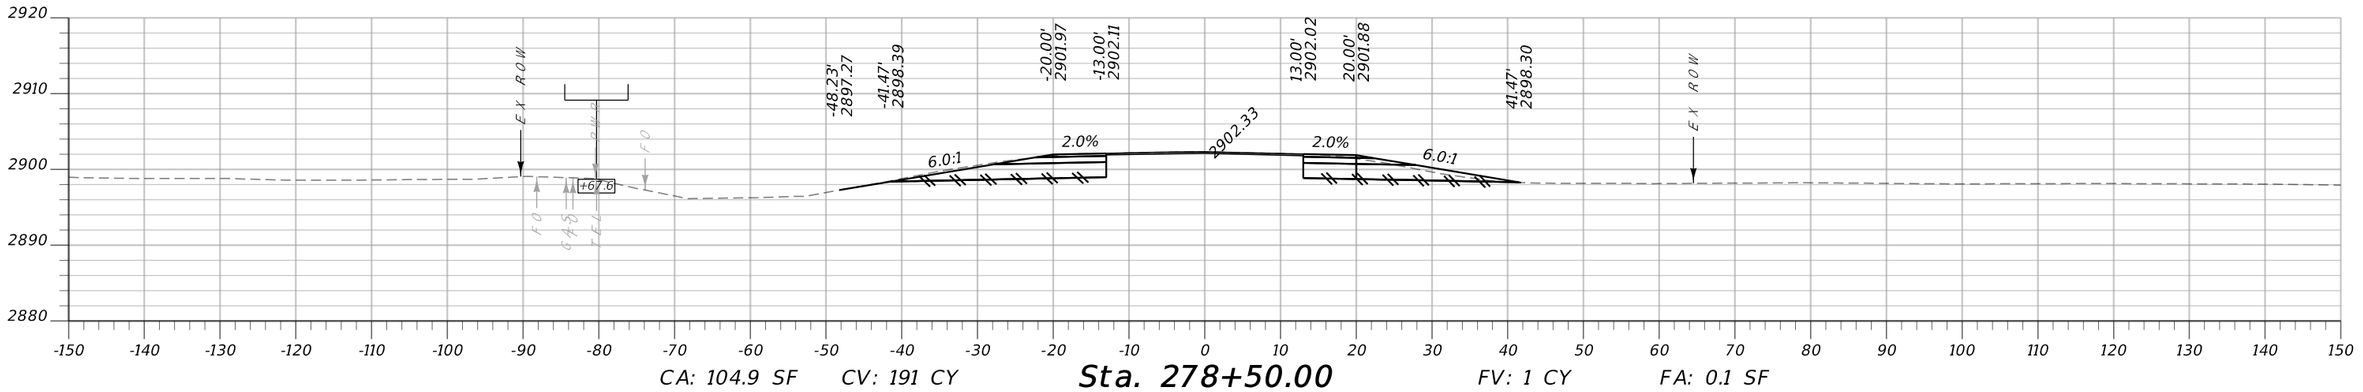

CA: 104.9 SF CV: 191 CY **Sta. 278+50.00** FV: 1 CY FA: 0.1 SF

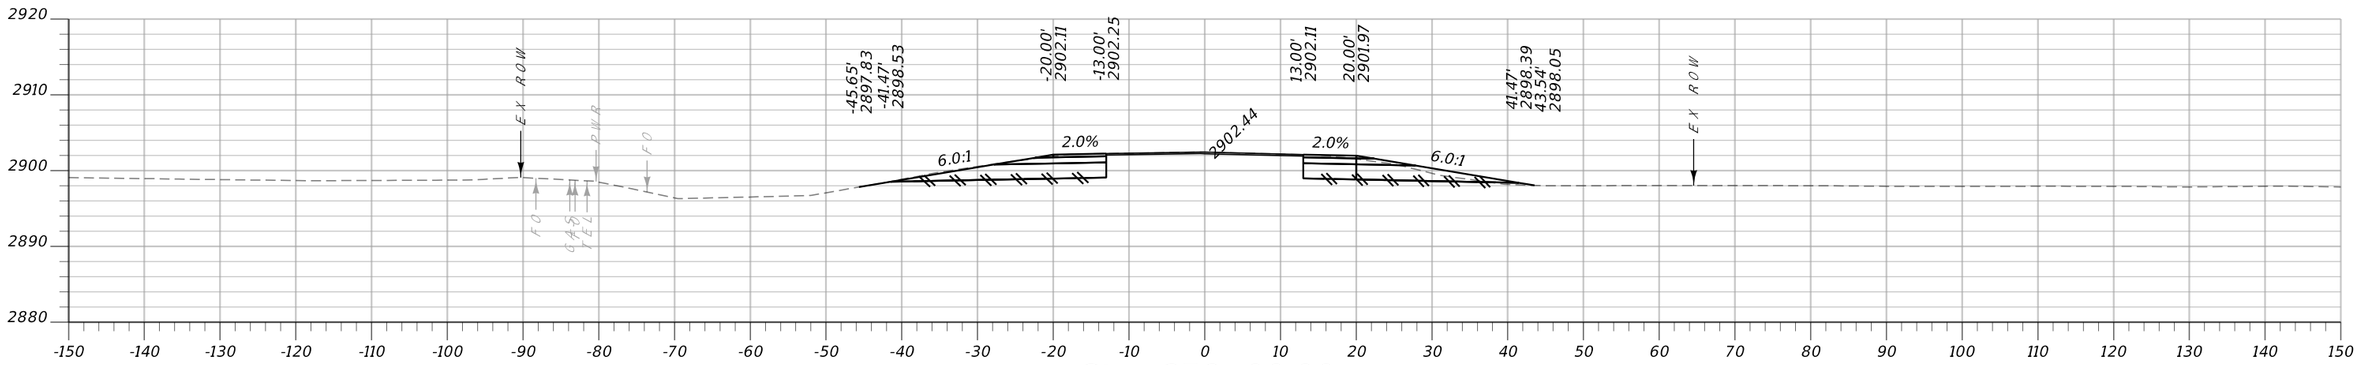


CA: 101.5 SF CV: 183 CY **Sta. 278+00.00** FV: 10 CY FA: 1.0 SF

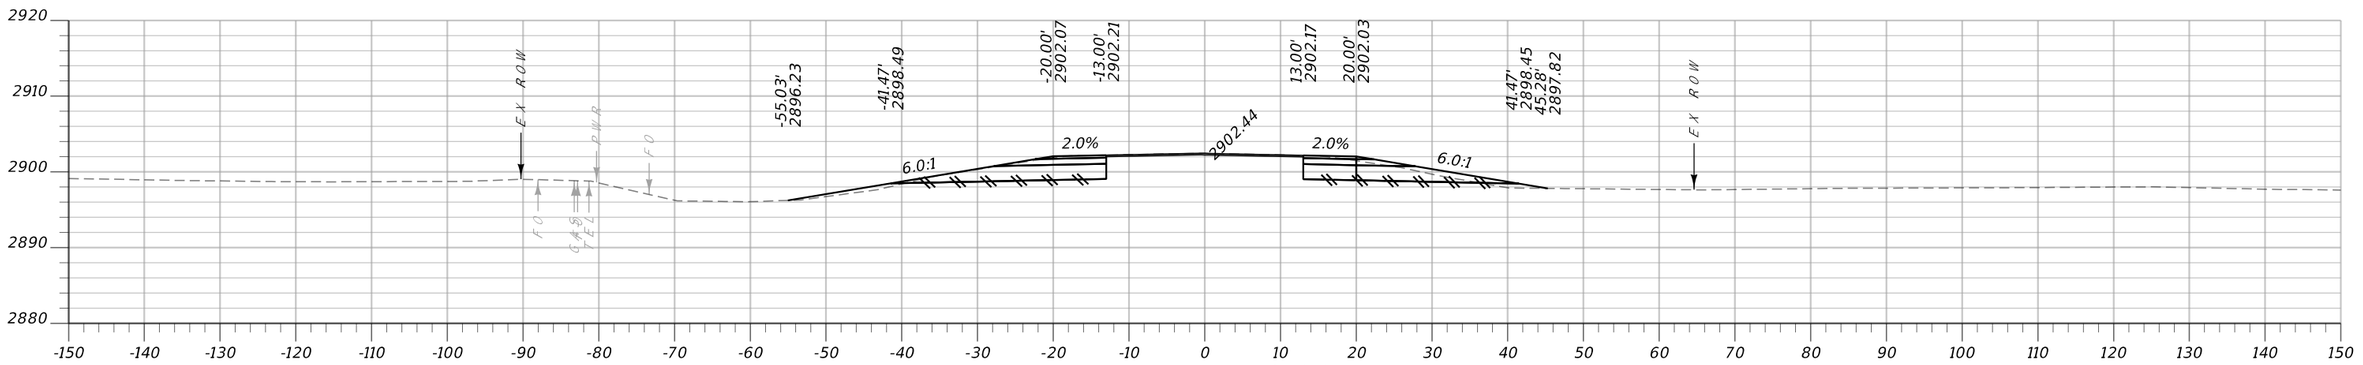


CA: 95.7 SF CV: 180 CY **Sta. 277+50.00** FV: 18 CY FA: 8.6 SF

MONTANA Department of Transportation	...\6850000\rd\6850000RDLA02.dgn	DESIGNED BY:		ROAD PLANS		FLATHEAD RIVER - 3 M NW BIGFORK	STPB-STPP-SSS 82-1(6)5
	4/16/2025	REVIEWED BY:		FLATHEAD COUNTY		UPN 6850000	9
	2:05:52 PM bvanderloos	CHECKED BY:					


Morrison Maierle

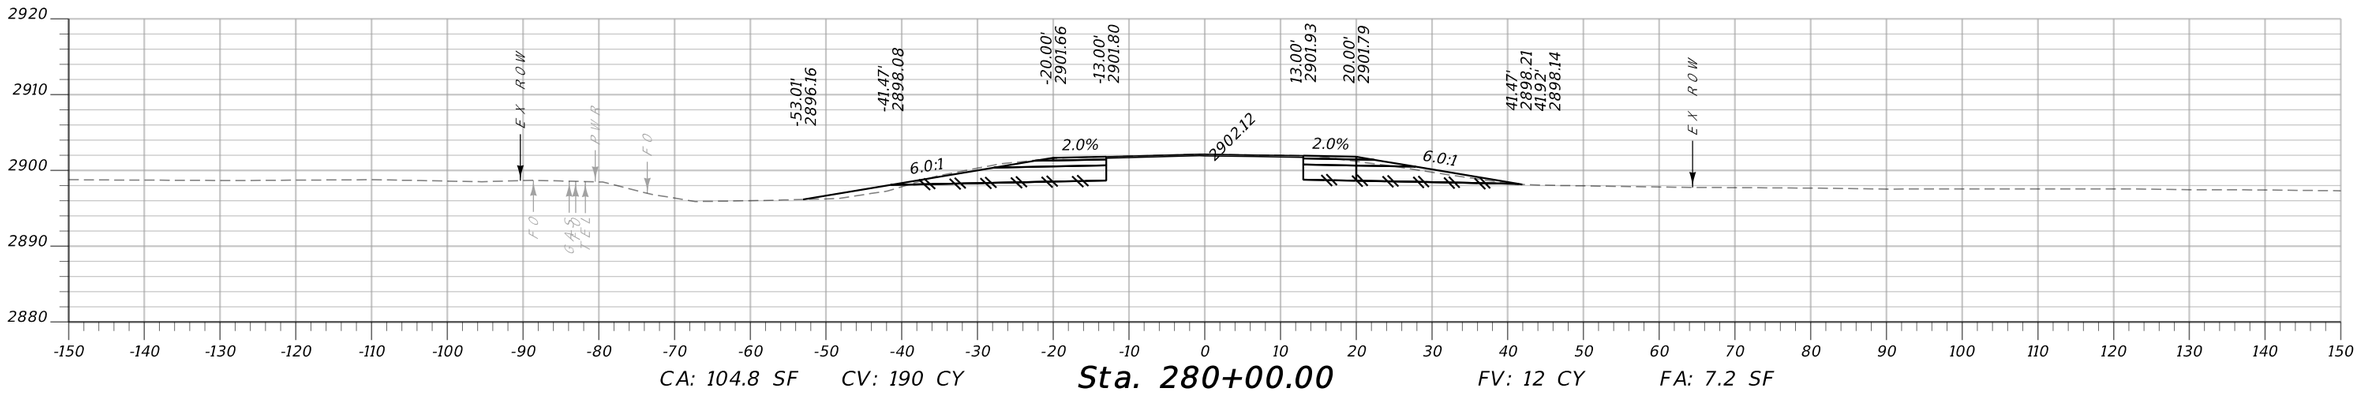

CA: 104.8 SF CV: 190 CY **Sta. 280+00.00** FV: 12 CY FA: 7.2 SF

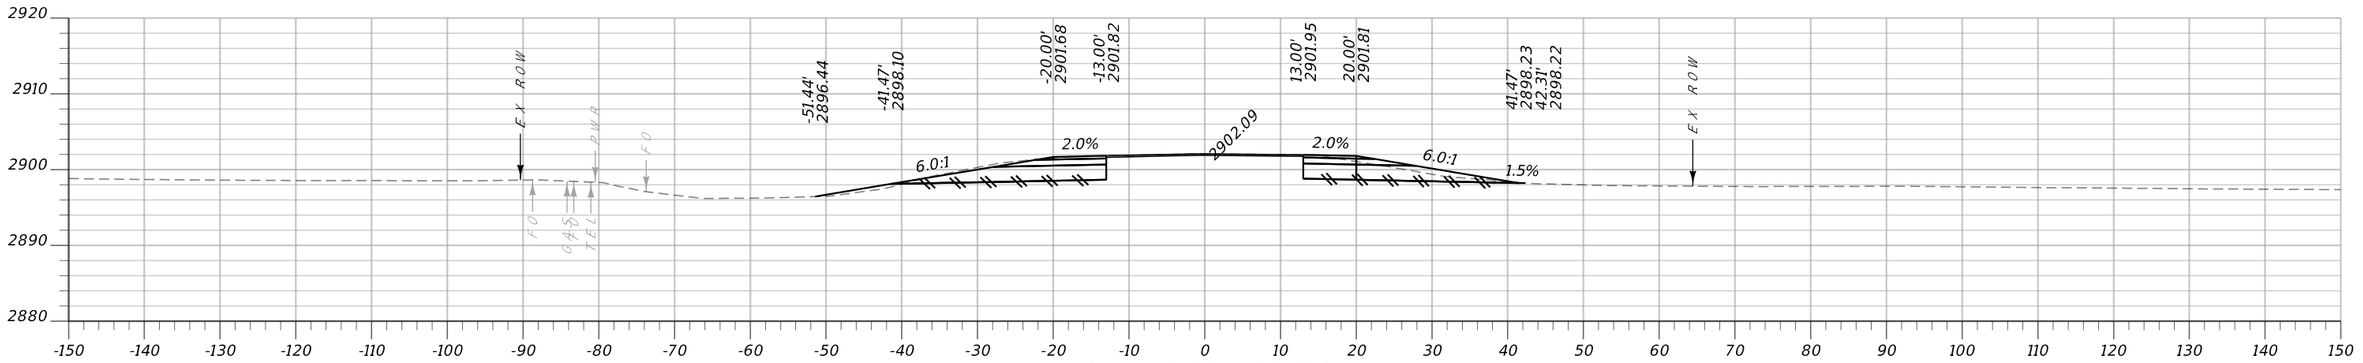

CA: 100.2 SF CV: 192 CY **Sta. 279+50.00** FV: 4 CY FA: 3.7 SF

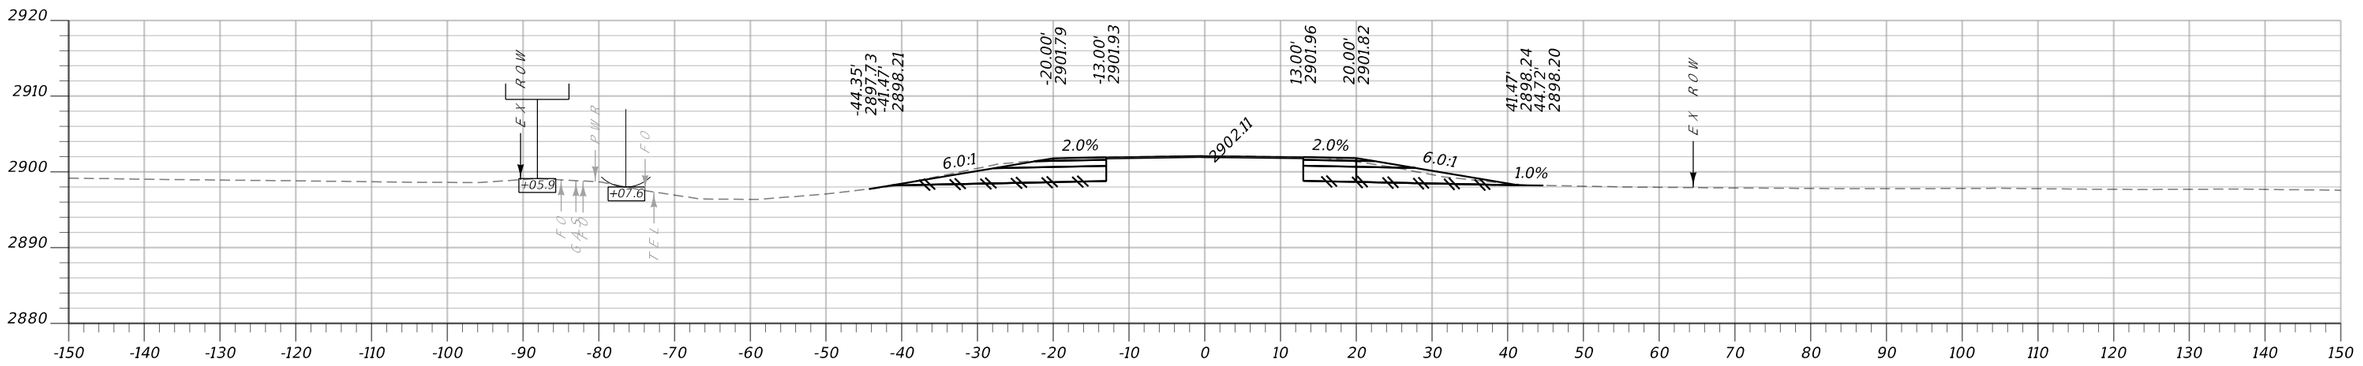


CA: 106.9 SF CV: 196 CY **Sta. 279+00.00** FV: 0 CY FA: 0.2 SF


MONTANA Department of Transportation	..\6850000\rd\6850000RDLA02.dgn	DESIGNED BY		ROAD PLANS		FLATHEAD RIVER - 3 M NW BIGFORK	STPB-STPP-SSS 82-1(6)5
	4/16/2025	REVIEWED BY		FLATHEAD COUNTY			UPN 6850000	10
	2:05:53 PM bvanderloos	CHECKED BY					

Docusign Envelope ID: 430D2619-33DC-4D37-BEDC-0F2A7F6EEE89


Morrison Maierle

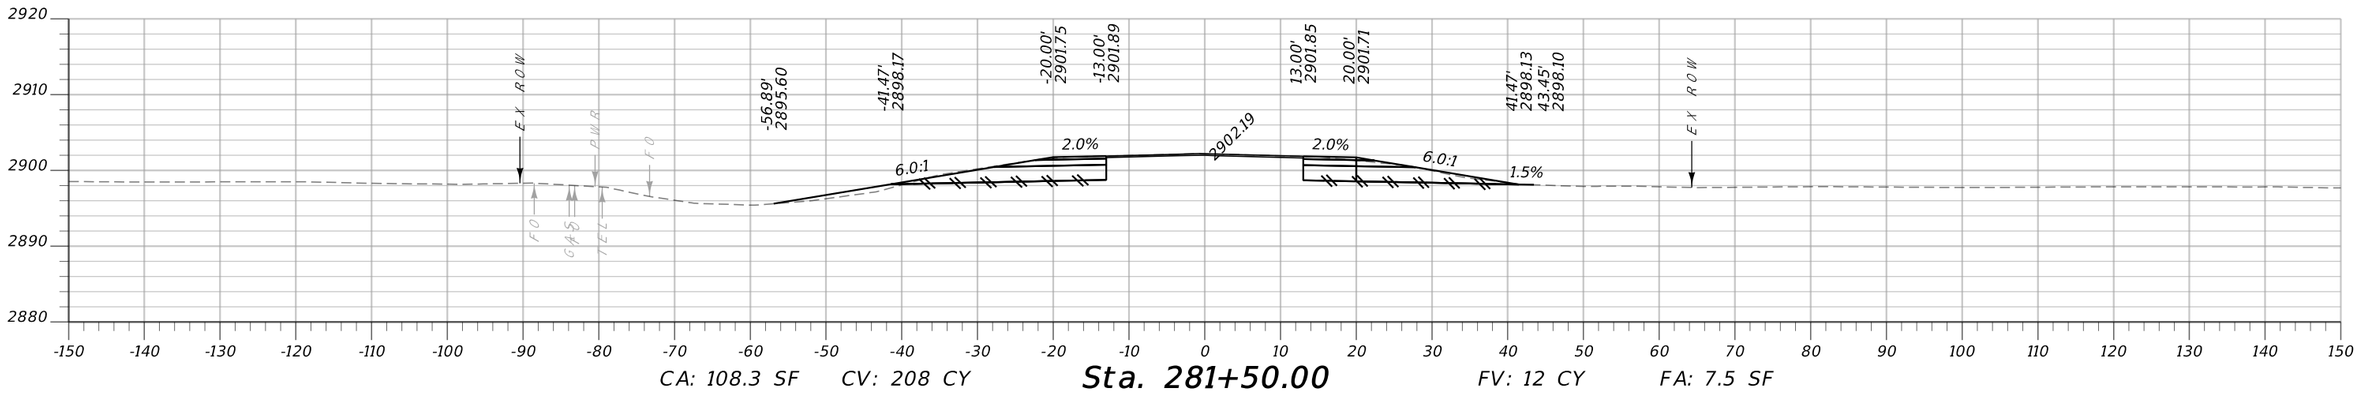

CA: 108.3 SF CV: 208 CY **Sta. 281+50.00** FV: 12 CY FA: 7.5 SF

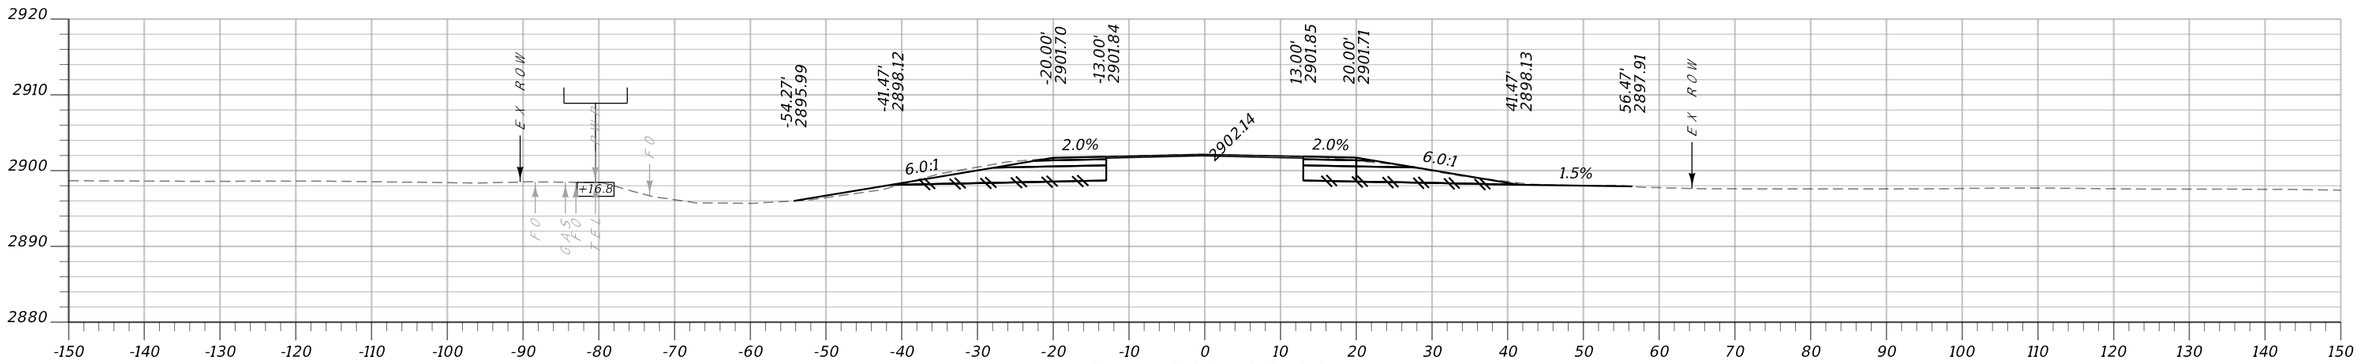


CA: 115.8 SF CV: 214 CY **Sta. 281+00.00** FV: 14 CY FA: 4.1 SF

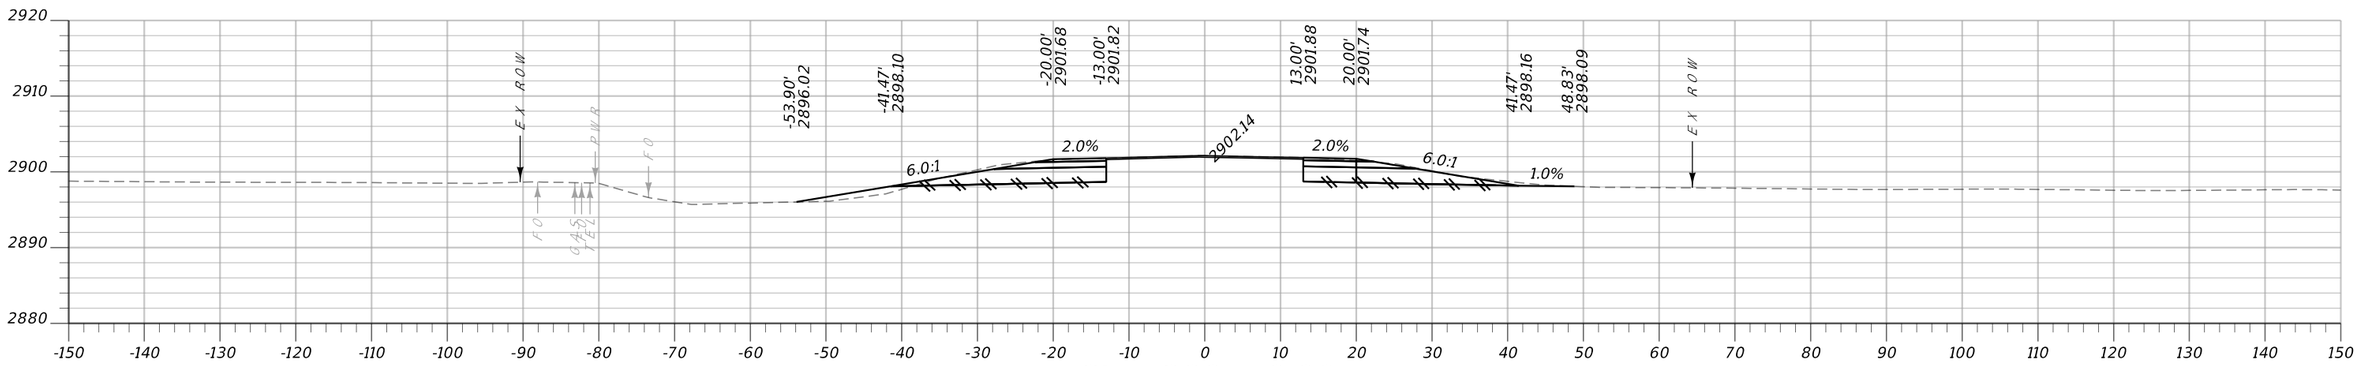


CA: 115.6 SF CV: 204 CY **Sta. 280+50.00** FV: 17 CY FA: 8.8 SF

Docusign Envelope ID: 430D2619-33DC-4D37-BEDC-0F2A7F6EEE89


Morrison Maierle

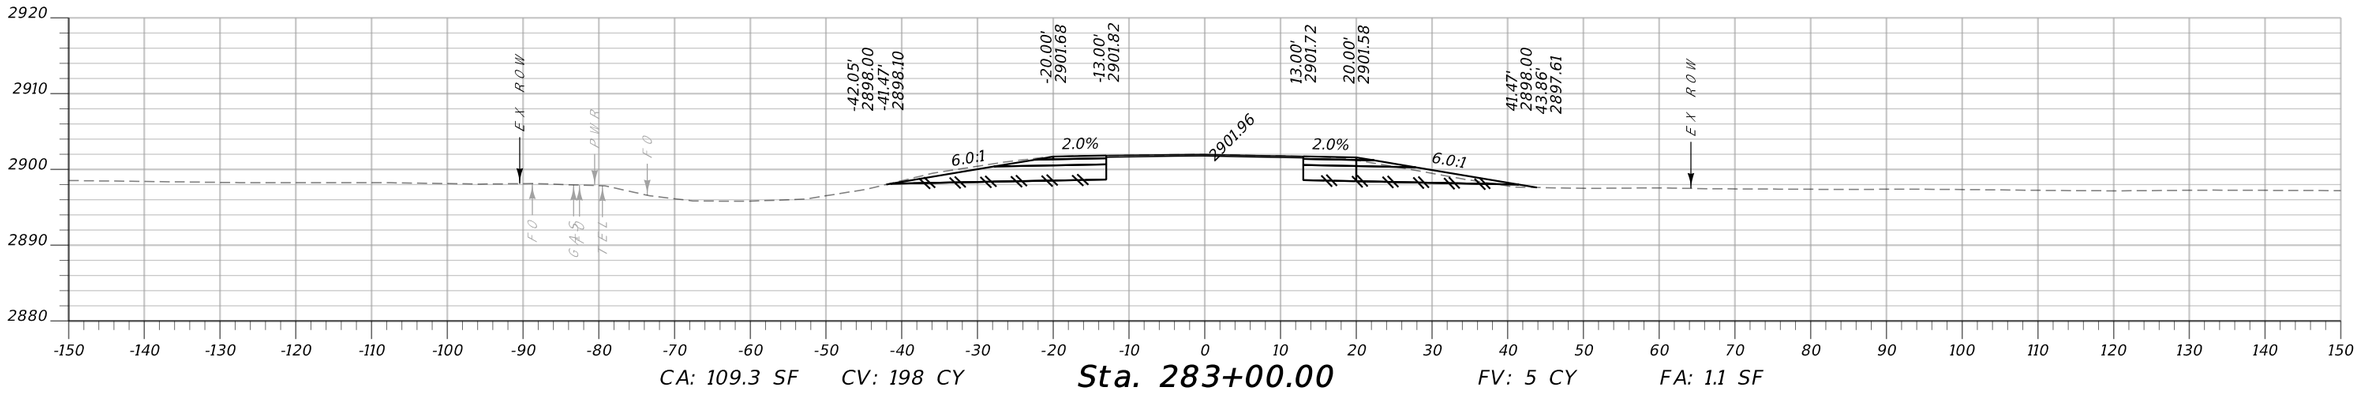

CA: 109.3 SF CV: 198 CY **Sta. 283+00.00** FV: 5 CY FA: 1.1 SF

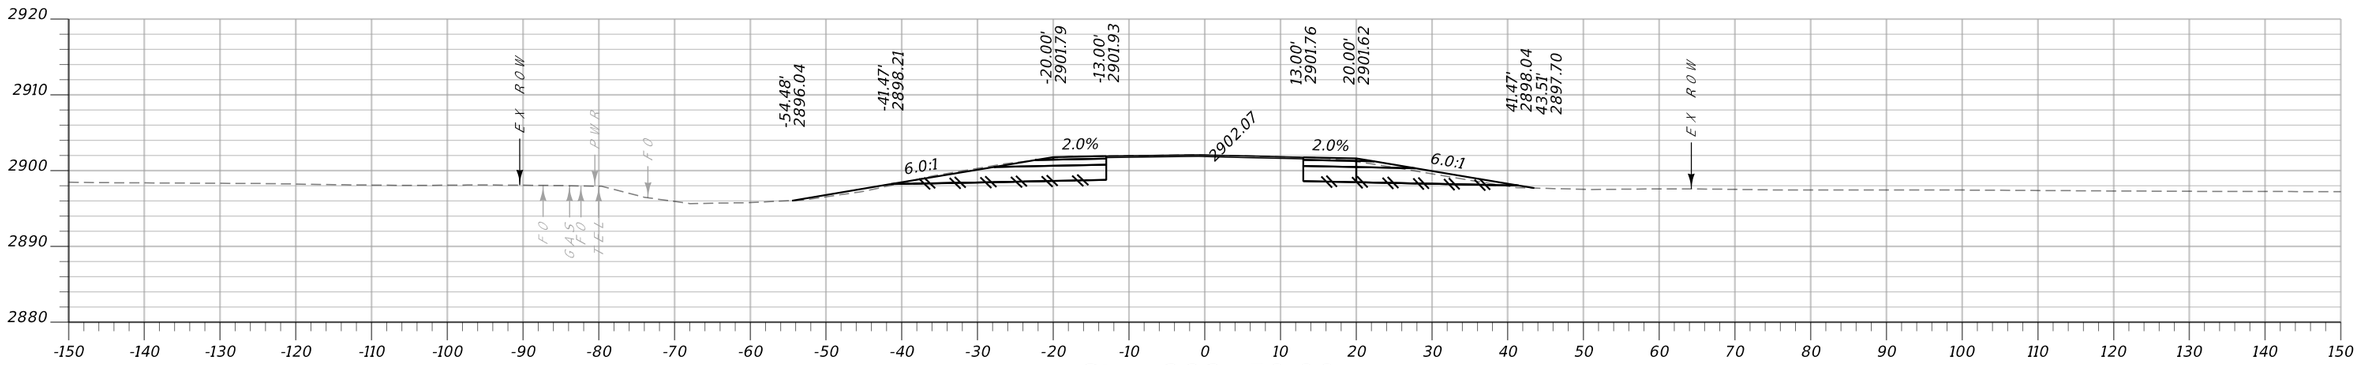


CA: 105.0 SF CV: 194 CY **Sta. 282+50.00** FV: 12 CY FA: 3.9 SF

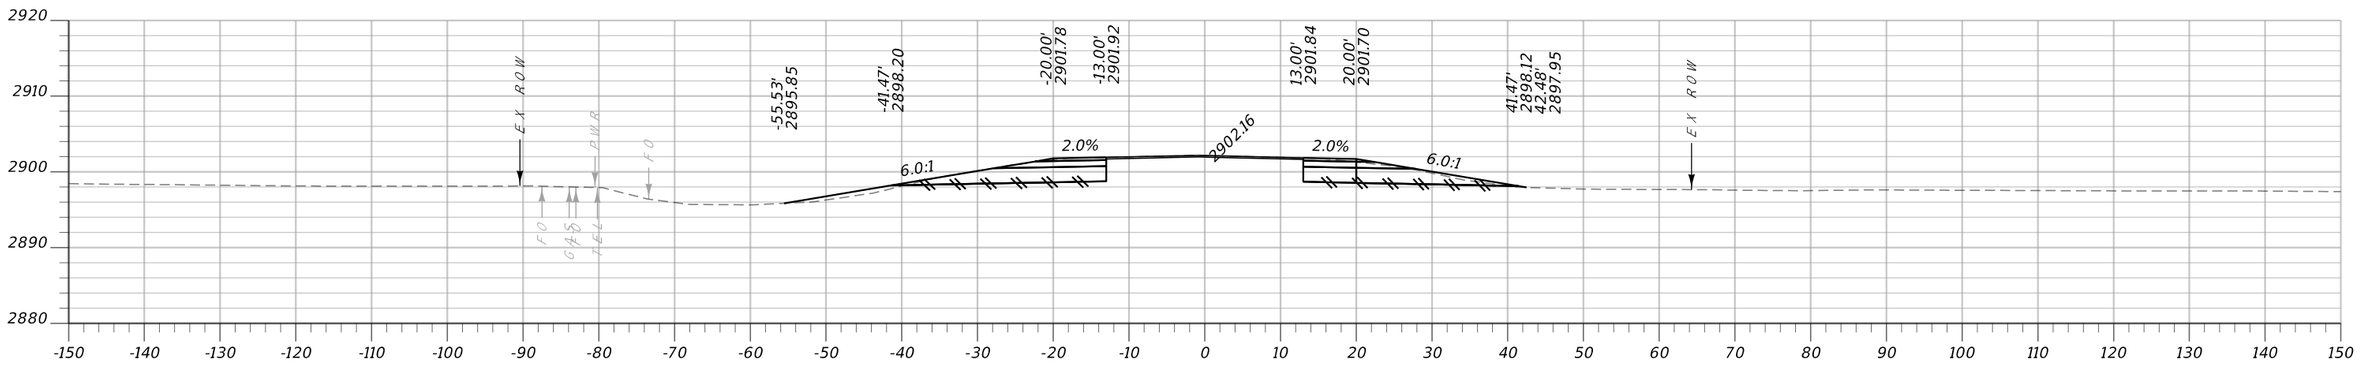


CA: 104.6 SF CV: 197 CY **Sta. 282+00.00** FV: 15 CY FA: 6.9 SF

MONTANA Department of Transportation	...\6850000\rd\6850000RDLA02.dgn	DESIGNED BY:			ROAD PLANS	FLATHEAD RIVER - 3 M NW BIGFORK	STPB-STPP-SSS 82-1(6)5
	4/16/2025	REVIEWED BY:			FLATHEAD COUNTY	UPN 6850000	12
	2:05:56 PM bvanderloos	CHECKED BY:					


Morrison Maierle

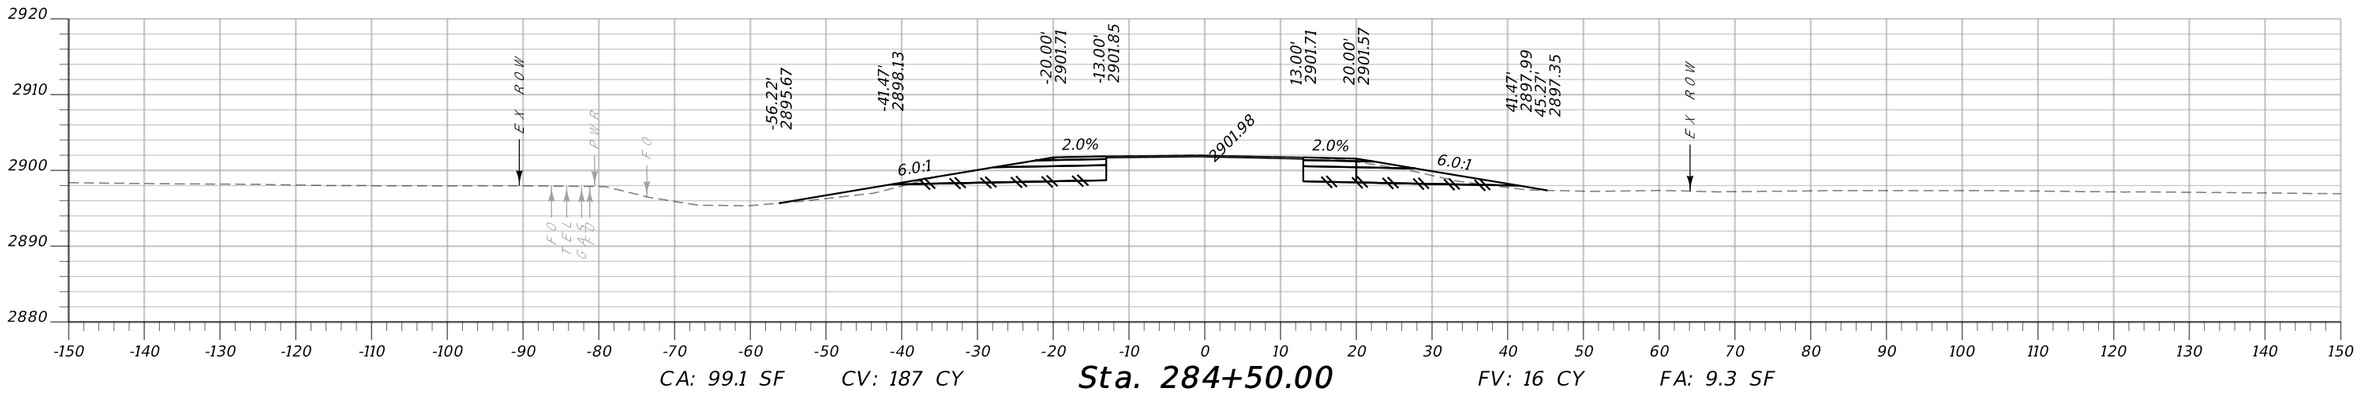

CA: 99.1 SF CV: 187 CY **Sta. 284+50.00** FV: 16 CY FA: 9.3 SF

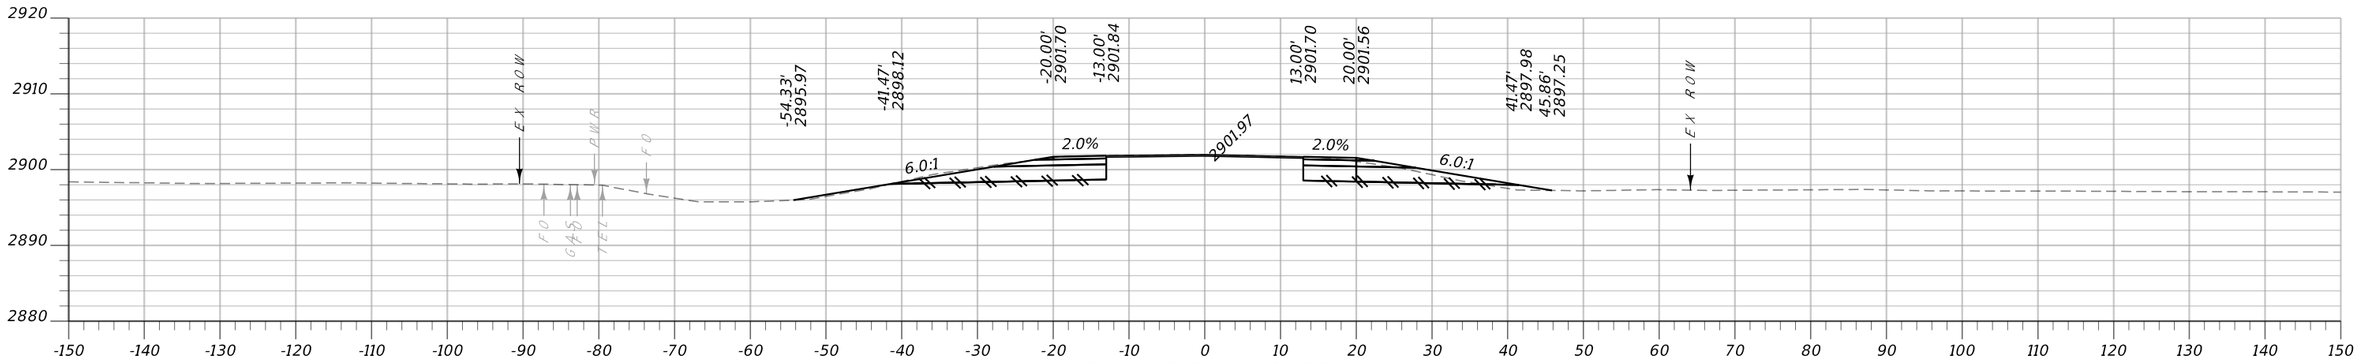

CA: 102.9 SF CV: 196 CY **Sta. 284+00.00** FV: 8 CY FA: 5.6 SF

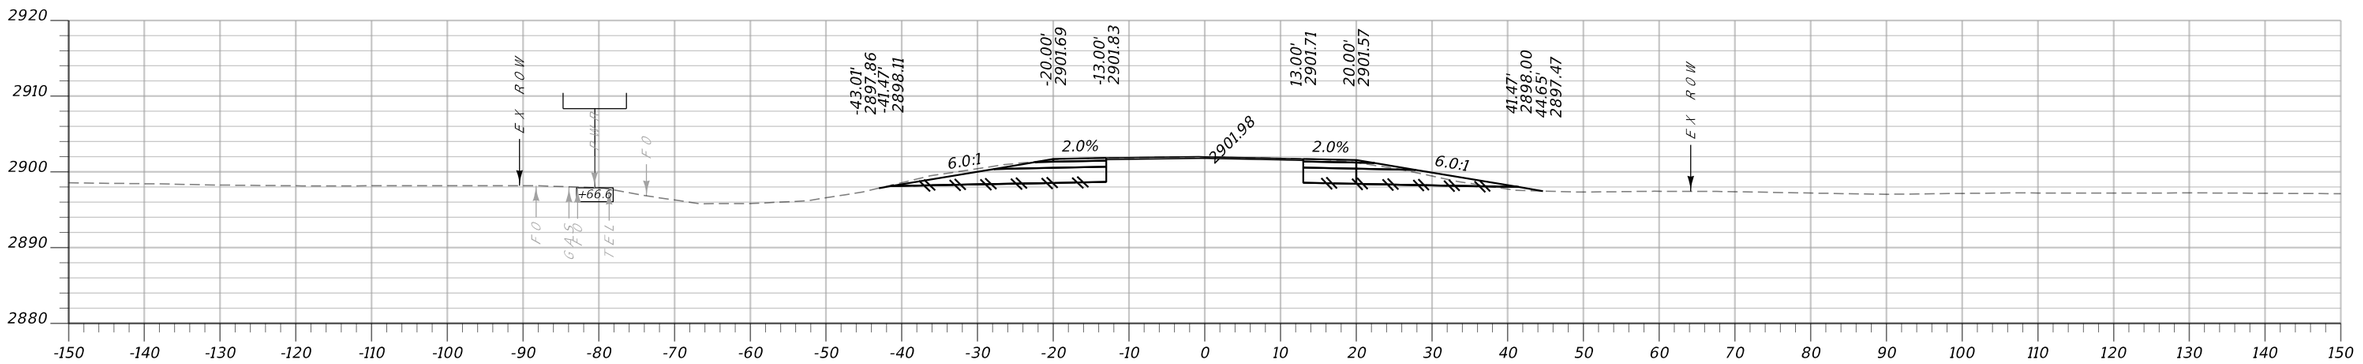


CA: 108.9 SF CV: 202 CY **Sta. 283+50.00** FV: 3 CY FA: 1.6 SF

MONTANA Department of Transportation	..\6850000\rd\6850000RDLA02.dgn	DESIGNED BY		ROAD PLANS		FLATHEAD RIVER - 3 M NW BIGFORK	STPB-STPP-SSS 82-1(6)5
	4/16/2025	REVIEWED BY					
	2:05:57 PM bvanderloos	CHECKED BY		FLATHEAD COUNTY		UPN 6850000	13


Docusign Envelope ID: 430D2619-33DC-4D37-BEDC-0F2A7F6EEE89

AWARD COPY


Morrison Maierle

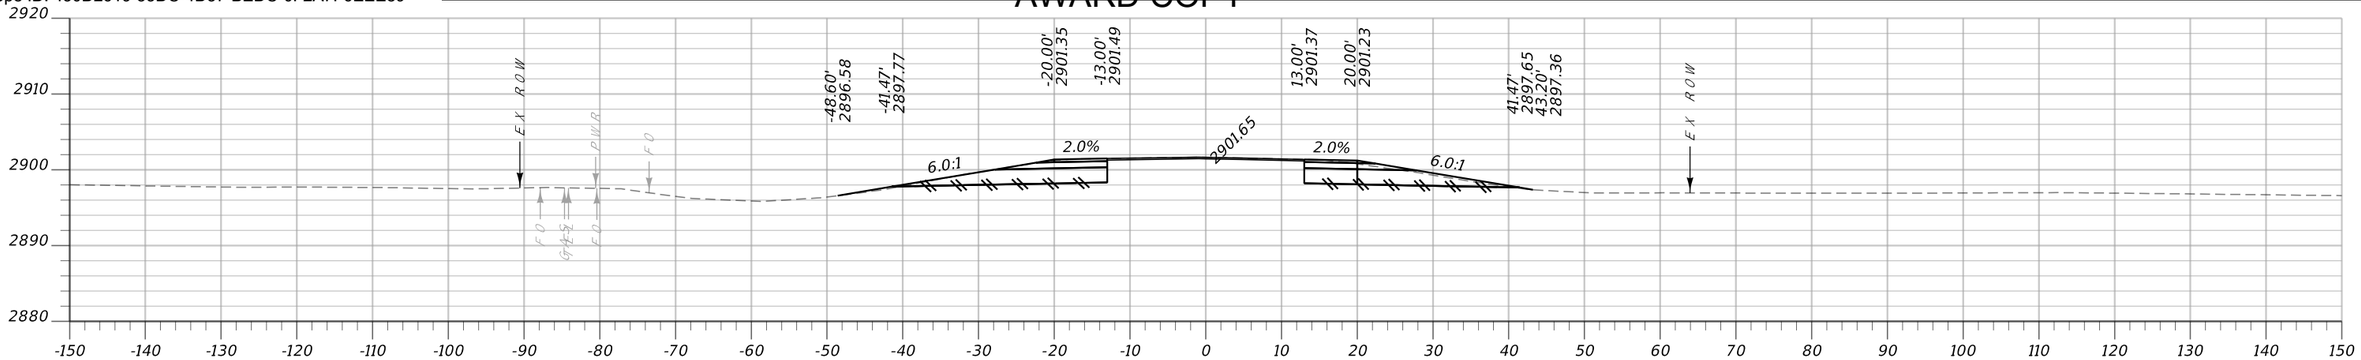


CA: 103.6 SF CV: 195 CY **Sta. 286+50.00** FV: 3 CY FA: 1.2 SF

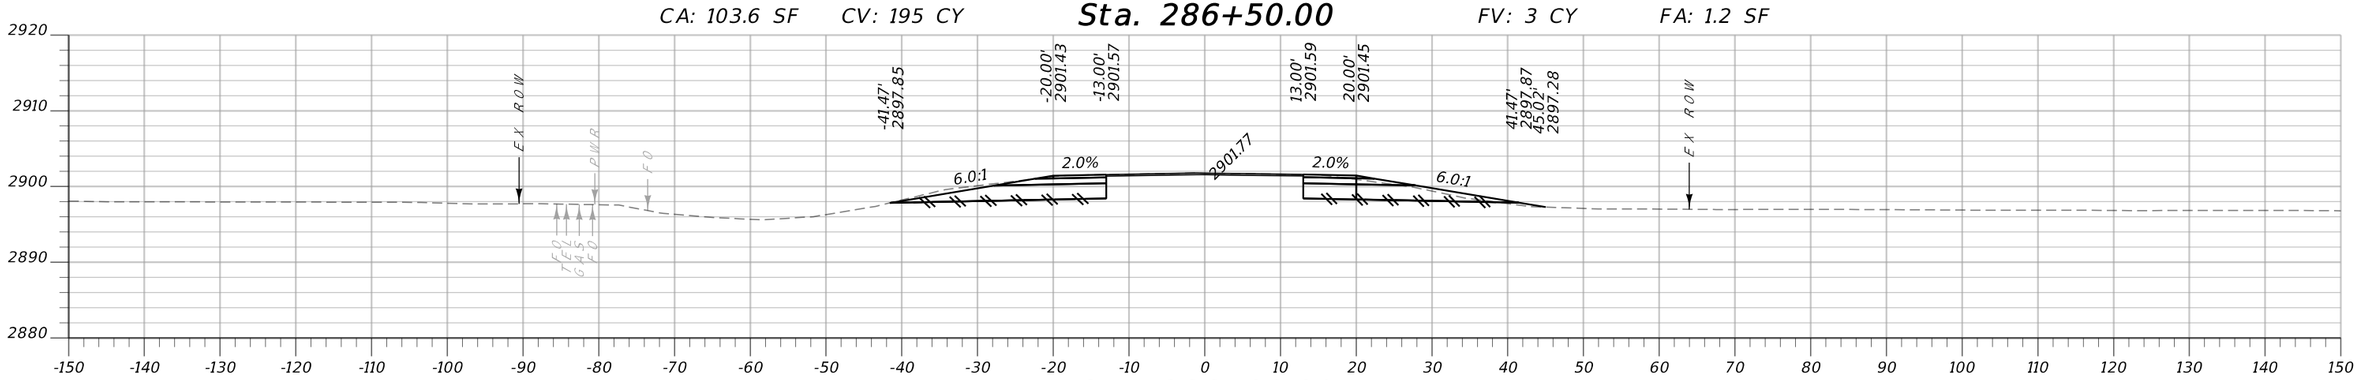

CA: 107.0 SF CV: 201 CY **Sta. 286+00.00** FV: 6 CY FA: 1.2 SF

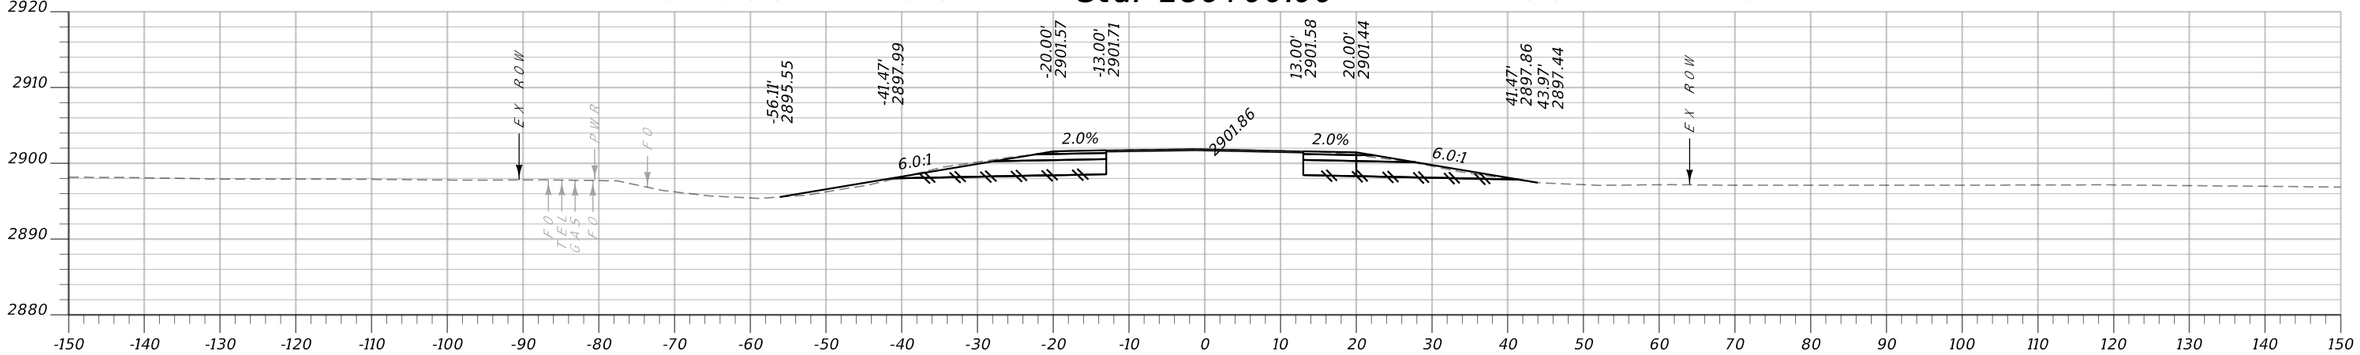

CA: 109.7 SF CV: 197 CY **Sta. 285+50.00** FV: 13 CY FA: 4.5 SF

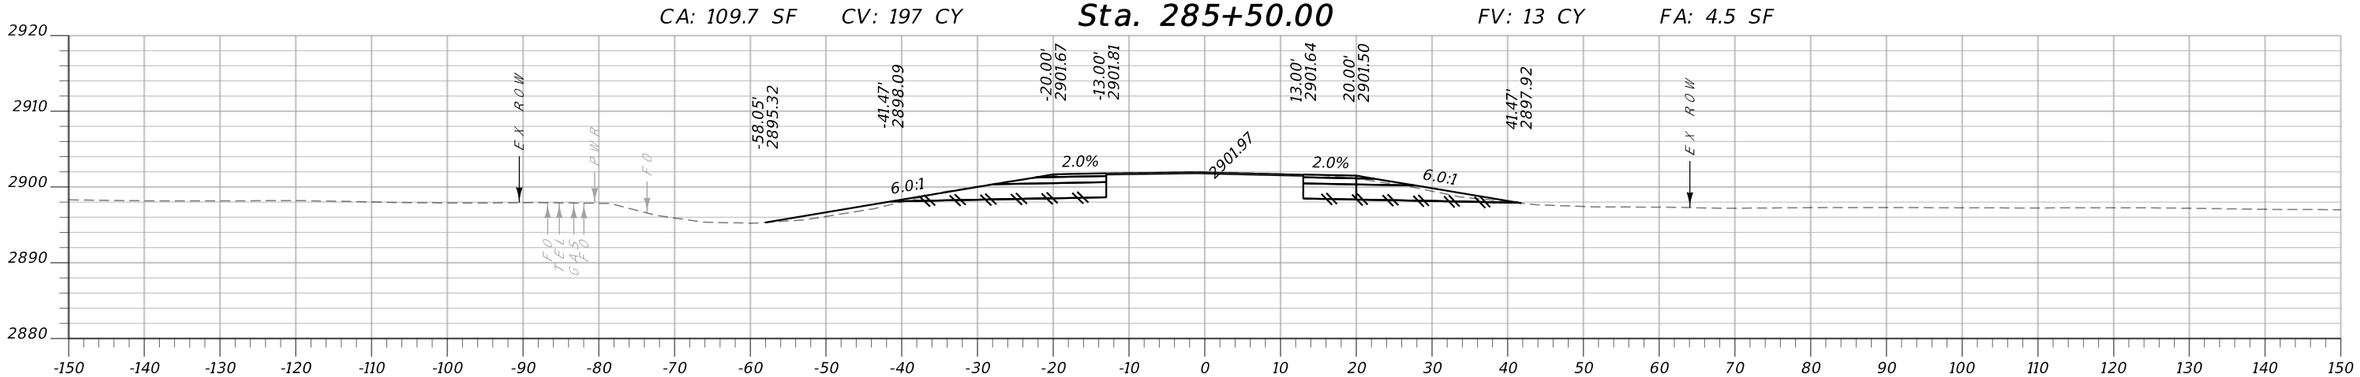


CA: 103.6 SF CV: 188 CY **Sta. 285+00.00** FV: 18 CY FA: 8.0 SF

MONTANA Department of Transportation	...\6850000\rd\6850000RDLAY01.dgn	DESIGNED BY			ROAD PLANS	FLATHEAD RIVER - 3 M NW BIGFORK	STPB-STPP-SSS 82-1(6)5
	4/16/2025	REVIEWED BY					
	2:05:59 PM bvanderloos	CHECKED BY			FLATHEAD COUNTY	UPN 6850000	14


Docusign Envelope ID: 430D2619-33DC-4D37-BEDC-0F2A7F6EEE89

AWARD COPY


Morrison Maierle

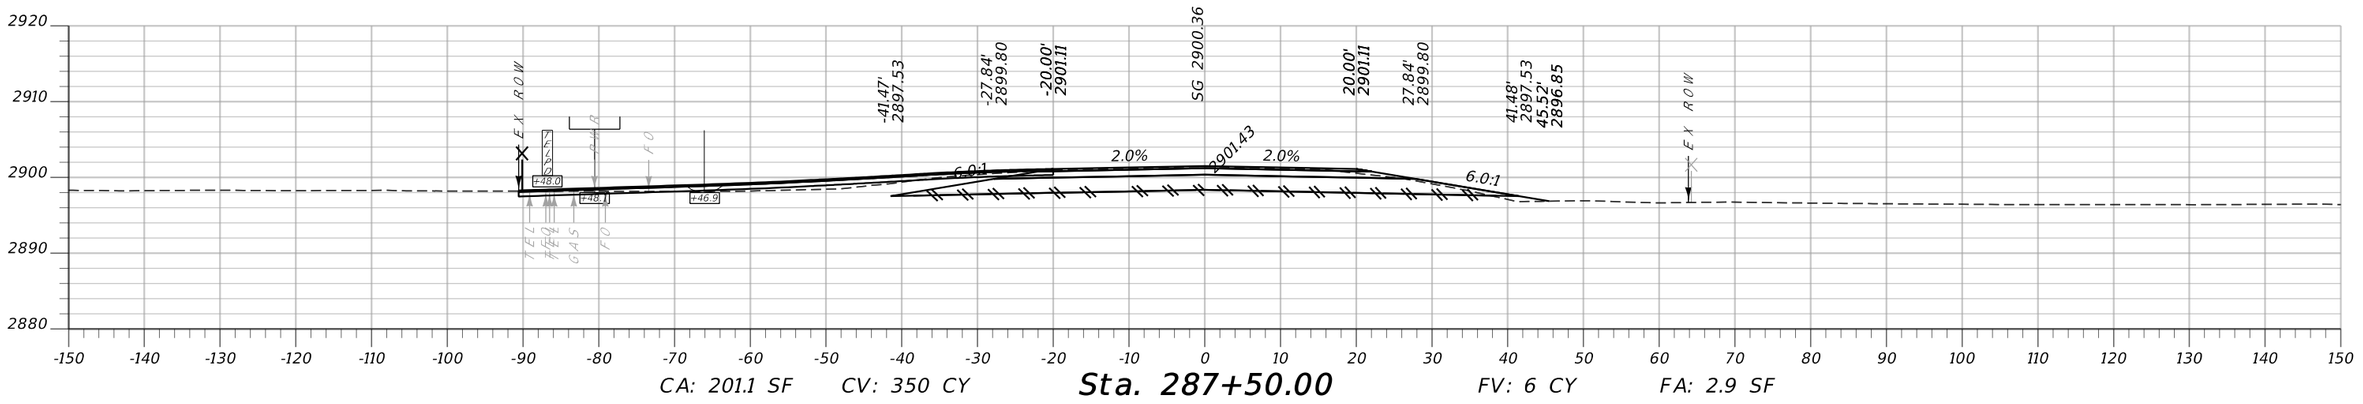

CA: 201.1 SF CV: 350 CY **Sta. 287+50.00** FV: 6 CY FA: 2.9 SF

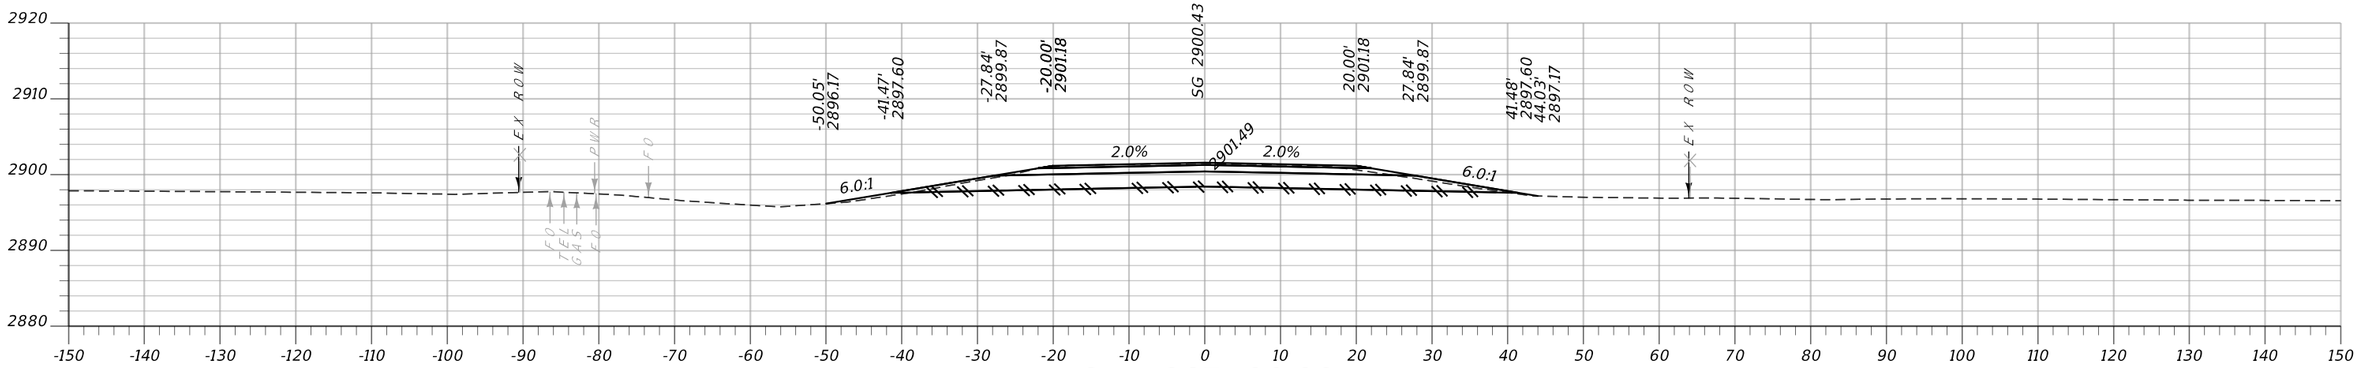

CA: 177.1 SF CV: 336 CY **Sta. 287+00.00** FV: 4 CY FA: 3.2 SF

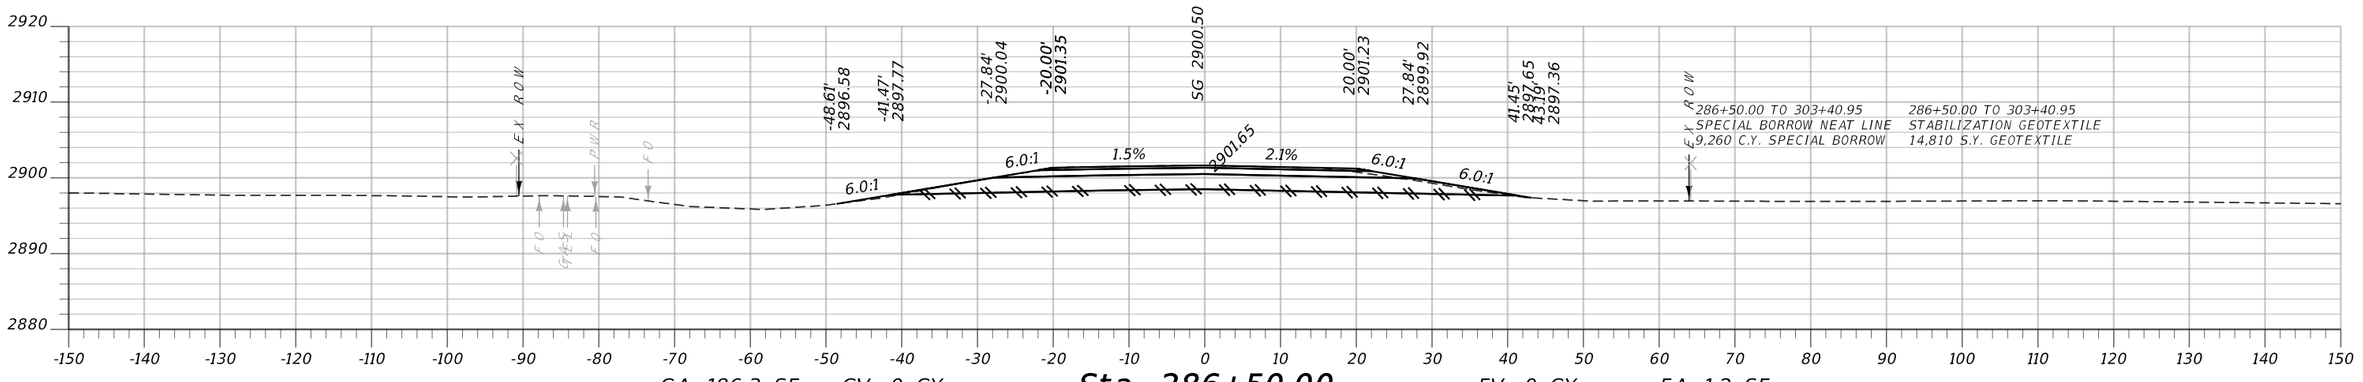

286+50.00 TO 303+40.95 SPECIAL BORROW NEAT LINE
9,260 C.Y. SPECIAL BORROW


286+50.00 TO 303+40.95 STABILIZATION GEOTEXTILE
14,810 S.Y. GEOTEXTILE

CA: 186.3 SF CV: 0 CY **Sta. 286+50.00** FV: 0 CY FA: 1.2 SF


MONTANA Department of Transportation	..\6850000\rd\6850000RDLA02.dgn	DESIGNED BY		ROAD PLANS		FLATHEAD RIVER - 3 M NW BIGFORK	STPB-STPP-SSS 82-1(6)5
	4/16/2025	REVIEWED BY					
	2:06:37 PM bvanderloos	CHECKED BY		FLATHEAD COUNTY		UPN 6850000	15

Docusign Envelope ID: 430D2619-33DC-4D37-BEDC-0F2A7F6EEE89


Morrison Maierle

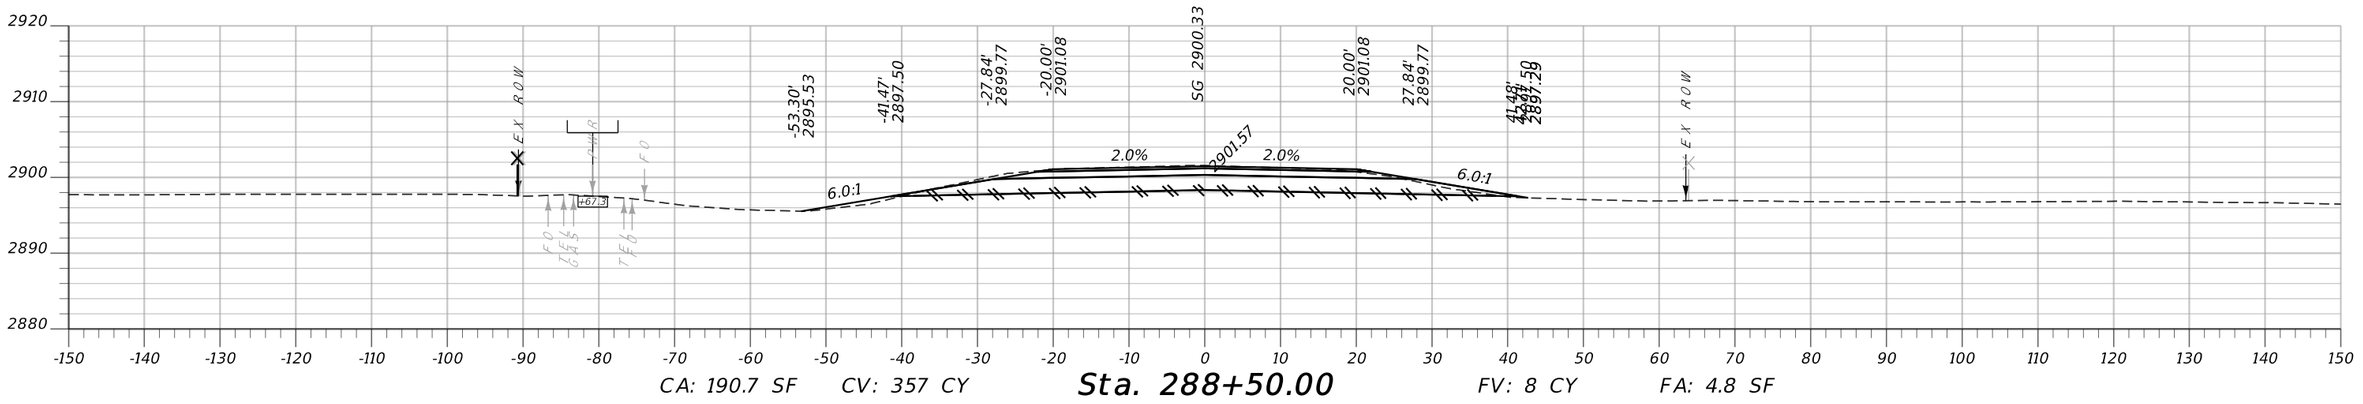

CA: 190.7 SF CV: 357 CY **Sta. 288+50.00** FV: 8 CY FA: 4.8 SF

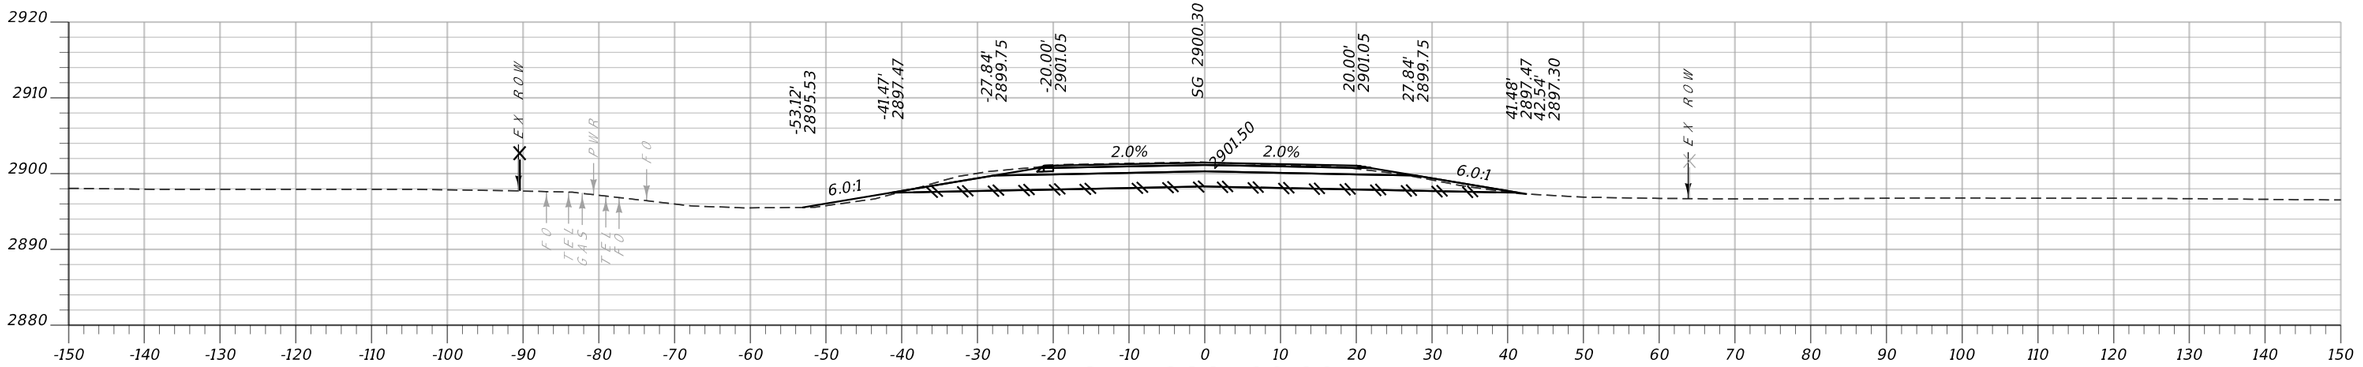

CA: 195.3 SF CV: 297 CY **Sta. 288+00.00** FV: 5 CY FA: 4.0 SF

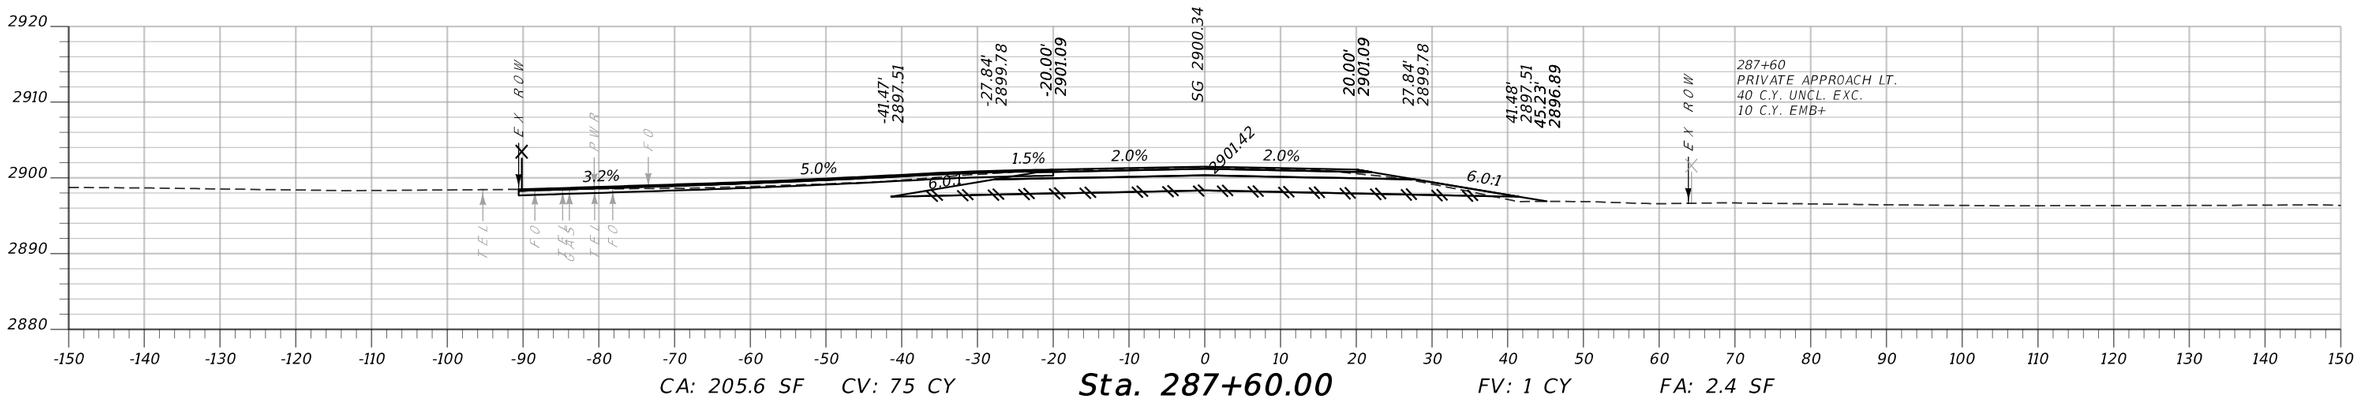


CA: 205.6 SF CV: 75 CY **Sta. 287+60.00** FV: 1 CY FA: 2.4 SF


MONTANA Department of Transportation	..\6850000\rd\6850000RDLA02.dgn	DESIGNED BY		ROAD PLANS		FLATHEAD RIVER - 3 M NW BIGFORK	STPB-STPP-SSS 82-1(6)5
	4/16/2025	REVIEWED BY					
	2:06:39 PM bvanderloos	CHECKED BY		FLATHEAD COUNTY		UPN 6850000	16

Docusign Envelope ID: 430D2619-33DC-4D37-BEDC-0F2A7F6EEE89


Morrison Maierle

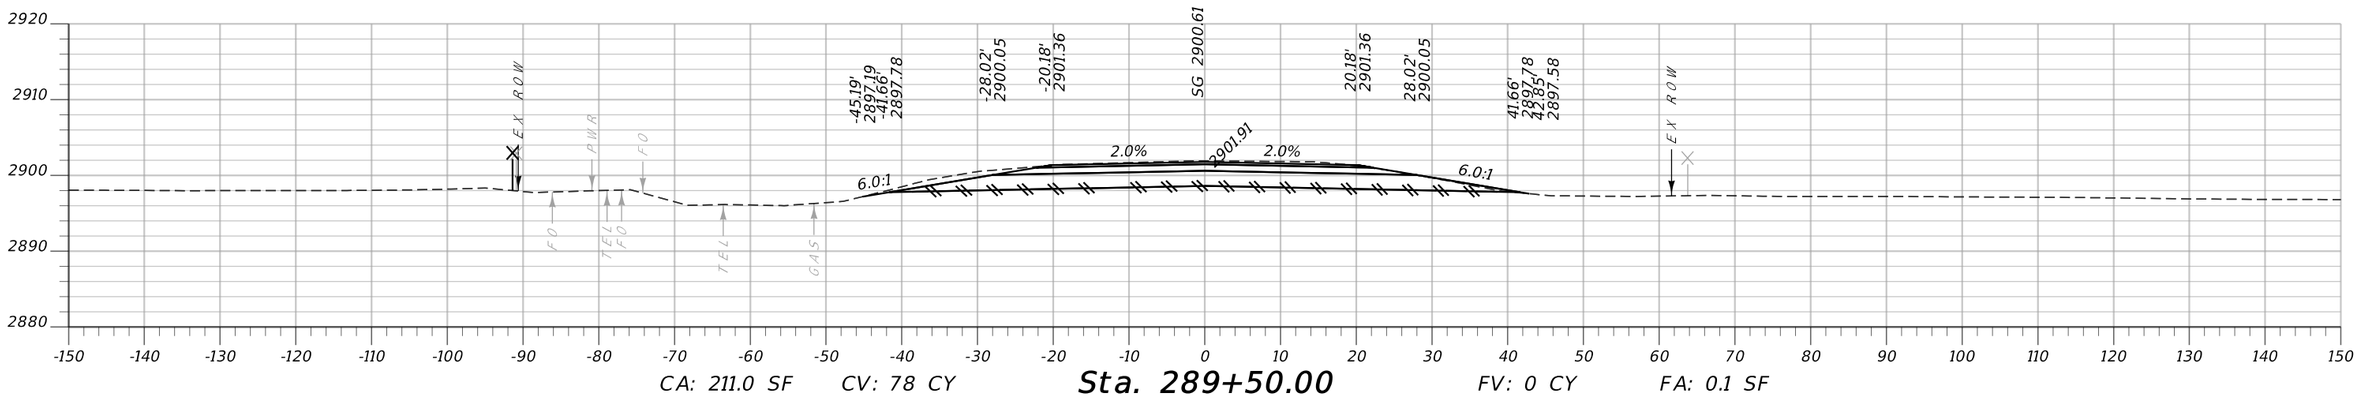

CA: 211.0 SF CV: 78 CY **Sta. 289+50.00** FV: 0 CY FA: 0.1 SF

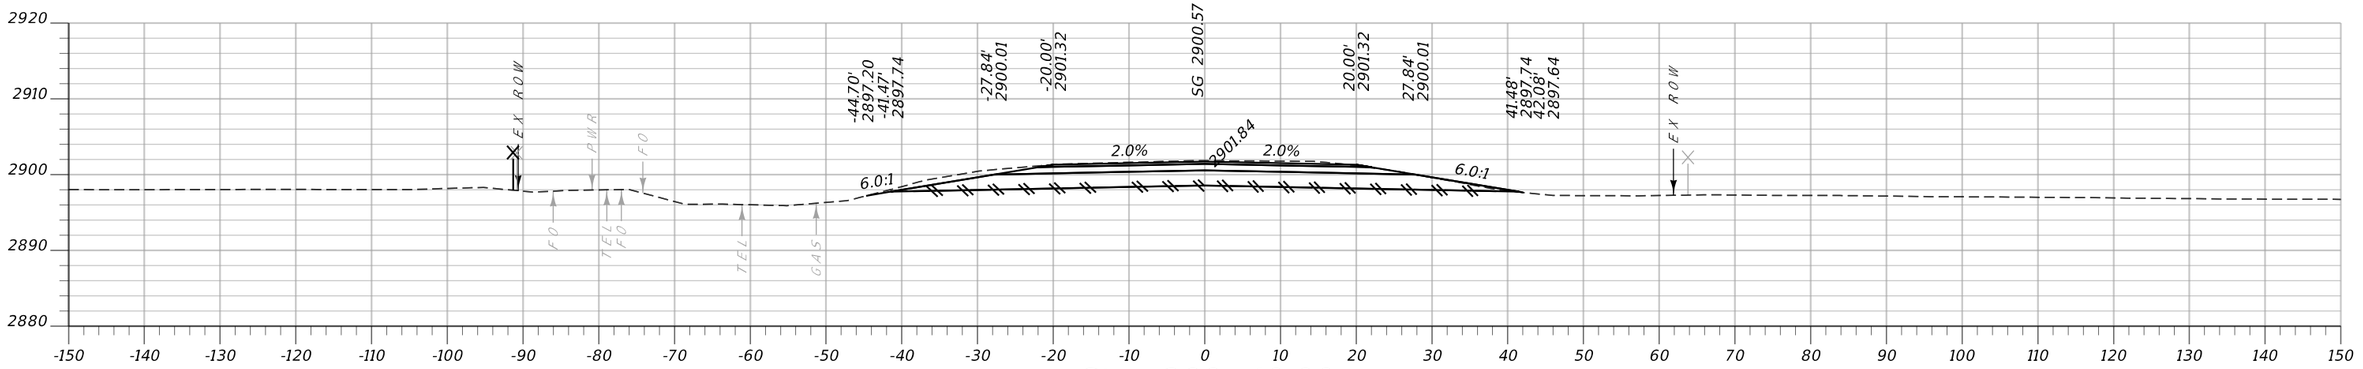

CA: 210.0 SF CV: 304 CY **Sta. 289+40.00** FV: 3 CY FA: 0.0 SF

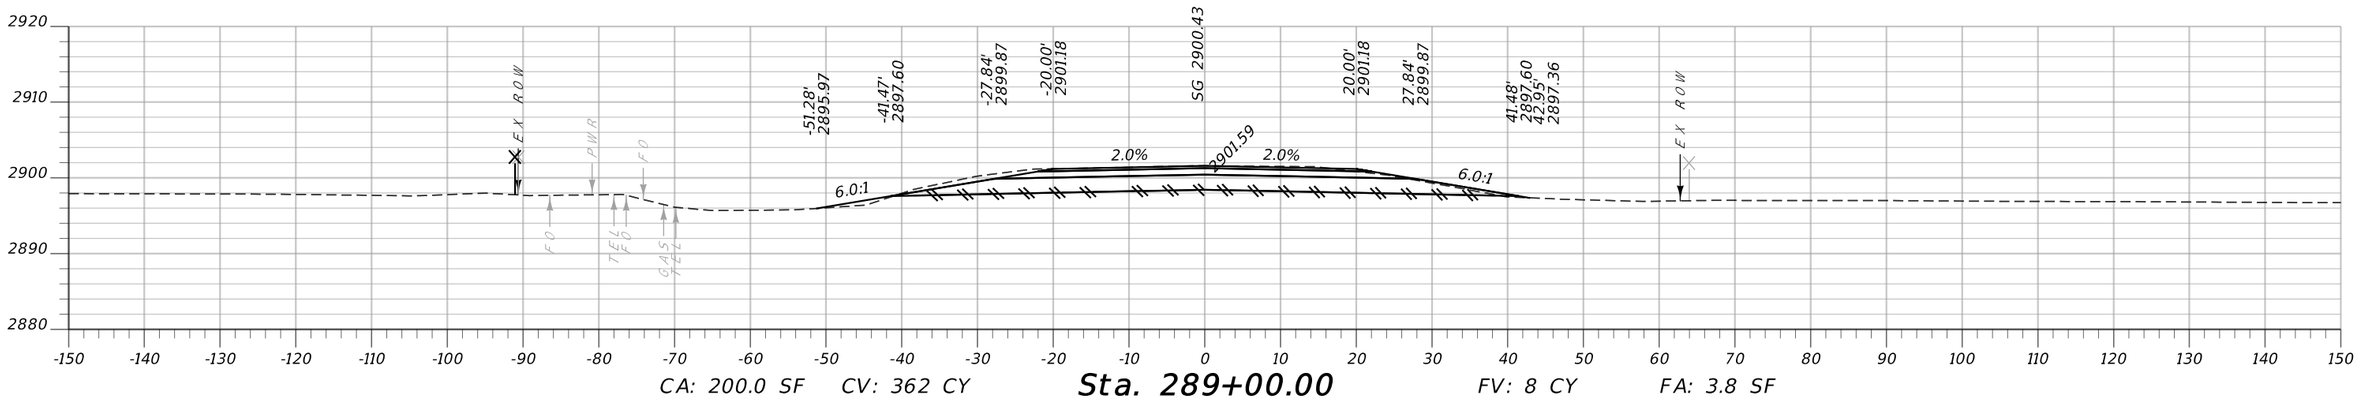


CA: 200.0 SF CV: 362 CY **Sta. 289+00.00** FV: 8 CY FA: 3.8 SF


MONTANA Department of Transportation	...\6850000\rd\6850000RDLA02.dgn	DESIGNED BY		ROAD PLANS		FLATHEAD RIVER - 3 M NW BIGFORK	STPB-STPP-SSS 82-1(6)5
	4/16/2025	REVIEWED BY		FLATHEAD COUNTY			UPN 6850000	17
	2:06:41 PM bvanderloos	CHECKED BY					

Docusign Envelope ID: 430D2619-33DC-4D37-BEDC-0F2A7F6EEE89


Morrison Maierle

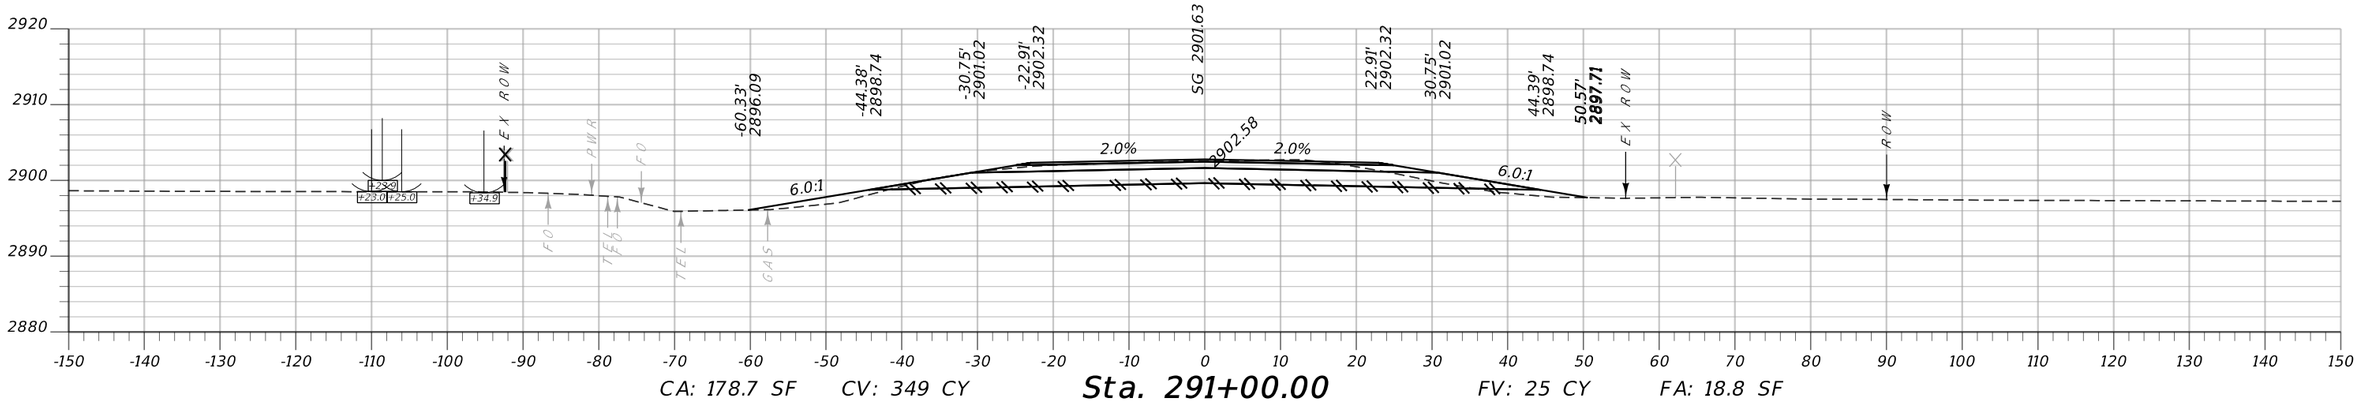

CA: 178.7 SF CV: 349 CY **Sta. 291+00.00** FV: 25 CY FA: 18.8 SF

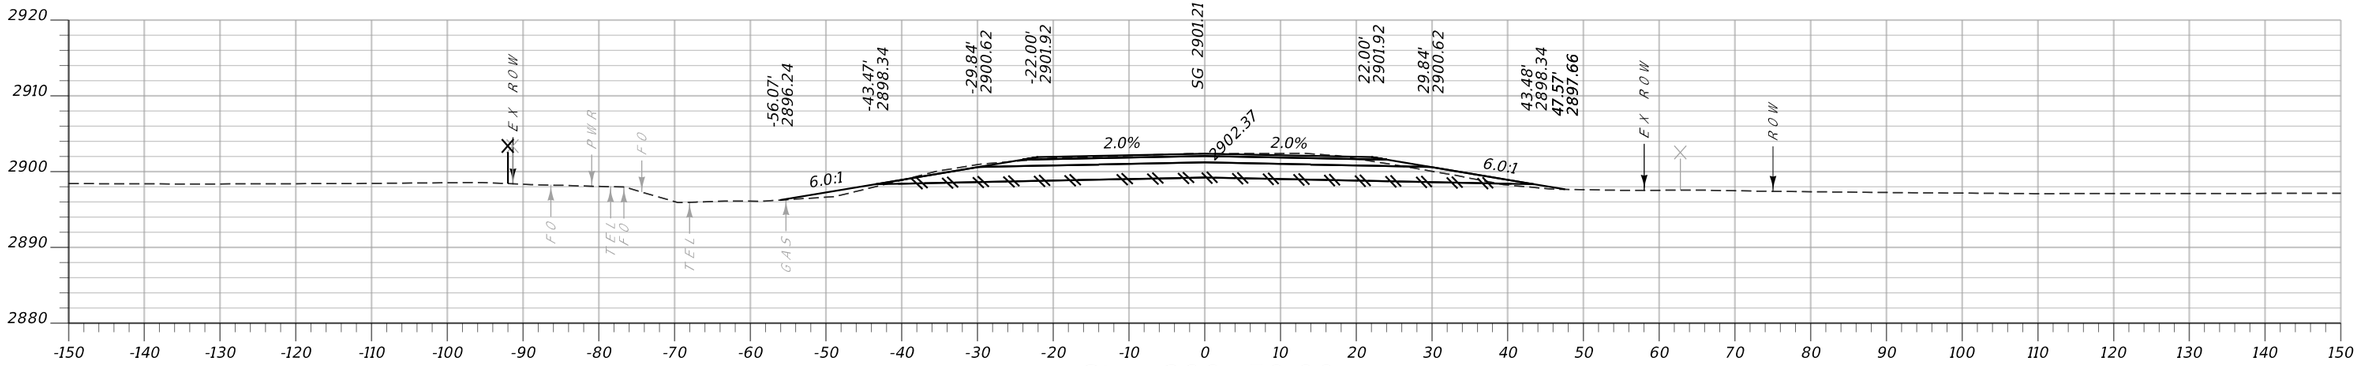

CA: 198.0 SF CV: 376 CY **Sta. 290+50.00** FV: 9 CY FA: 8.2 SF

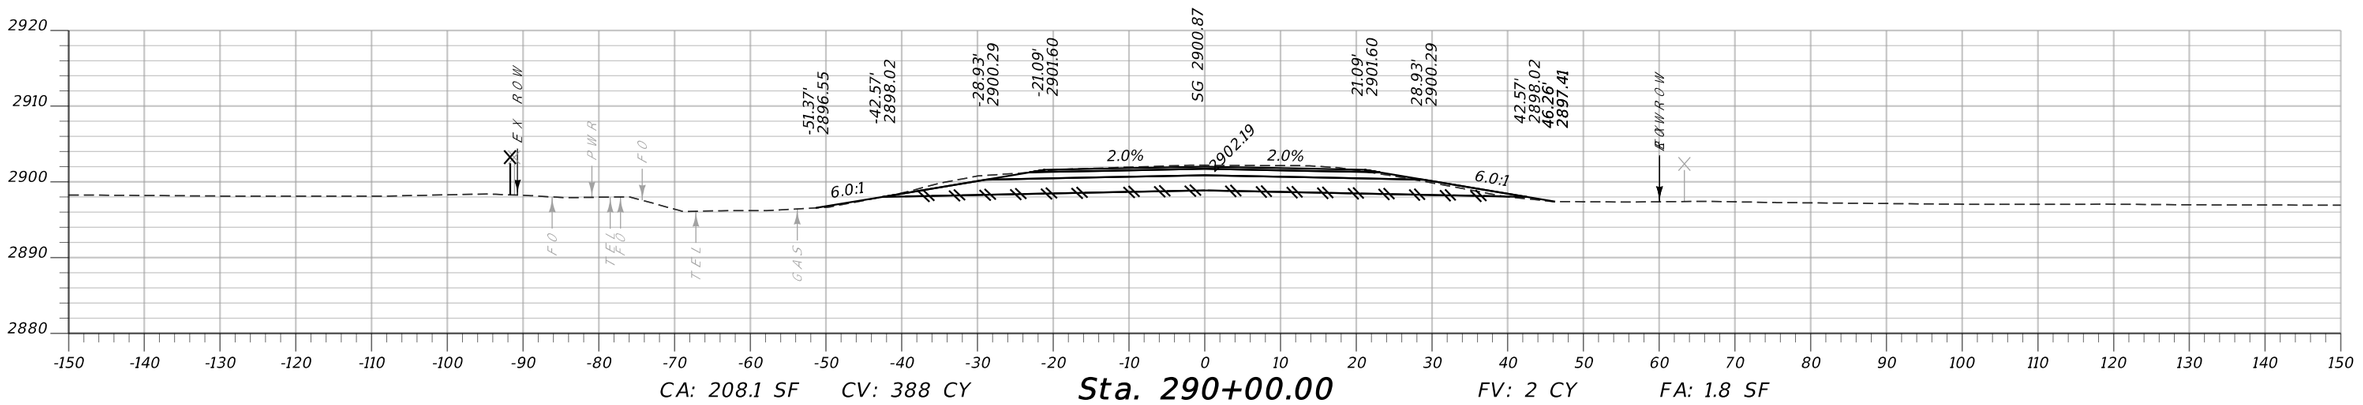



CA: 208.1 SF CV: 388 CY **Sta. 290+00.00** FV: 2 CY FA: 1.8 SF


MONTANA Department of Transportation	...\6850000\rd\6850000RDLA02.dgn	DESIGNED BY		ROAD PLANS		FLATHEAD RIVER - 3 M NW BIGFORK	STPB-STPP-SSS 82-1(6)5
	4/16/2025	REVIEWED BY		FLATHEAD COUNTY			UPN 6850000	18
	2:06:43 PM bvanderloos	CHECKED BY					

Docusign Envelope ID: 430D2619-33DC-4D37-BEDC-0F2A7F6EEE89

Morrison Maierle

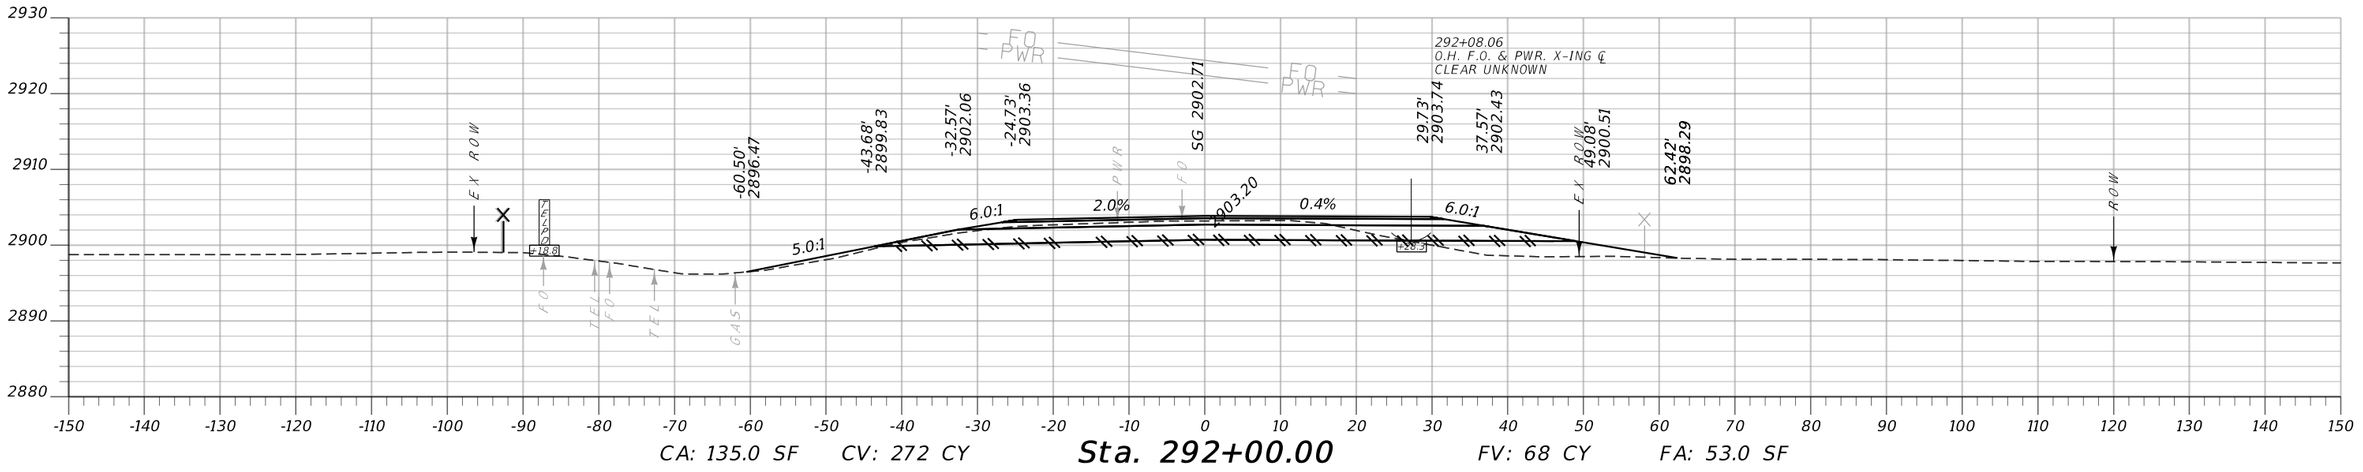

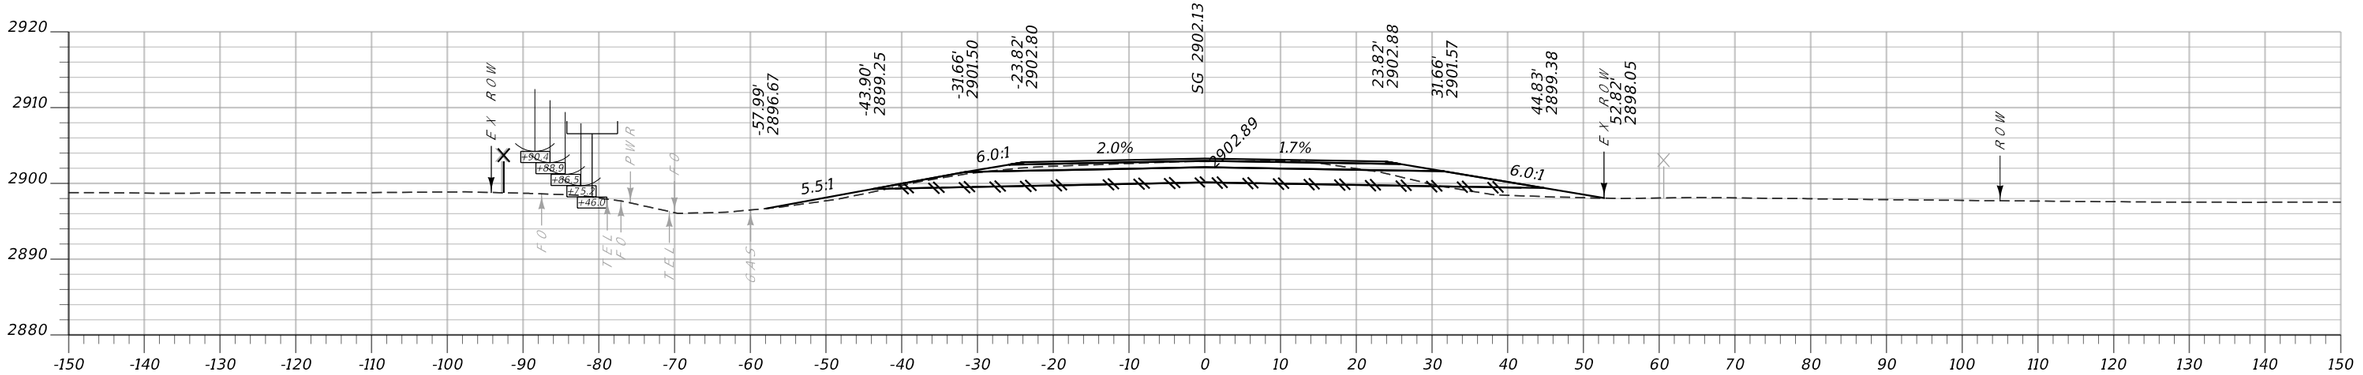

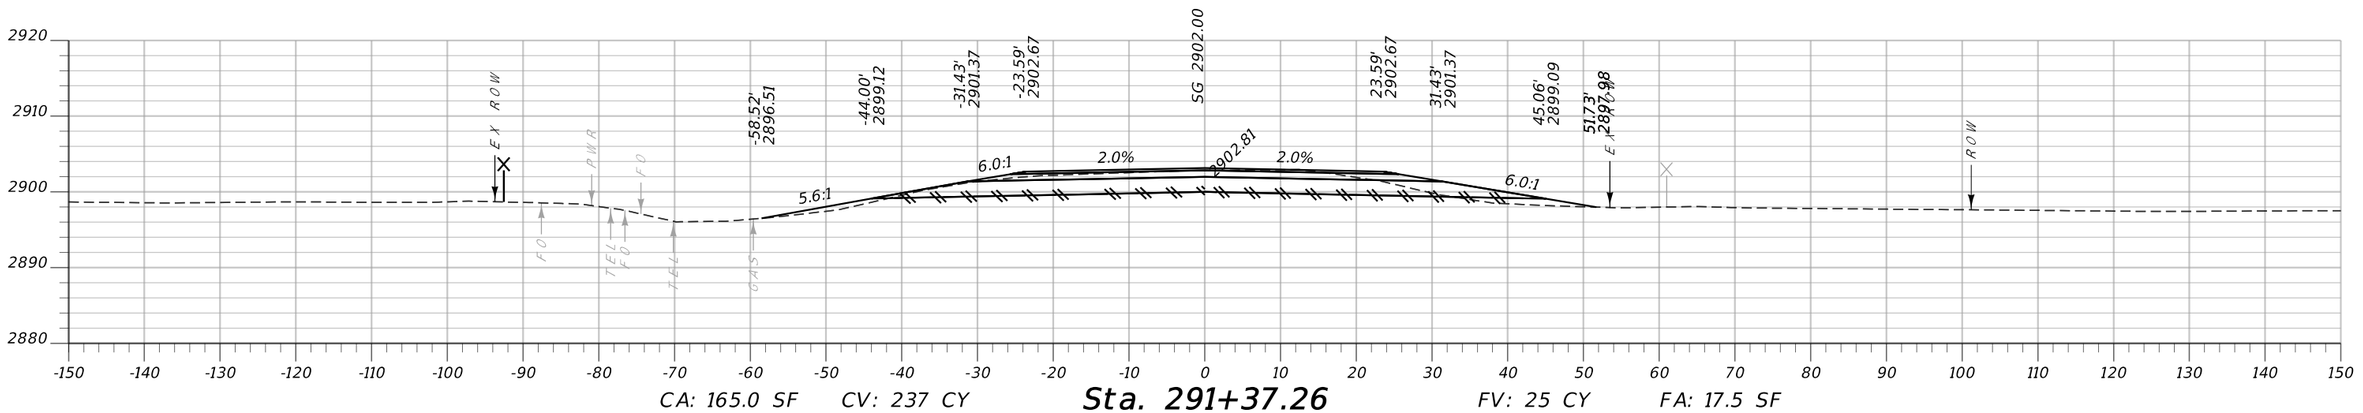



MONTANA Department of Transportation	...\6850000\rd\6850000RDLA2025.dgn	DESIGNED BY			ROAD PLANS	FLATHEAD RIVER - 3 M NW BIGFORK	STPB-STPP-SSS 82-1(6)5
	4/16/2025	REVIEWED BY					
	2:06:45 PM bvanderloos	CHECKED BY			FLATHEAD COUNTY	UPN 6850000	19


Docusign Envelope ID: 430D2619-33DC-4D37-BEDC-0F2A7F6EEE89

AWARD COPY

Morrison Maierle

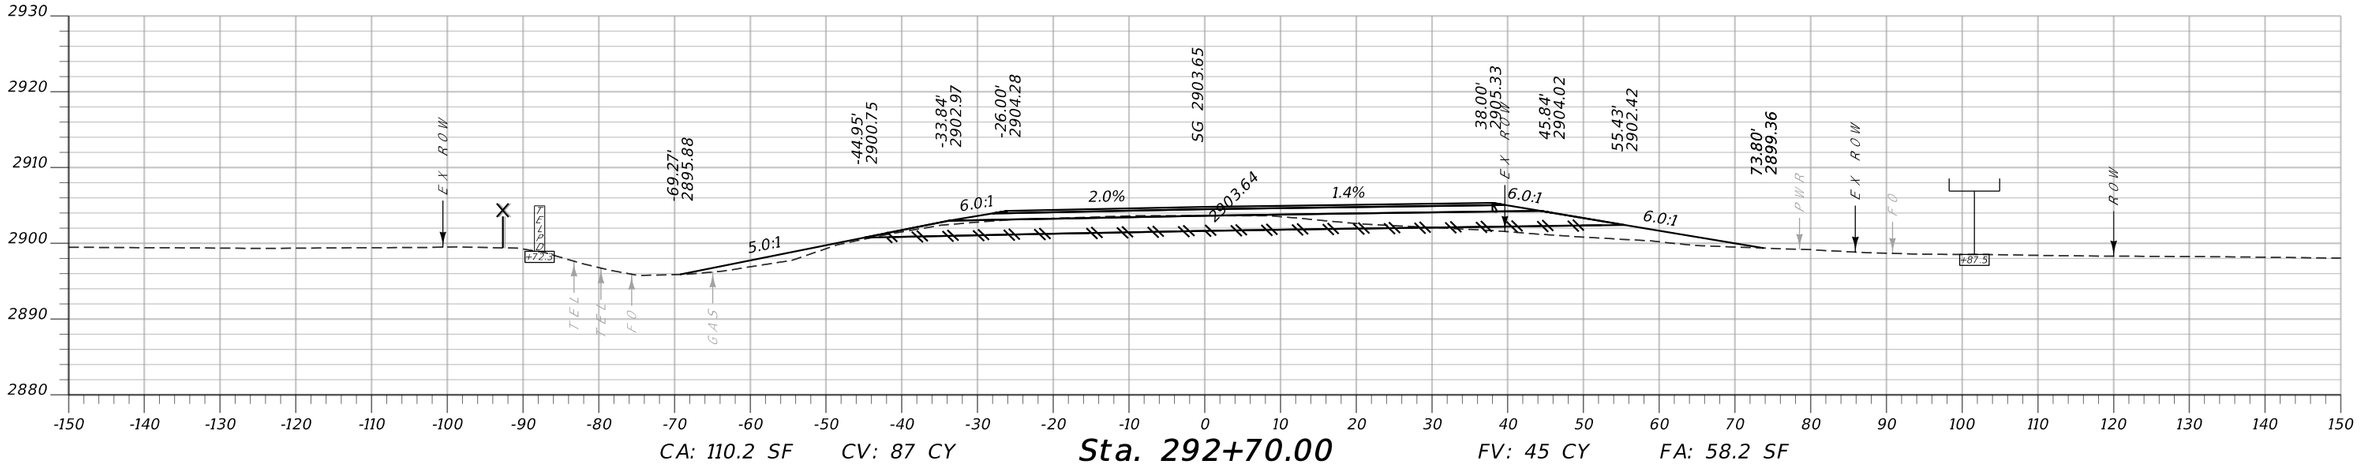

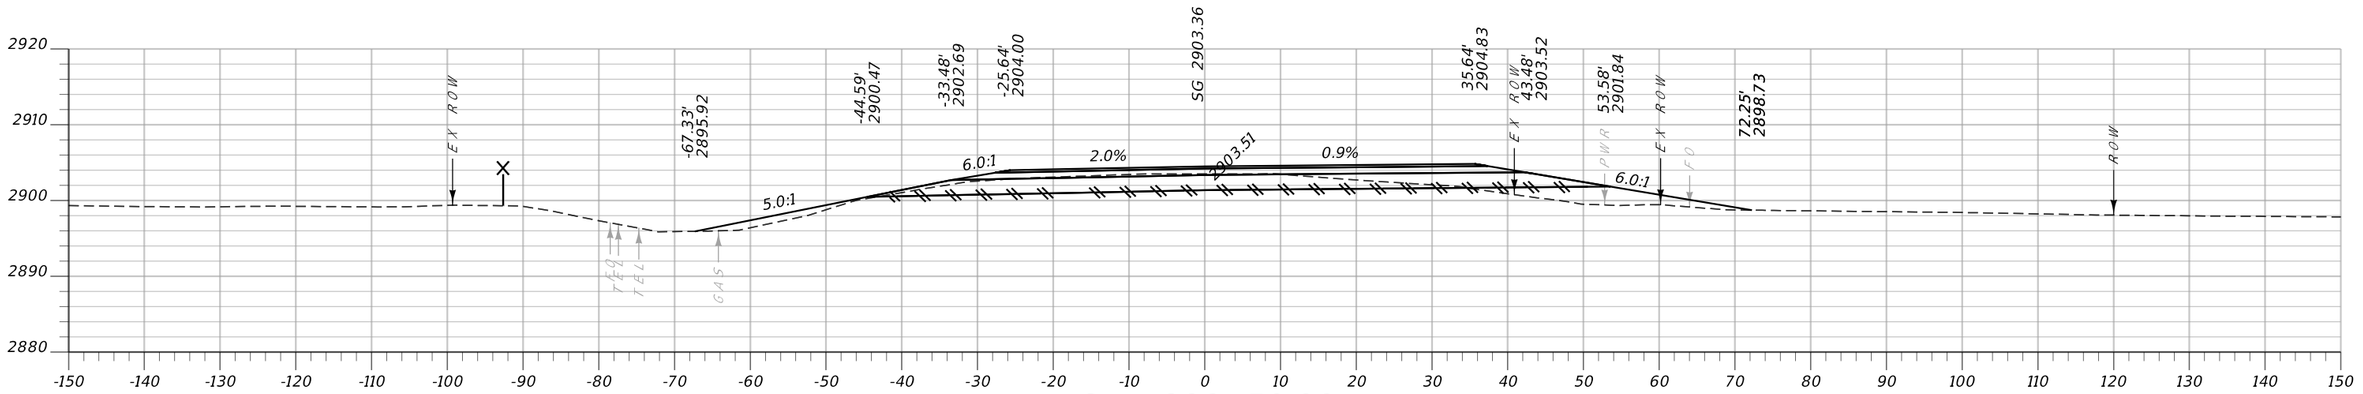

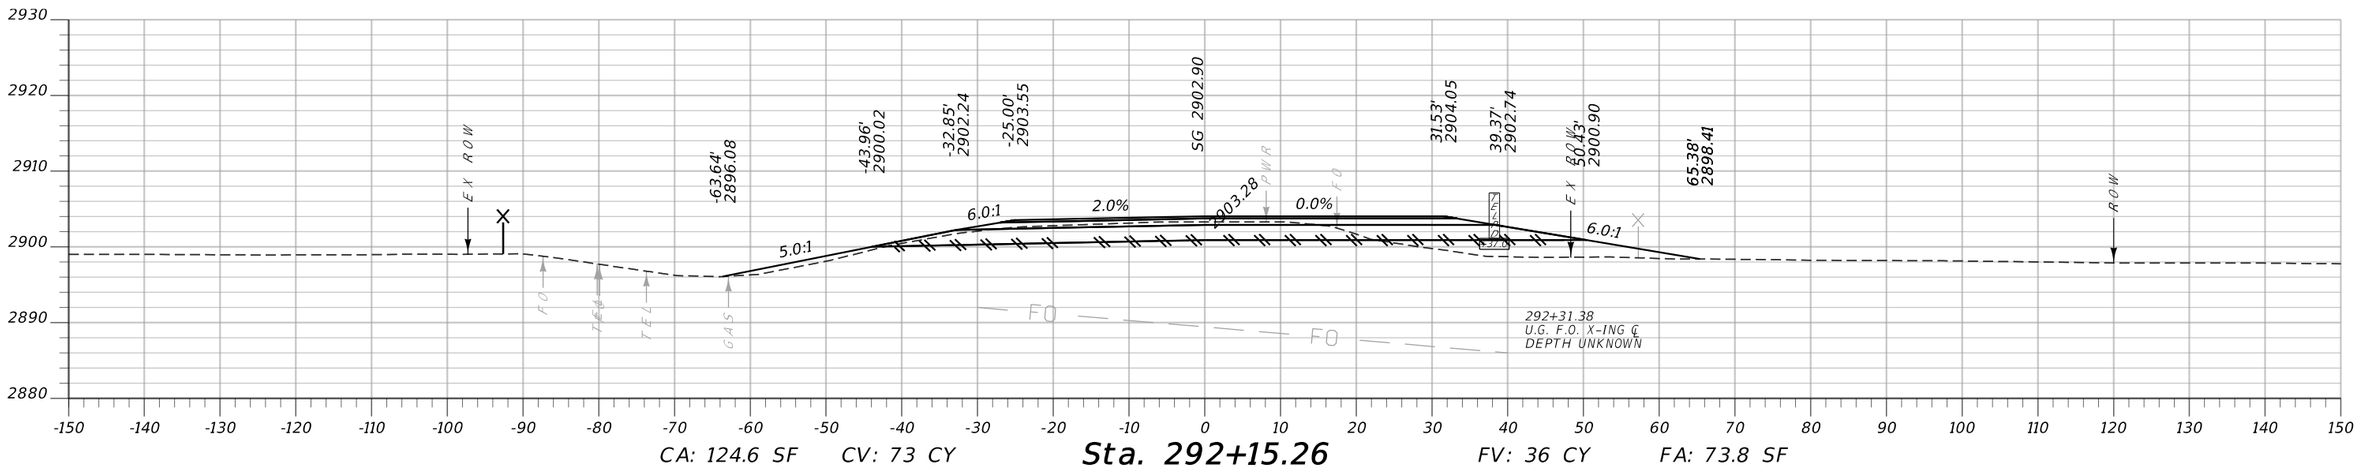


MONTANA Department of Transportation	...\6850000\rd\6850000RDLA02.dgn	DESIGNED BY			ROAD PLANS	FLATHEAD RIVER - 3 M NW BIGFORK	STPB-STPP-SSS 82-1(6)5
	4/16/2025	REVIEWED BY					
	2:06:47 PM bvanderloos	CHECKED BY			FLATHEAD COUNTY	UPN 6850000	20


Docusign Envelope ID: 430D2619-33DC-4D37-BEDC-0F2A7F6EEE89

AWARD COPY


Morrison Maierle

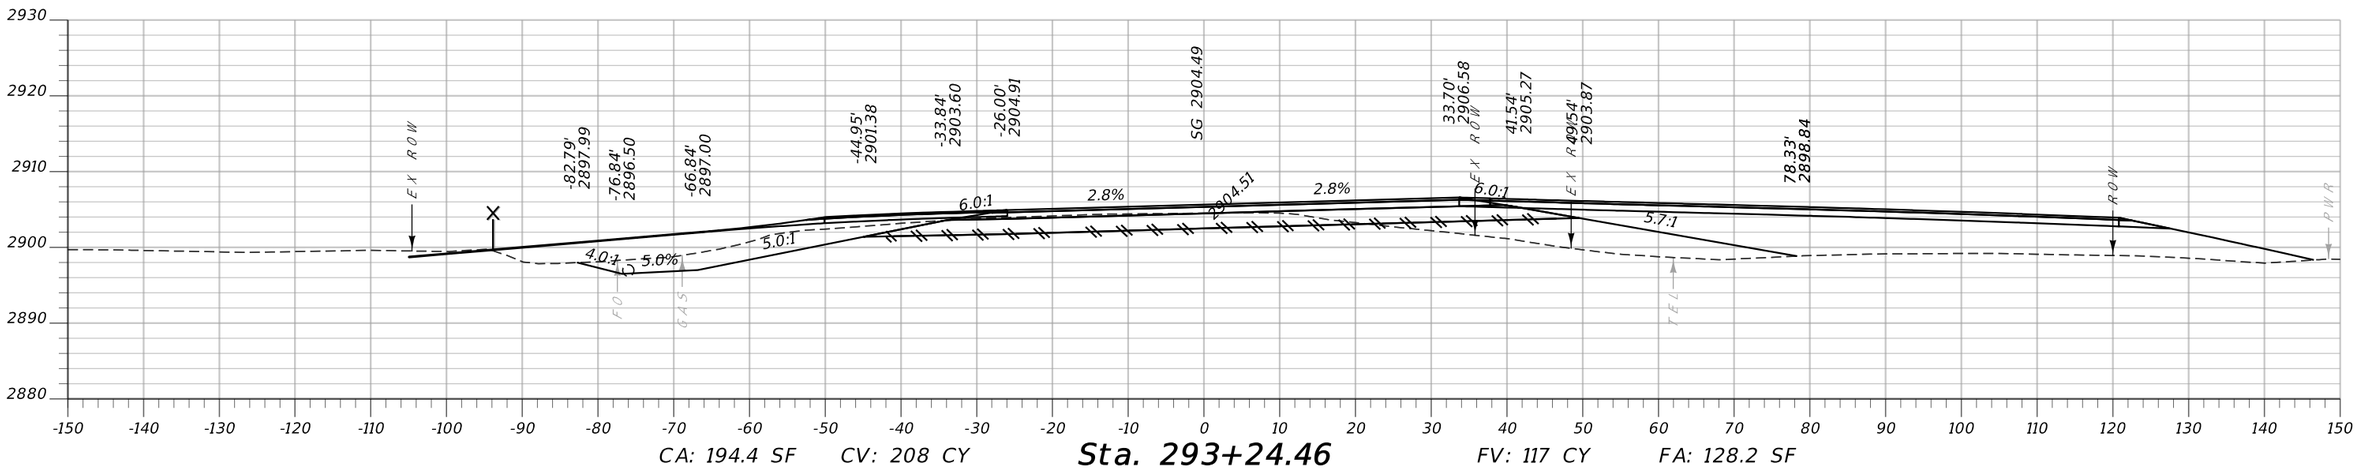

CA: 194.4 SF CV: 208 CY **Sta. 293+24.46** FV: 117 CY FA: 128.2 SF

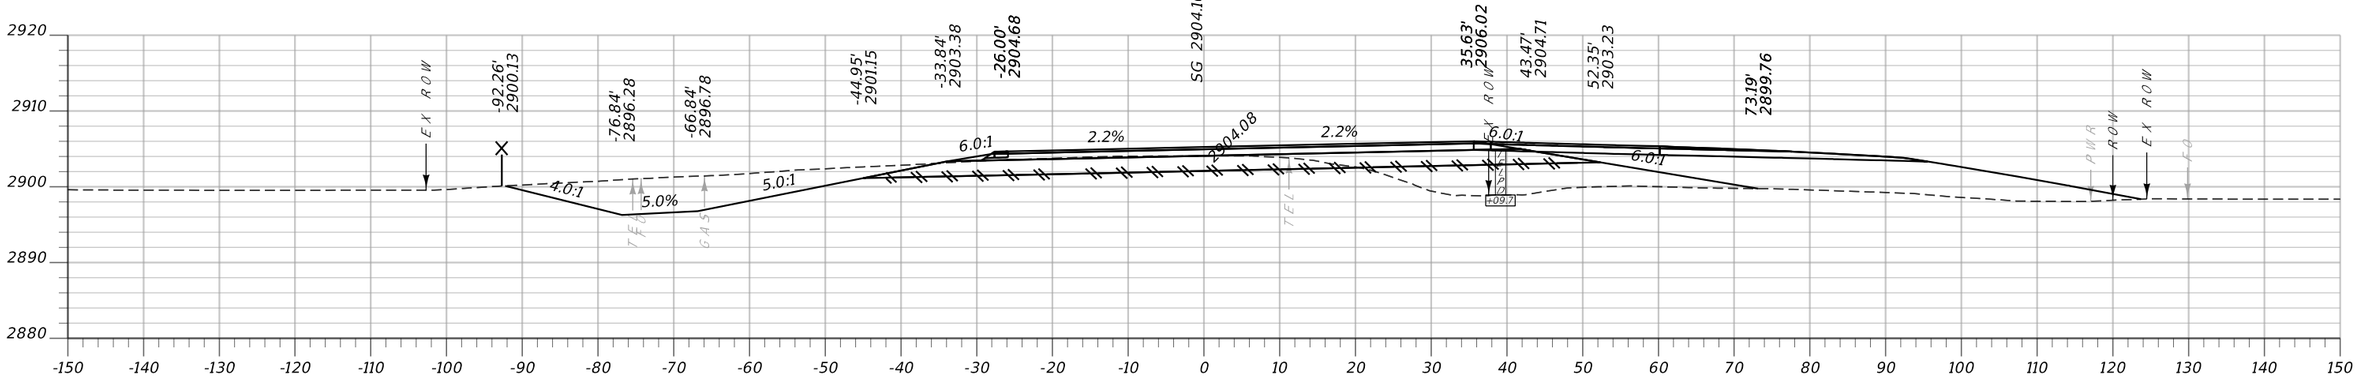

CA: 264.8 SF CV: 64 CY **Sta. 293+00.00** FV: 27 CY FA: 130.7 SF

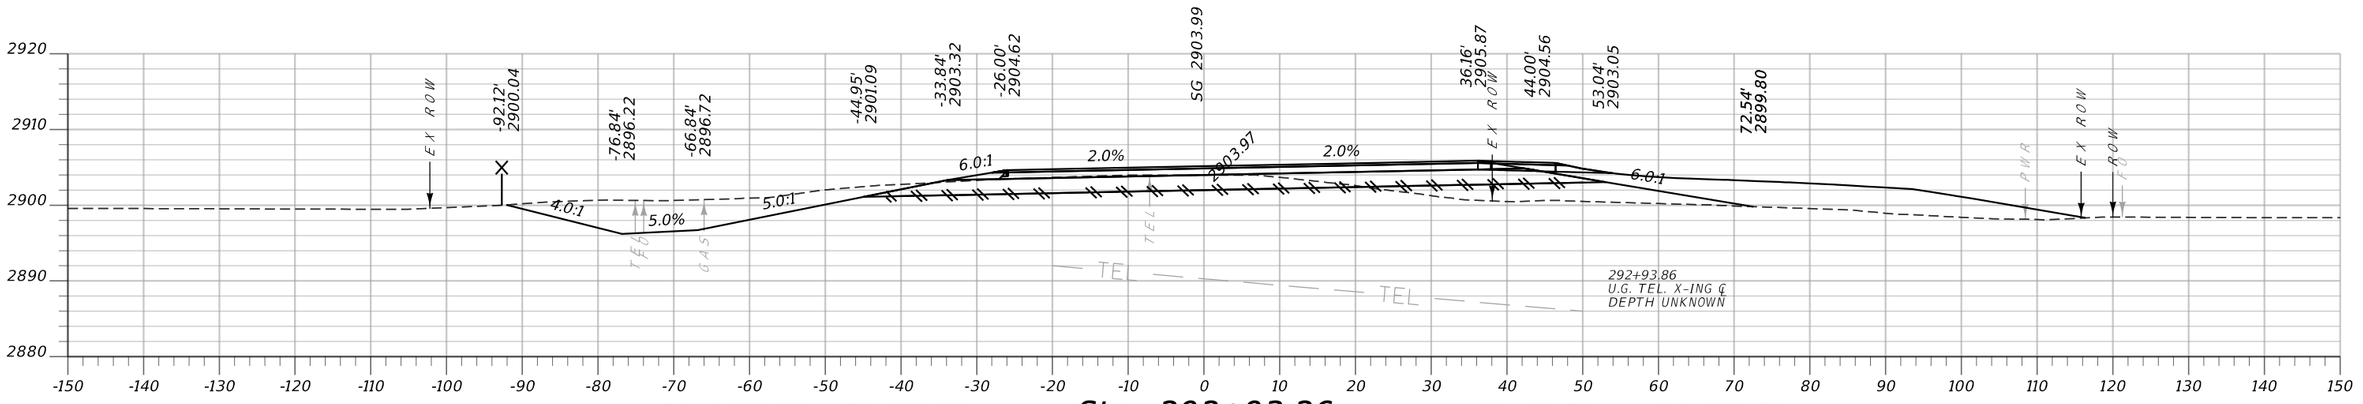



CA: 245.0 SF CV: 153 CY **Sta. 292+93.26** FV: 60 CY FA: 81.7 SF


MONTANA Department of Transportation	...\6850000\rd\6850000RDLAY02.dgn	DESIGNED BY			ROAD PLANS	FLATHEAD RIVER - 3 M NW BIGFORK	STPB-STPP-SSS 82-1(6)5
	4/16/2025	REVIEWED BY					
	2:06:49 PM bvanderloos	CHECKED BY			FLATHEAD COUNTY	UPN 6850000	21

Docusign Envelope ID: 430D2619-33DC-4D37-BEDC-0F2A7F6EEE89

Morrison Maierle

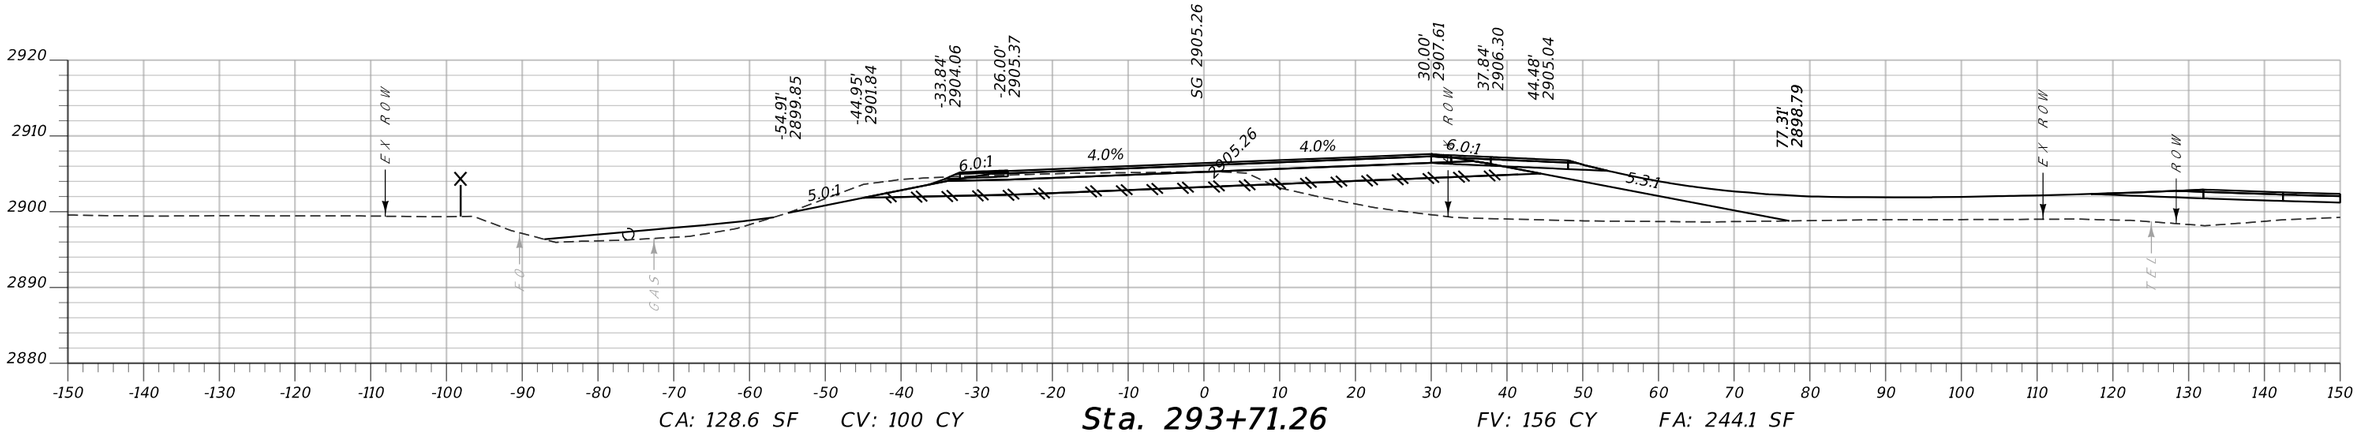

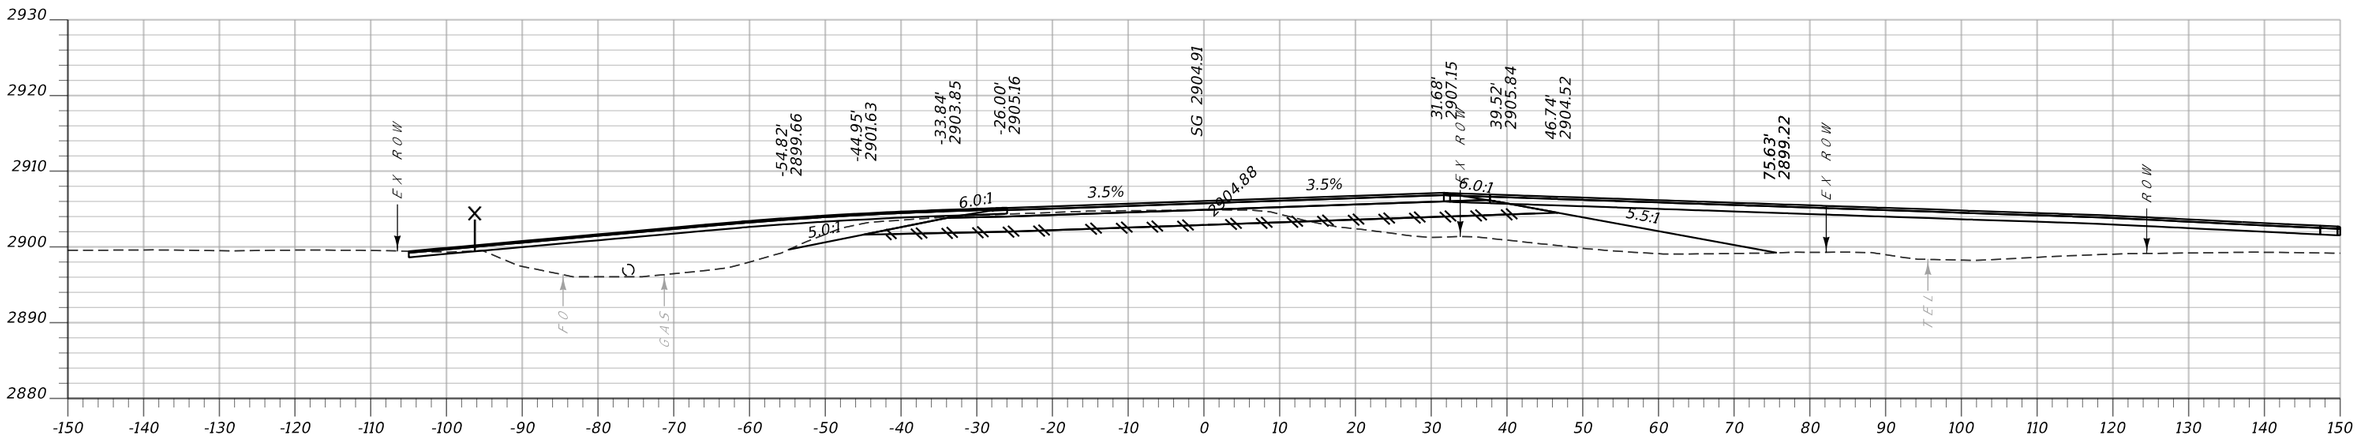

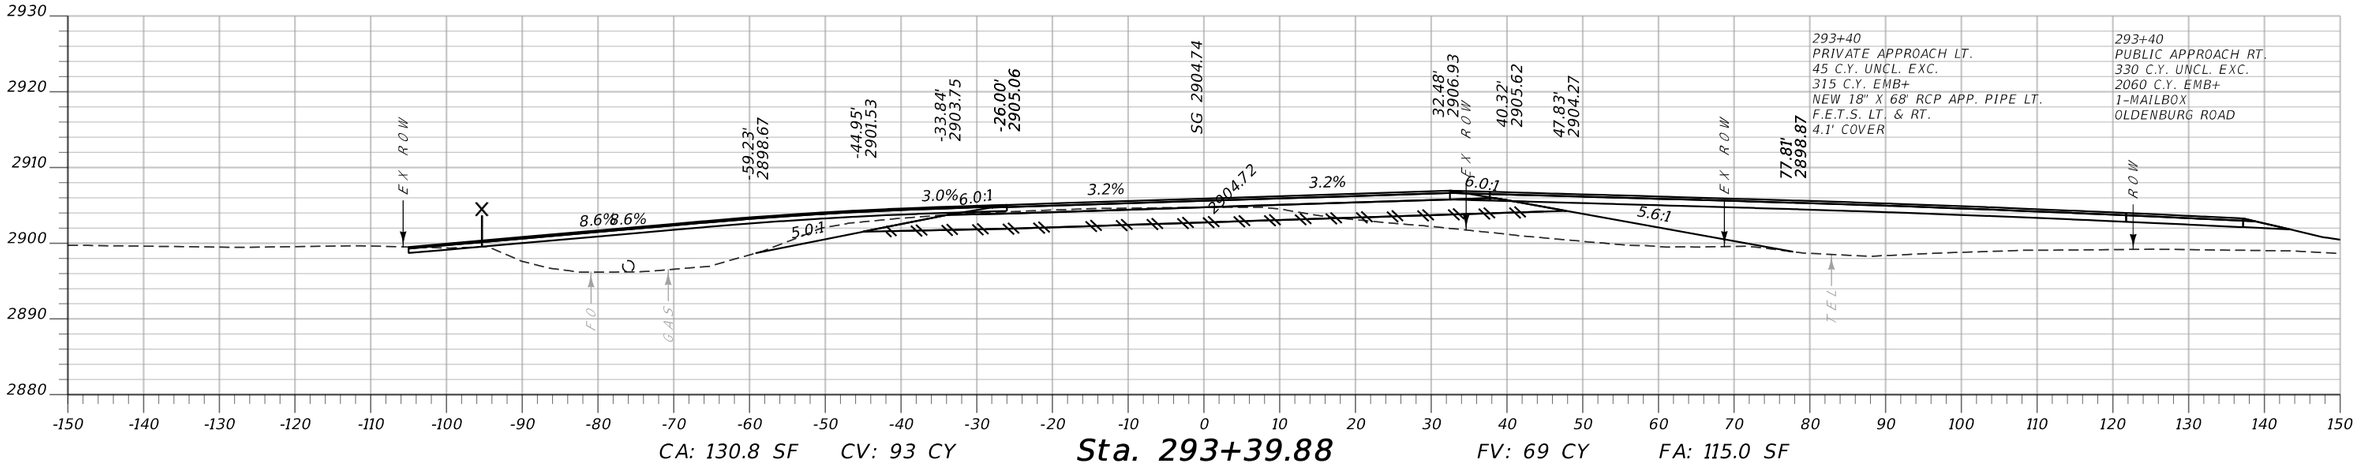


MONTANA Department of Transportation	...\6850000\rd\6850000RDLA02.dgn	DESIGNED BY		ROAD PLANS		FLATHEAD RIVER - 3 M NW BIGFORK	STPB-STPP-SSS 82-1(6)5
	4/16/2025	REVIEWED BY		FLATHEAD COUNTY		UPN 6850000	22
	2:06:51 PM bvanderloos	CHECKED BY					


Docusign Envelope ID: 430D2619-33DC-4D37-BEDC-0F2A7F6EEE89

AWARD COPY


Morrison Maierle

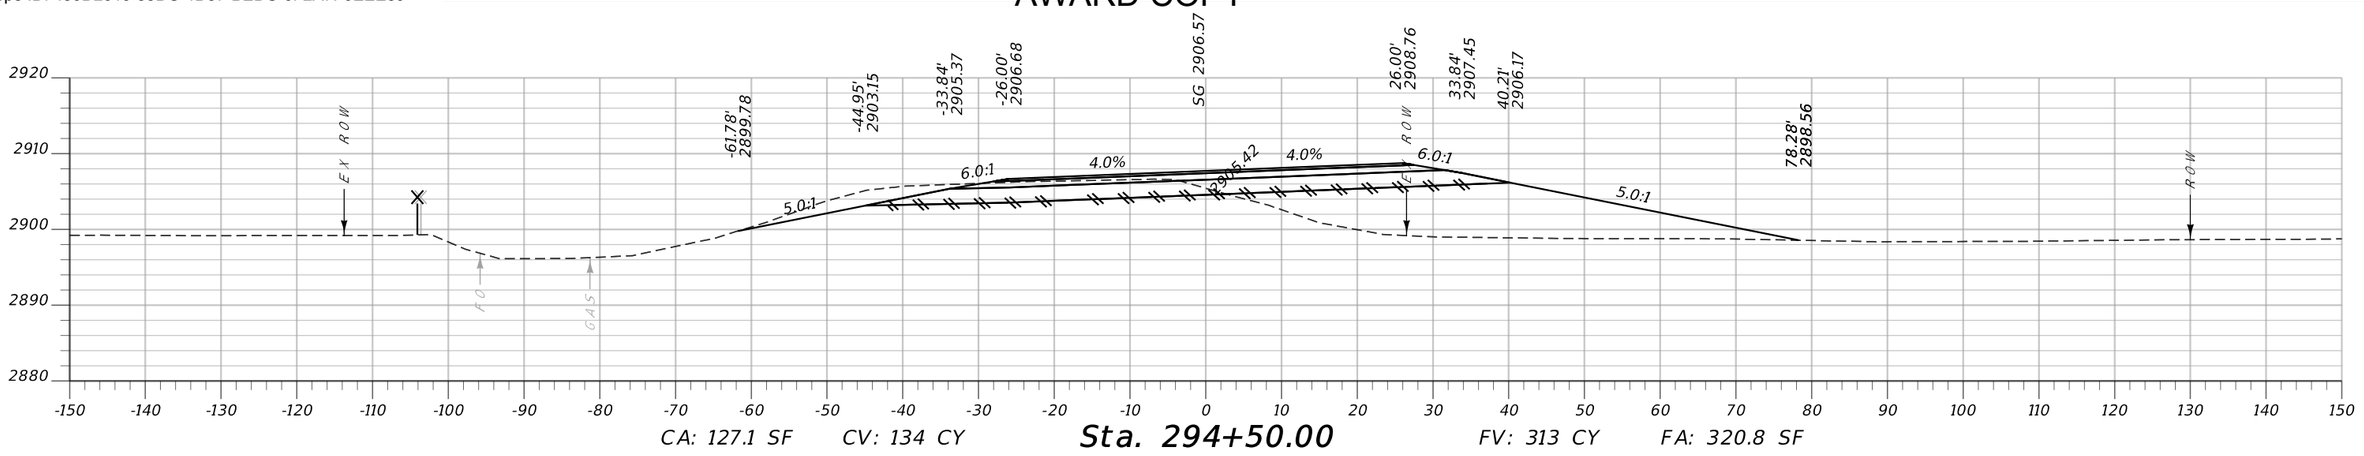

CA: 127.1 SF CV: 134 CY **Sta. 294+50.00** FV: 313 CY FA: 320.8 SF

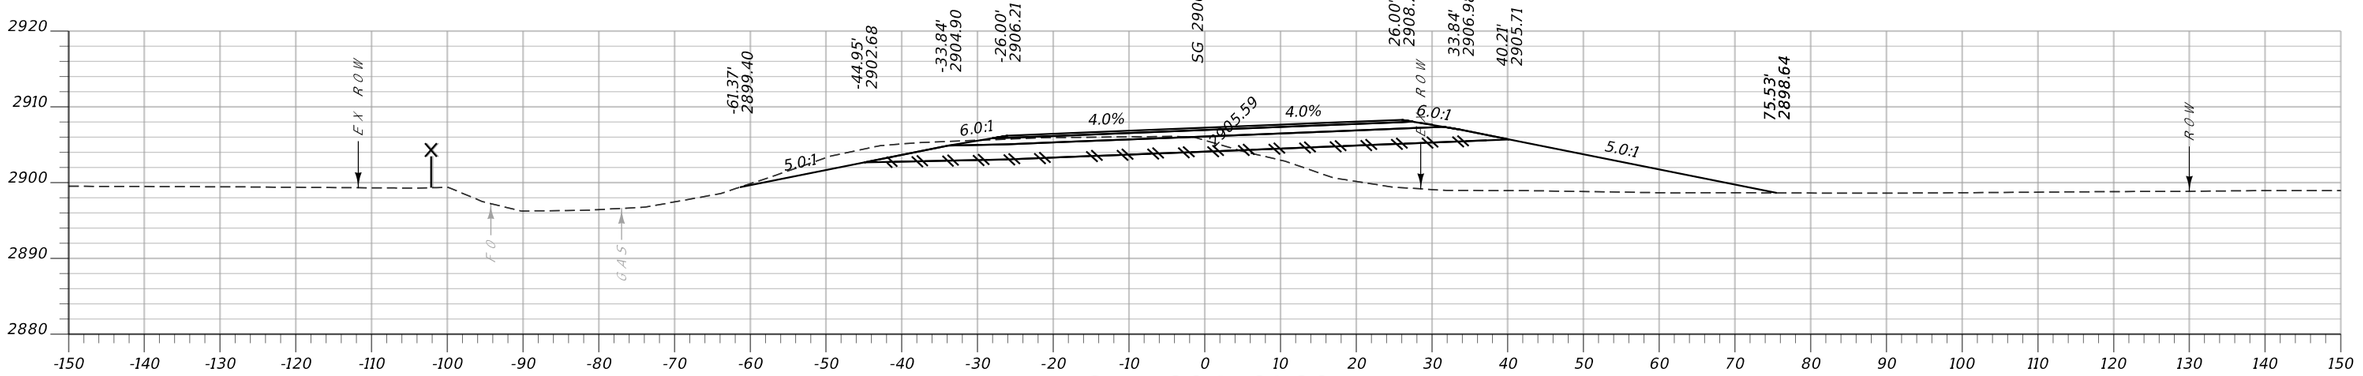

CA: 129.5 SF CV: 105 CY **Sta. 294+21.89** FV: 222 CY FA: 280.9 SF

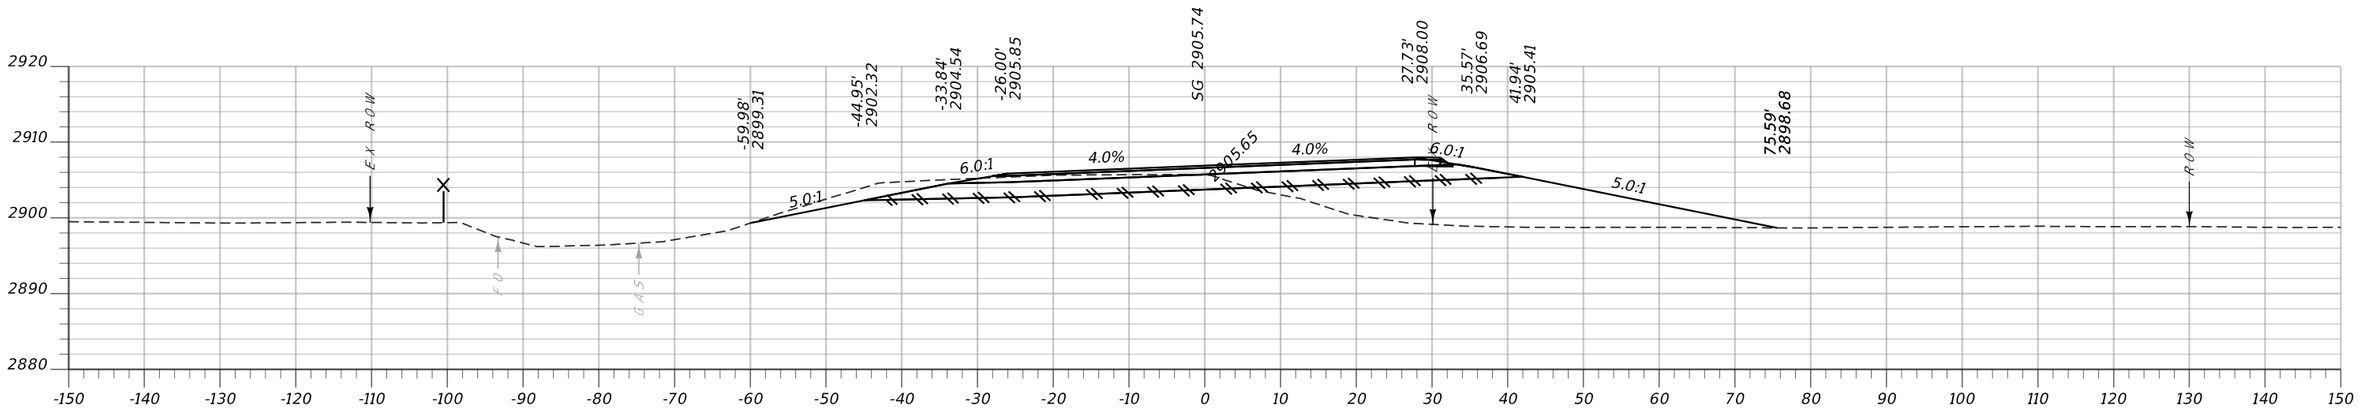


CA: 129.0 SF CV: 137 CY **Sta. 294+00.00** FV: 271 CY FA: 265.6 SF


MONTANA Department of Transportation	..\6850000\rd\6850000RDLA02.dgn	DESIGNED BY		ROAD PLANS		FLATHEAD RIVER - 3 M NW BIGFORK	STPB-STPP-SSS 82-1(6)5
	4/16/2025	REVIEWED BY					
	2:06:53 PM bvanderloos	CHECKED BY		FLATHEAD COUNTY		UPN 6850000	23

Docusign Envelope ID: 430D2619-33DC-4D37-BEDC-0F2A7F6EEE89


Morrison Maierle

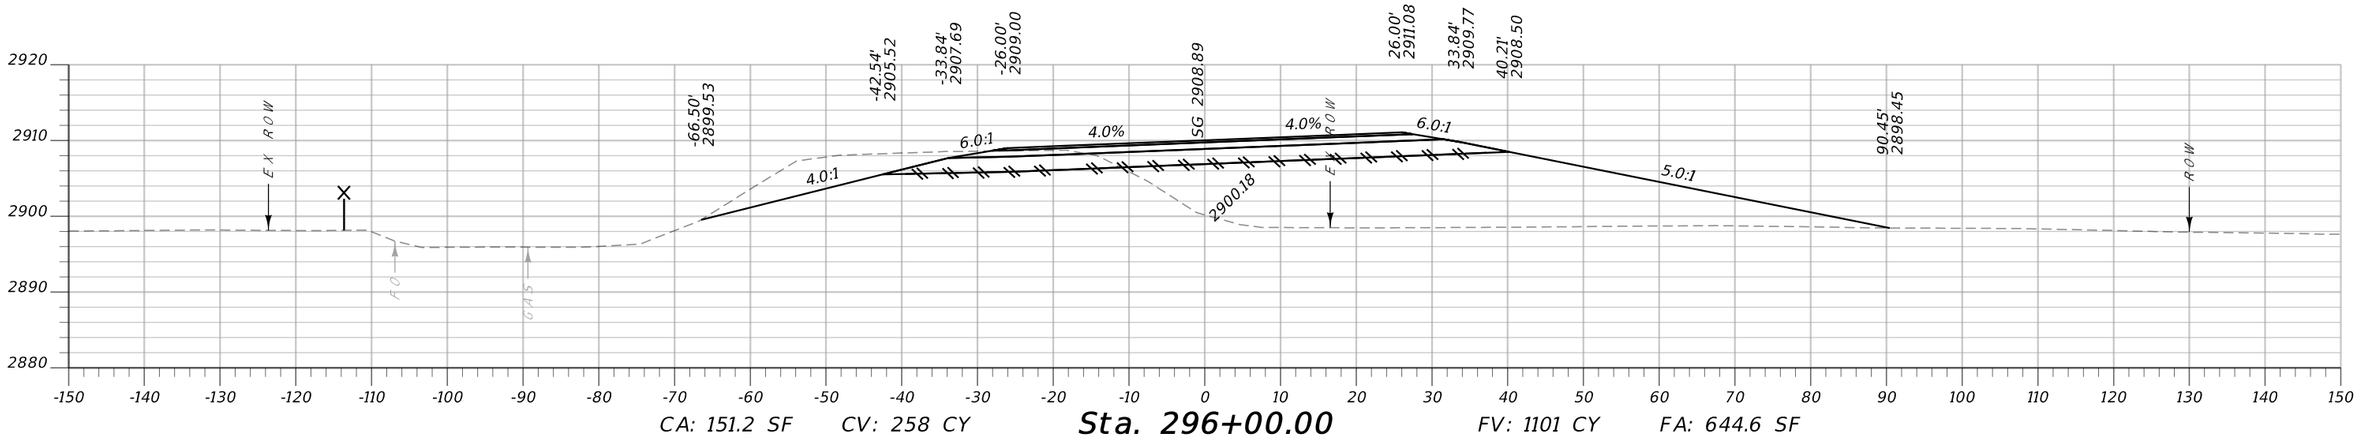

CA: 151.2 SF CV: 258 CY **Sta. 296+00.00** FV: 1101 CY FA: 644.6 SF

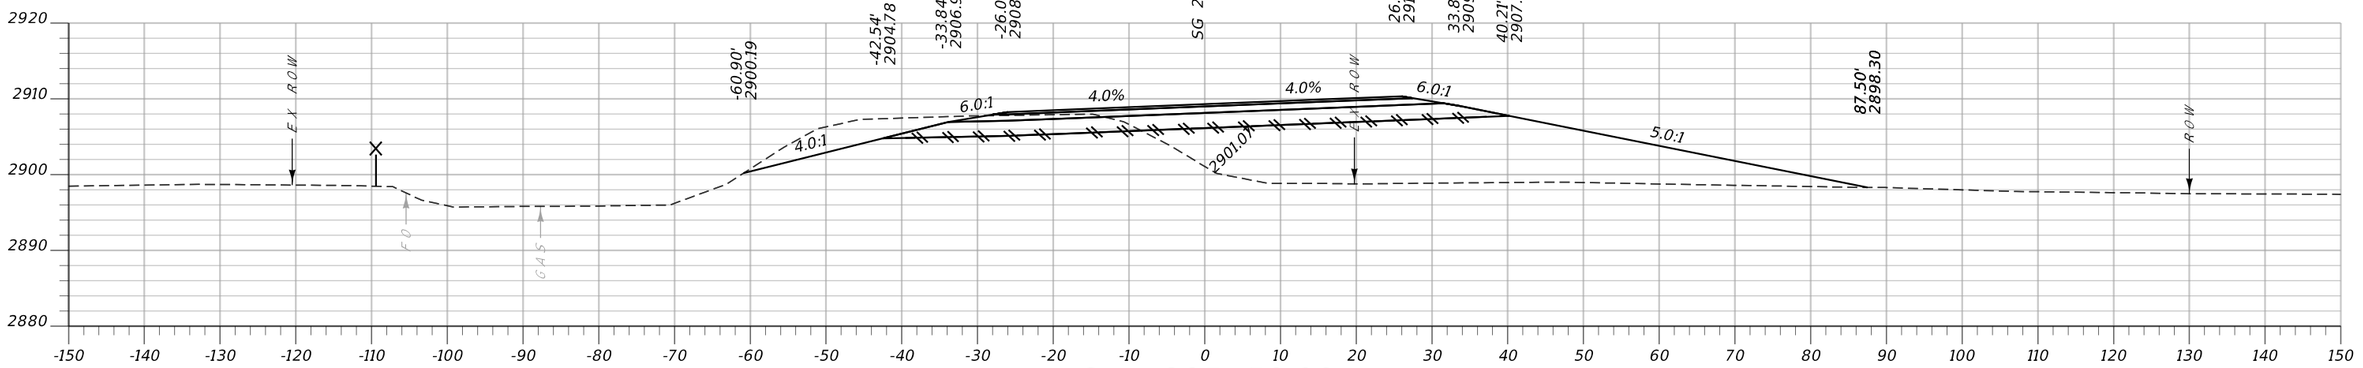

CA: 127.4 SF CV: 237 CY **Sta. 295+50.00** FV: 850 CY FA: 544.2 SF

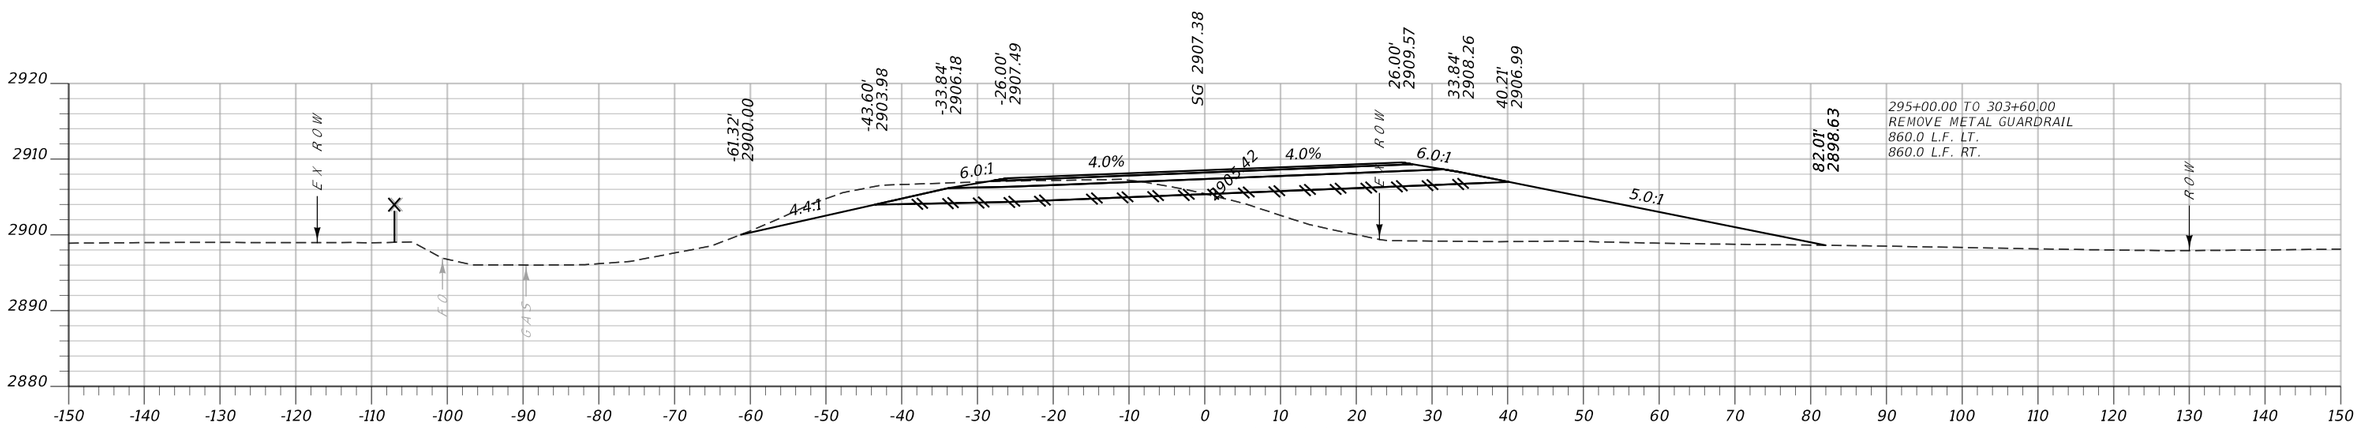


CA: 128.6 SF CV: 237 CY **Sta. 295+00.00** FV: 643 CY FA: 373.7 SF

MONTANA Department of Transportation	...\6850000\rd\6850000RDLA02.dgn	DESIGNED BY			ROAD PLANS	FLATHEAD RIVER - 3 M NW BIGFORK	STPB-STPP-SSS 82-1(6)5
	4/16/2025	REVIEWED BY					
	2:06:54 PM bvanderloos	CHECKED BY			FLATHEAD COUNTY	UPN 6850000	24


Docusign Envelope ID: 430D2619-33DC-4D37-BEDC-0F2A7F6EEE89

AWARD COPY


Morrison Maierle

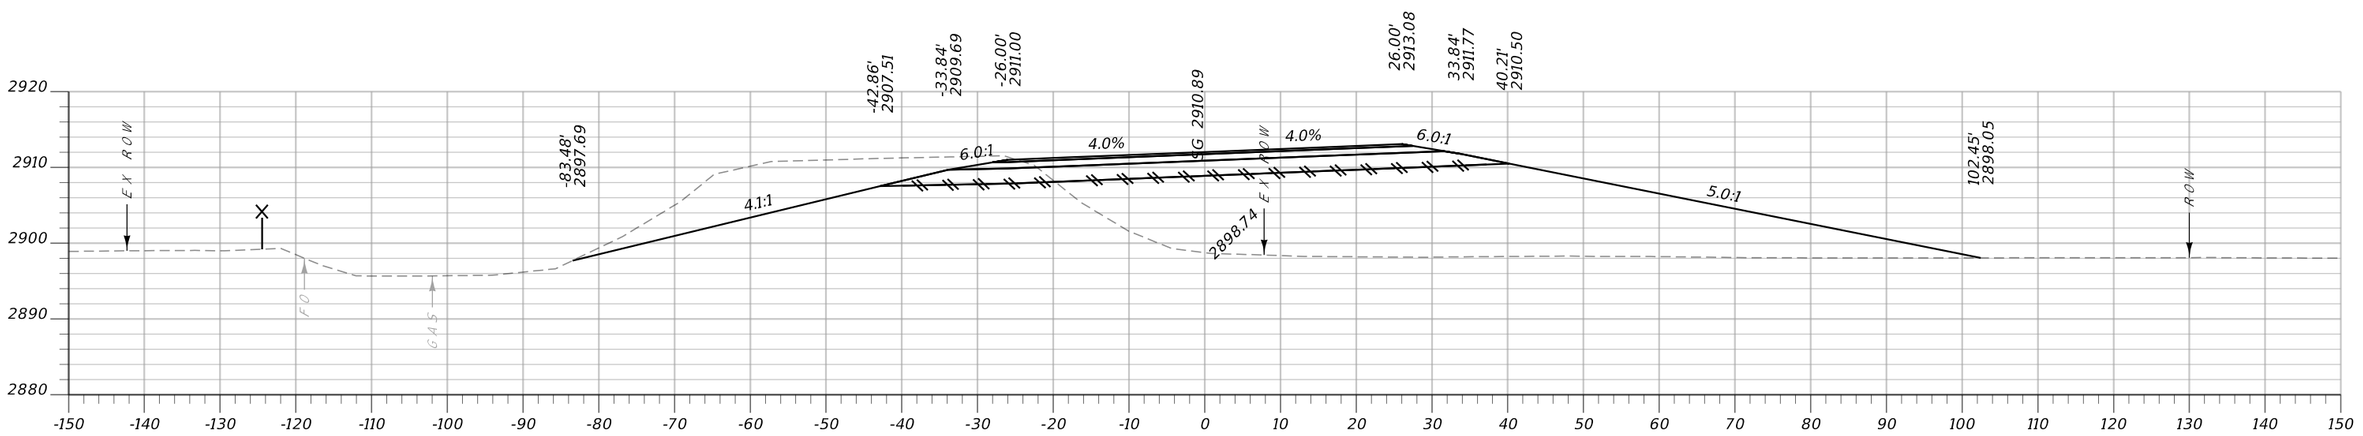

CA: 254.1 SF CV: 446 CY **Sta. 297+50.00** FV: 1705 CY FA: 965.5 SF

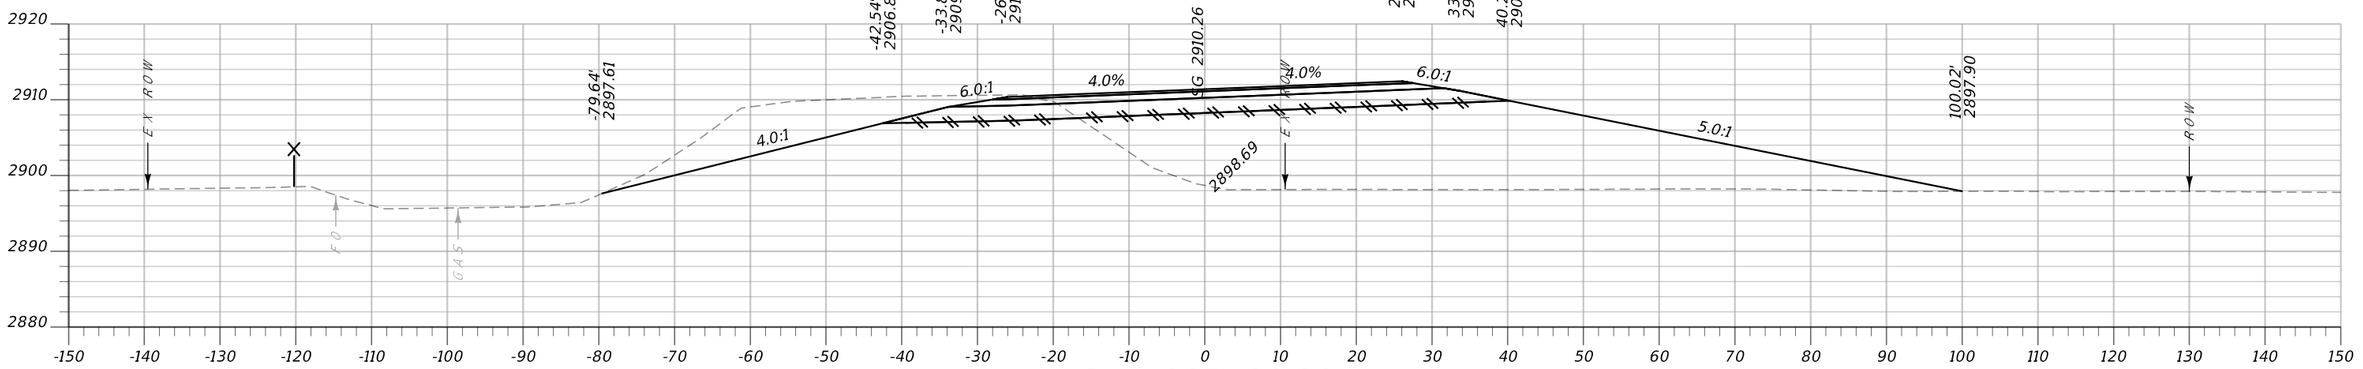

CA: 227.9 SF CV: 387 CY **Sta. 297+00.00** FV: 1527 CY FA: 875.4 SF

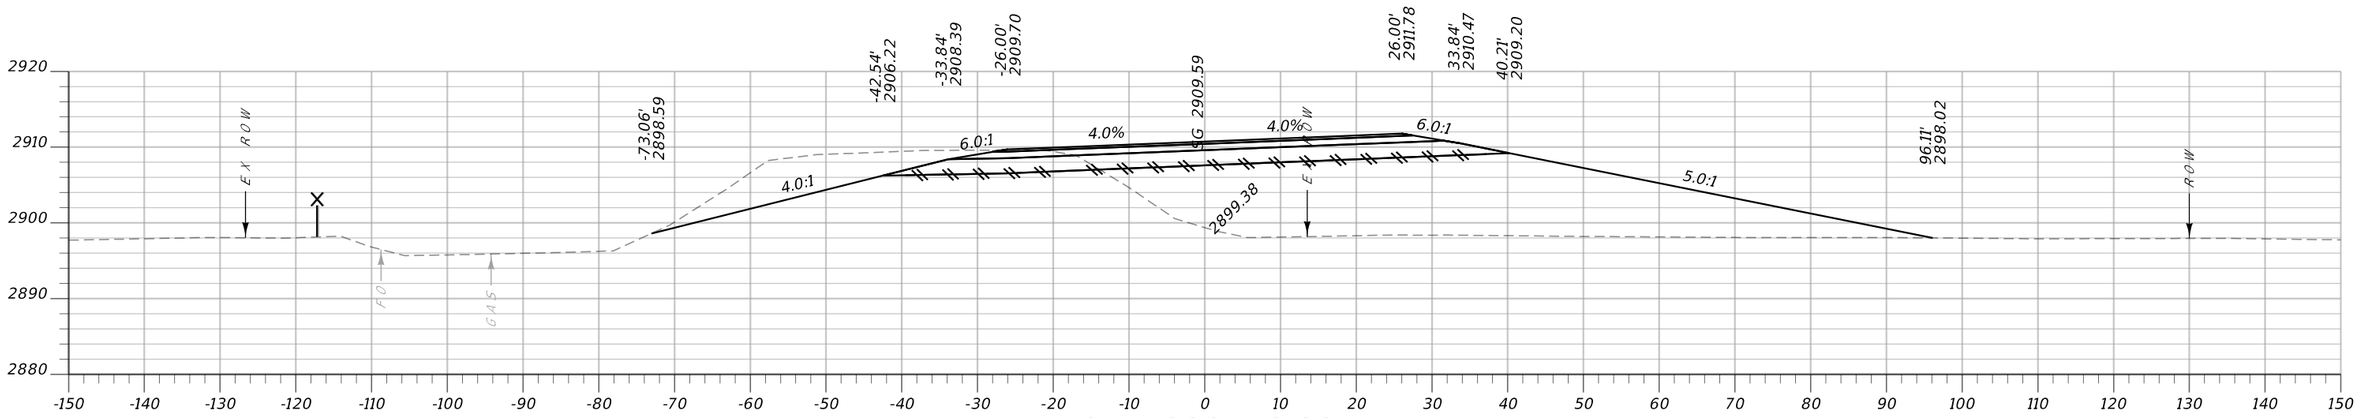


CA: 189.9 SF CV: 316 CY **Sta. 296+50.00** FV: 1314 CY FA: 774.2 SF


MONTANA Department of Transportation	...\6850000\rd\6850000RDLA02.dgn	DESIGNED BY			ROAD PLANS	FLATHEAD RIVER - 3 M NW BIGFORK	STPB-STPP-SSS 82-1(6)5
	4/16/2025	REVIEWED BY			FLATHEAD COUNTY	UPN 6850000	25
	2:06:56 PM bvanderloos	CHECKED BY					

Docusign Envelope ID: 430D2619-33DC-4D37-BEDC-0F2A7F6EEE89


Morrison Maierle

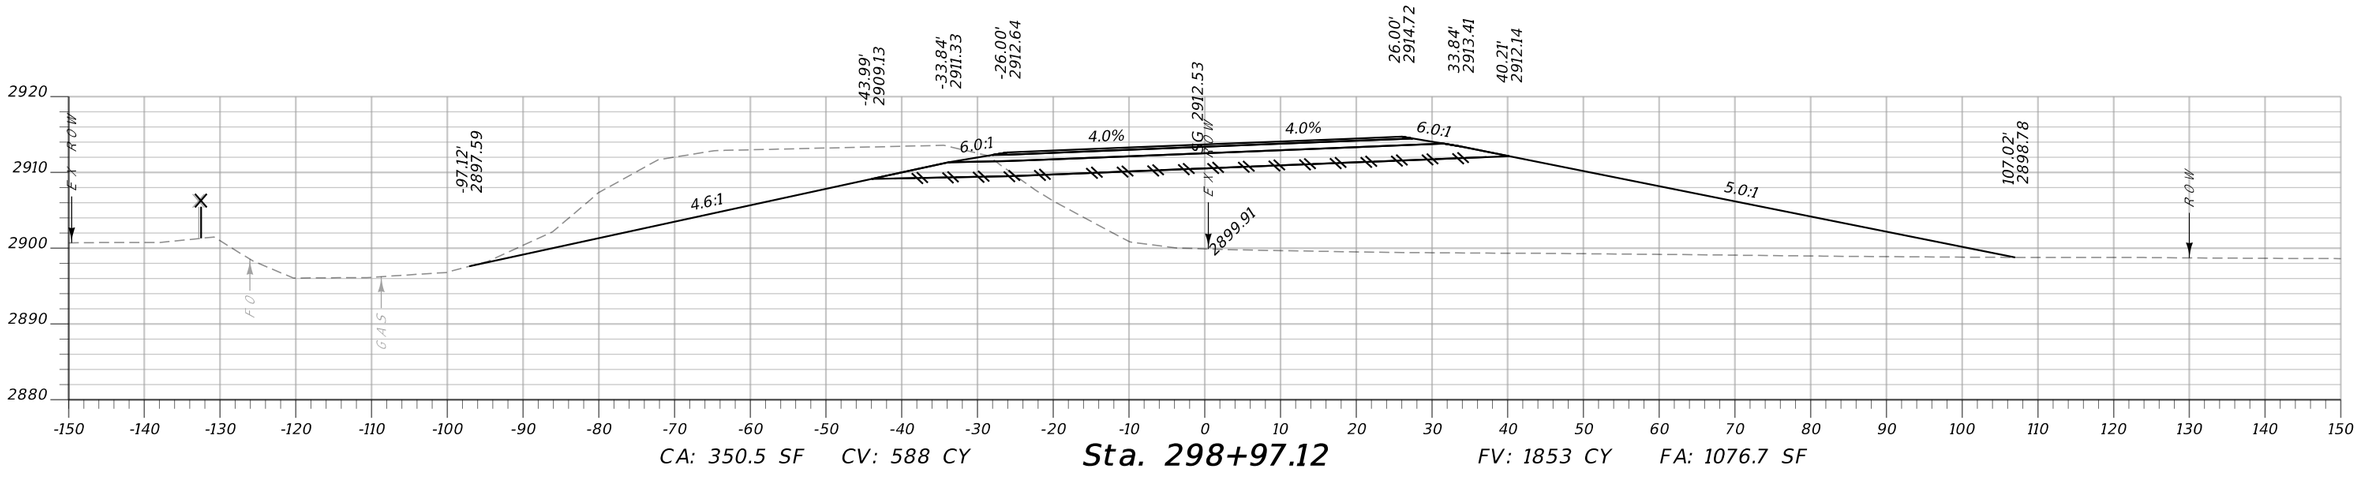

CA: 350.5 SF CV: 588 CY **Sta. 298+97.12** FV: 1853 CY FA: 1076.7 SF

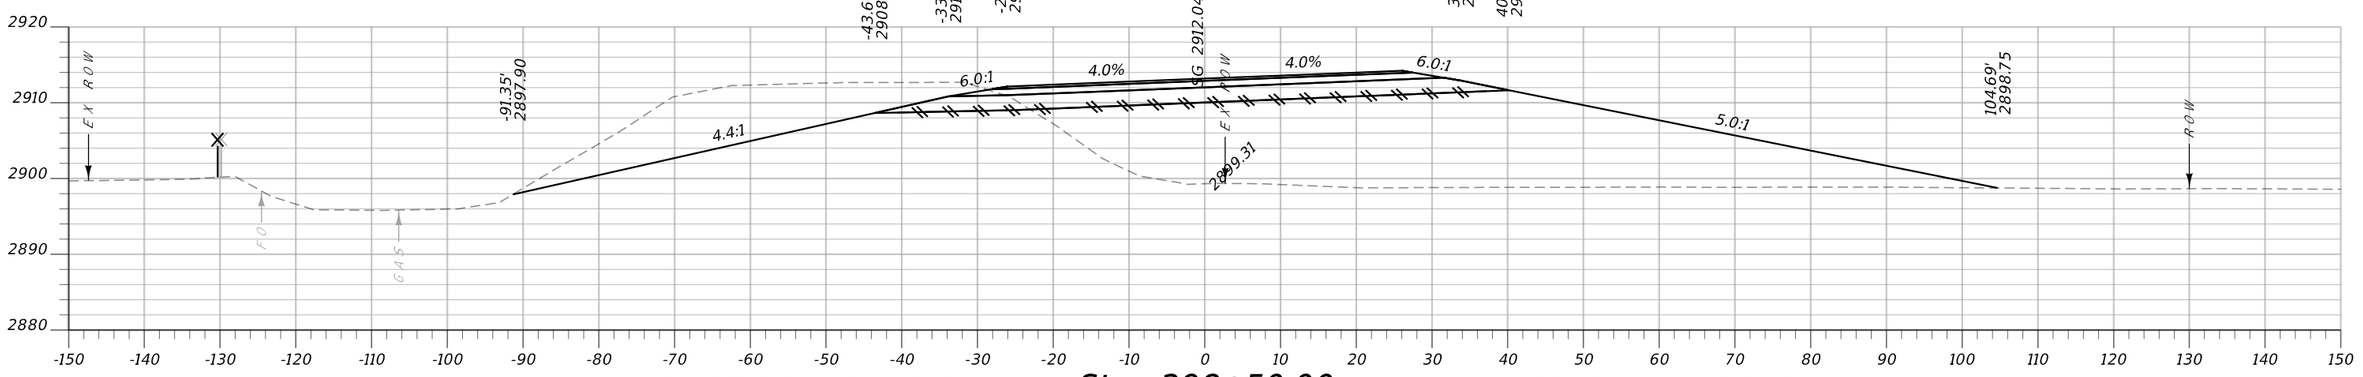

CA: 323.6 SF CV: 567 CY **Sta. 298+50.00** FV: 1885 CY FA: 1046.5 SF

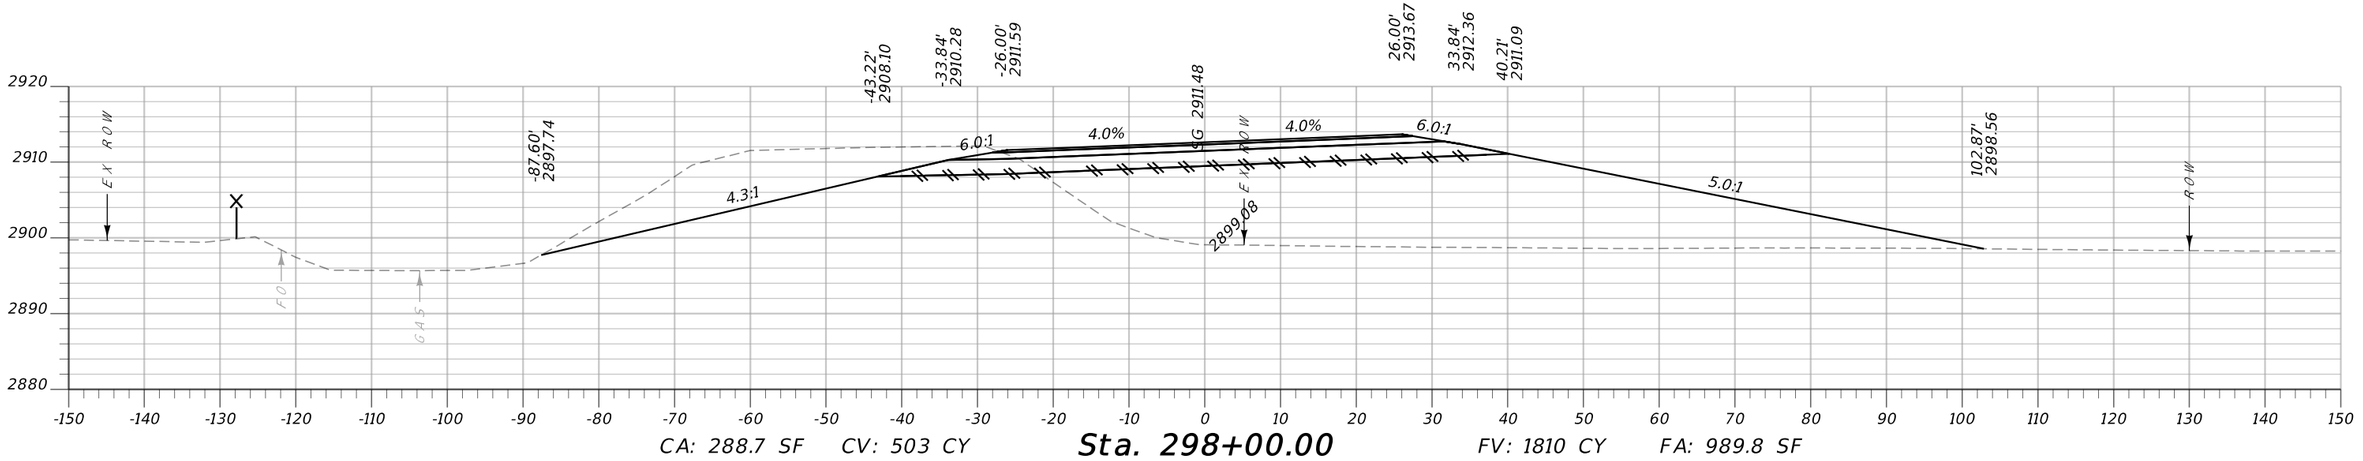


CA: 288.7 SF CV: 503 CY **Sta. 298+00.00** FV: 1810 CY FA: 989.8 SF

MONTANA Department of Transportation	...\6850000\rd\6850000RDLA02.dgn	DESIGNED BY			ROAD PLANS	FLATHEAD RIVER - 3 M NW BIGFORK	STPB-STPP-SSS 82-1(6)5
	4/16/2025	REVIEWED BY			FLATHEAD COUNTY	UPN 6850000	26
	2:06:58 PM bvanderloos	CHECKED BY					


Docusign Envelope ID: 430D2619-33DC-4D37-BEDC-0F2A7F6EEE89

AWARD COPY


Morrison Maierle

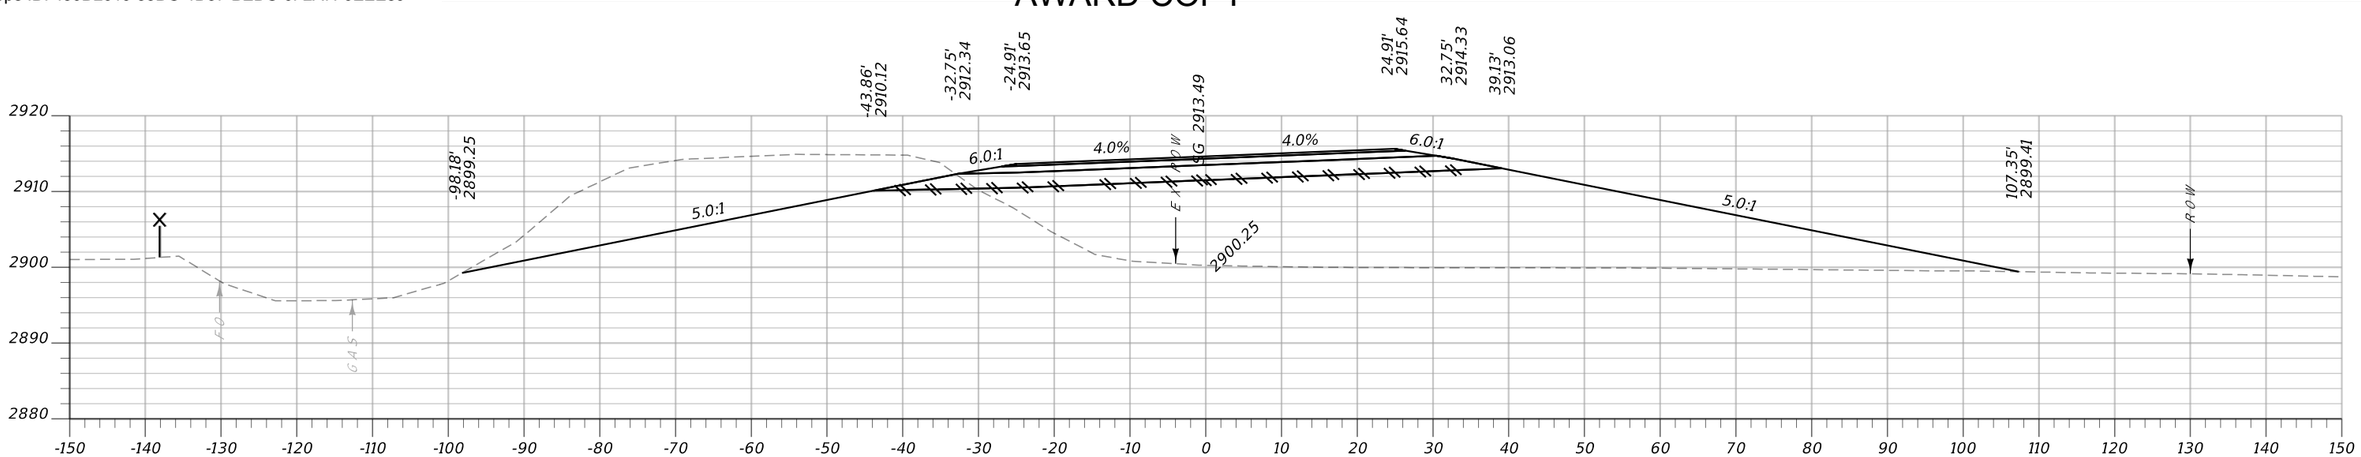

CA: 401.3 SF CV: 735 CY **Sta. 300+00.00** FV: 2088 CY FA: 1147.8 SF

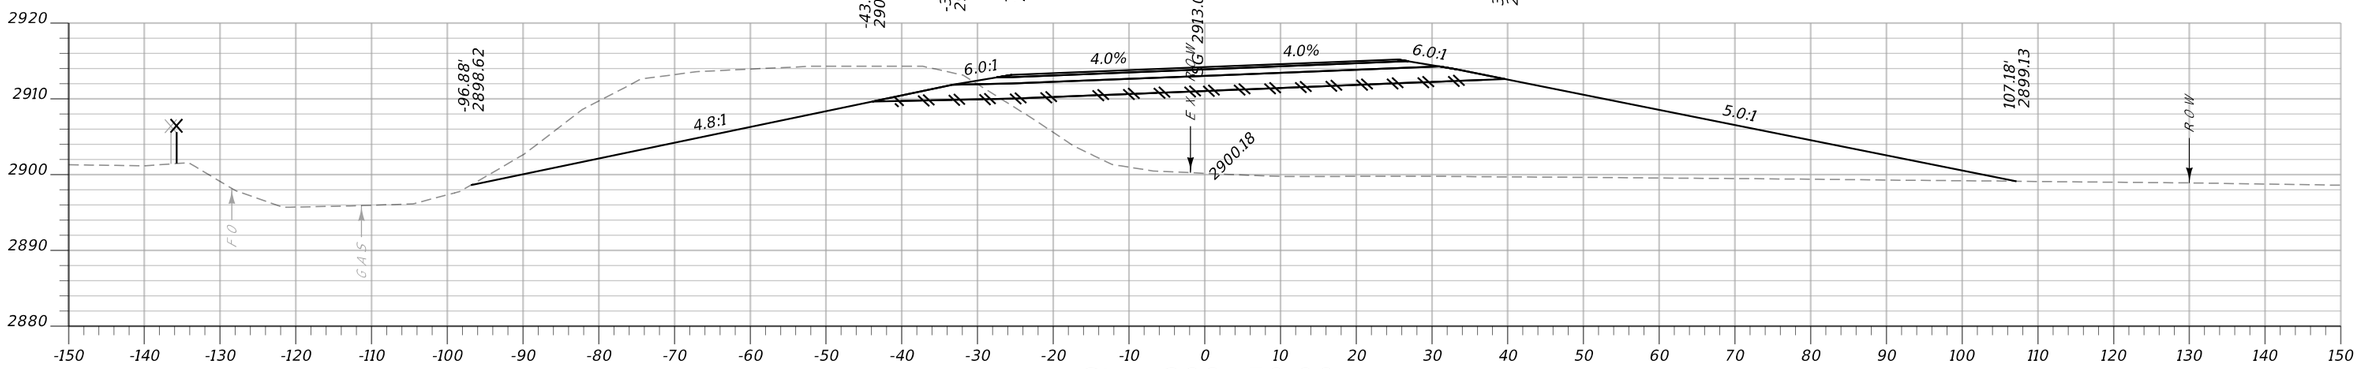

CA: 392.8 SF CV: 690 CY **Sta. 299+50.00** FV: 2022 CY FA: 1107.6 SF

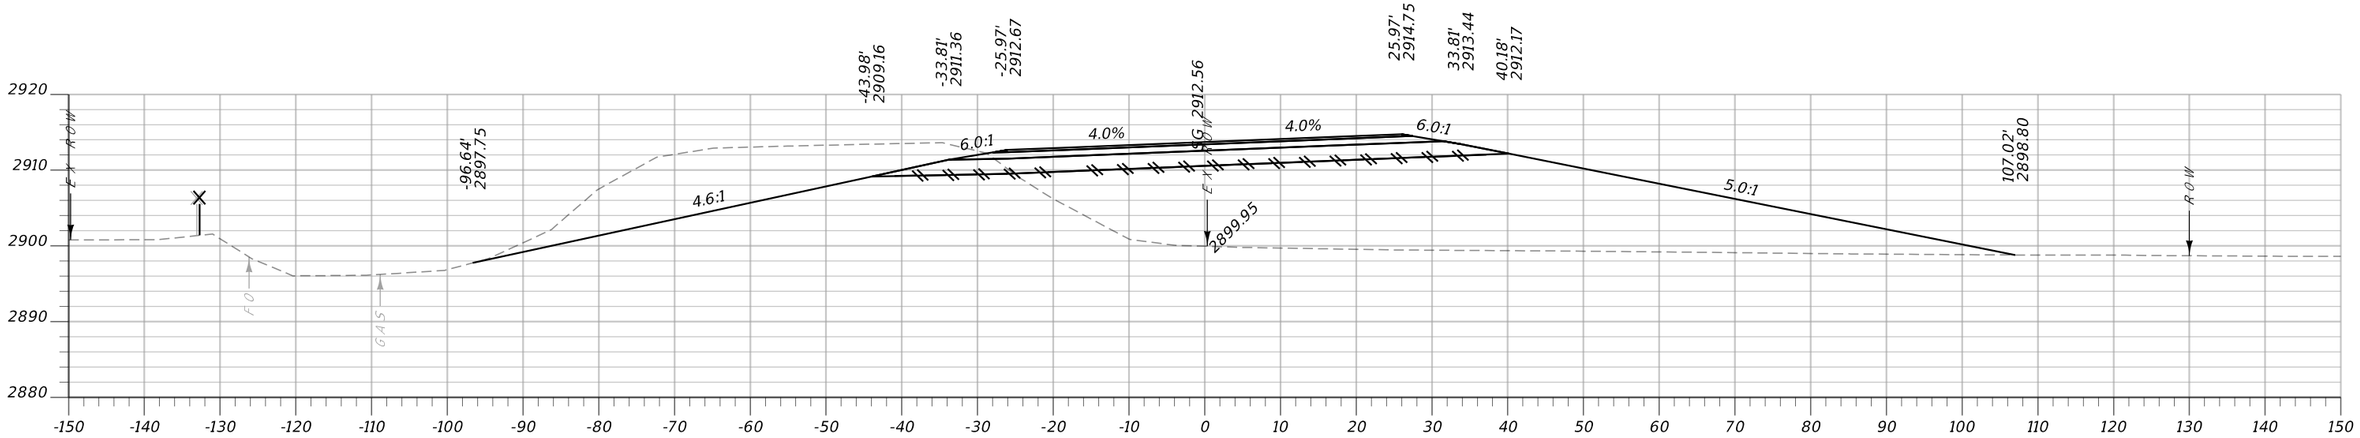


CA: 352.6 SF CV: 38 CY **Sta. 299+00.00** FV: 115 CY FA: 1076.5 SF


MONTANA Department of Transportation	...\6850000\rd\6850000RDLA02.dgn	DESIGNED BY			ROAD PLANS	FLATHEAD RIVER - 3 M NW BIGFORK	STPB-STPP-SSS 82-1(6)5
	4/16/2025	REVIEWED BY			FLATHEAD COUNTY	UPN 6850000	27
	2:07:00 PM bvanderloos	CHECKED BY					

Docusign Envelope ID: 430D2619-33DC-4D37-BEDC-0F2A7F6EEE89


Morrison Maierle

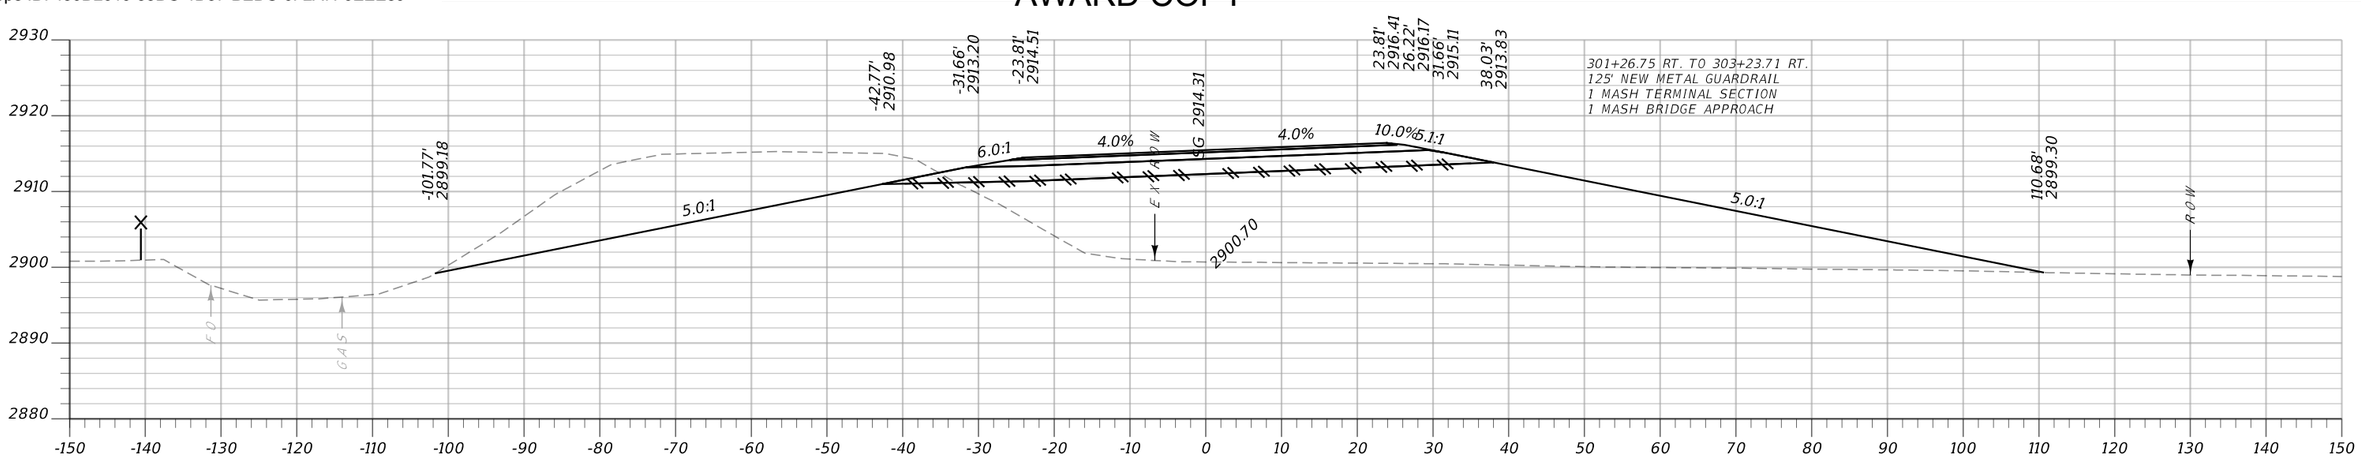

CA: 411.8 SF CV: 58 CY **Sta. 301+03.80** FV: 172 CY FA: 1221.7 SF

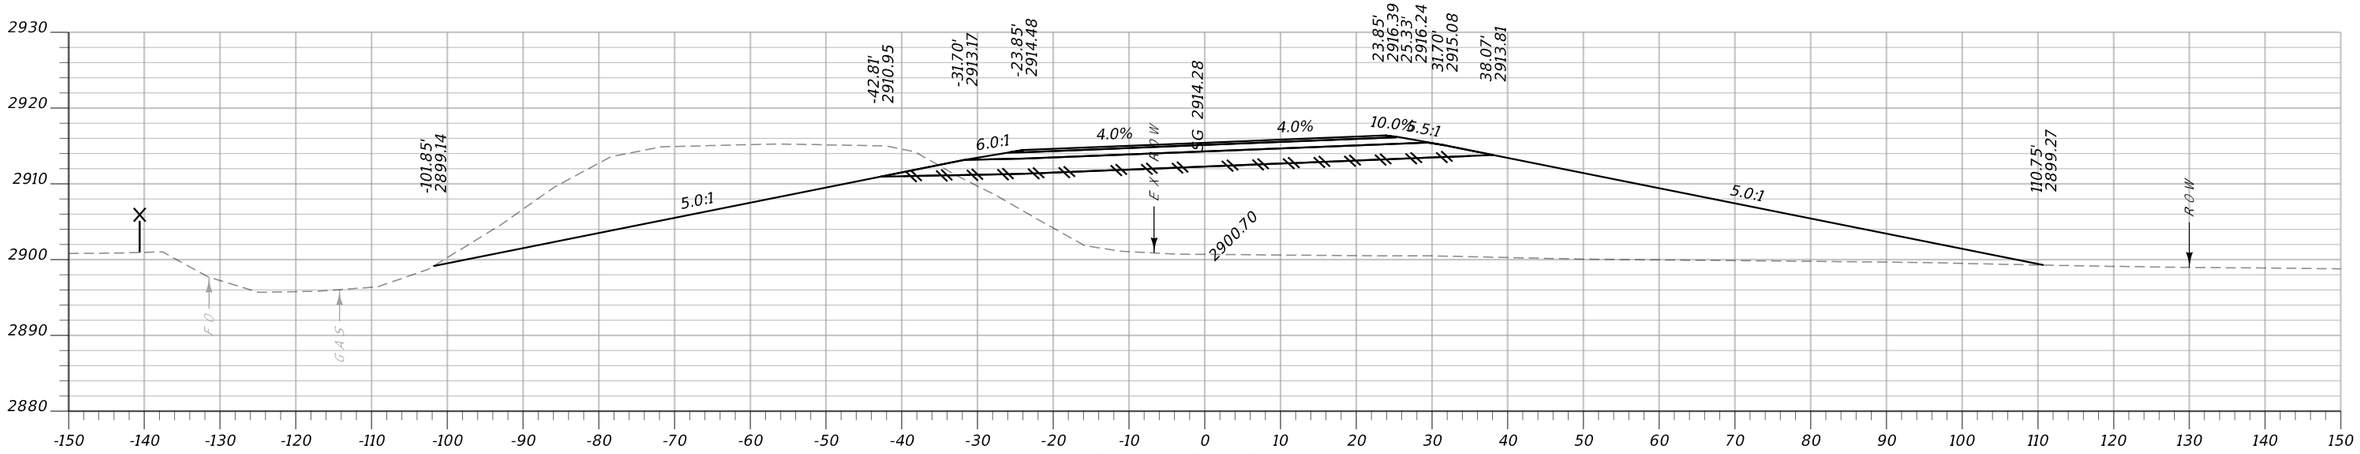

CA: 412.8 SF CV: 764 CY **Sta. 301+00.00** FV: 2205 CY FA: 1218.7 SF

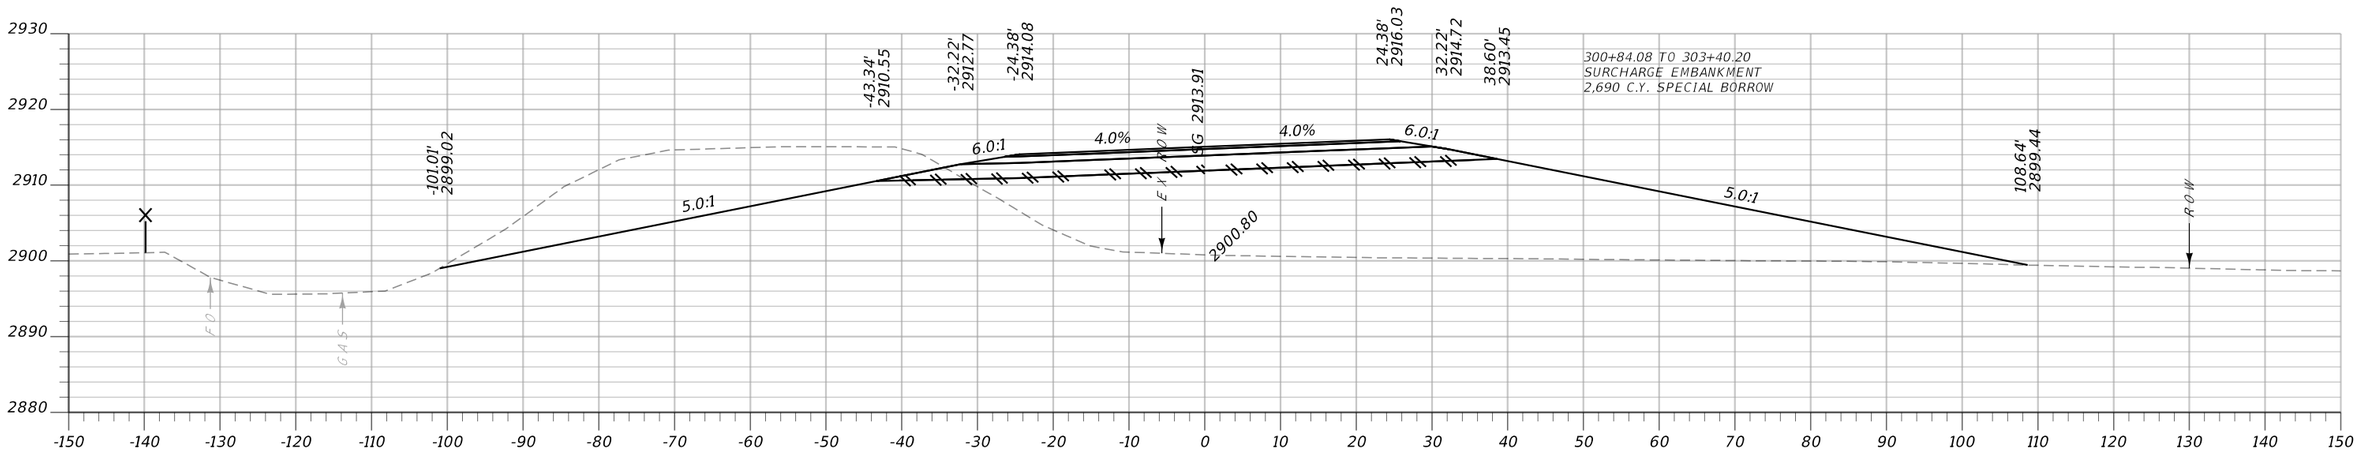


CA: 412.1 SF CV: 753 CY **Sta. 300+50.00** FV: 2139 CY FA: 1162.2 SF

MONTANA Department of Transportation	...\6850000\rd\6850000RDLA02.dgn	DESIGNED BY		ROAD PLANS		FLATHEAD RIVER - 3 M NW BIGFORK	STPB-STPP-SSS 82-1(6)5
	4/16/2025	REVIEWED BY		FLATHEAD COUNTY		UPN 6850000	28
	2:07:01 PM bvanderloos	CHECKED BY					


Docusign Envelope ID: 430D2619-33DC-4D37-BEDC-0F2A7F6EEE89

AWARD COPY


Morrison Maierle

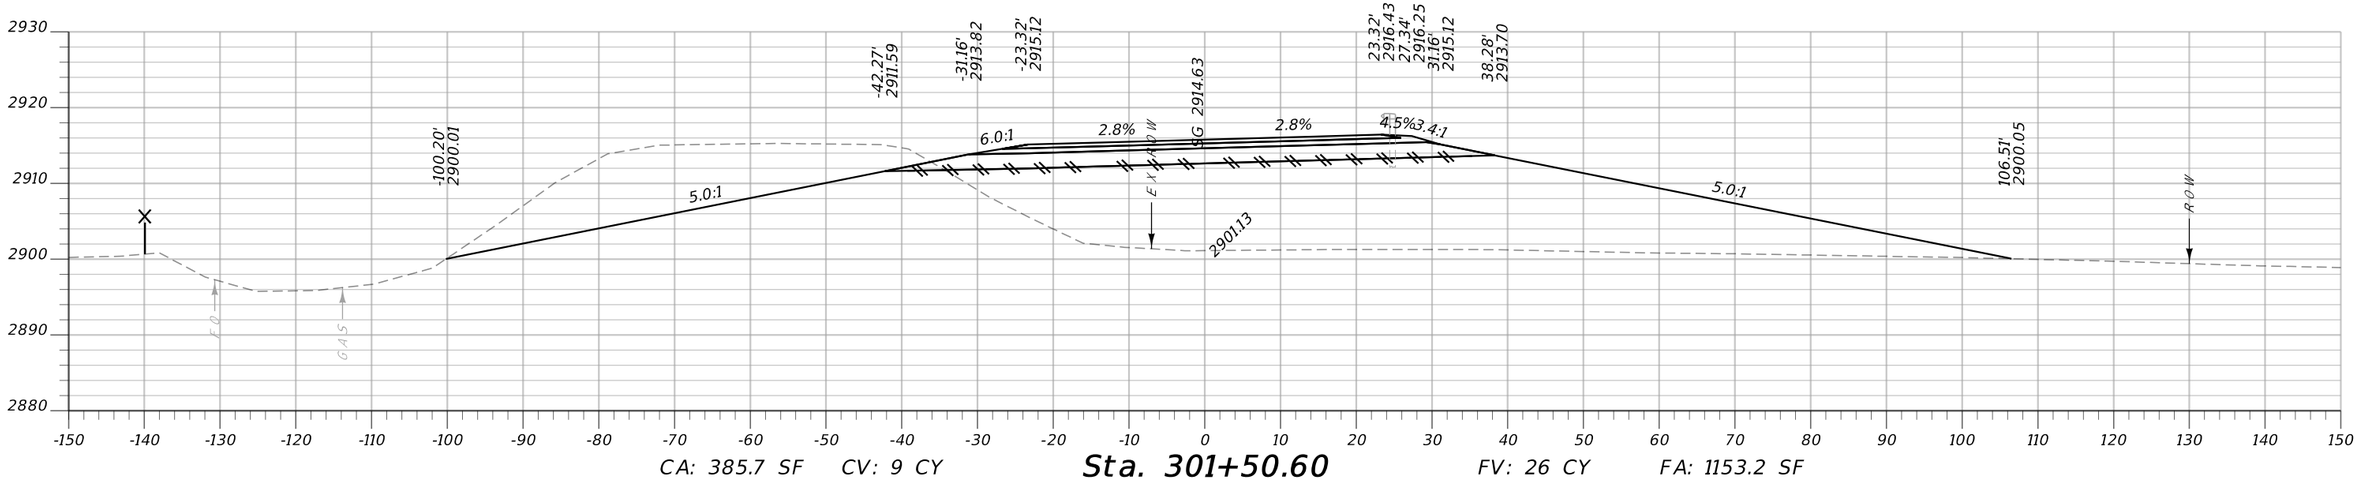

CA: 385.7 SF CV: 9 CY **Sta. 301+50.60** FV: 26 CY FA: 1153.2 SF

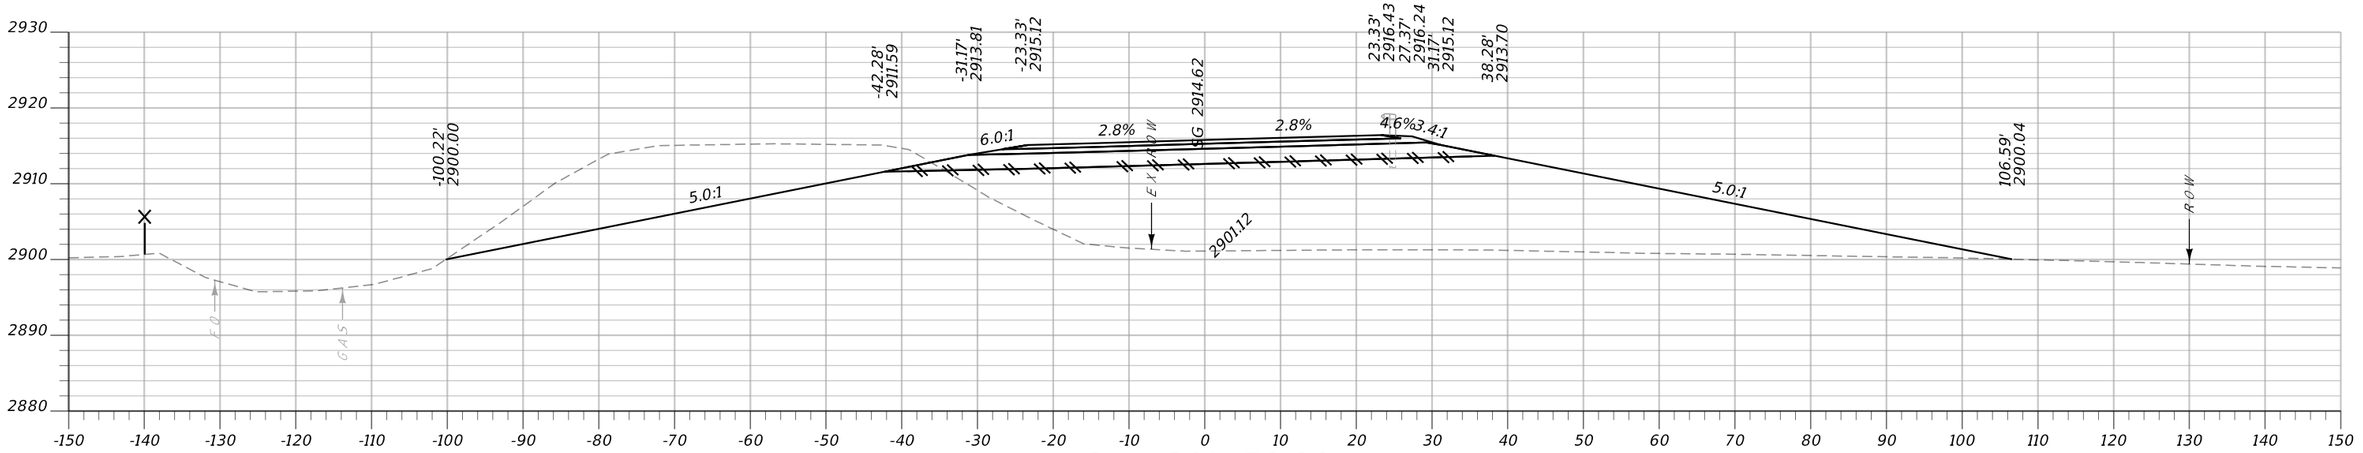

CA: 386.0 SF CV: 112 CY **Sta. 301+50.00** FV: 336 CY FA: 1154.3 SF

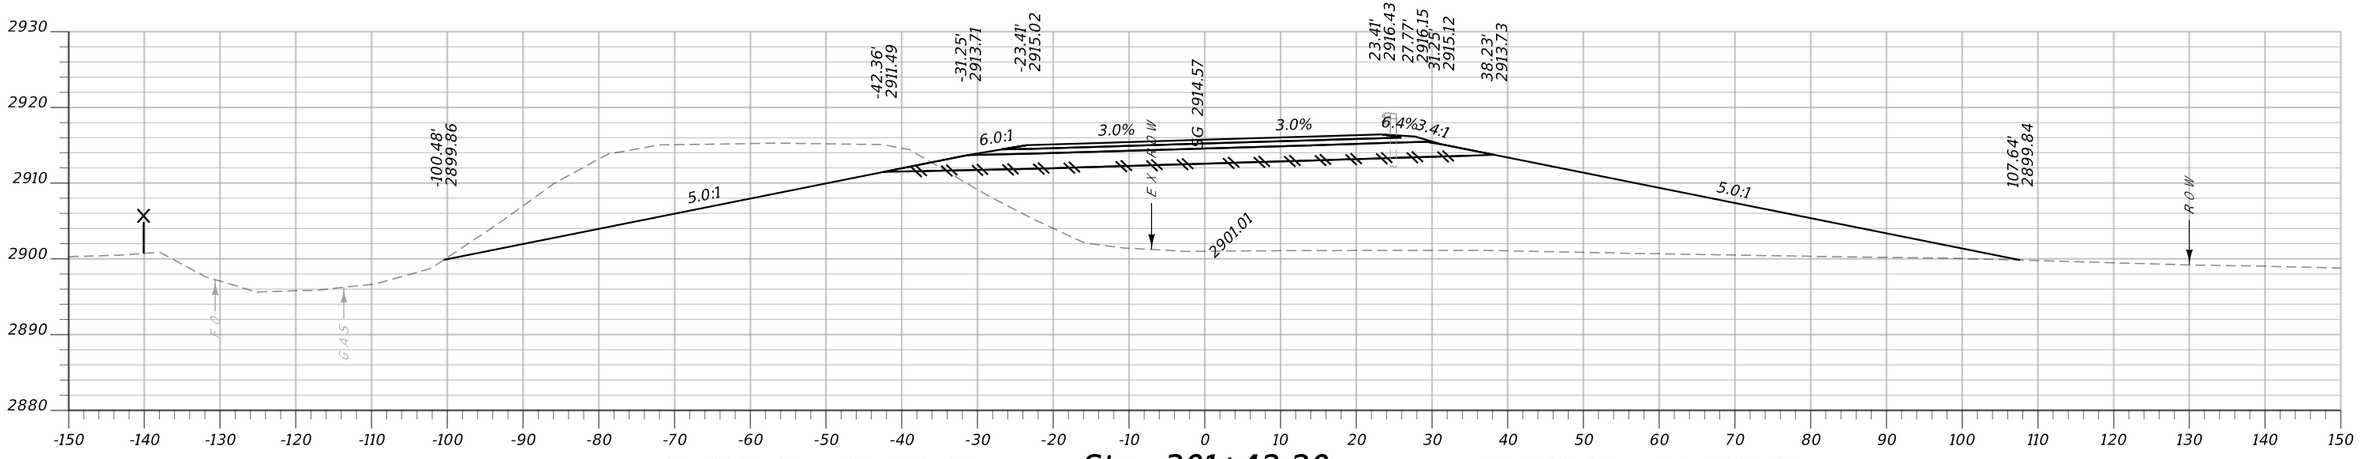


CA: 390.1 SF CV: 570 CY **Sta. 301+42.20** FV: 1700 CY FA: 1169.1 SF

MONTANA
Department of Transportation


...\6850000\rd\6850000RDLA02.dgn	DESIGNED BY			ROAD PLANS	FLATHEAD RIVER - 3 M NW BIGFORK	STPB-STPP-SSS 82-1(6)5
4/16/2025	REVIEWED BY					
2:07:03 PM bvanderloos	CHECKED BY			FLATHEAD COUNTY	UPN 6850000	29

Docusign Envelope ID: 430D2619-33DC-4D37-BEDC-0F2A7F6EEE89


Morrison Maierle

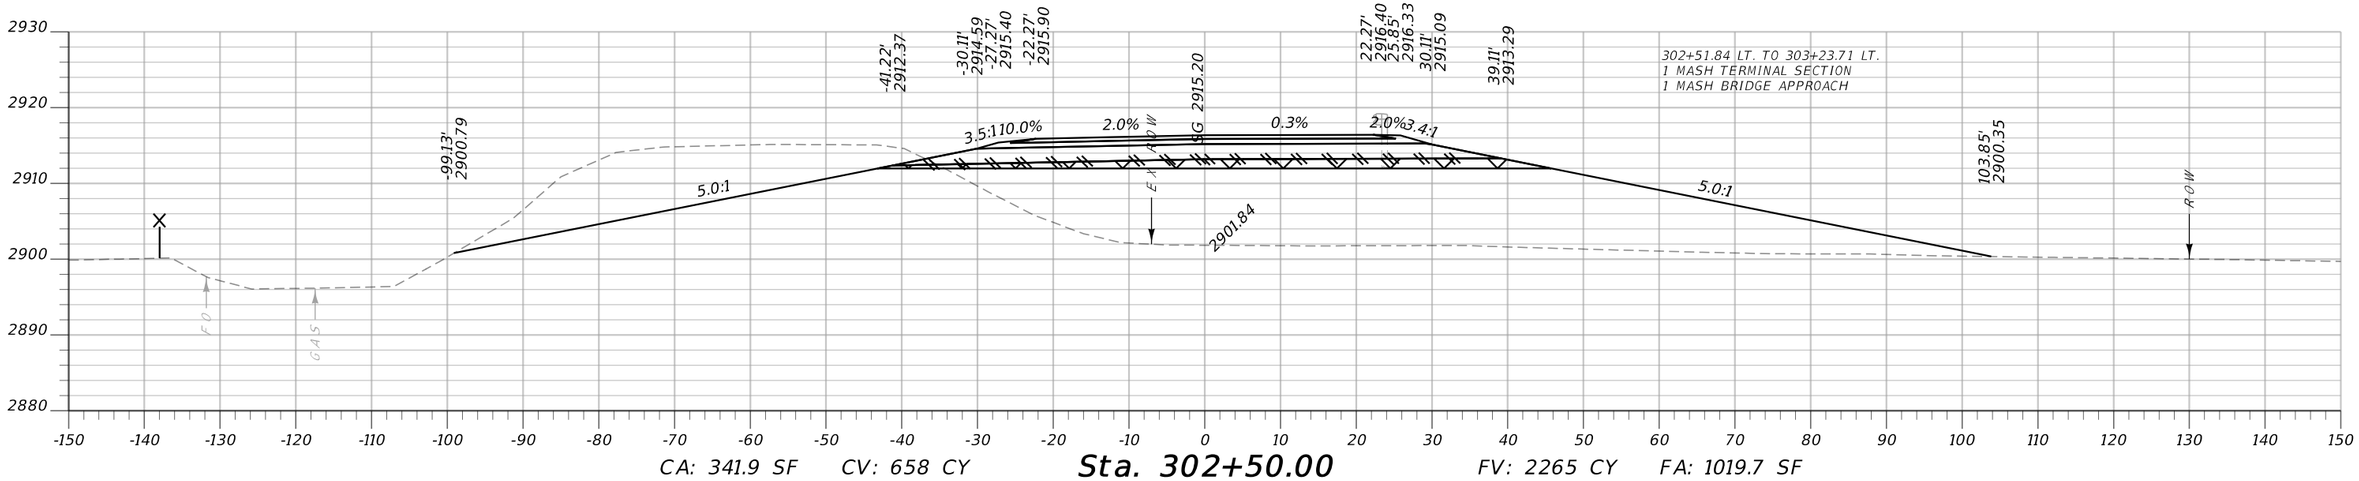

CA: 341.9 SF CV: 658 CY **Sta. 302+50.00** FV: 2265 CY FA: 1019.7 SF

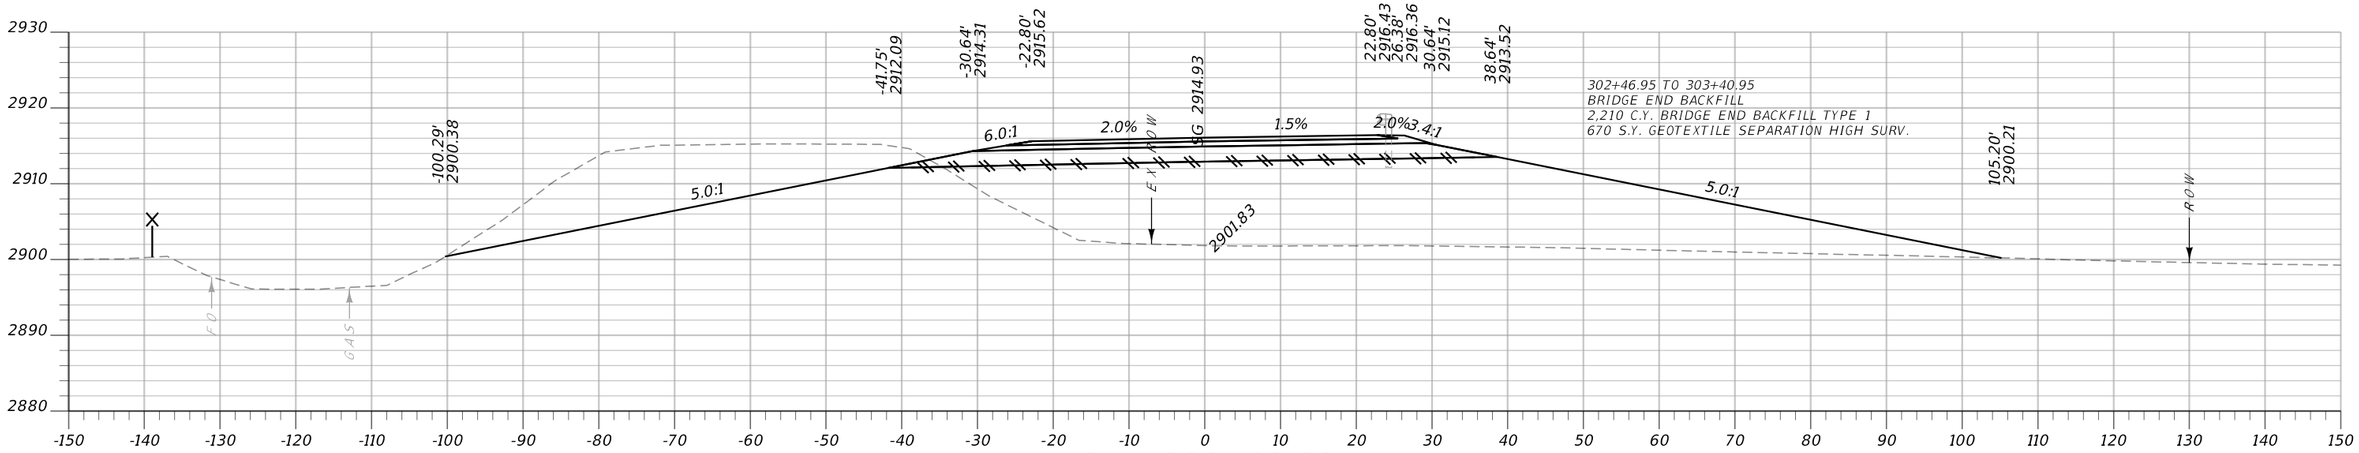

CA: 368.8 SF CV: 249 CY **Sta. 302+00.00** FV: 749 CY FA: 1107.4 SF

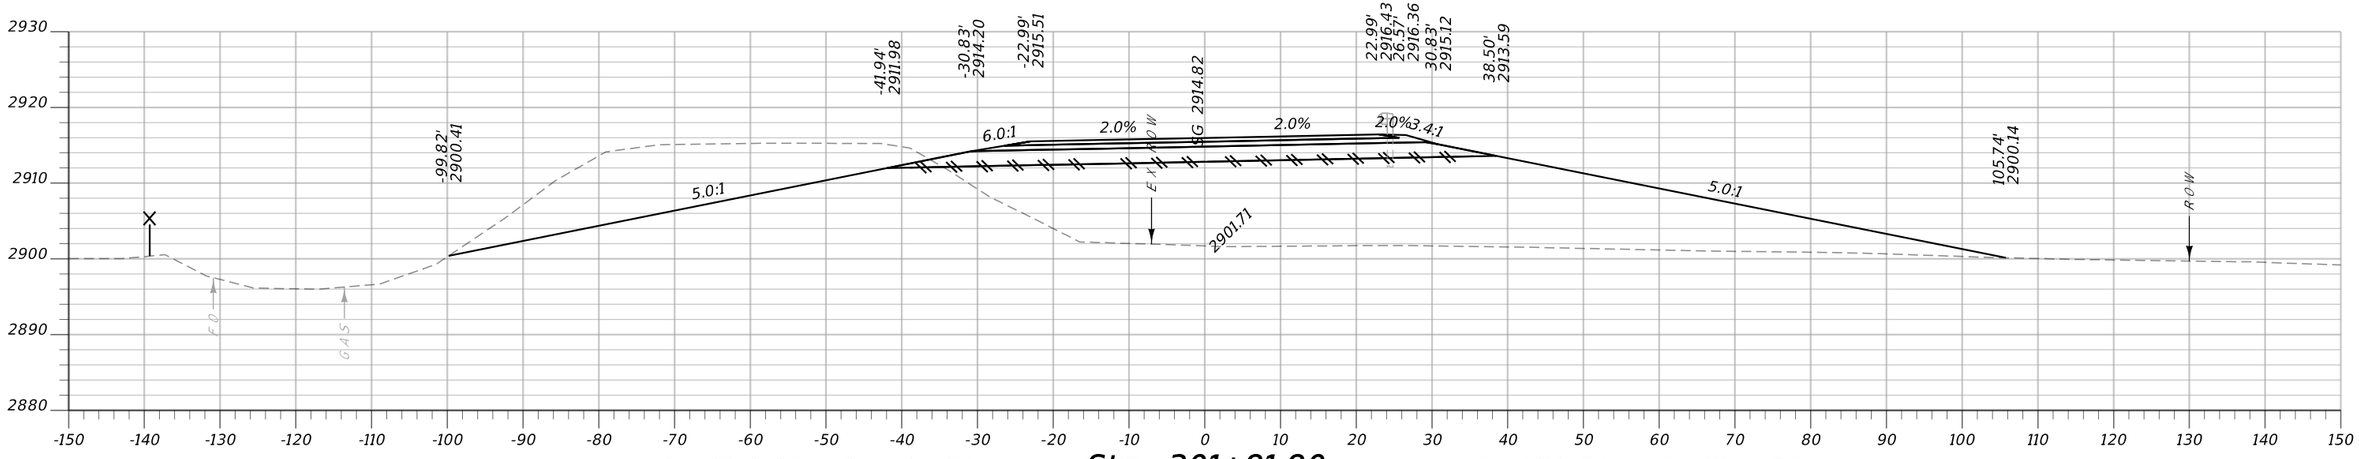


CA: 371.3 SF CV: 437 CY **Sta. 301+81.80** FV: 1310 CY FA: 1114.4 SF

MONTANA Department of Transportation	...\6850000\rd\6850000RDLAY01.dgn	DESIGNED BY		ROAD PLANS	FLATHEAD RIVER - 3 M NW BIGFORK	STPB-STPP-SSS 82-1(6)5
	4/16/2025	REVIEWED BY				
	2:07:04 PM bvanderloos	CHECKED BY		FLATHEAD COUNTY	UPN 6850000	30


Docusign Envelope ID: 430D2619-33DC-4D37-BEDC-0F2A7F6EEE89

AWARD COPY

Morrison Maierle

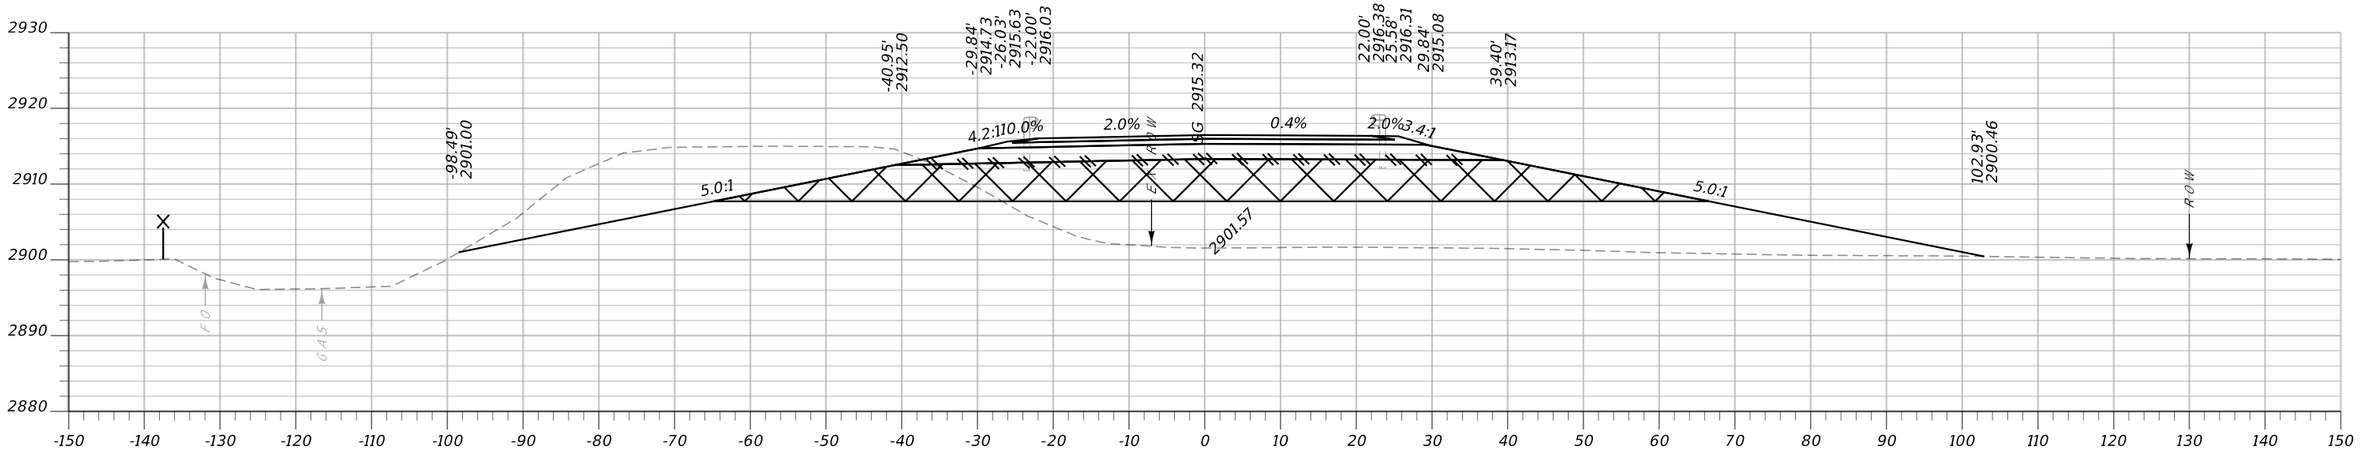

CA: 425.5 SF CV: 227 CY **Sta. 302+75.40** FV: 520 CY FA: 668.7 SF

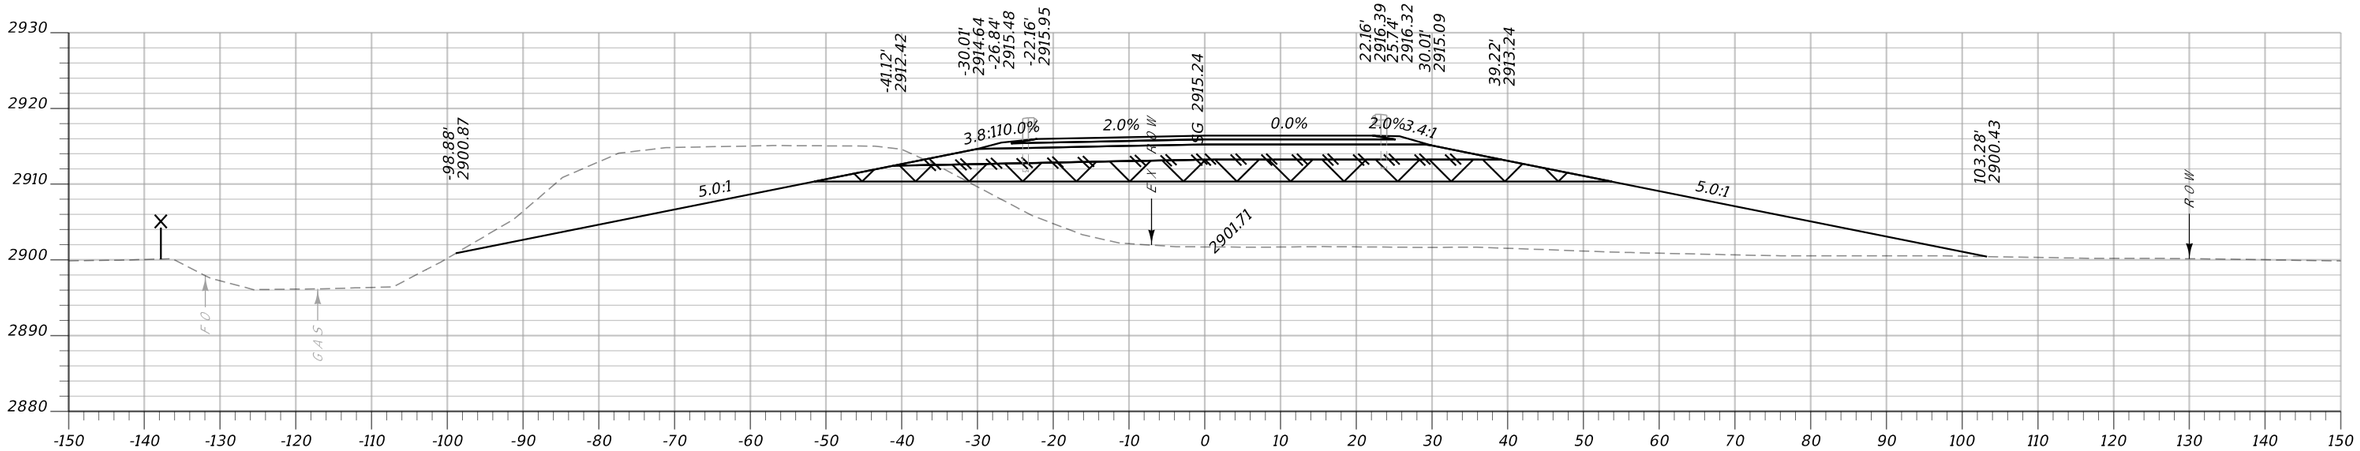


CA: 359.9 SF CV: 127 CY **Sta. 302+59.80** FV: 400 CY FA: 895.2 SF

MONTANA Department of Transportation	...\6850000\rd\6850000RDLAY02.dgn	DESIGNED BY			ROAD PLANS	FLATHEAD RIVER - 3 M NW BIGFORK	STPB-STPP-SSS 82-1(6)5
	4/16/2025	REVIEWED BY					
	2:07:06 PM bvanderloos	CHECKED BY			FLATHEAD COUNTY	UPN 6850000	31

Docusign Envelope ID: 430D2619-33DC-4D37-BEDC-0F2A7F6EEE89

Morrison Maierle

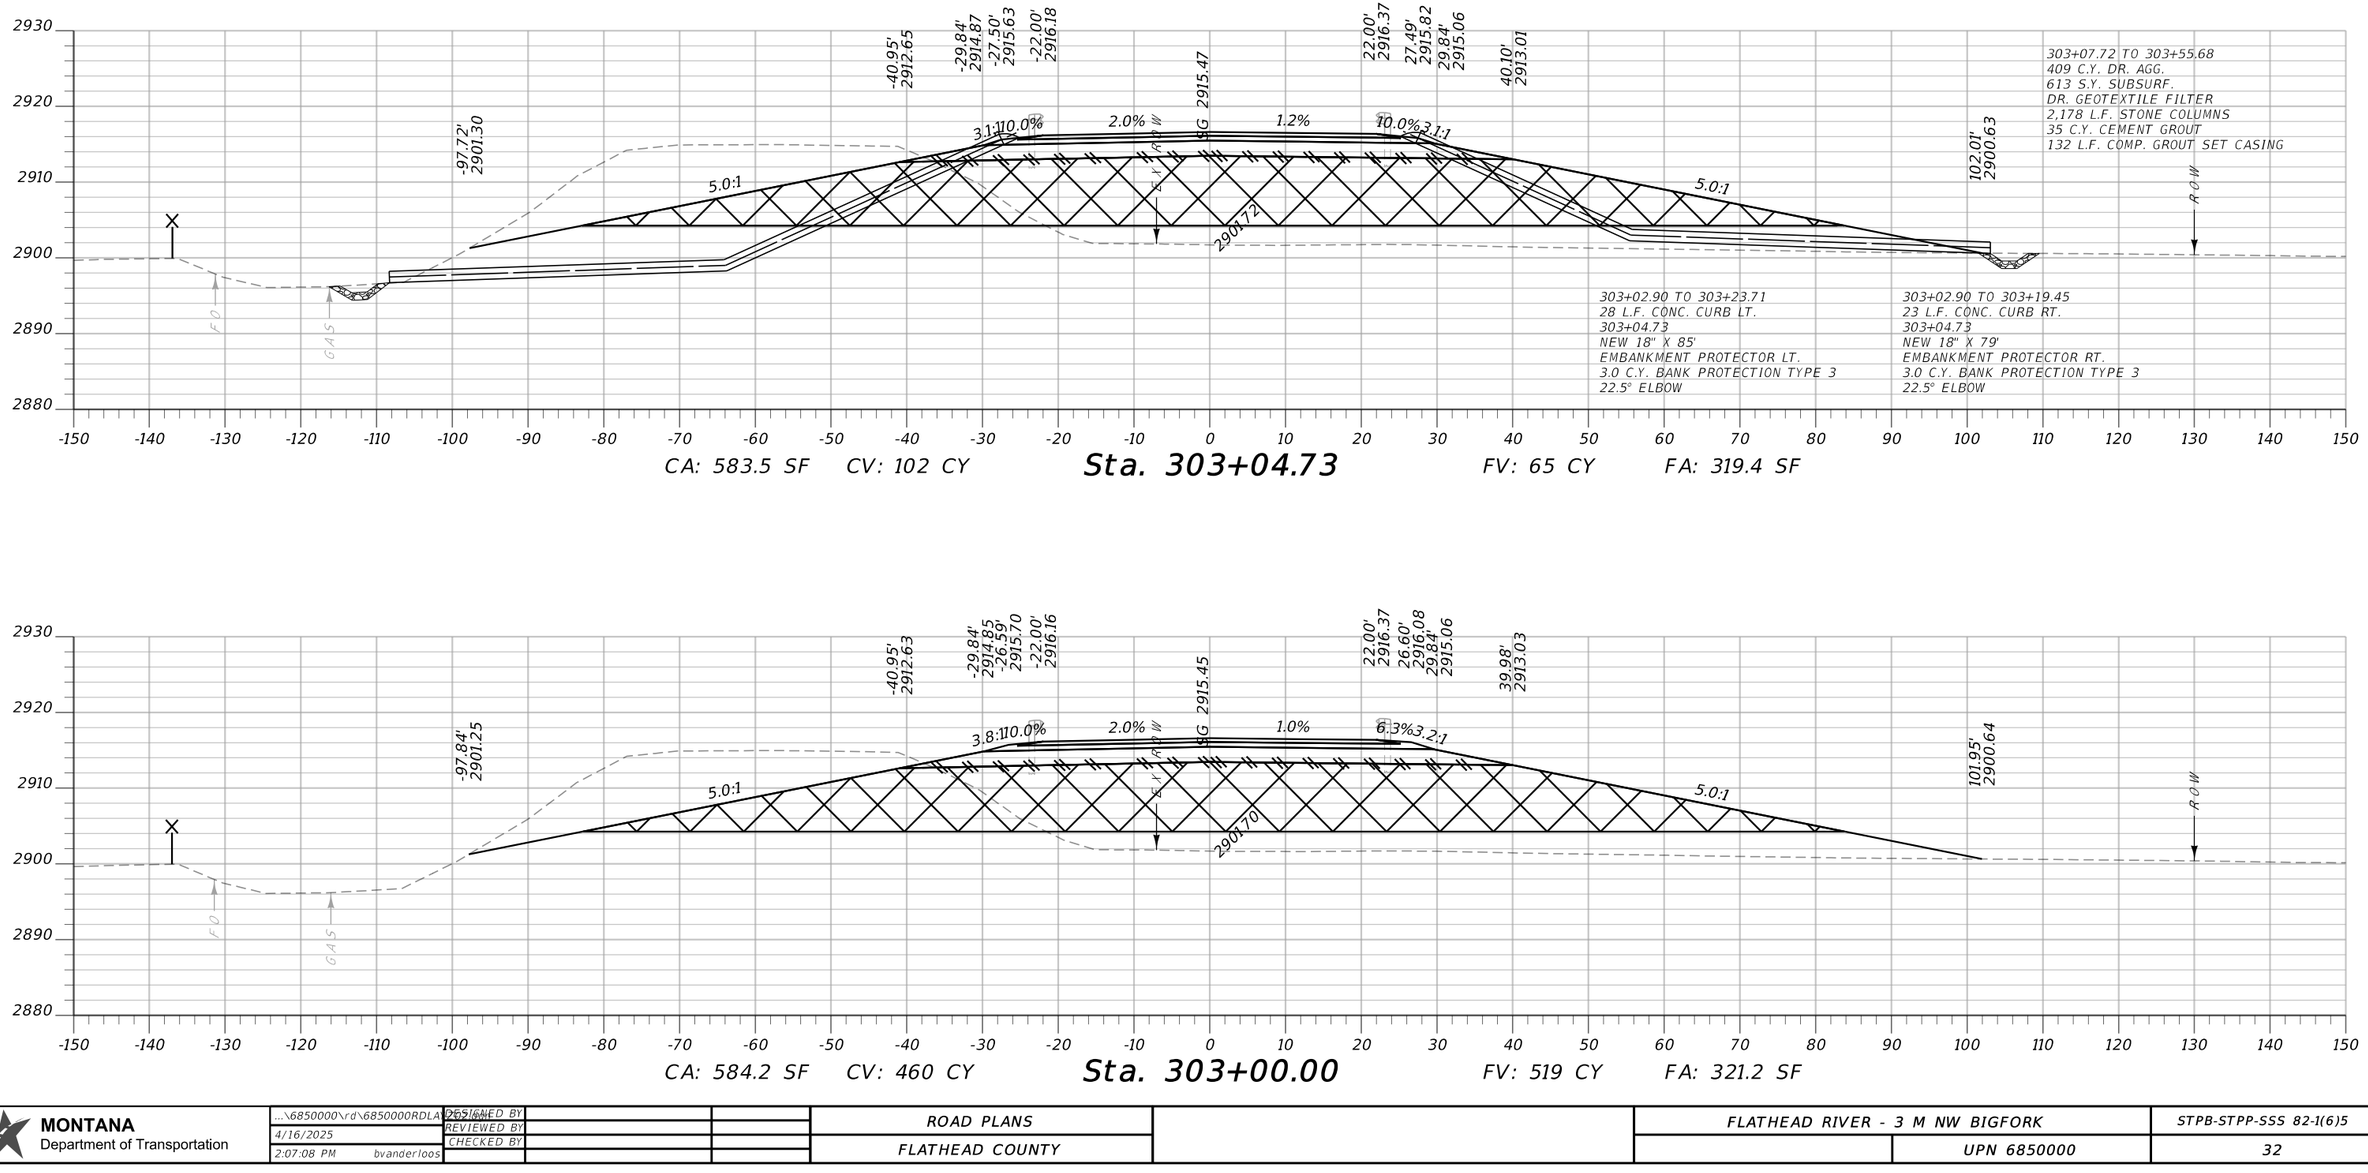


CA: 583.5 SF CV: 102 CY **Sta. 303+04.73** FV: 65 CY FA: 319.4 SF

CA: 584.2 SF CV: 460 CY **Sta. 303+00.00** FV: 519 CY FA: 321.2 SF


MONTANA Department of Transportation	...\6850000\rd\6850000RDLAY02.DGN	DESIGNED BY		ROAD PLANS	FLATHEAD RIVER - 3 M NW BIGFORK	STPB-STPP-SSS 82-1(6)5
	4/16/2025	REVIEWED BY				
	2:07:08 PM bvanderloos	CHECKED BY		FLATHEAD COUNTY	UPN 6850000	32

Docusign Envelope ID: 430D2619-33DC-4D37-BEDC-0F2A7F6EEE89

Morrison Maierle

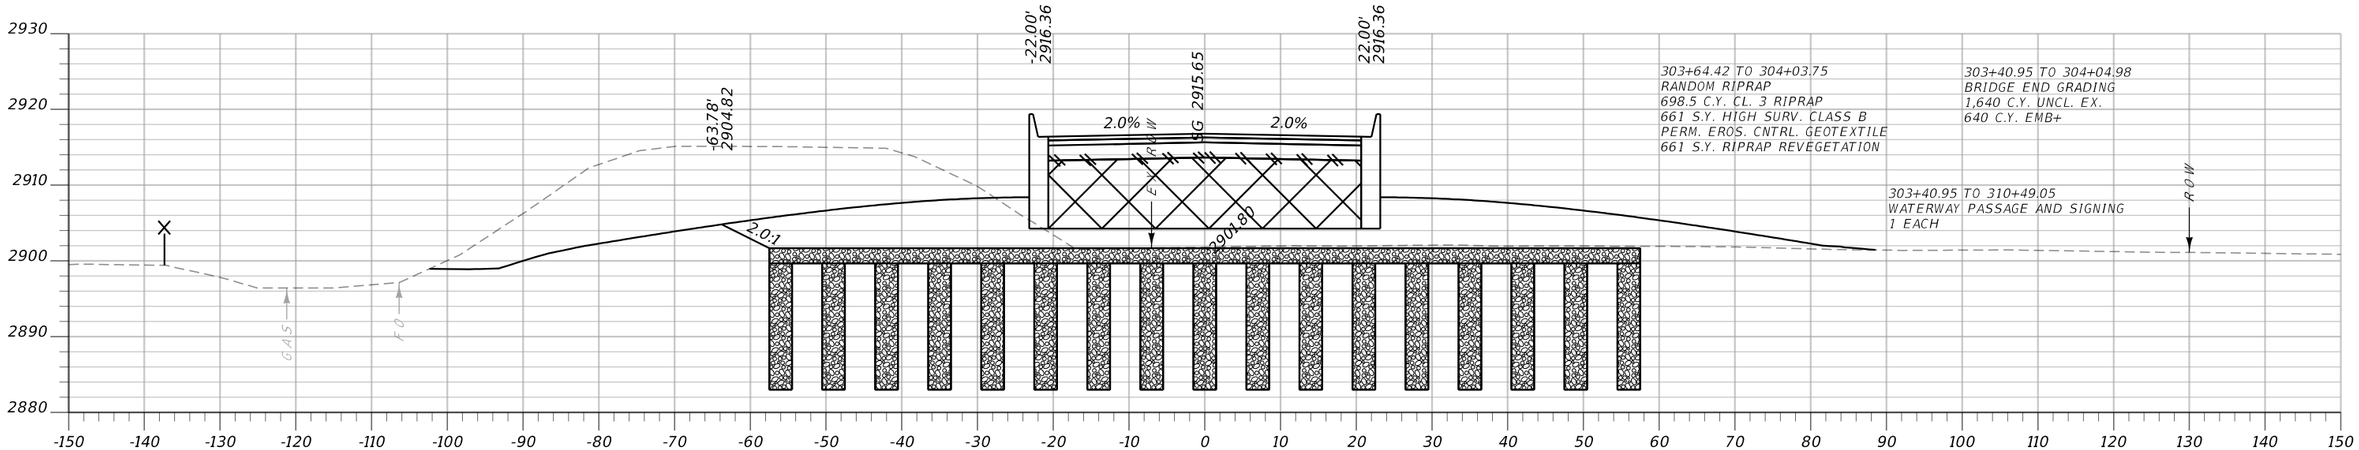

CA: 765.6 SF CV: 87 CY **Sta. 303+40.95** FV: 85 CY FA: 563.6 SF

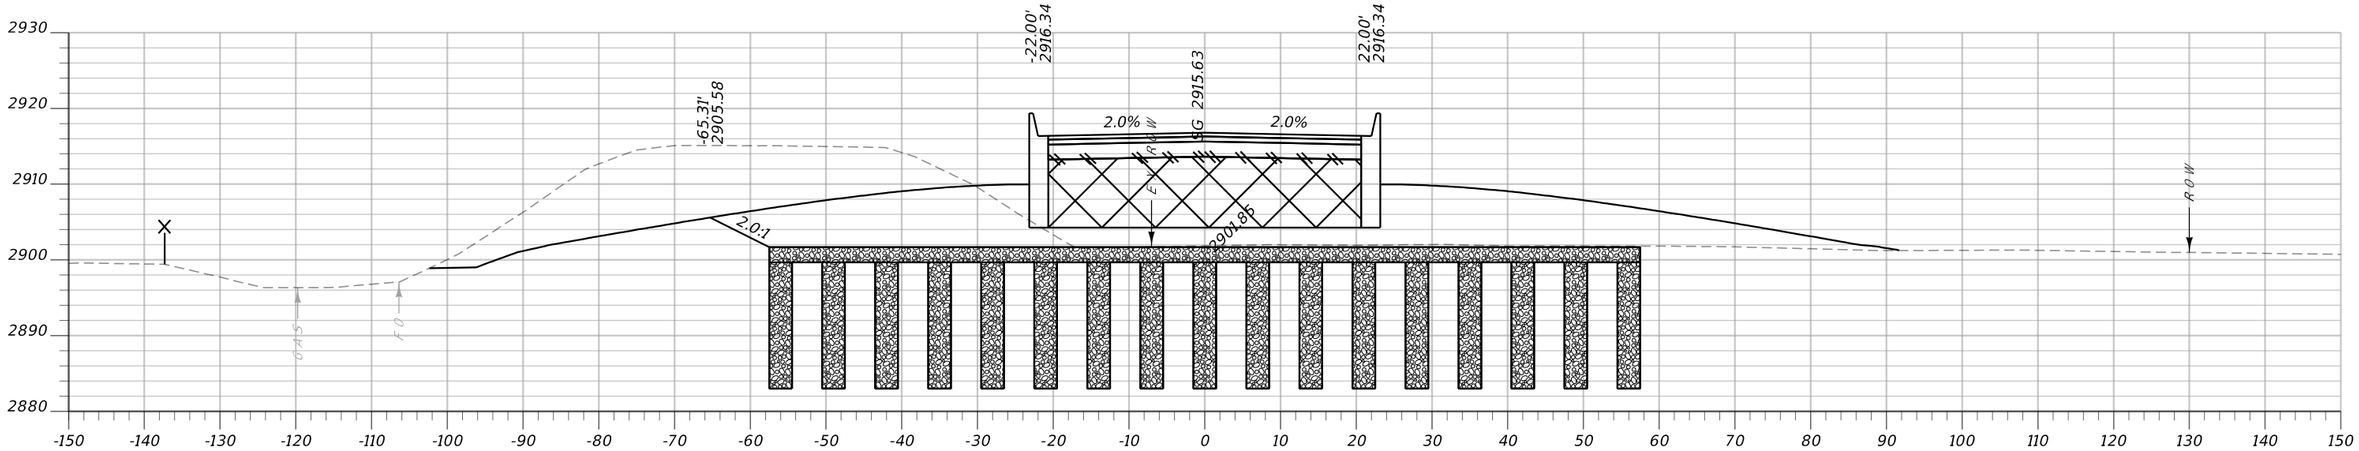


CA: 732.3 SF CV: 806 CY **Sta. 303+37.80** FV: 716 CY FA: 697.9 SF

MONTANA Department of Transportation	...\6850000\rd\6850000RDLAY02.DWG	DESIGNED BY		ROAD PLANS		FLATHEAD RIVER - 3 M NW BIGFORK	STPB-STPP-SSS 82-1(6)5
	4/16/2025	REVIEWED BY					
	2:07:09 PM bvanderloos	CHECKED BY		FLATHEAD COUNTY		UPN 6850000	33


Docusign Envelope ID: 430D2619-33DC-4D37-BEDC-0F2A7F6EEE89

AWARD COPY

Morrison Maierle

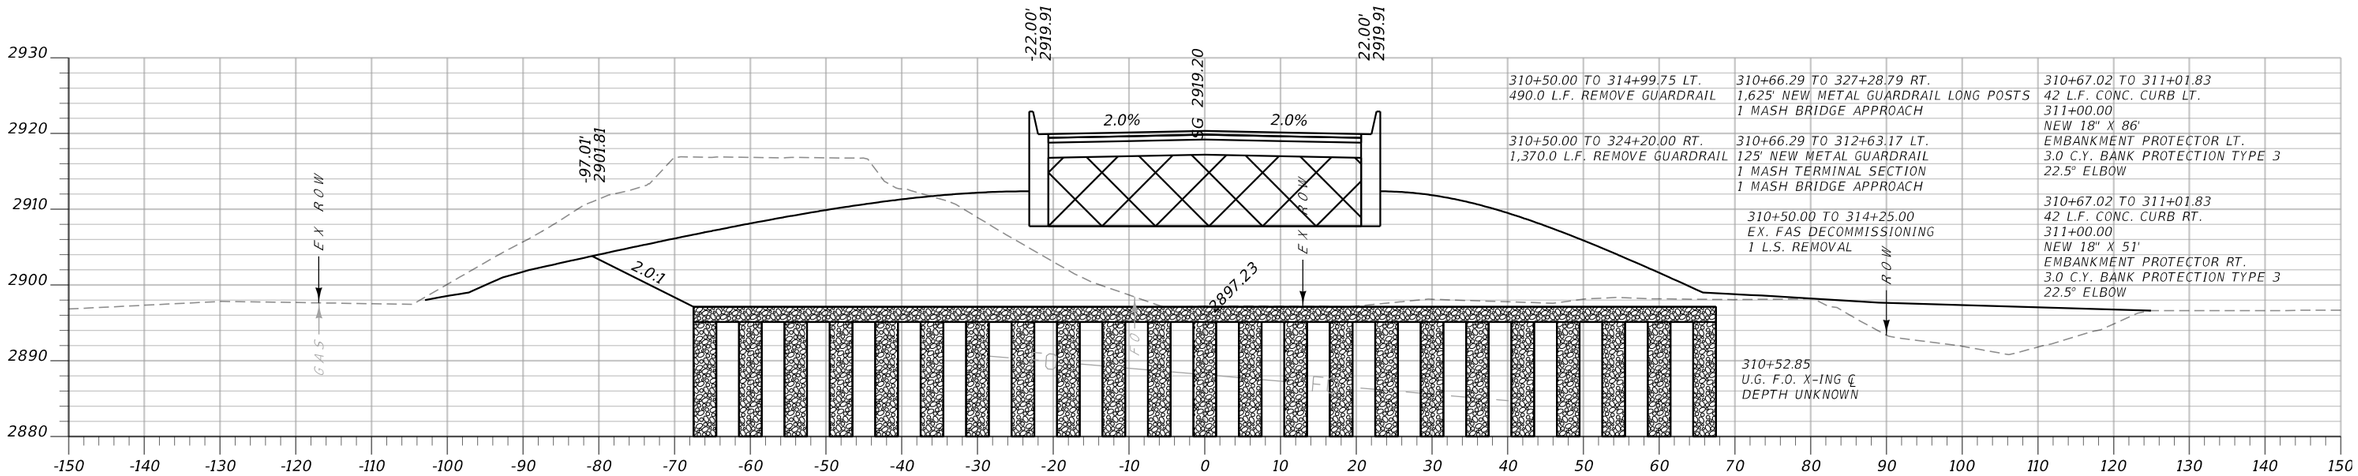

CA: 1059.2 SF CV: 37 CY **Sta. 310+50.00** FV: 0 CY FA: 0 SF

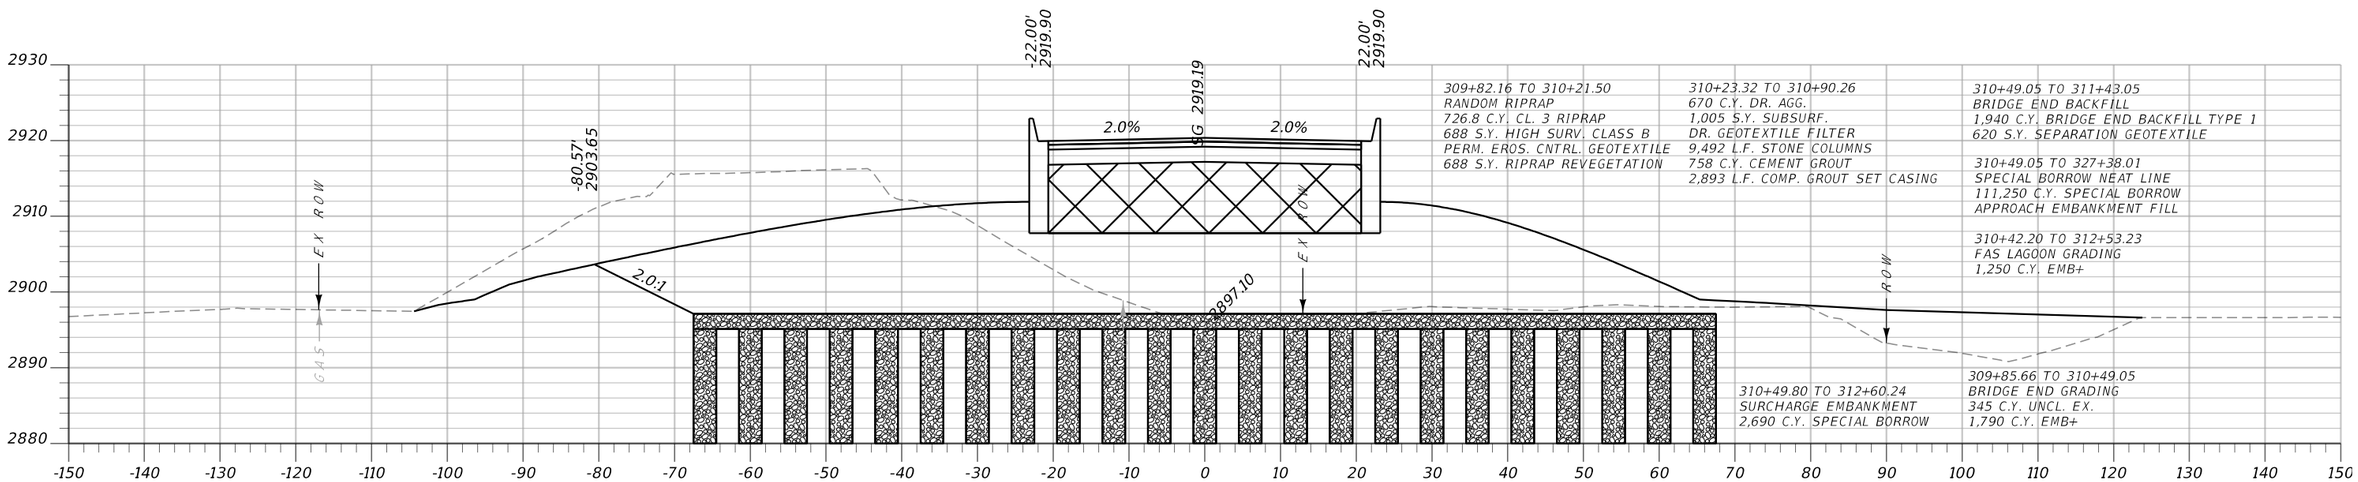


CA: 1029.1 SF CV: 0 CY **Sta. 310+49.05 B.E.** FV: 0 CY FA: 0 SF

MONTANA Department of Transportation	...\6850000\rd\6850000rdLayout.dgn	DESIGNED BY		ROAD PLANS	FLATHEAD RIVER - 3 M NW BIGFORK	STPB-STPP-SSS 82-1(6)5
	4/16/2025	REVIEWED BY				
	2:07:51 PM bvanderloos	CHECKED BY		FLATHEAD COUNTY	UPN 6850000	34


Docusign Envelope ID: 430D2619-33DC-4D37-BEDC-0F2A7F6EEE89

AWARD COPY

Morrison Maierle

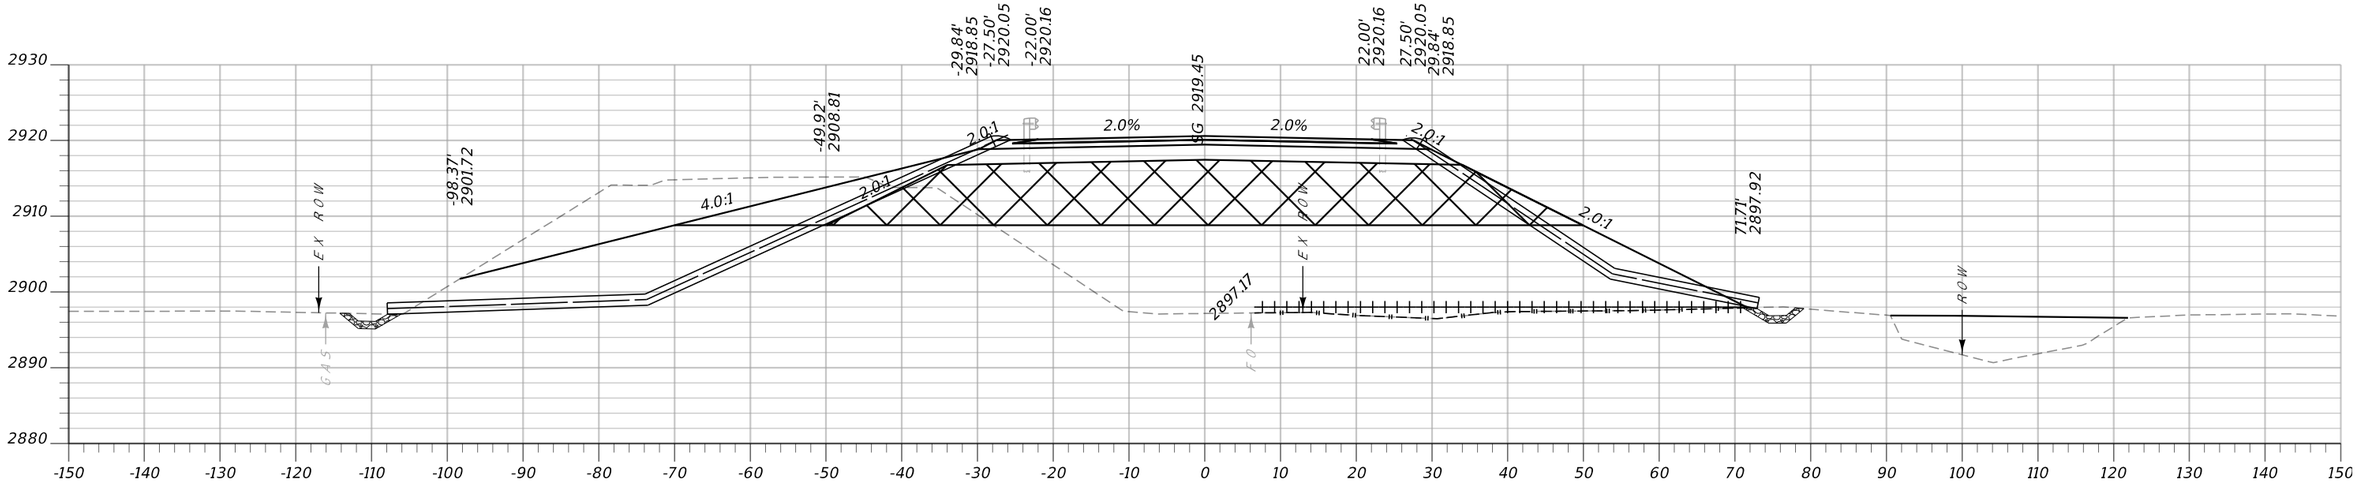

CA: 354.1 SF CV: 250 CY **Sta. 311+00.00** FV: 0 CY FA: 0 SF

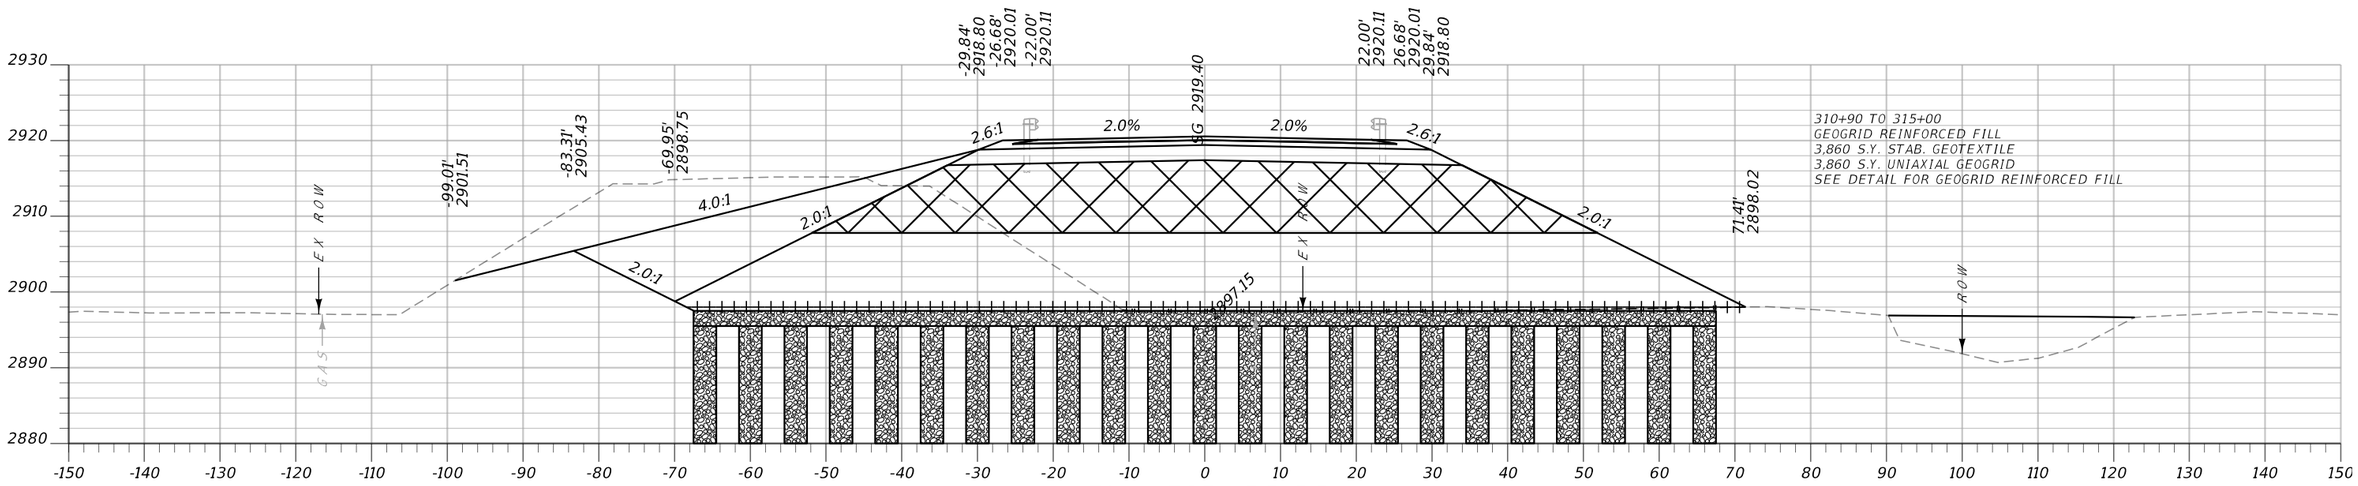


CA: 993.8 SF CV: 1521 CY **Sta. 310+90.00** FV: 0 CY FA: 0 SF

MONTANA Department of Transportation	...\6850000\rd\6850000rdLayout.dgn	DESIGNED BY		ROAD PLANS	FLATHEAD RIVER - 3 M NW BIGFORK	STPB-STPP-SSS 82-1(6)5
	4/16/2025	REVIEWED BY				
	2:07:54 PM bvanderloos	CHECKED BY		FLATHEAD COUNTY	UPN 6850000	35


Docusign Envelope ID: 430D2619-33DC-4D37-BEDC-0F2A7F6EEE89

AWARD COPY

Morrison Maierle

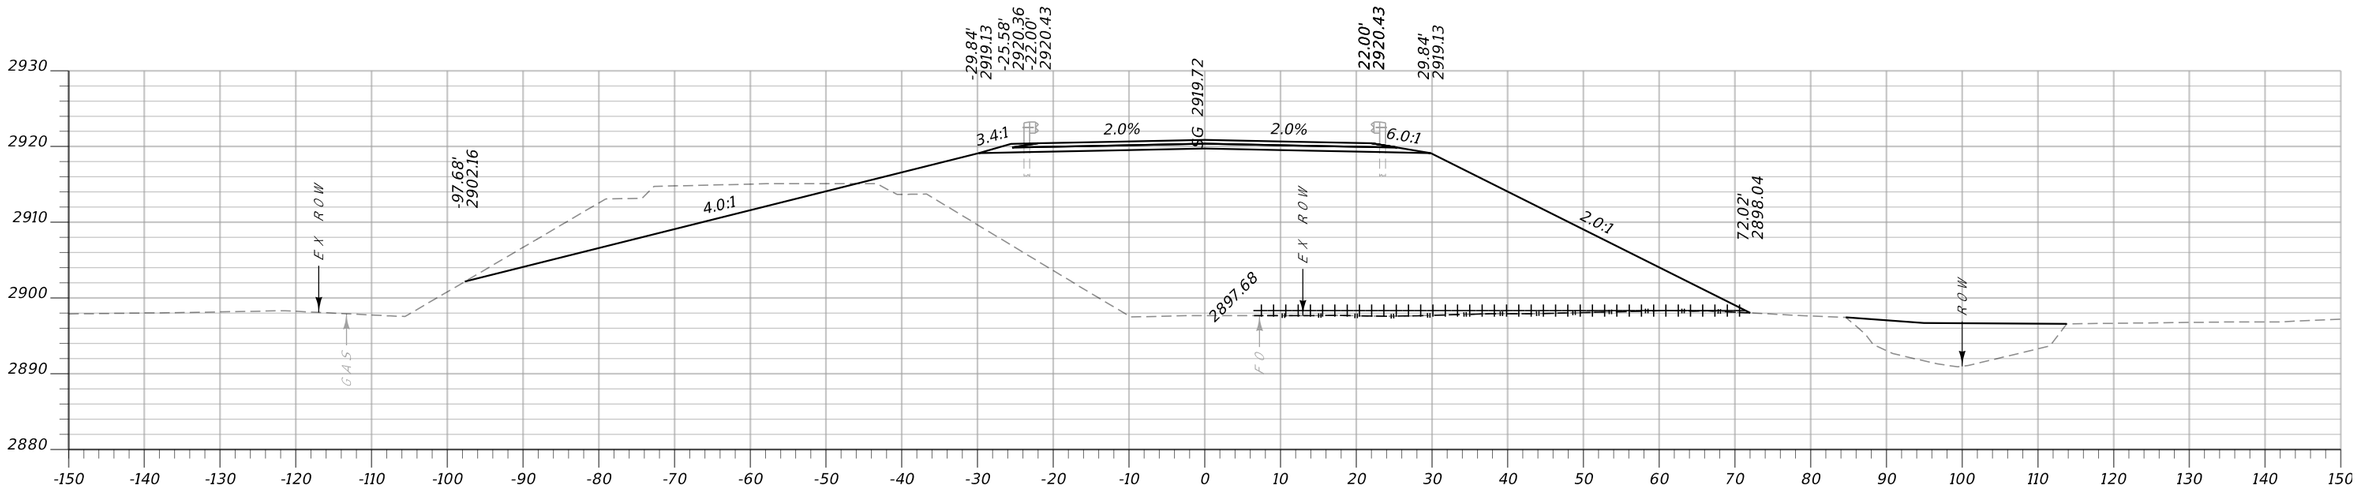

CA: 181.4 SF CV: 31 CY **Sta. 311+54.66** FV: 0 CY FA: 0 SF

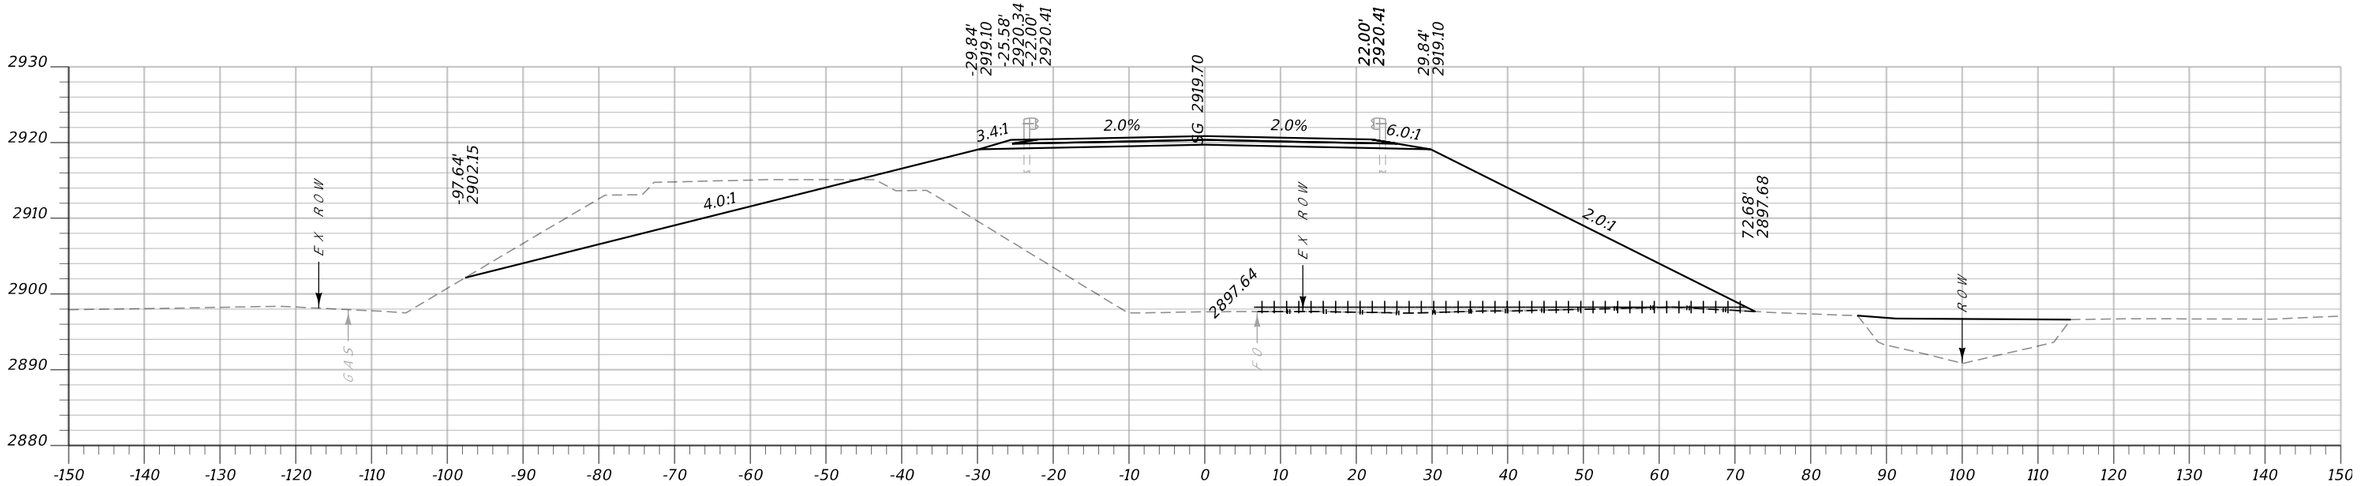


CA: 182.4 SF CV: 497 CY **Sta. 311+50.00** FV: 0 CY FA: 0 SF


MONTANA Department of Transportation	...\6850000\rd\6850000rdLayout.dgn	DESIGNED BY		ROAD PLANS	FLATHEAD RIVER - 3 M NW BIGFORK	STPB-STPP-SSS 82-1(6)5
	4/16/2025	REVIEWED BY				
	2:07:58 PM bvanderloos	CHECKED BY		FLATHEAD COUNTY	UPN 6850000	36

Docusign Envelope ID: 430D2619-33DC-4D37-BEDC-0F2A7F6EEE89

Morrison Maierle

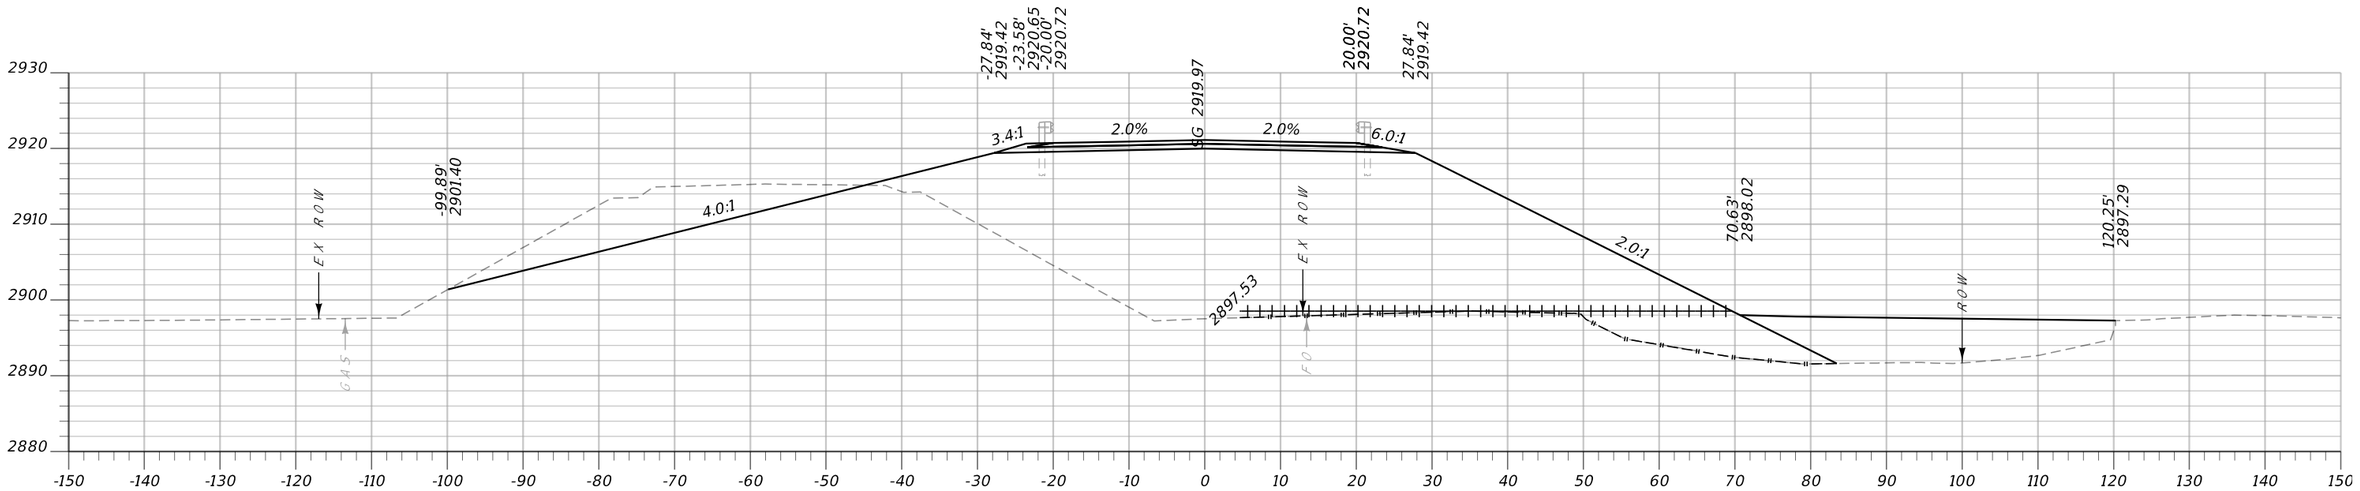

CA: 204.1 SF CV: 35 CY **Sta. 312+04.66** FV: 0 CY FA: 0 SF

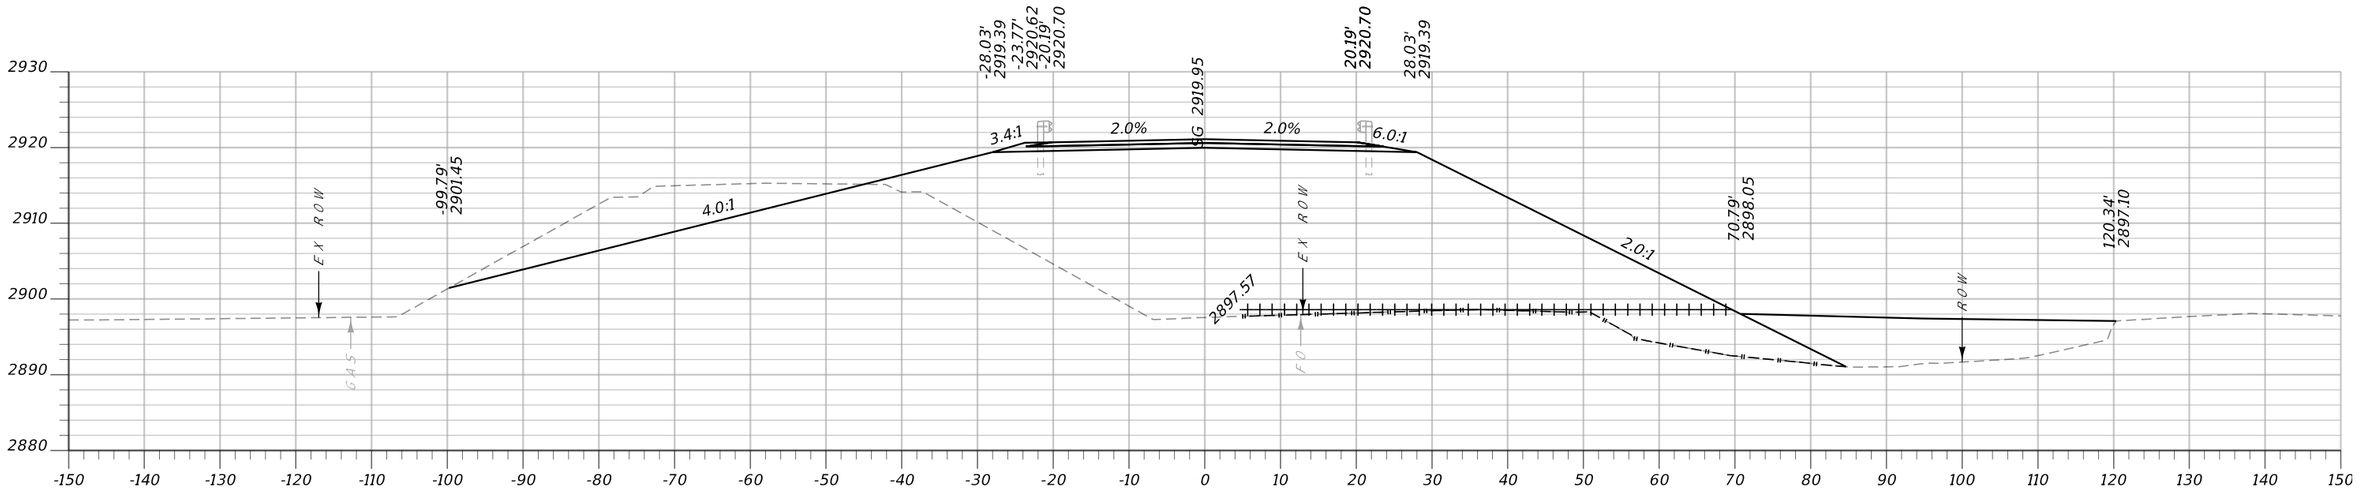


CA: 202.4 SF CV: 322 CY **Sta. 312+00.00** FV: 0 CY FA: 0 SF

MONTANA Department of Transportation	...\6850000\rd\6850000rdLayout.dgn	DESIGNED BY		ROAD PLANS	FLATHEAD RIVER - 3 M NW BIGFORK	STPB-STPP-SSS 82-1(6)5
	4/16/2025	REVIEWED BY				
	2:08:01 PM bvanderloos	CHECKED BY		FLATHEAD COUNTY	UPN 6850000	37


Docusign Envelope ID: 430D2619-33DC-4D37-BEDC-0F2A7F6EEE89

AWARD COPY

Morrison Maierle

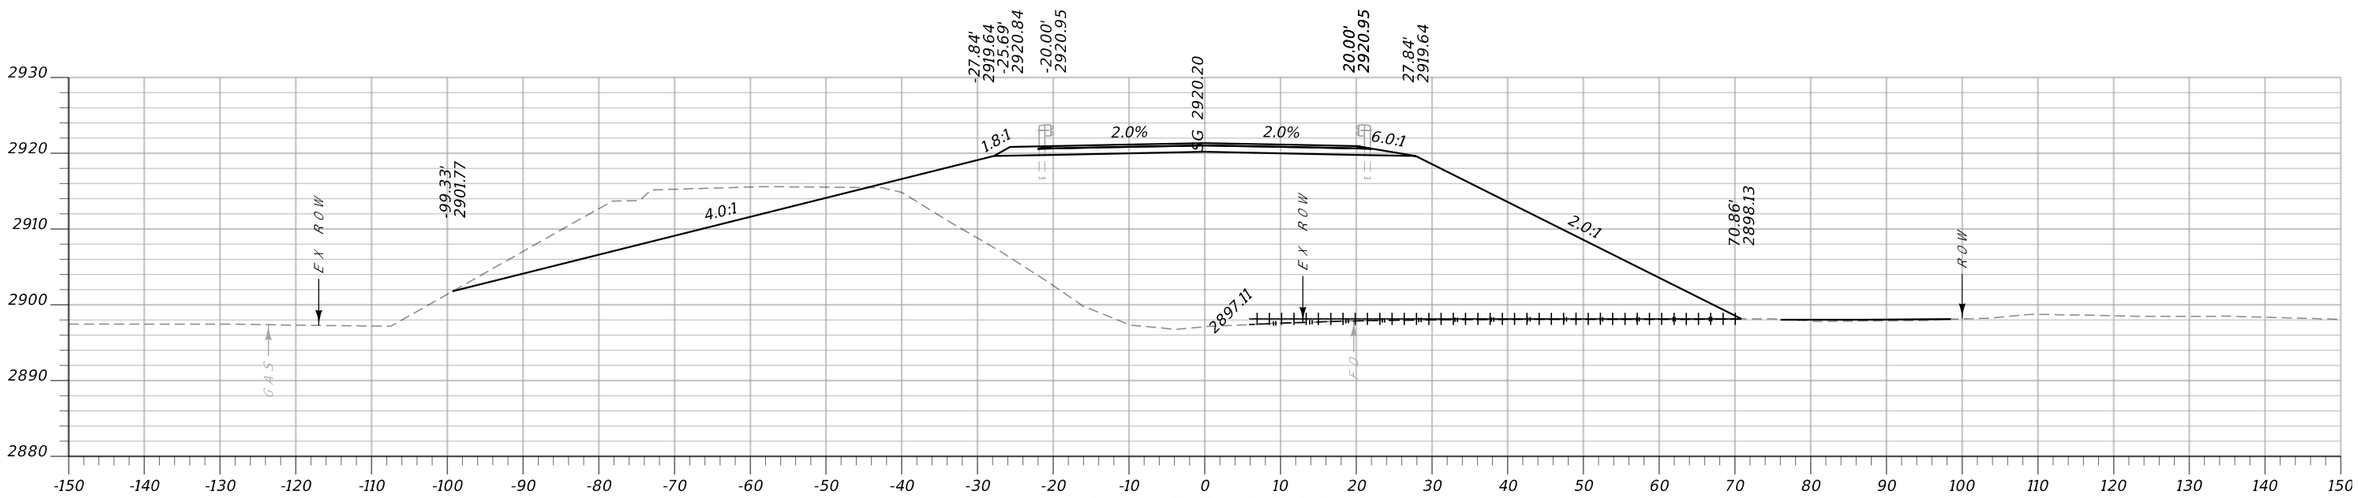

CA: 204.1 SF CV: 17 CY **Sta. 312+50.00** FV: 0 CY FA: 0 SF

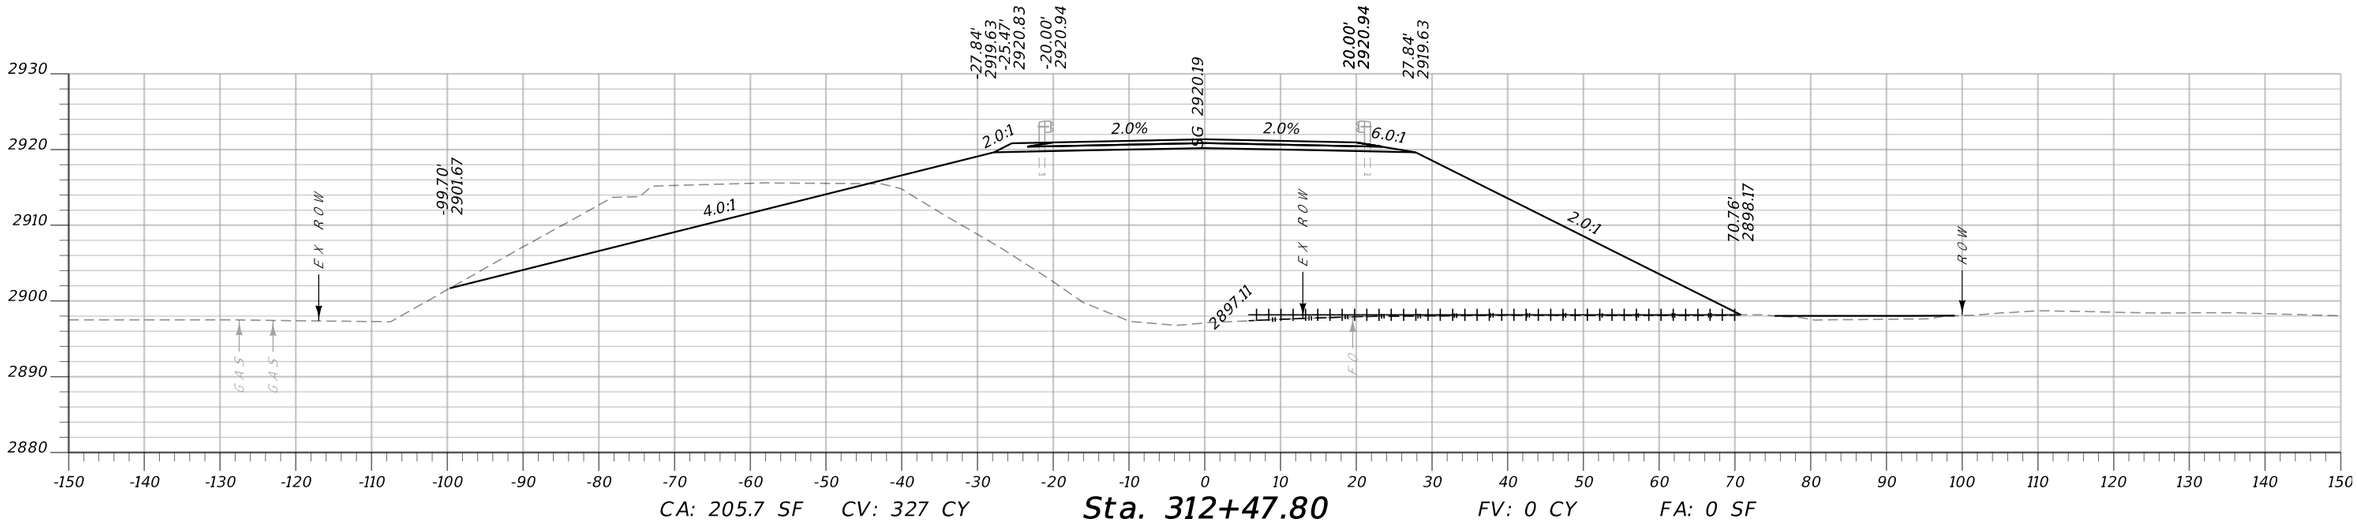


CA: 205.7 SF CV: 327 CY **Sta. 312+47.80** FV: 0 CY FA: 0 SF


MONTANA Department of Transportation	...\6850000\rd\6850000rdLay.dgn	DESIGNED BY		ROAD PLANS	FLATHEAD RIVER - 3 M NW BIGFORK	STPB-STPP-SSS 82-1(6)5
	4/16/2025	REVIEWED BY				
	2:08:04 PM bvanderloos	CHECKED BY		FLATHEAD COUNTY	UPN 6850000	38

Docusign Envelope ID: 430D2619-33DC-4D37-BEDC-0F2A7F6EEE89

Morrison Maierle

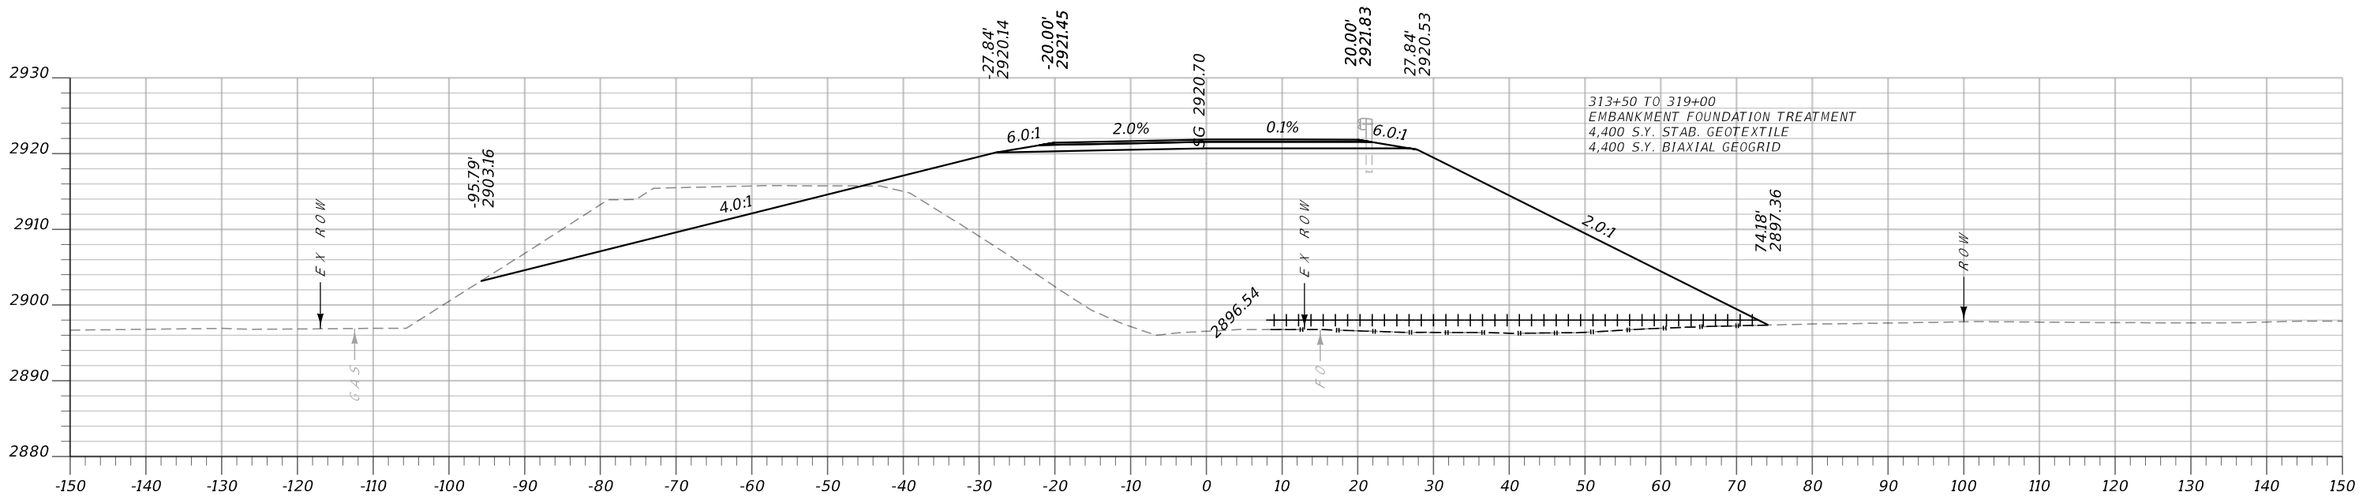

CA: 183.9 SF CV: 341 CY **Sta. 313+50.00** FV: 0 CY FA: 0 SF

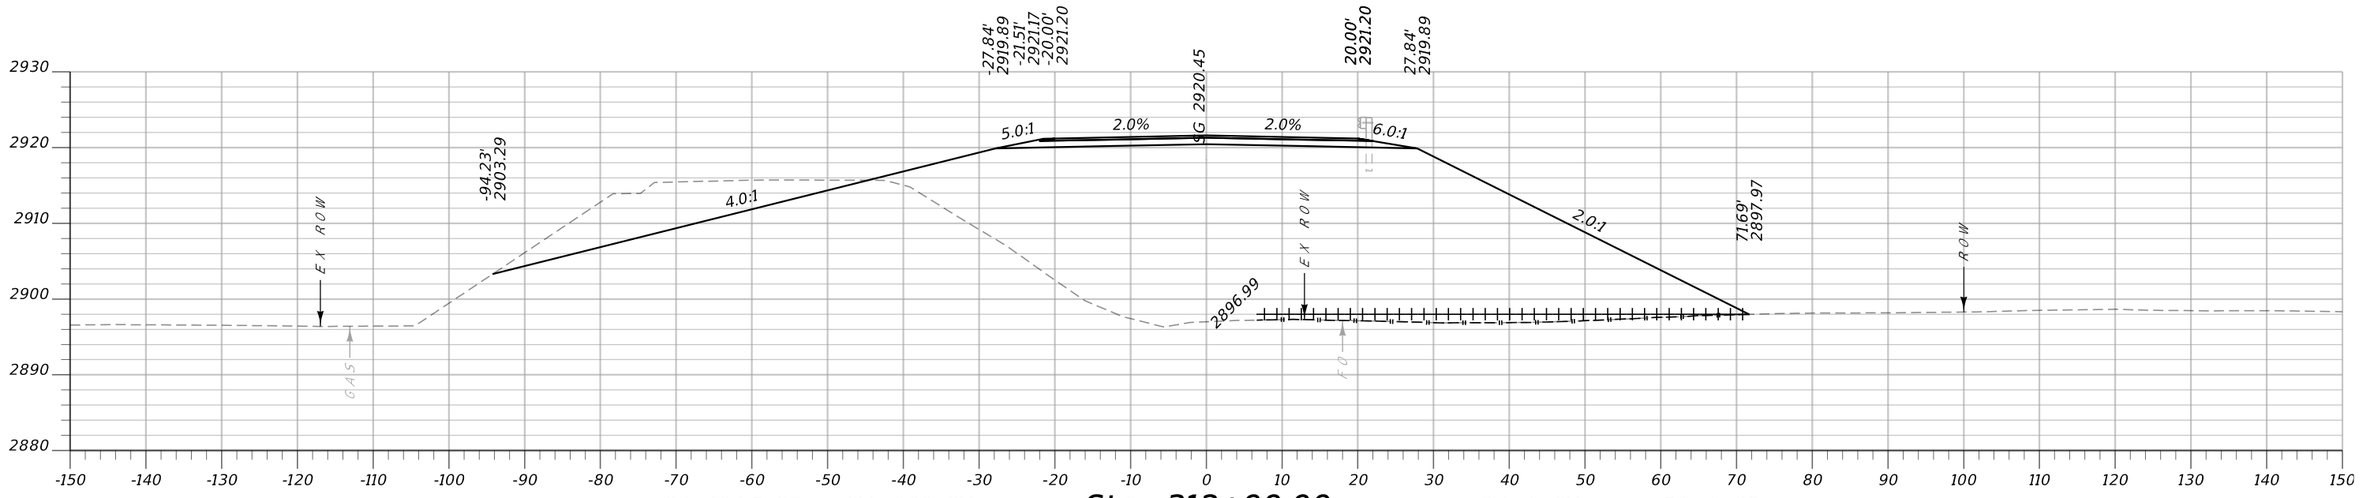


CA: 184.5 SF CV: 360 CY **Sta. 312+99.99** FV: 0 CY FA: 0 SF

MONTANA Department of Transportation	...\6850000\rd\6850000rdLayout.dgn	DESIGNED BY			ROAD PLANS	FLATHEAD RIVER - 3 M NW BIGFORK	STPB-STPP-SSS 82-1(6)5
	5/14/2025	REVIEWED BY					
	11:52:49 AM bvanderloos	CHECKED BY			FLATHEAD COUNTY	UPN 6850000	39


Docusign Envelope ID: 430D2619-33DC-4D37-BEDC-0F2A7F6EEE89

AWARD COPY

Morrison Maierle

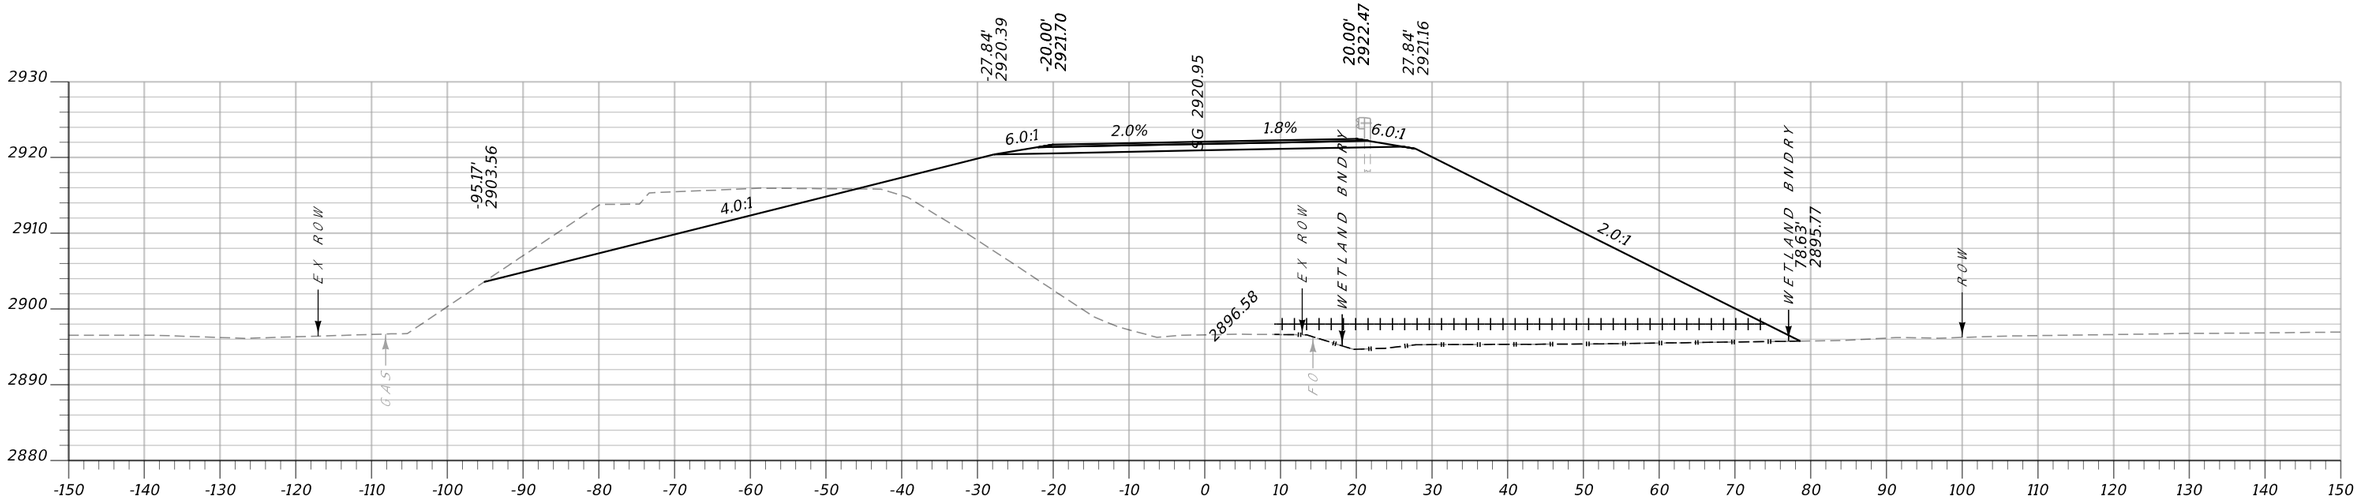

CA: 177.6 SF CV: 322 CY **Sta. 314+00.00** FV: 0 CY FA: 0 SF

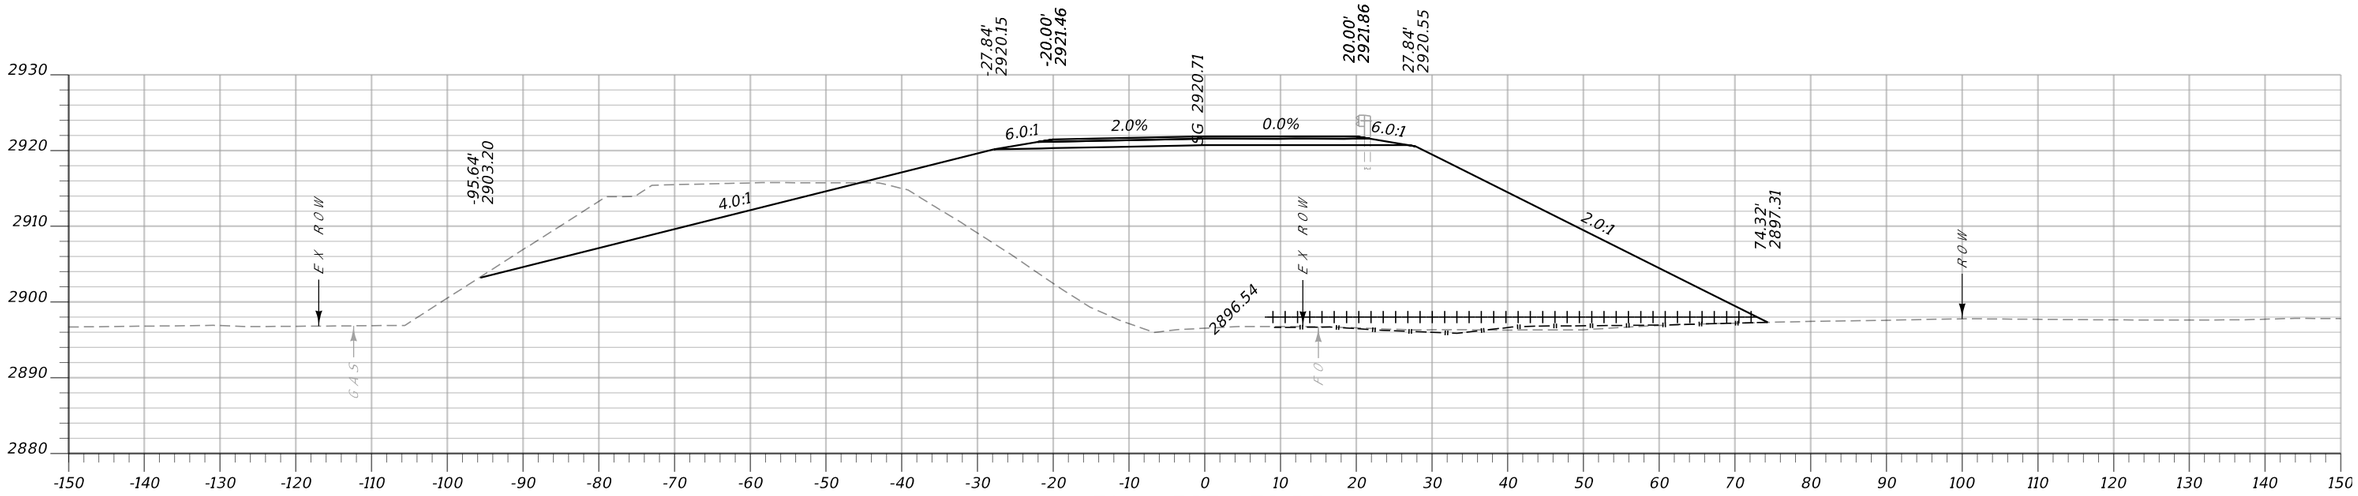


CA: 184.4 SF CV: 14 CY **Sta. 313+51.99** FV: 0 CY FA: 0 SF

MONTANA Department of Transportation	...\6850000\rd\6850000rdLayout.dgn	DESIGNED BY			ROAD PLANS	FLATHEAD RIVER - 3 M NW BIGFORK	STPB-STPP-SSS 82-1(6)5
	4/16/2025	REVIEWED BY					
	2:08:12 PM bvanderloos	CHECKED BY			FLATHEAD COUNTY	UPN 6850000	40


Docusign Envelope ID: 430D2619-33DC-4D37-BEDC-0F2A7F6EEE89

AWARD COPY

Morrison Maierle

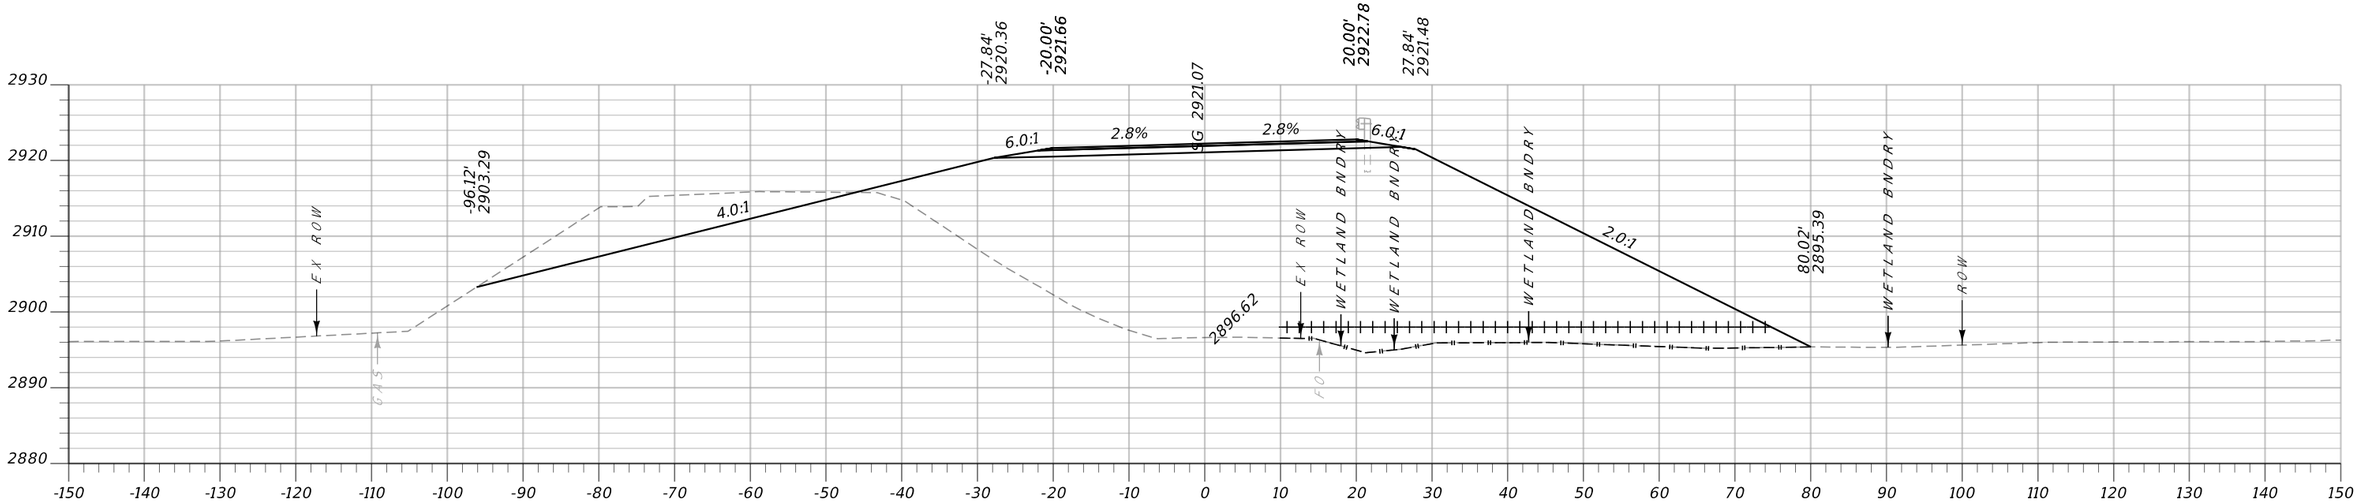

CA: 181.3 SF CV: 138 CY **Sta. 314+24.79** FV: 0 CY FA: 0 SF

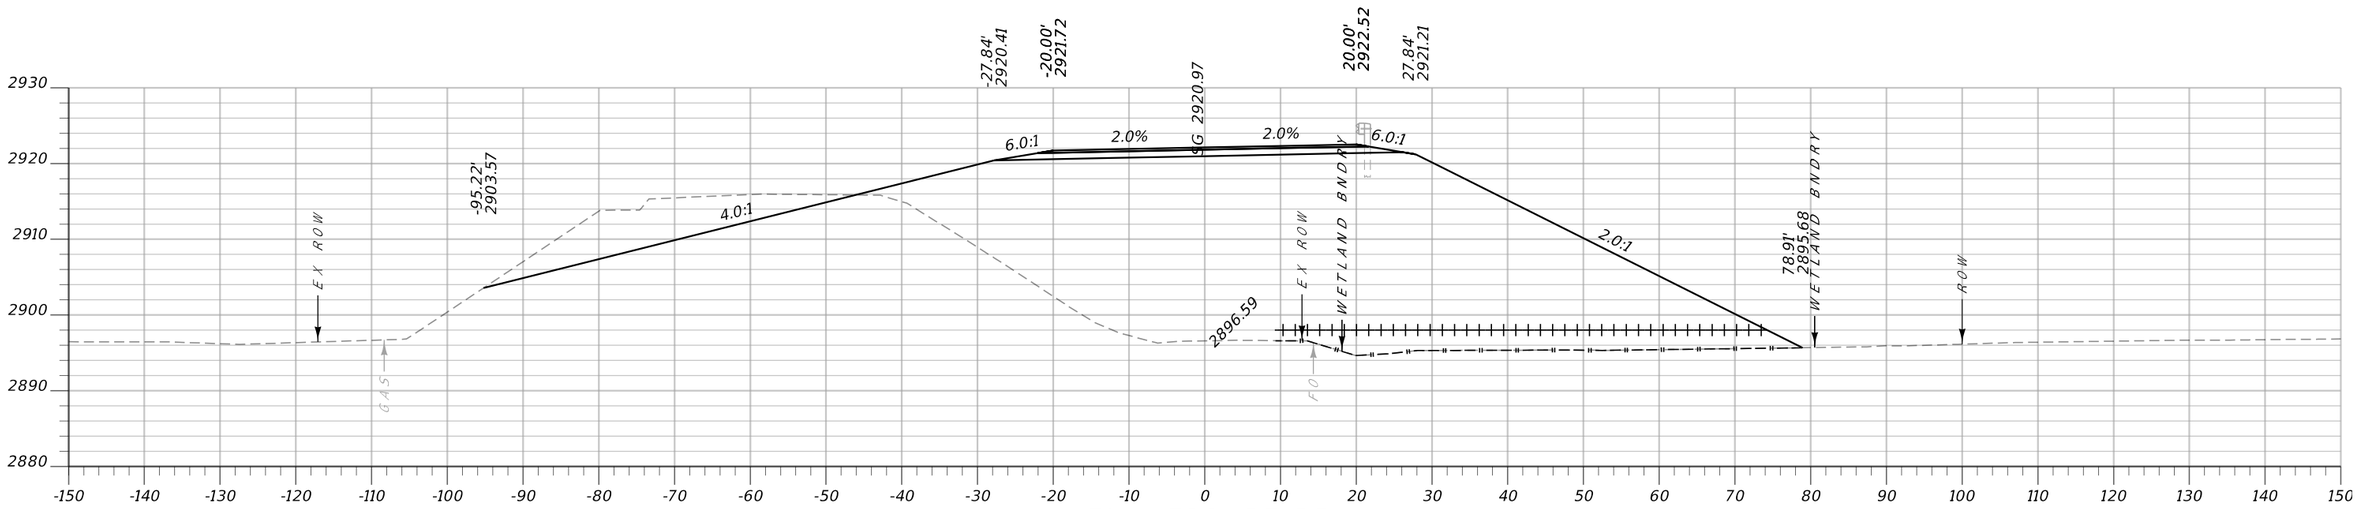


CA: 177.0 SF CV: 26 CY **Sta. 314+03.99** FV: 0 CY FA: 0 SF


MONTANA Department of Transportation	...\6850000\rd\6850000rdLayout.dgn	DESIGNED BY			ROAD PLANS	FLATHEAD RIVER - 3 M NW BIGFORK	STPB-STPP-SSS 82-1(6)5
	4/16/2025	REVIEWED BY					
	2:08:16 PM bvanderloos	CHECKED BY			FLATHEAD COUNTY	UPN 6850000	41

Docusign Envelope ID: 430D2619-33DC-4D37-BEDC-0F2A7F6EEE89

Morrison Maierle

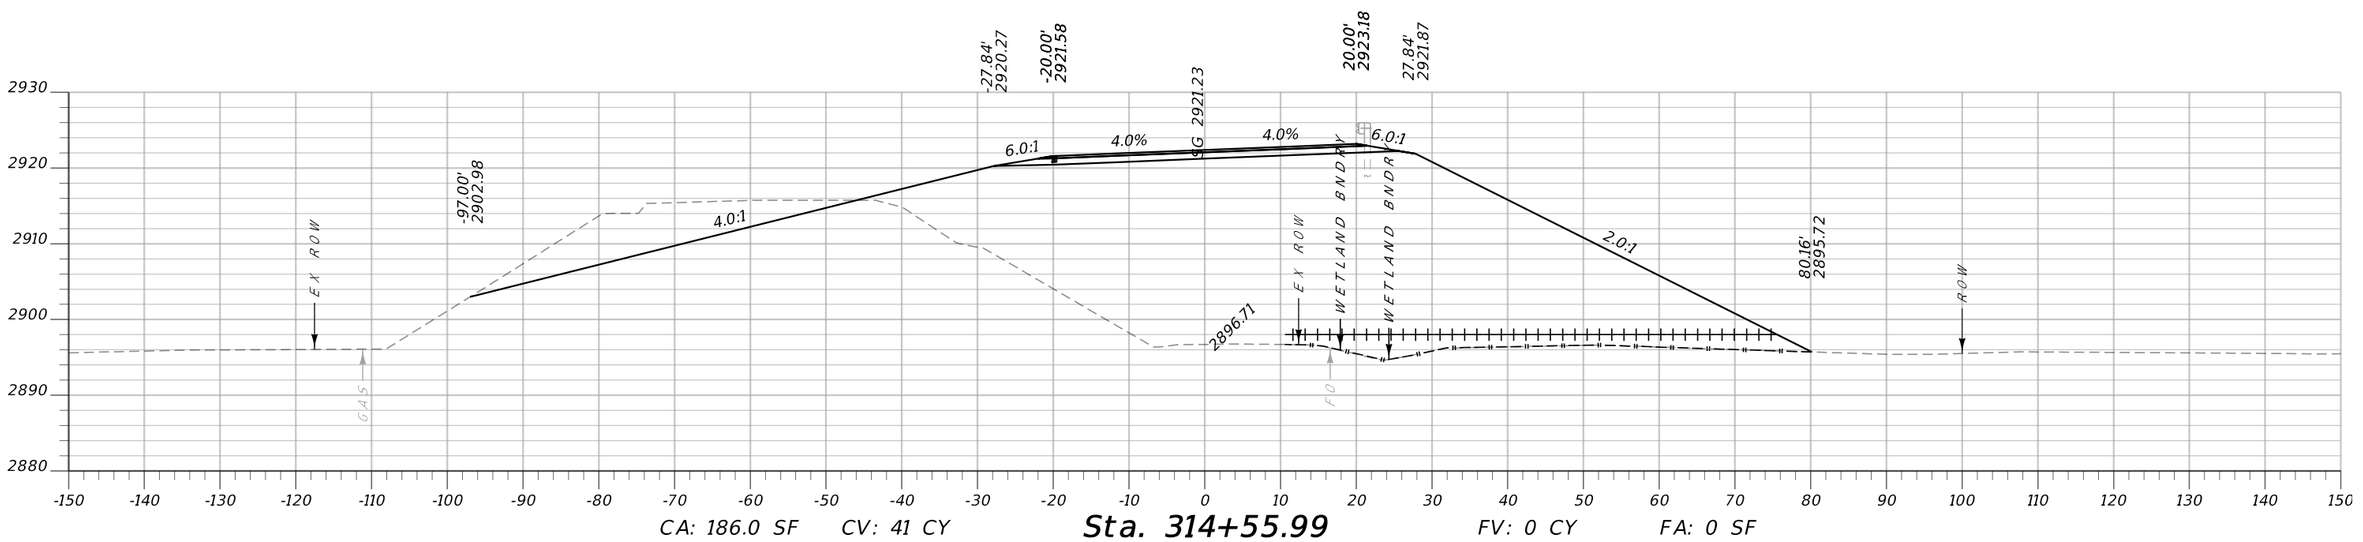

CA: 186.0 SF CV: 41 CY **Sta. 314+55.99** FV: 0 CY FA: 0 SF

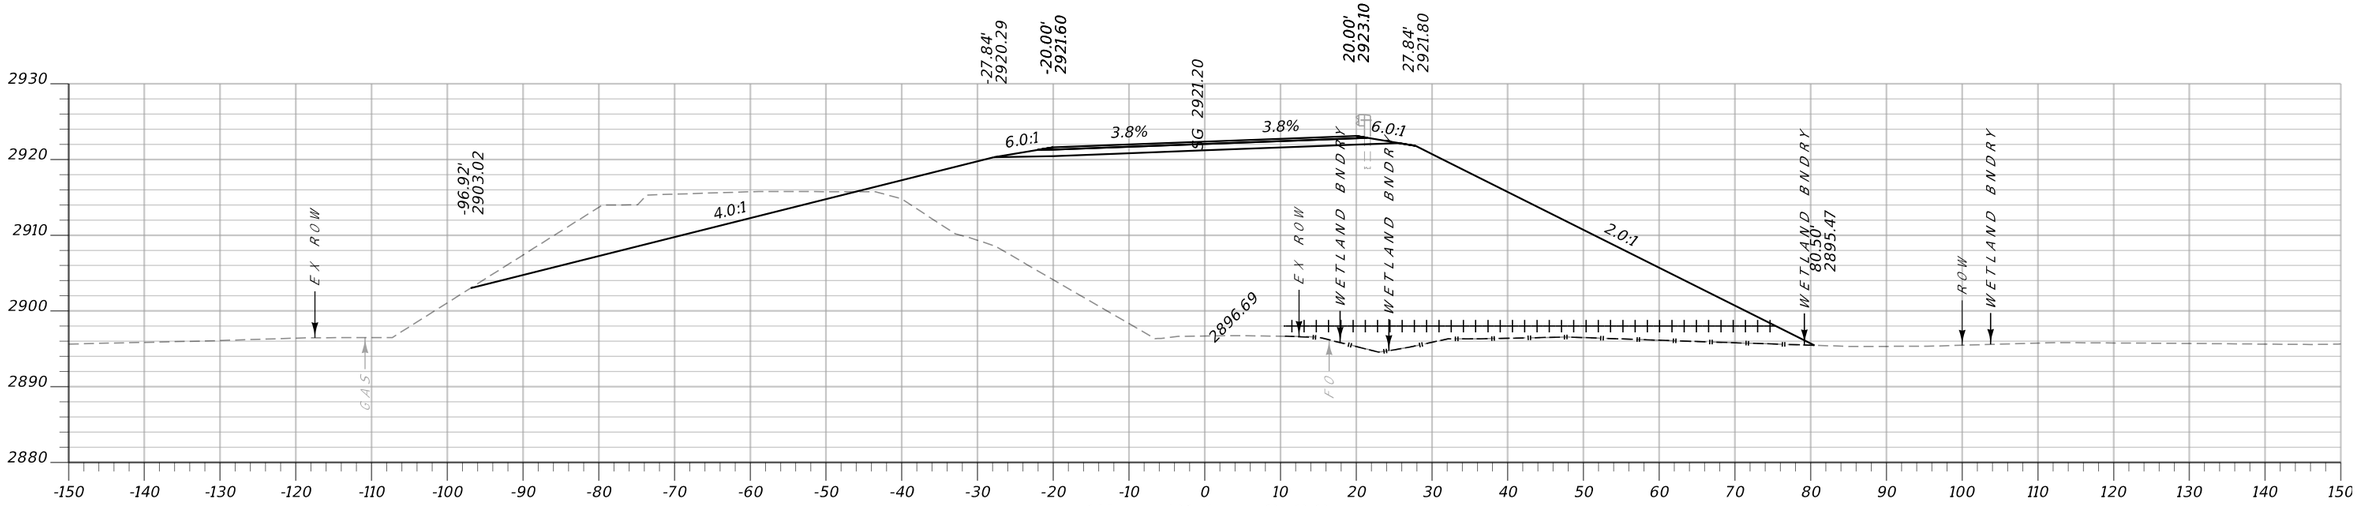


CA: 185.6 SF CV: 171 CY **Sta. 314+50.00** FV: 0 CY FA: 0 SF


MONTANA Department of Transportation	...\6850000\rd\6850000rdLay.dgn	DESIGNED BY		ROAD PLANS	FLATHEAD RIVER - 3 M NW BIGFORK	STPB-STPP-SSS 82-1(6)5
	4/16/2025	REVIEWED BY				
	2:08:20 PM bvanderloos	CHECKED BY		FLATHEAD COUNTY	UPN 6850000	42

Docusign Envelope ID: 430D2619-33DC-4D37-BEDC-0F2A7F6EEE89

AWARD COPY

Morrison Maierle

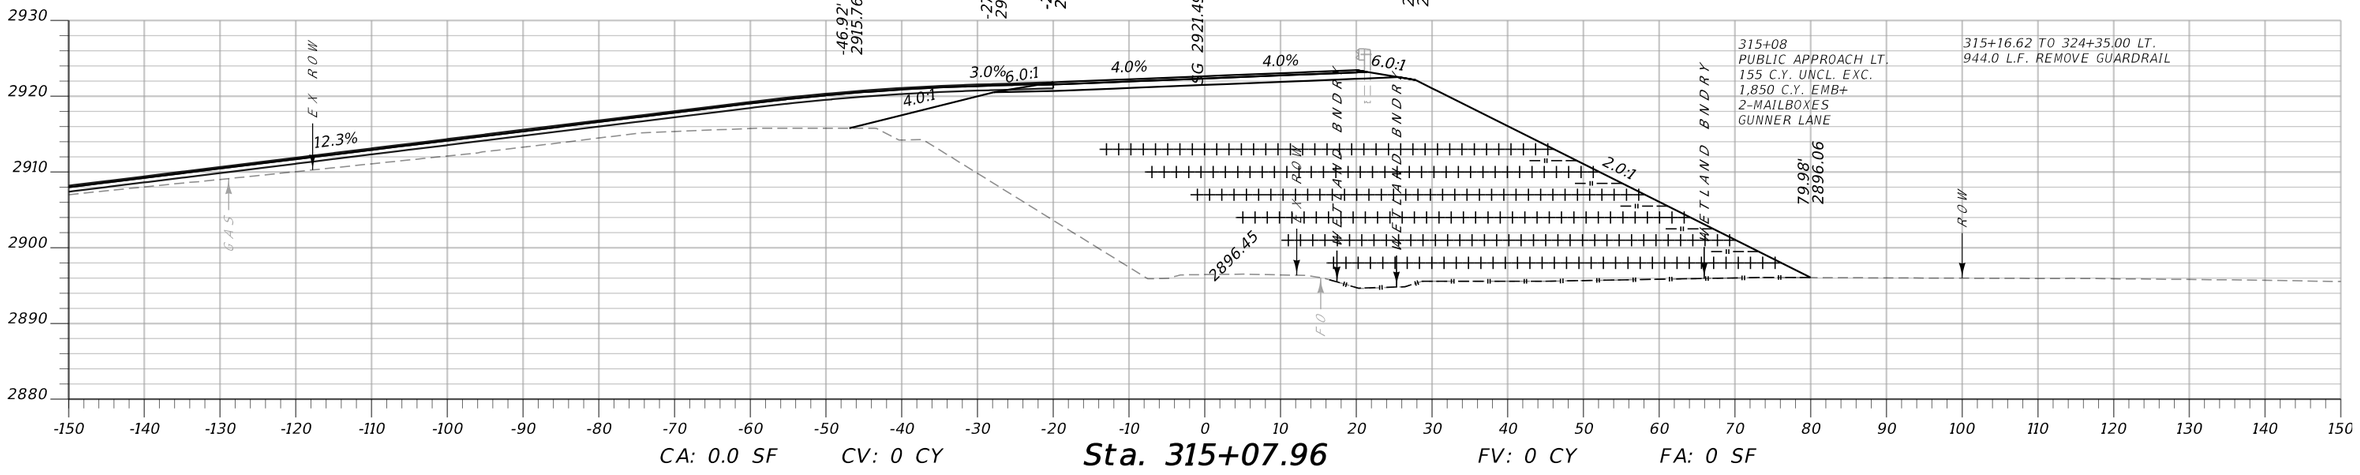

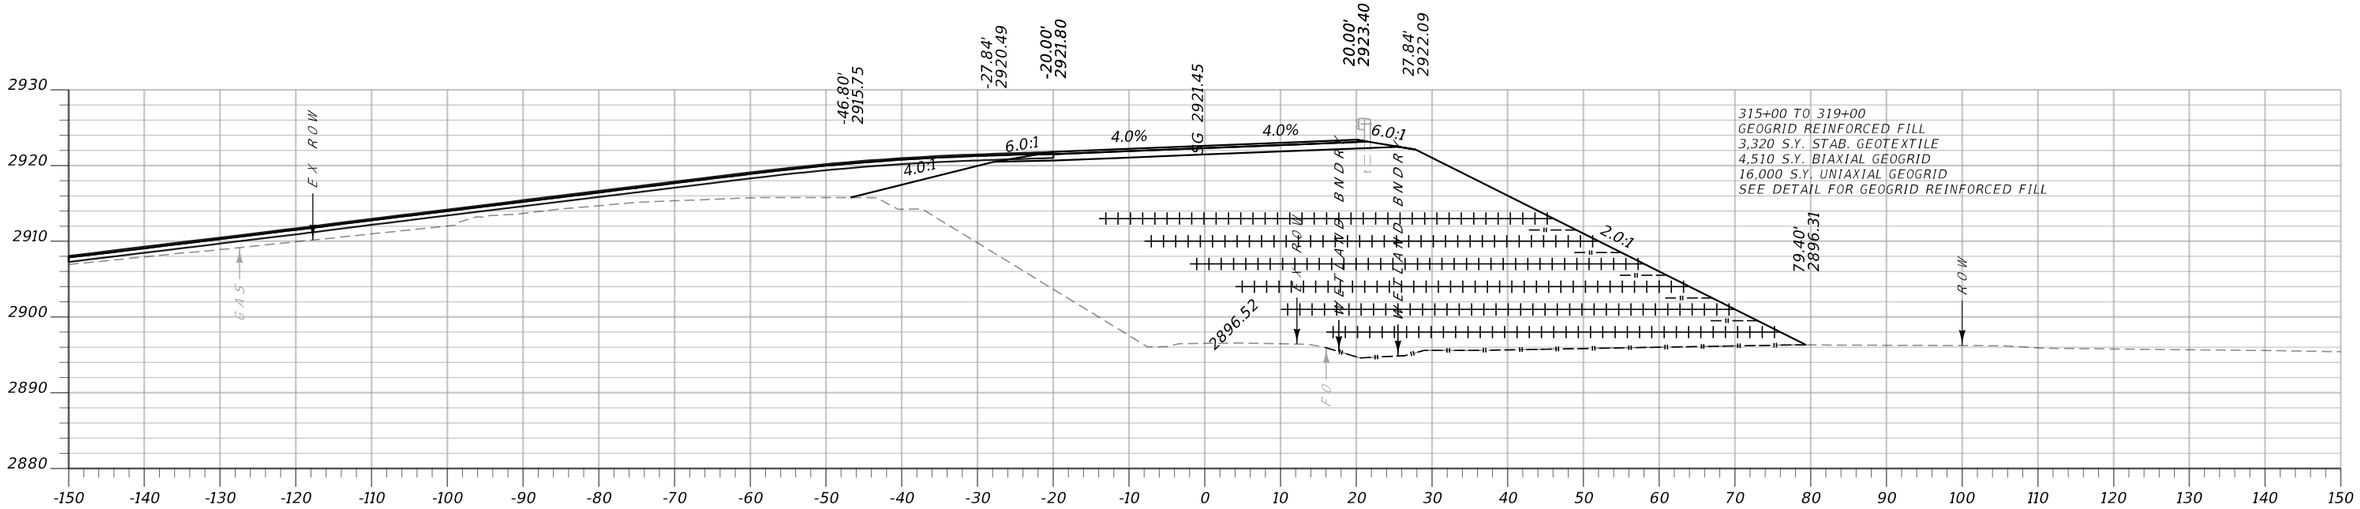


MONTANA Department of Transportation	...\6850000\rd\6850000rdLay.dgn	DESIGNED BY		ROAD PLANS	FLATHEAD RIVER - 3 M NW BIGFORK	STPB-STPP-SSS 82-1(6)5
	4/16/2025	REVIEWED BY				
	2:08:24 PM bvanderloos	CHECKED BY		FLATHEAD COUNTY	UPN 6850000	43


Docusign Envelope ID: 430D2619-33DC-4D37-BEDC-0F2A7F6EEE89

AWARD COPY

Morrison Maierle

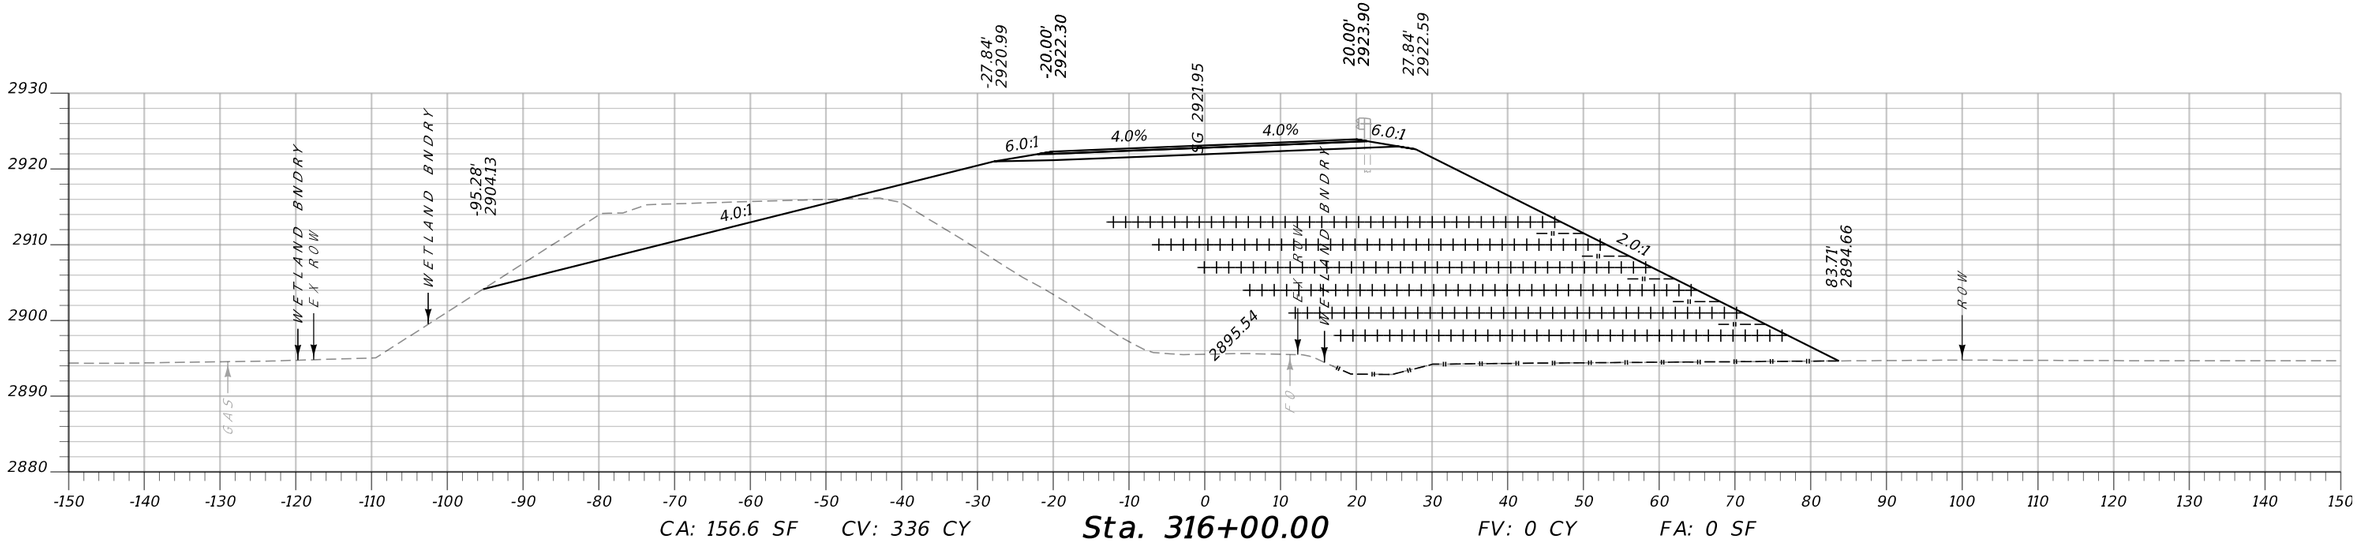

CA: 156.6 SF CV: 336 CY **Sta. 316+00.00** FV: 0 CY FA: 0 SF

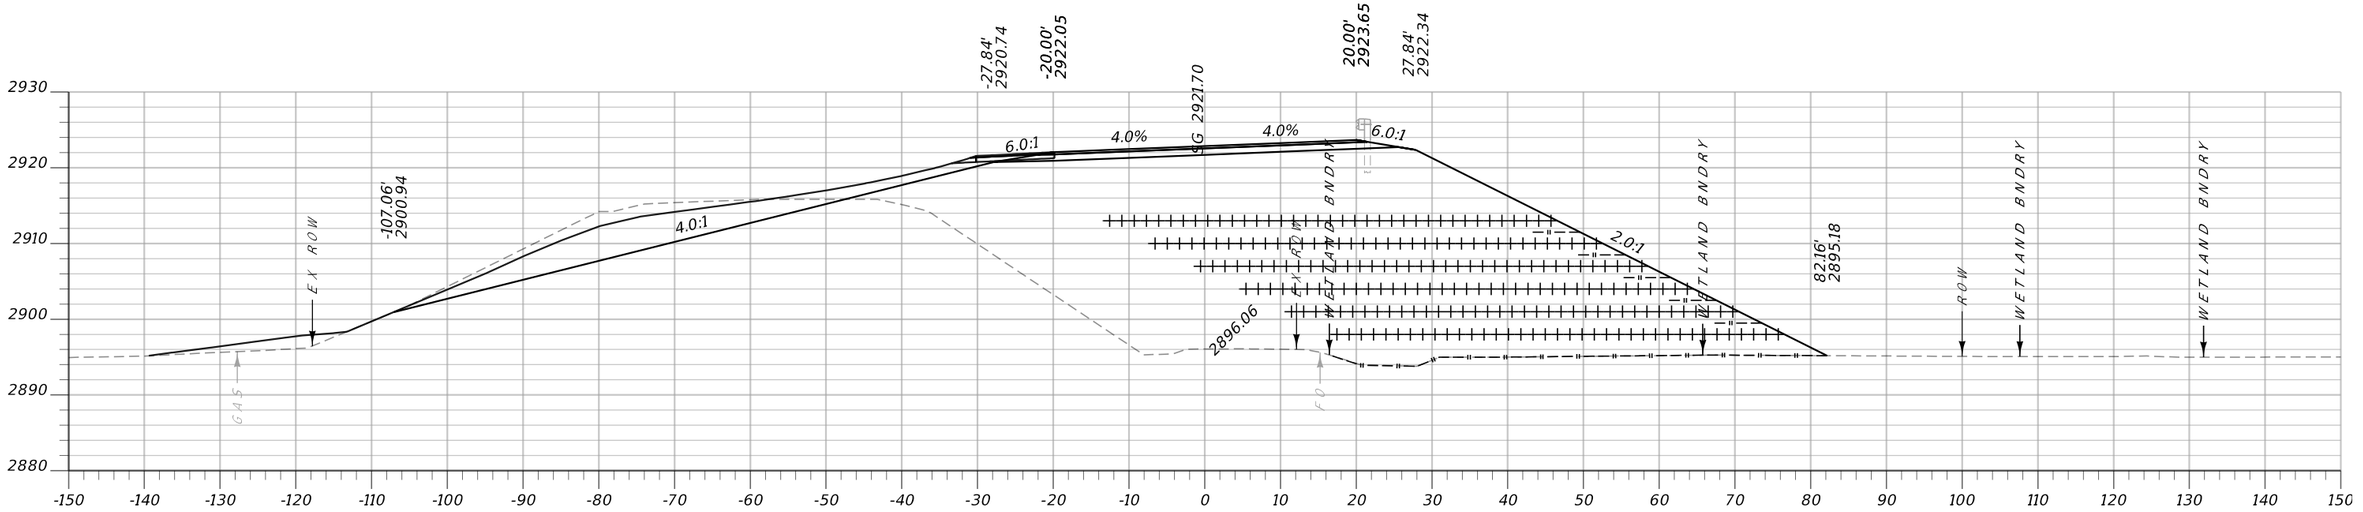


CA: 206.3 SF CV: 161 CY **Sta. 315+50.00** FV: 0 CY FA: 0 SF

MONTANA Department of Transportation	...\6850000\rd\6850000rdLay.dgn	DESIGNED BY			ROAD PLANS	FLATHEAD RIVER - 3 M NW BIGFORK	STPB-STPP-SSS 82-1(6)5
	4/16/2025	REVIEWED BY					
	2:08:28 PM bvanderloos	CHECKED BY			FLATHEAD COUNTY	UPN 6850000	44


Docusign Envelope ID: 430D2619-33DC-4D37-BEDC-0F2A7F6EEE89

AWARD COPY

Morrison Maierle

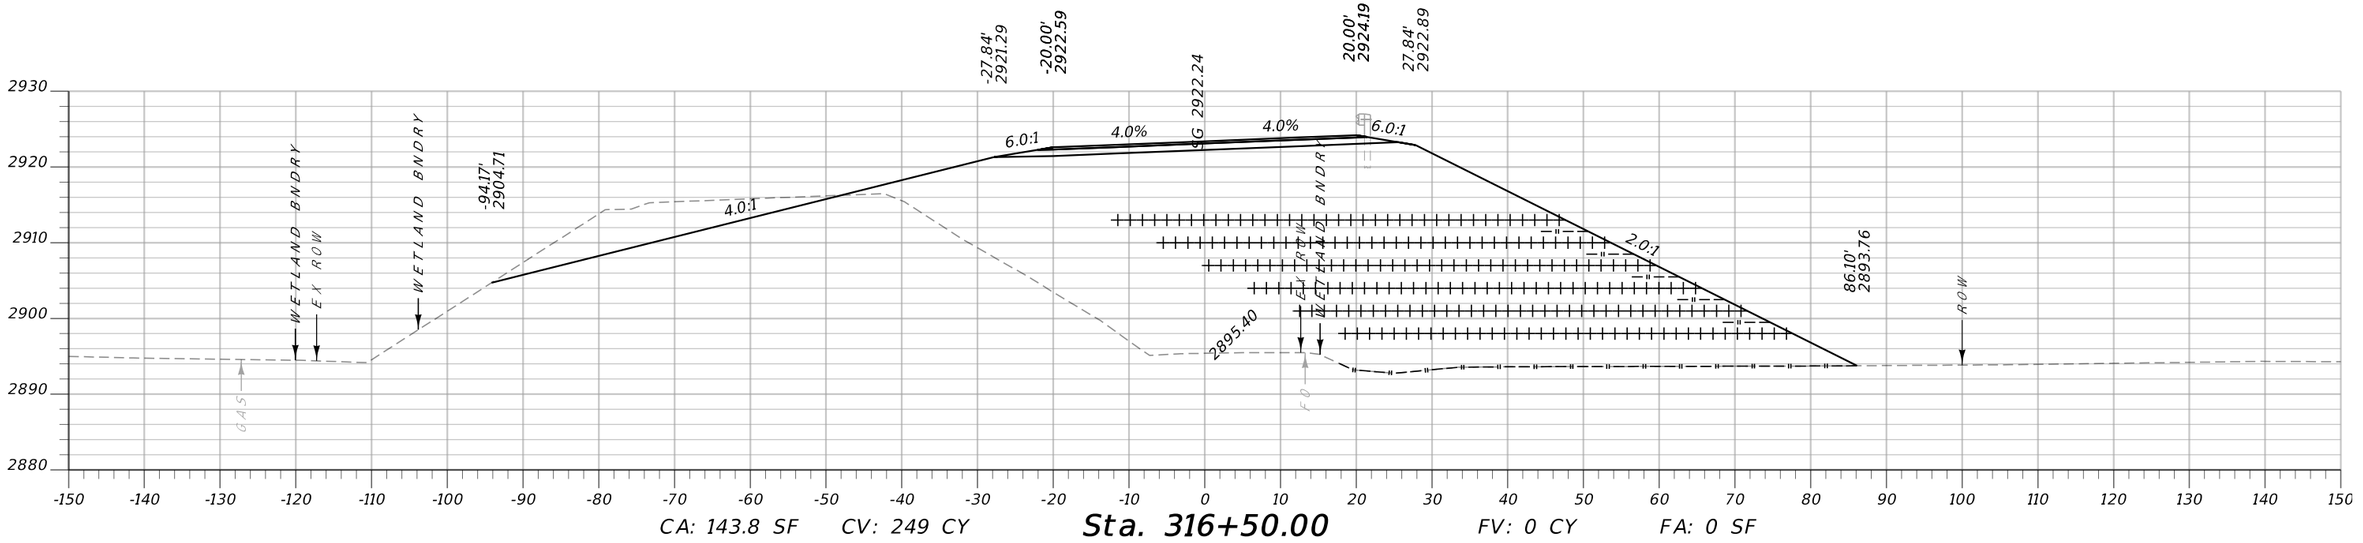

CA: 143.8 SF CV: 249 CY **Sta. 316+50.00** FV: 0 CY FA: 0 SF

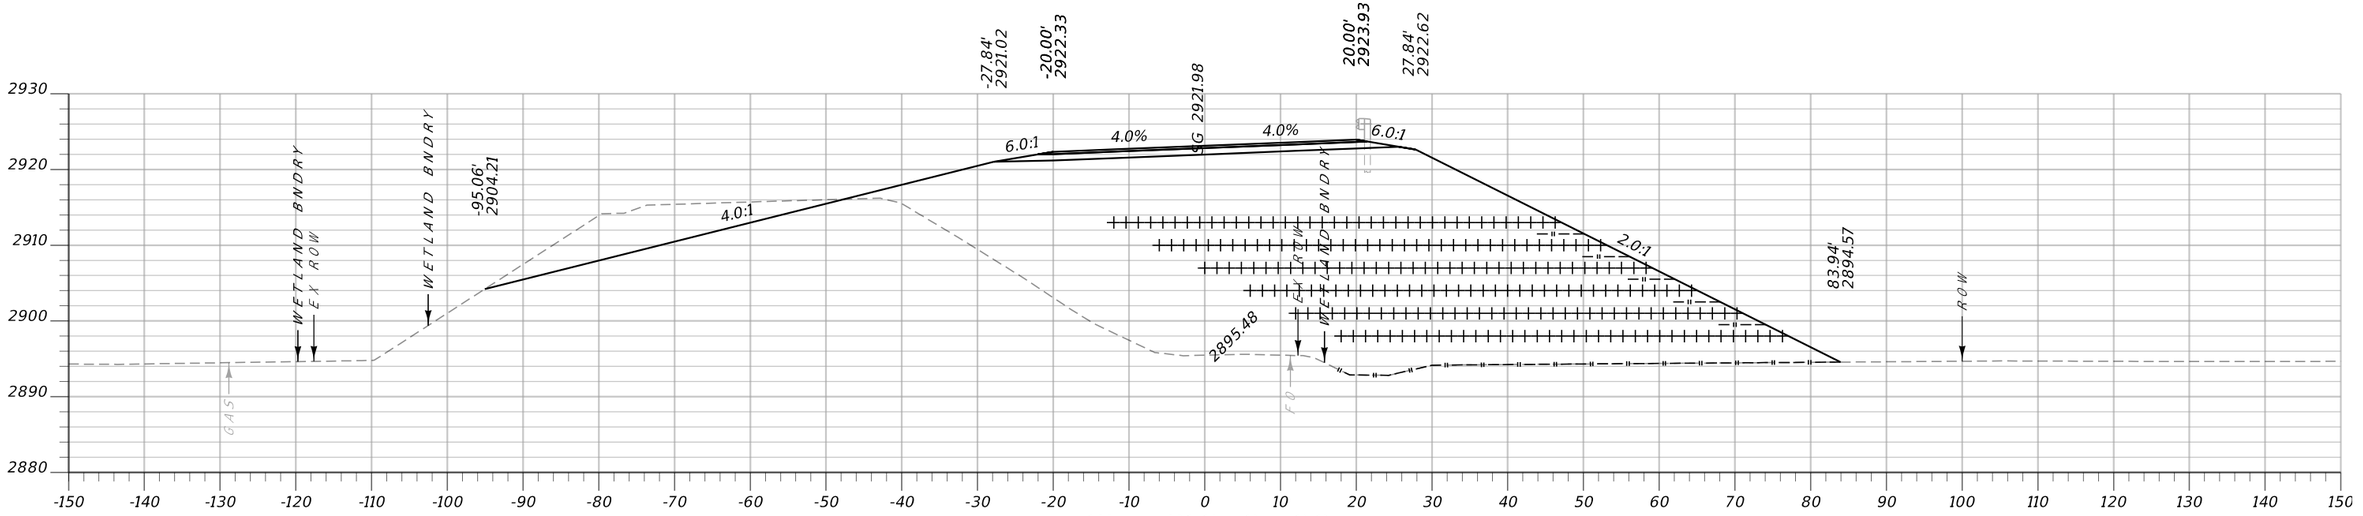


CA: 155.4 SF CV: 29 CY **Sta. 316+05.00** FV: 0 CY FA: 0 SF


MONTANA Department of Transportation	...\6850000\rd\6850000rdLay.dgn	DESIGNED BY		ROAD PLANS	FLATHEAD RIVER - 3 M NW BIGFORK	STPB-STPP-SSS 82-1(6)5
	4/16/2025	REVIEWED BY				
	2:08:32 PM bvanderloos	CHECKED BY		FLATHEAD COUNTY	UPN 6850000	45

Docusign Envelope ID: 430D2619-33DC-4D37-BEDC-0F2A7F6EEE89

Morrison Maierle

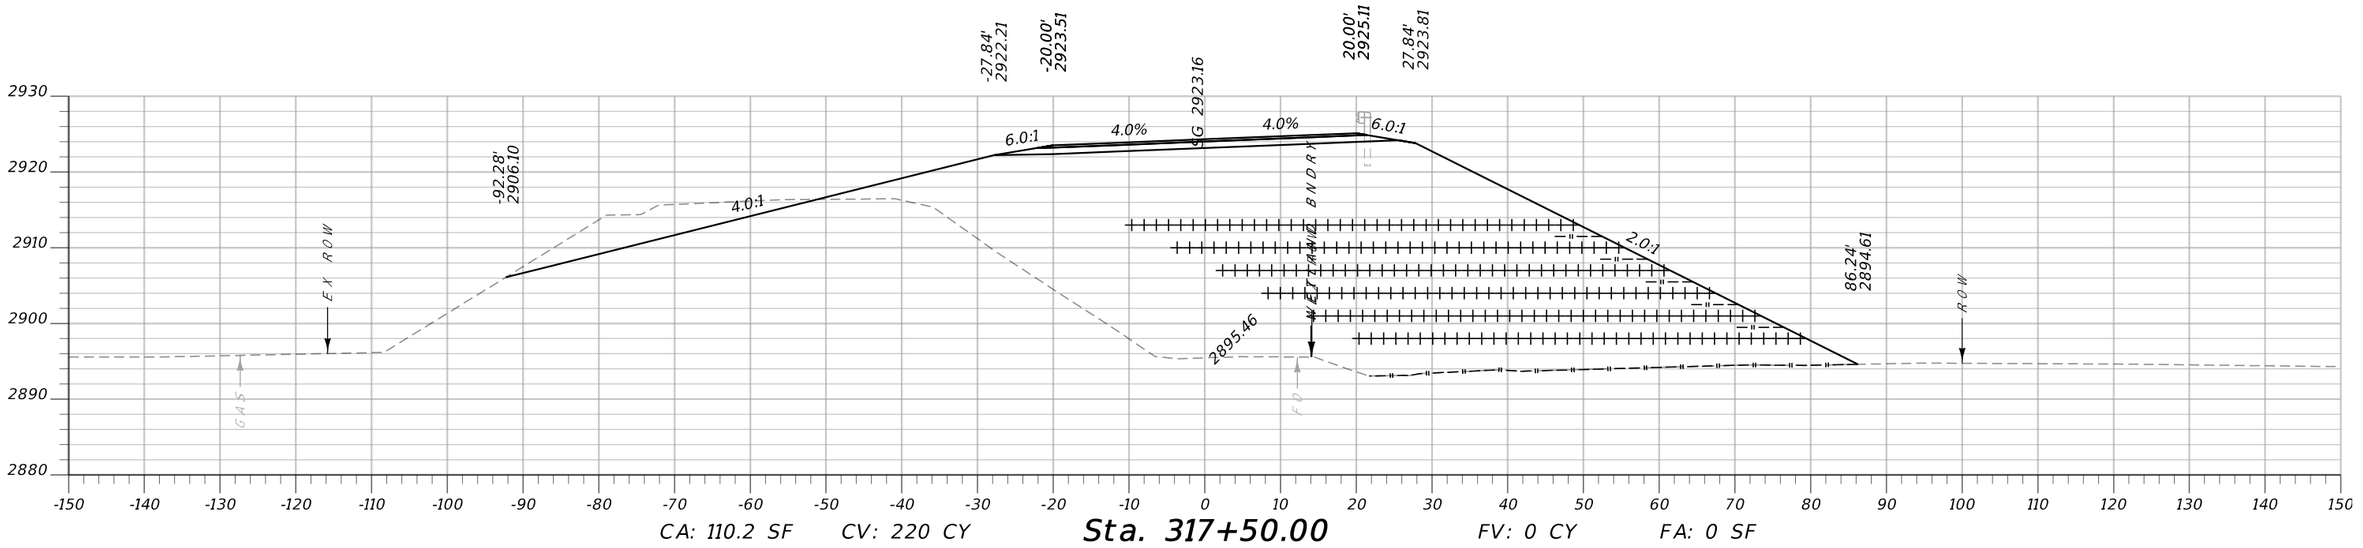

CA: 110.2 SF CV: 220 CY **Sta. 317+50.00** FV: 0 CY FA: 0 SF

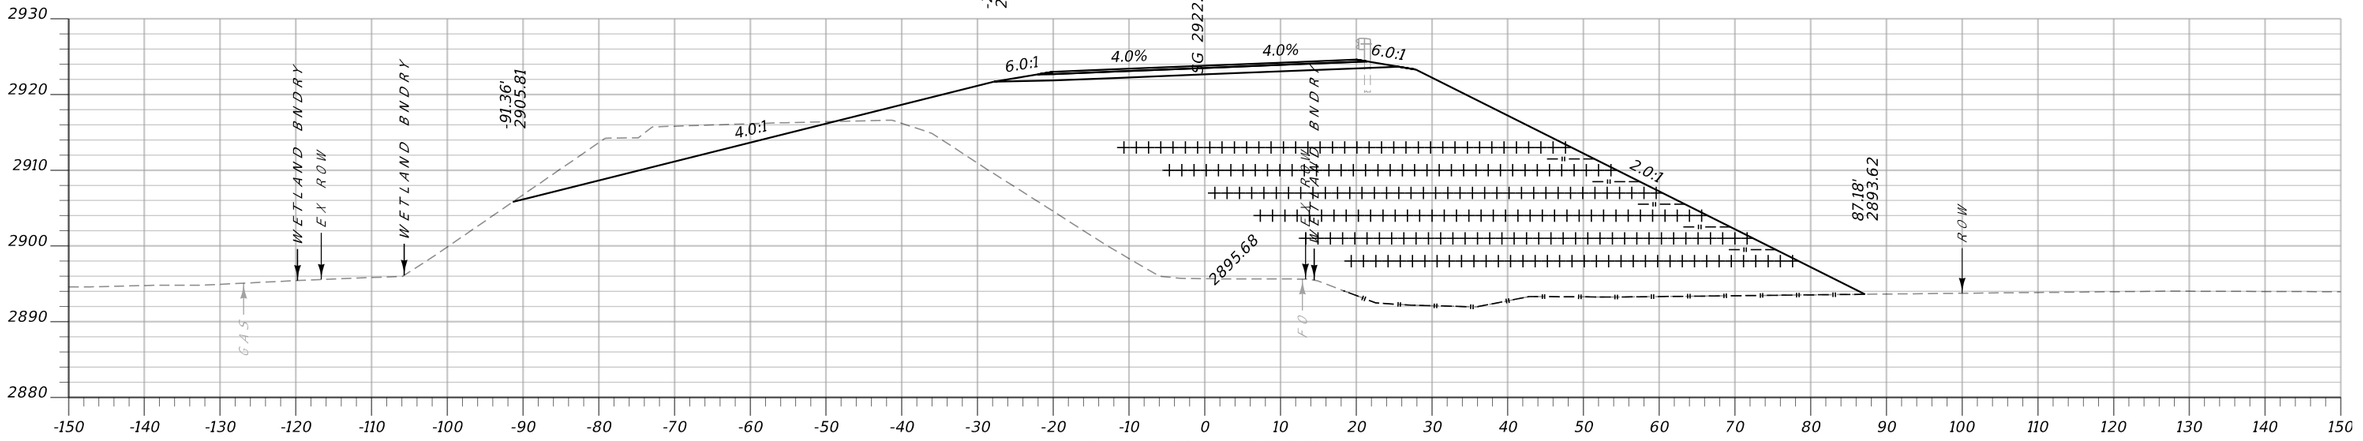


CA: 126.9 SF CV: 251 CY **Sta. 317+00.00** FV: 0 CY FA: 0 SF

MONTANA Department of Transportation	...\6850000\rd\6850000rdLay.dgn	DESIGNED BY			ROAD PLANS	FLATHEAD RIVER - 3 M NW BIGFORK	STPB-STPP-SSS 82-1(6)5
	4/16/2025	REVIEWED BY			FLATHEAD COUNTY	UPN 6850000	46
	2:08:36 PM bvanderloos	CHECKED BY					


Docusign Envelope ID: 430D2619-33DC-4D37-BEDC-0F2A7F6EEE89

AWARD COPY

Morrison Maierle

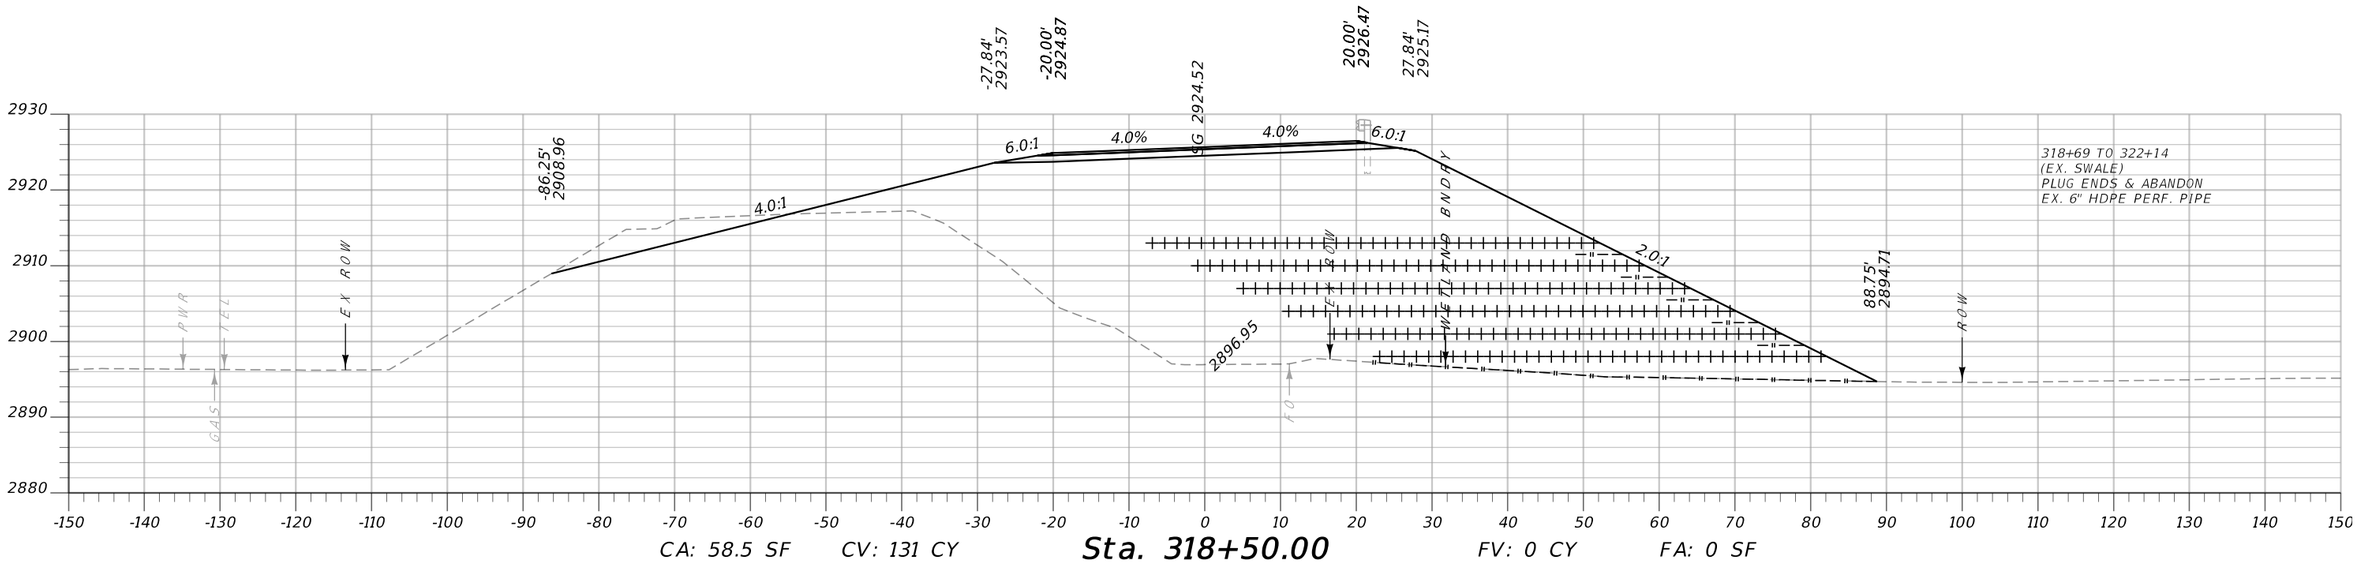

CA: 58.5 SF CV: 131 CY **Sta. 318+50.00** FV: 0 CY FA: 0 SF

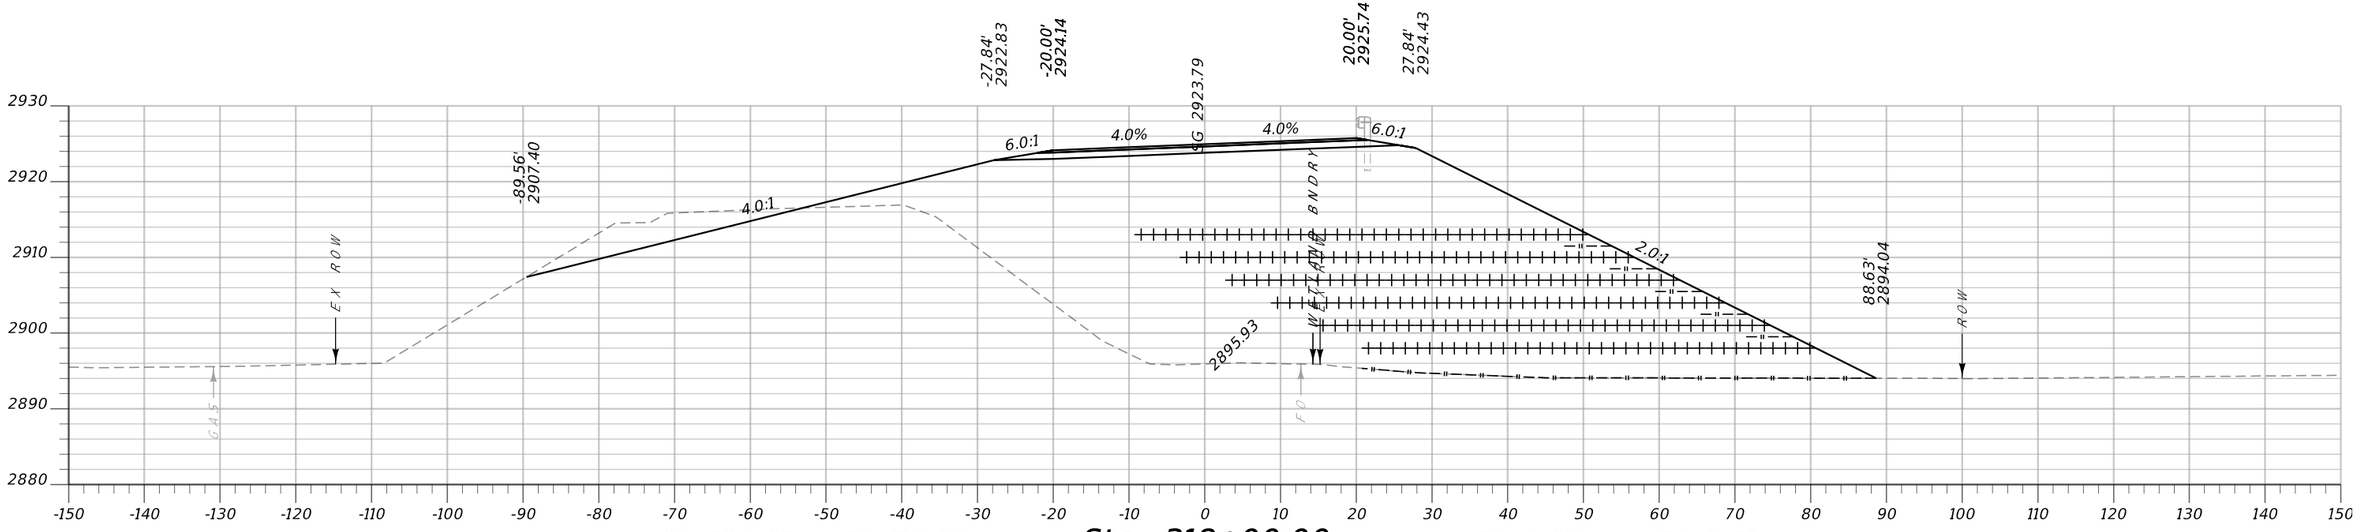


CA: 83.0 SF CV: 179 CY **Sta. 318+00.00** FV: 0 CY FA: 0 SF

MONTANA Department of Transportation	...\6850000\rd\6850000rdLay.dgn	DESIGNED BY		ROAD PLANS	FLATHEAD RIVER - 3 M NW BIGFORK	STPB-STPP-SSS 82-1(6)5
	4/16/2025	REVIEWED BY				
	2:08:40 PM bvanderloos	CHECKED BY		FLATHEAD COUNTY	UPN 6850000	47


Docusign Envelope ID: 430D2619-33DC-4D37-BEDC-0F2A7F6EEE89

AWARD COPY

Morrison Maierle

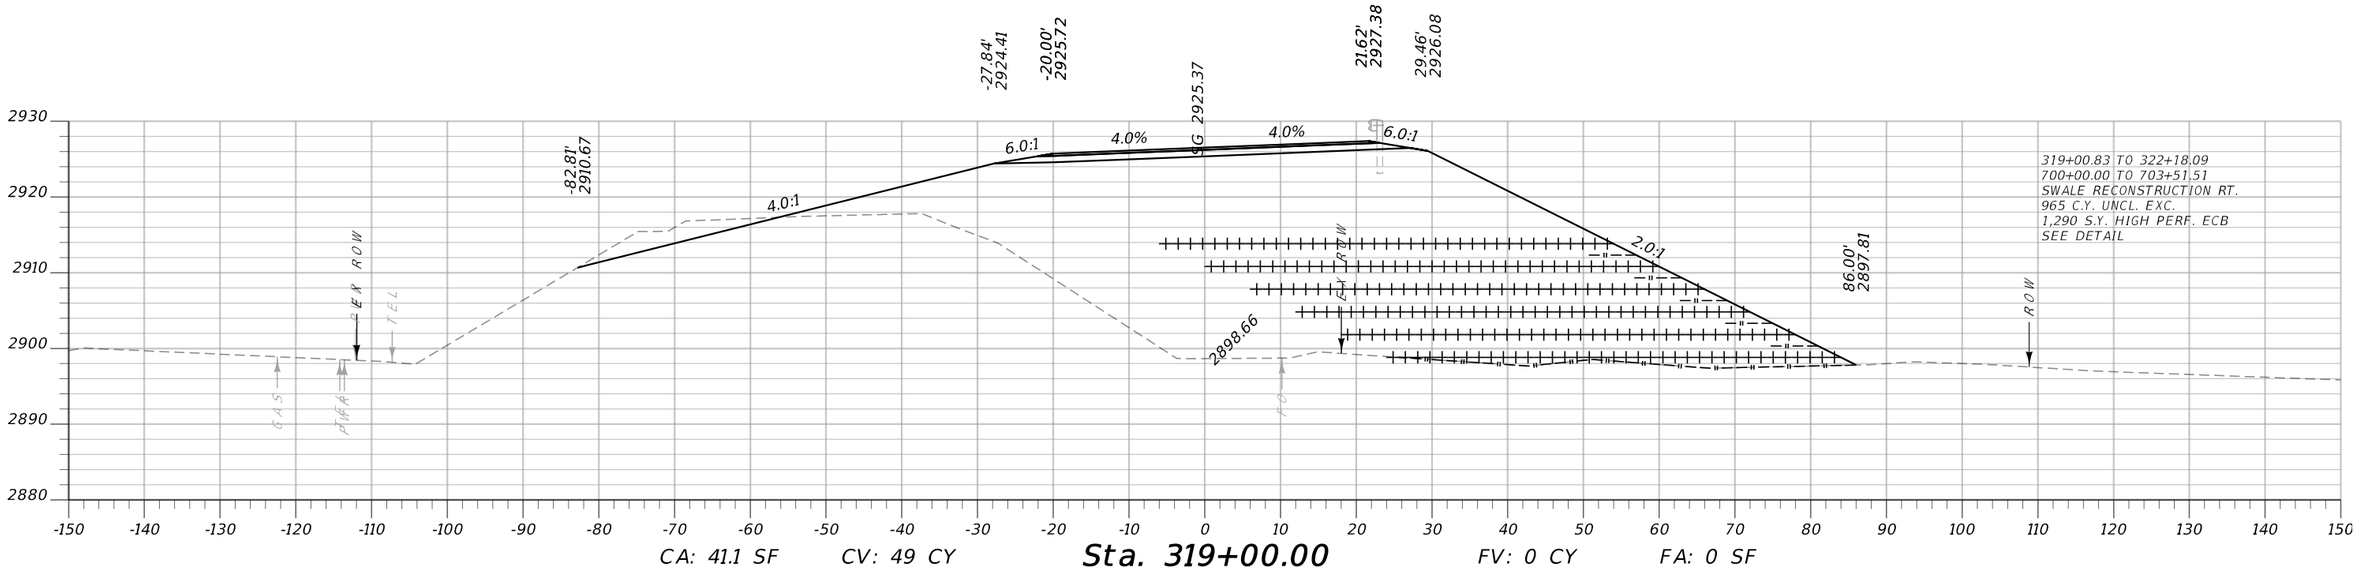

CA: 41.1 SF CV: 49 CY **Sta. 319+00.00** FV: 0 CY FA: 0 SF

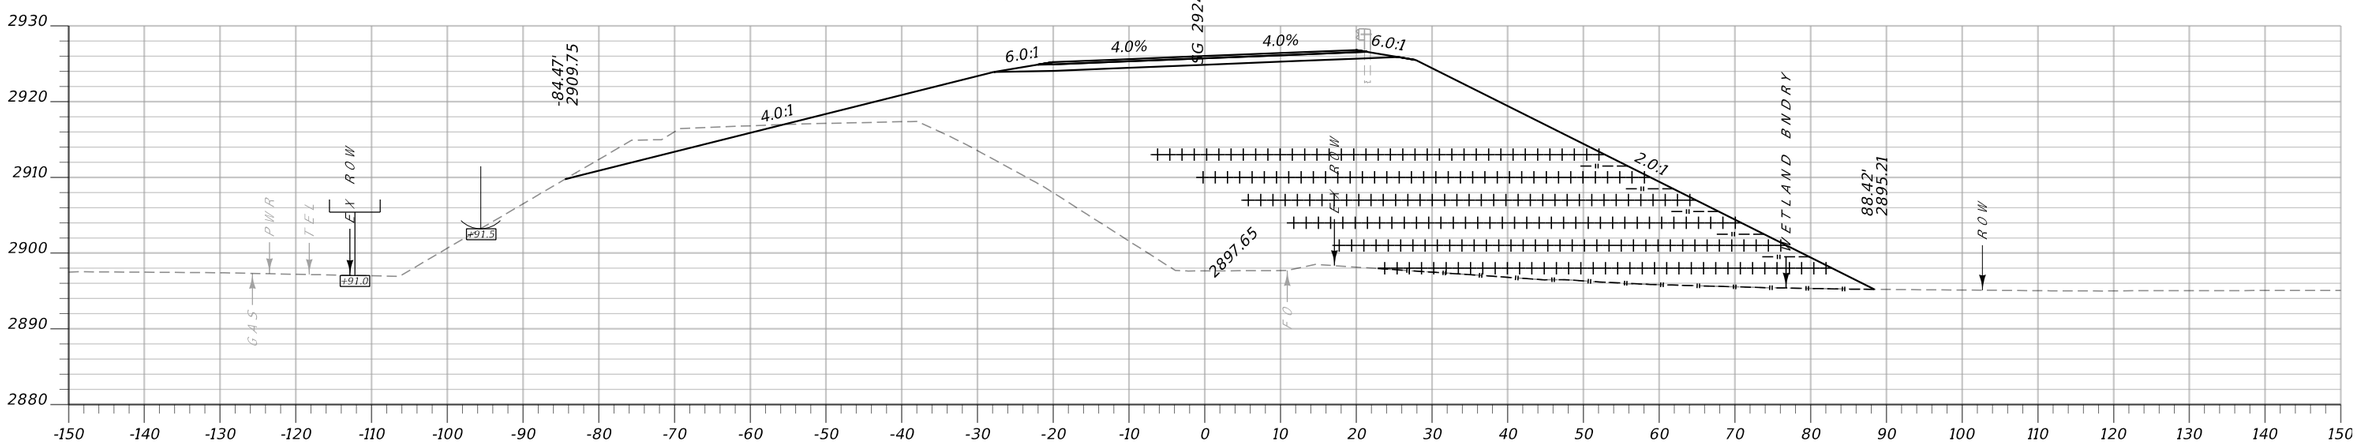


CA: 48.7 SF CV: 41 CY **Sta. 318+70.80** FV: 0 CY FA: 0 SF

MONTANA Department of Transportation	...\6850000\rd\6850000rdLay.dgn	DESIGNED BY			ROAD PLANS	FLATHEAD RIVER - 3 M NW BIGFORK	STPB-STPP-SSS 82-1(6)5
	4/16/2025	REVIEWED BY					
	2:08:44 PM bvanderloos	CHECKED BY			FLATHEAD COUNTY	UPN 6850000	48


Docusign Envelope ID: 430D2619-33DC-4D37-BEDC-0F2A7F6EEE89

AWARD COPY

Morrison Maierle

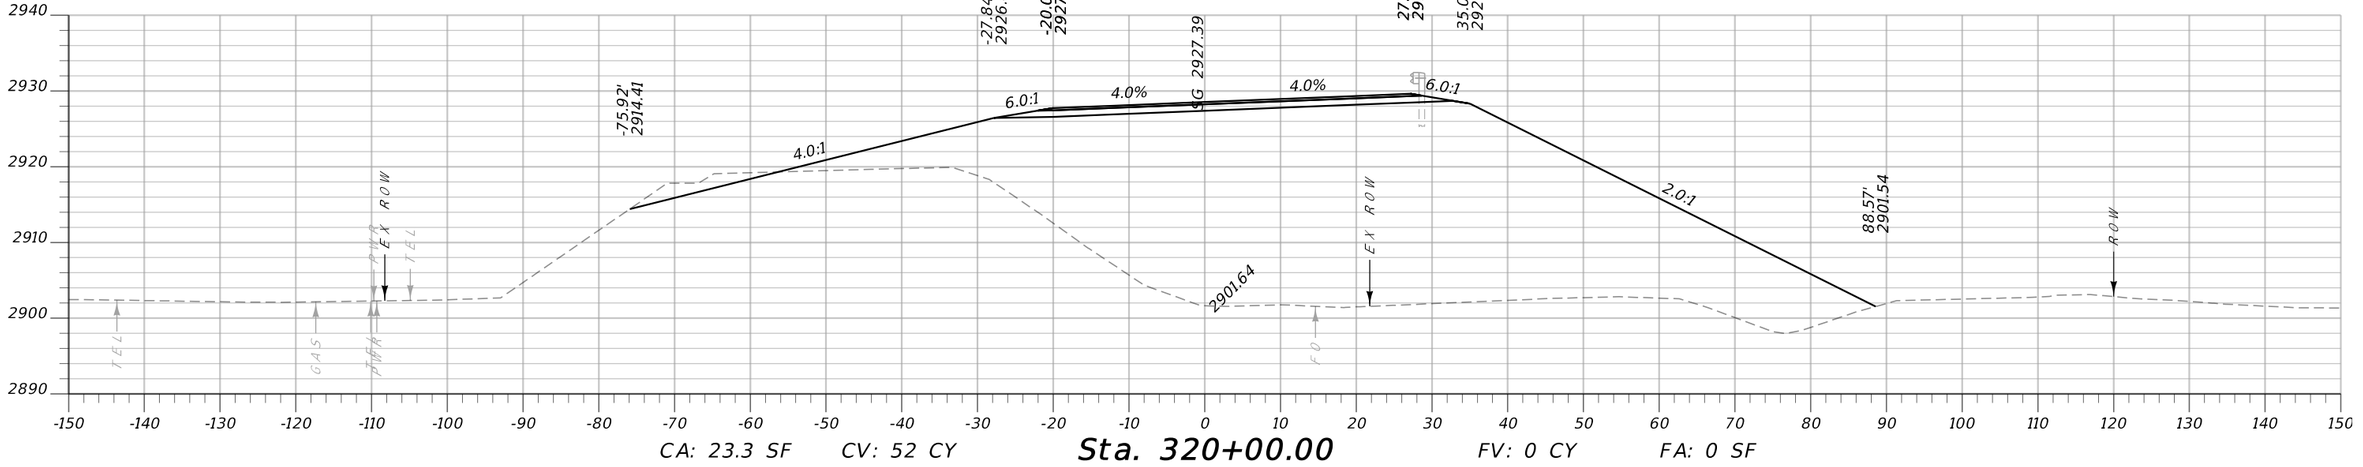

CA: 23.3 SF CV: 52 CY **Sta. 320+00.00** FV: 0 CY FA: 0 SF

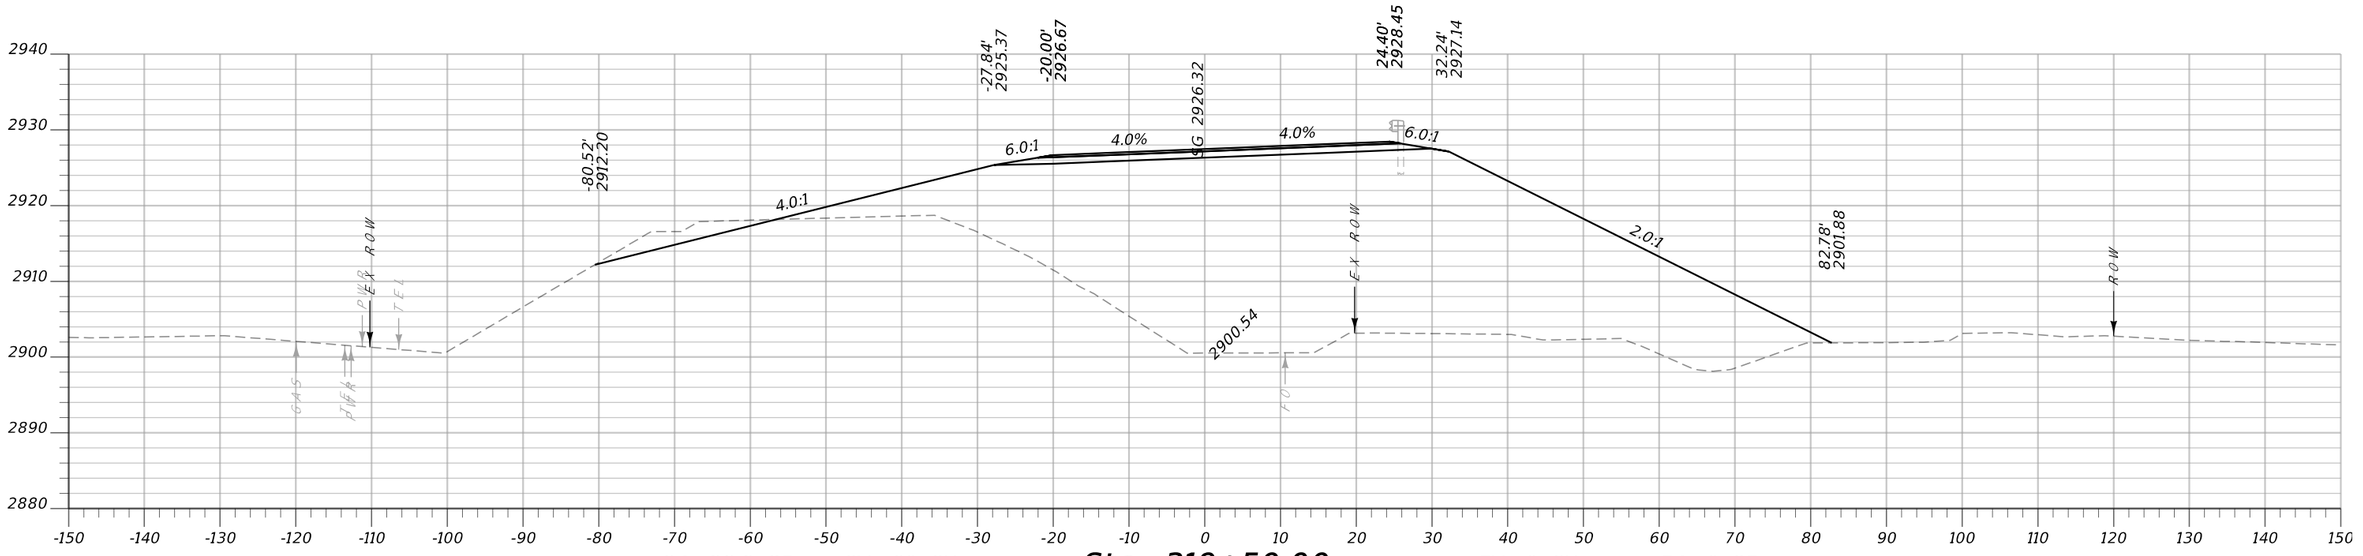


CA: 33.2 SF CV: 69 CY **Sta. 319+50.00** FV: 0 CY FA: 0 SF


MONTANA Department of Transportation	...\6850000\rd\6850000rdLay.dgn	DESIGNED BY			ROAD PLANS	FLATHEAD RIVER - 3 M NW BIGFORK	STPB-STPP-SSS 82-1(6)5
	4/16/2025	REVIEWED BY					
	2:08:48 PM bvanderloos	CHECKED BY			FLATHEAD COUNTY	UPN 6850000	49

Docusign Envelope ID: 430D2619-33DC-4D37-BEDC-0F2A7F6EEE89

Morrison Maierle

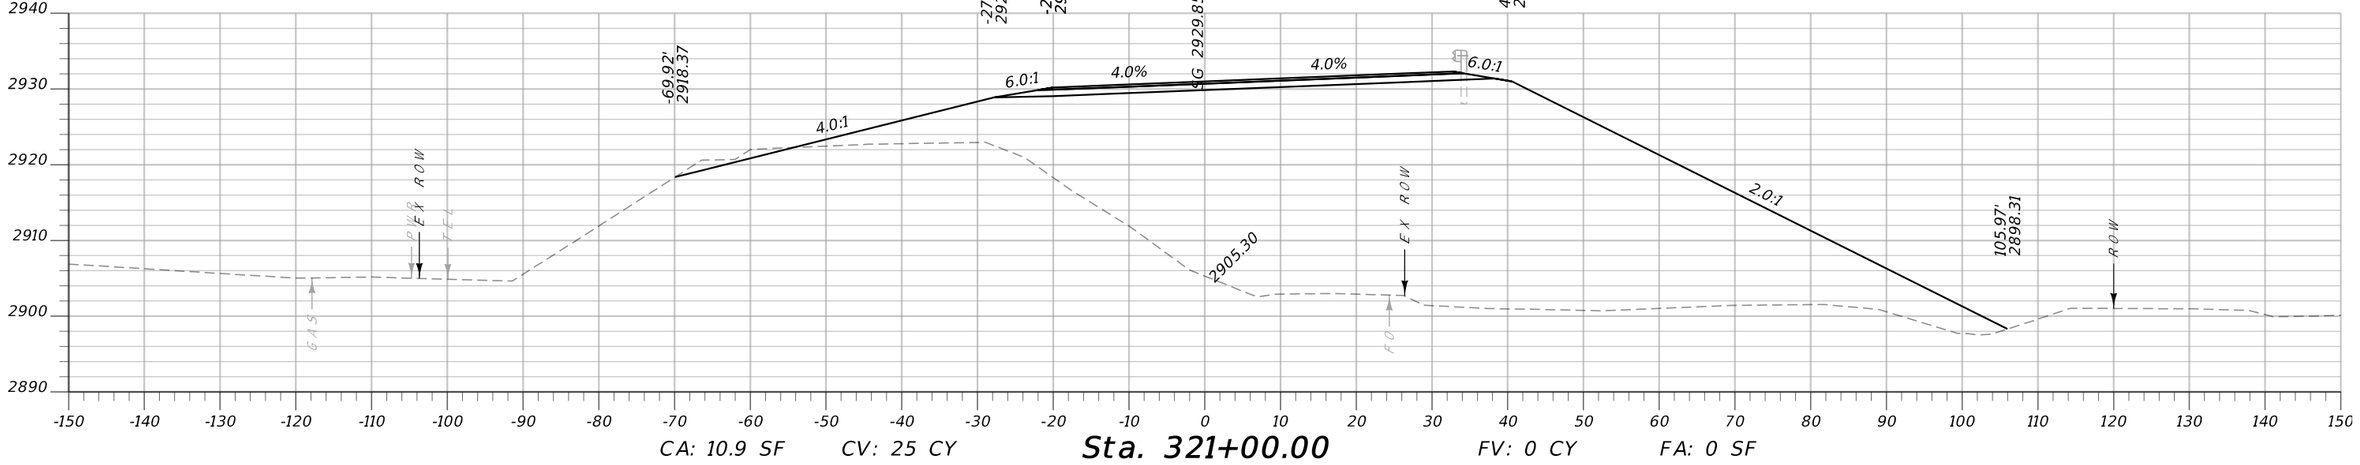

CA: 10.9 SF CV: 25 CY **Sta. 321+00.00** FV: 0 CY FA: 0 SF

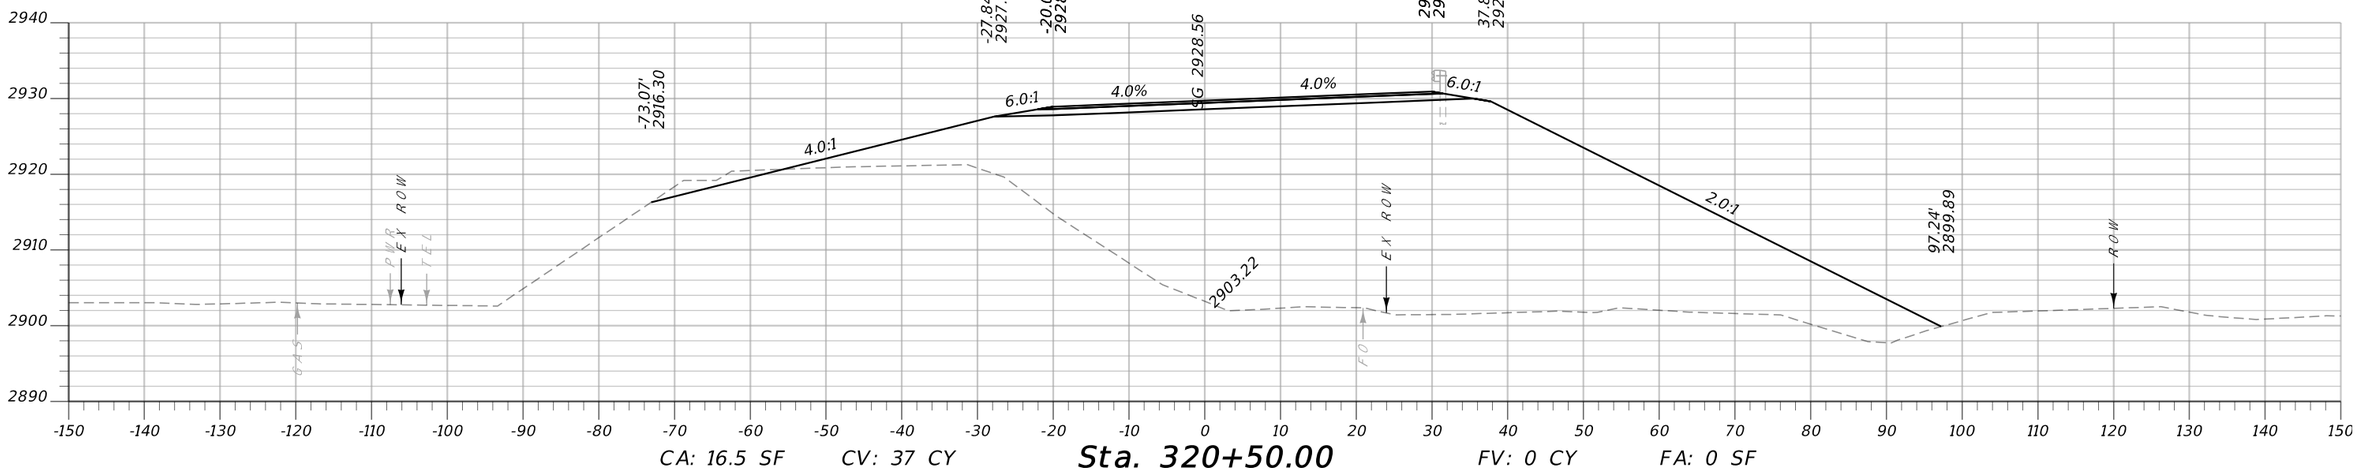


CA: 16.5 SF CV: 37 CY **Sta. 320+50.00** FV: 0 CY FA: 0 SF


MONTANA Department of Transportation	...\6850000\rd\6850000rdLay.dgn	DESIGNED BY			ROAD PLANS	FLATHEAD RIVER - 3 M NW BIGFORK	STPB-STPP-SSS 82-1(6)5
	4/16/2025	REVIEWED BY			FLATHEAD COUNTY	UPN 6850000	50
	2:08:52 PM bvanderloos	CHECKED BY					

Docusign Envelope ID: 430D2619-33DC-4D37-BEDC-0F2A7F6EEE89

Morrison Maierle

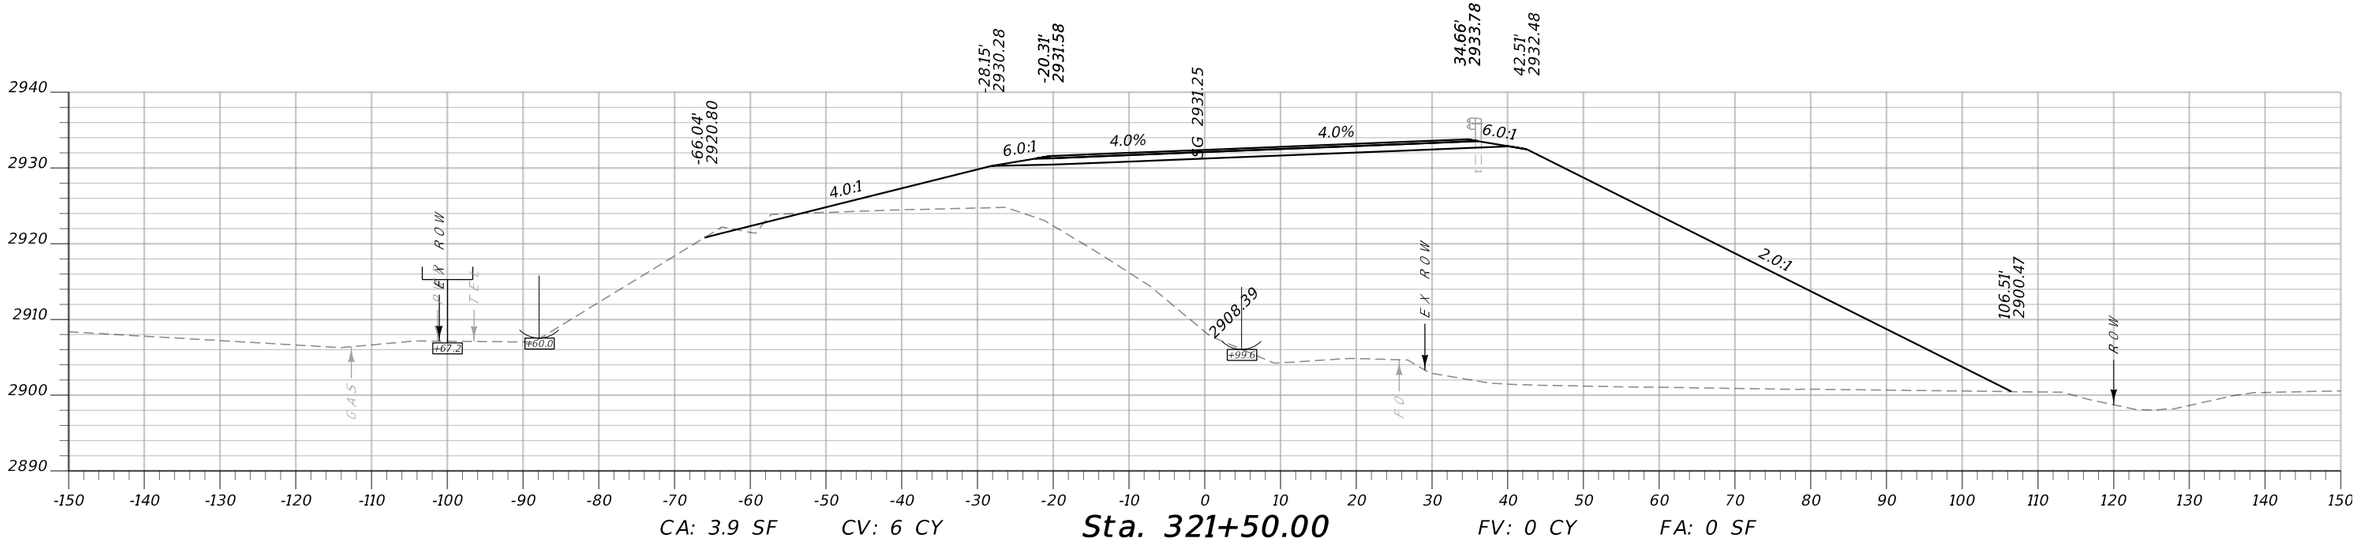

CA: 3.9 SF CV: 6 CY **Sta. 321+50.00** FV: 0 CY FA: 0 SF

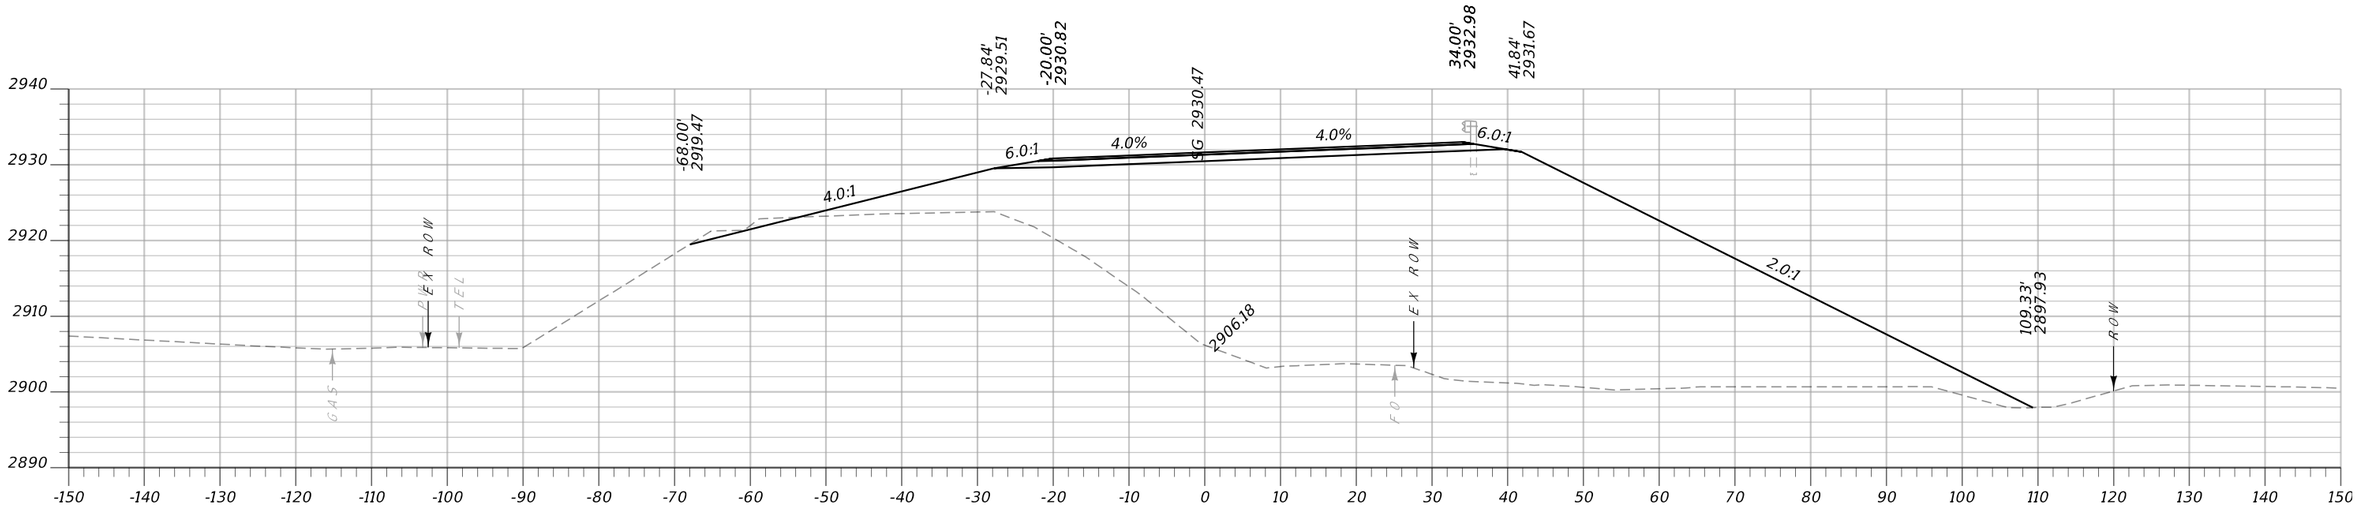


CA: 7.9 SF CV: 8 CY **Sta. 321+22.76** FV: 0 CY FA: 0 SF

MONTANA Department of Transportation	...\6850000\rd\6850000rdLayout.dgn	DESIGNED BY			ROAD PLANS	FLATHEAD RIVER - 3 M NW BIGFORK	STPB-STPP-SSS 82-1(6)5
	4/16/2025	REVIEWED BY			FLATHEAD COUNTY	UPN 6850000	51
	2:08:56 PM bvanderloos	CHECKED BY					


Docusign Envelope ID: 430D2619-33DC-4D37-BEDC-0F2A7F6EEE89

AWARD COPY

Morrison Maierle

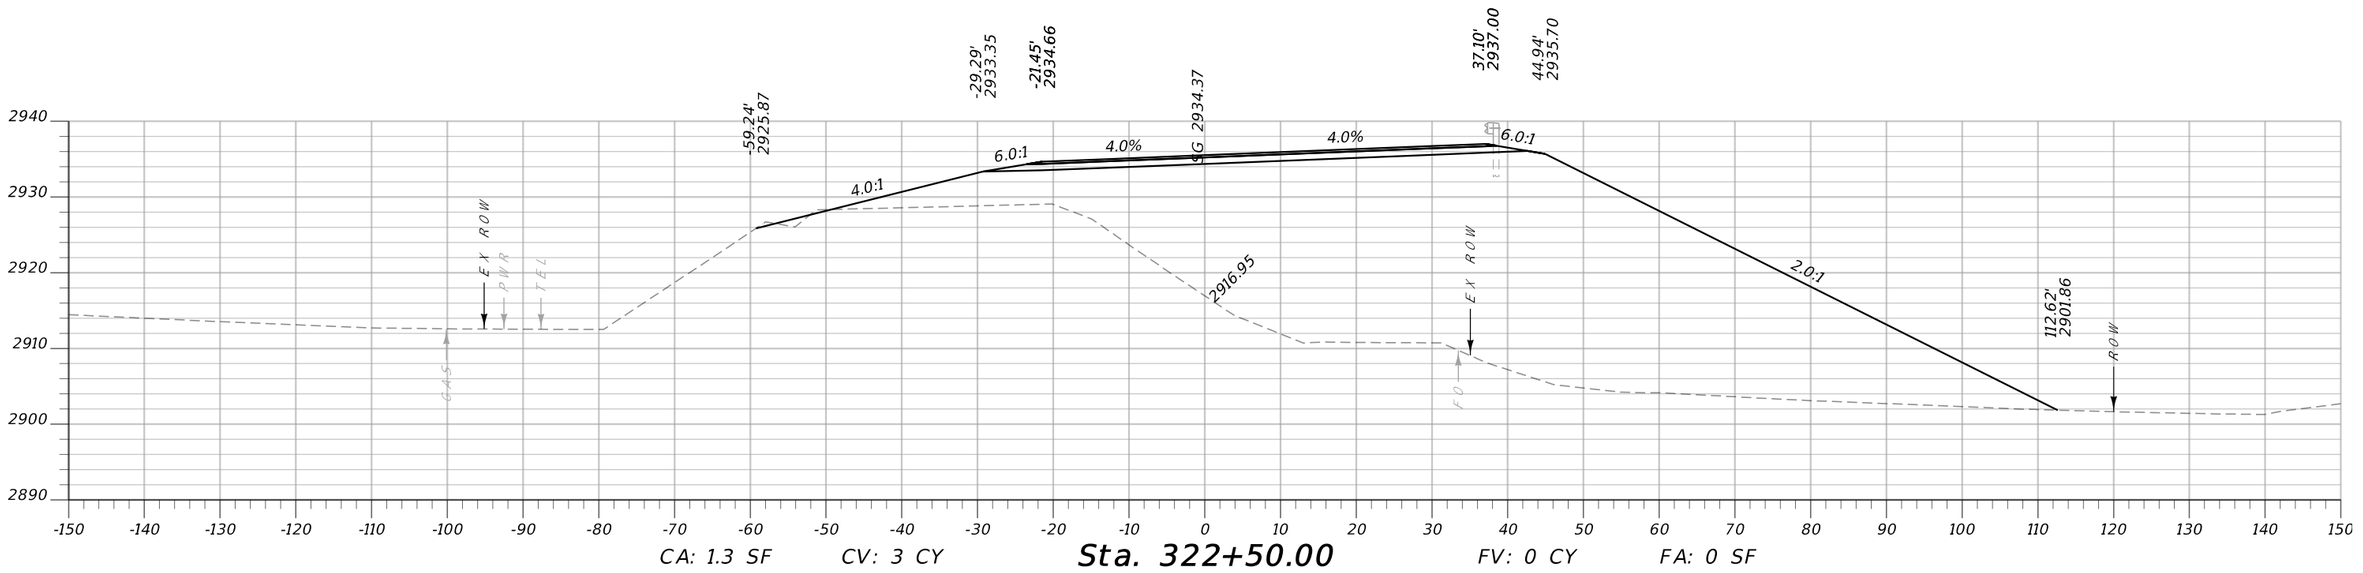

CA: 1.3 SF CV: 3 CY **Sta. 322+50.00** FV: 0 CY FA: 0 SF

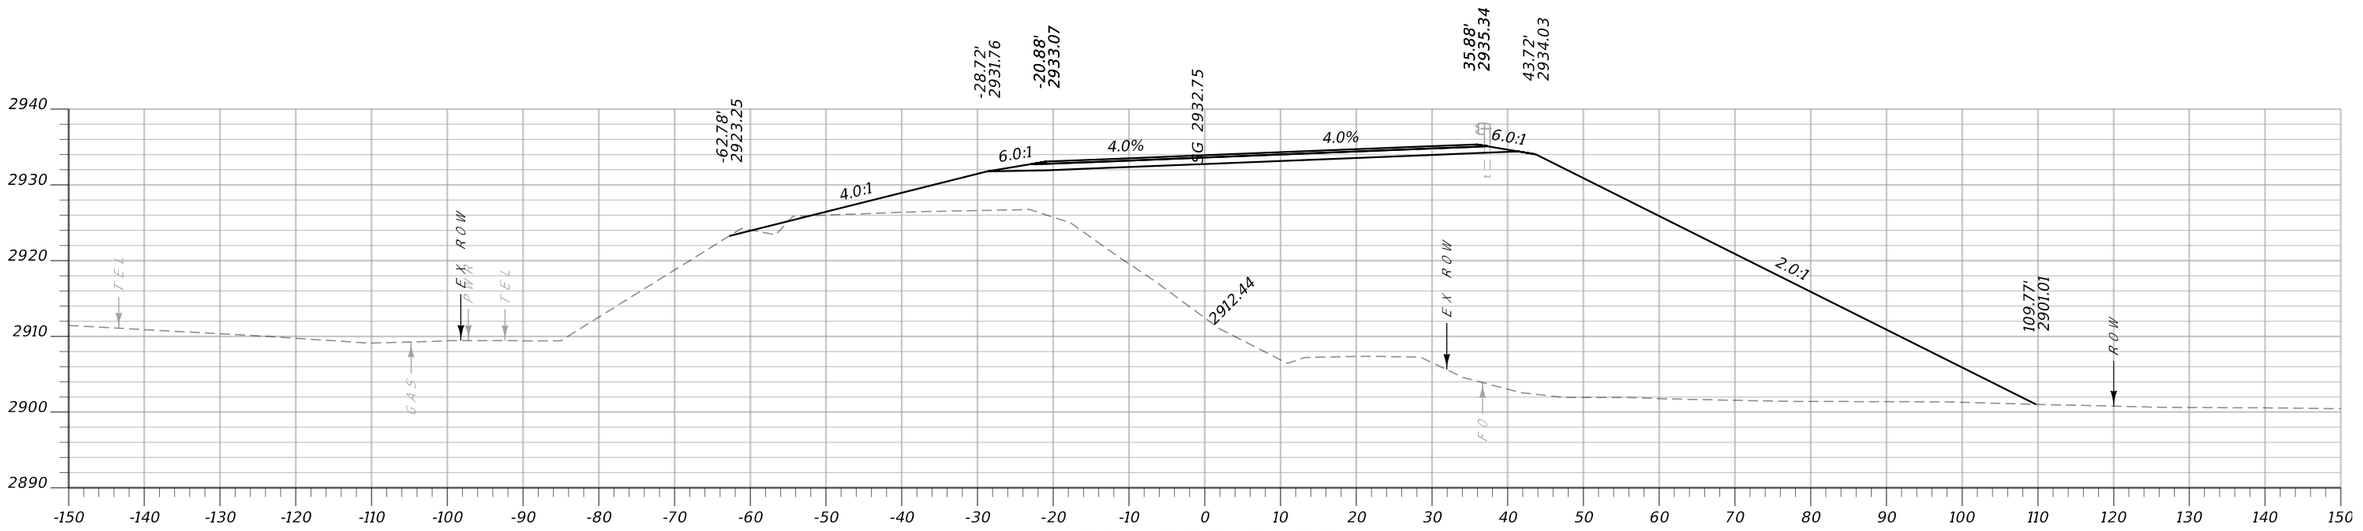


CA: 1.6 SF CV: 5 CY **Sta. 322+00.00** FV: 0 CY FA: 0 SF


MONTANA Department of Transportation	...\6850000\rd\6850000rdLay.dgn	DESIGNED BY			ROAD PLANS	FLATHEAD RIVER - 3 M NW BIGFORK	STPB-STPP-SSS 82-1(6)5
	4/16/2025	REVIEWED BY			FLATHEAD COUNTY	UPN 6850000	52
	2:09:00 PM bvanderloos	CHECKED BY					

Docusign Envelope ID: 430D2619-33DC-4D37-BEDC-0F2A7F6EEE89

Morrison Maierle

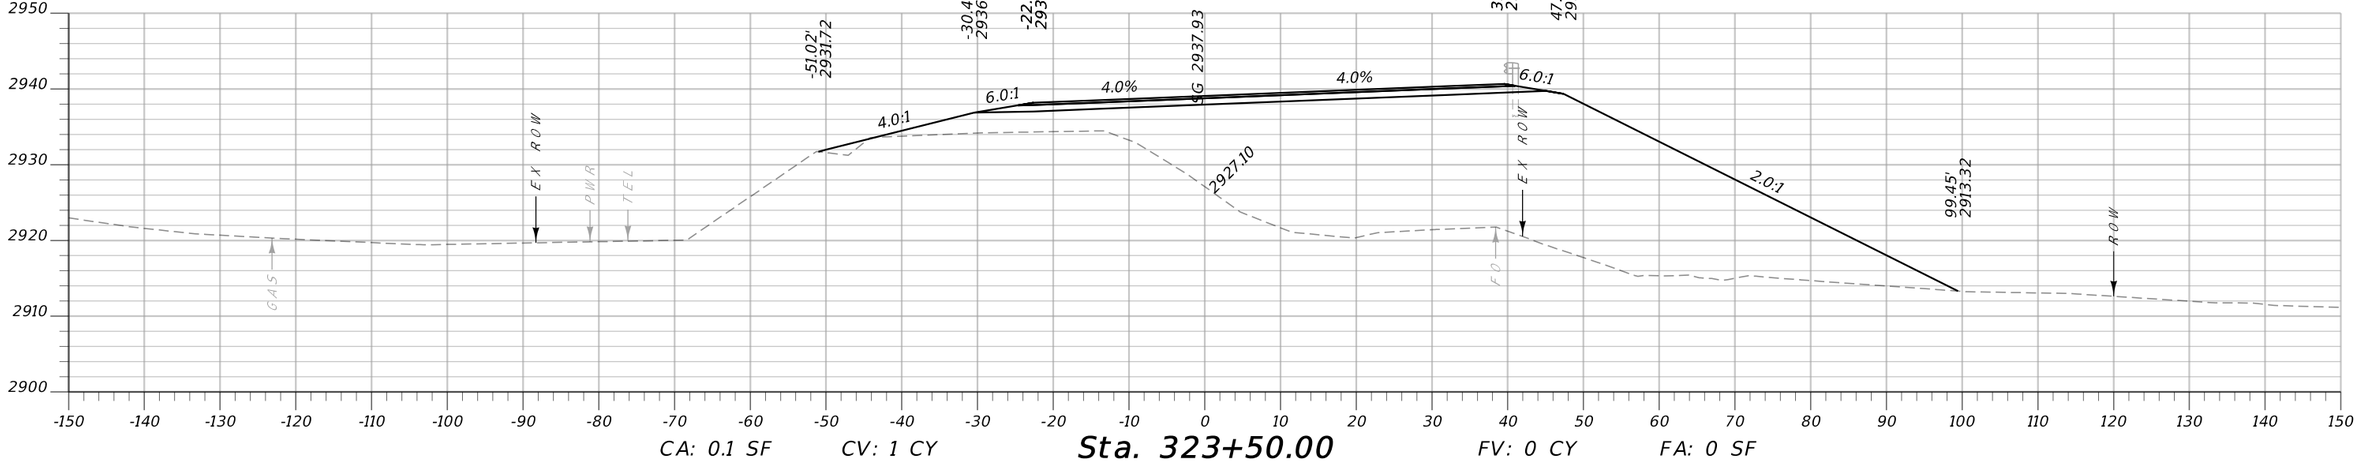

CA: 0.1 SF CV: 1 CY **Sta. 323+50.00** FV: 0 CY FA: 0 SF

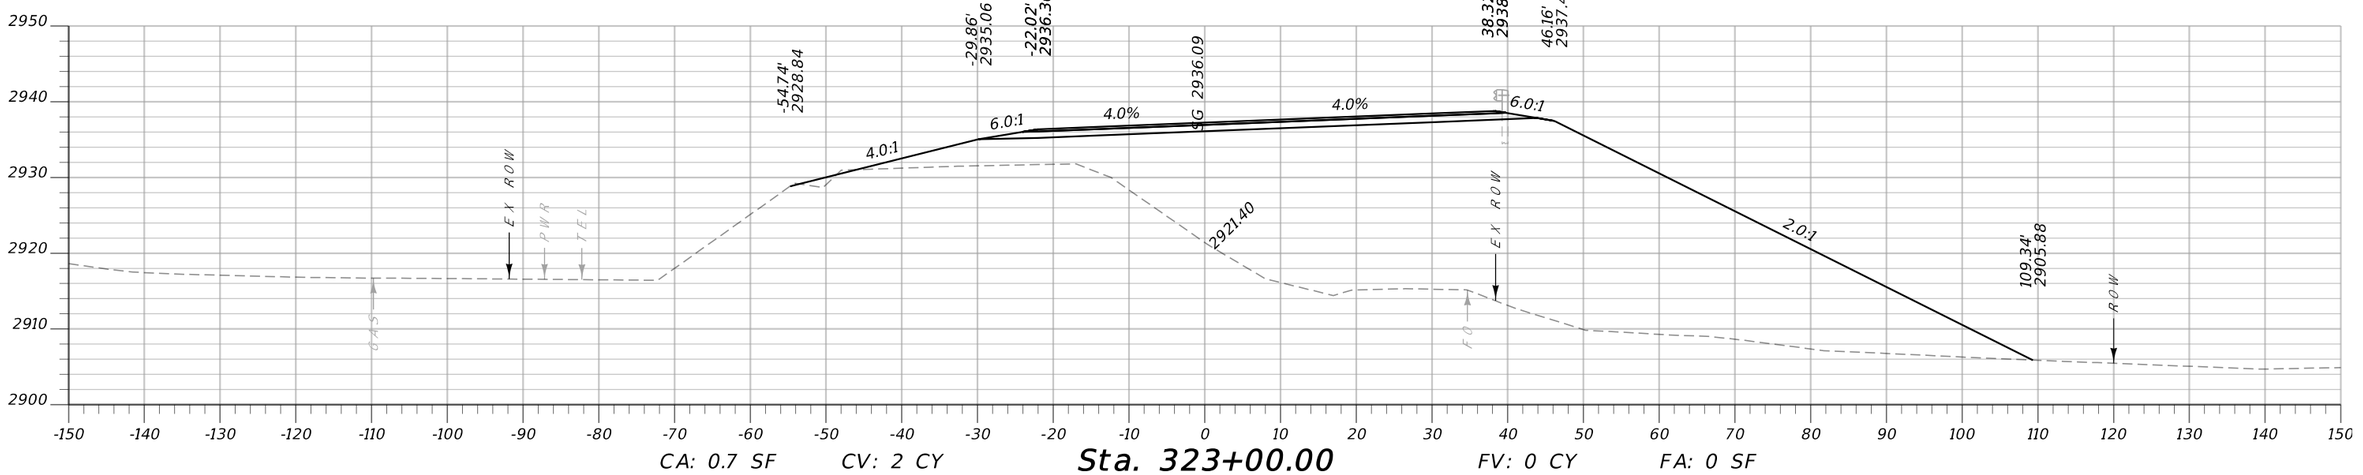


CA: 0.7 SF CV: 2 CY **Sta. 323+00.00** FV: 0 CY FA: 0 SF


MONTANA Department of Transportation	...\6850000\rd\6850000rdLay.dgn	DESIGNED BY			ROAD PLANS	FLATHEAD RIVER - 3 M NW BIGFORK	STPB-STPP-SSS 82-1(6)5
	4/16/2025	REVIEWED BY			FLATHEAD COUNTY	UPN 6850000	53
	2:09:04 PM bvanderloos	CHECKED BY					


Docusign Envelope ID: 430D2619-33DC-4D37-BEDC-0F2A7F6EEE89

AWARD COPY

Morrison Maierle

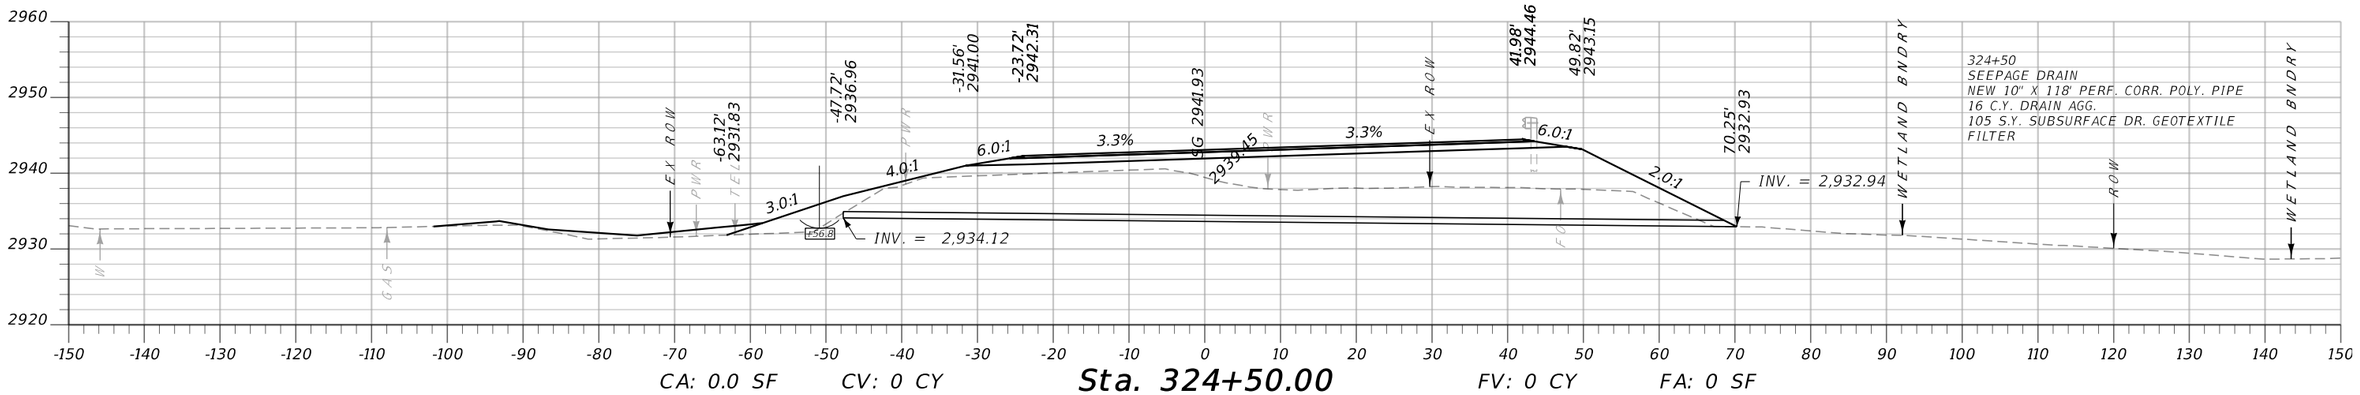

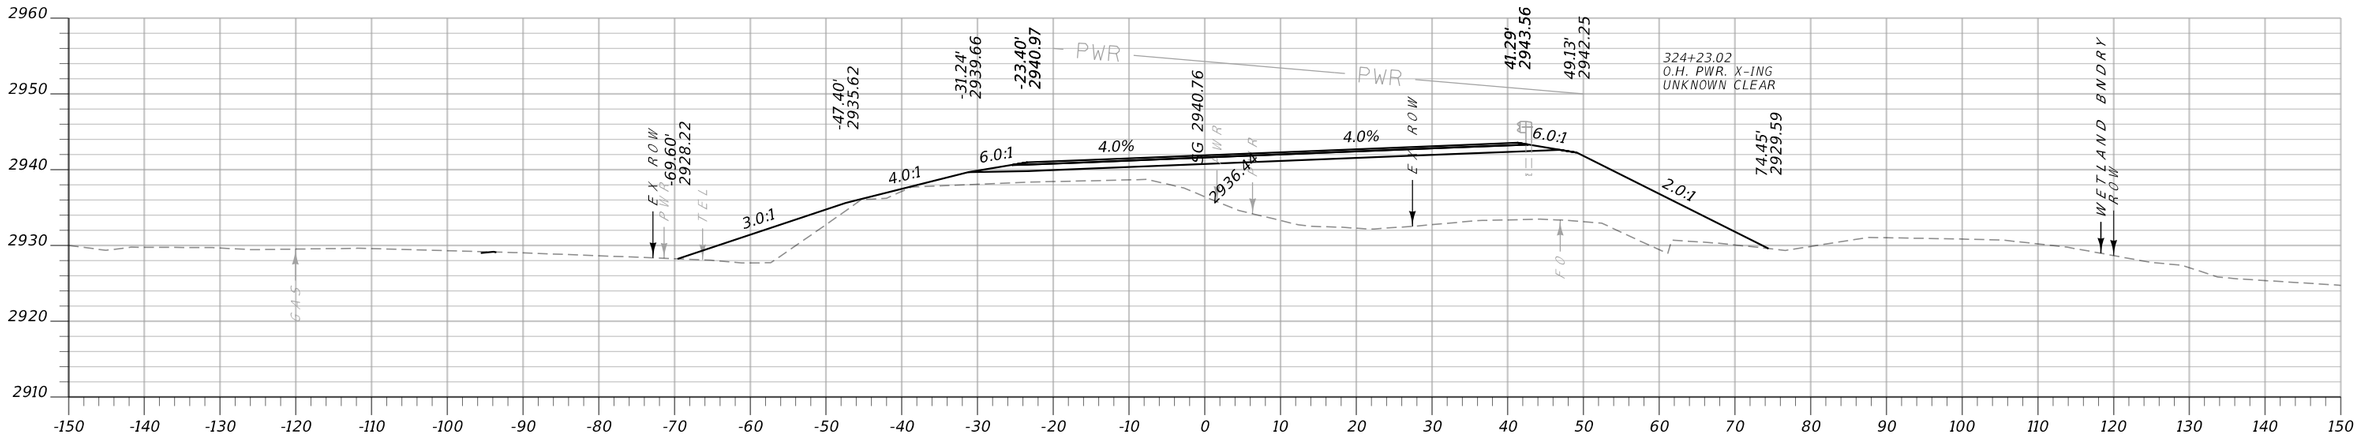

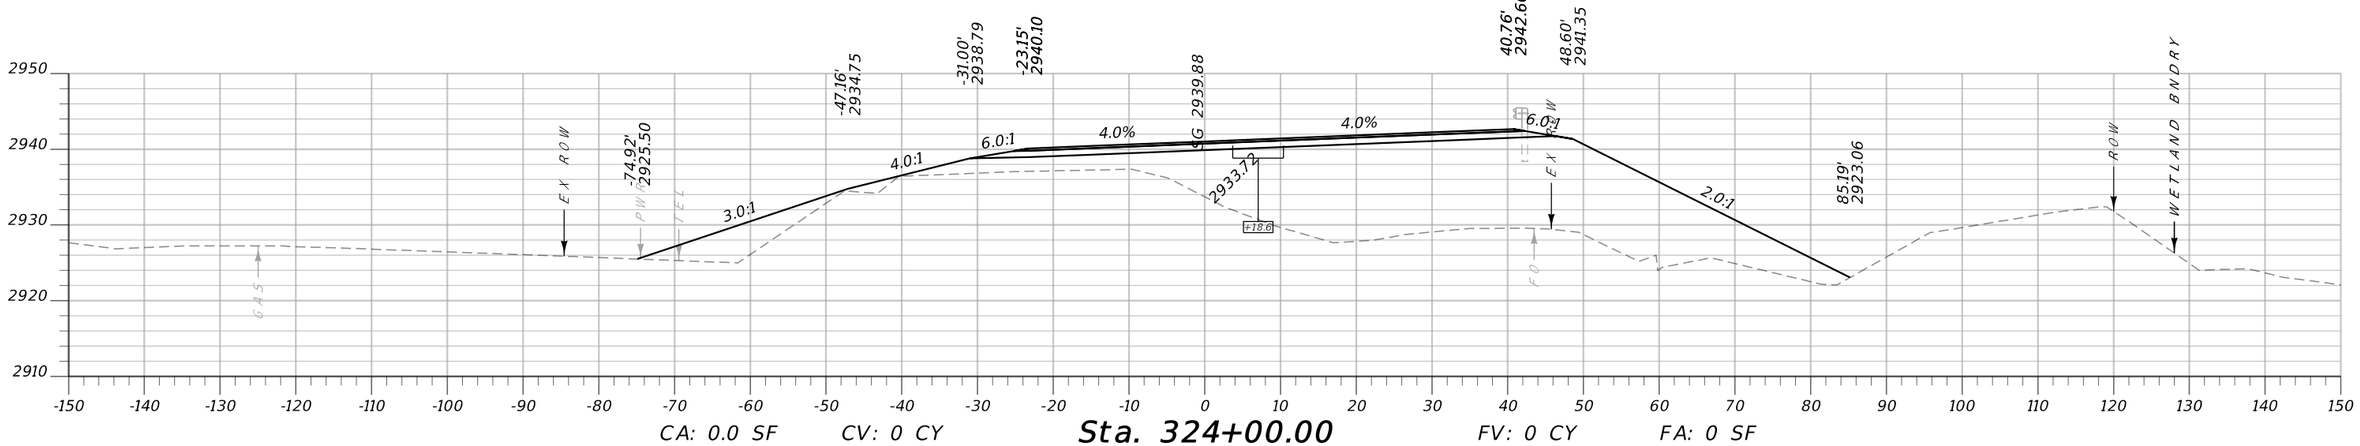


MONTANA Department of Transportation	...\6850000\rd\6850000rdLayout.dgn	DESIGNED BY			ROAD PLANS	FLATHEAD RIVER - 3 M NW BIGFORK	STPB-STPP-SSS 82-1(6)5
	4/16/2025	REVIEWED BY			FLATHEAD COUNTY	UPN 6850000	54
	2:09:08 PM bvanderloos	CHECKED BY					


Docusign Envelope ID: 430D2619-33DC-4D37-BEDC-0F2A7F6EEE89

AWARD COPY


Morrison Maierle

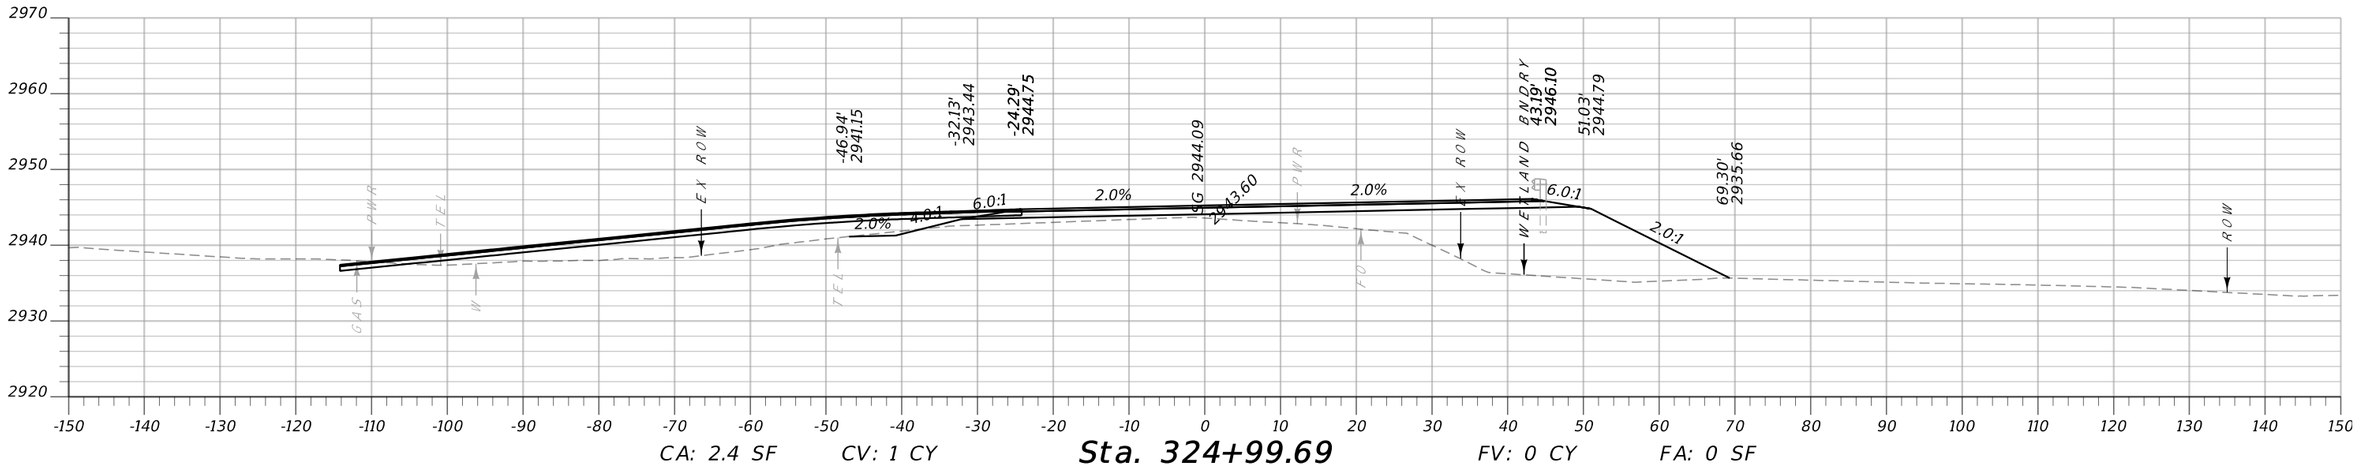

CA: 2.4 SF CV: 1 CY **Sta. 324+99.69** FV: 0 CY FA: 0 SF

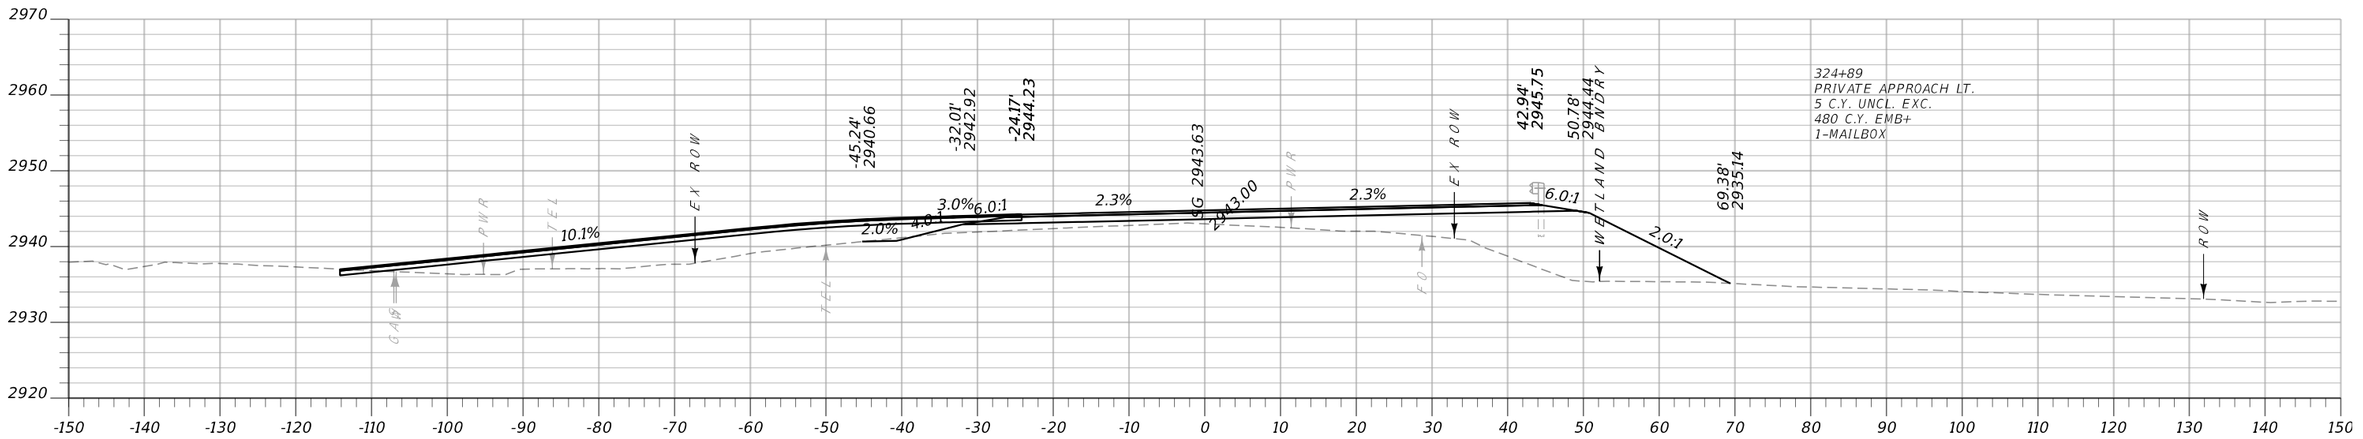

CA: 1.2 SF CV: 1 CY **Sta. 324+89.29** FV: 0 CY FA: 0 SF

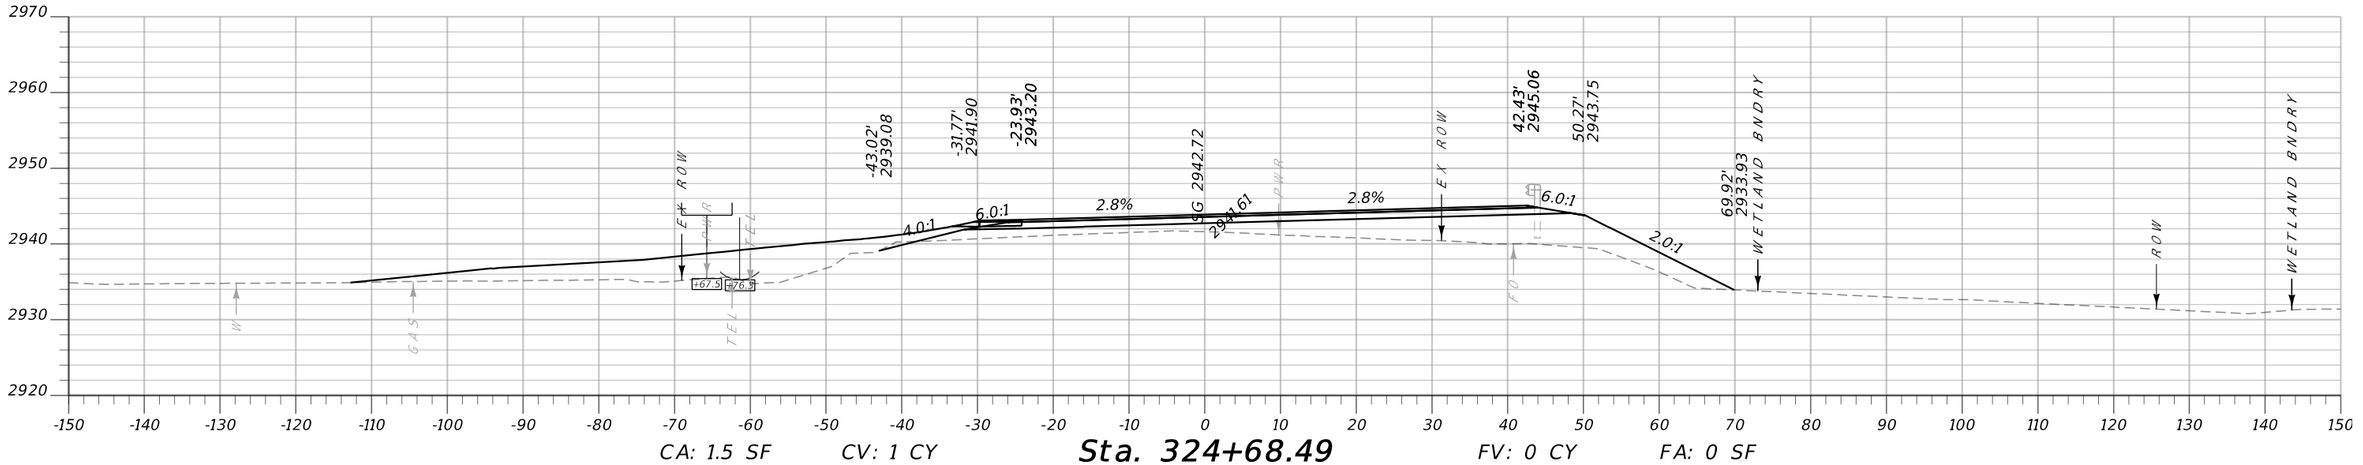


CA: 1.5 SF CV: 1 CY **Sta. 324+68.49** FV: 0 CY FA: 0 SF


MONTANA Department of Transportation	...\6850000\rd\6850000rdLay.dgn	DESIGNED BY		ROAD PLANS		FLATHEAD RIVER - 3 M NW BIGFORK	STPB-STPP-SSS 82-1(6)5
	4/16/2025	REVIEWED BY					
	2:09:11 PM bvanderloos	CHECKED BY		FLATHEAD COUNTY		UPN 6850000	55

Docusign Envelope ID: 430D2619-33DC-4D37-BEDC-0F2A7F6EEE89


Morrison Maierle

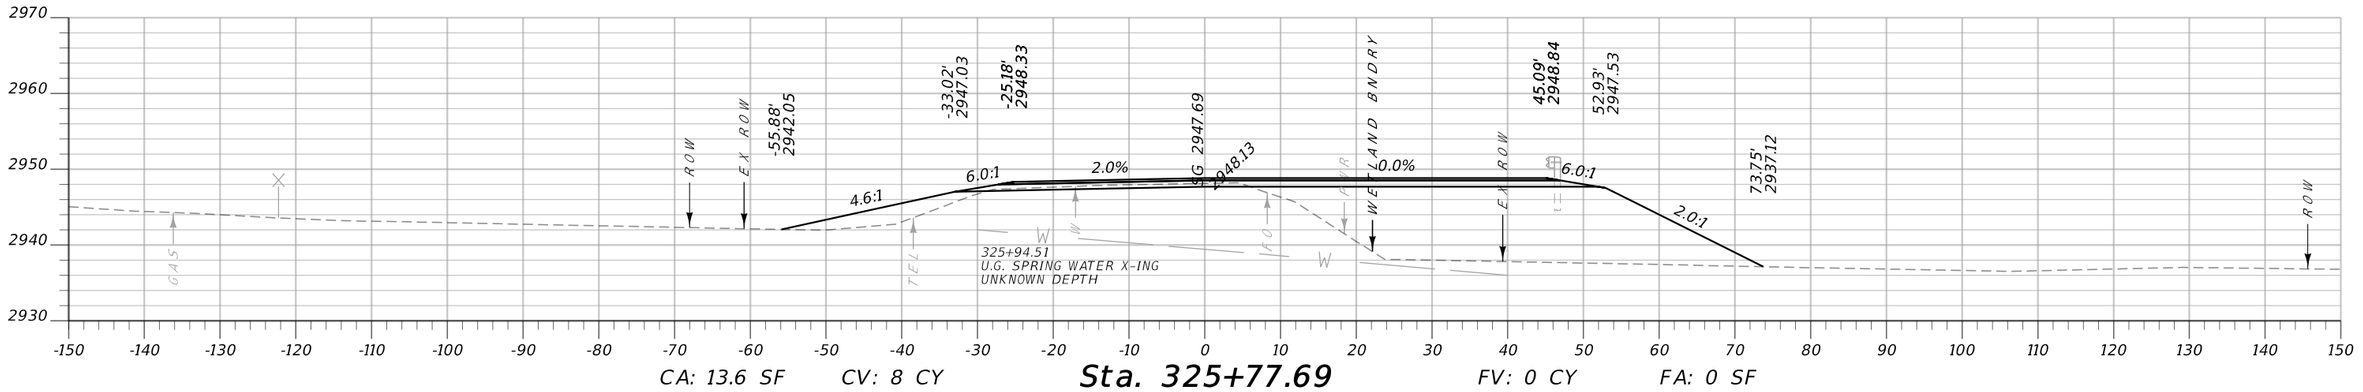

CA: 13.6 SF CV: 8 CY **Sta. 325+77.69** FV: 0 CY FA: 0 SF

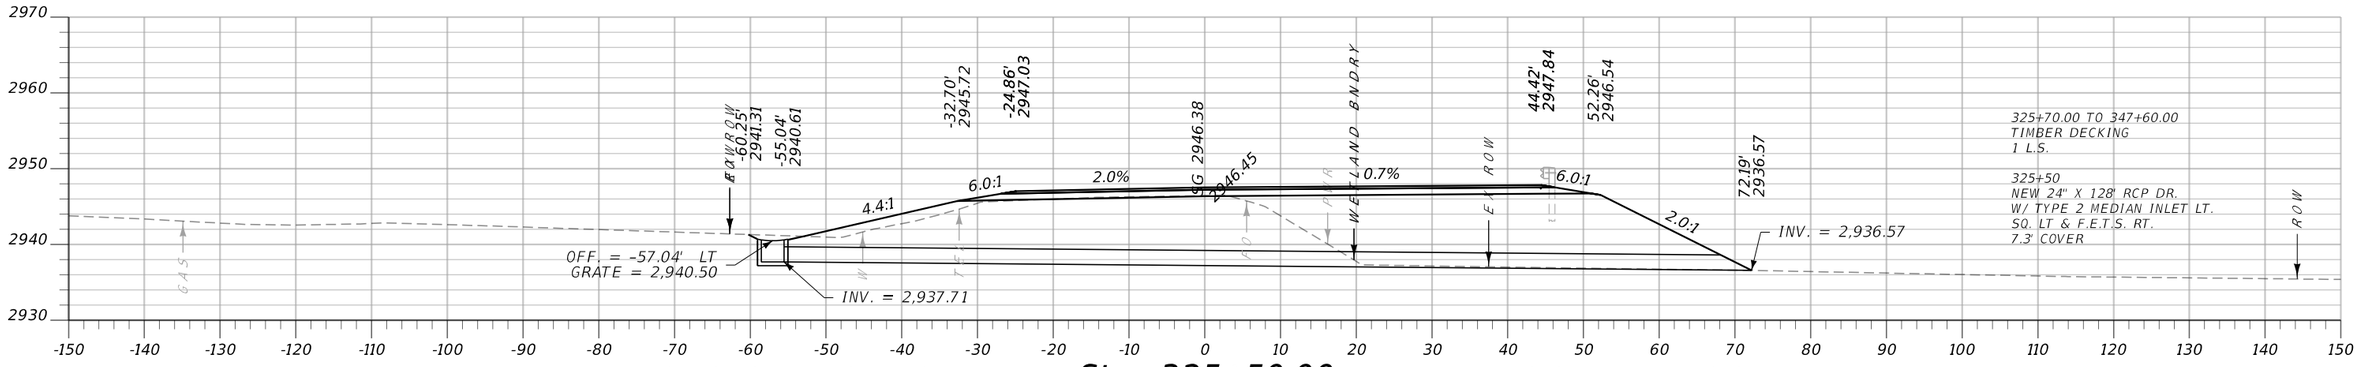

CA: 2.1 SF CV: 4 CY **Sta. 325+50.00** FV: 0 CY FA: 0 SF

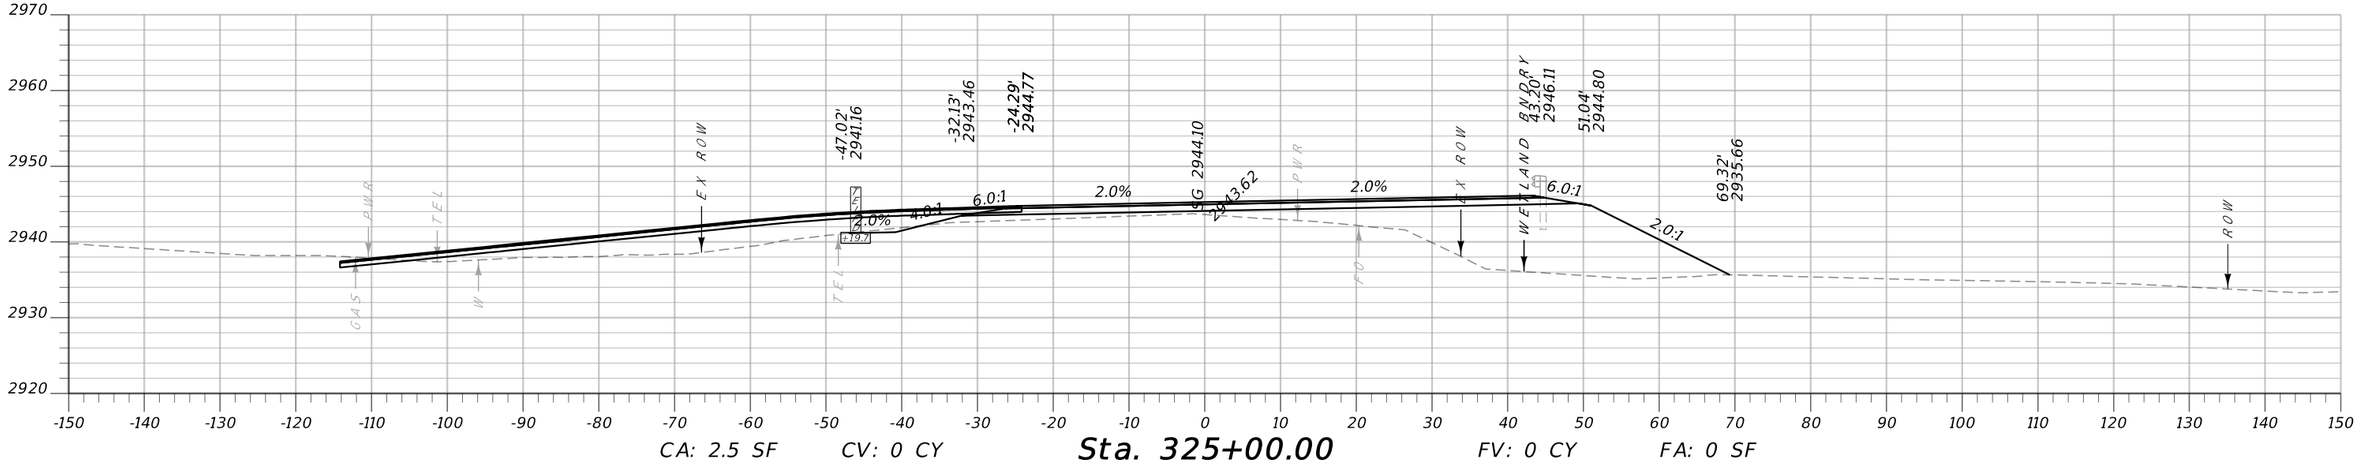


CA: 2.5 SF CV: 0 CY **Sta. 325+00.00** FV: 0 CY FA: 0 SF


MONTANA Department of Transportation	...\6850000\rd\6850000rdLayout.dgn	DESIGNED BY		ROAD PLANS		FLATHEAD RIVER - 3 M NW BIGFORK	STPB-STPP-SSS 82-1(6)5
	4/16/2025	REVIEWED BY		FLATHEAD COUNTY		UPN 6850000	56
	2:09:16 PM bvanderloos	CHECKED BY					

Docusign Envelope ID: 430D2619-33DC-4D37-BEDC-0F2A7F6EEE89


Morrison Maierle

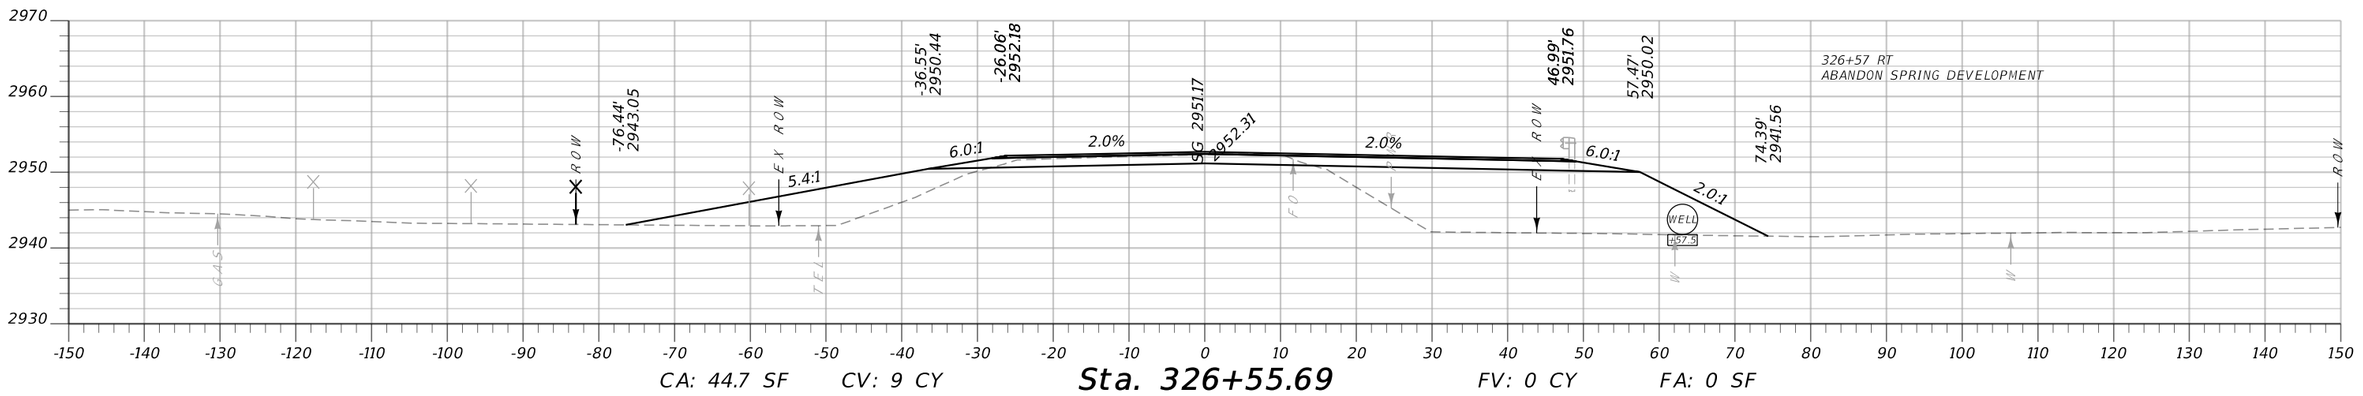

CA: 44.7 SF CV: 9 CY **Sta. 326+55.69** FV: 0 CY FA: 0 SF

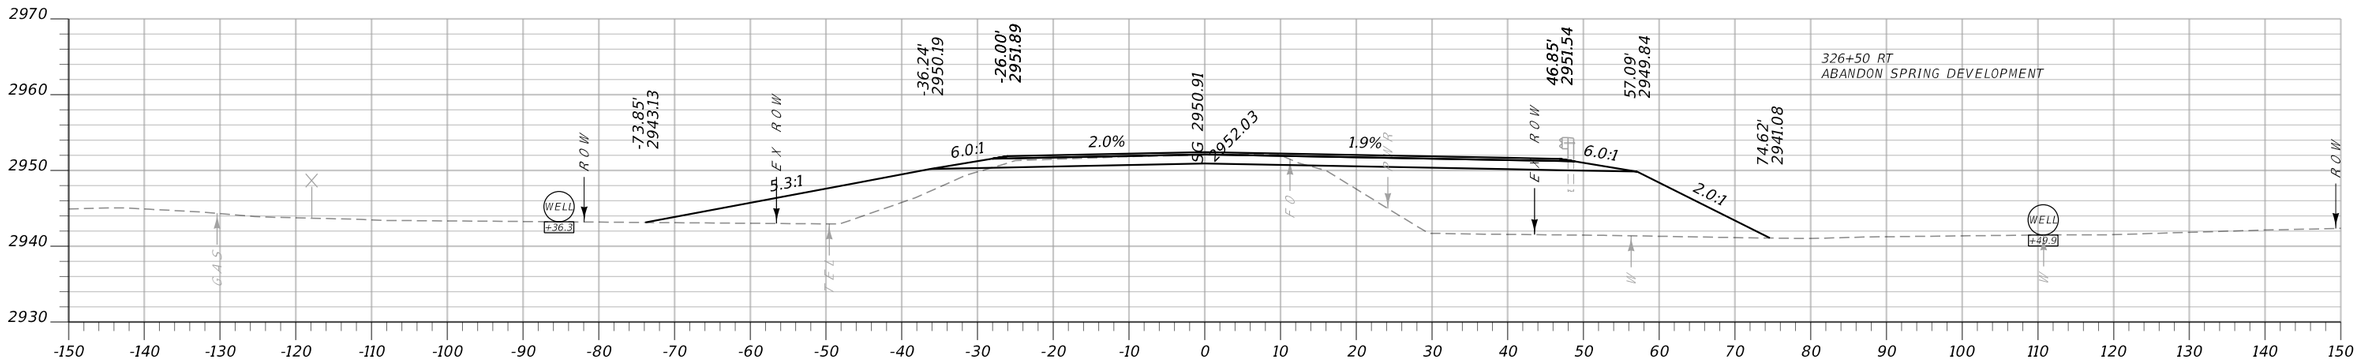


CA: 42.8 SF CV: 62 CY **Sta. 326+50.00** FV: 0 CY FA: 0 SF

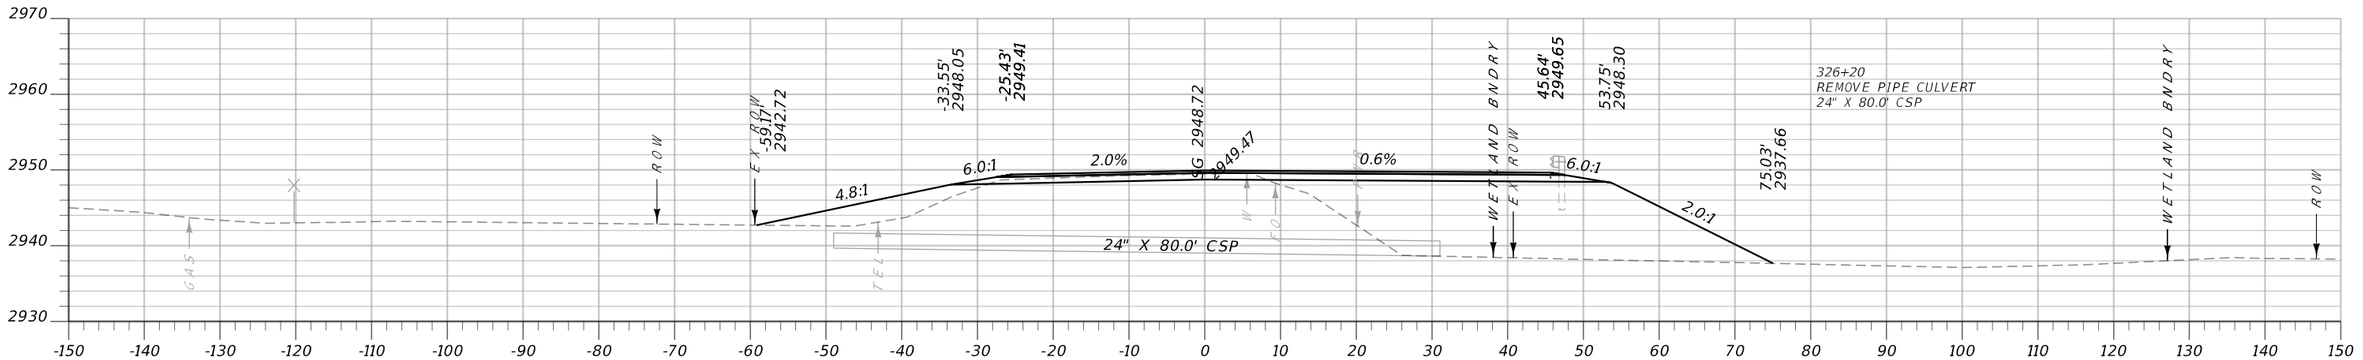


CA: 24.4 SF CV: 16 CY **Sta. 326+00.00** FV: 0 CY FA: 0 SF

MONTANA Department of Transportation	...\6850000\rd\6850000rdLay.dgn	DESIGNED BY		ROAD PLANS	FLATHEAD RIVER - 3 M NW BIGFORK	STPB-STPP-SSS 82-1(6)5
	4/16/2025	REVIEWED BY				
	2:09:20 PM bvanderloos	CHECKED BY		FLATHEAD COUNTY	UPN 6850000	57


Morrison Maierle

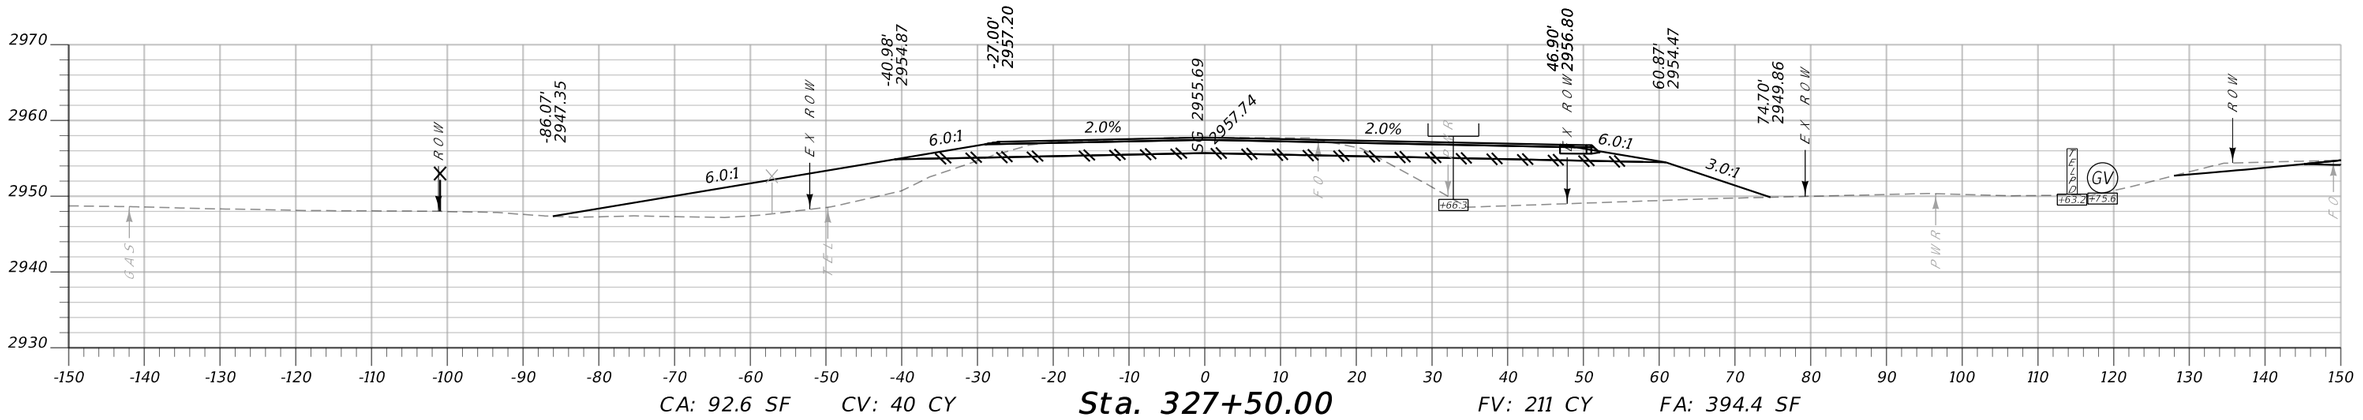

CA: 92.6 SF CV: 40 CY **Sta. 327+50.00** FV: 211 CY FA: 394.4 SF

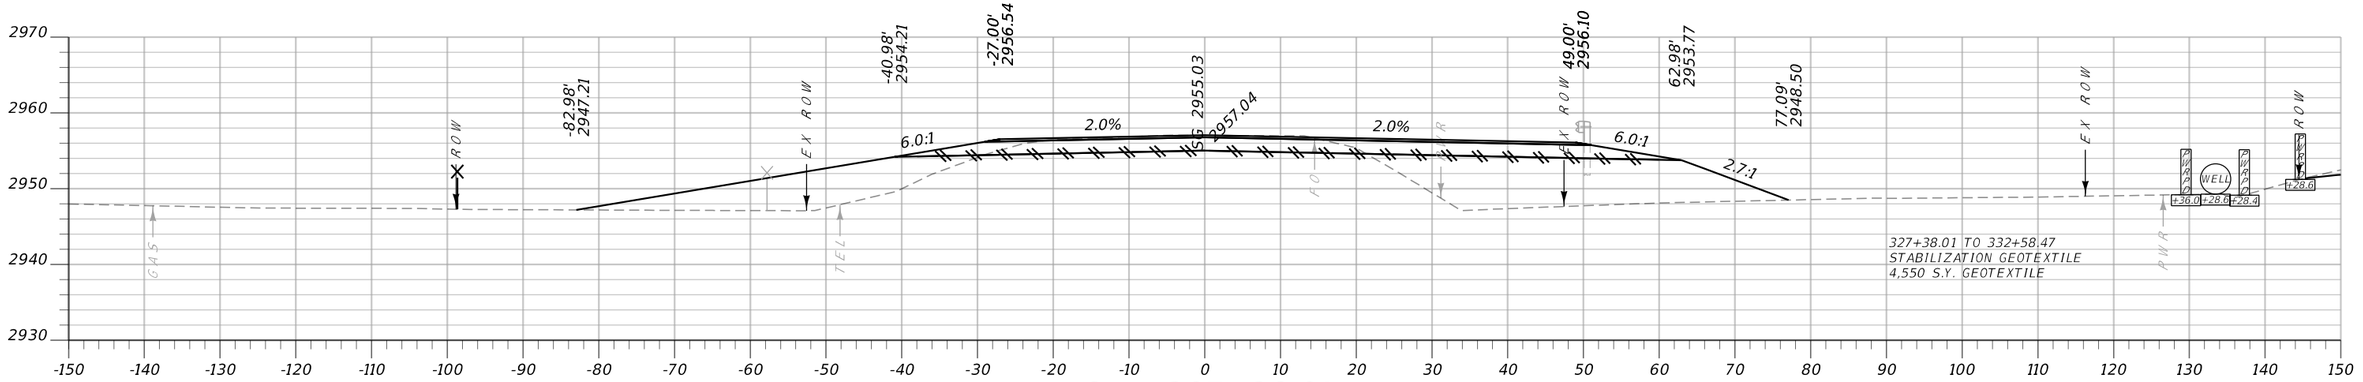

CA: 88.6 SF CV: 107 CY **Sta. 327+38.01** FV: 0 CY FA: 432.7 SF

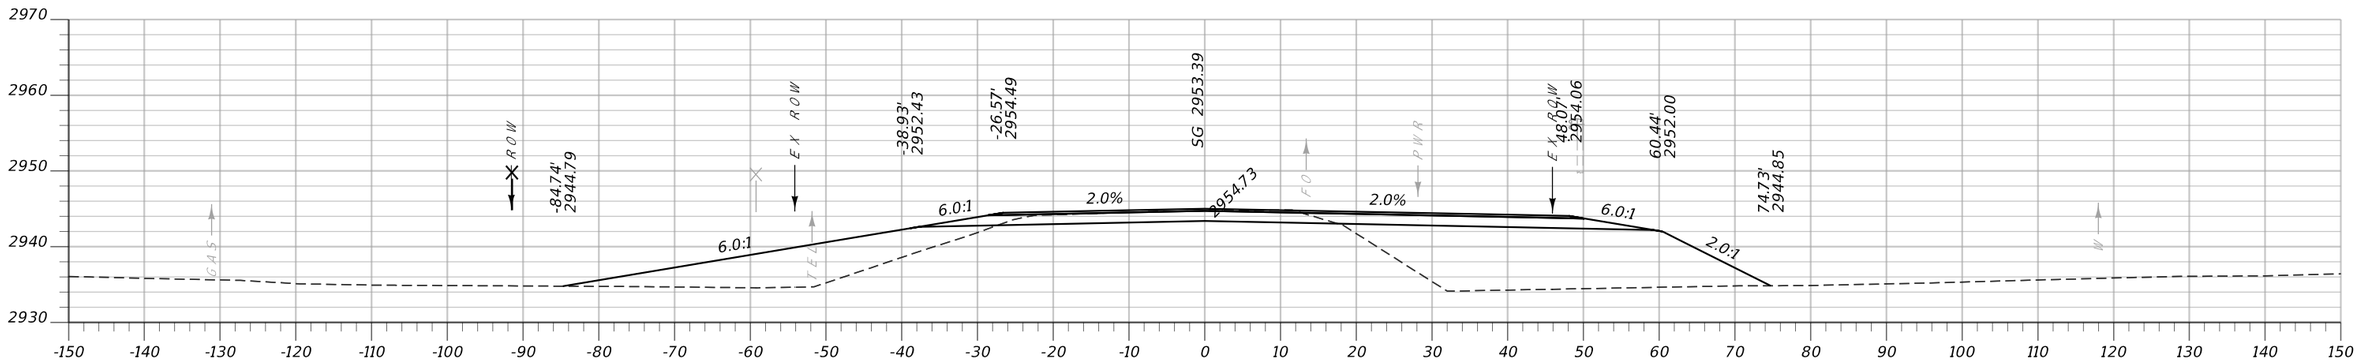


CA: 55.7 SF CV: 69 CY **Sta. 327+00.00** FV: 0 CY FA: 0 SF


MONTANA Department of Transportation	...\6850000\rd\6850000rdLay.dgn	DESIGNED BY			ROAD PLANS	FLATHEAD RIVER - 3 M NW BIGFORK	STPB-STPP-SSS 82-1(6)5
	5/14/2025	REVIEWED BY			FLATHEAD COUNTY	UPN 6850000	58
	3:10:57 PM bvanderloos	CHECKED BY					

Docusign Envelope ID: 430D2619-33DC-4D37-BEDC-0F2A7F6EEE89


Morrison Maierle

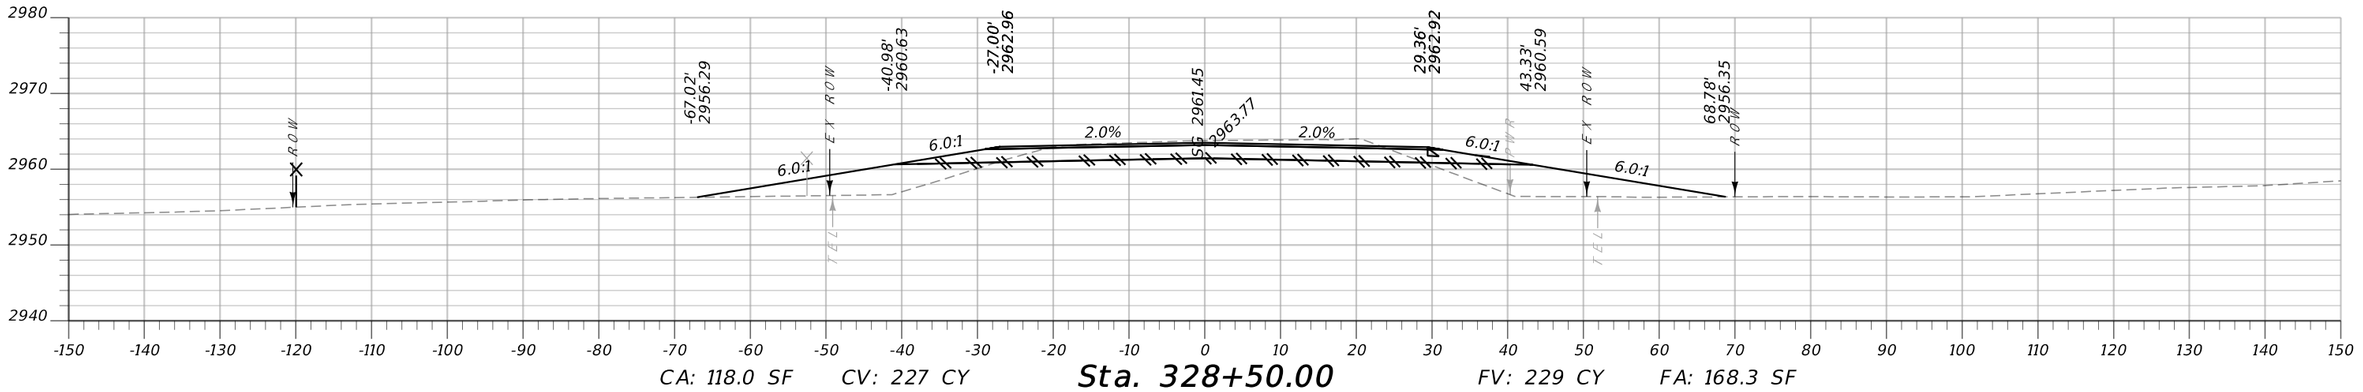

CA: 118.0 SF CV: 227 CY **Sta. 328+50.00** FV: 229 CY FA: 168.3 SF

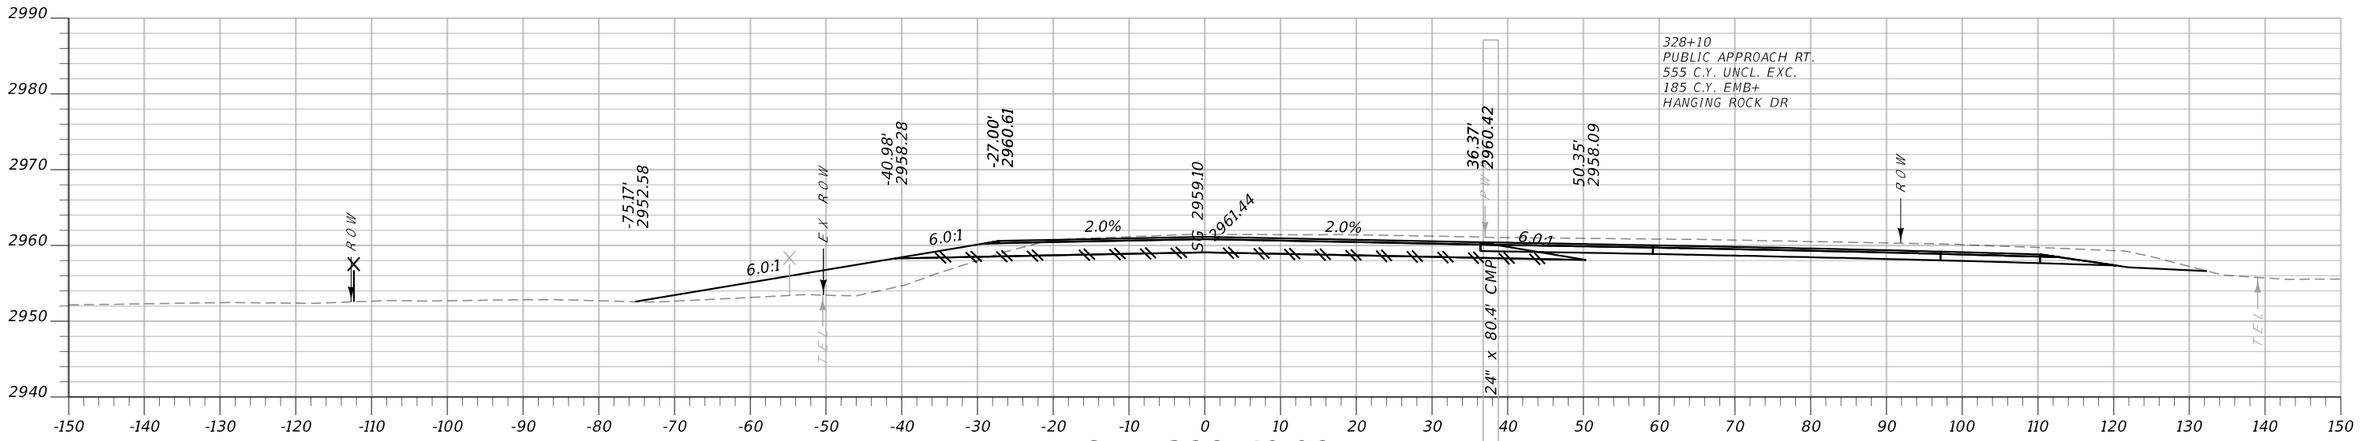

CA: 188.3 SF CV: 69 CY **Sta. 328+10.02** FV: 45 CY FA: 101.0 SF

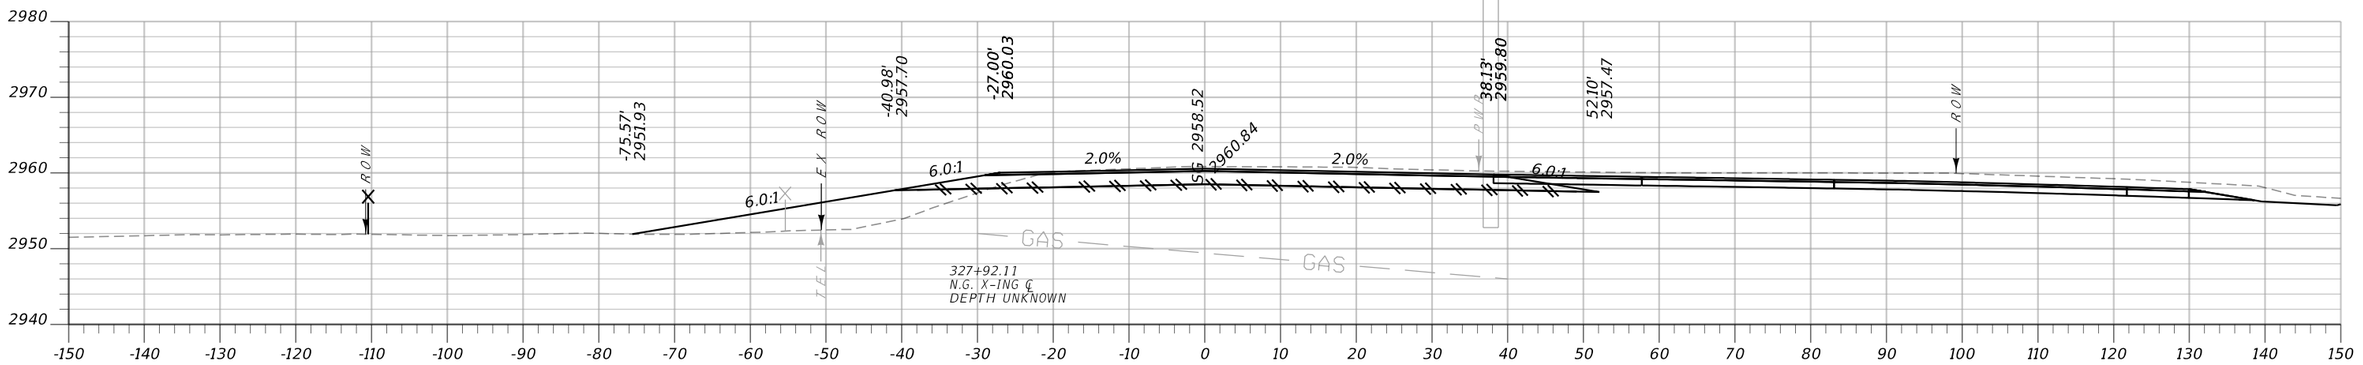


CA: 184.6 SF CV: 257 CY **Sta. 328+00.00** FV: 539 CY FA: 112.2 SF


MONTANA Department of Transportation	...\6850000\rd\6850000rdLayout.dgn	DESIGNED BY			ROAD PLANS	FLATHEAD RIVER - 3 M NW BIGFORK	STPB-STPP-SSS 82-1(6)5
	5/14/2025	REVIEWED BY			FLATHEAD COUNTY	UPN 6850000	59
	3:10:59 PM bvanderloos	CHECKED BY					

Docusign Envelope ID: 430D2619-33DC-4D37-BEDC-0F2A7F6EEE89


Morrison Maierle

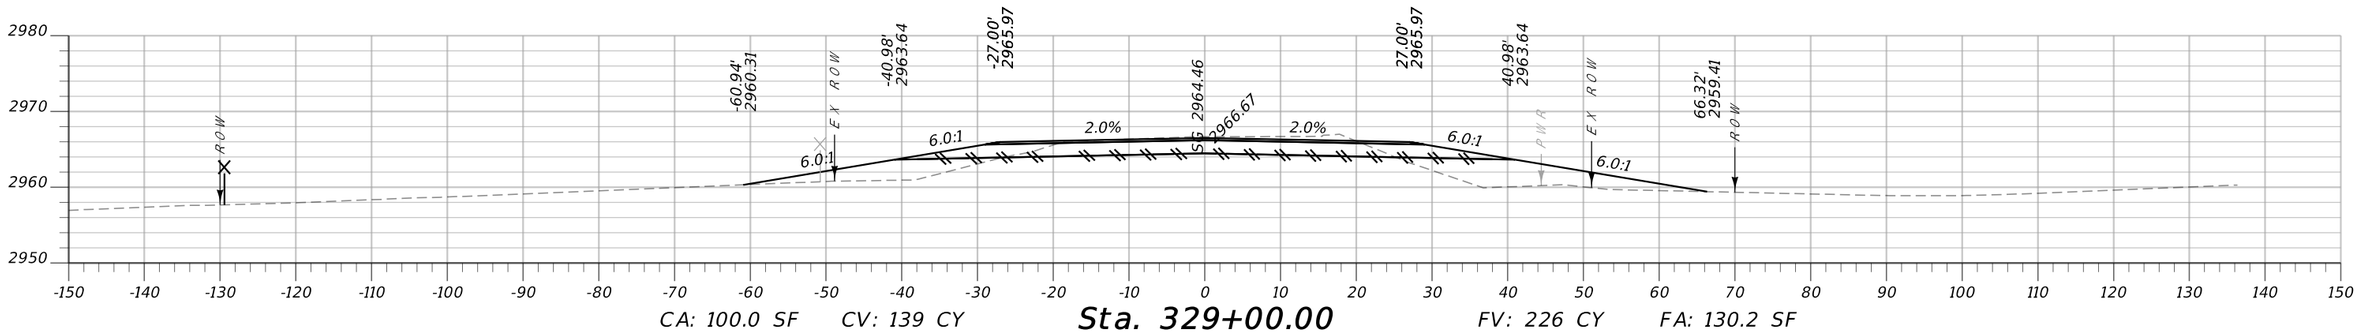

CA: 100.0 SF CV: 139 CY **Sta. 329+00.00** FV: 226 CY FA: 130.2 SF

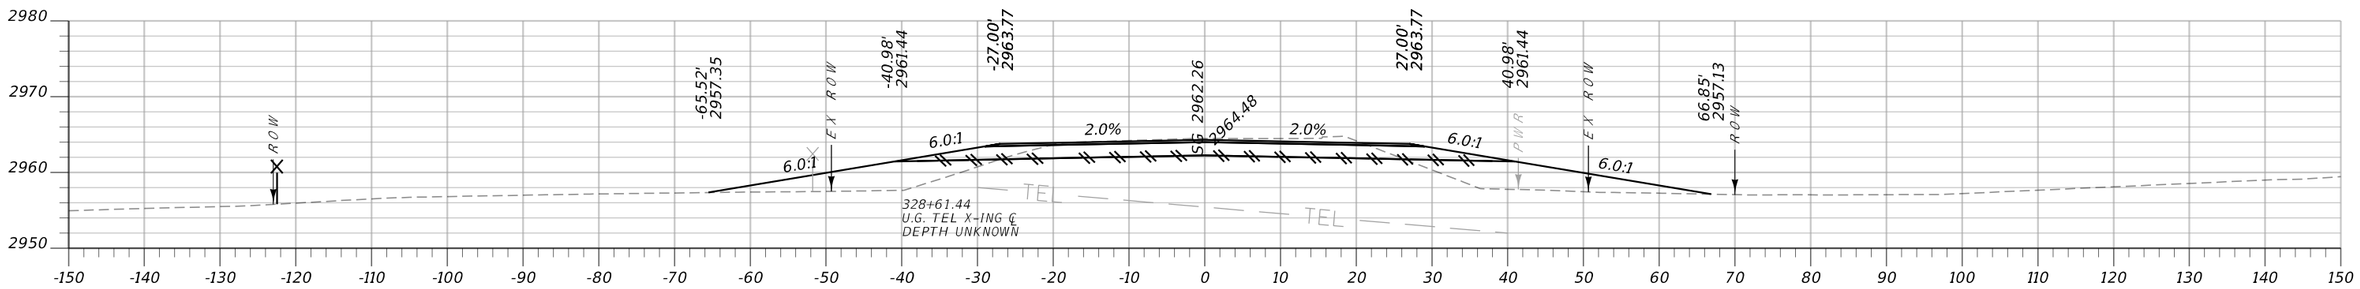

CA: 106.0 SF CV: 34 CY **Sta. 328+63.44** FV: 59 CY FA: 160.5 SF

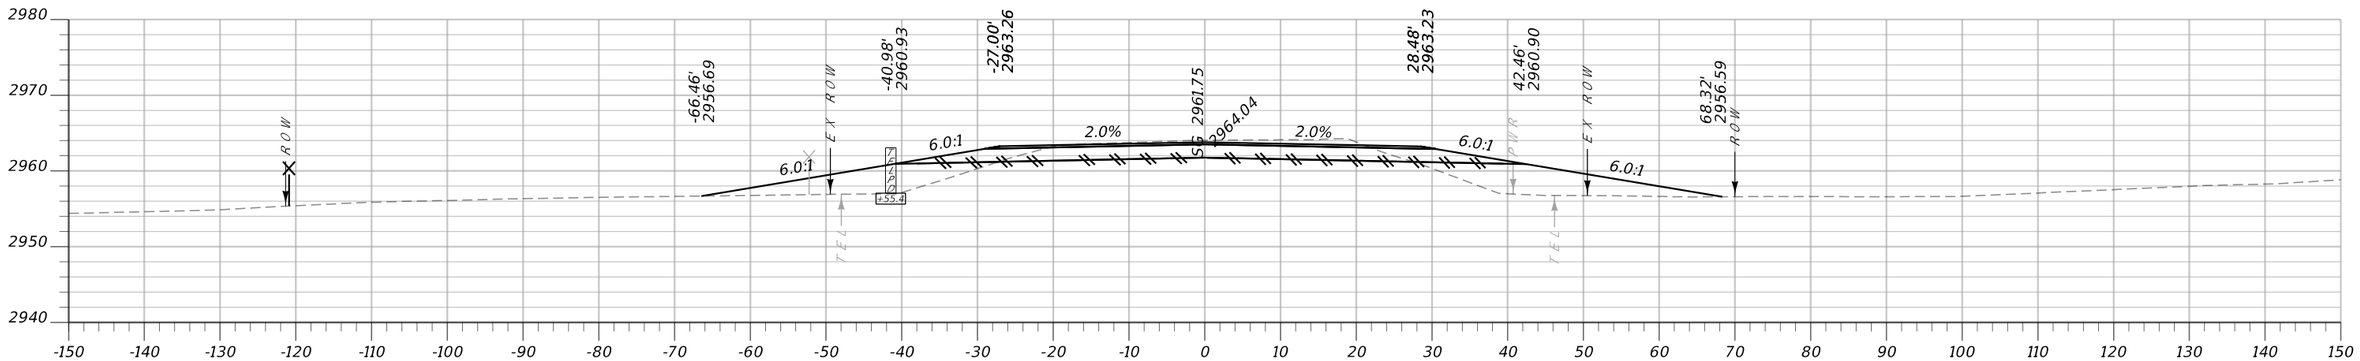


CA: 110.8 SF CV: 21 CY **Sta. 328+55.00** FV: 36 CY FA: 168.1 SF

MONTANA Department of Transportation	...\6850000\rd\6850000rdLayout.dgn	DESIGNED BY			ROAD PLANS	FLATHEAD RIVER - 3 M NW BIGFORK	STPB-STPP-SSS 82-1(6)5
	5/14/2025	REVIEWED BY			FLATHEAD COUNTY	UPN 6850000	60
	3:11:01 PM bvanderloos	CHECKED BY					


Docusign Envelope ID: 430D2619-33DC-4D37-BEDC-0F2A7F6EEE89

AWARD COPY


Morrison Maierle

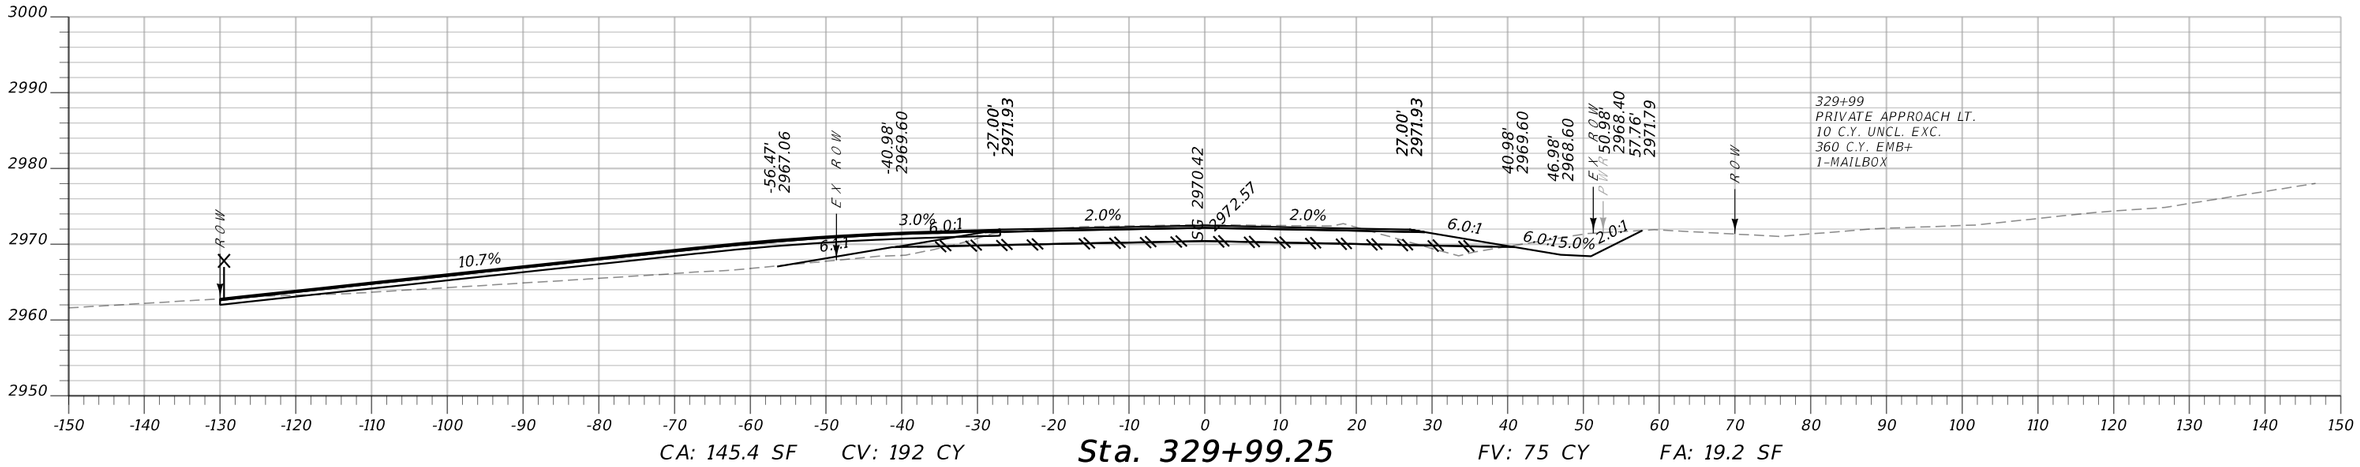

CA: 145.4 SF CV: 192 CY **Sta. 329+99.25** FV: 75 CY FA: 19.2 SF

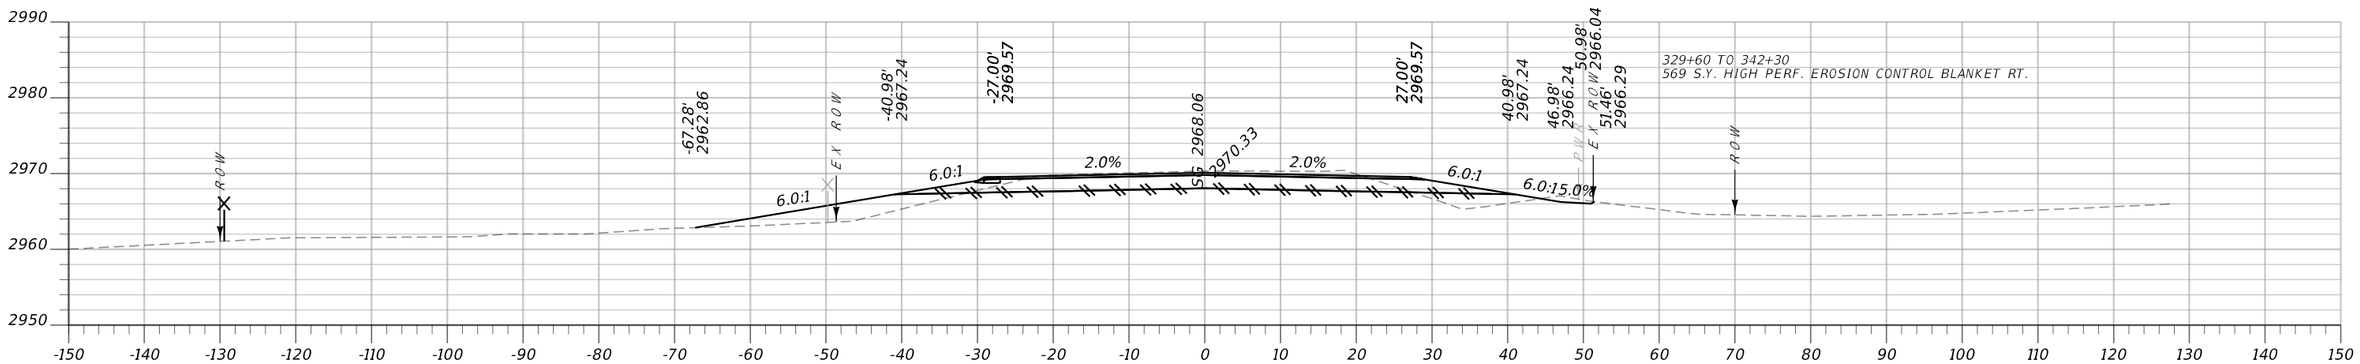

CA: 118.9 SF CV: 42 CY **Sta. 329+60.00** FV: 37 CY FA: 70.9 SF

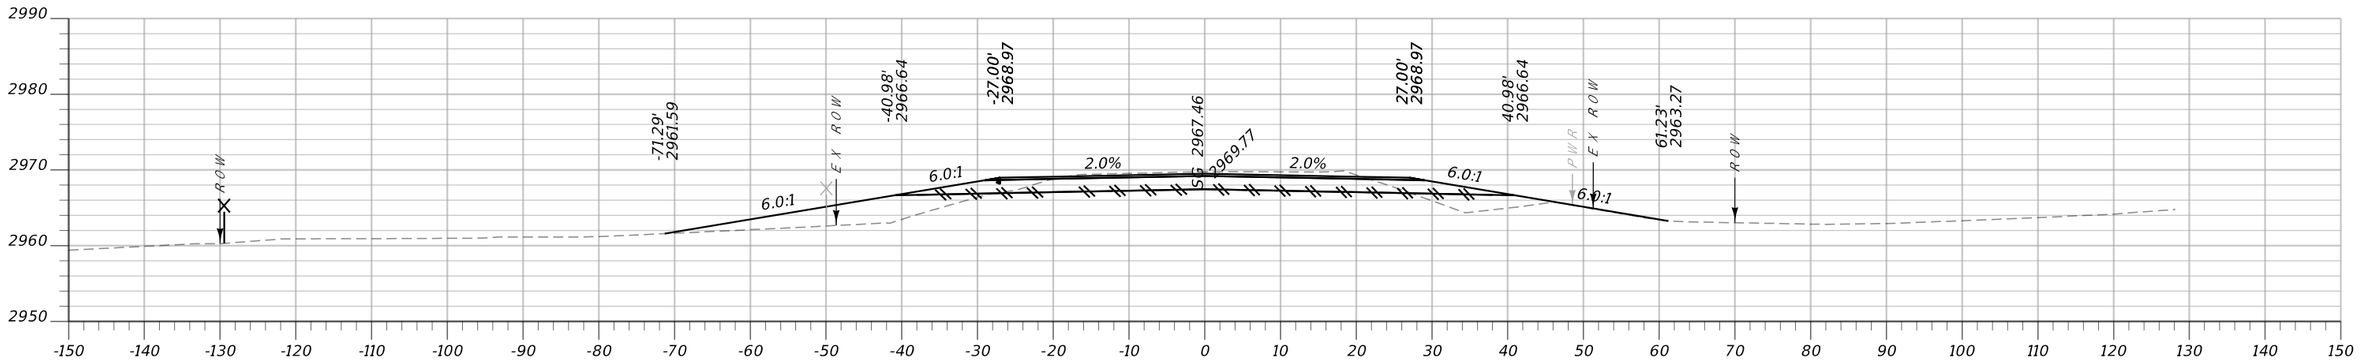


CA: 108.9 SF CV: 193 CY **Sta. 329+50.00** FV: 249 CY FA: 103.4 SF


MONTANA Department of Transportation	...\6850000\rd\6850000rdLayout.dgn	DESIGNED BY			ROAD PLANS	FLATHEAD RIVER - 3 M NW BIGFORK	STPB-STPP-SSS 82-1(6)5
	5/14/2025	REVIEWED BY					
	3:11:02 PM bvanderloos	CHECKED BY			FLATHEAD COUNTY	UPN 6850000	61

Docusign Envelope ID: 430D2619-33DC-4D37-BEDC-0F2A7F6EEE89


Morrison Maierle

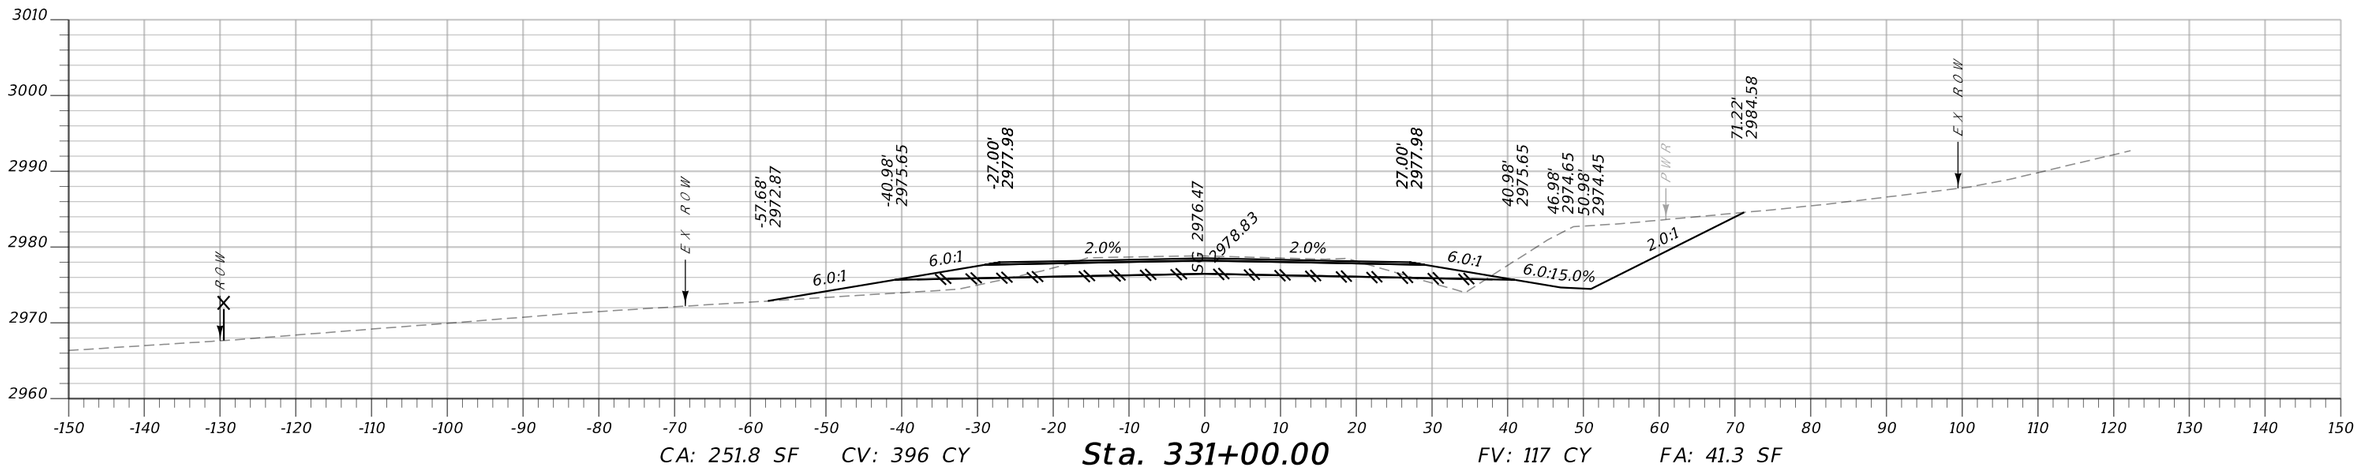

CA: 251.8 SF CV: 396 CY **Sta. 331+00.00** FV: 117 CY FA: 41.3 SF

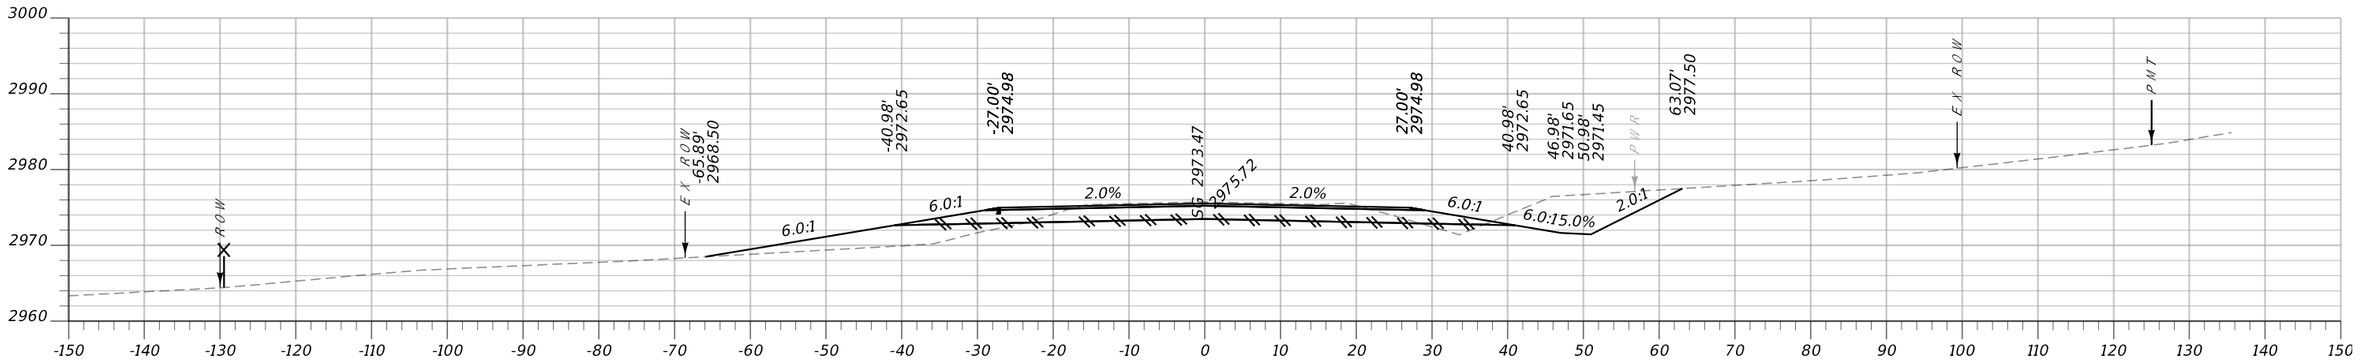

CA: 175.6 SF CV: 297 CY **Sta. 330+50.00** FV: 97 CY FA: 68.9 SF

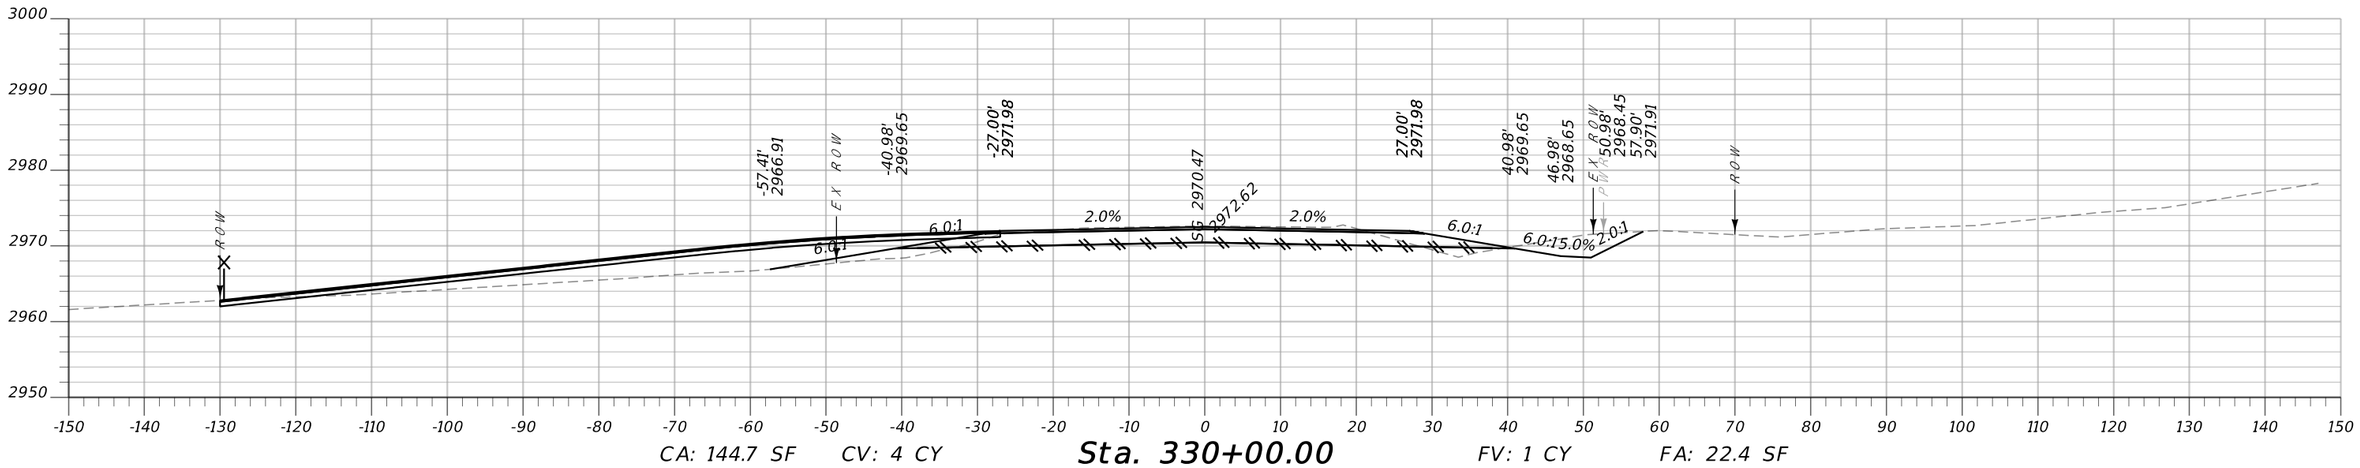


CA: 144.7 SF CV: 4 CY **Sta. 330+00.00** FV: 1 CY FA: 22.4 SF

MONTANA Department of Transportation	...\6850000\rd\6850000rdLayout.dgn	DESIGNED BY		ROAD PLANS	FLATHEAD RIVER - 3 M NW BIGFORK	STPB-STPP-SSS 82-1(6)5
	5/14/2025	REVIEWED BY				
	3:11:05 PM bvanderloos	CHECKED BY		FLATHEAD COUNTY	UPN 6850000	62


Docusign Envelope ID: 430D2619-33DC-4D37-BEDC-0F2A7F6EEE89

AWARD COPY

Morrison Maierle

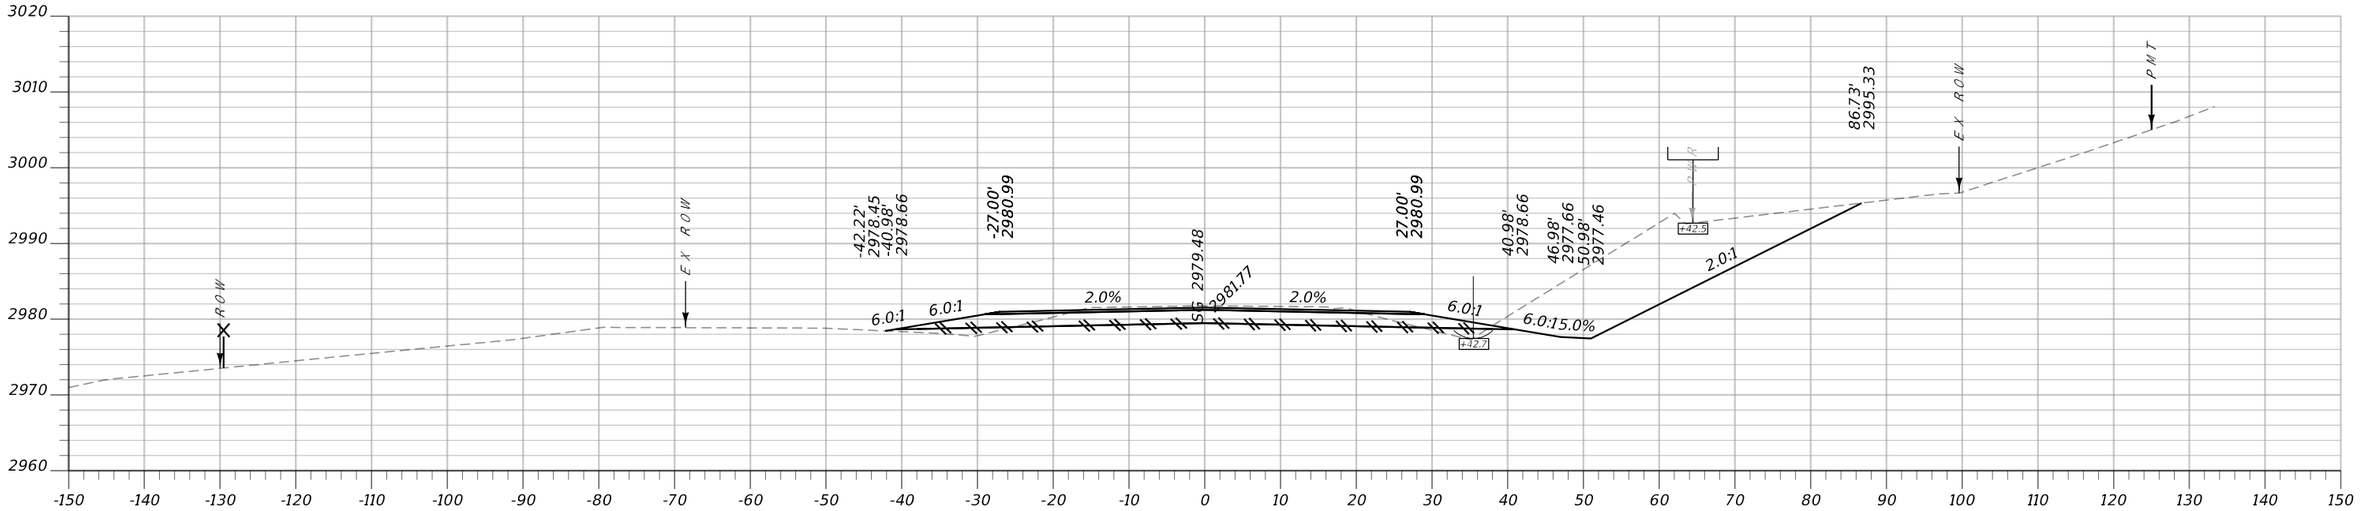

CA: 400.4 SF CV: 604 CY **Sta. 331+50.00** FV: 61 CY FA: 16.4 SF

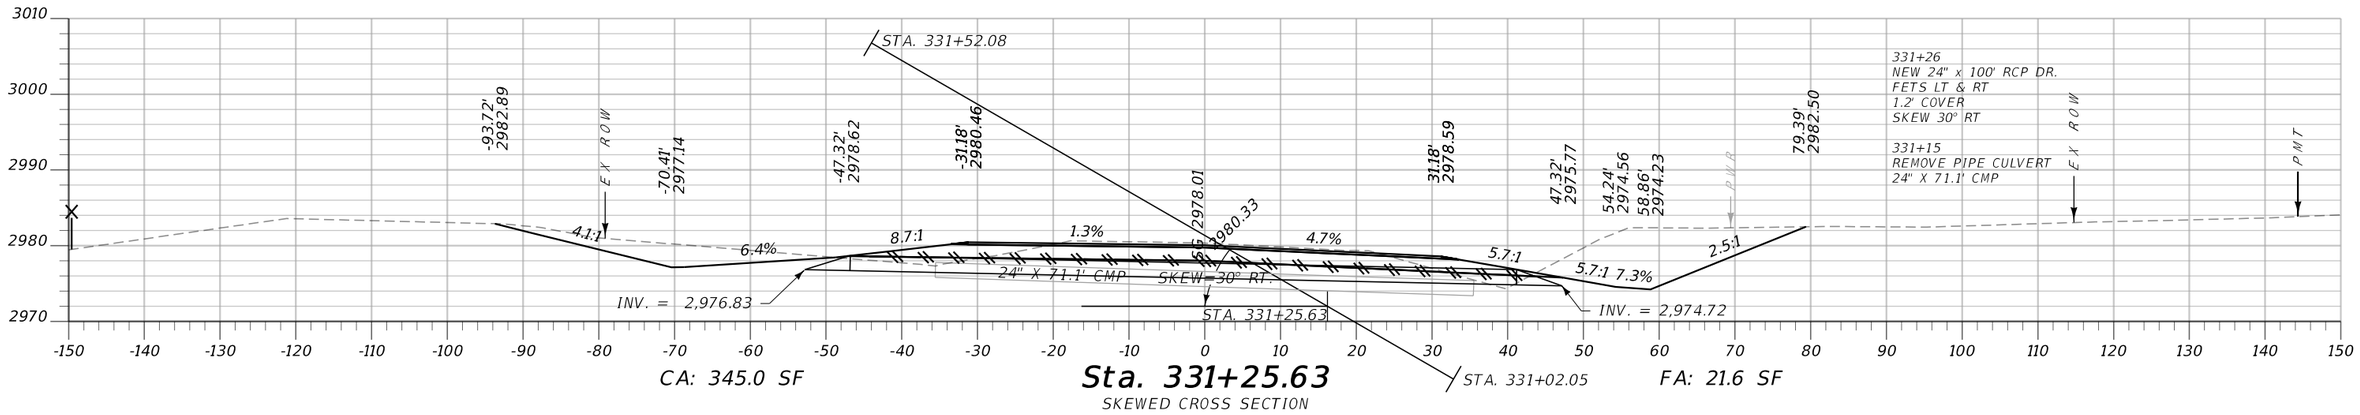


CA: 345.0 SF **Sta. 331+25.63** FA: 21.6 SF

SKEWED CROSS SECTION


MONTANA Department of Transportation	...\6850000\rd\6850000rdLay.dgn	DESIGNED BY		ROAD PLANS	FLATHEAD RIVER - 3 M NW BIGFORK	STPB-STPP-SSS 82-1(6)5
	5/14/2025	REVIEWED BY		FLATHEAD COUNTY	UPN 6850000	63
	3:11:06 PM bvanderloos	CHECKED BY				

Docusign Envelope ID: 430D2619-33DC-4D37-BEDC-0F2A7F6EEE89

Morrison Maierle

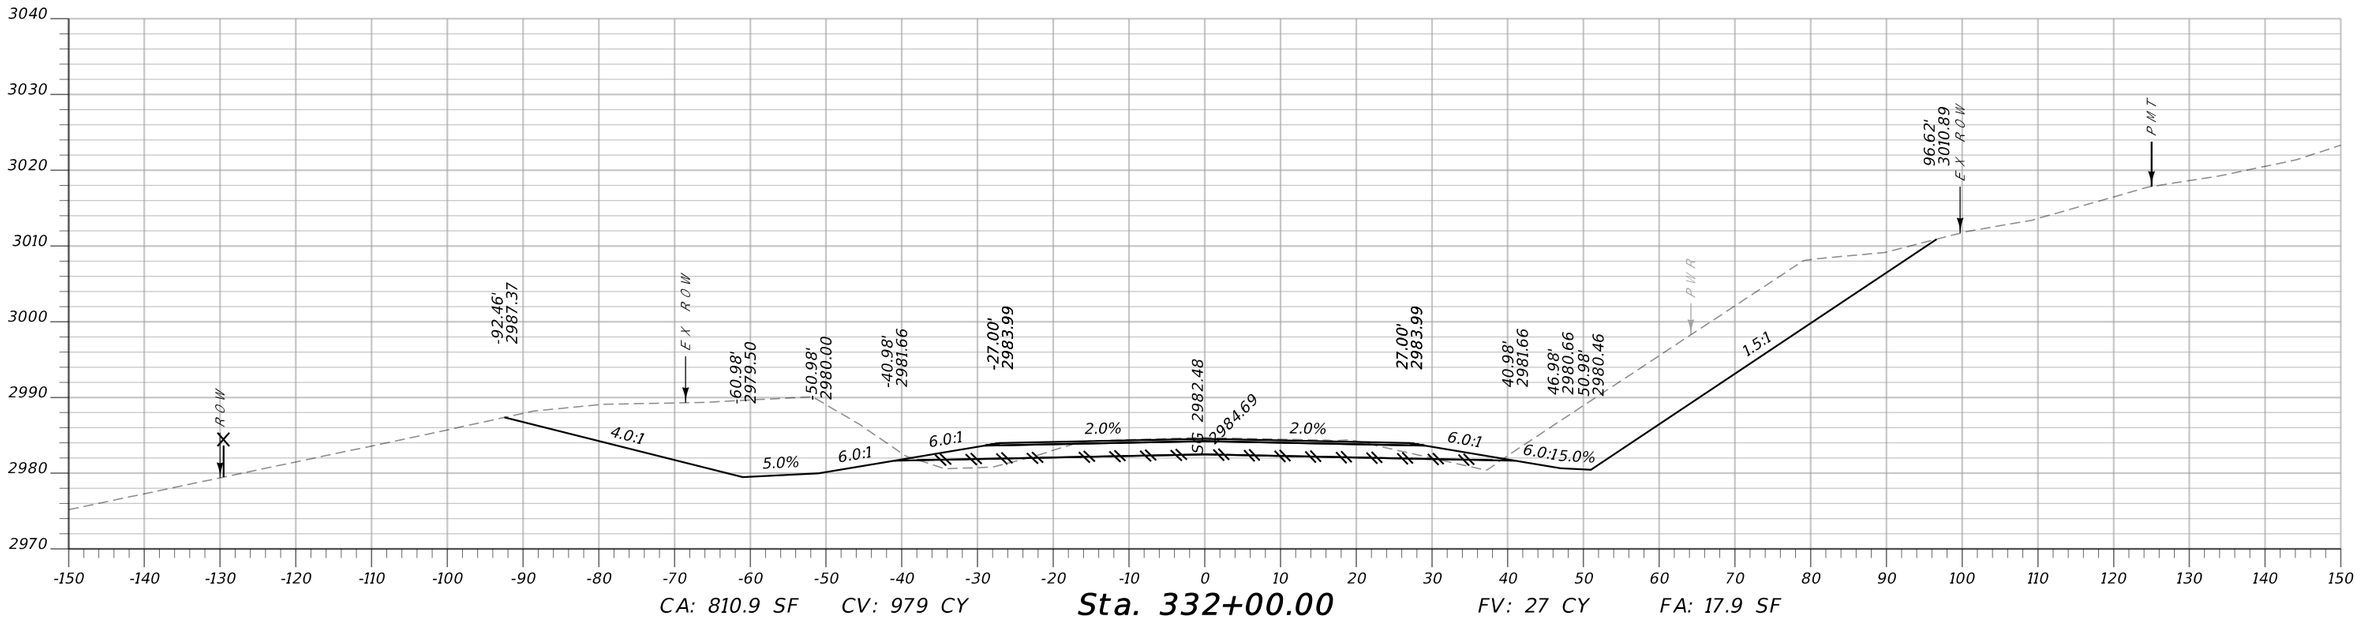

CA: 810.9 SF CV: 979 CY **Sta. 332+00.00** FV: 27 CY FA: 17.9 SF

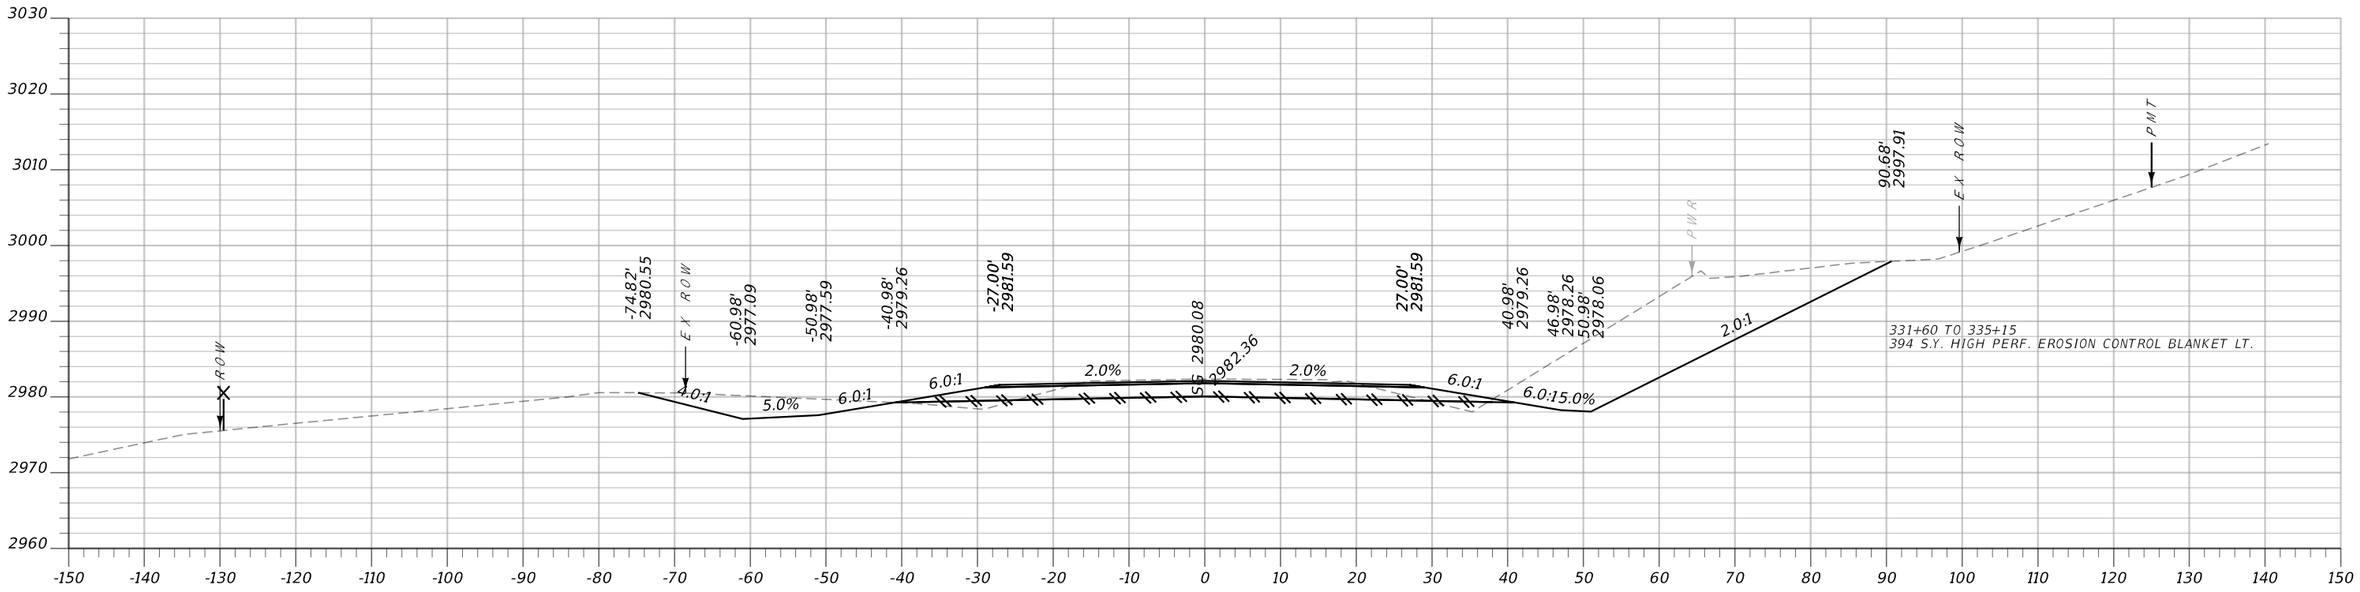


CA: 510.8 SF CV: 169 CY **Sta. 331+60.00** FV: 6 CY FA: 14.0 SF

MONTANA Department of Transportation	...\6850000\rd\6850000rdLay.dgn	DESIGNED BY			ROAD PLANS	FLATHEAD RIVER - 3 M NW BIGFORK	STPB-STPP-SSS 82-1(6)5
	5/14/2025	REVIEWED BY					
	3:11:08 PM bvanderloos	CHECKED BY			FLATHEAD COUNTY	UPN 6850000	64


Docusign Envelope ID: 430D2619-33DC-4D37-BEDC-0F2A7F6EEE89

AWARD COPY

Morrison Maierle

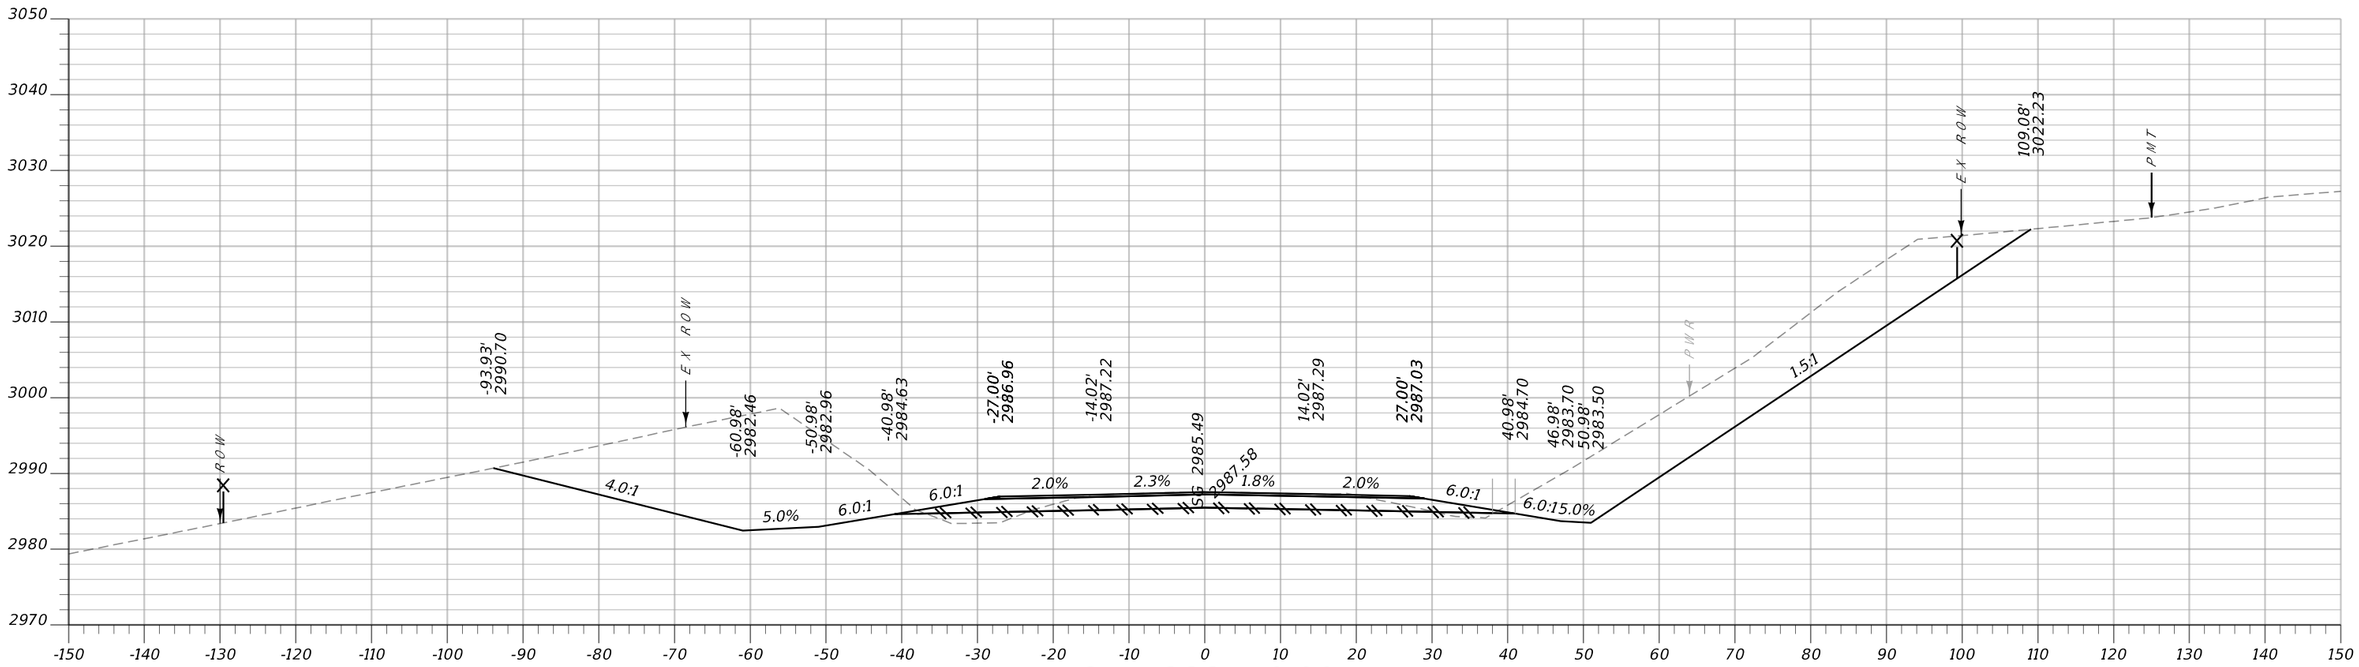

CA: 1050.8 SF CV: 1513 CY **Sta. 332+50.00** FV: 31 CY FA: 17.5 SF

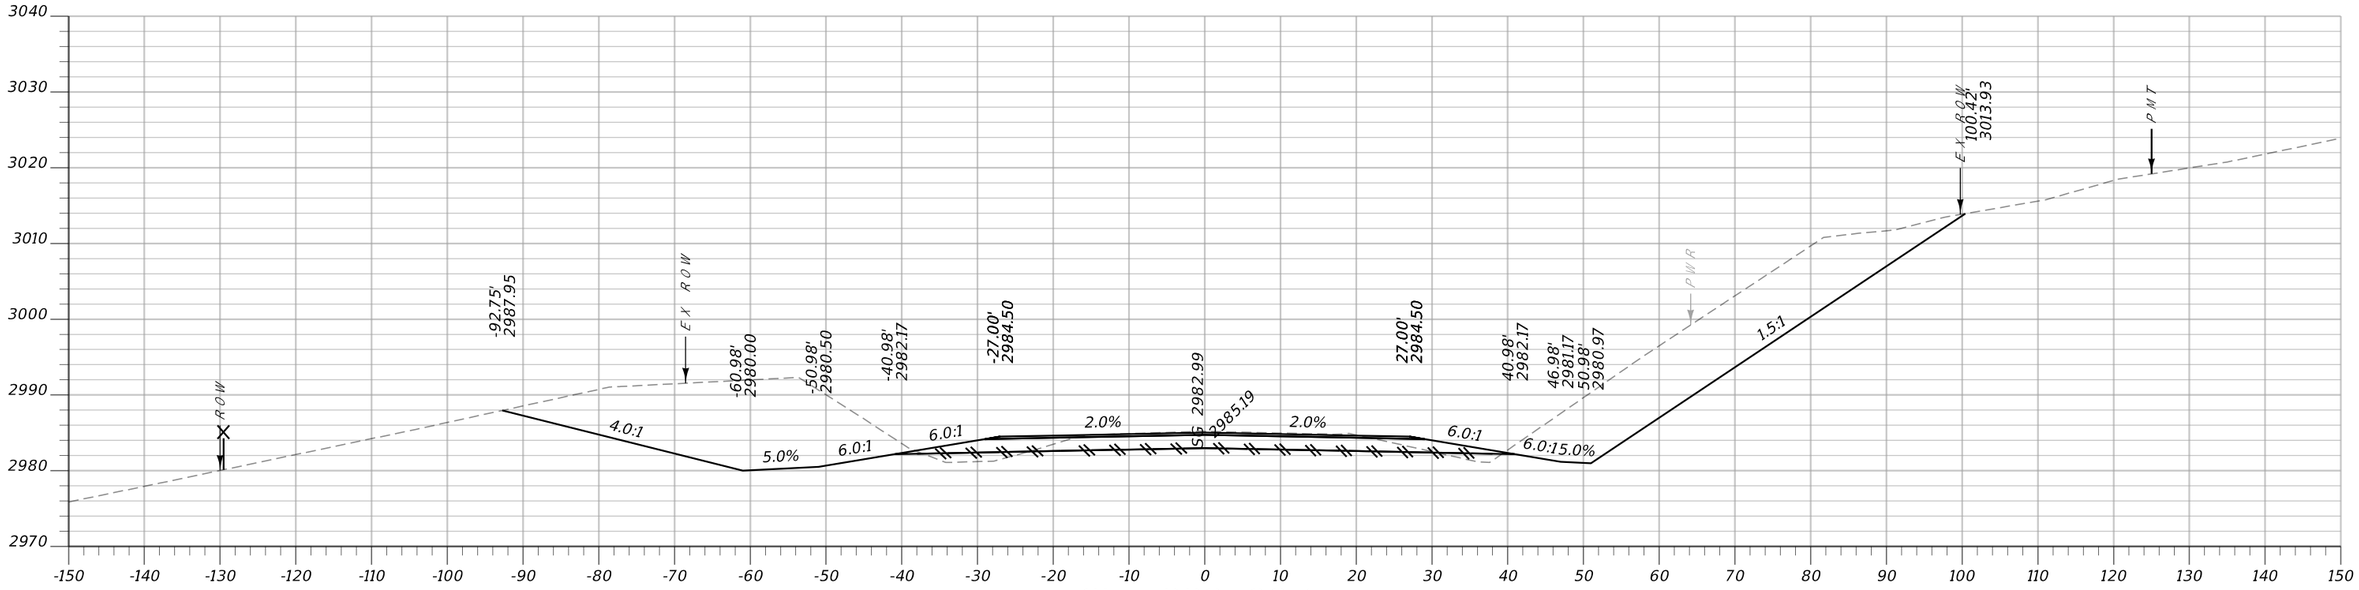


CA: 916.4 SF CV: 271 CY **Sta. 332+08.47** FV: 6 CY FA: 17.9 SF

MONTANA Department of Transportation	...\6850000\rd\6850000rdLay.dgn	DESIGNED BY			ROAD PLANS	FLATHEAD RIVER - 3 M NW BIGFORK	STPB-STPP-SSS 82-1(6)5
	5/14/2025	REVIEWED BY					
	3:11:10 PM bvanderloos	CHECKED BY			FLATHEAD COUNTY	UPN 6850000	65

Docusign Envelope ID: 430D2619-33DC-4D37-BEDC-0F2A7F6EEE89

AWARD COPY

Morrison Maierle

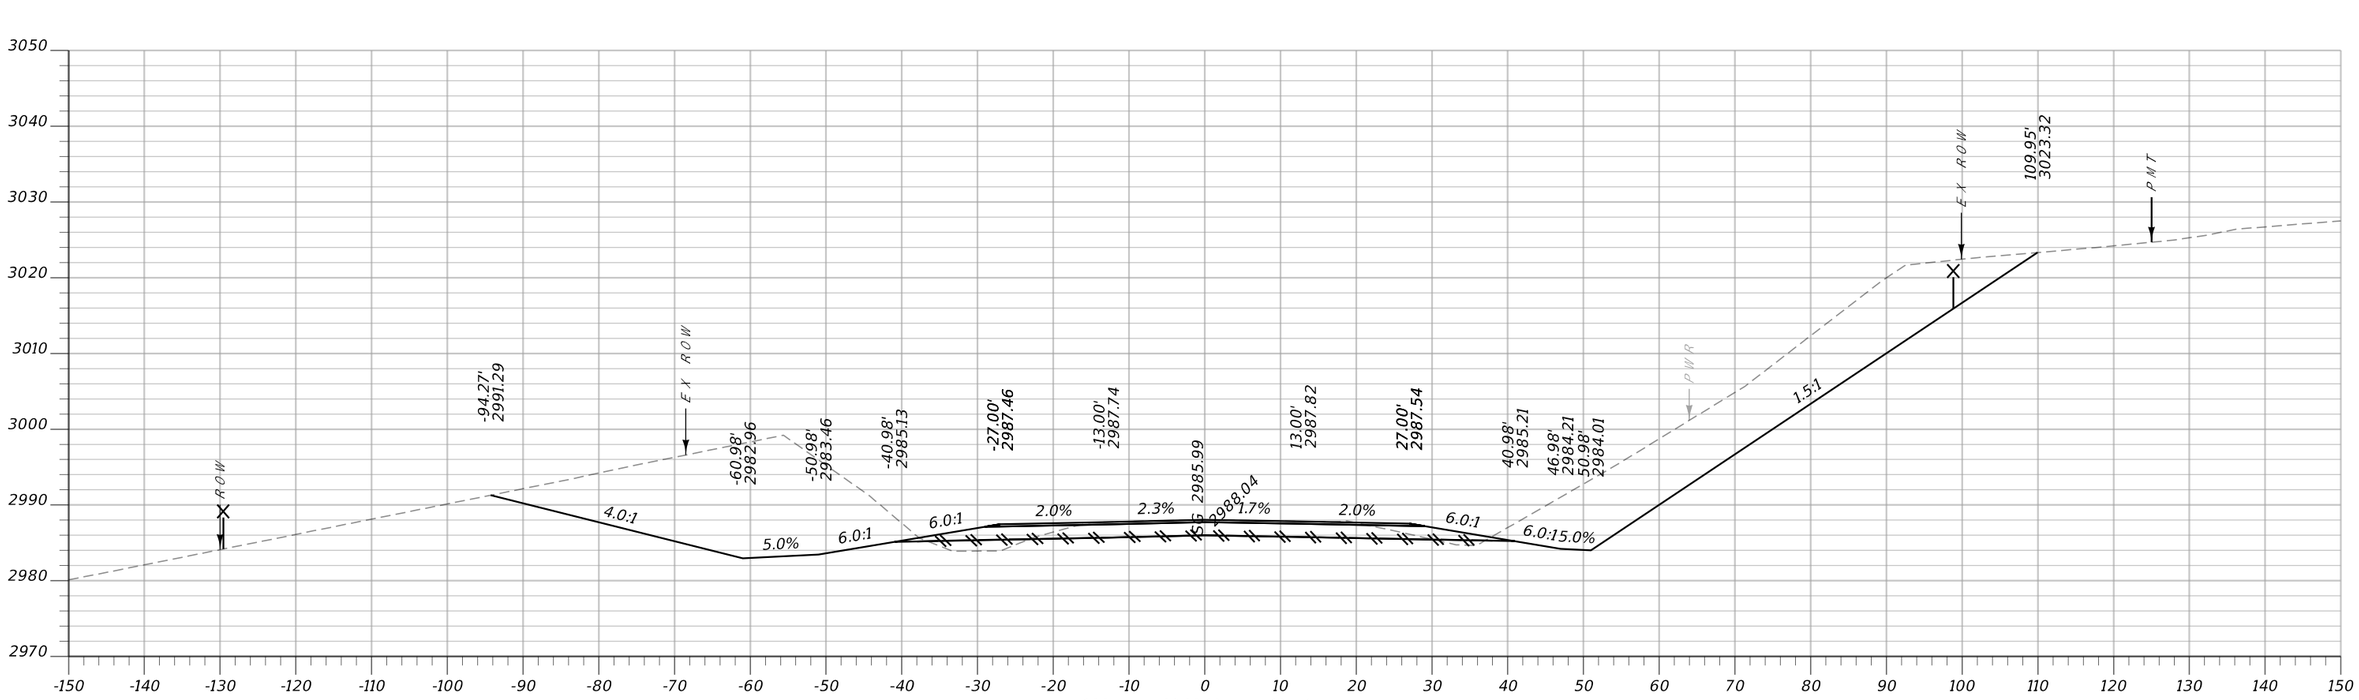



CA: 1102.1 SF CV: 338 CY **Sta. 332+58.47** FV: 6 CY FA: 17.3 SF

MONTANA Department of Transportation	...\6850000\rd\6850000rdLay.dgn	DESIGNED BY		ROAD PLANS	FLATHEAD RIVER - 3 M NW BIGFORK	STPB-STPP-SSS 82-1(6)5
	5/14/2025	REVIEWED BY				
	3:11:12 PM bvanderloos	CHECKED BY		FLATHEAD COUNTY	UPN 6850000	66

Docusign Envelope ID: 430D2619-33DC-4D37-BEDC-0F2A7F6EEE89

Morrison Maierle

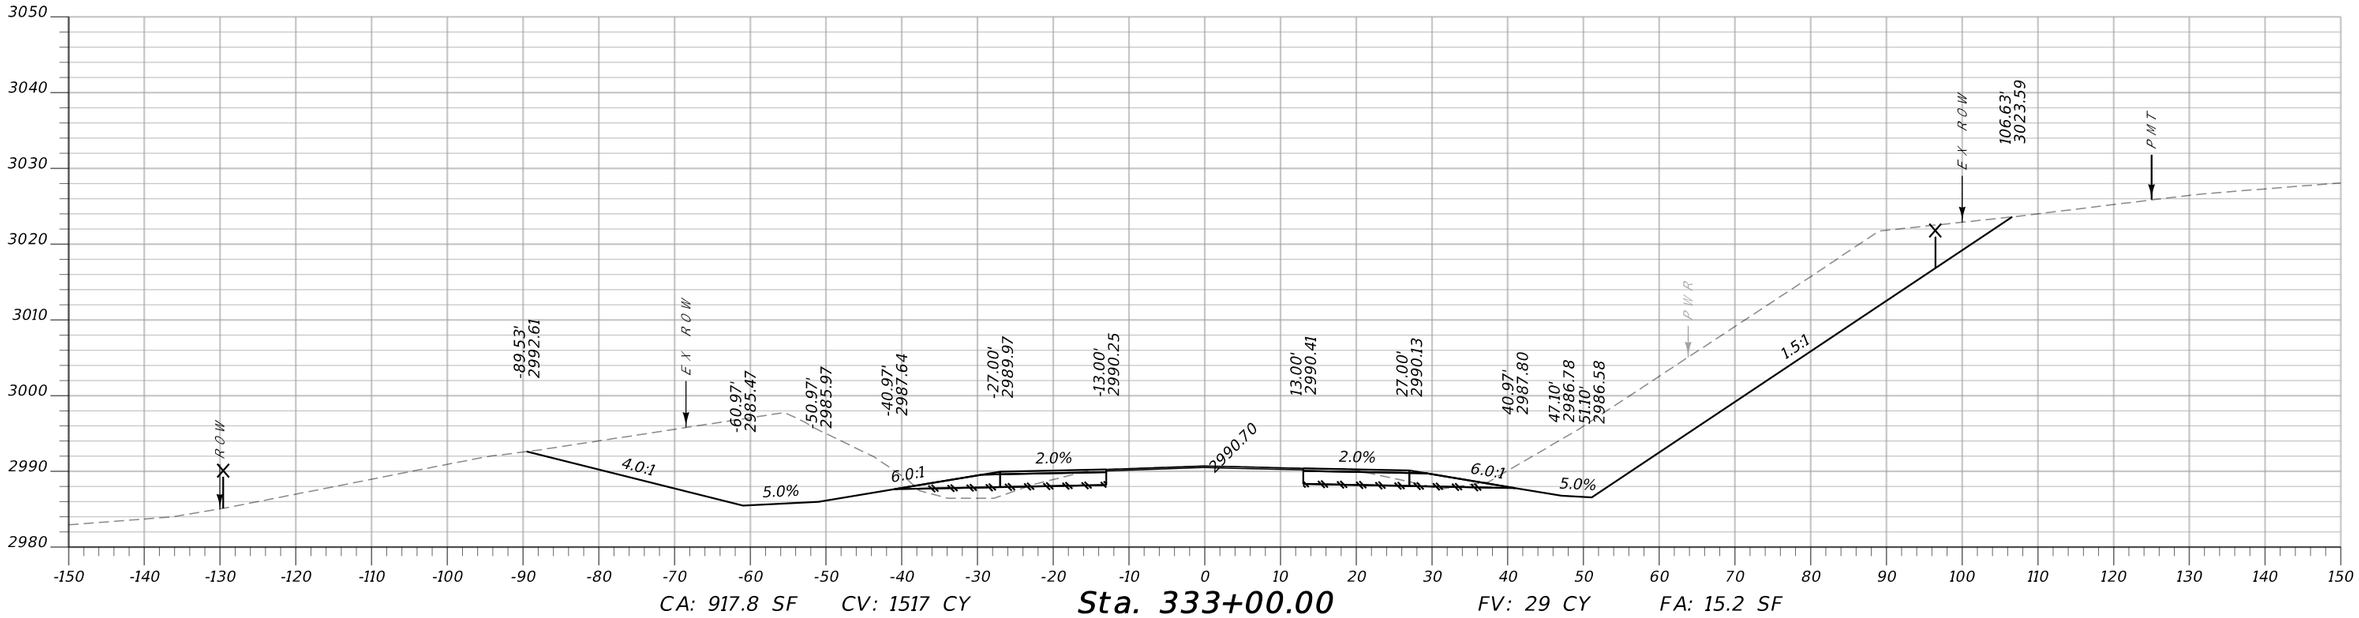

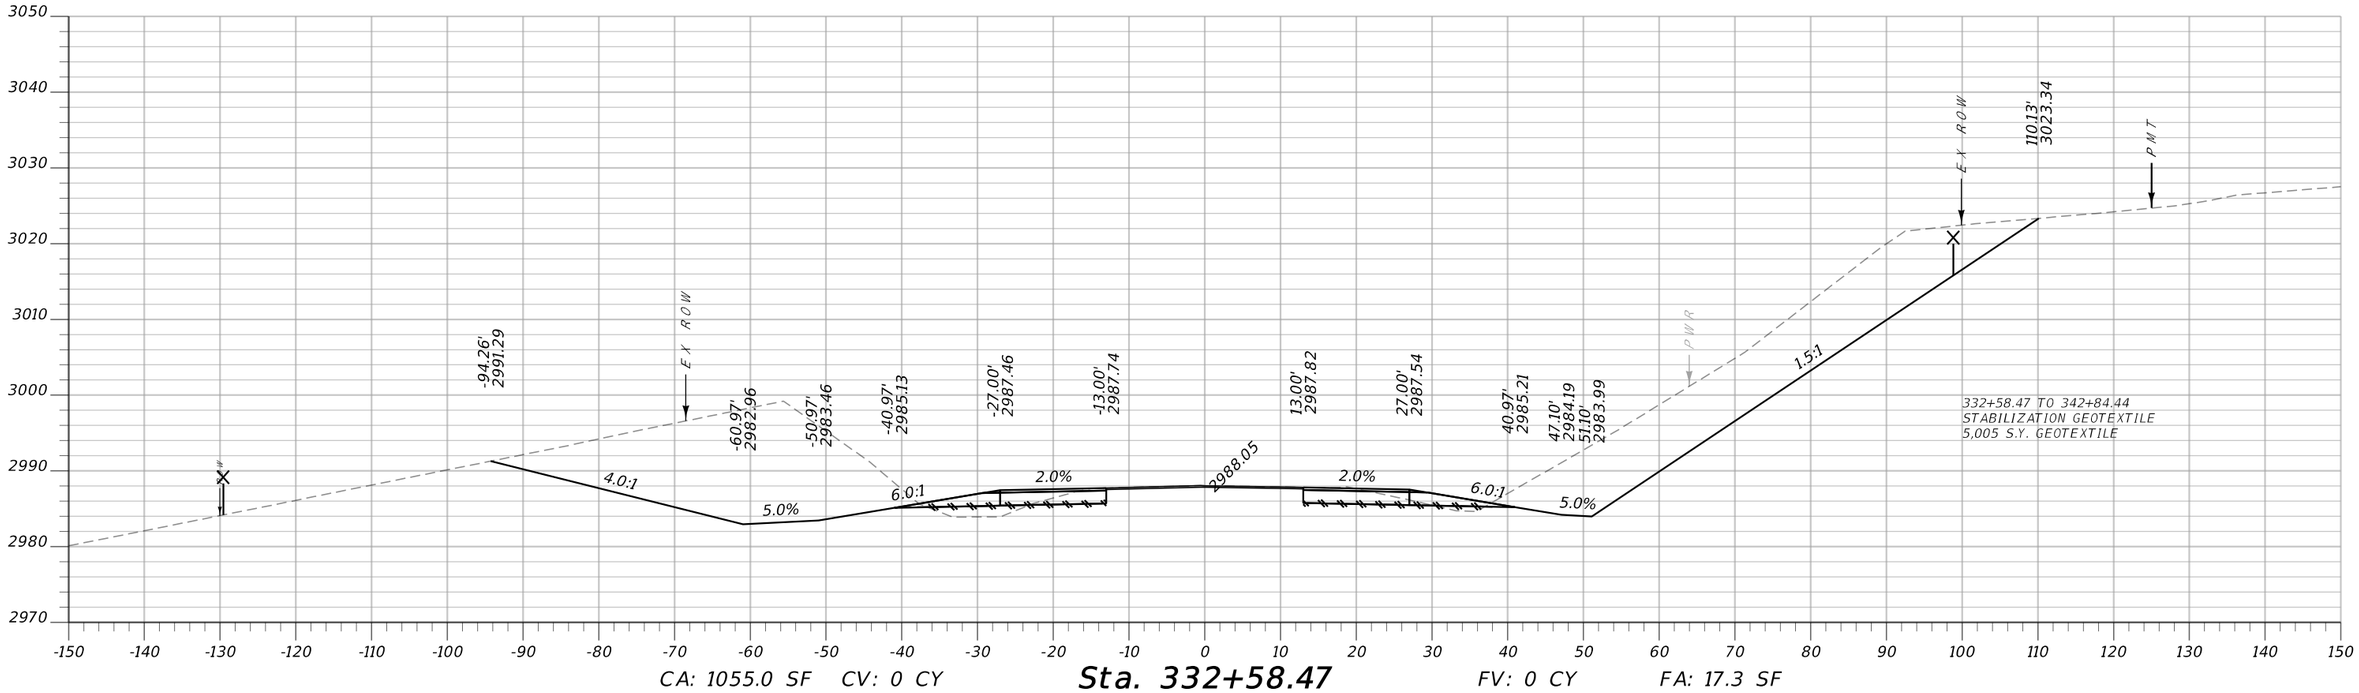


MONTANA
Department of Transportation


...\6850000\rd\6850000rdLAY06.dgn	PREPARED BY			ROAD PLANS	FLATHEAD RIVER - 3 M NW BIGFORK	STPB-STPP-SSS 82-1(6)5
5/14/2025	REVIEWED BY					
3:11:46 PM bvanderloos	CHECKED BY			FLATHEAD COUNTY	UPN 6850000	67

Docusign Envelope ID: 430D2619-33DC-4D37-BEDC-0F2A7F6EEE89

Morrison Maierle

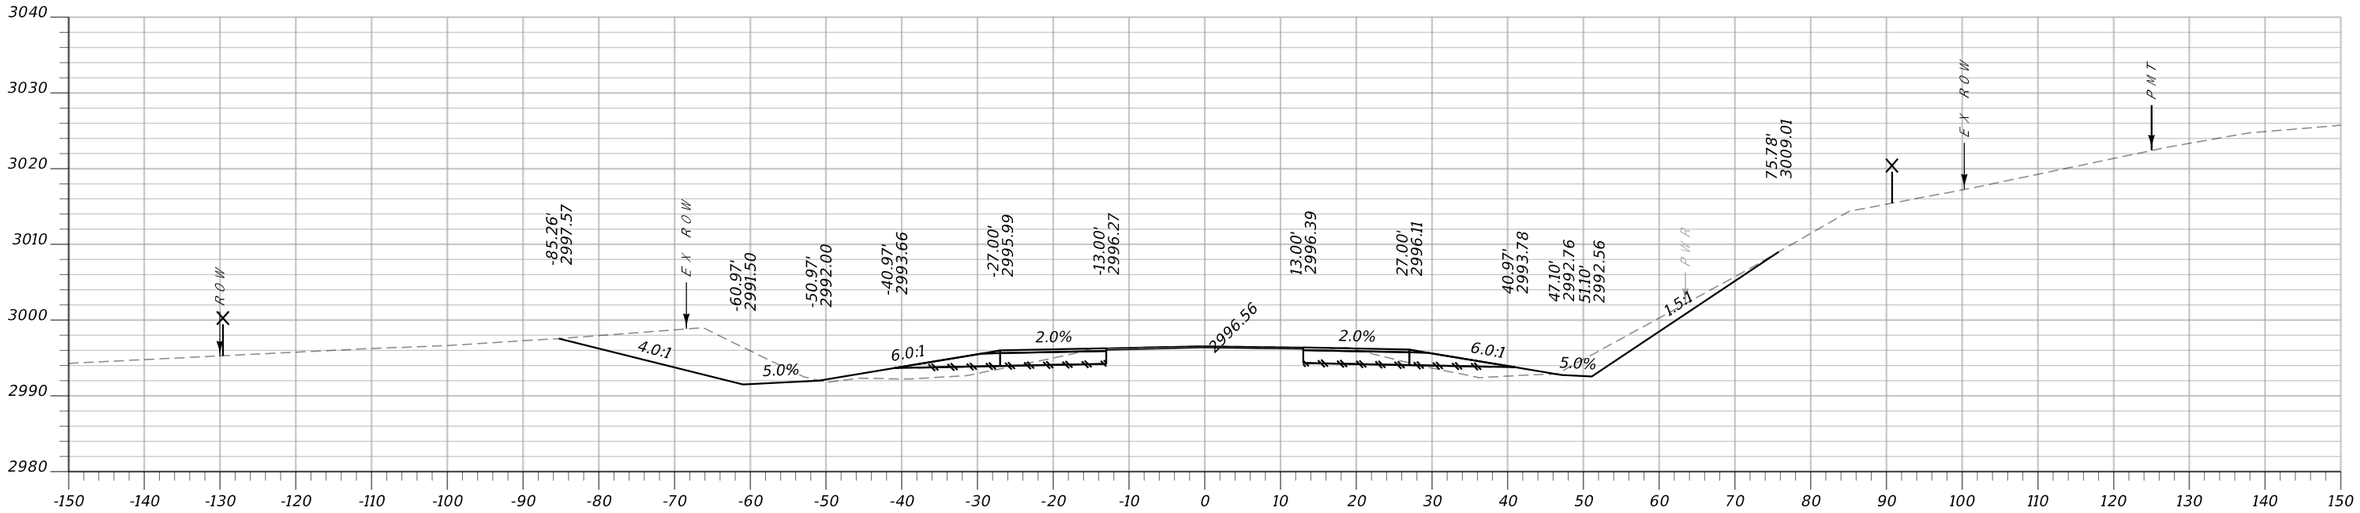

CA: 187.5 SF CV: 741 CY **Sta. 334+00.00** FV: 69 CY FA: 38.4 SF

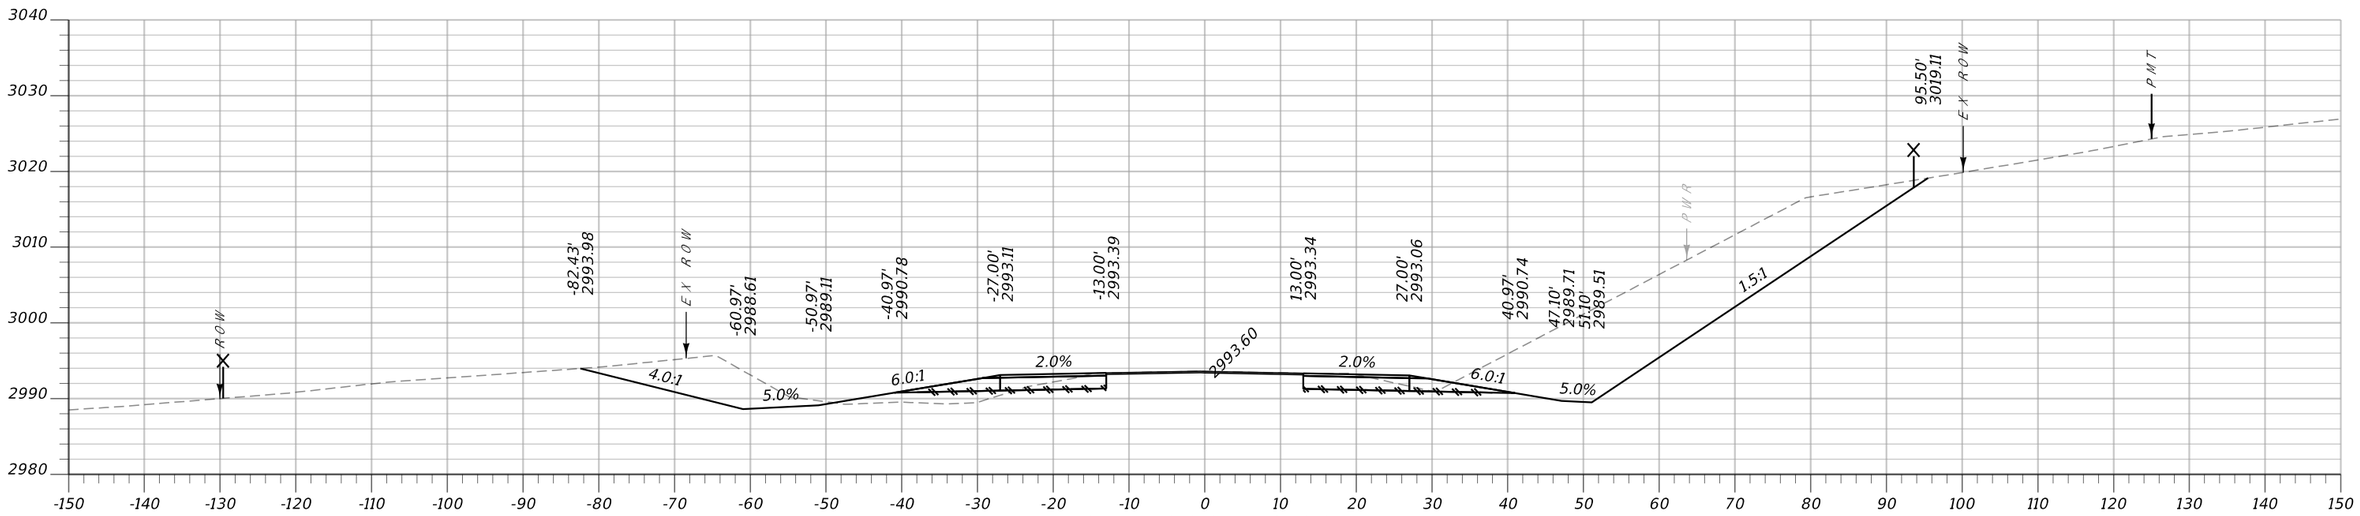


CA: 613.3 SF CV: 1418 CY **Sta. 333+50.00** FV: 44 CY FA: 25.9 SF

MONTANA Department of Transportation	...\6850000\rd\6850000rdLAY06.dgn	PREPARED BY		ROAD PLANS	FLATHEAD RIVER - 3 M NW BIGFORK	STPB-STPP-SSS 82-1(6)5
	5/14/2025	REVIEWED BY		FLATHEAD COUNTY	UPN 6850000	68
	3:11:46 PM bvanderloos	CHECKED BY				


Docusign Envelope ID: 430D2619-33DC-4D37-BEDC-0F2A7F6EEE89

AWARD COPY

Morrison Maierle

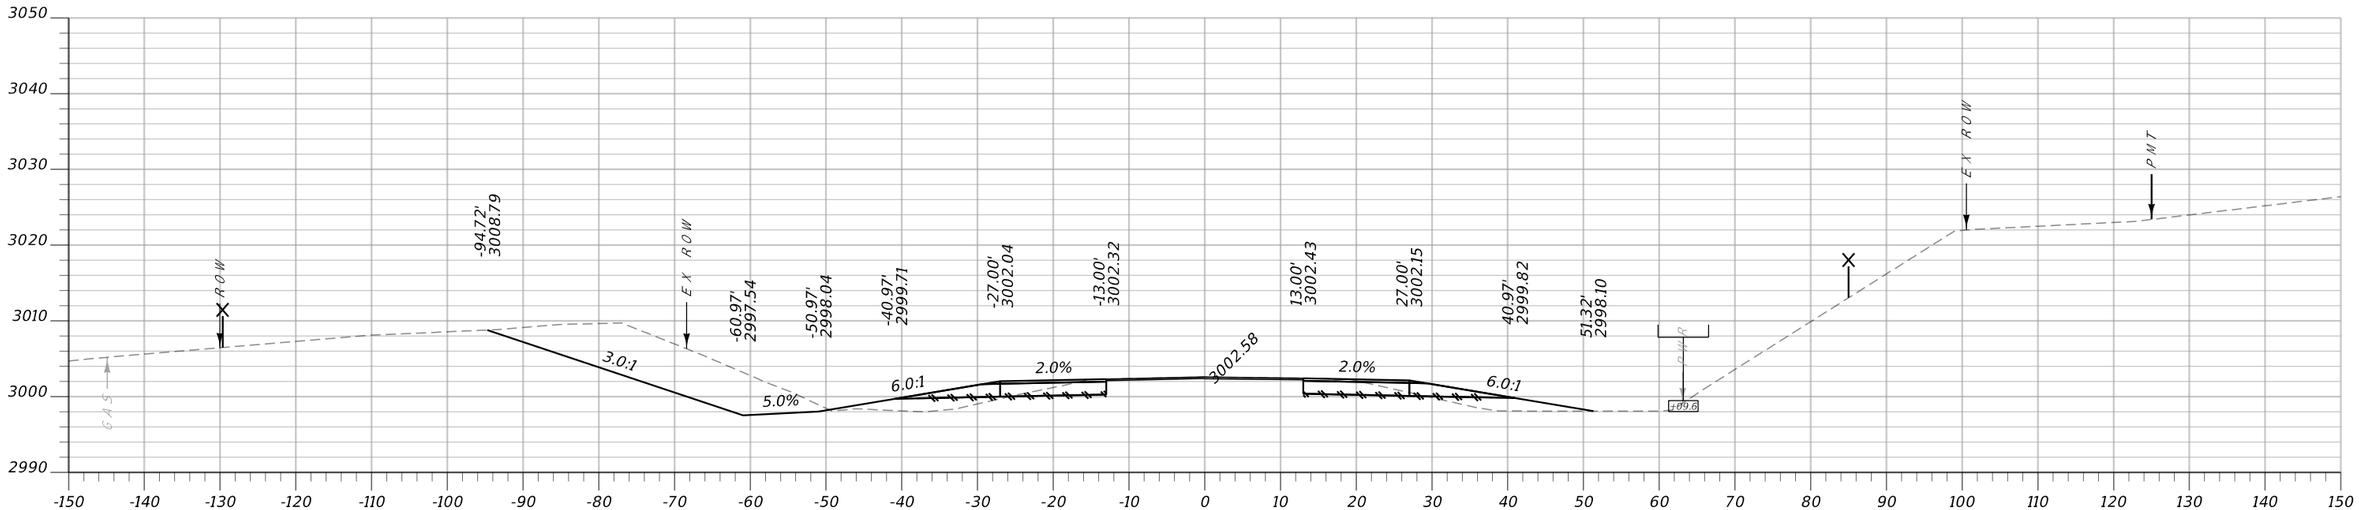

CA: 234.9 SF CV: 420 CY **Sta. 335+00.00** FV: 106 CY FA: 47.1 SF

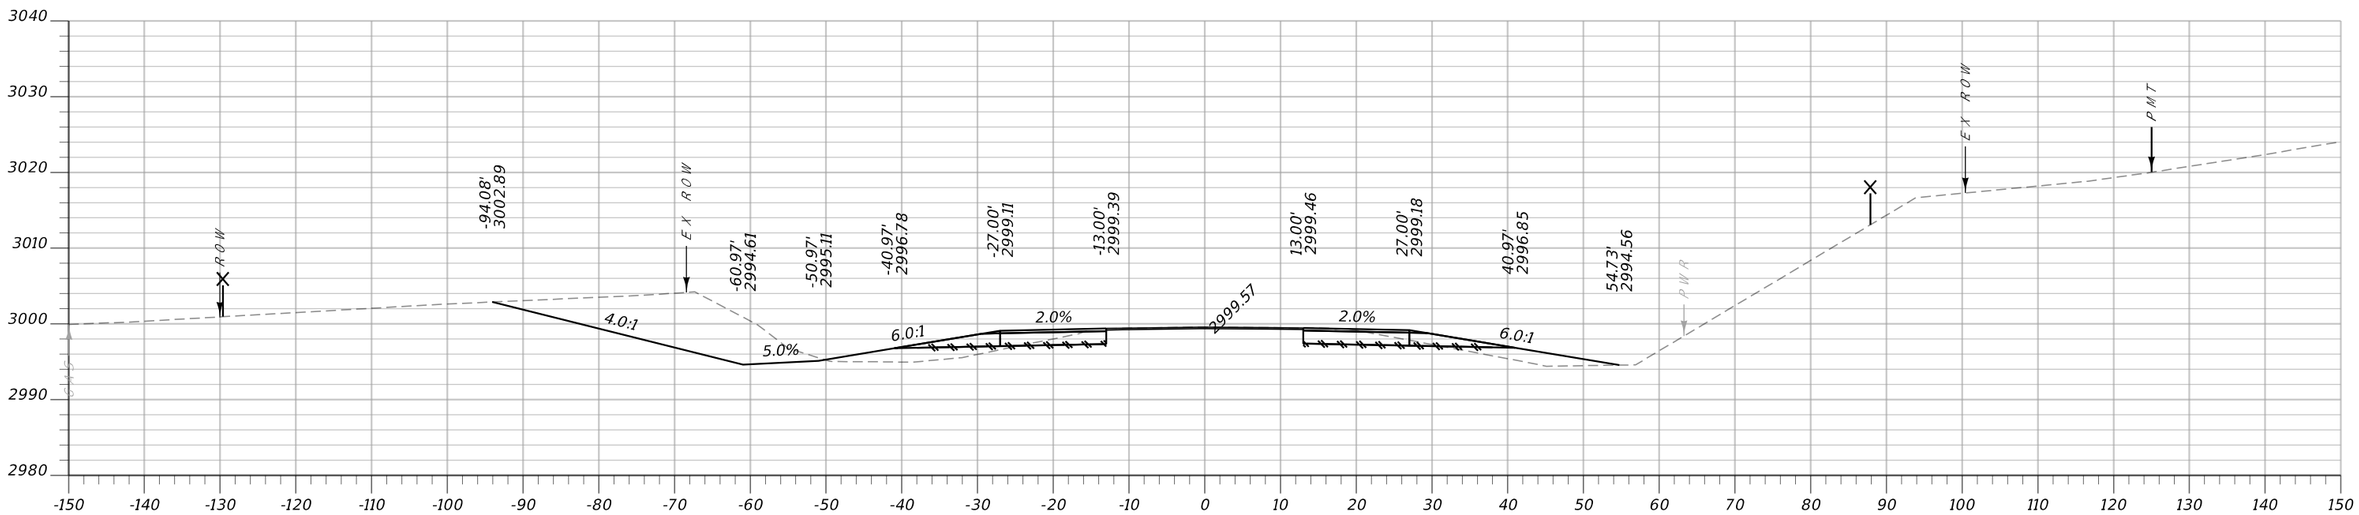


CA: 218.8 SF CV: 376 CY **Sta. 334+50.00** FV: 97 CY FA: 52.9 SF

MONTANA Department of Transportation	...\6850000\rd\6850000rdLAY06.dgn	PREPARED BY			ROAD PLANS	FLATHEAD RIVER - 3 M NW BIGFORK	STPB-STPP-SSS 82-1(6)5
	5/14/2025	REVIEWED BY			FLATHEAD COUNTY	UPN 6850000	69
	3:11:47 PM bvanderloos	CHECKED BY					


Docusign Envelope ID: 430D2619-33DC-4D37-BEDC-0F2A7F6EEE89

AWARD COPY

Morrison Maierle

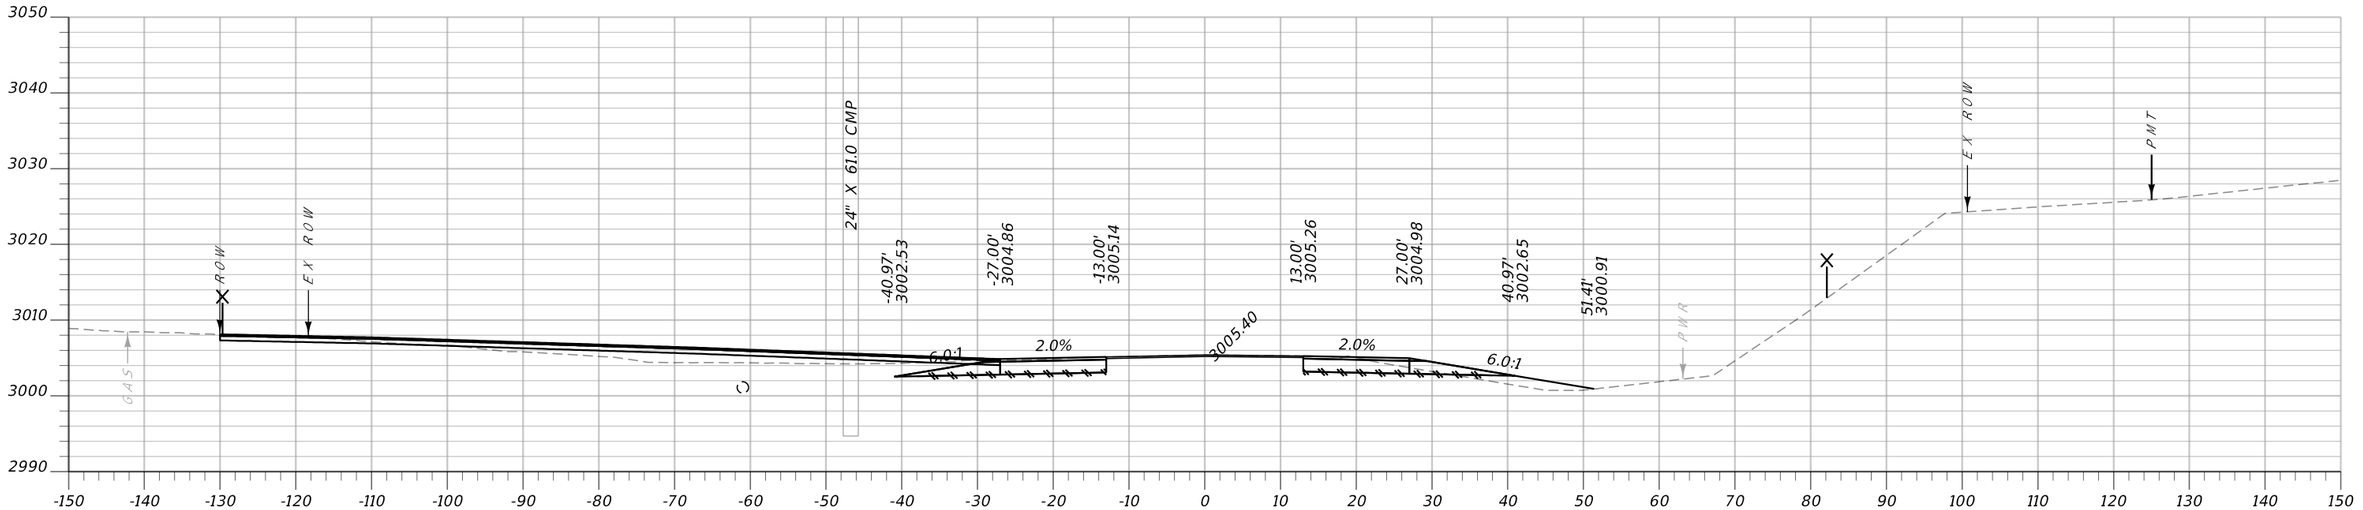

CA: 79.1 SF CV: 152 CY **Sta. 335+50.00** FV: 42 CY FA: 14.8 SF

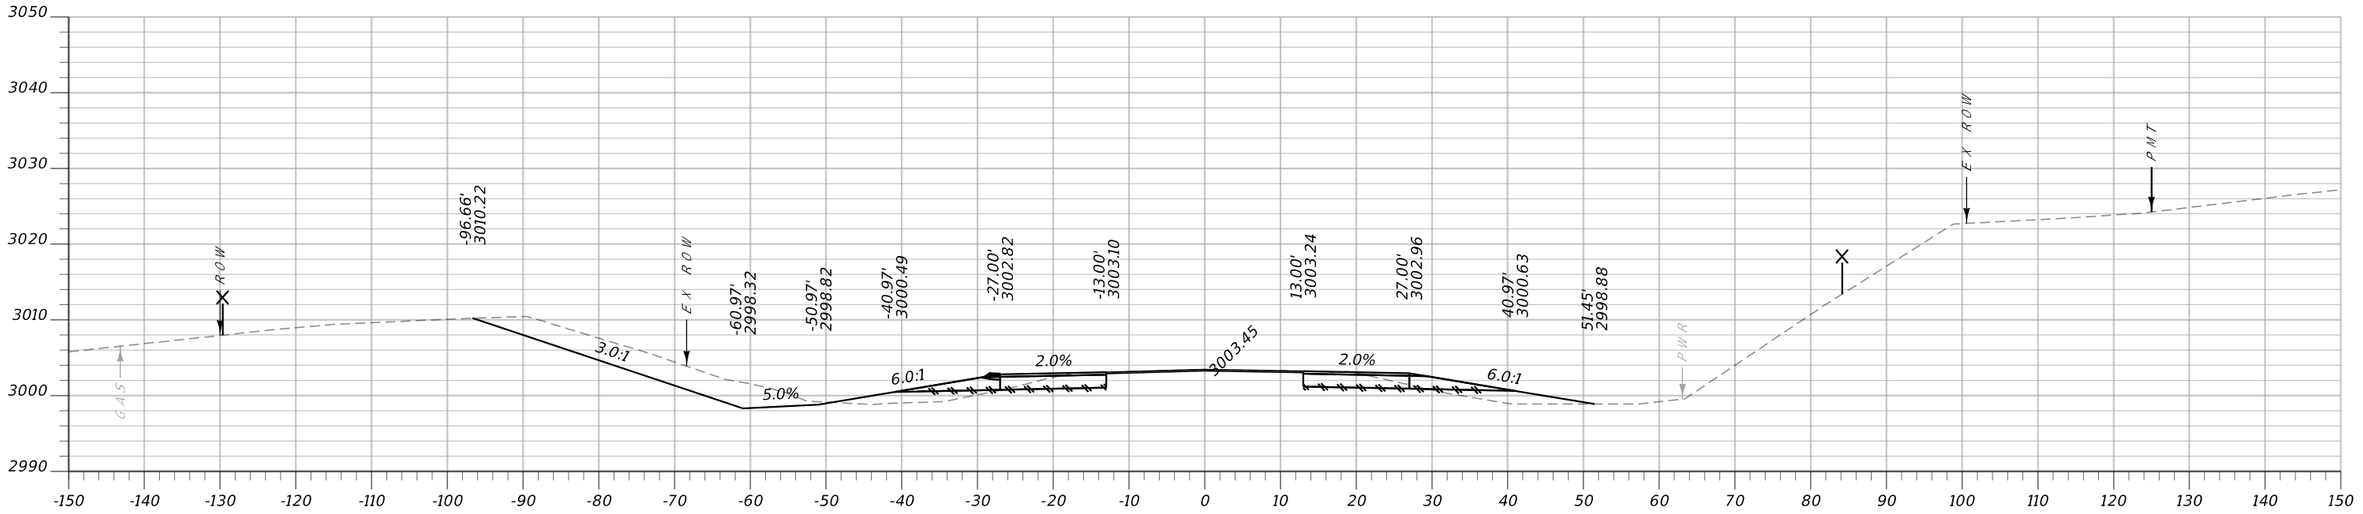


CA: 155.9 SF CV: 109 CY **Sta. 335+15.00** FV: 28 CY FA: 42.1 SF


MONTANA Department of Transportation	...\6850000\rd\6850000rdLAY06.dgn	DESIGNED BY		ROAD PLANS	FLATHEAD RIVER - 3 M NW BIGFORK	STPB-STPP-SSS 82-1(6)5
	5/14/2025	REVIEWED BY				
	3:11:47 PM bvanderloos	CHECKED BY		FLATHEAD COUNTY	UPN 6850000	70

Docusign Envelope ID: 430D2619-33DC-4D37-BEDC-0F2A7F6EEE89


Morrison Maierle

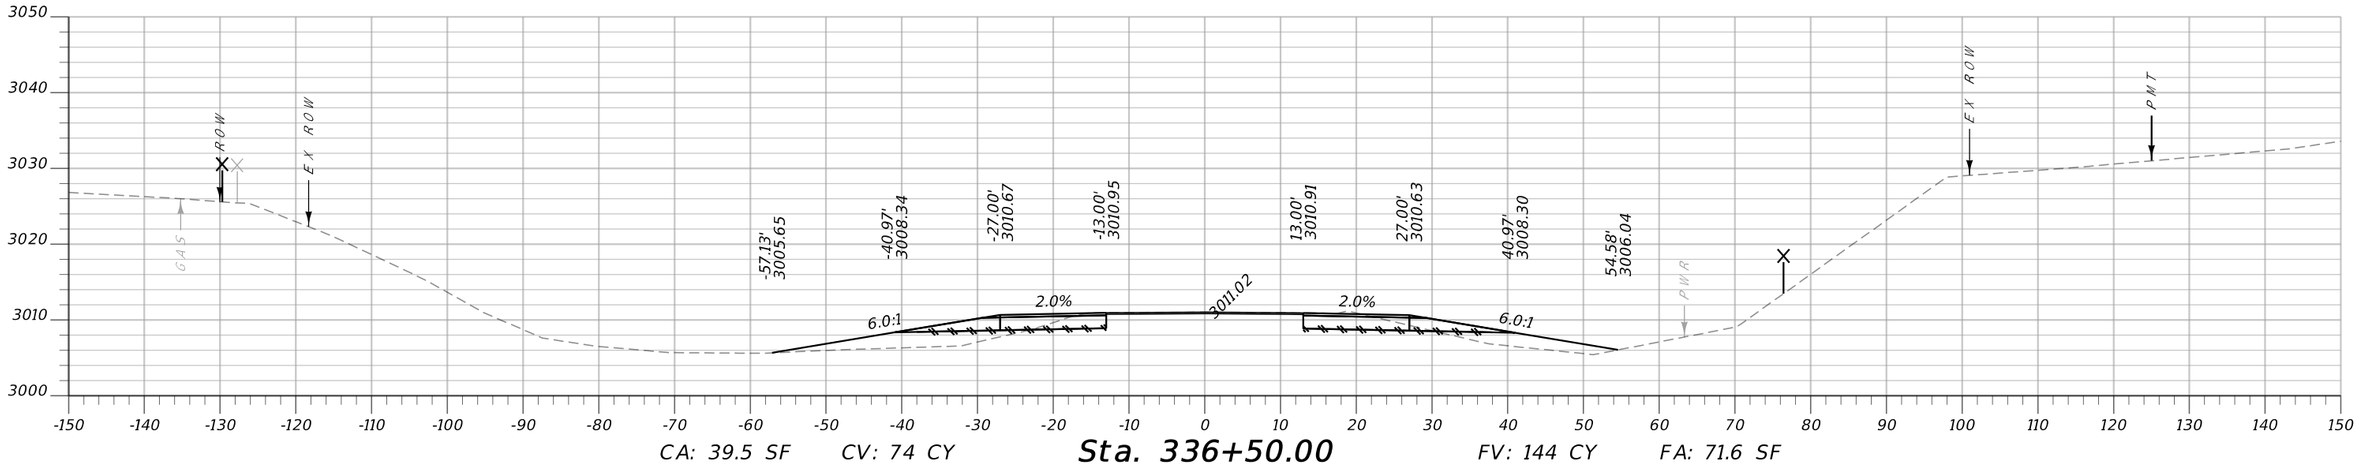

CA: 39.5 SF CV: 74 CY **Sta. 336+50.00** FV: 144 CY FA: 71.6 SF

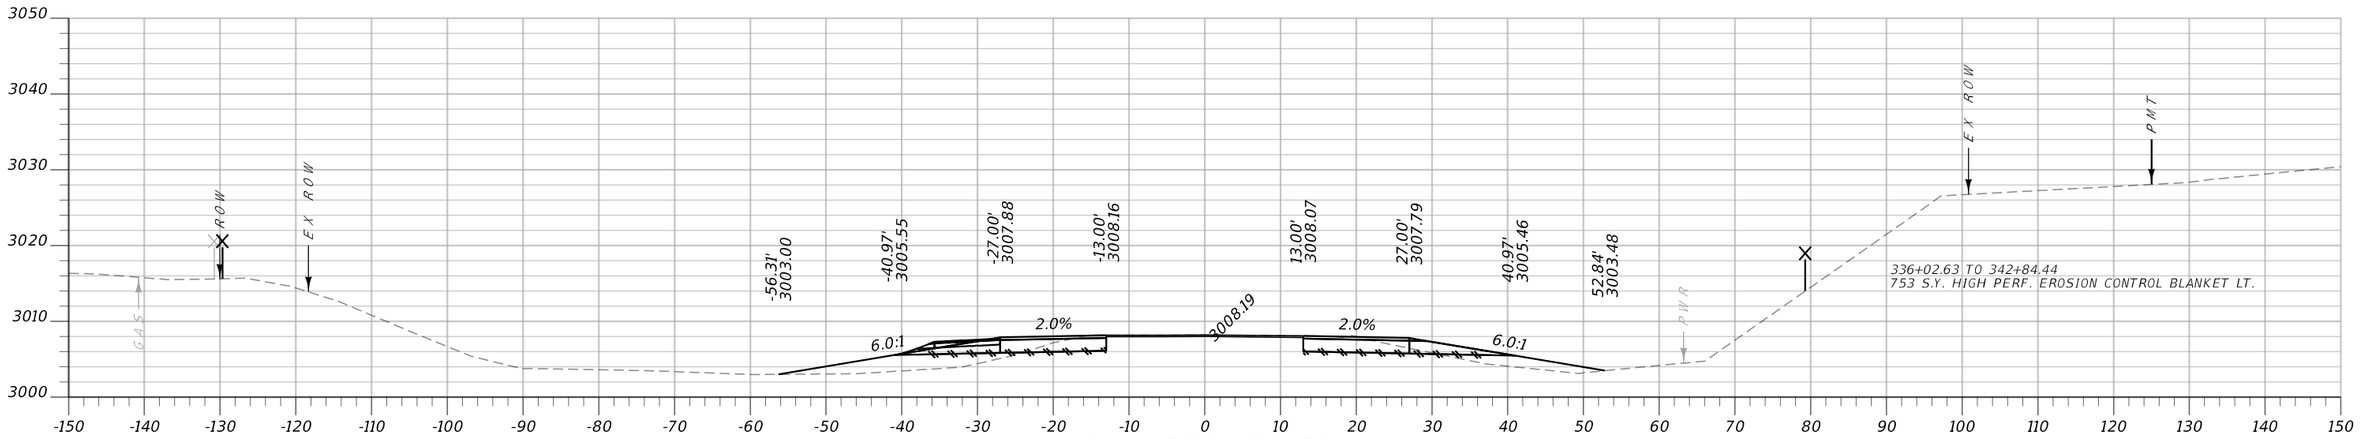

CA: 40.3 SF CV: 95 CY **Sta. 336+00.00** FV: 71 CY FA: 63.8 SF

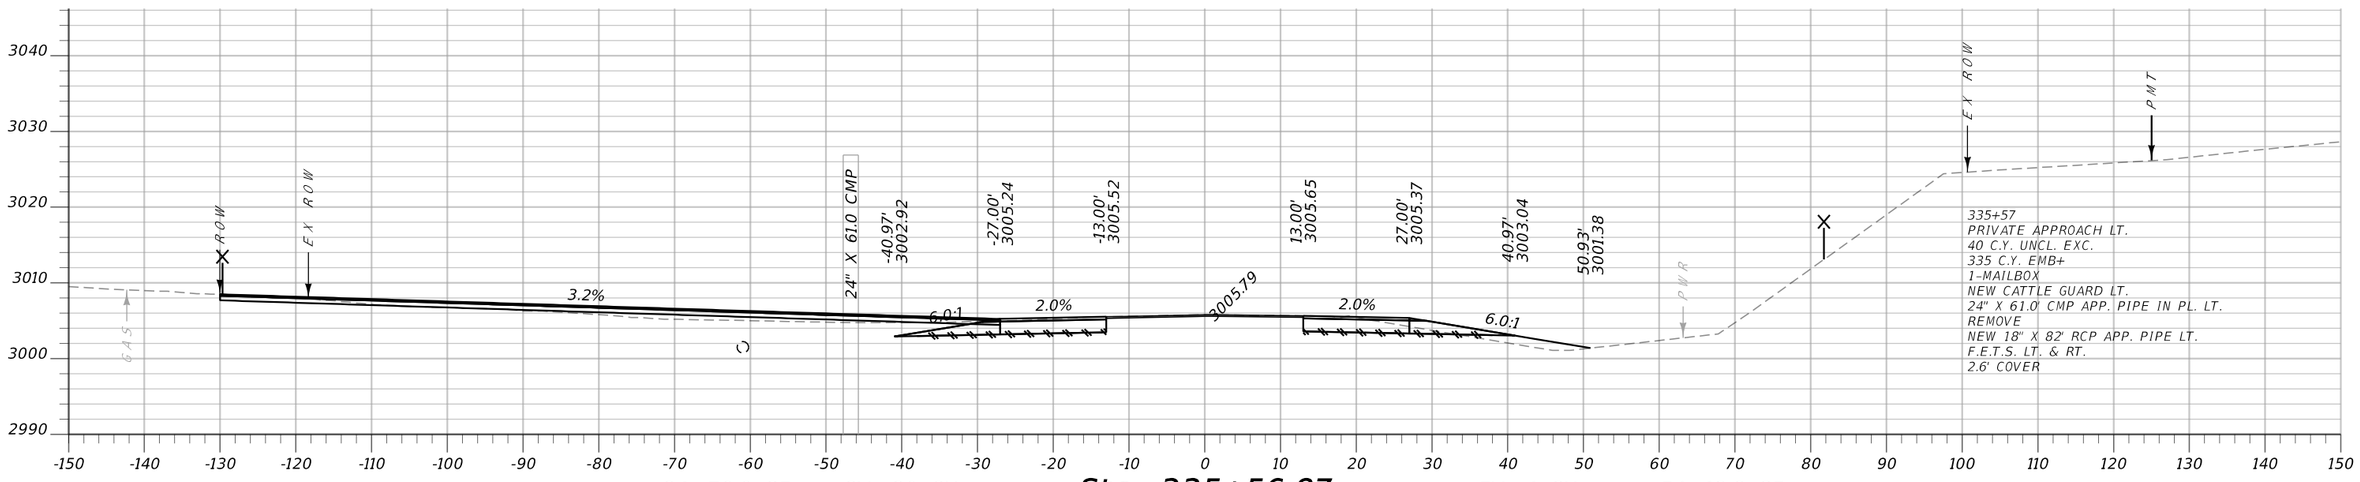


CA: 79.0 SF CV: 20 CY **Sta. 335+56.87** FV: 4 CY FA: 13.2 SF


MONTANA Department of Transportation	...\6850000\rd\6850000rdLAY06.dgn	DESIGNED BY		ROAD PLANS		FLATHEAD RIVER - 3 M NW BIGFORK	STPB-STPP-SSS 82-1(6)5
	5/14/2025	REVIEWED BY					
	3:11:48 PM bvanderloos	CHECKED BY		FLATHEAD COUNTY		UPN 6850000	71

Docusign Envelope ID: 430D2619-33DC-4D37-BEDC-0F2A7F6EEE89


Morrison Maierle

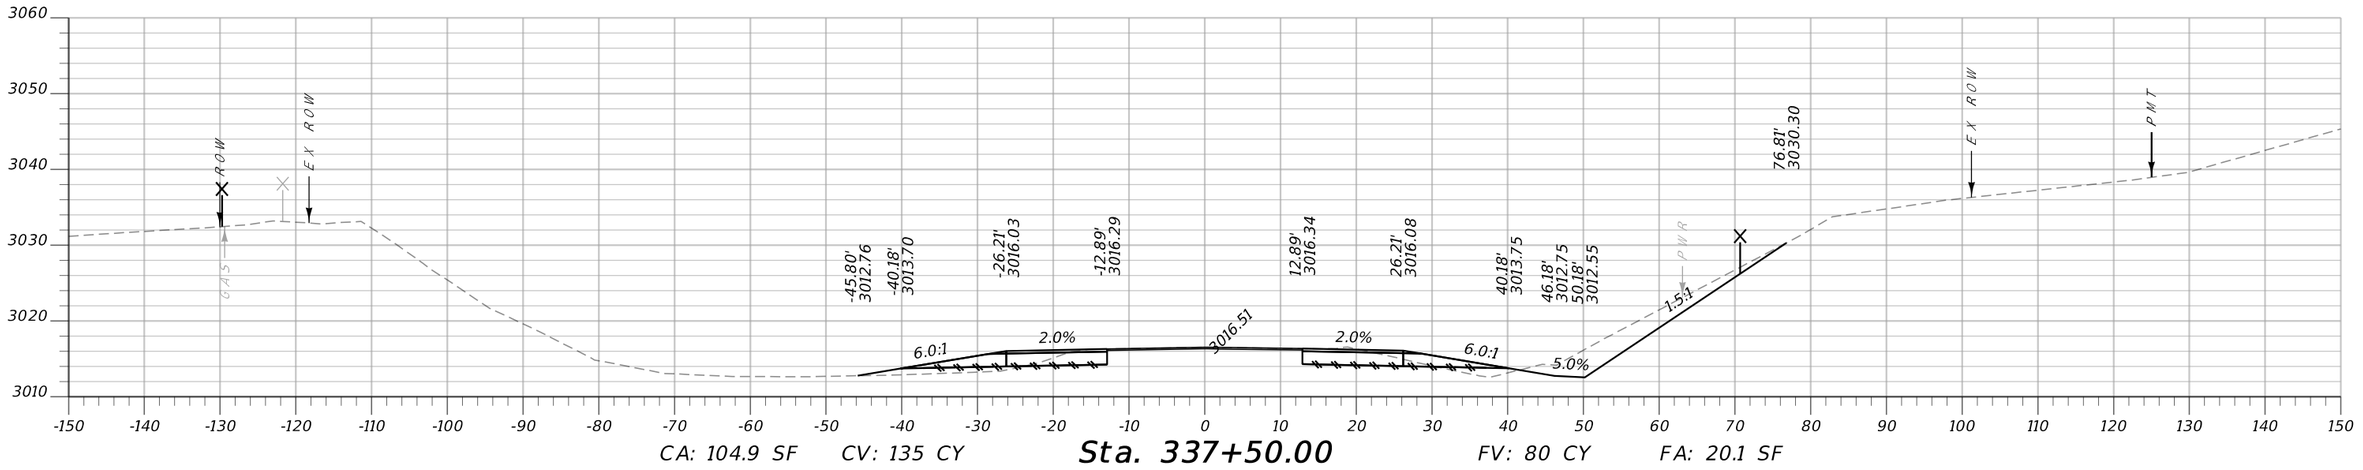

CA: 104.9 SF CV: 135 CY **Sta. 337+50.00** FV: 80 CY FA: 20.1 SF

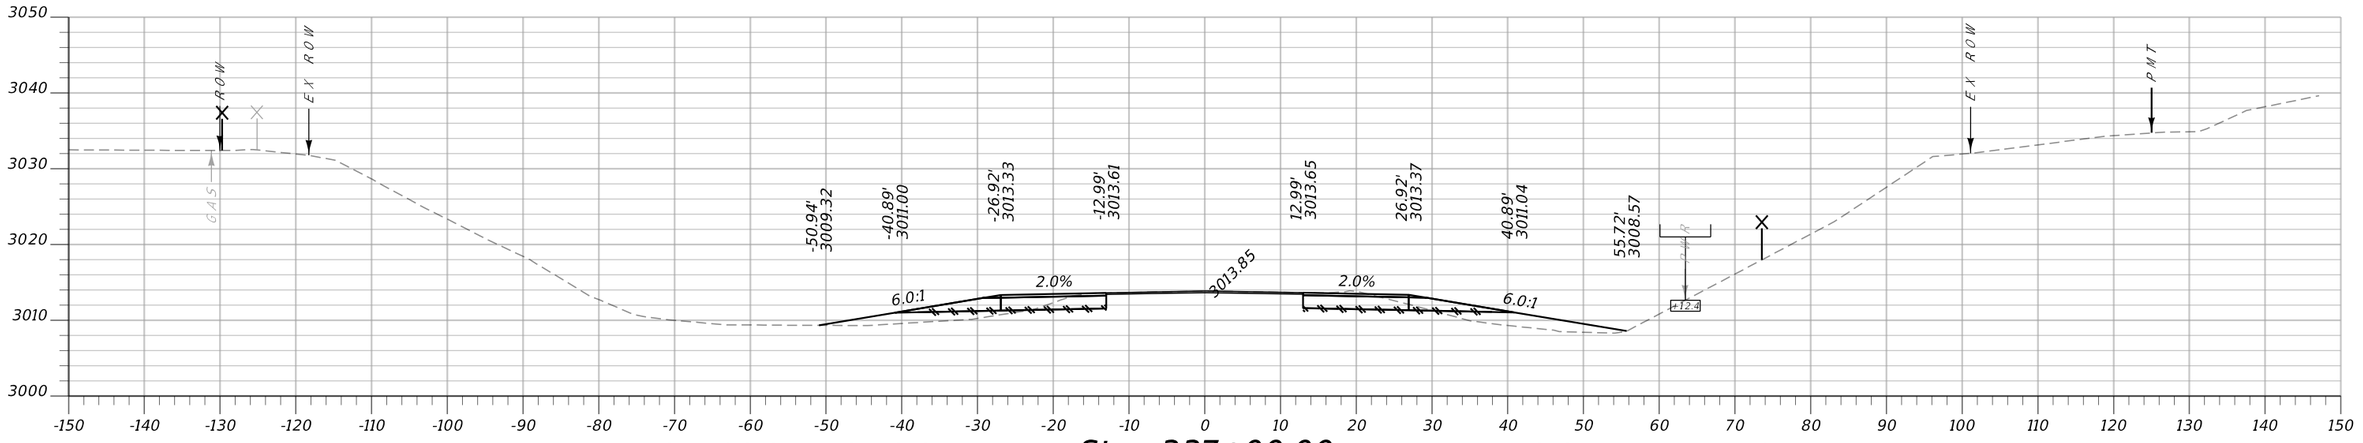

CA: 40.8 SF CV: 8 CY **Sta. 337+00.00** FV: 13 CY FA: 55.1 SF

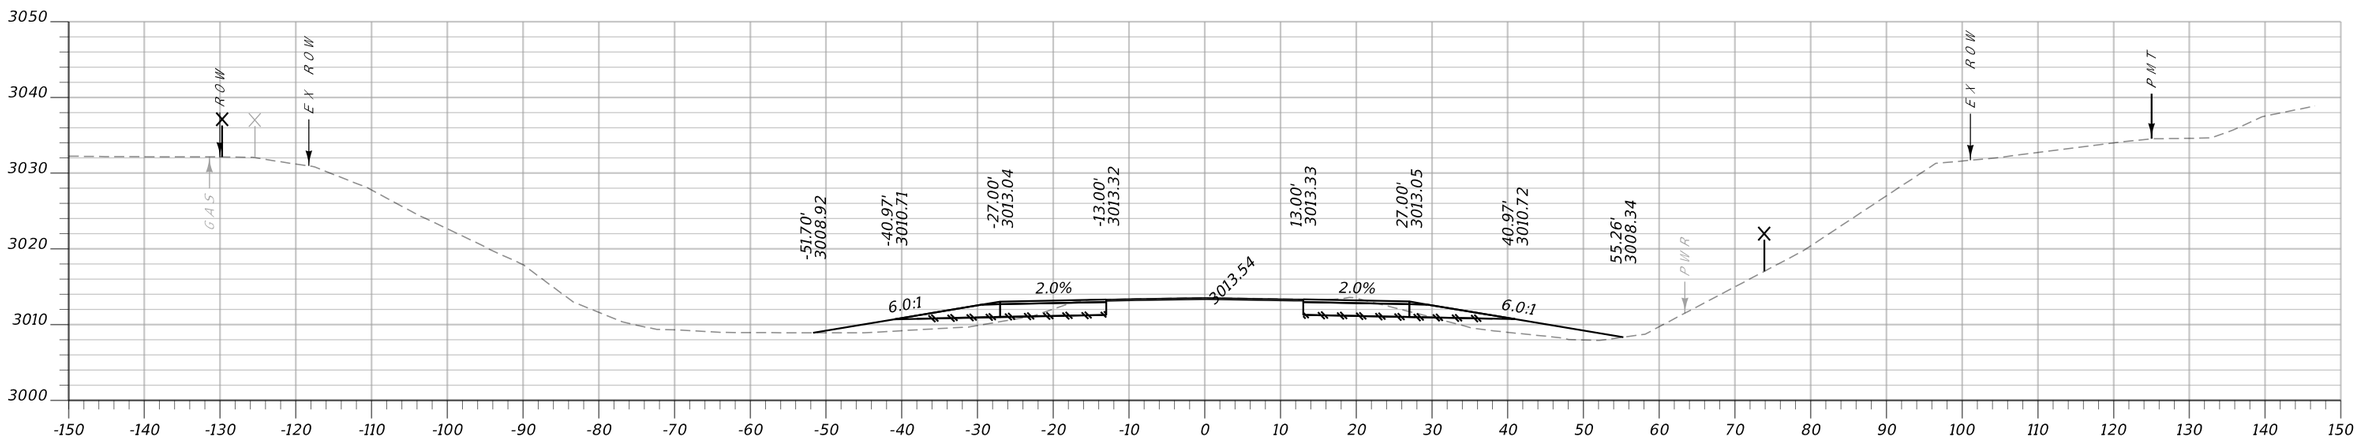


CA: 40.5 SF CV: 66 CY **Sta. 336+94.44** FV: 123 CY FA: 58.1 SF


MONTANA Department of Transportation	...\6850000\rd\6850000rdLAY06.dgn	DESIGNED BY		ROAD PLANS	FLATHEAD RIVER - 3 M NW BIGFORK	STPB-STPP-SSS 82-1(6)5
	5/14/2025	REVIEWED BY				
	3:11:49 PM bvanderloos	CHECKED BY		FLATHEAD COUNTY	UPN 6850000	72

Docusign Envelope ID: 430D2619-33DC-4D37-BEDC-0F2A7F6EEE89


Morrison Maierle

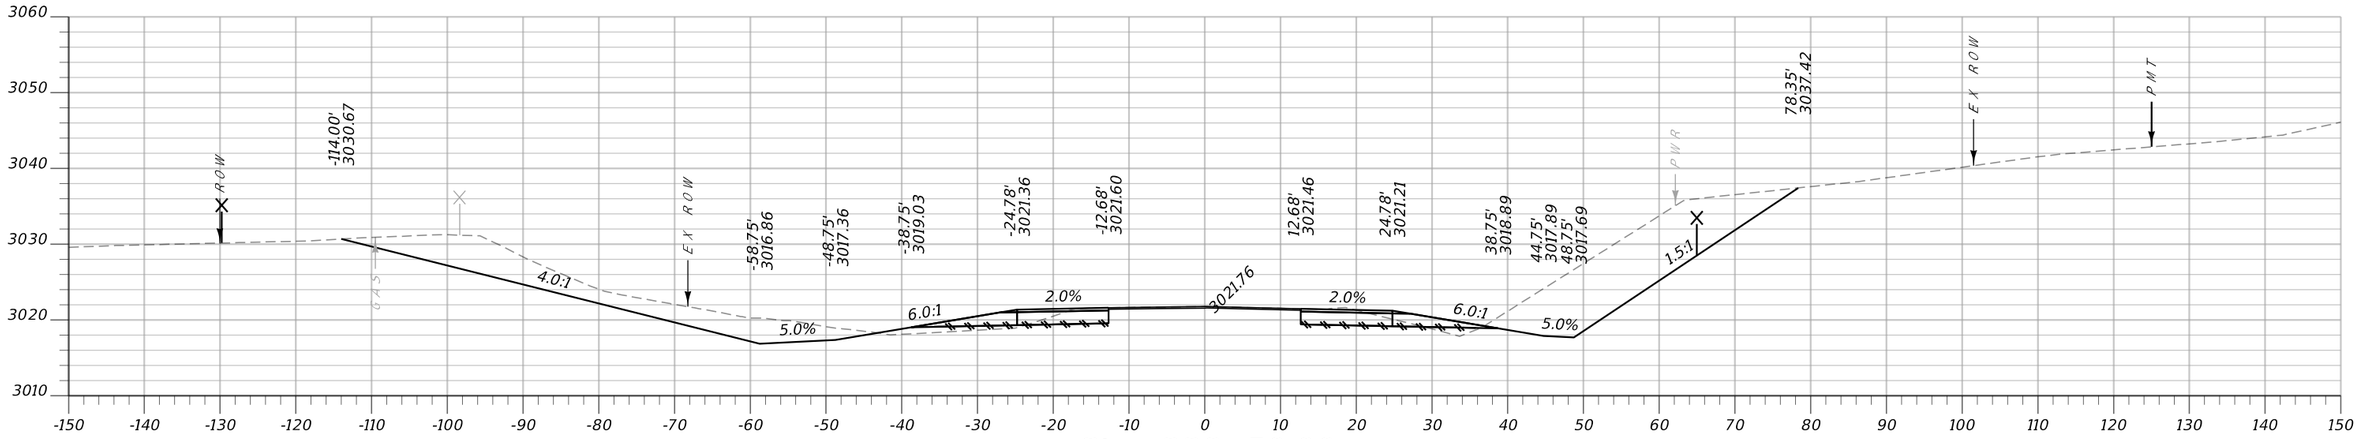

CA: 467.2 SF CV: 585 CY **Sta. 338+50.00** FV: 26 CY FA: 15.7 SF

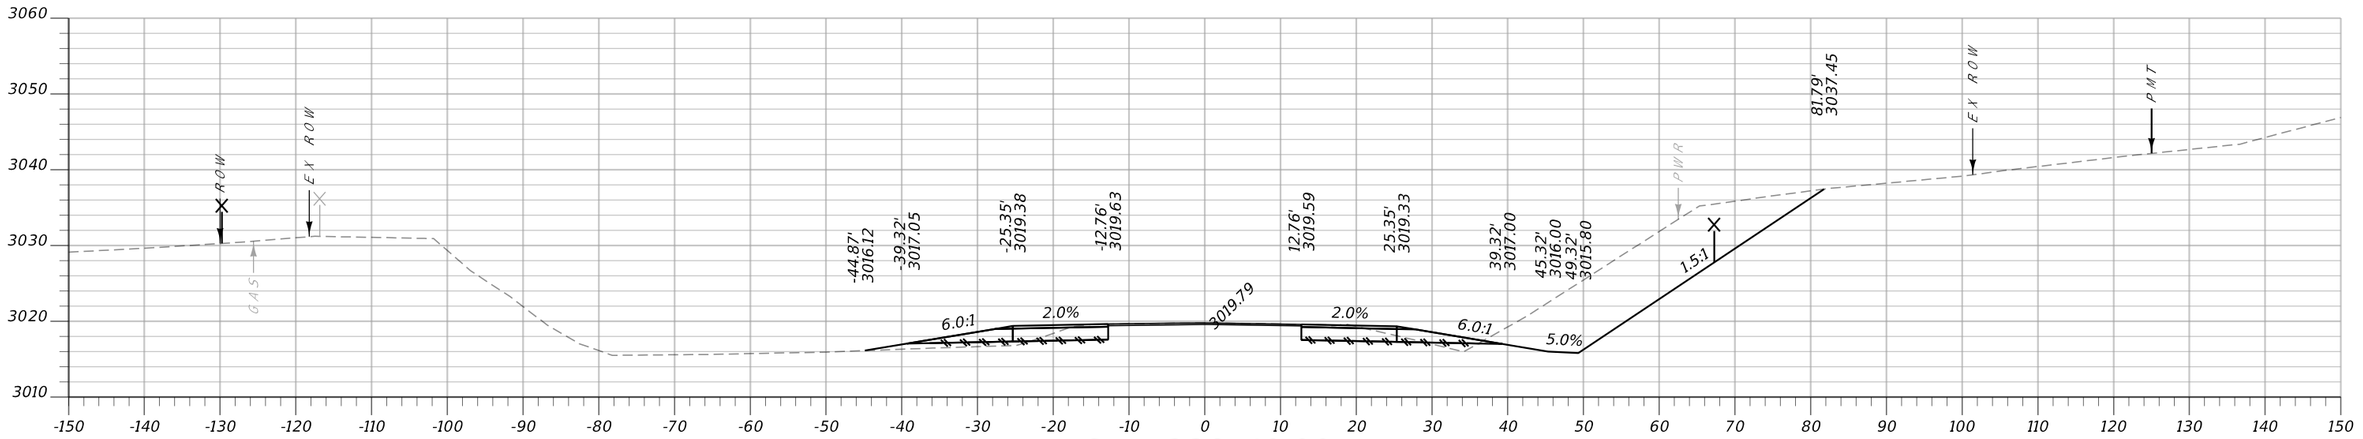

CA: 323.1 SF CV: 118 CY **Sta. 338+10.00** FV: 6 CY FA: 15.4 SF

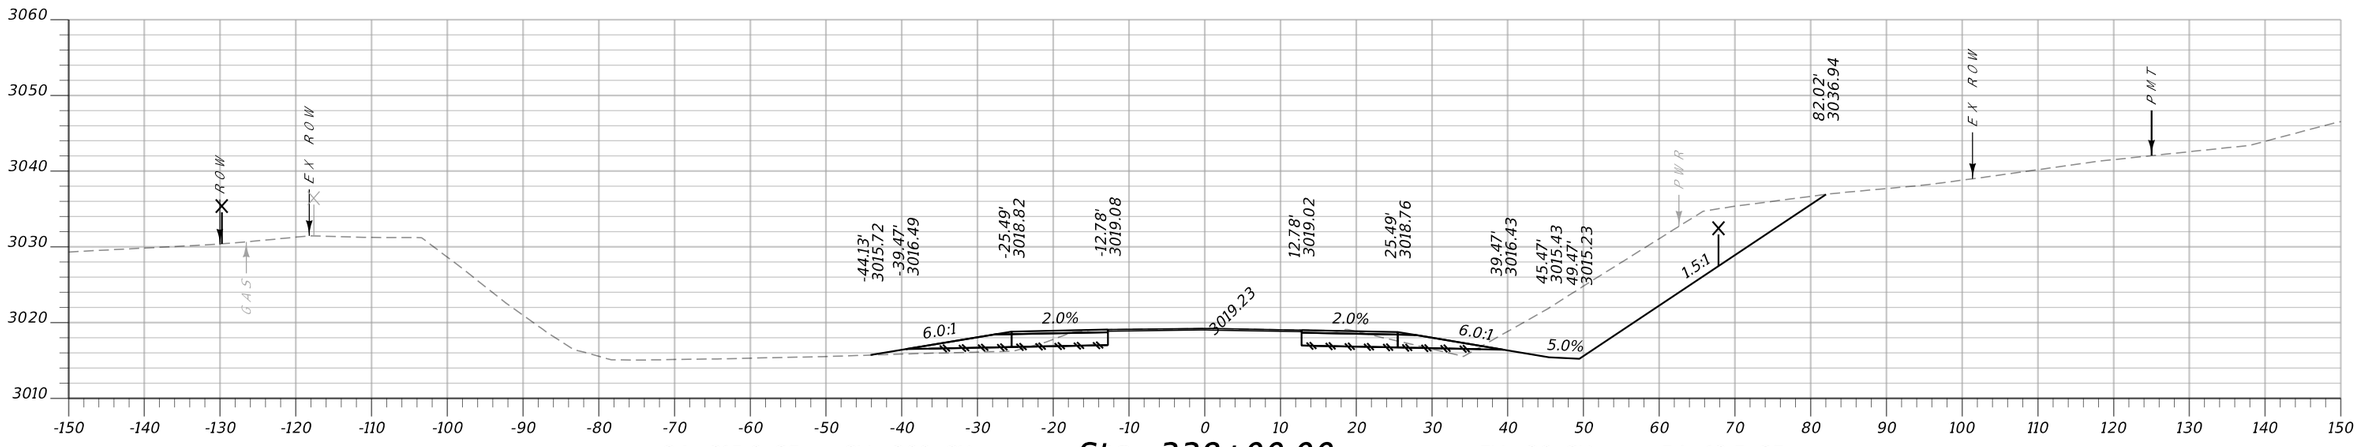


CA: 315.6 SF CV: 389 CY **Sta. 338+00.00** FV: 36 CY FA: 13.5 SF

MONTANA Department of Transportation	...\6850000\rd\6850000rdLAY06.dgn	DESIGNED BY			ROAD PLANS	FLATHEAD RIVER - 3 M NW BIGFORK	STPB-STPP-SSS 82-1(6)5
	5/14/2025	REVIEWED BY					
	3:11:49 PM bvanderloos	CHECKED BY			FLATHEAD COUNTY	UPN 6850000	73


Docusign Envelope ID: 430D2619-33DC-4D37-BEDC-0F2A7F6EEE89

AWARD COPY


Morrison Maierle

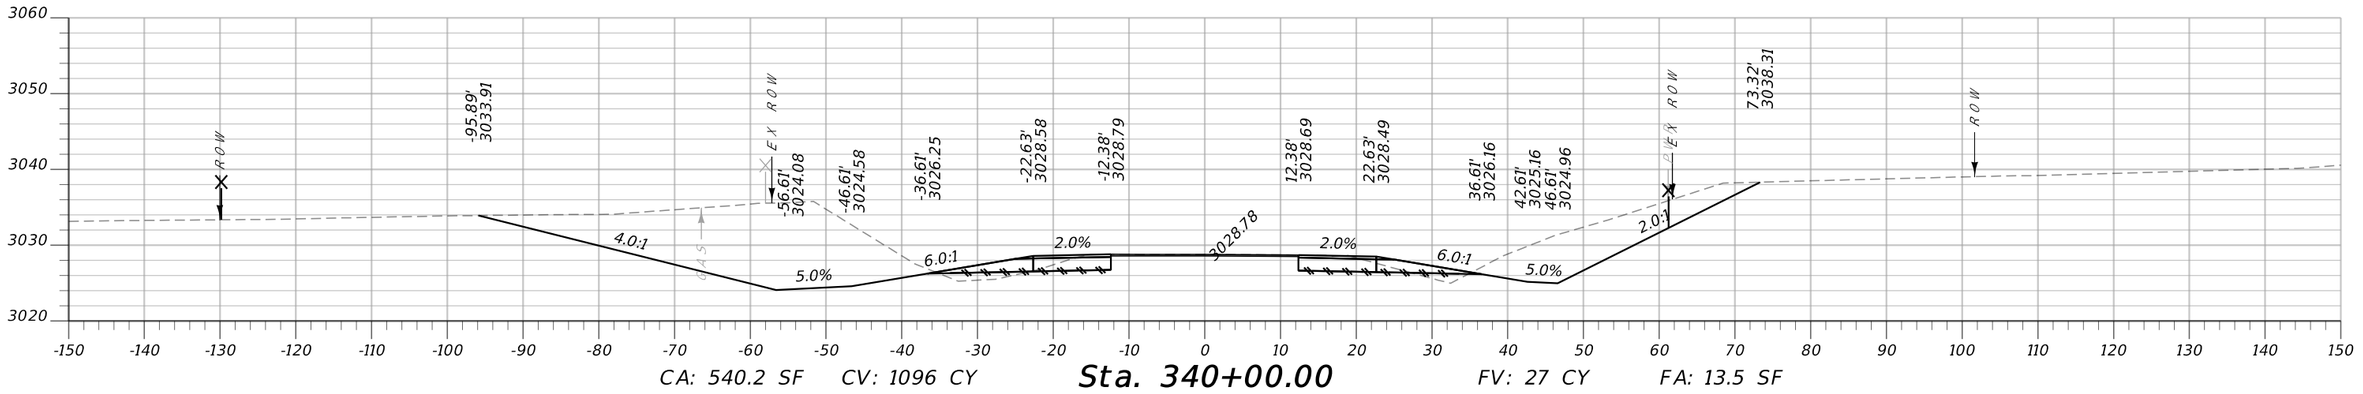

CA: 540.2 SF CV: 1096 CY **Sta. 340+00.00** FV: 27 CY FA: 13.5 SF

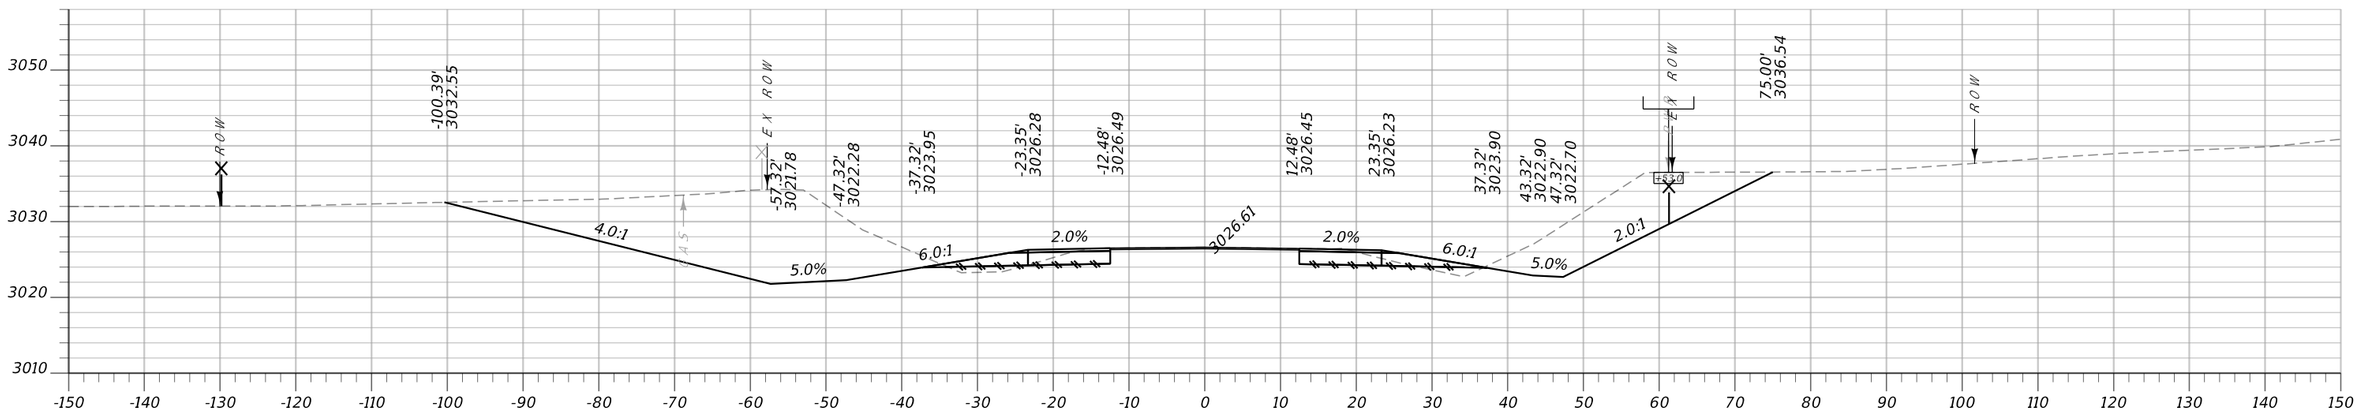

CA: 643.1 SF CV: 1236 CY **Sta. 339+50.00** FV: 19 CY FA: 11.7 SF

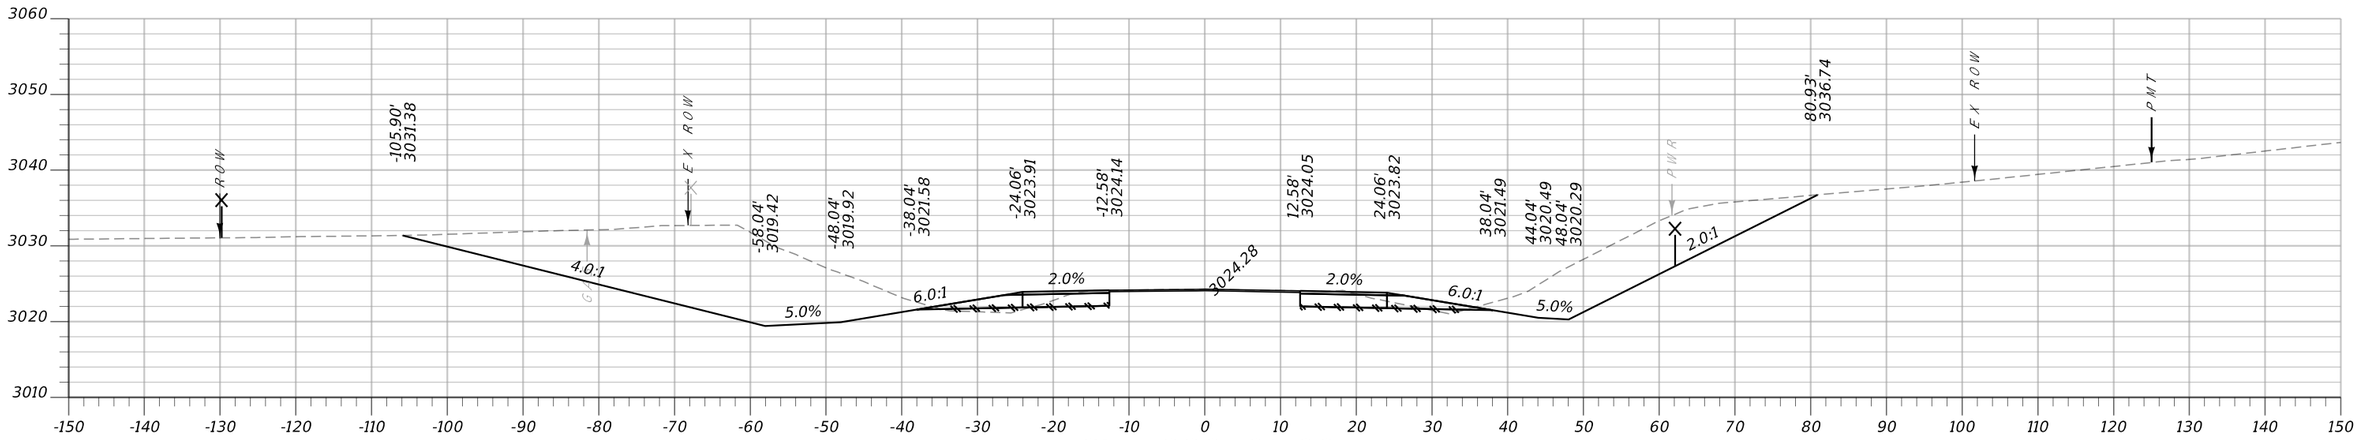


CA: 691.4 SF CV: 1073 CY **Sta. 339+00.00** FV: 23 CY FA: 6.3 SF

MONTANA Department of Transportation	...\6850000\rd\6850000rdLAY05.DGN	DESIGNED BY		ROAD PLANS	FLATHEAD RIVER - 3 M NW BIGFORK	STPB-STPP-SSS 82-1(6)5
	5/14/2025	REVIEWED BY				
	3:11:50 PM bvanderloos	CHECKED BY		FLATHEAD COUNTY	UPN 6850000	74


Docusign Envelope ID: 430D2619-33DC-4D37-BEDC-0F2A7F6EEE89

AWARD COPY


Morrison Maierle

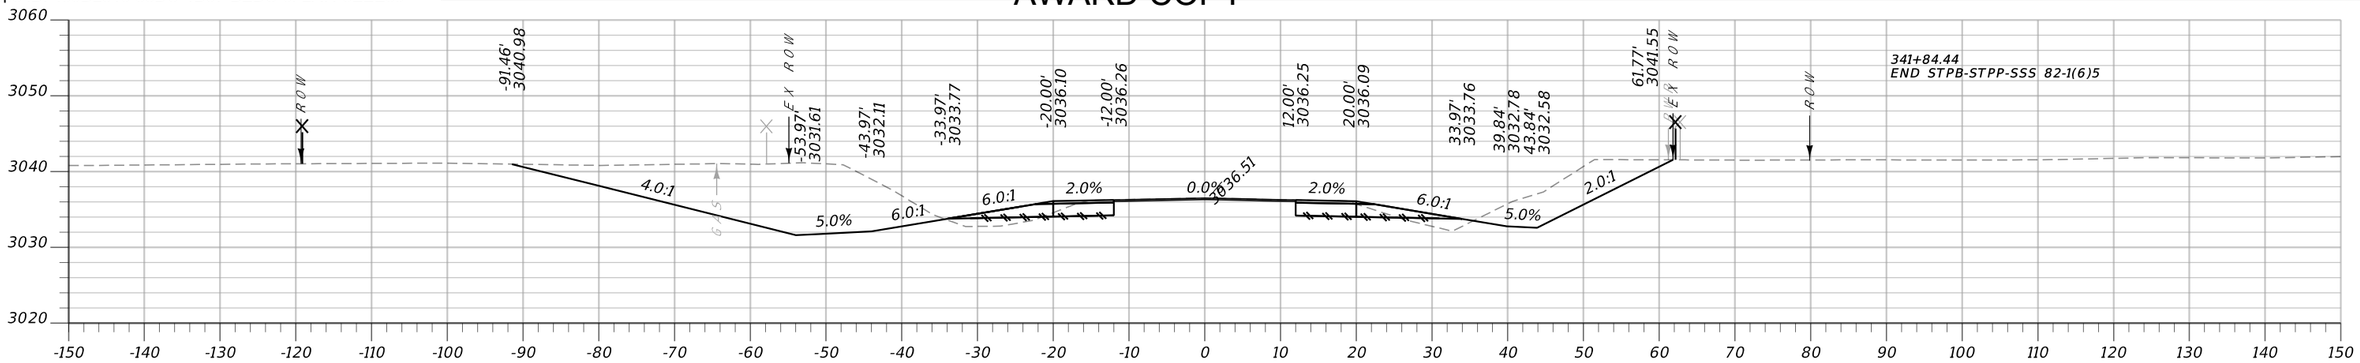


CA: 413.3 SF CV: 539 CY **Sta. 341+84.44** FV: 28 CY FA: 18.8 SF

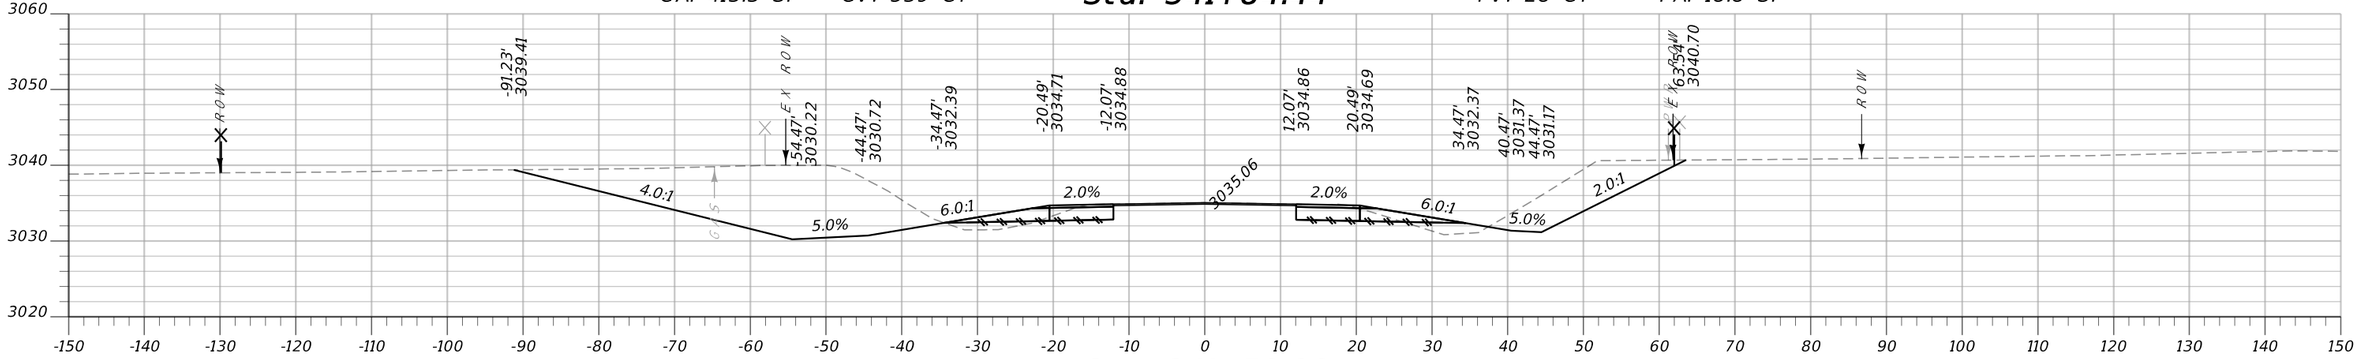

CA: 431.4 SF CV: 805 CY **Sta. 341+50.00** FV: 39 CY FA: 19.8 SF

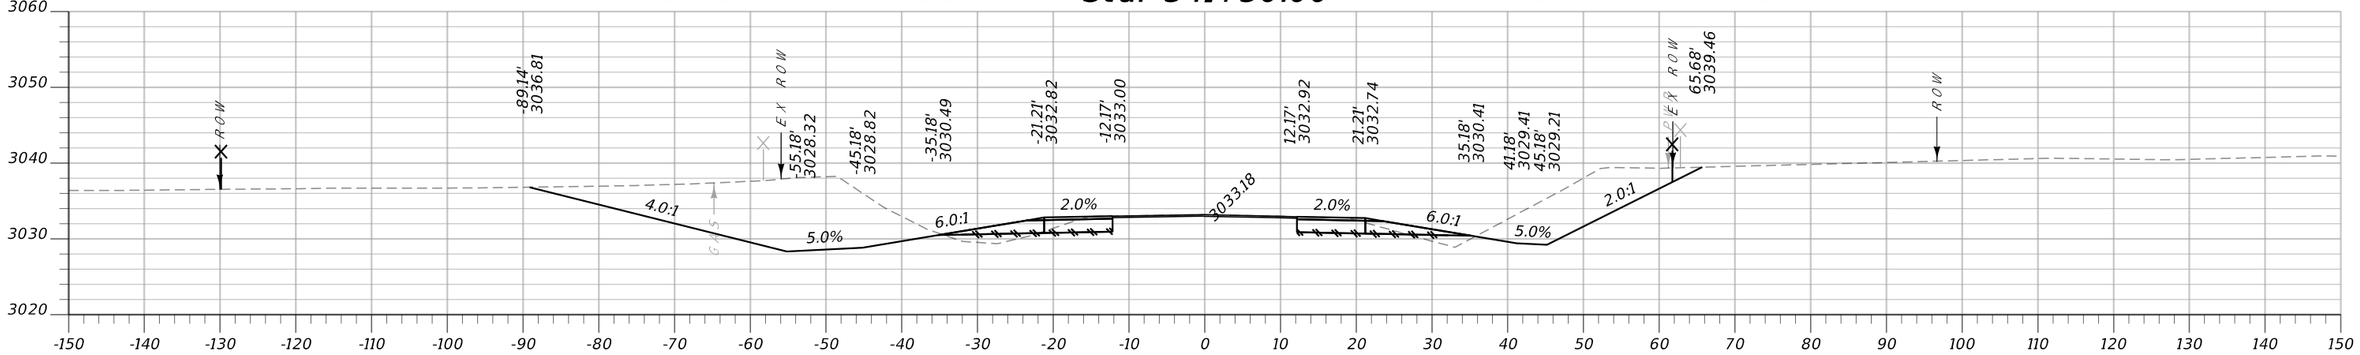

CA: 438.3 SF CV: 863 CY **Sta. 341+00.00** FV: 34 CY FA: 17.1 SF

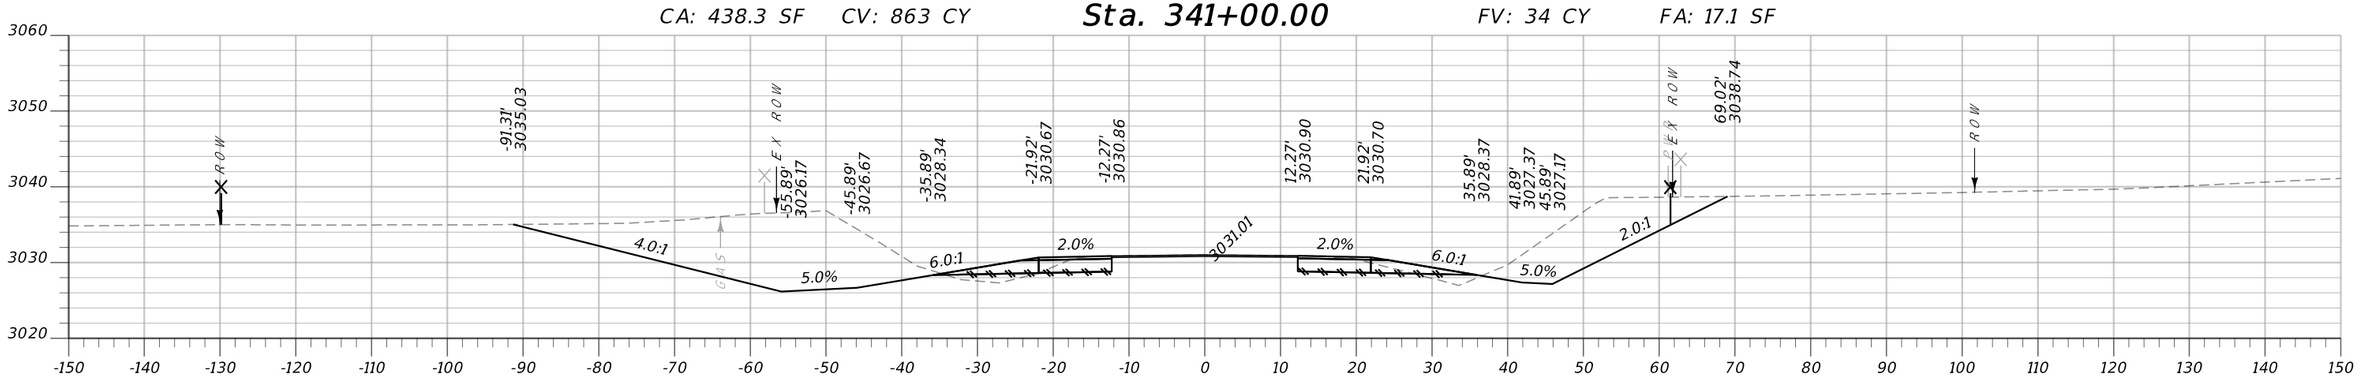


CA: 494.1 SF CV: 958 CY **Sta. 340+50.00** FV: 31 CY FA: 15.2 SF

MONTANA Department of Transportation	...\6850000\rd\6850000rdLAY06.dgn	DESIGNED BY		ROAD PLANS		FLATHEAD RIVER - 3 M NW BIGFORK	STPB-STPP-SSS 82-1(6)5
	5/14/2025	REVIEWED BY					
	3:11:51 PM bvanderloos	CHECKED BY		FLATHEAD COUNTY		UPN 6850000	75


Docusign Envelope ID: 430D2619-33DC-4D37-BEDC-0F2A7F6EEE89

AWARD COPY


Morrison Maierle

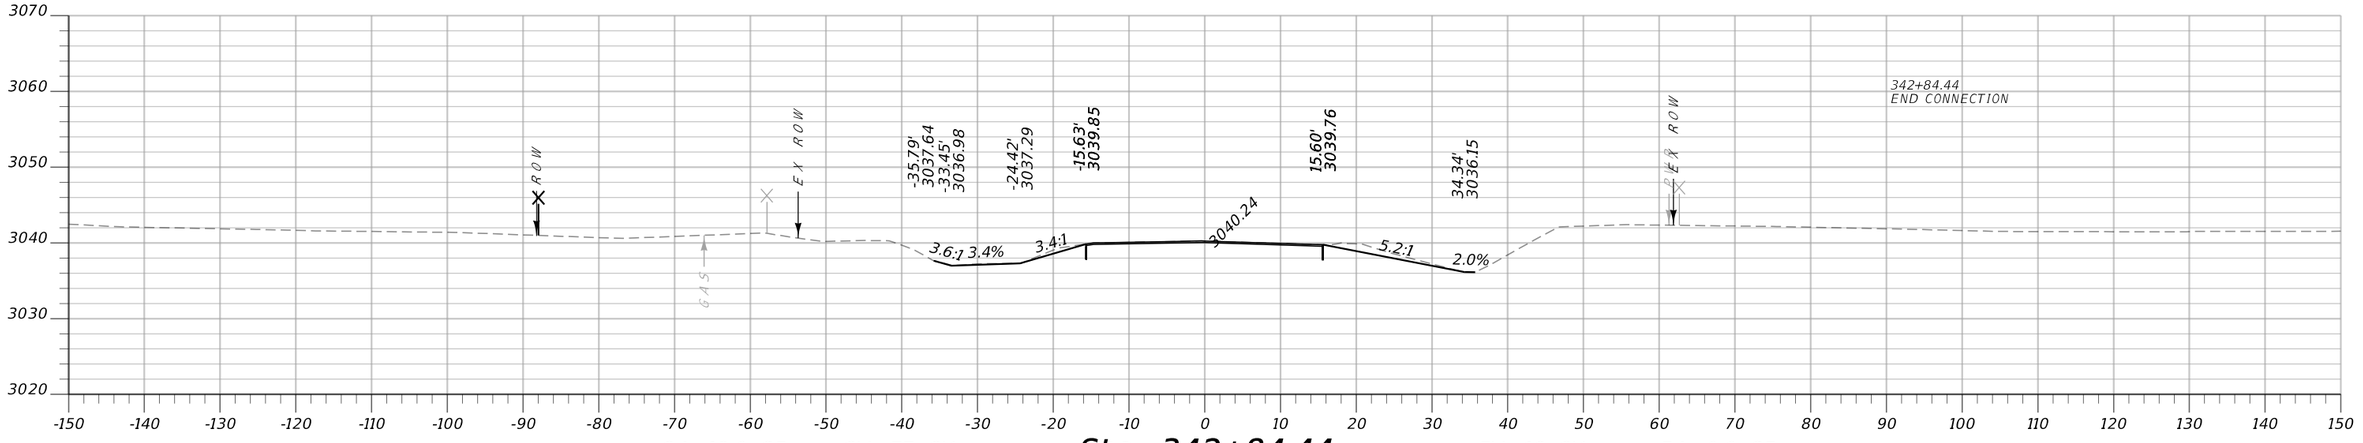

CA: 12.0 SF CV: 77 CY **Sta. 342+84.44** FV: 16 CY FA: 0.0 SF

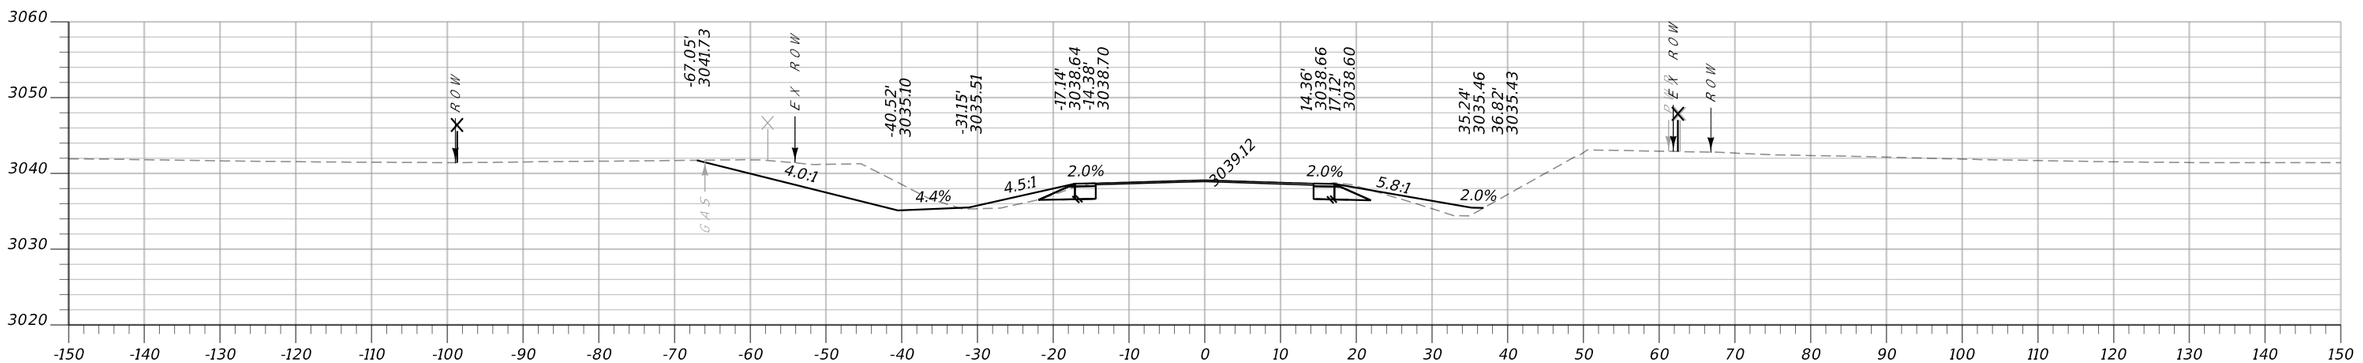

CA: 108.9 SF CV: 419 CY **Sta. 342+50.00** FV: 48 CY FA: 21.8 SF

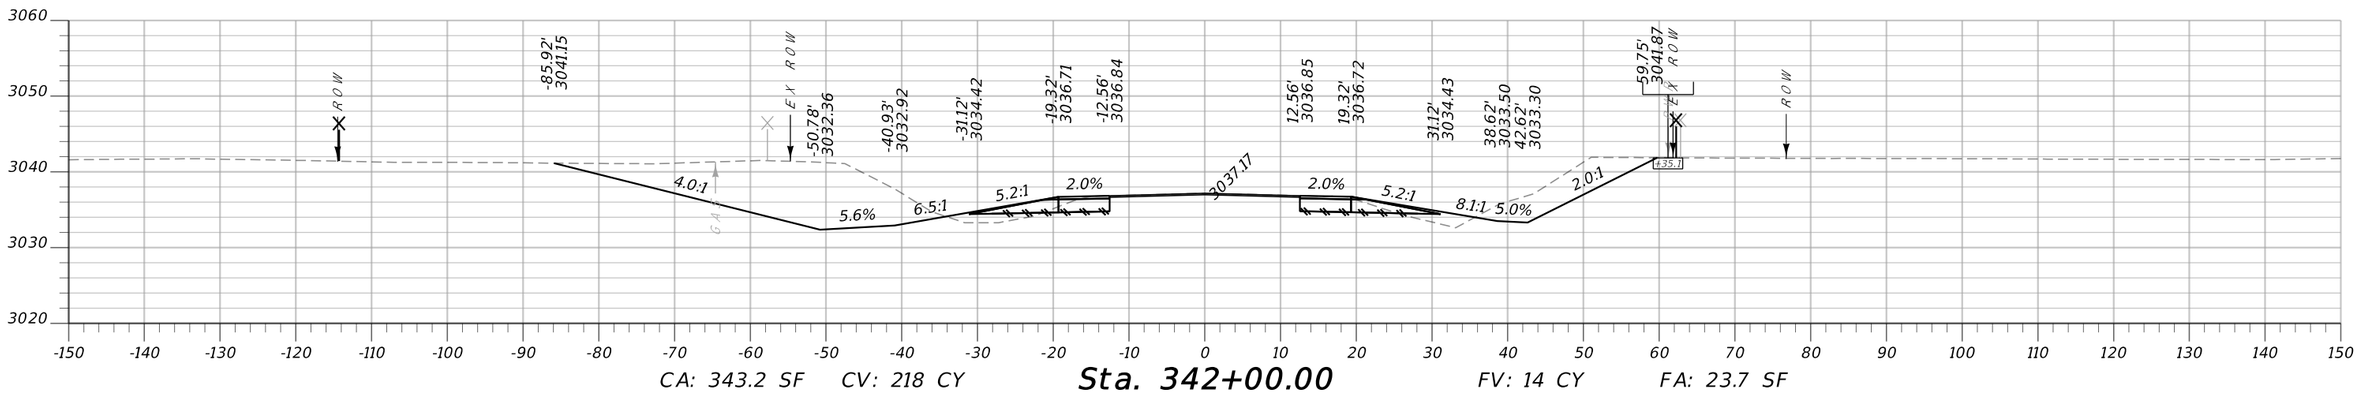


CA: 343.2 SF CV: 218 CY **Sta. 342+00.00** FV: 14 CY FA: 23.7 SF


MONTANA Department of Transportation	...\6850000\rd\6850000rdLAY05.dgn	DESIGNED BY		ROAD PLANS		FLATHEAD RIVER - 3 M NW BIGFORK	STPB-STPP-SSS 82-1(6)5
	5/14/2025	REVIEWED BY		FLATHEAD COUNTY		UPN 6850000	76
	3:11:51 PM bvanderloos	CHECKED BY					

Docusign Envelope ID: 430D2619-33DC-4D37-BEDC-0F2A7F6EEE89


Morrison Maierle

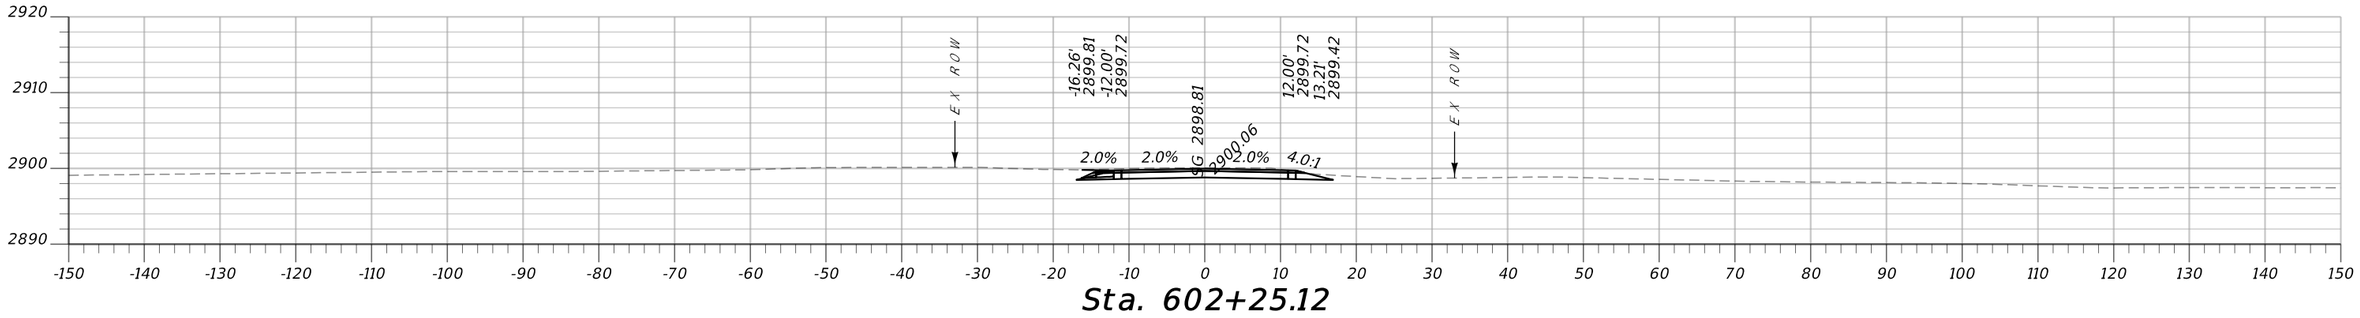


Sta. 602+25.12

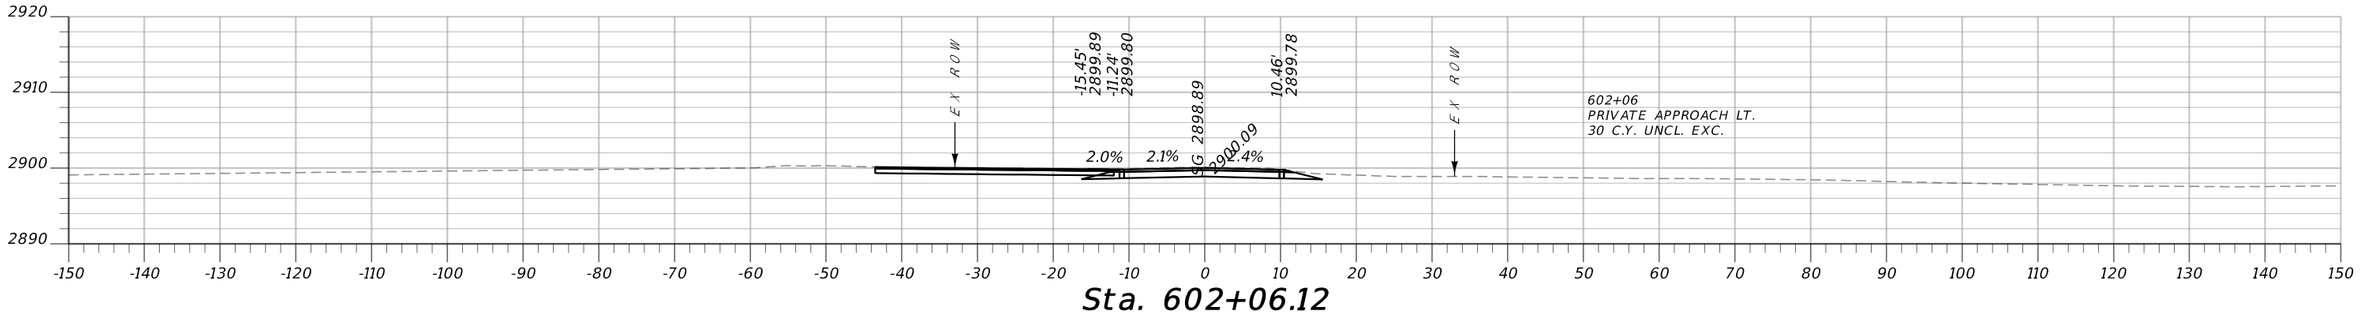

Sta. 602+06.12

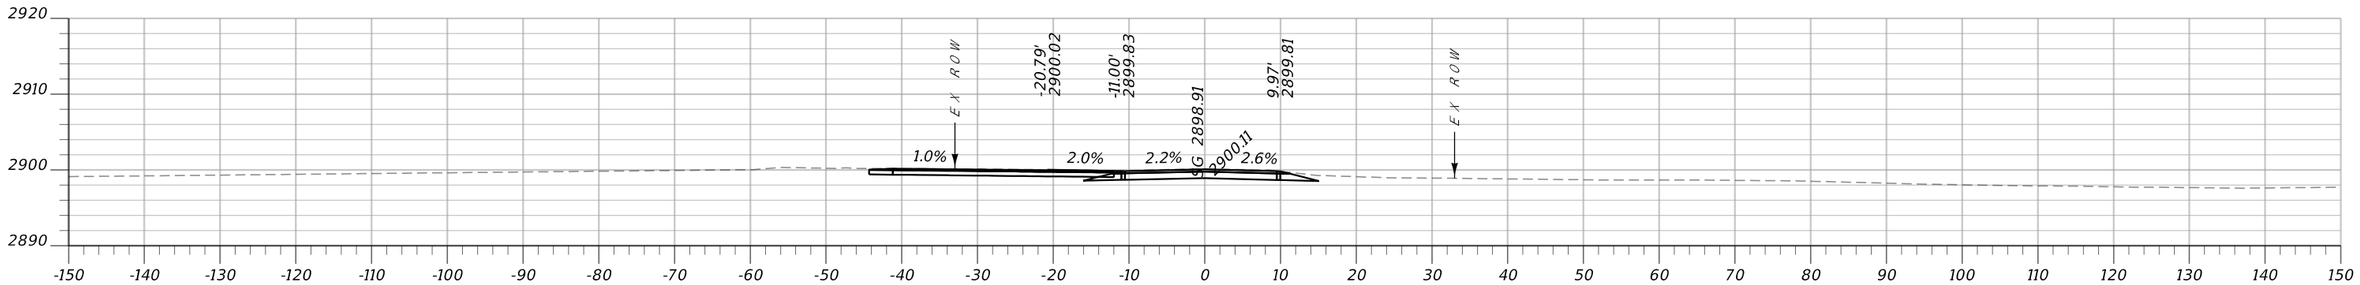

Sta. 602+00.00

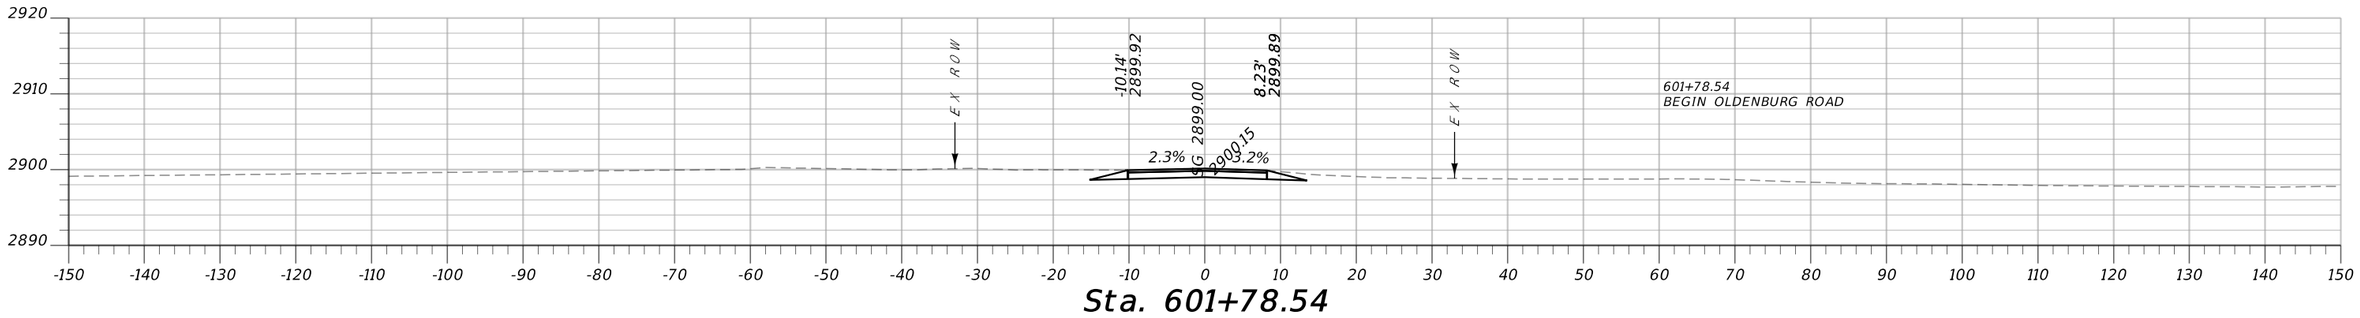


Sta. 601+78.54


MONTANA Department of Transportation	...\6850000\rd\6850000RDLAY02.dgn	DESIGNED BY			ROAD PLANS	FLATHEAD RIVER - 3 M NW BIGFORK	STPB-STPP-SSS 82-1(6)5
	4/16/2025	REVIEWED BY			FLATHEAD COUNTY	UPN 6850000	77
	2:11:21 PM bvanderloos	CHECKED BY					

Docusign Envelope ID: 430D2619-33DC-4D37-BEDC-0F2A7F6EEE89


Morrison Maierle

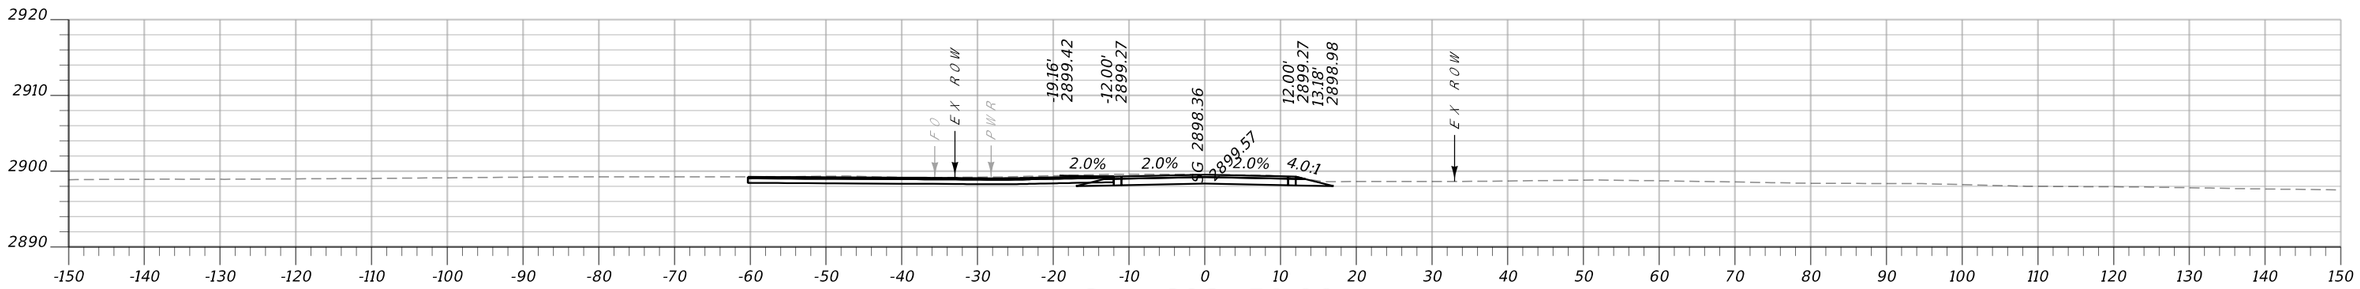


Sta. 603+50.00

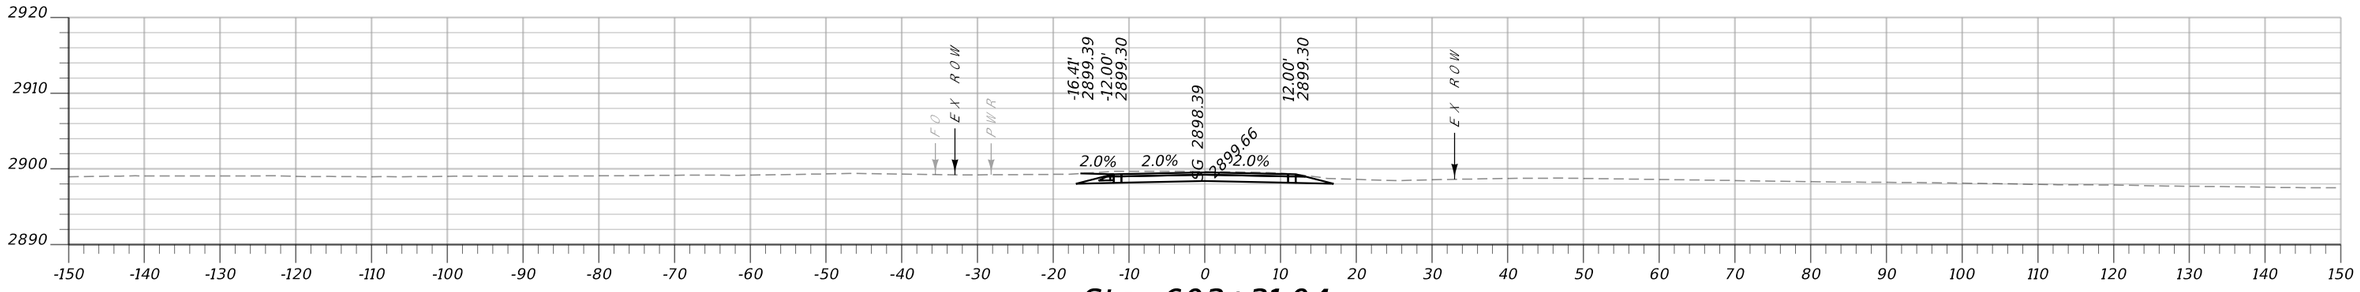

Sta. 603+31.04

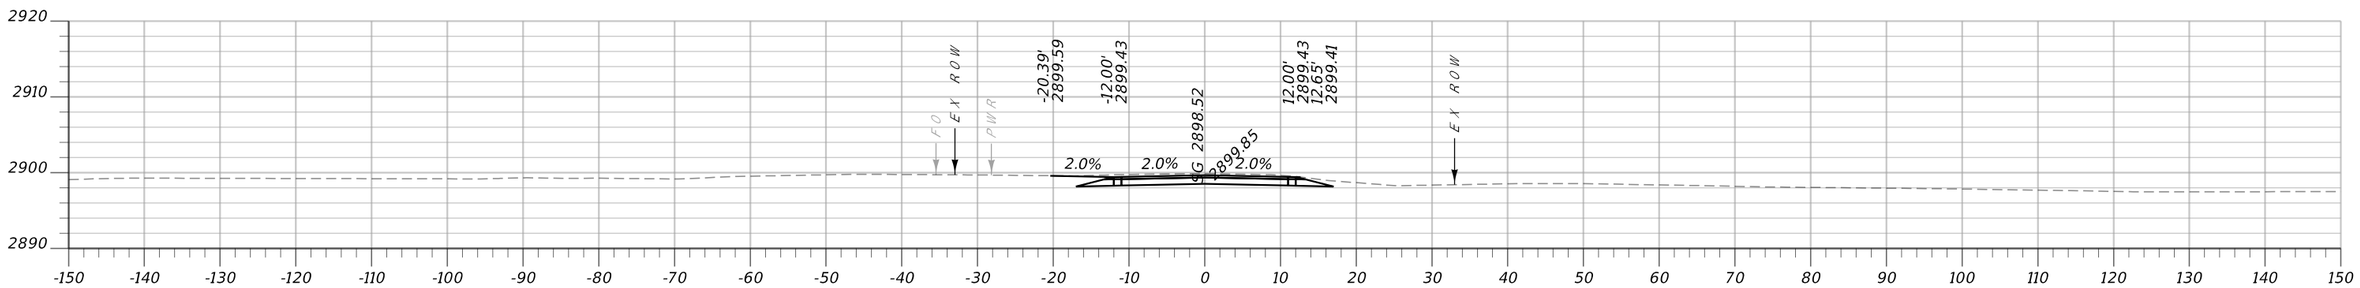

Sta. 603+00.00

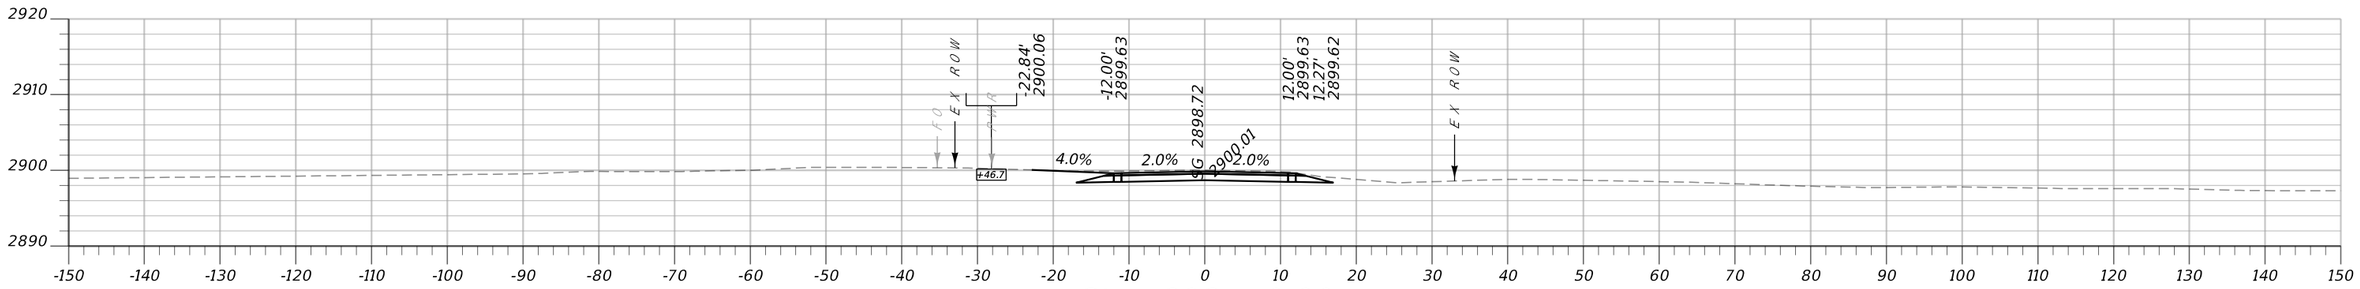


Sta. 602+50.00

MONTANA
Department of Transportation


...\6850000\rd\6850000RDLA02.dgn	DESIGNED BY			ROAD PLANS	FLATHEAD RIVER - 3 M NW BIGFORK	STPB-STPP-SSS 82-1(6)5
4/16/2025	REVIEWED BY					
2:11:21 PM bvanderloos	CHECKED BY			FLATHEAD COUNTY	UPN 6850000	78

Docusign Envelope ID: 430D2619-33DC-4D37-BEDC-0F2A7F6EEE89


Morrison Maierle

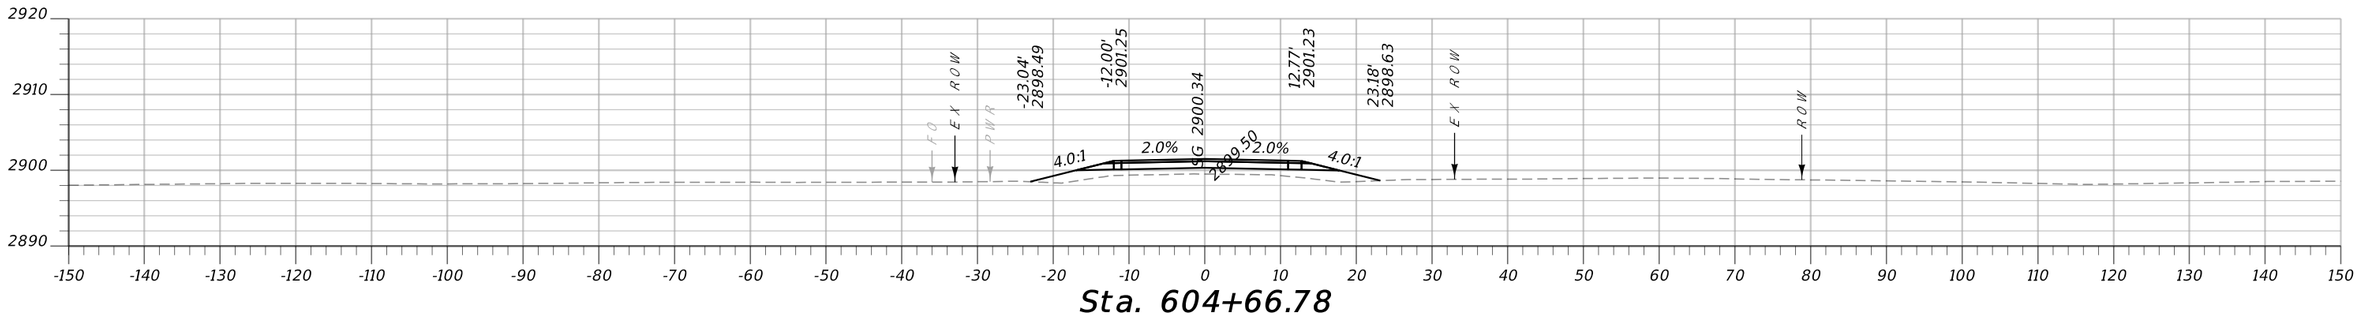


Sta. 604+66.78

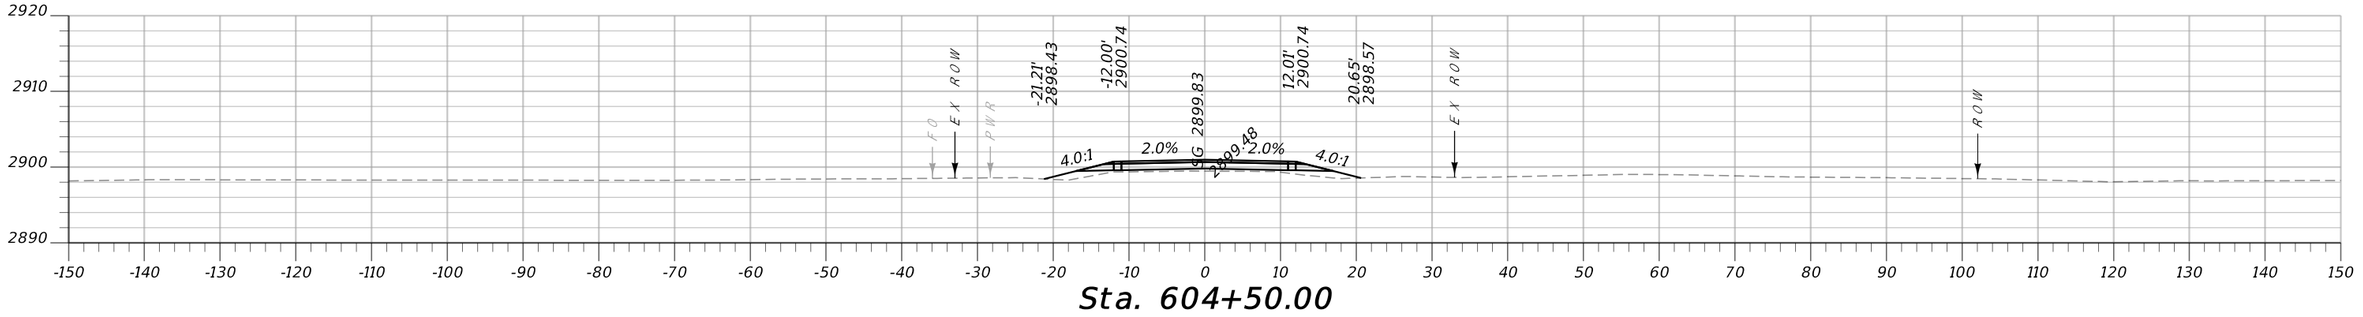

Sta. 604+50.00

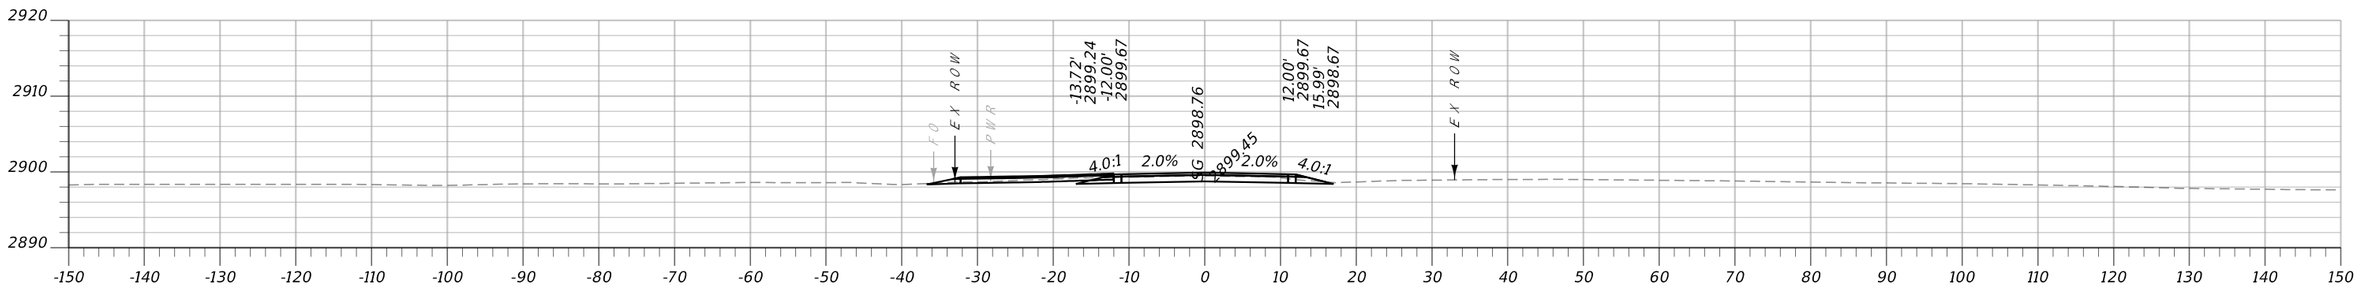

Sta. 604+00.00

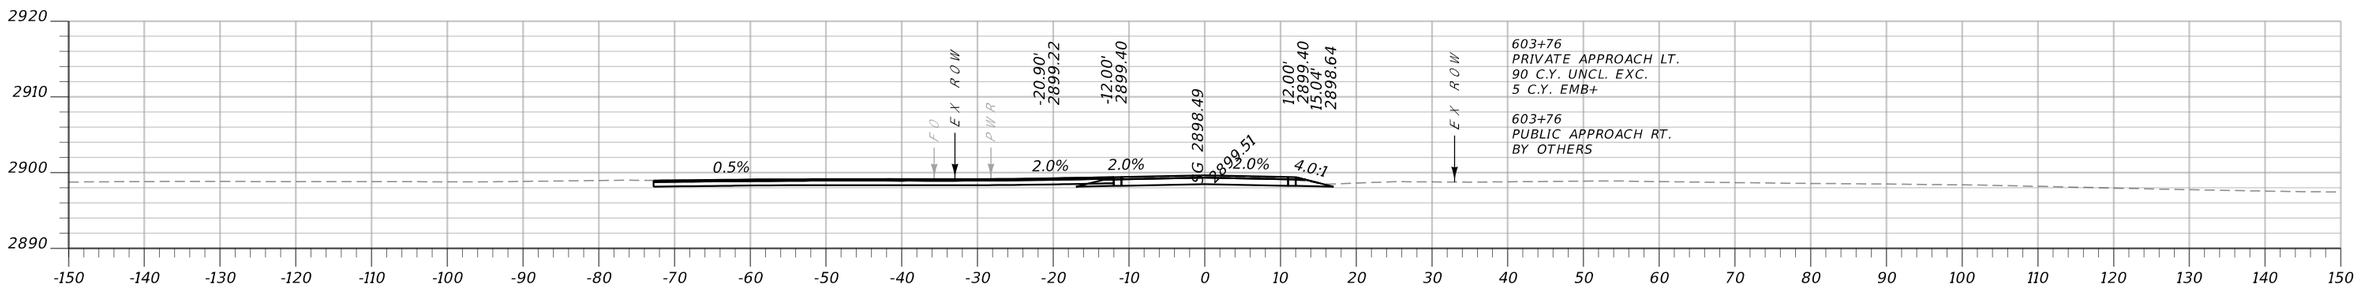


Sta. 603+76.27

MONTANA Department of Transportation	...\6850000\rd\6850000RDLAY05.dgn	DESIGNED BY		ROAD PLANS	FLATHEAD RIVER - 3 M NW BIGFORK	STPB-STPP-SSS 82-1(6)5
	4/16/2025	REVIEWED BY		FLATHEAD COUNTY	UPN 6850000	79
	2:11:22 PM bvanderloos	CHECKED BY				


Docusign Envelope ID: 430D2619-33DC-4D37-BEDC-0F2A7F6EEE89

AWARD COPY


Morrison Maierle

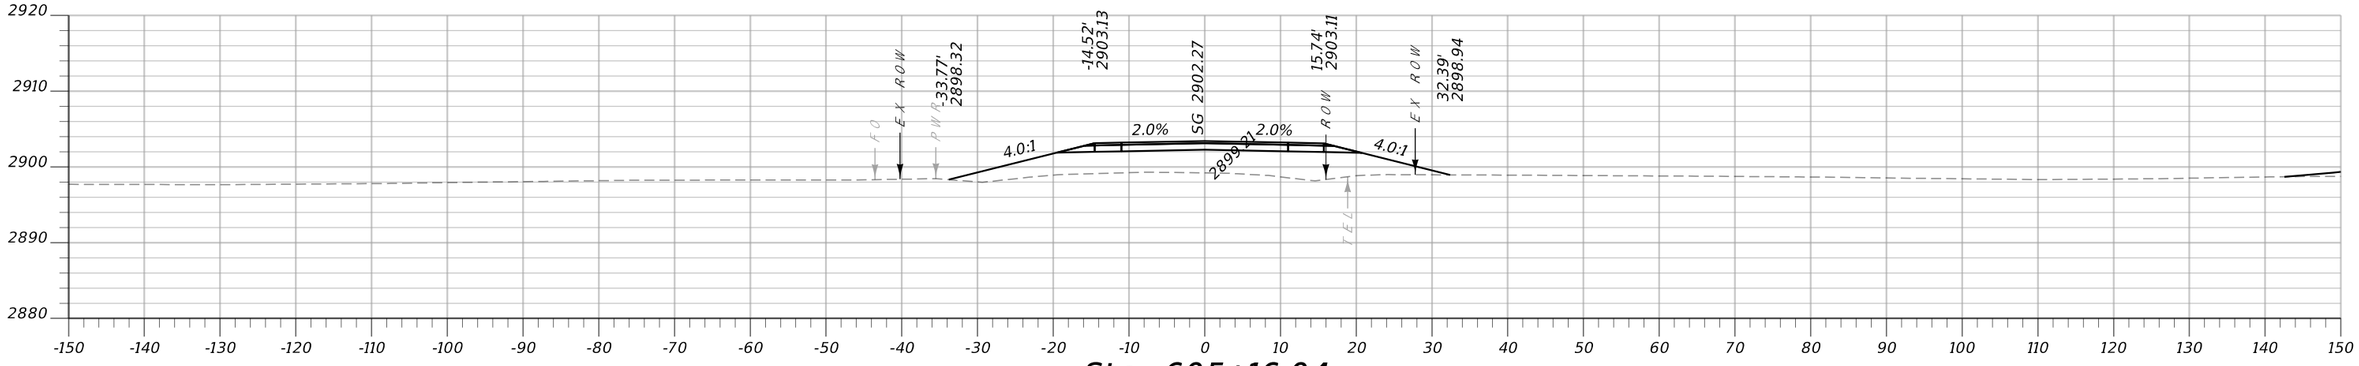

Sta. 605+16.04

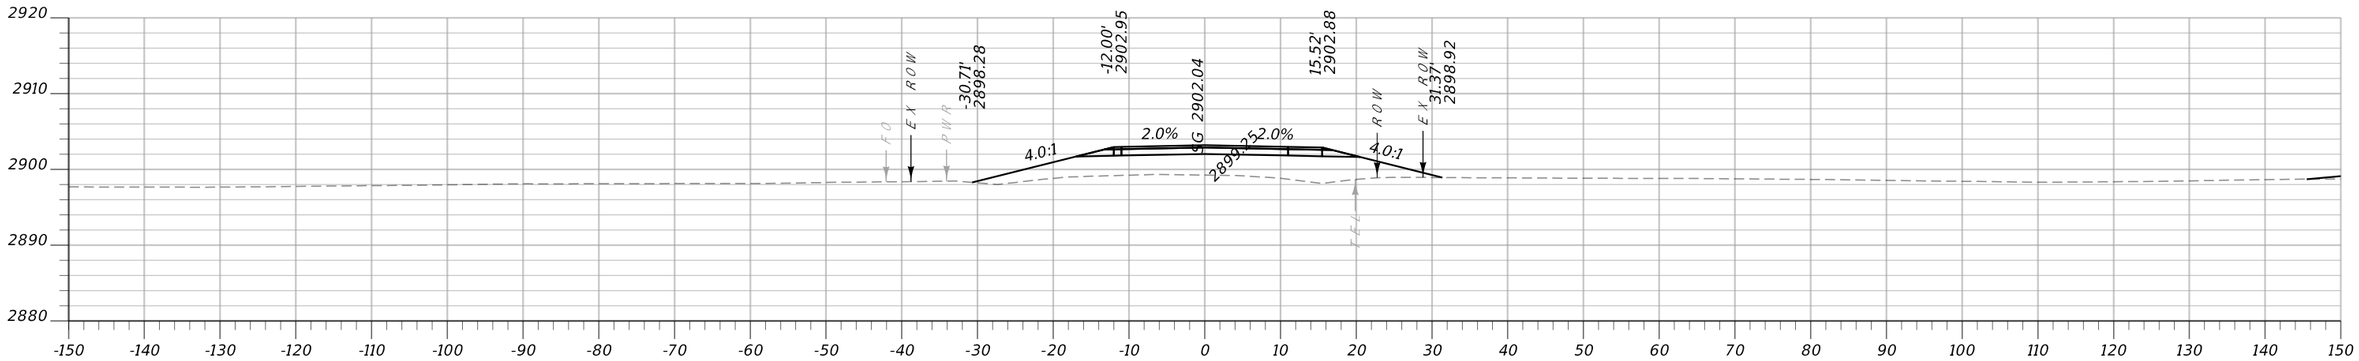

Sta. 605+11.00

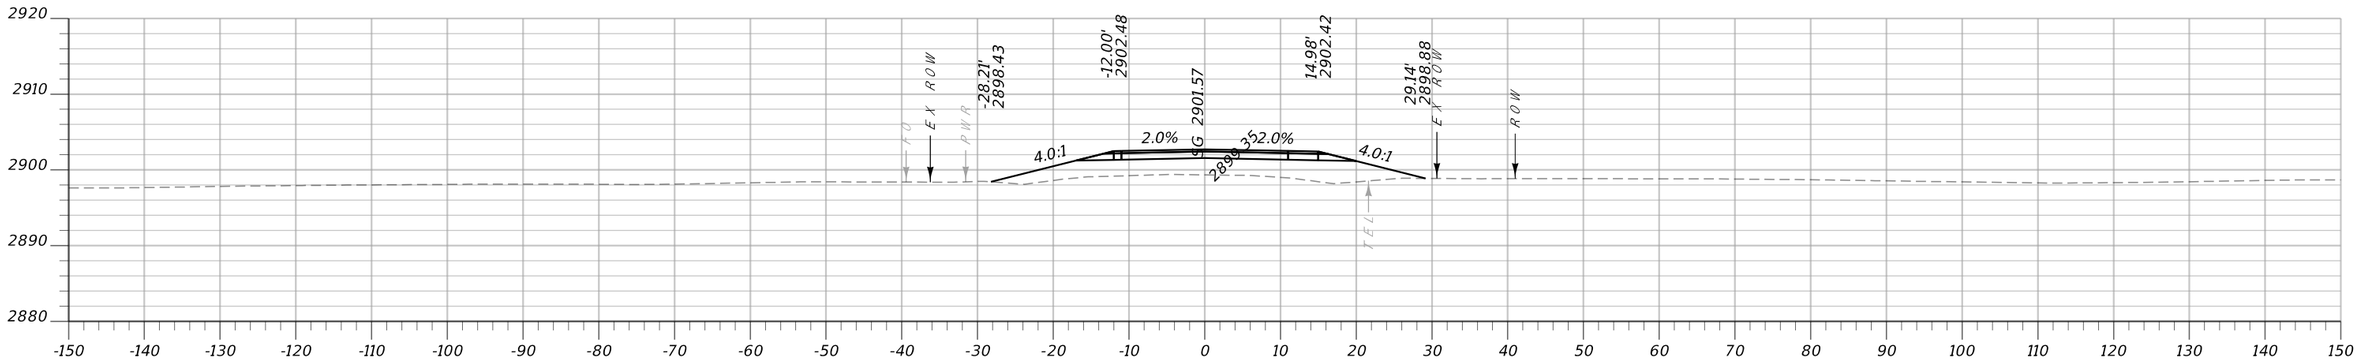

Sta. 605+00.00

MONTANA Department of Transportation	...\6850000\rd\6850000RDLAY05.DGN	DESIGNED BY		ROAD PLANS	FLATHEAD RIVER - 3 M NW BIGFORK	STPB-STPP-SSS 82-1(6)5
	4/16/2025	REVIEWED BY		FLATHEAD COUNTY	UPN 6850000	80
	2:11:23 PM bvanderloos	CHECKED BY				

Docusign Envelope ID: 430D2619-33DC-4D37-BEDC-0F2A7F6EEE89

AWARD COPY


Morrison Maierle

MONTANA Department of Transportation	...\6850000\rd\6850000RDLAY05.DGN	DESIGNED BY		ROAD PLANS	FLATHEAD RIVER - 3 M NW BIGFORK	STPB-STPP-SSS 82-1(6)5
	4/16/2025	REVIEWED BY				
	2:11:24 PM bvanderloos	CHECKED BY		FLATHEAD COUNTY	UPN 6850000	81


Docusign Envelope ID: 430D2619-33DC-4D37-BEDC-0F2A7F6EEE89

AWARD COPY


Morrison Maierle

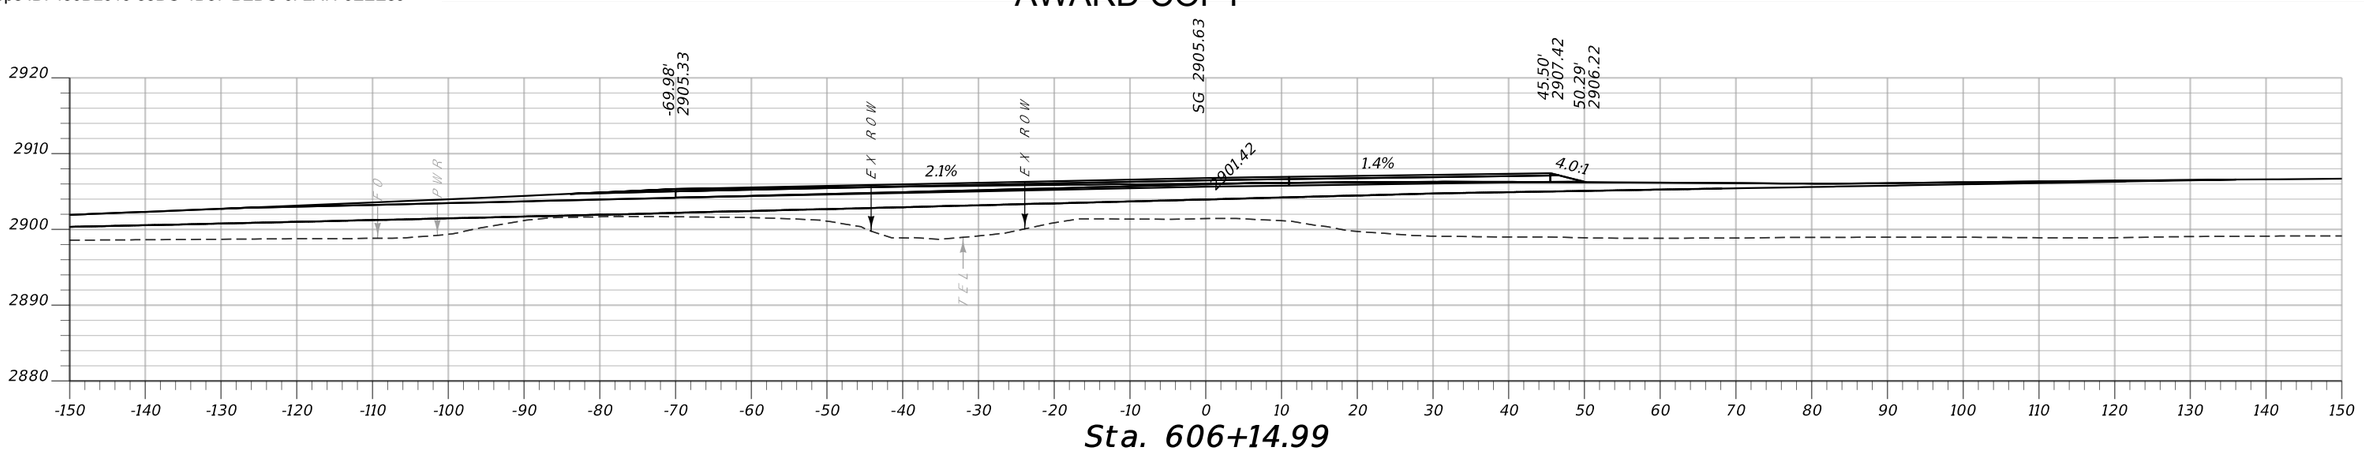

Sta. 606+14.99

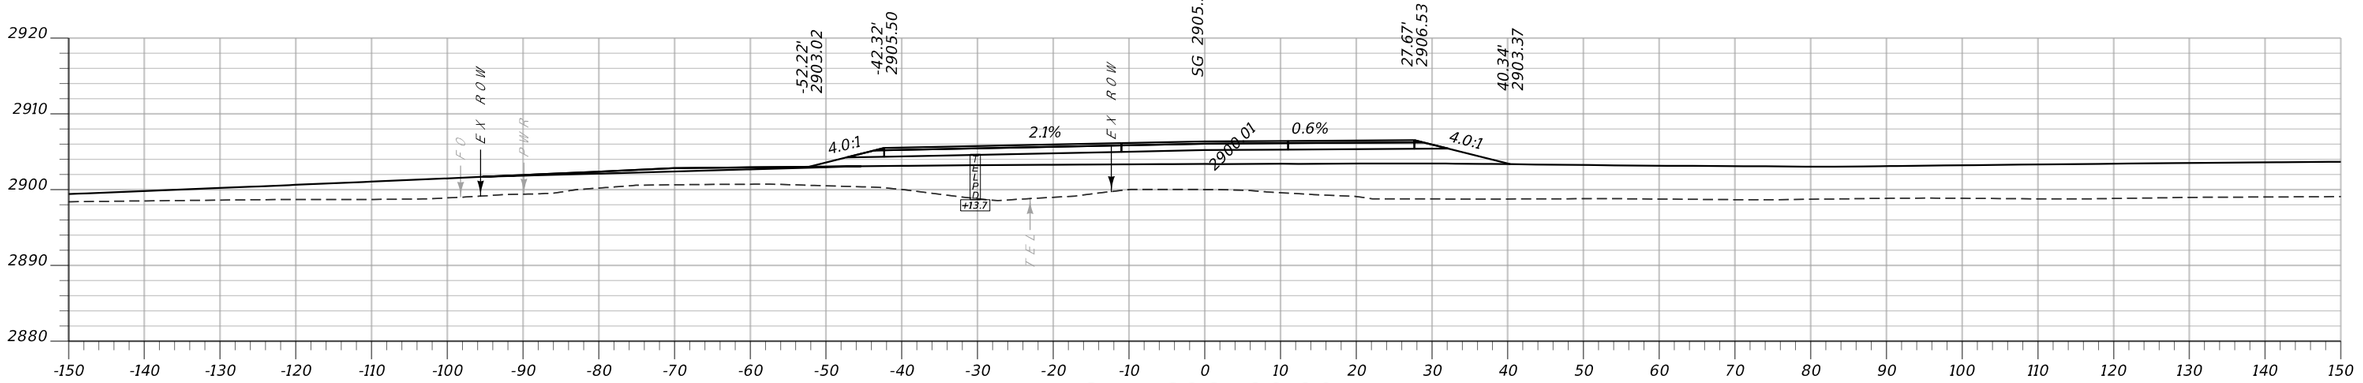

Sta. 606+00.00

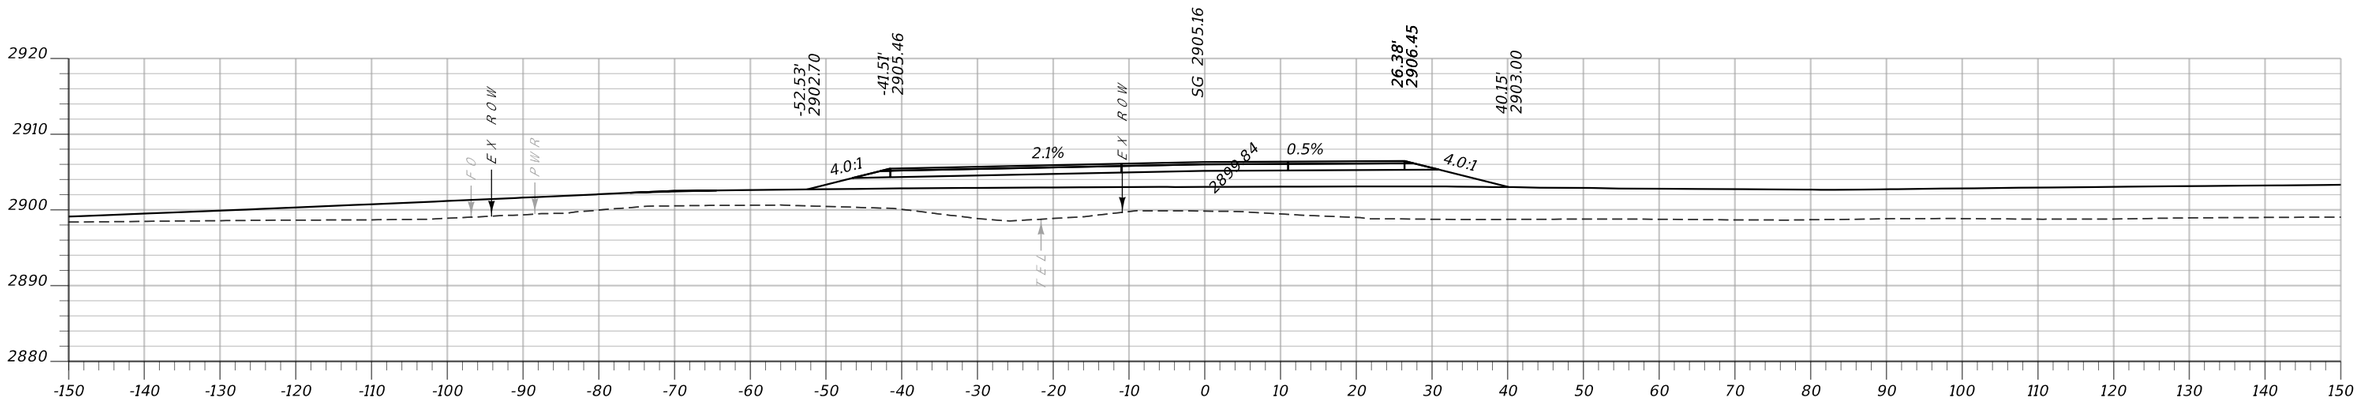


Sta. 605+98.12

MONTANA Department of Transportation	..\6850000\rd\6850000RDLA02.dgn	DESIGNED BY		ROAD PLANS	FLATHEAD RIVER - 3 M NW BIGFORK	STPB-STPP-SSS 82-1(6)5
	4/16/2025	REVIEWED BY				
	2:11:25 PM bvanderloos	CHECKED BY		FLATHEAD COUNTY	UPN 6850000	82

Docusign Envelope ID: 430D2619-33DC-4D37-BEDC-0F2A7F6EEE89

AWARD COPY

Morrison Maierle

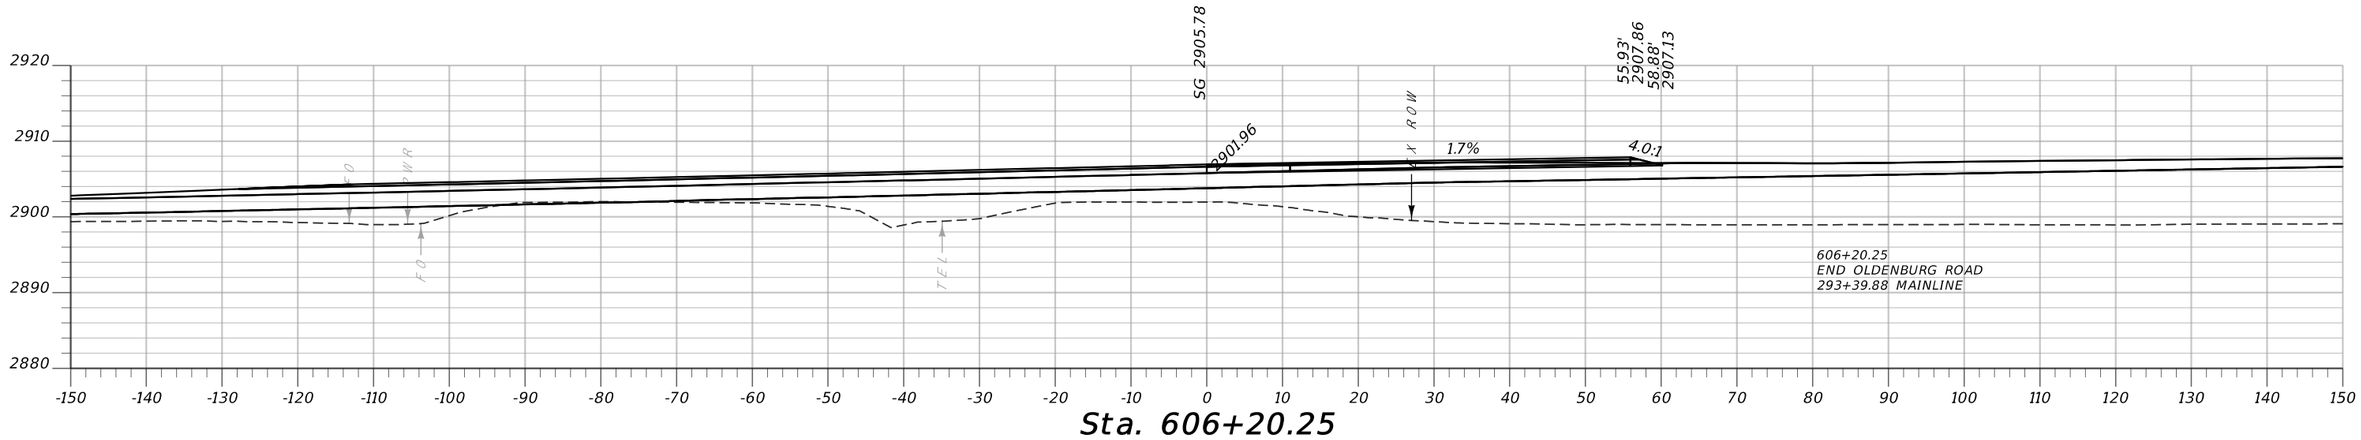


Sta. 606+20.25

MONTANA Department of Transportation	...\6850000\rd\6850000RDLAY05.dgn	DESIGNED BY		ROAD PLANS	FLATHEAD RIVER - 3 M NW BIGFORK	STPB-STPP-SSS 82-1(6)5
	4/16/2025	REVIEWED BY				
	2:11:26 PM bvanderloos	CHECKED BY		FLATHEAD COUNTY	UPN 6850000	83


Docusign Envelope ID: 430D2619-33DC-4D37-BEDC-0F2A7F6EEE89

AWARD COPY


Morrison Maierle

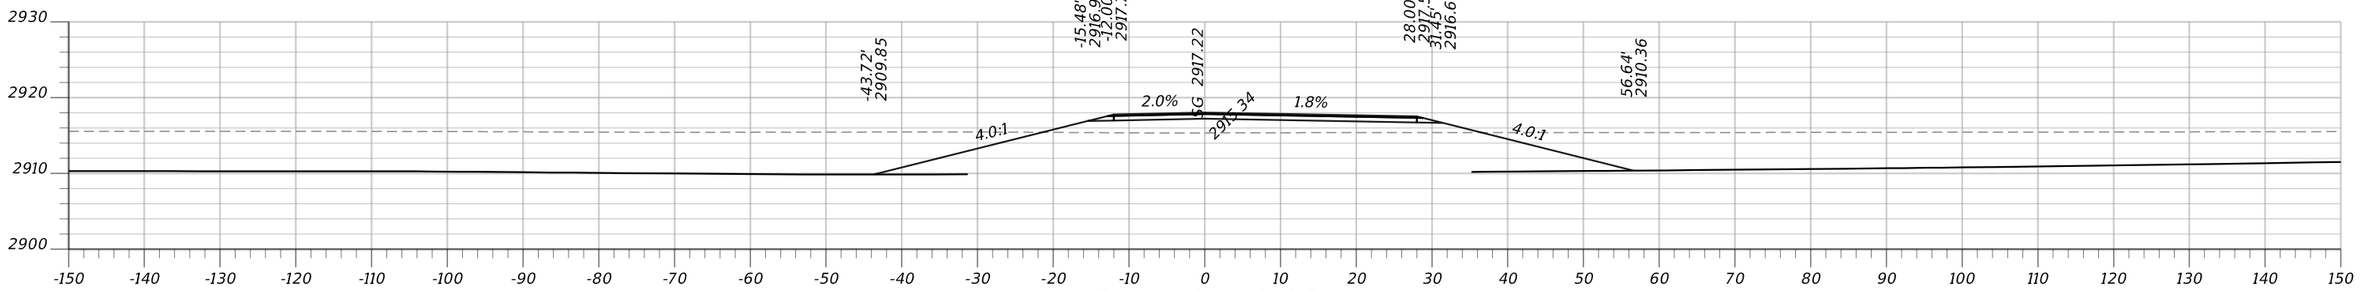


Sta. 12+50.00

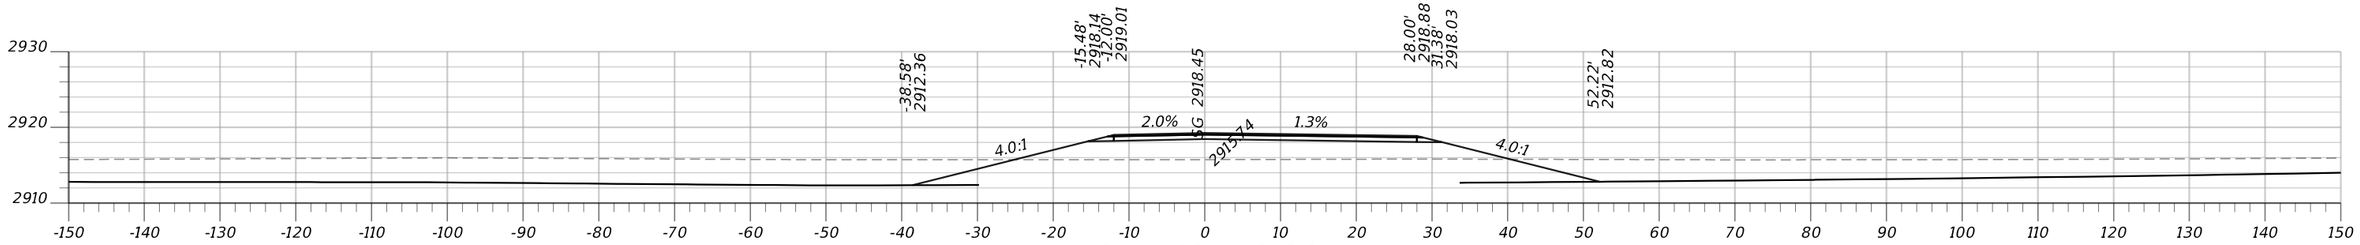

Sta. 12+40.00

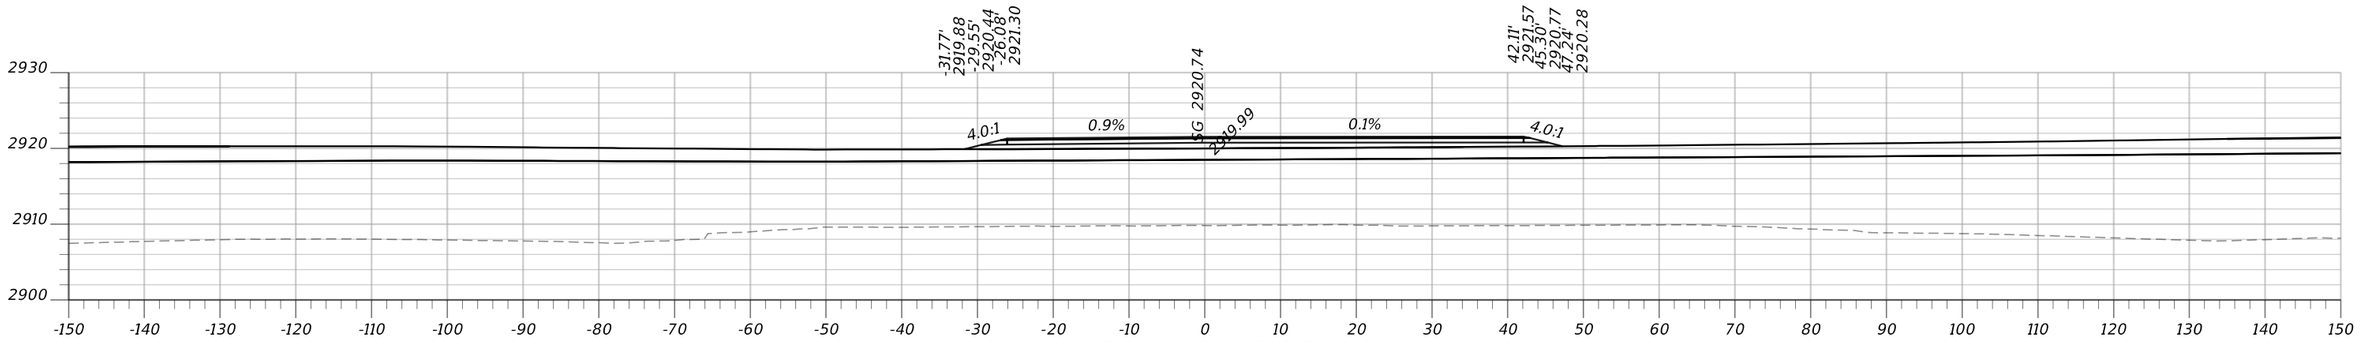

Sta. 12+10.00

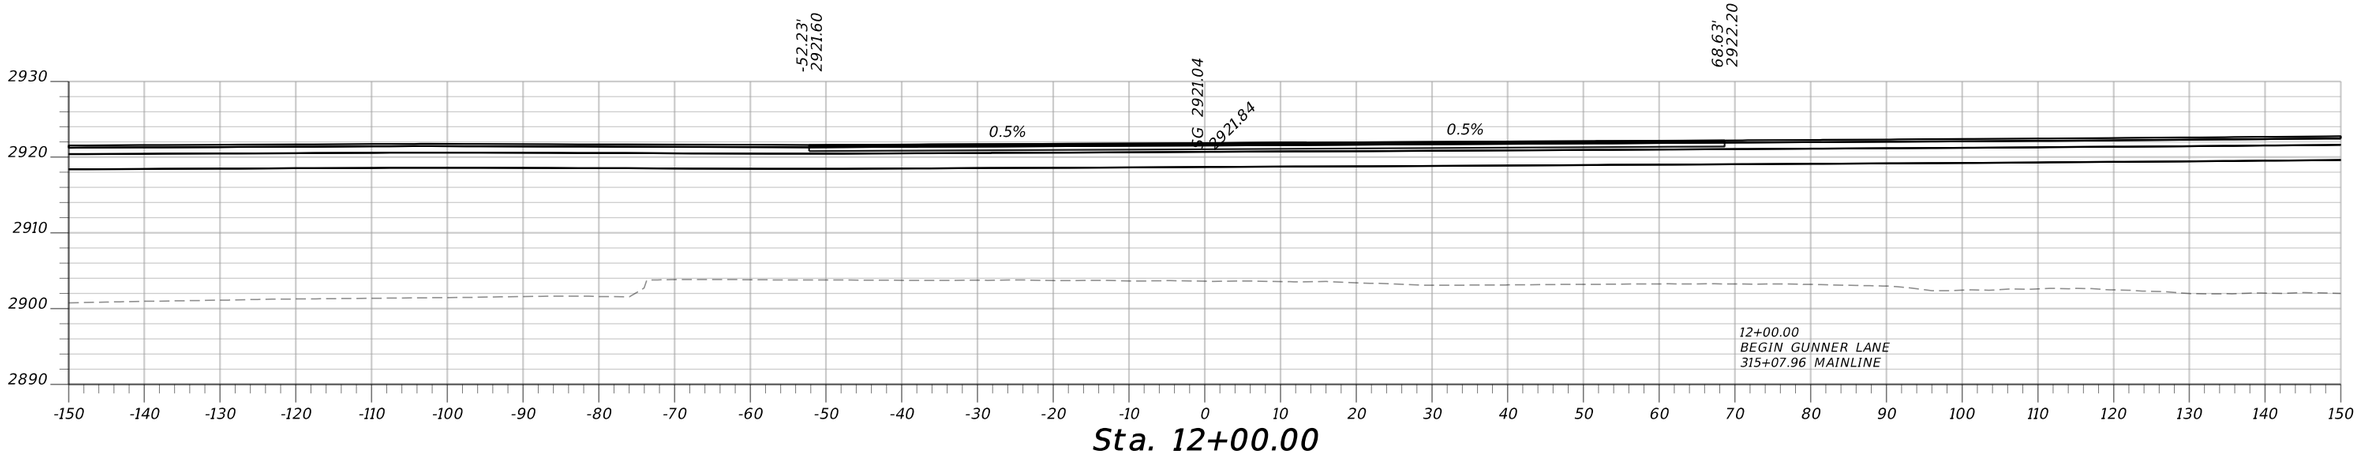


Sta. 12+00.00


MONTANA Department of Transportation	...\6850000\rd\6850000RDLA02.DGN	DESIGNED BY		ROAD PLANS	FLATHEAD RIVER - 3 M NW BIGFORK	STPB-STPP-SSS 82-1(6)5
	4/16/2025	REVIEWED BY				
	2:12:02 PM bvanderloos	CHECKED BY		FLATHEAD COUNTY	UPN 6850000	84

Docusign Envelope ID: 430D2619-33DC-4D37-BEDC-0F2A7F6EEE89


Morrison Maierle

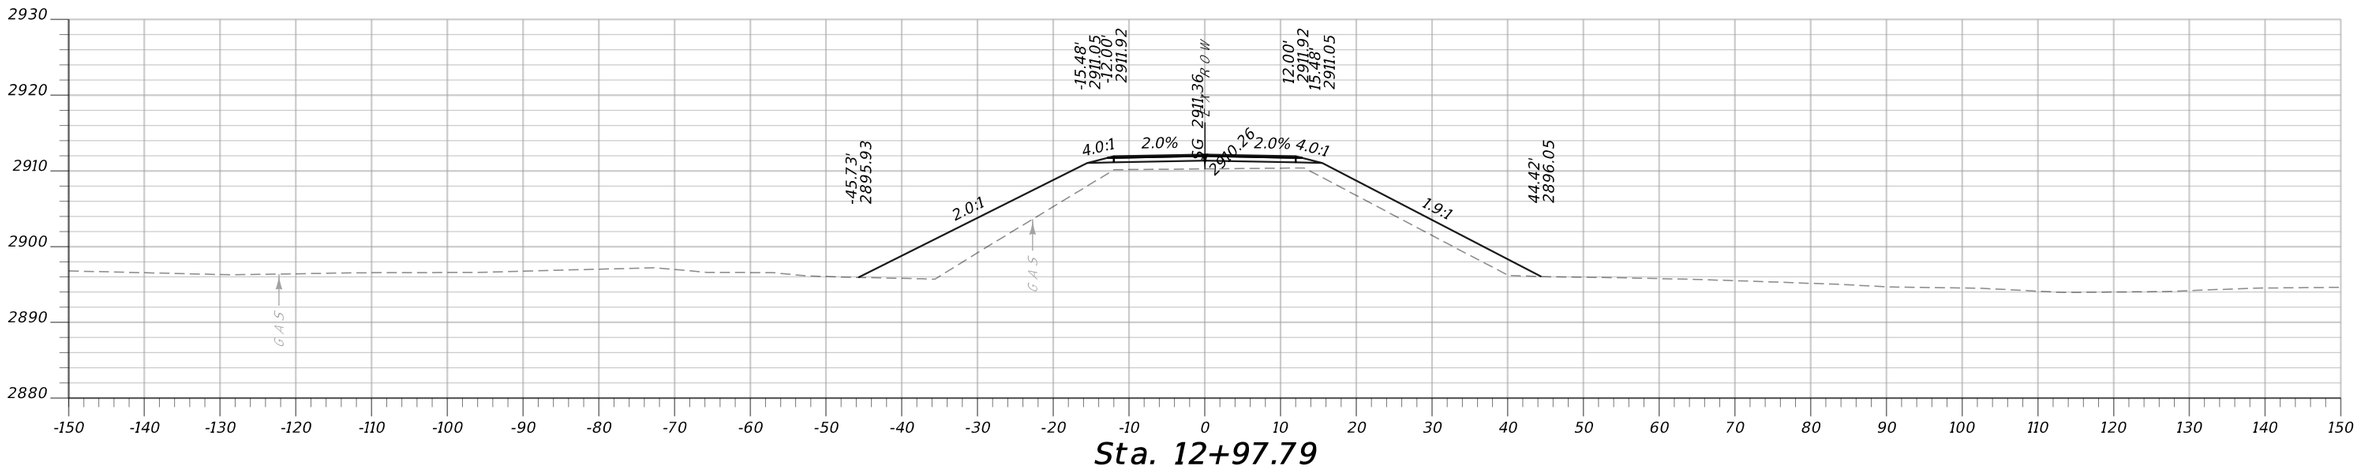

Sta. 12+97.79

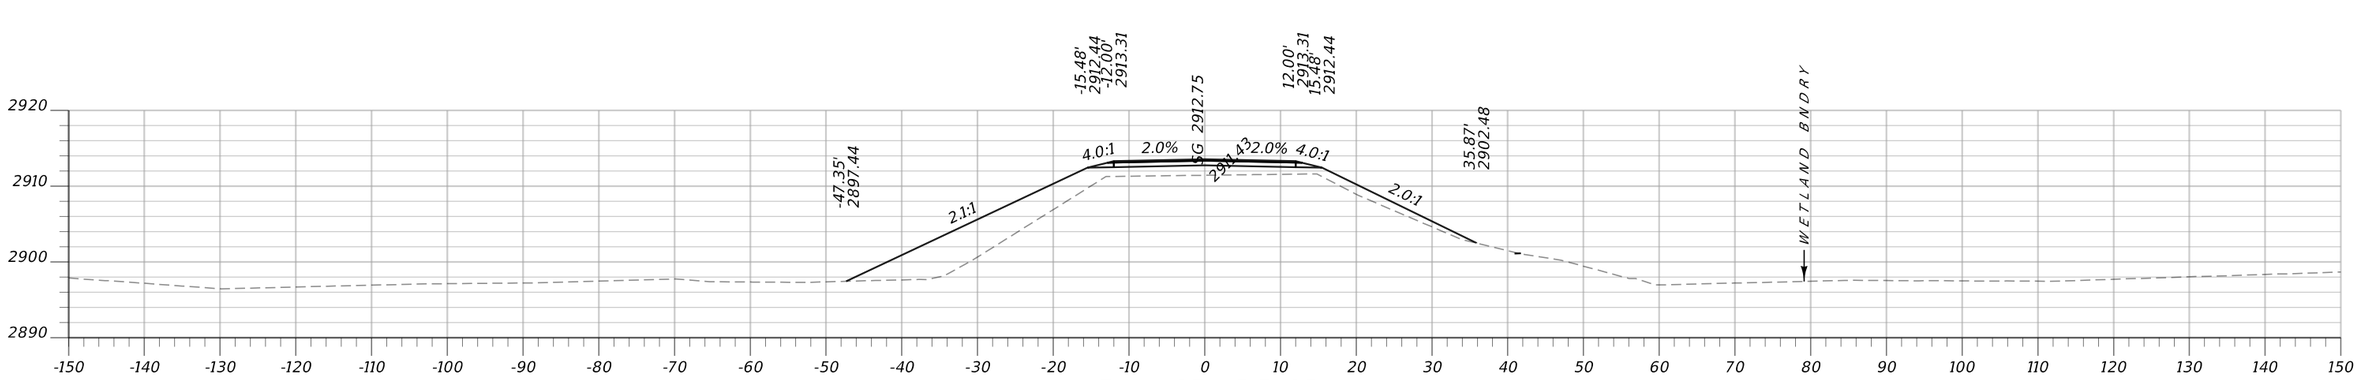

Sta. 12+86.49

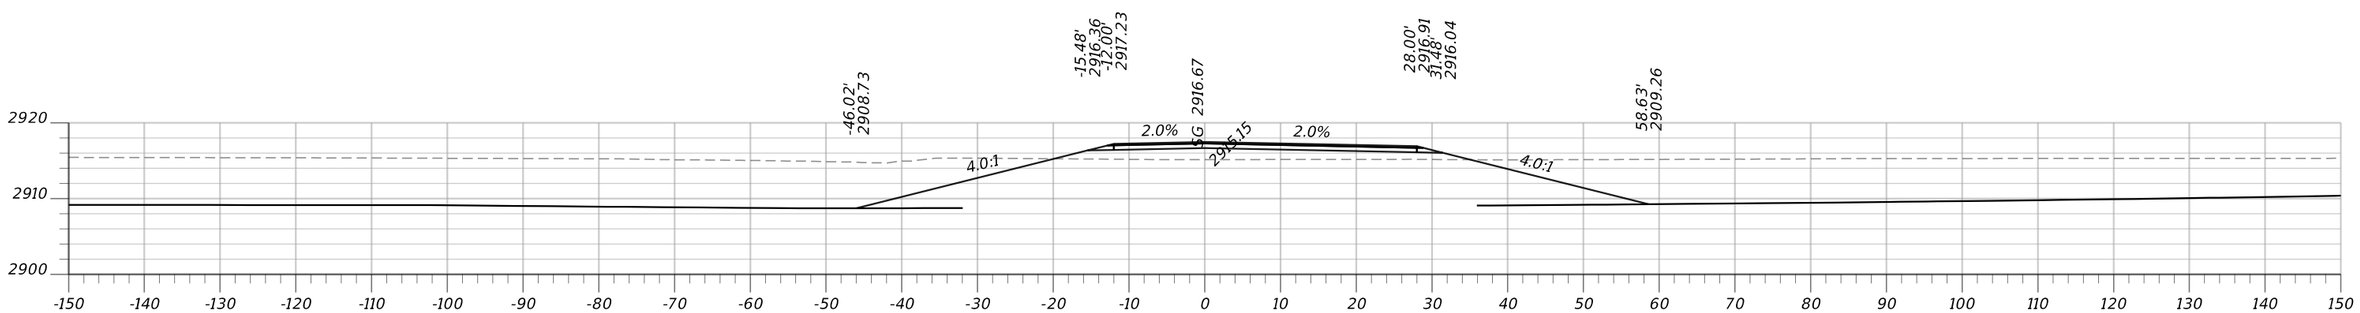

Sta. 12+54.49


MONTANA
Department of Transportation

...\6850000\rd\6850000RDLAY01.dgn	DESIGNED BY		ROAD PLANS	FLATHEAD RIVER - 3 M NW BIGFORK	STPB-STPP-SSS 82-1(6)5
4/16/2025	REVIEWED BY				
2:12:03 PM bvanderloos	CHECKED BY		FLATHEAD COUNTY	UPN 6850000	85


Docusign Envelope ID: 430D2619-33DC-4D37-BEDC-0F2A7F6EEE89

AWARD COPY


Morrison Maierle

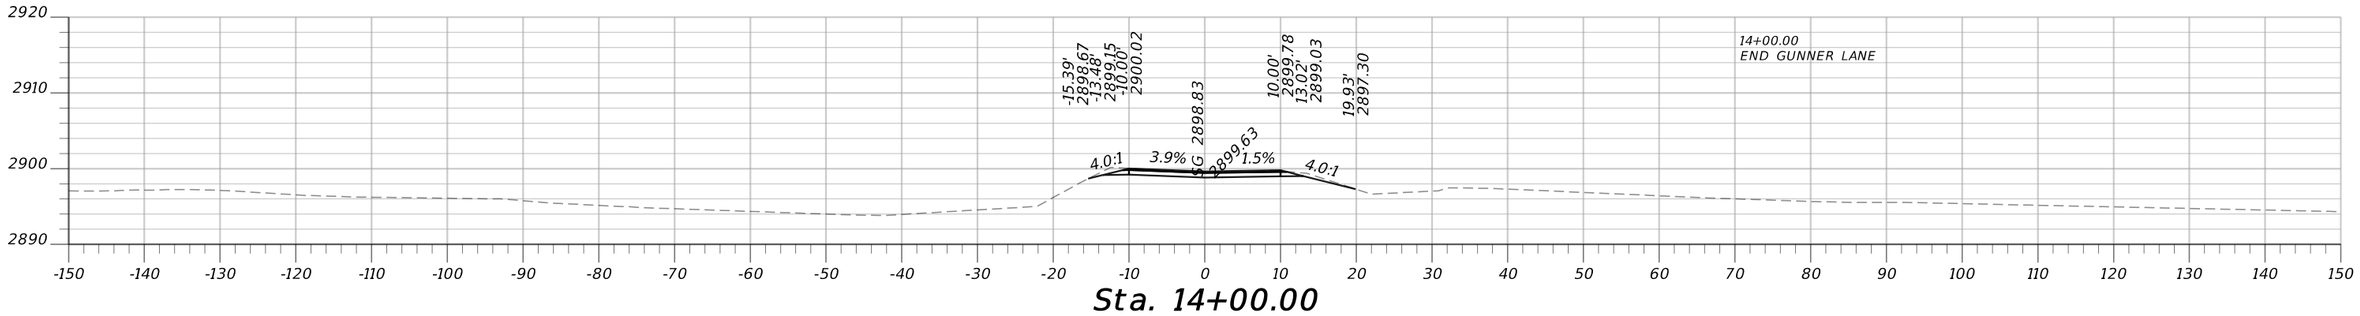

Sta. 14+00.00

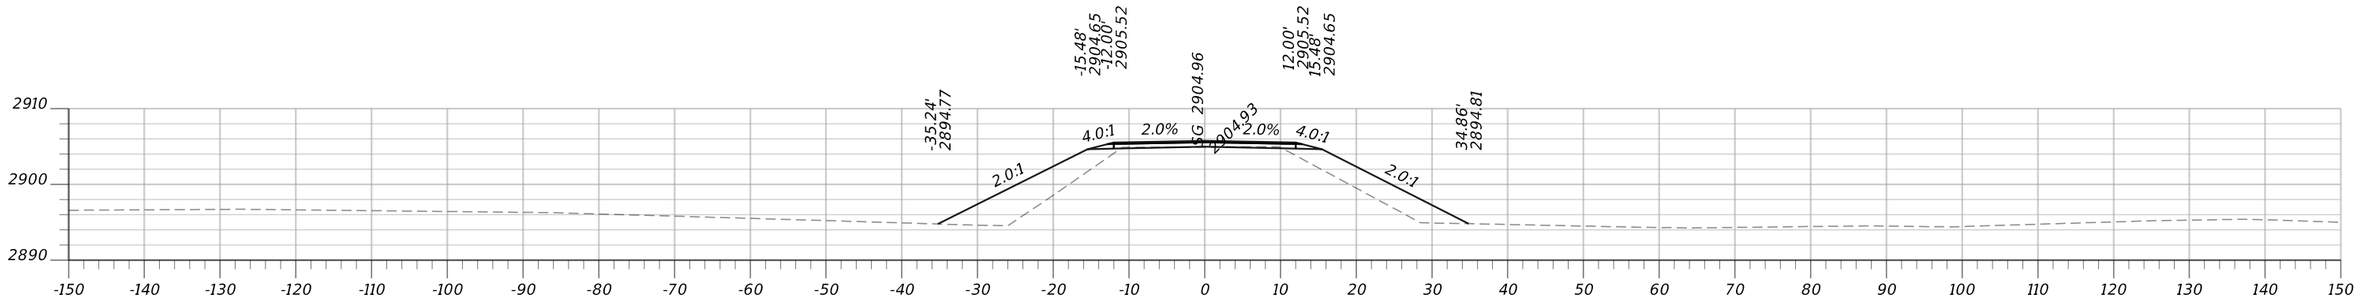

Sta. 13+50.00

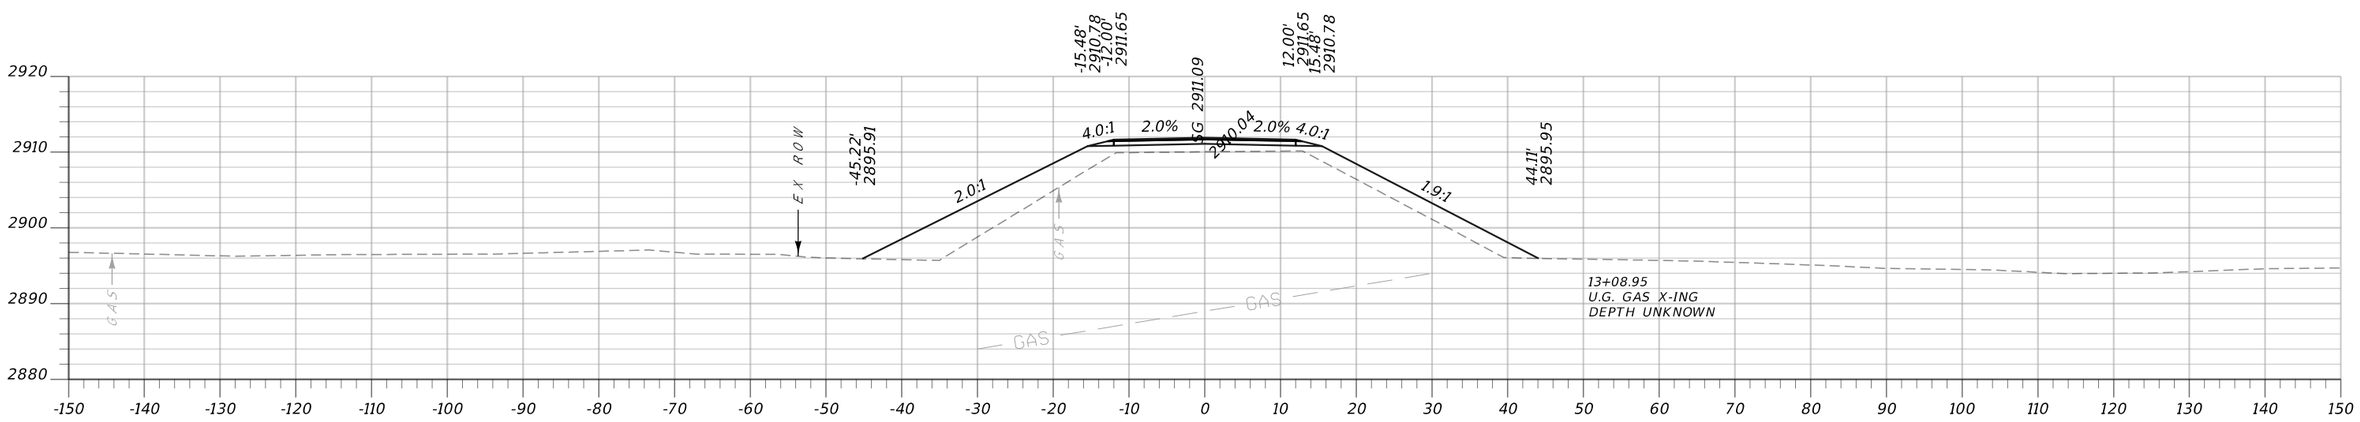


Sta. 13+00.00


MONTANA Department of Transportation	\6850000\rd\6850000RDLA.dgn	DESIGNED BY		ROAD PLANS		FLATHEAD RIVER - 3 M NW BIGFORK	STPB-STPP-SSS 82-1(6)5
	4/16/2025	REVIEWED BY					
	2:12:04 PM bvanderloos	CHECKED BY		FLATHEAD COUNTY		UPN 6850000	86

Docusign Envelope ID: 430D2619-33DC-4D37-BEDC-0F2A7F6EEE89


Morrison Maierle

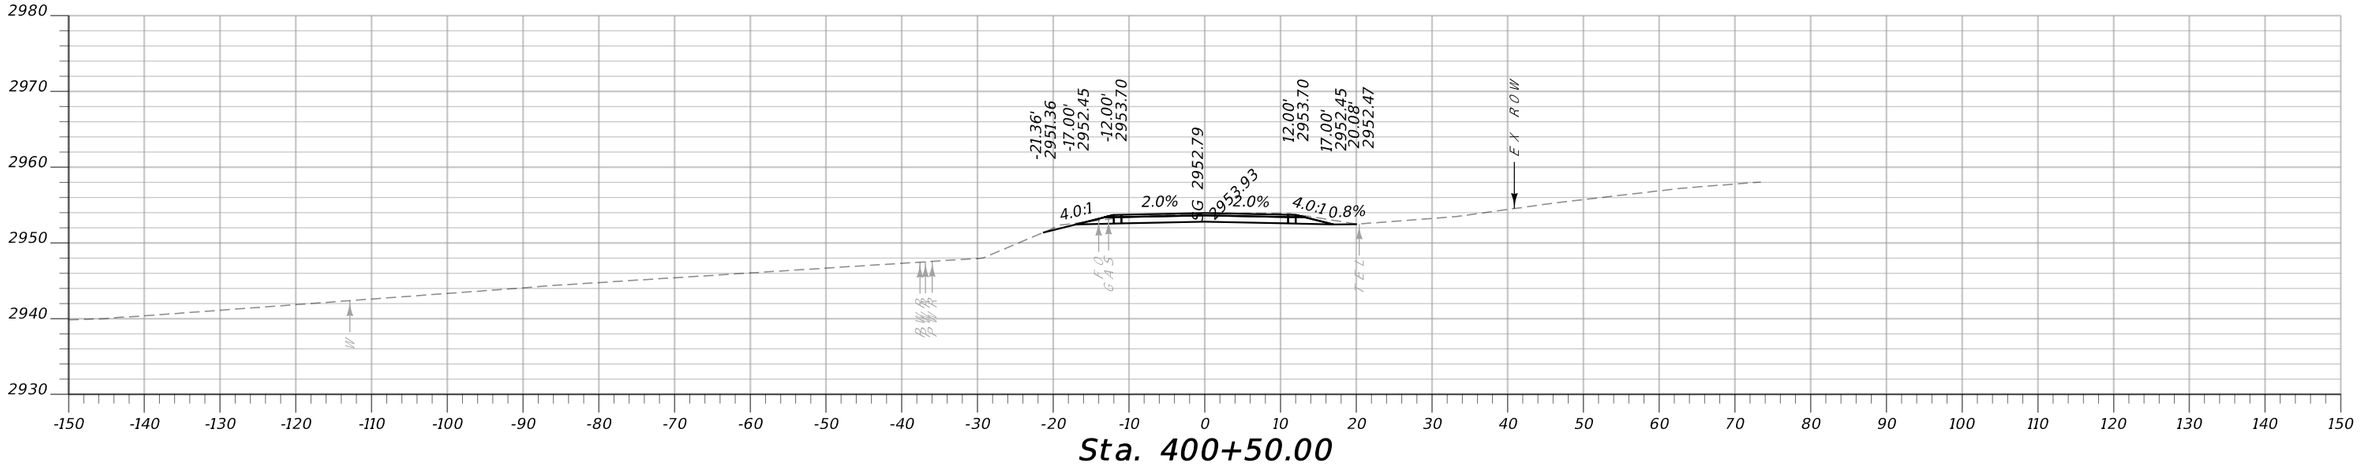

Sta. 400+50.00

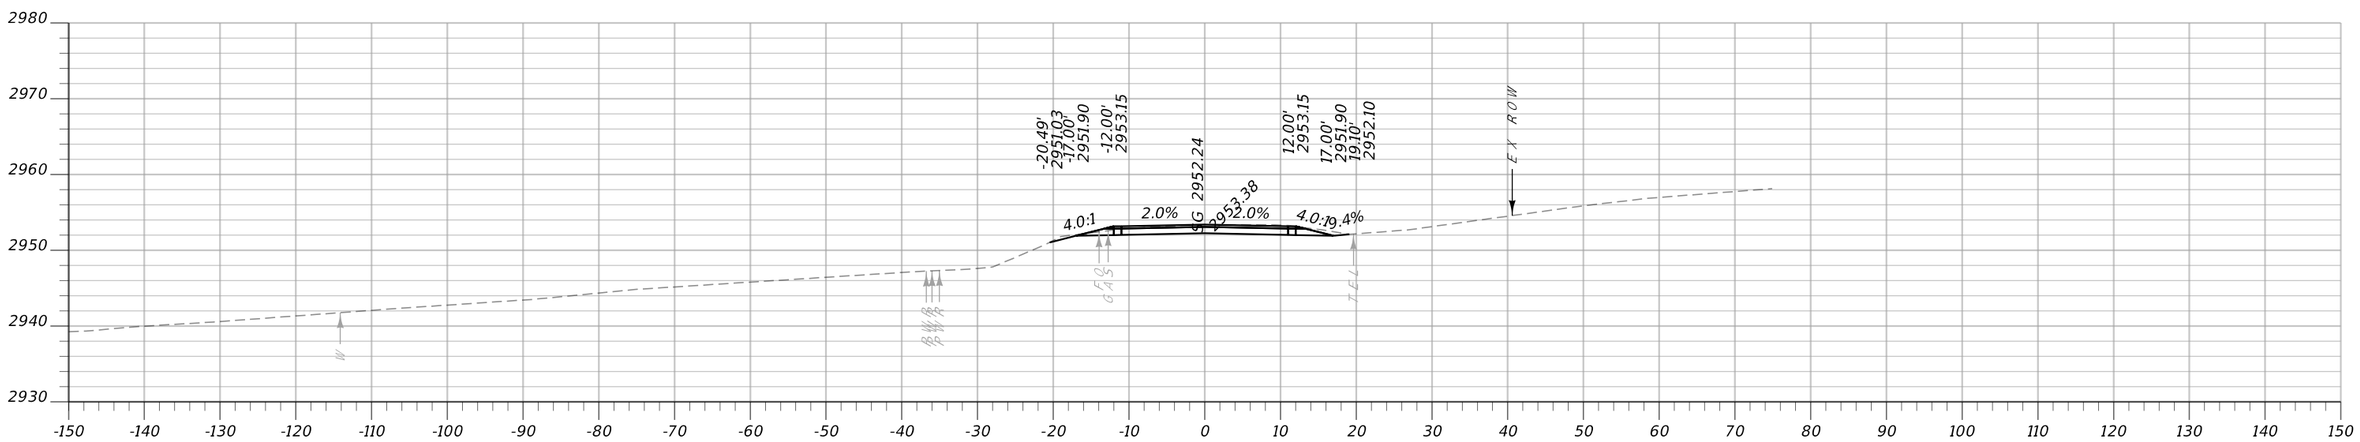

Sta. 400+41.00

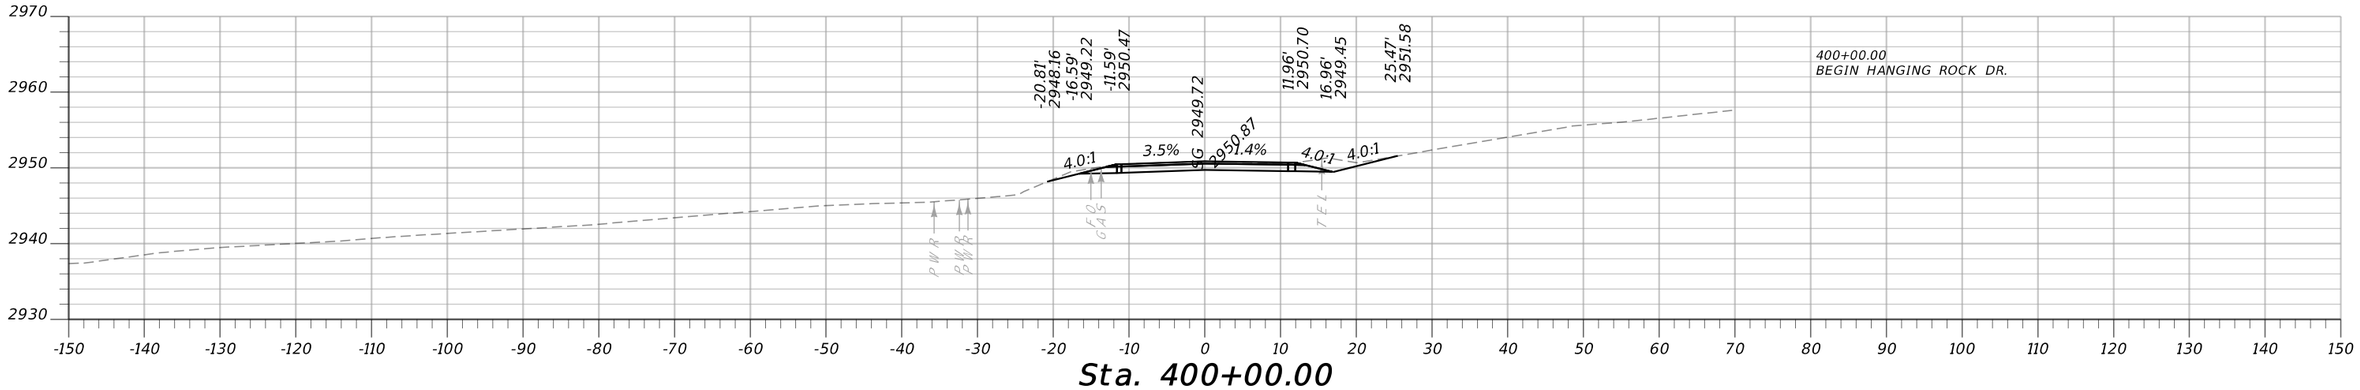


Sta. 400+00.00


MONTANA Department of Transportation	...\6850000\rd\6850000rdLAY05.dgn	DESIGNED BY		ROAD PLANS	FLATHEAD RIVER - 3 M NW BIGFORK	STPB-STPP-SSS 82-1(6)5
	4/16/2025	REVIEWED BY				
	2:12:44 PM bvanderloos	CHECKED BY		FLATHEAD COUNTY	UPN 6850000	87

Docusign Envelope ID: 430D2619-33DC-4D37-BEDC-0F2A7F6EEE89


Morrison Maierle

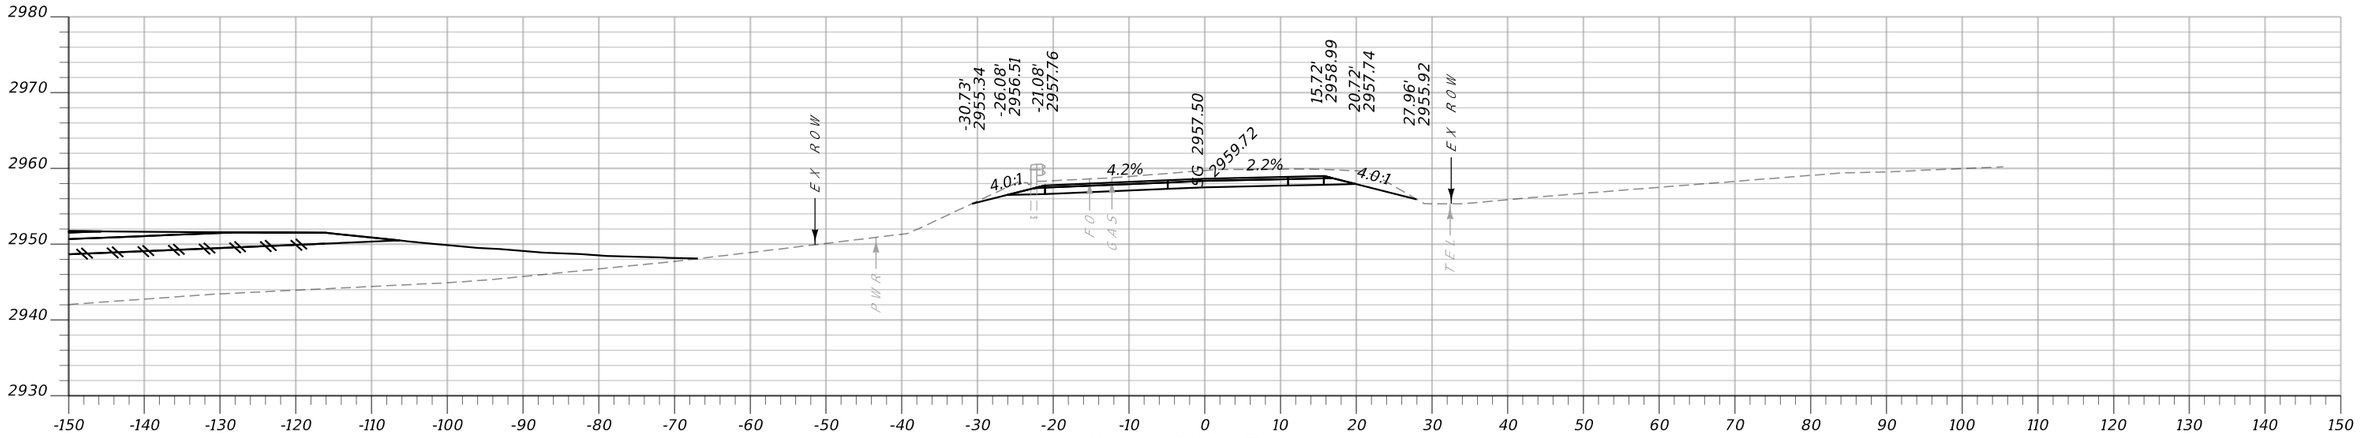

Sta. 401+50.00

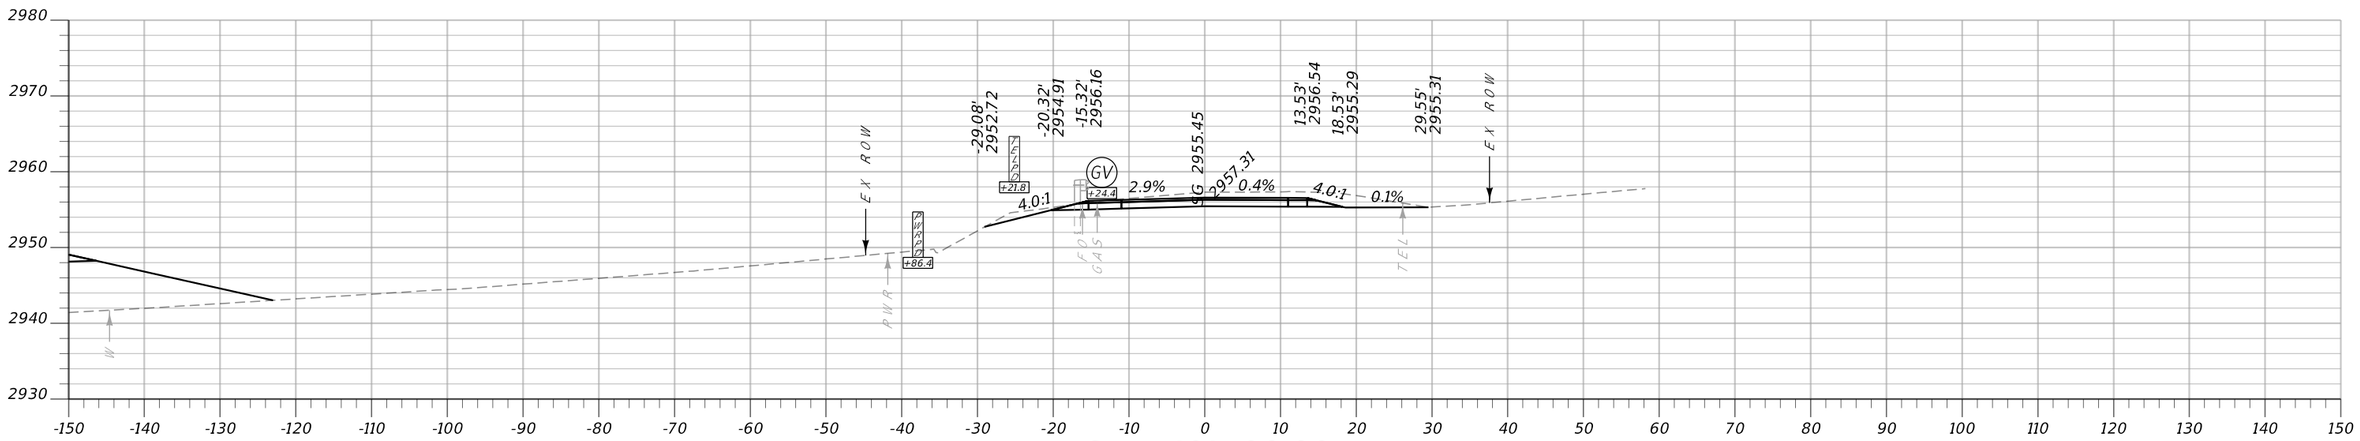

Sta. 401+00.00

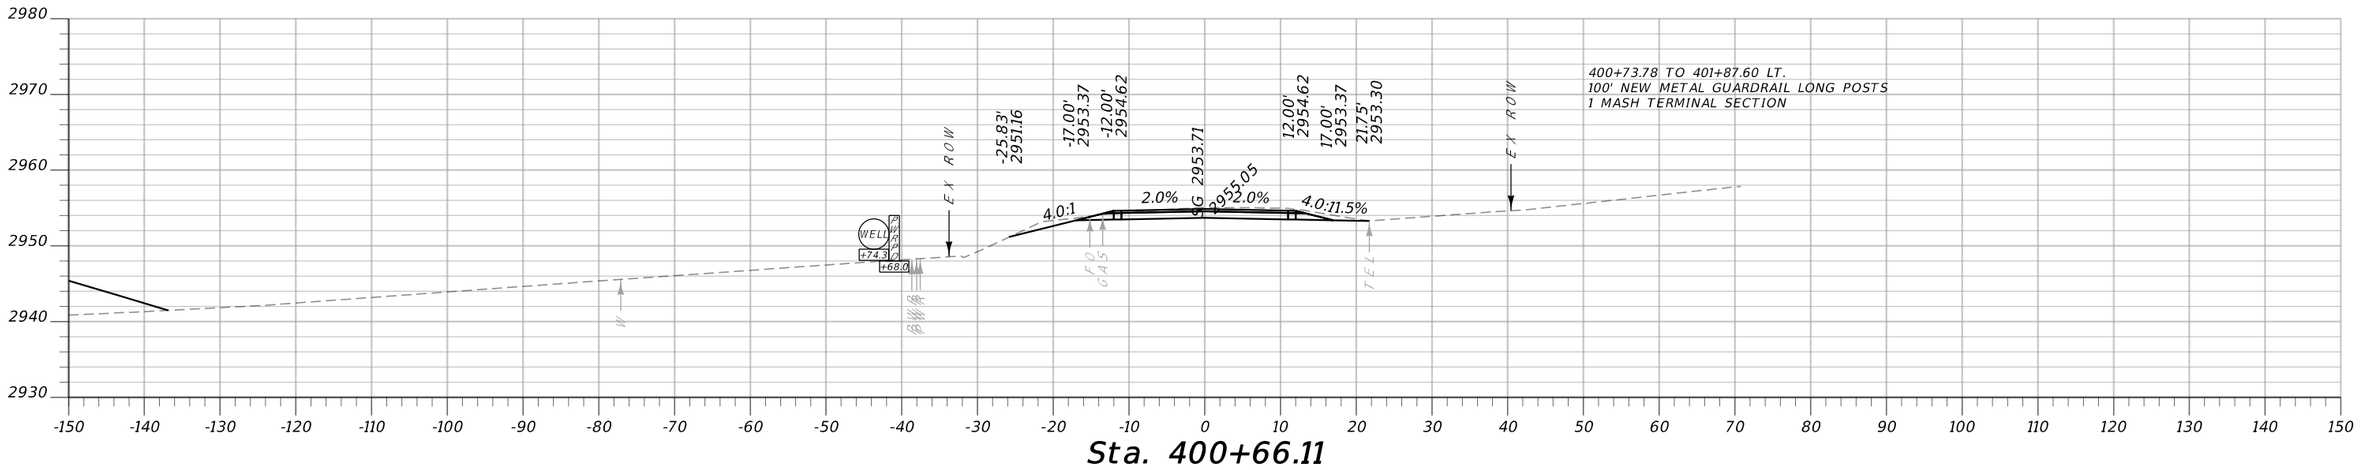


Sta. 400+66.11

MONTANA Department of Transportation	...\6850000\rd\6850000rdLAY05.dgn	DESIGNED BY			ROAD PLANS	FLATHEAD RIVER - 3 M NW BIGFORK	STPB-STPP-SSS 82-1(6)5
	4/16/2025	REVIEWED BY			FLATHEAD COUNTY	UPN 6850000	88
	2:12:45 PM bvanderloos	CHECKED BY					


Docusign Envelope ID: 430D2619-33DC-4D37-BEDC-0F2A7F6EEE89

AWARD COPY

Morrison Maierle

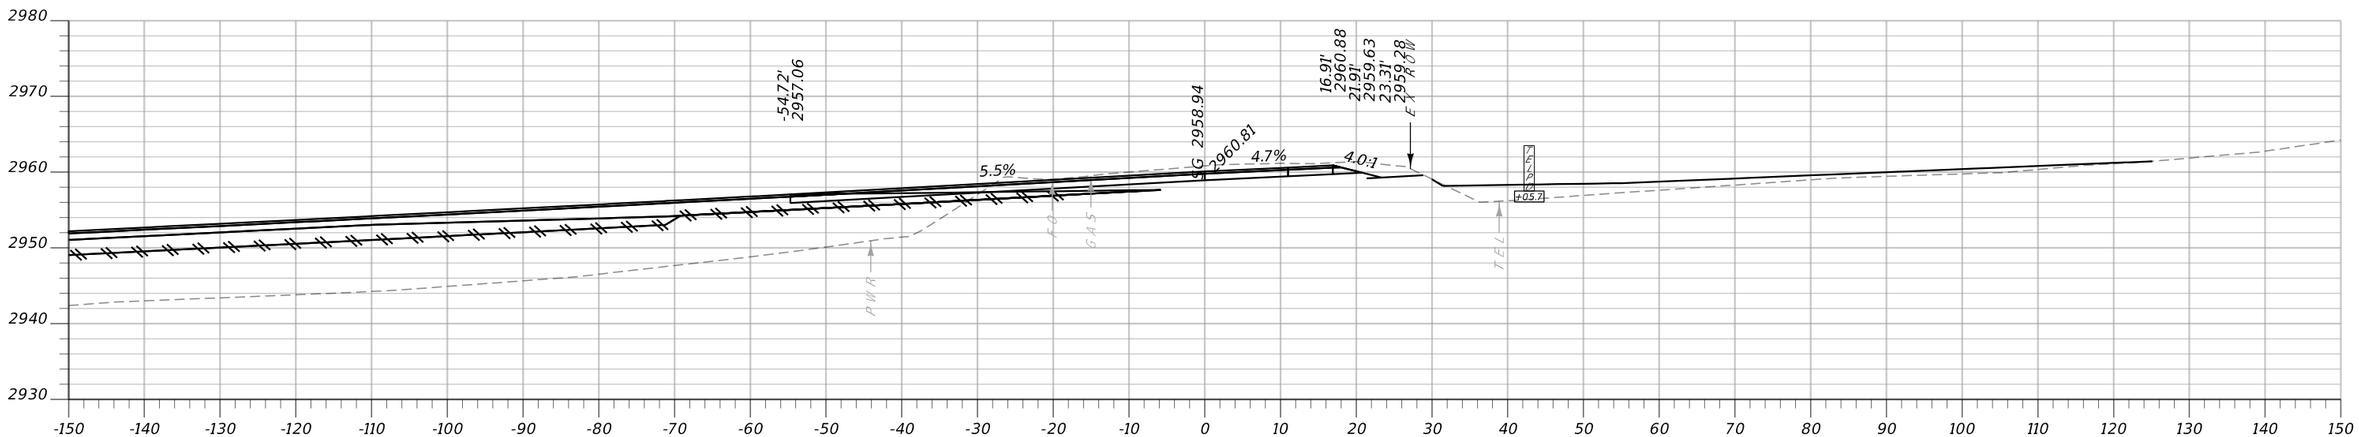

Sta. 402+00.00

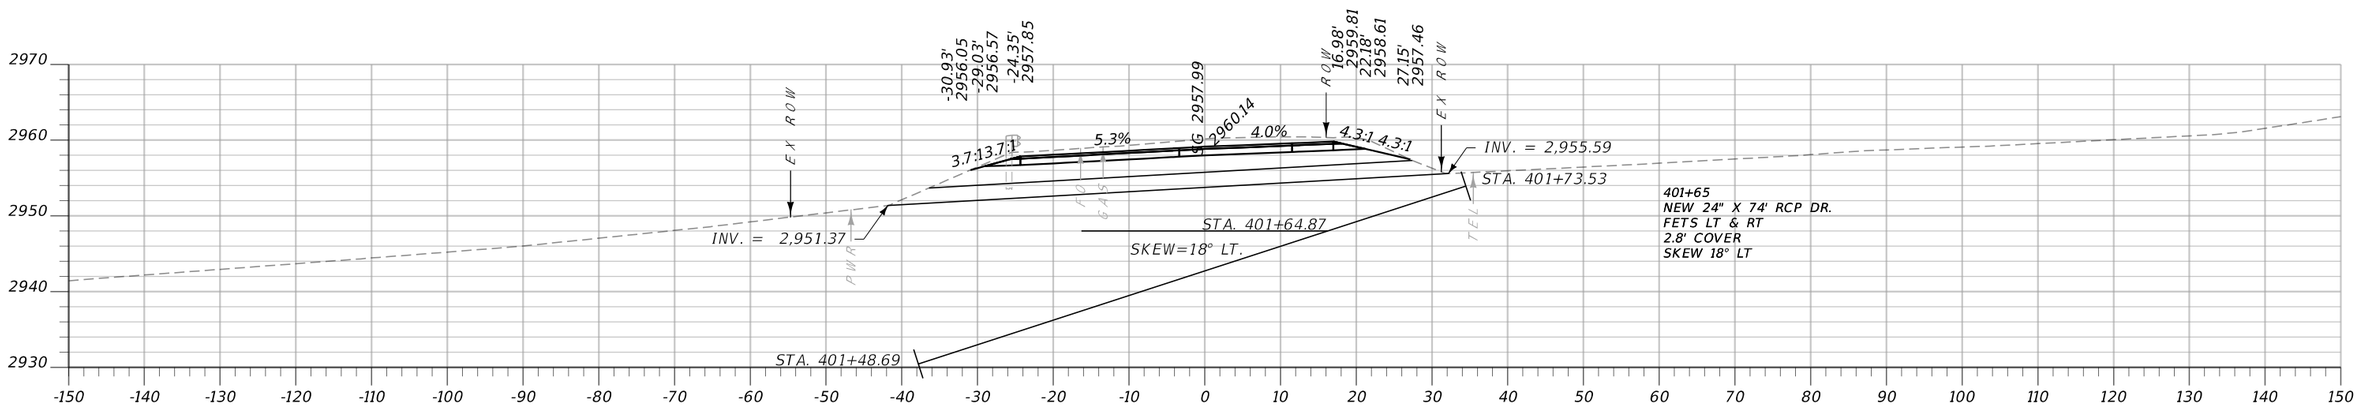


Sta. 401+64.87 SKEW 18° LT.


MONTANA Department of Transportation	...\6850000\rd\6850000rdLAY05.dgn	DESIGNED BY		ROAD PLANS		FLATHEAD RIVER - 3 M NW BIGFORK	STPB-STPP-SSS 82-1(6)5
	4/16/2025	REVIEWED BY					
	2:12:46 PM bvanderloos	CHECKED BY		FLATHEAD COUNTY		UPN 6850000	89

Docusign Envelope ID: 430D2619-33DC-4D37-BEDC-0F2A7F6EEE89

Morrison Maierle

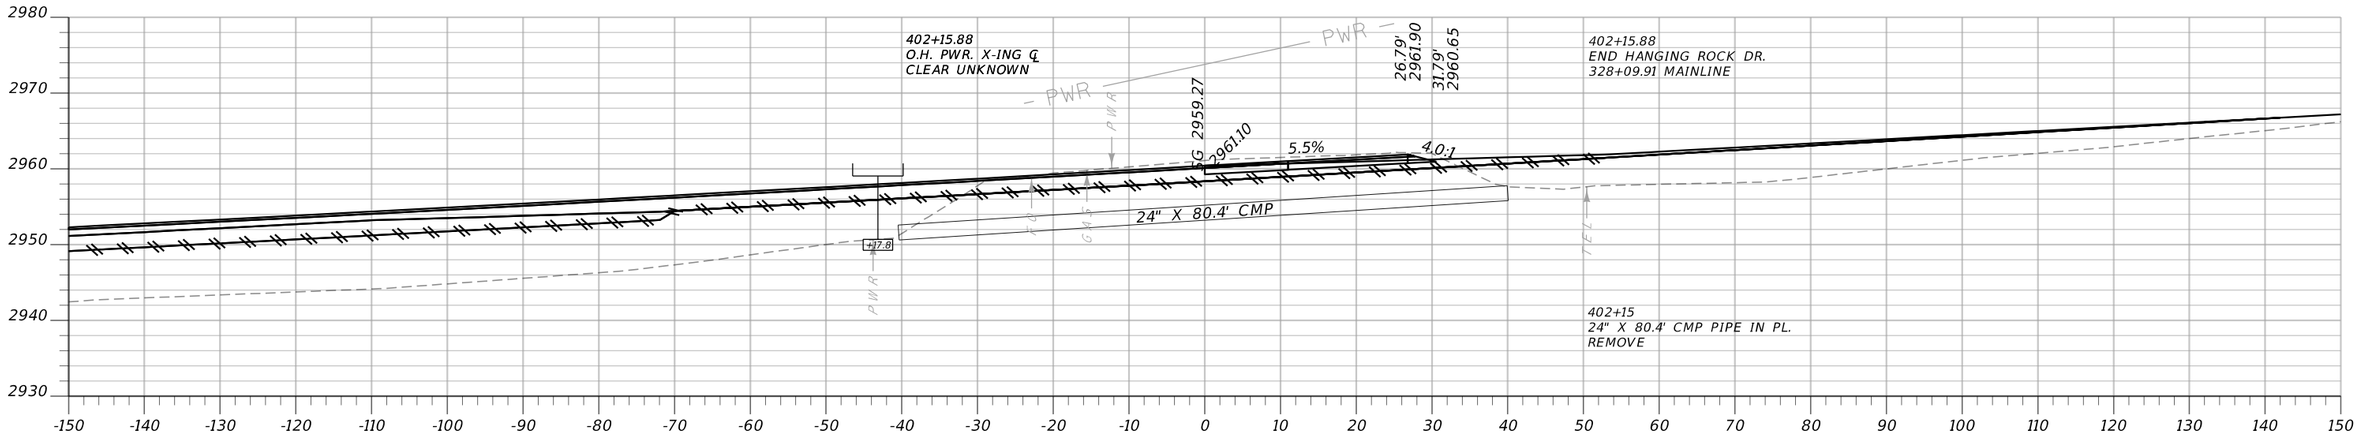

Sta. 402+15.88

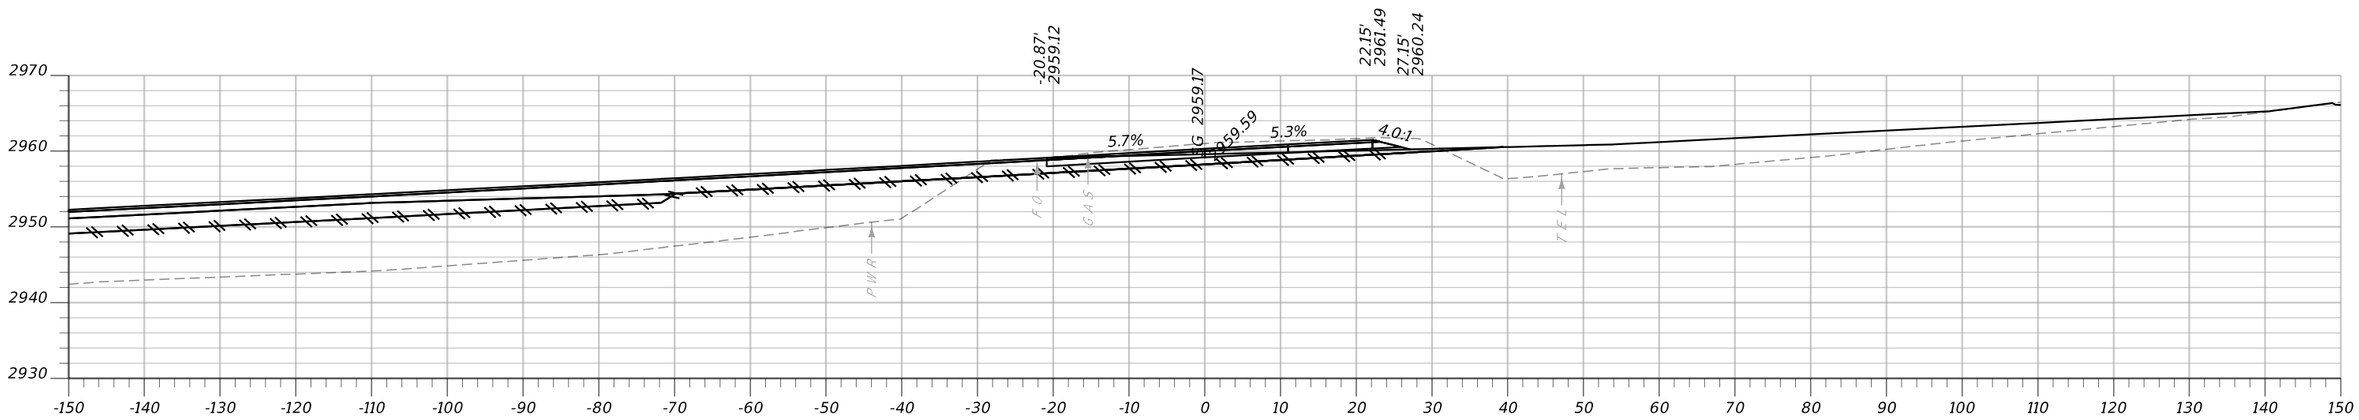

Sta. 402+11.00

MONTANA Department of Transportation	...\6850000\rd\6850000rdLAY05.dgn	DESIGNED BY		ROAD PLANS		FLATHEAD RIVER - 3 M NW BIGFORK	STPB-STPP-SSS 82-1(6)5
	4/16/2025	REVIEWED BY					
	2:12:47 PM bvanderloos	CHECKED BY		FLATHEAD COUNTY		UPN 6850000	90