
AWARD COPY

CONSTRUCTION CONTRACTING SECTION
MONTANA DEPARTMENT OF TRANSPORTATION

FEDERAL AID PROJECT NOS.
NH-HSIP 57-6(22)254


CROSS SECTIONS

AWARD COPY

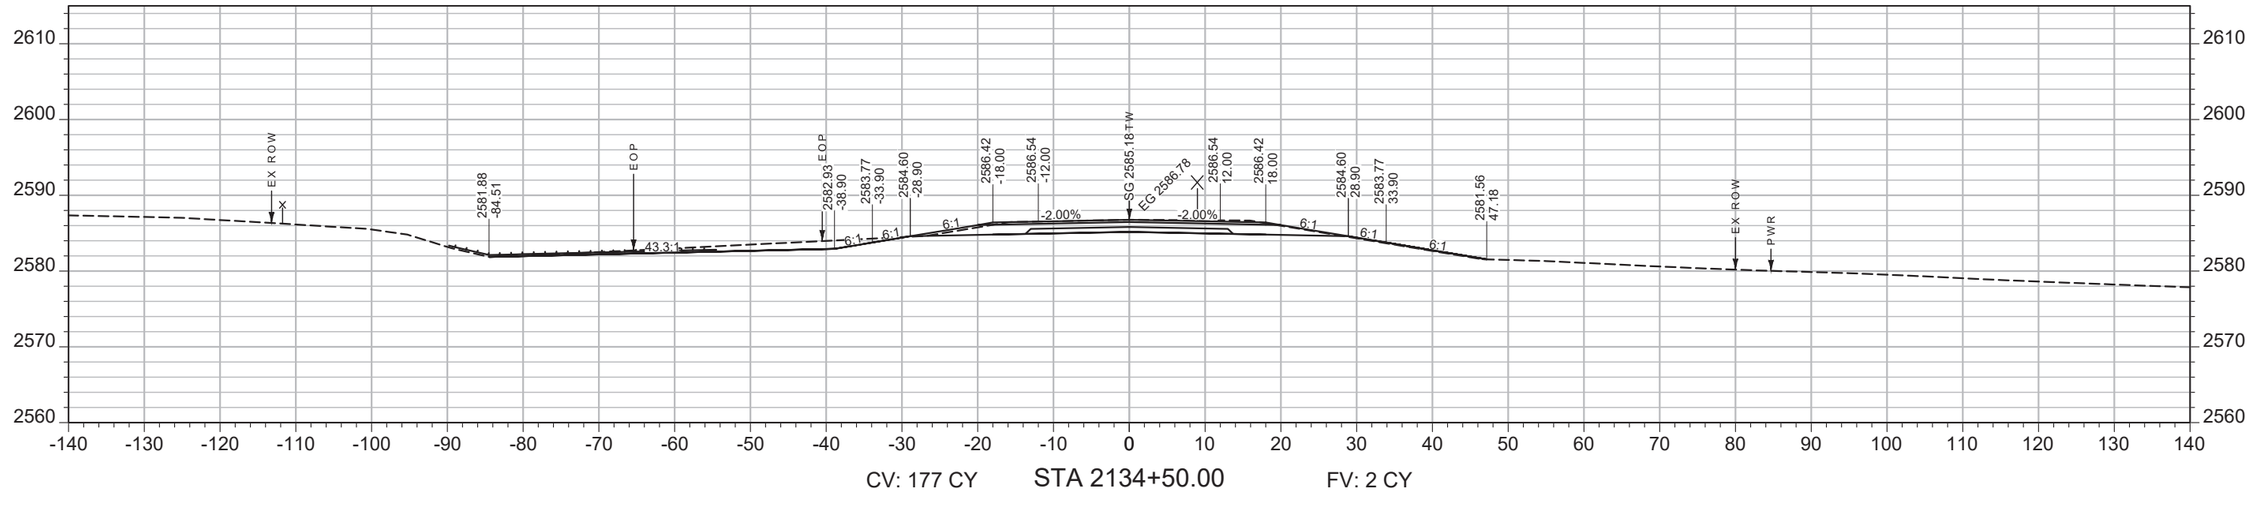

CV: 177 CY STA 2134+50.00 FV: 2 CY

2134+00.00
BEGIN NH-HSIP 57-6(22)254

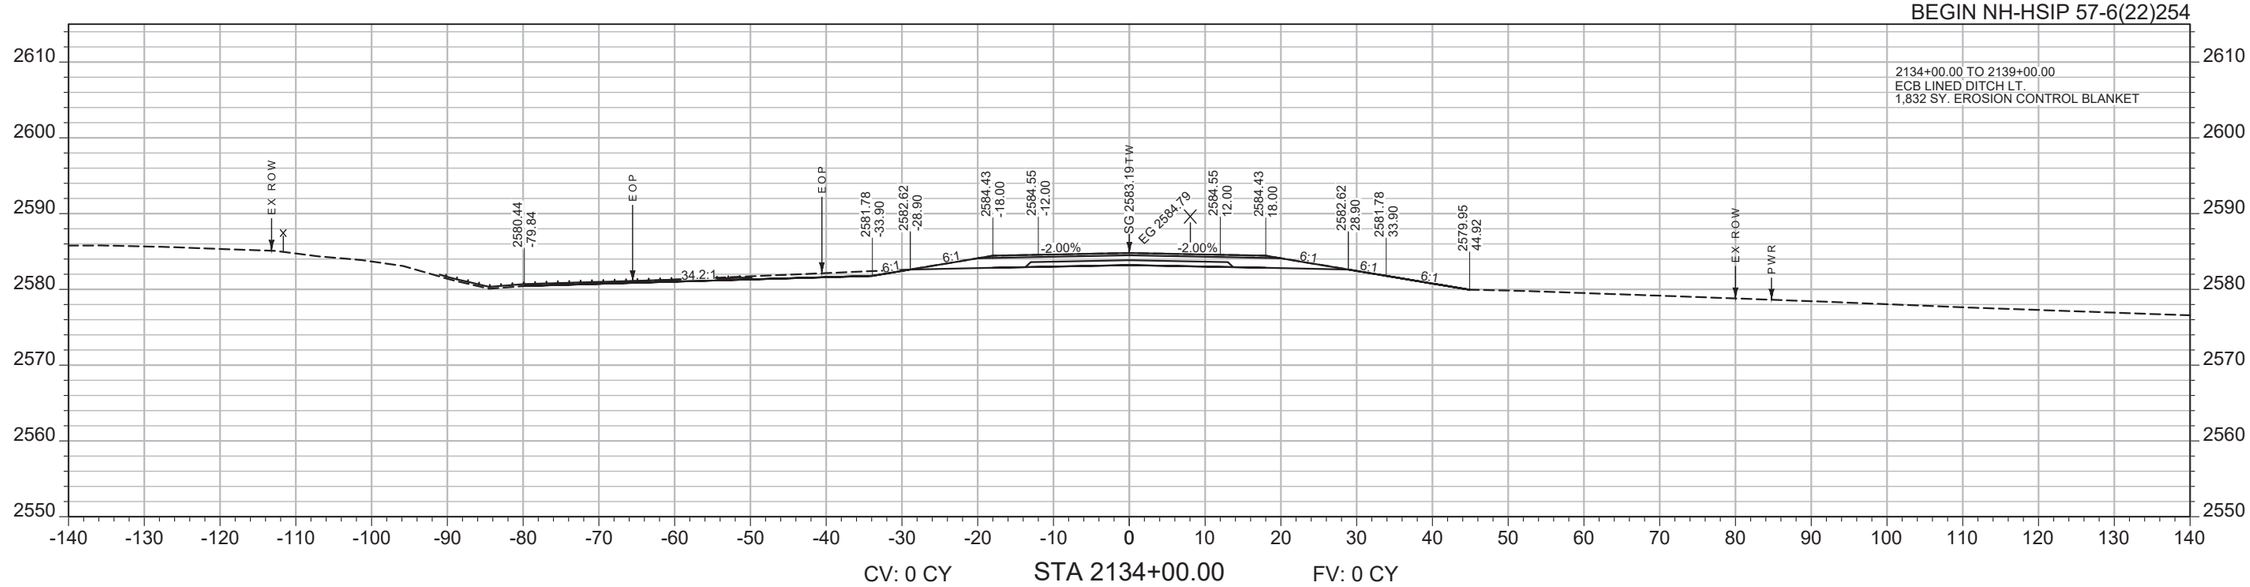

CV: 0 CY STA 2134+00.00 FV: 0 CY

SHEET NO.
001

MAINLINE

PROJECT NAME: WEST OF BROCKWAY - WEST
COUNTY: MCCONE
PROJECT ID: NH-HSIP 57-6(22)254
UPN: 9727000

DESIGNED BY: C. PERIMAN 09/2023
REVIEWED BY:
CHECKED BY:


MONTANA Department of Transportation

CROSS SECTIONS


5/15/2025 1:56 PM

9727000RDLAY001.DWG

AWARD COPY

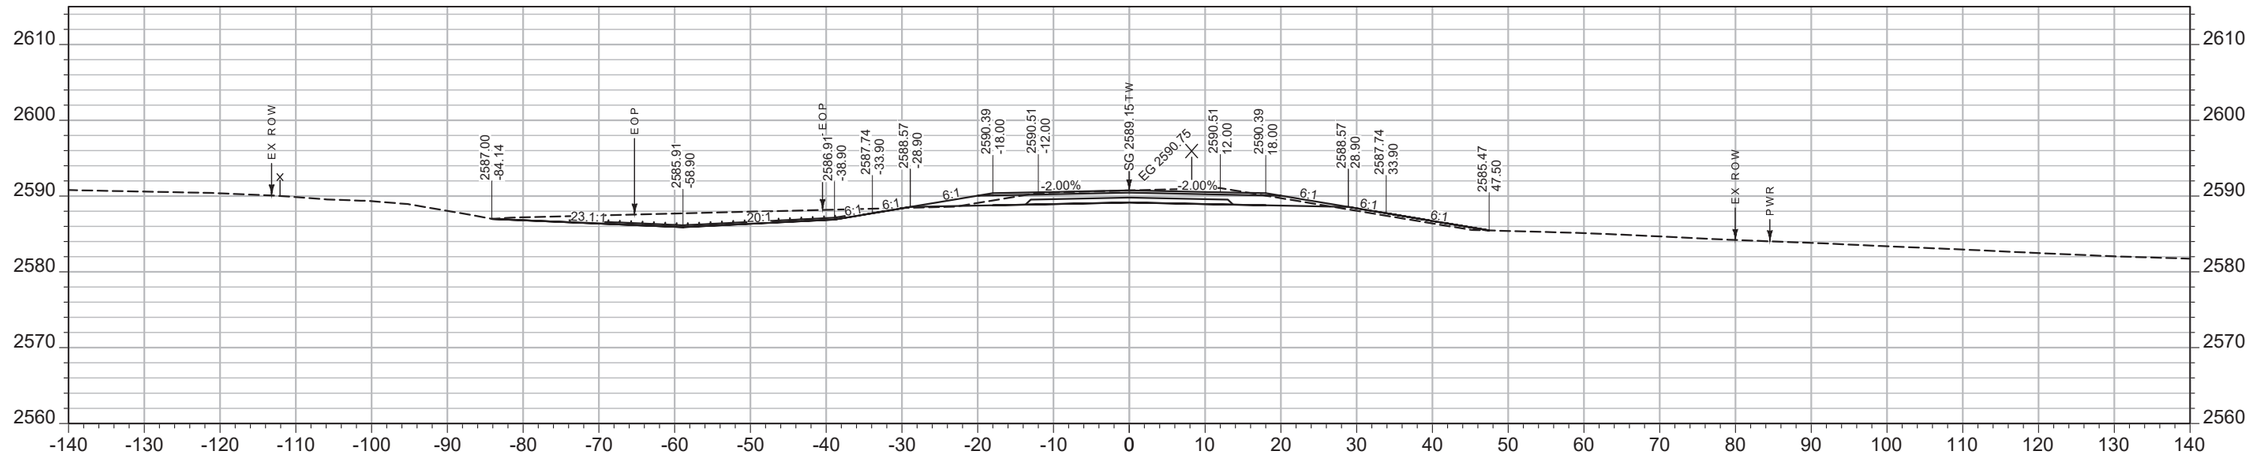

CV: 231 CY STA 2135+50.00 FV: 10 CY

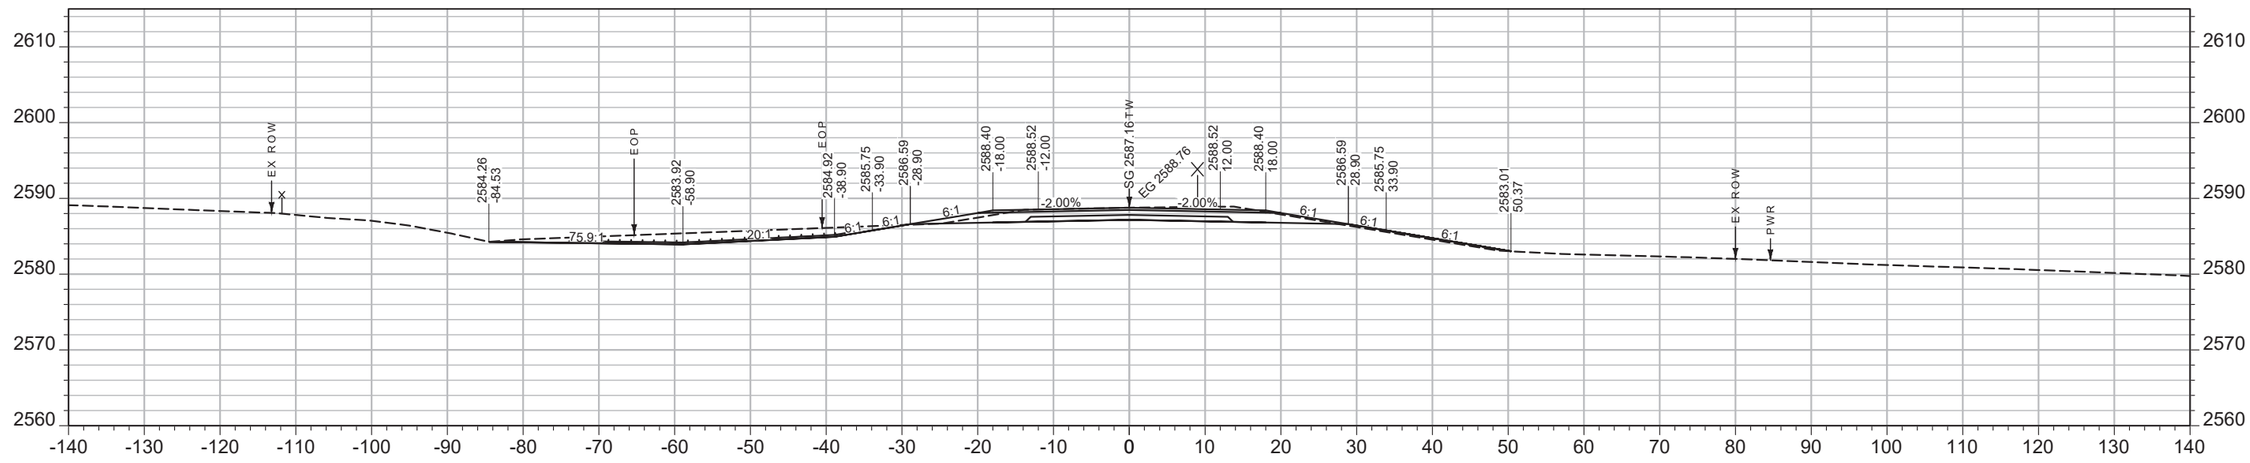

CV: 206 CY STA 2135+00.00 FV: 5 CY

SHEET NO. 002

MAINLINE

PROJECT NAME **WEST OF BROCKWAY - WEST**
COUNTY **MCCONE**
PROJECT ID **NH-HSIP 57-6(22)254**
UPN **9727000**


DESIGNED BY C. PERIMAN 09/2023
REVIEWED BY
CHECKED BY

MONTANA *Department of Transportation*


CROSS SECTIONS

5/15/2025 1:56 PM 9727000RDLAY001.DWG

AWARD COPY

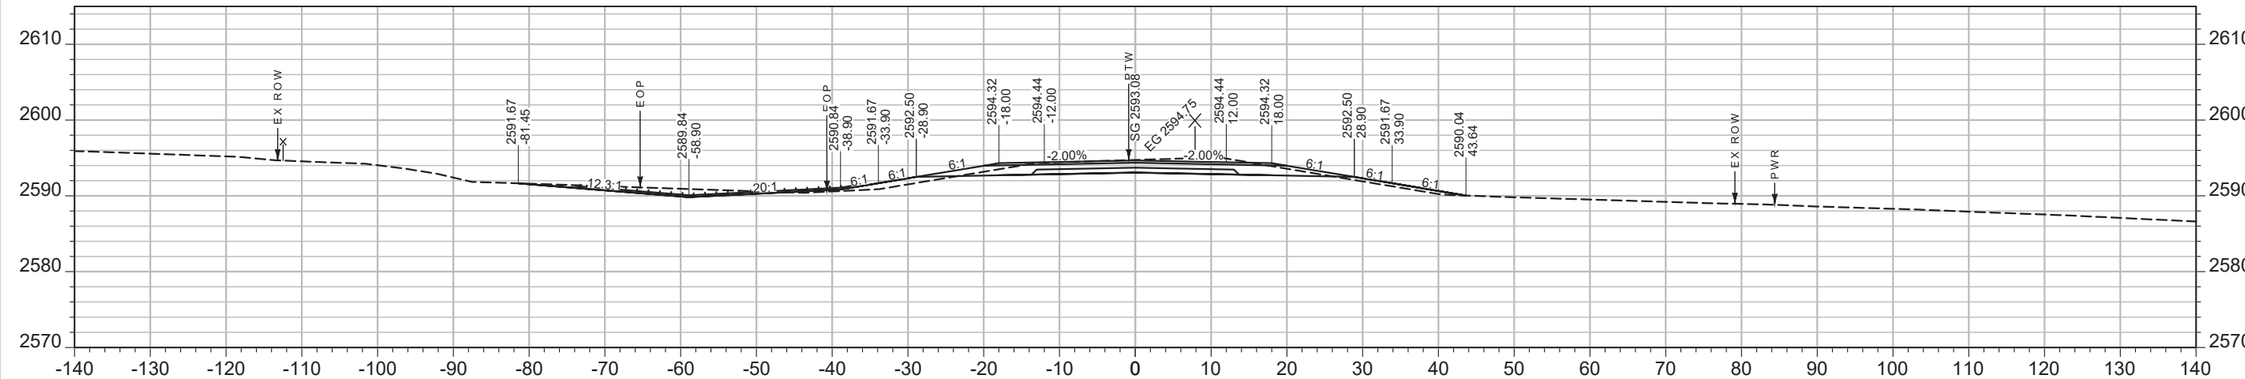

CV: 155 CY STA 2136+50.00 FV: 31 CY

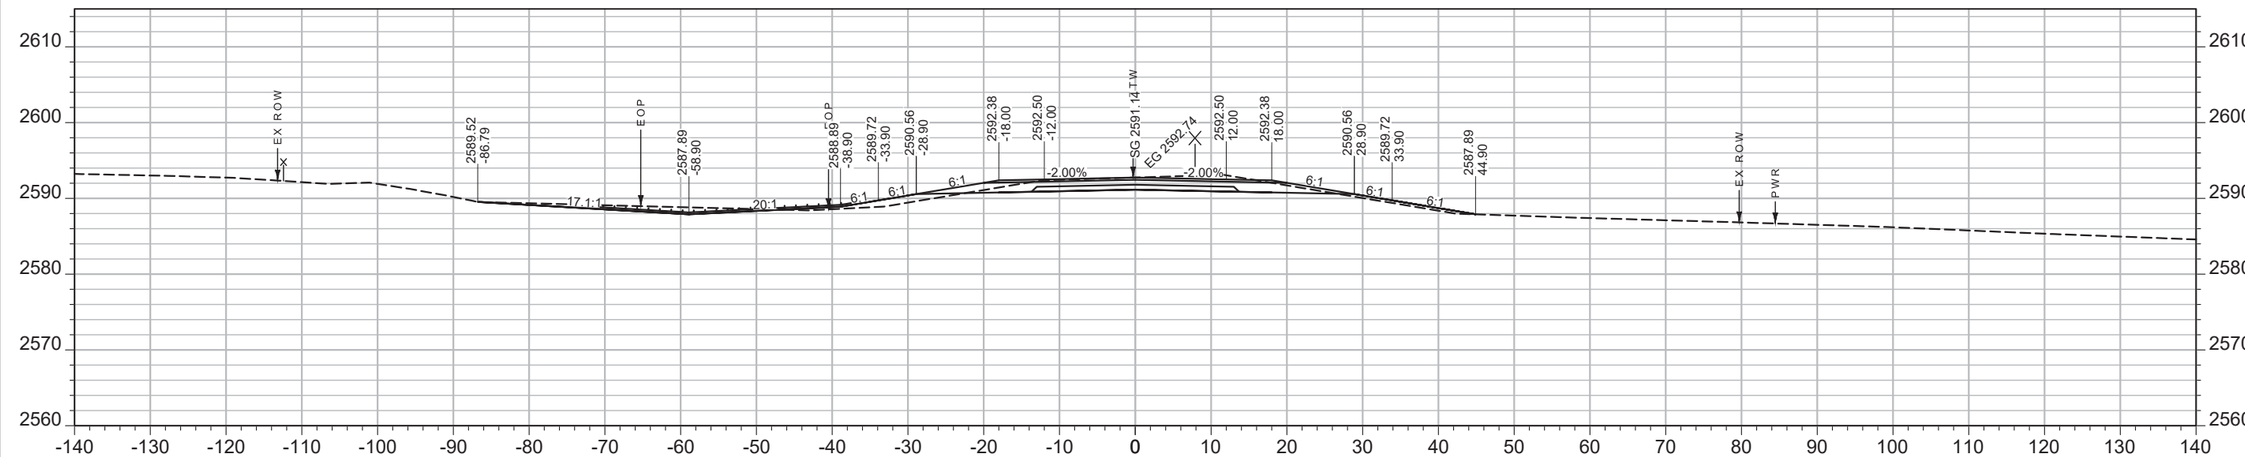

CV: 174 CY STA 2136+00.00 FV: 27 CY

SHEET NO. 003

MAINLINE

PROJECT NAME **WEST OF BROCKWAY - WEST**
COUNTY **MCCONE**
PROJECT ID **NH-HSIP 57-6(22)254**
UPN **9727000**


DESIGNED BY C. PERIMAN 09/2023
REVIEWED BY
CHECKED BY

MONTANA *Department of Transportation*


CROSS SECTIONS

5/15/2025 1:56 PM 9727000RDLAY001.DWG

AWARD COPY

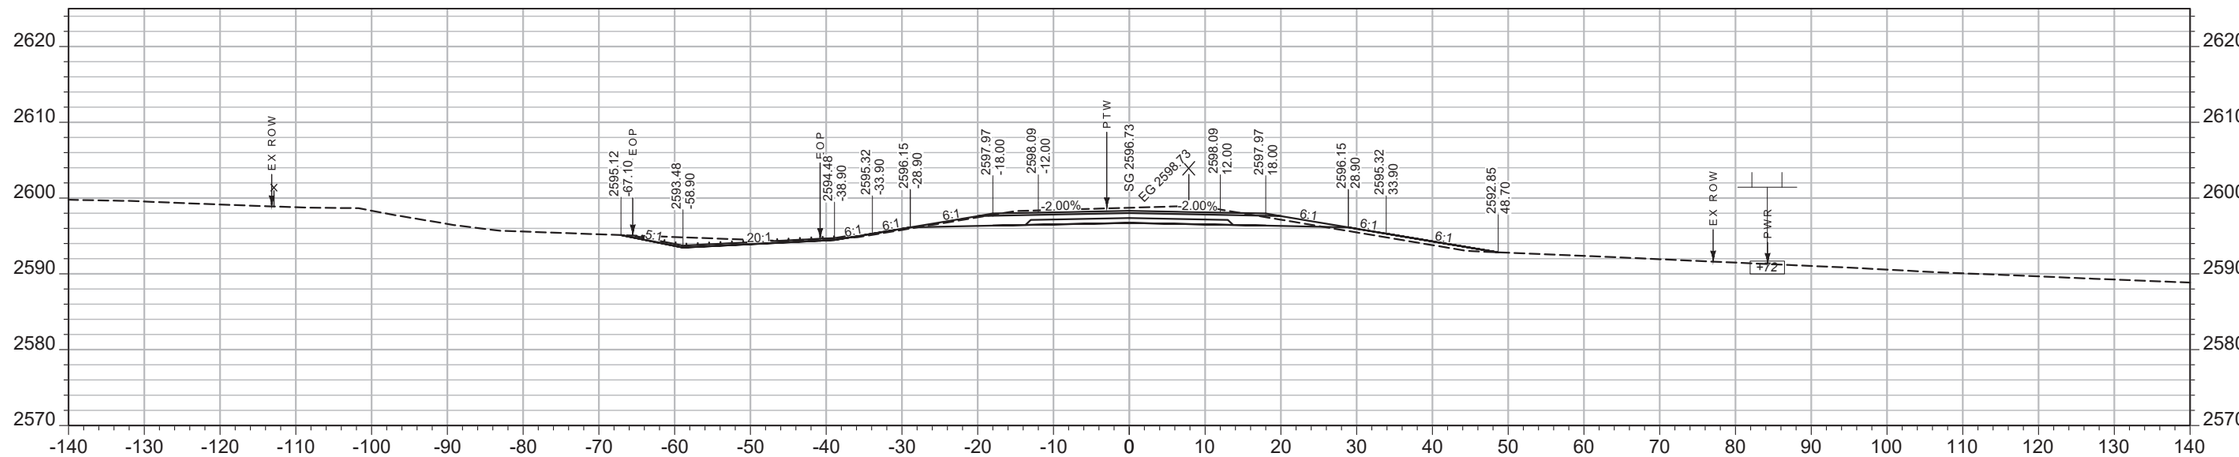

CV: 173 CY STA 2137+50.00 FV: 20 CY

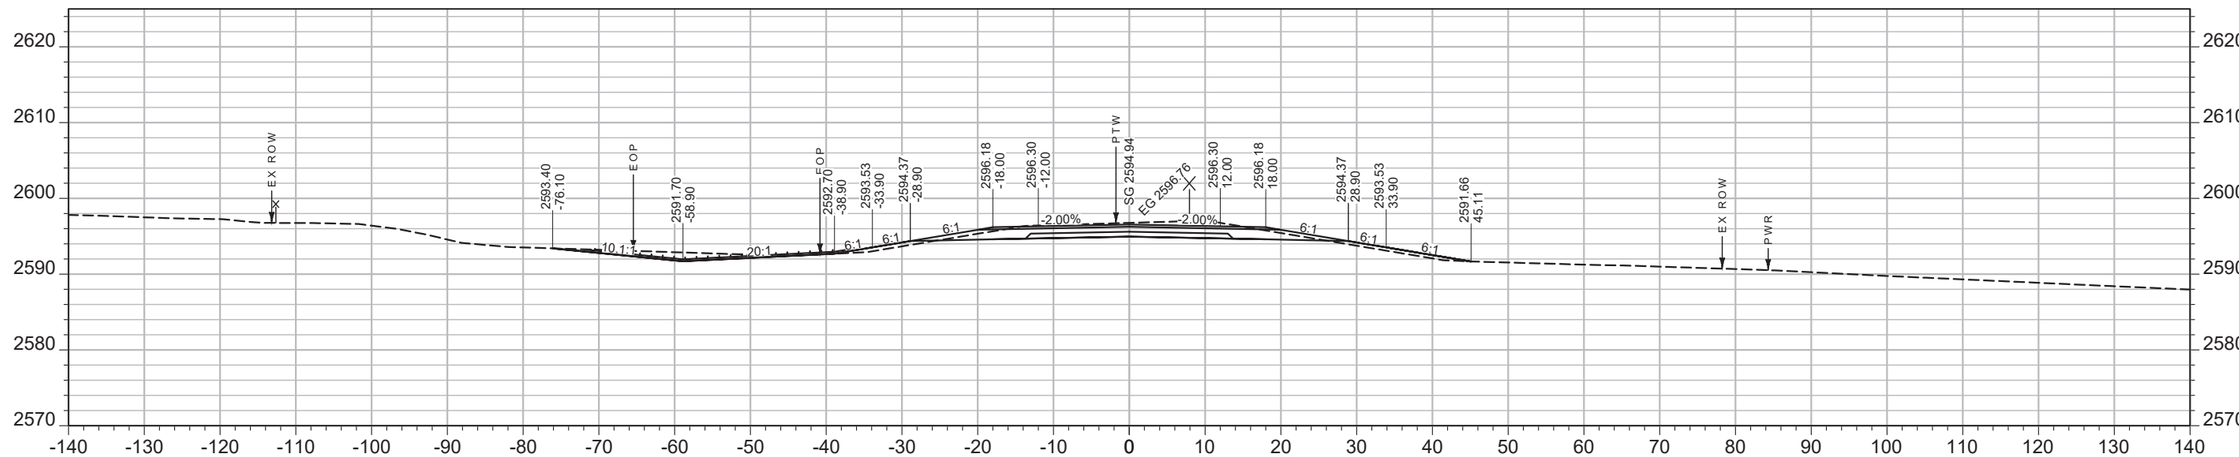

CV: 163 CY STA 2137+00.00 FV: 25 CY

SHEET NO.
004

MAINLINE

PROJECT NAME WEST OF BROCKWAY - WEST
COUNTY MCCONE
PROJECT ID NH-HSIP 57-6(22)254
UPN 9727000


DESIGNED BY C. PERIMAN 09/2023
REVIEWED BY
CHECKED BY
9727000RDLAY001.DWG

MONTANA
Department of Transportation


CROSS SECTIONS

5/15/2025 1:56 PM

AWARD COPY

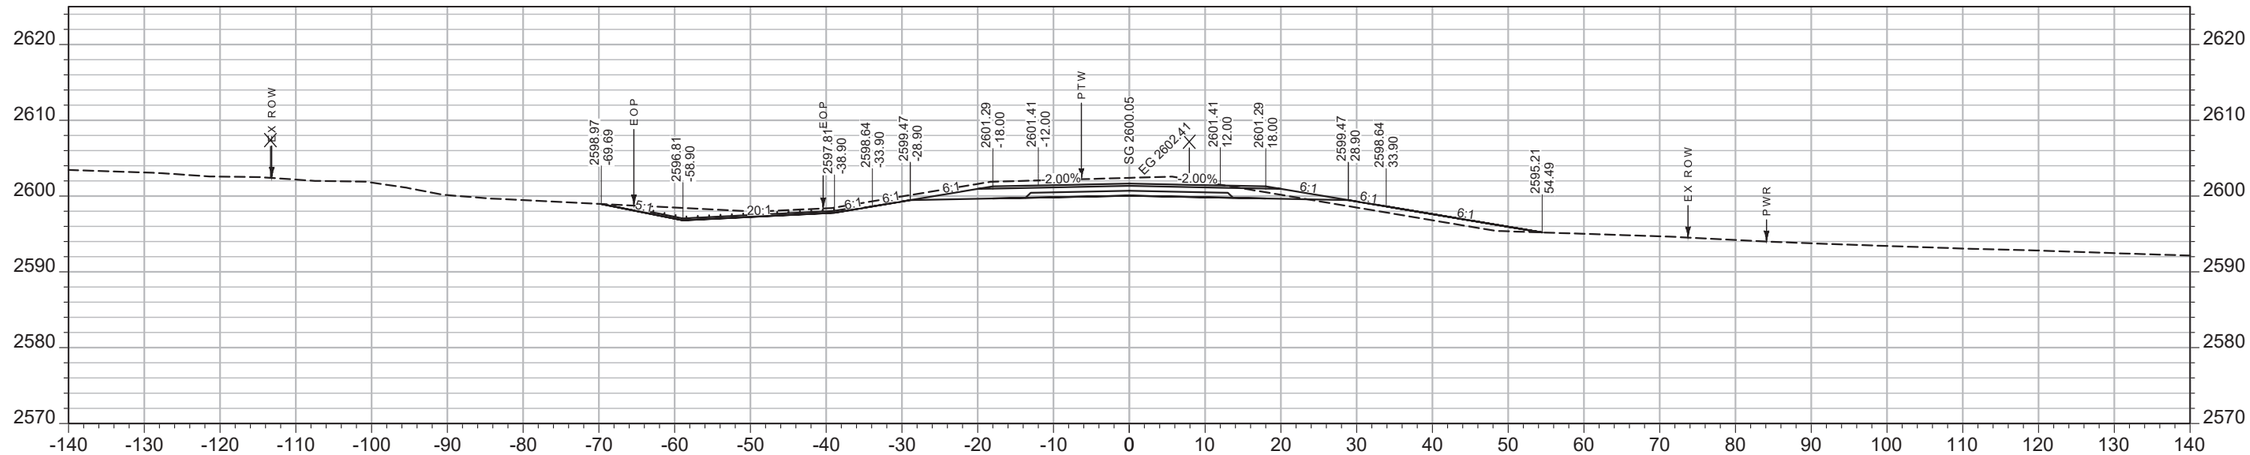

CV: 223 CY STA 2138+50.00 FV: 33 CY

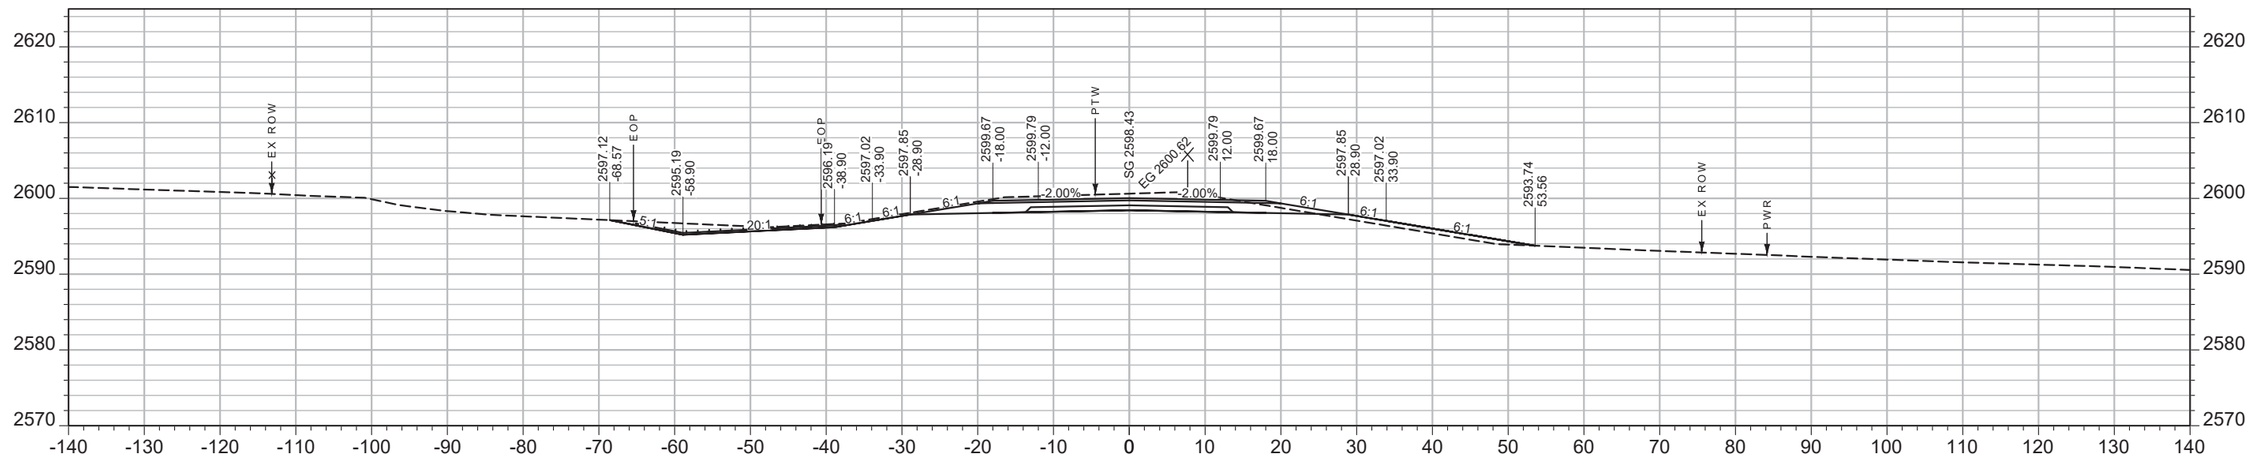

CV: 197 CY STA 2138+00.00 FV: 23 CY

SHEET NO.
005

MAINLINE

PROJECT NAME WEST OF BROCKWAY - WEST
COUNTY MCCONE
PROJECT ID NH-HSIP 57-6(22)254
UPN 9727000


DESIGNED BY C. PERIMAN 09/2023
REVIEWED BY
CHECKED BY

MONTANA
Department of Transportation


CROSS SECTIONS

9727000RDLAY001.DWG
5/15/2025 1:56 PM

AWARD COPY

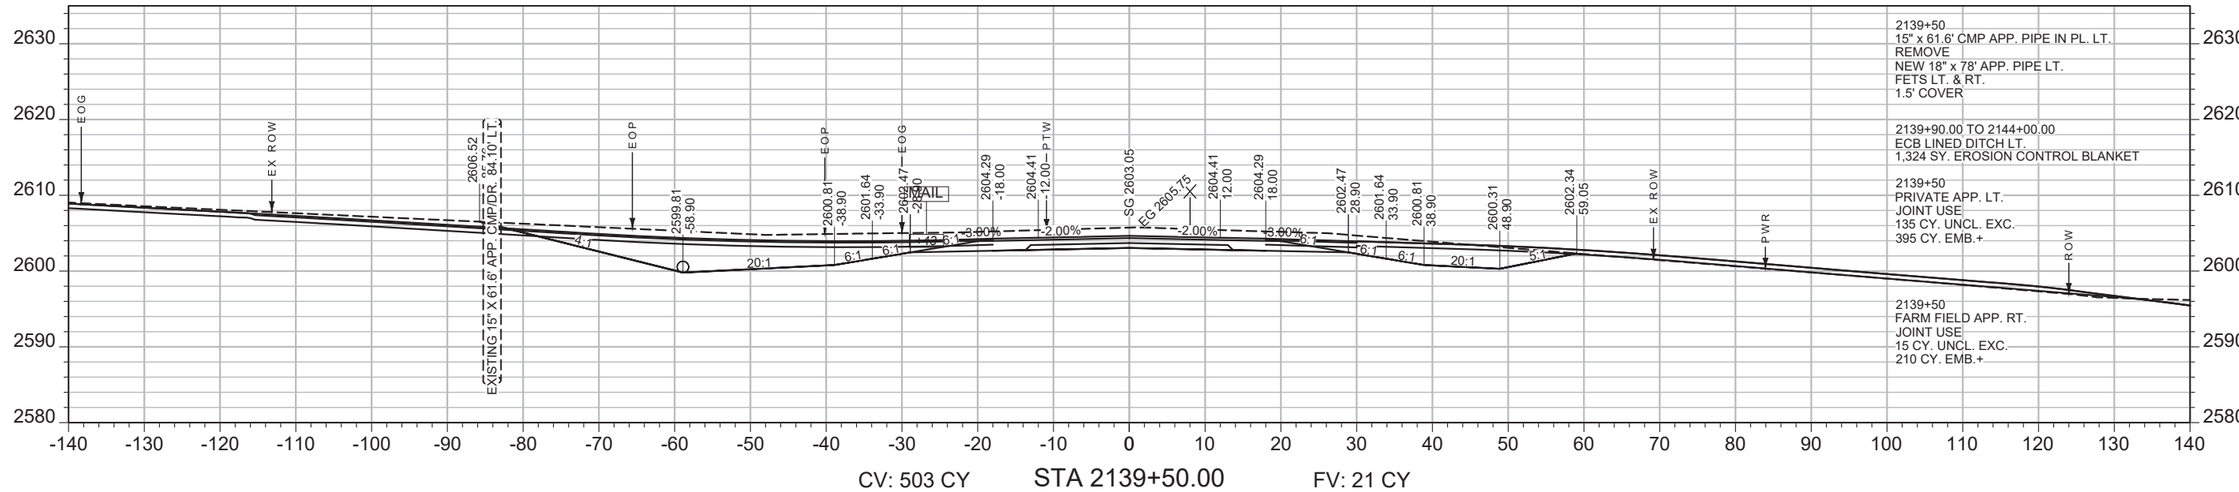

CV: 503 CY STA 2139+50.00 FV: 21 CY

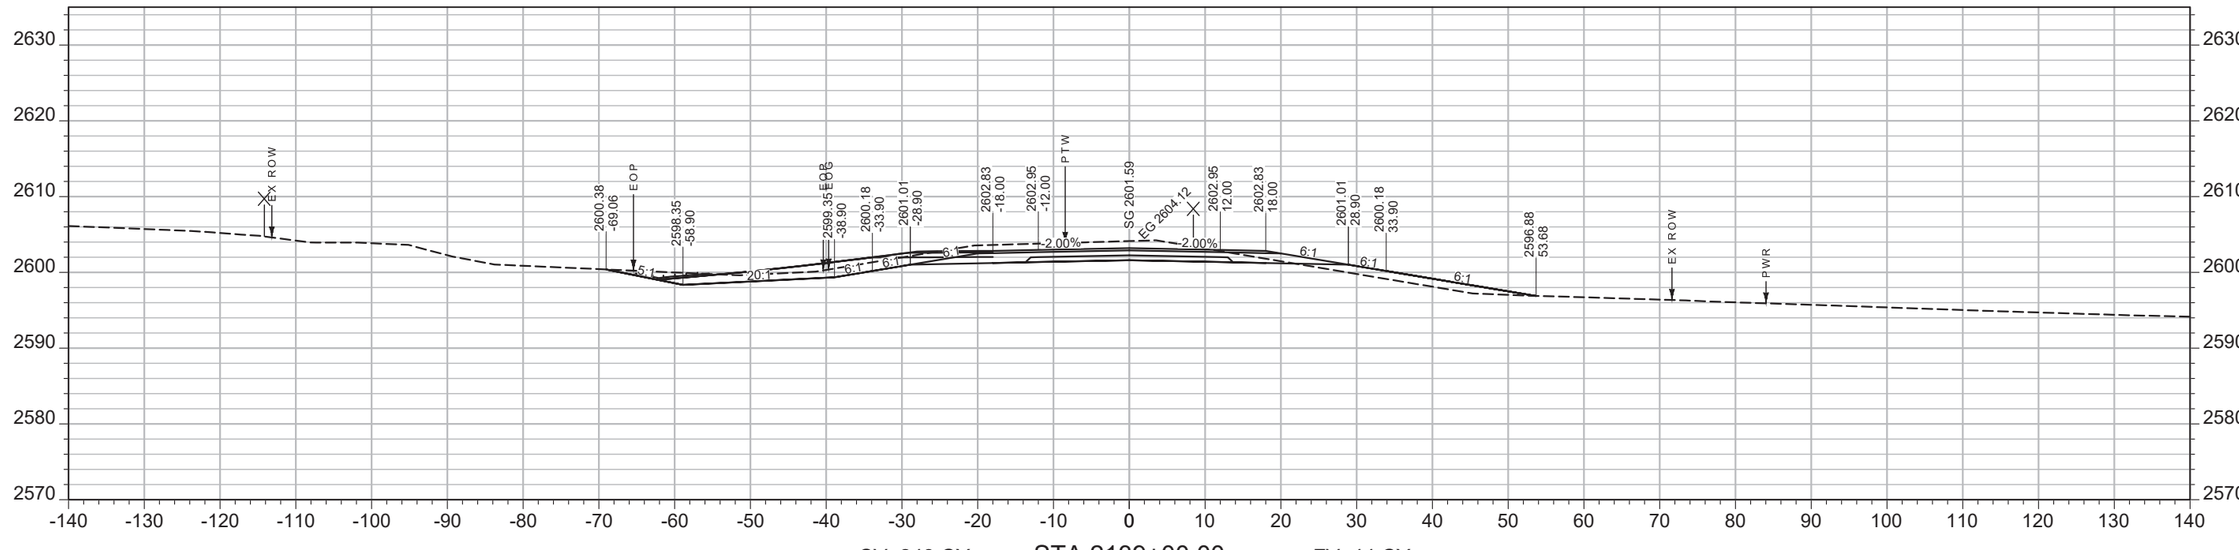

CV: 248 CY STA 2139+00.00 FV: 44 CY

SHEET NO.
006

MAINLINE

PROJECT NAME WEST OF BROCKWAY - WEST
COUNTY MCCONE
PROJECT ID NH-HSIP 57-6(22)254
UPN 9727000


DESIGNED BY C. PERIMAN 09/2023
REVIEWED BY
CHECKED BY

MONTANA Department of Transportation


CROSS SECTIONS

5/15/2025 1:56 PM 9727000RDLAY001.DWG

AWARD COPY

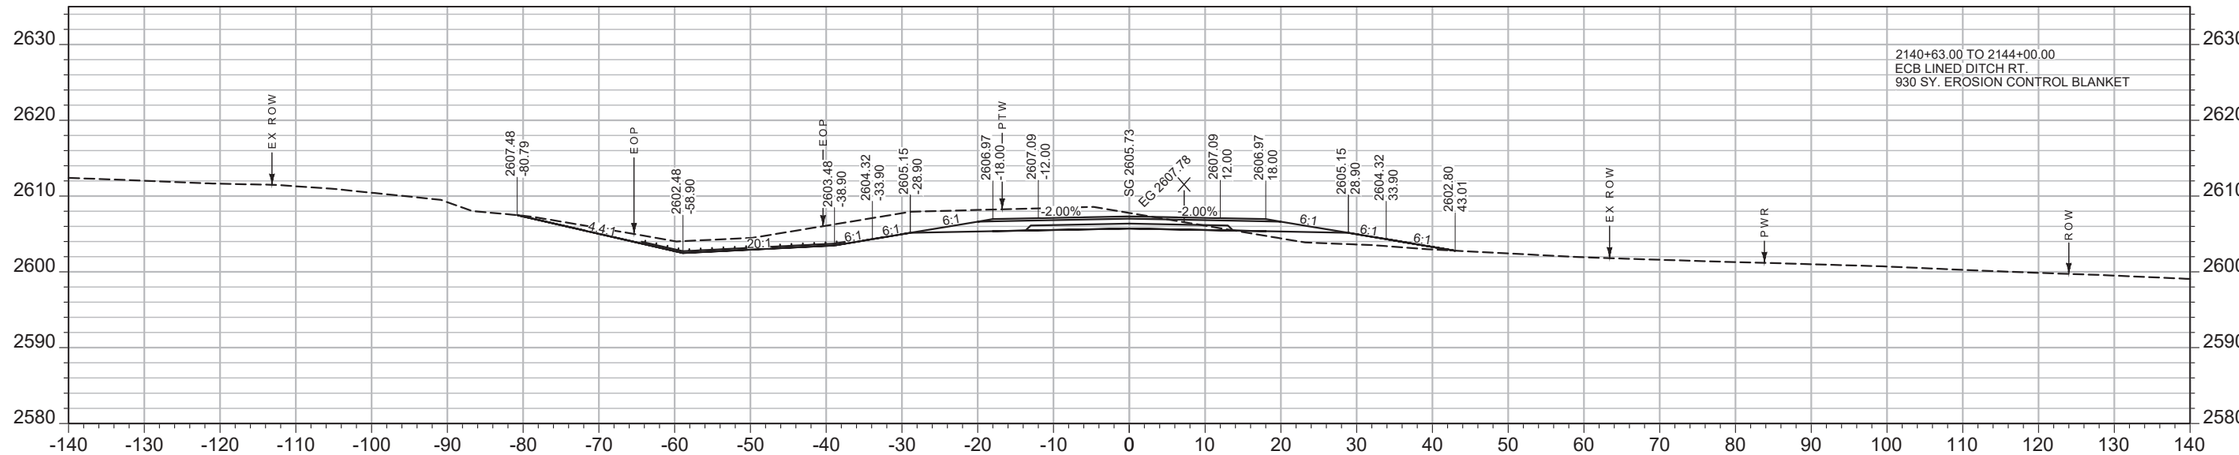

CV: 327 CY STA 2140+50.00 FV: 42 CY

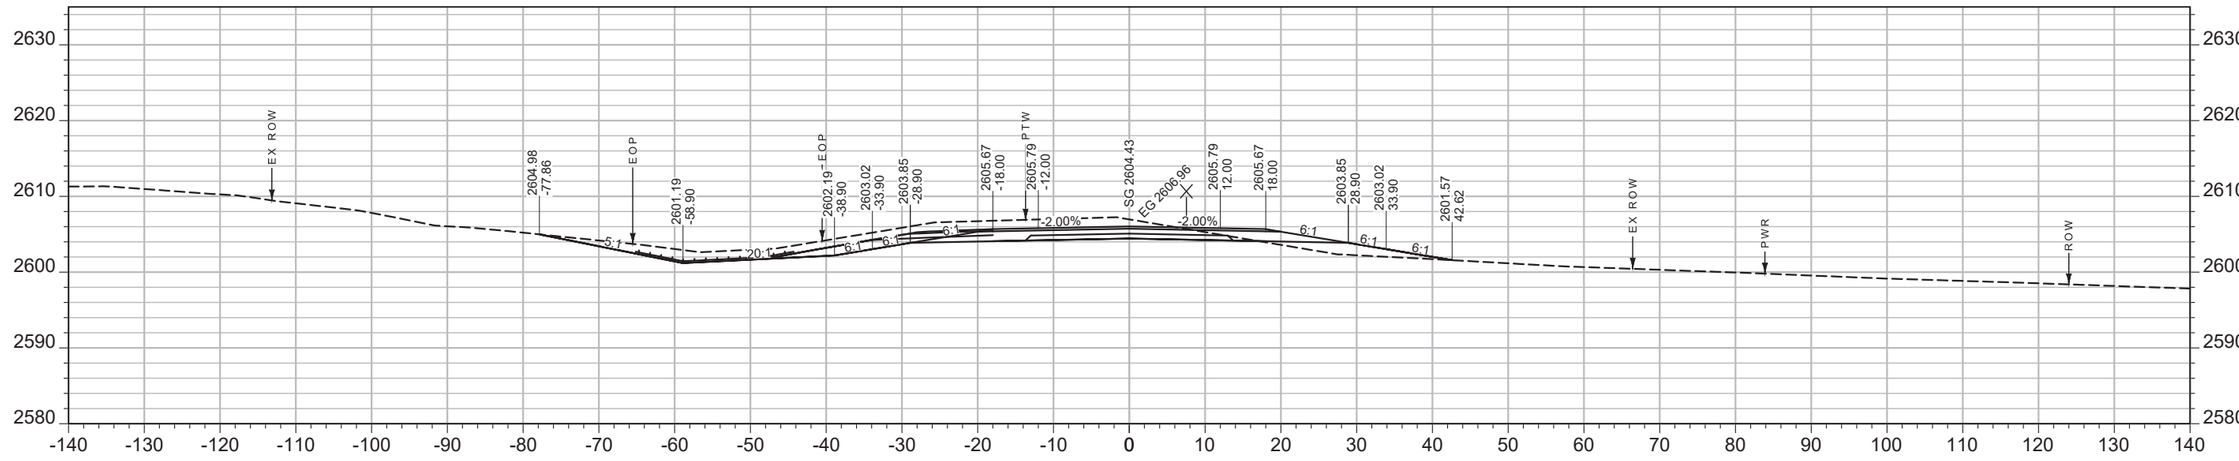

CV: 450 CY STA 2140+00.00 FV: 22 CY

SHEET NO.
007

MAINLINE

PROJECT NAME WEST OF BROCKWAY - WEST
COUNTY MCCONE
PROJECT ID NH-HSIP 57-6(22)254
UPN 9727000


DESIGNED BY C. PERIMAN 09/2023
REVIEWED BY
CHECKED BY

MONTANA Department of Transportation


CROSS SECTIONS

5/15/2025 1:56 PM 9727000RDLAY001.DWG

AWARD COPY

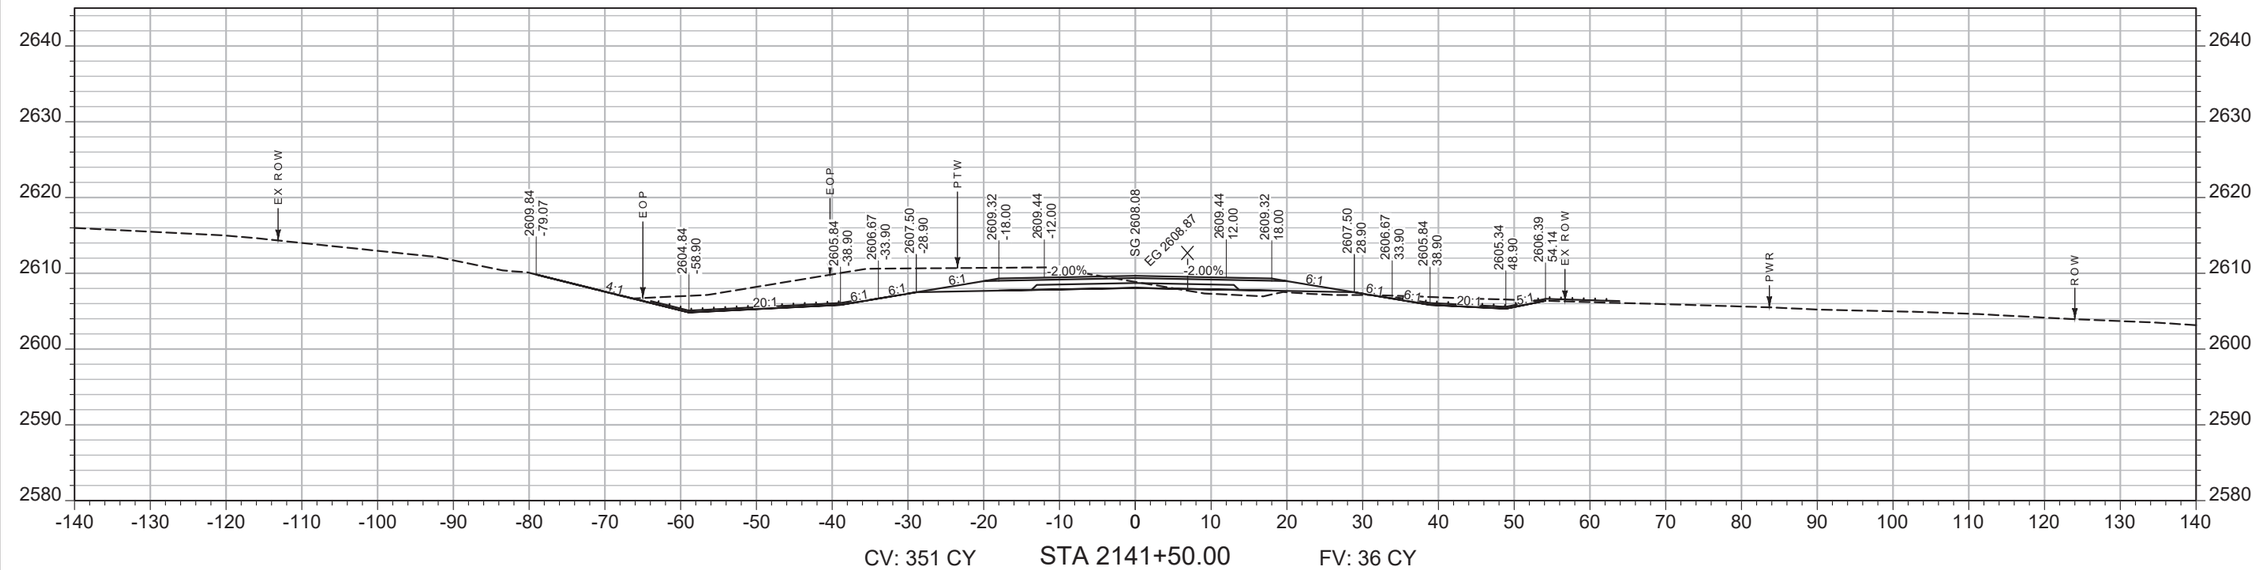

CV: 351 CY STA 2141+50.00 FV: 36 CY

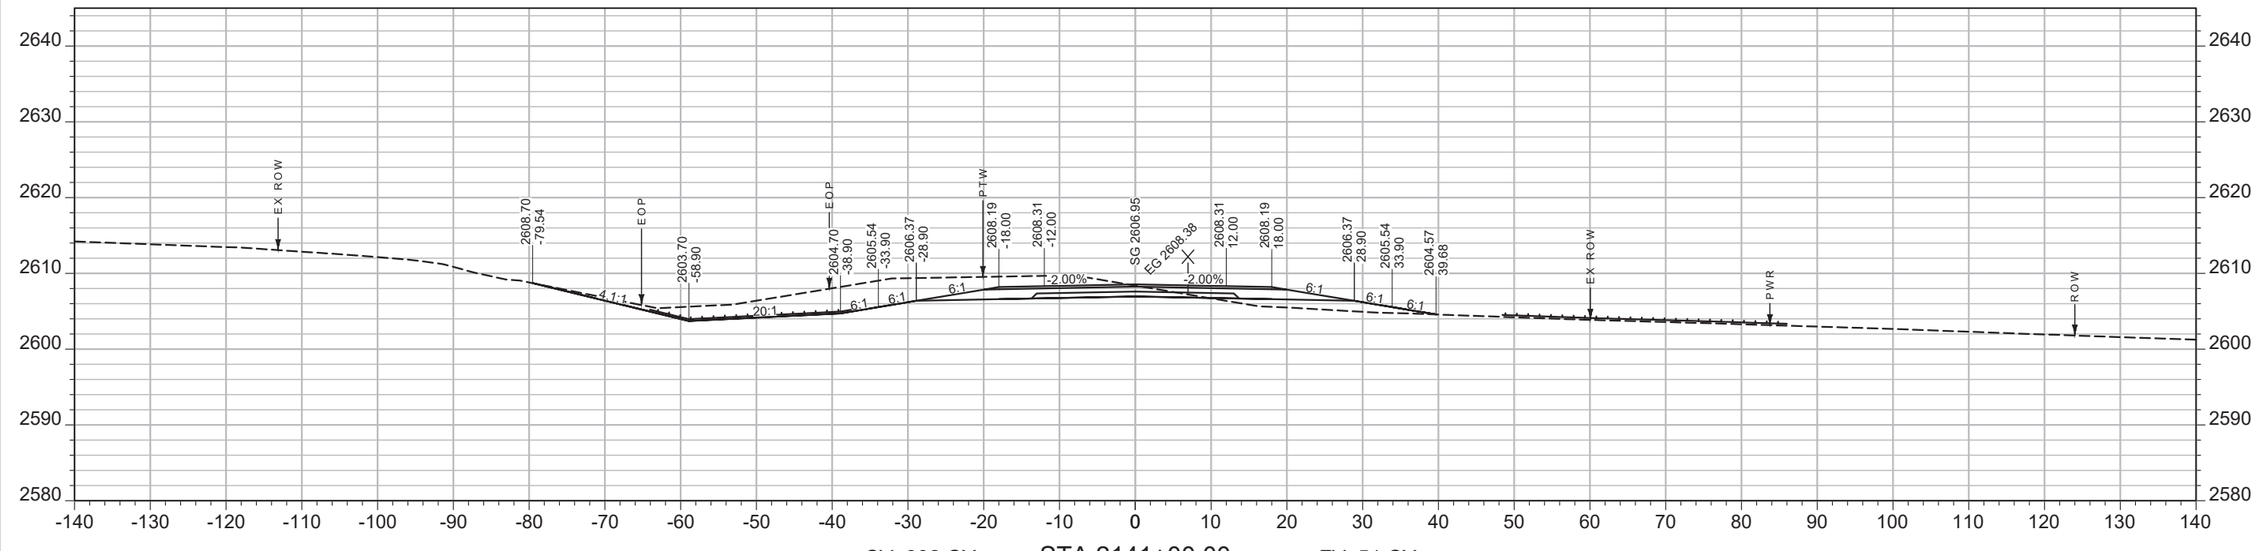

CV: 332 CY STA 2141+00.00 FV: 51 CY

SHEET NO.
008

MAINLINE

PROJECT NAME WEST OF BROCKWAY - WEST
COUNTY MCCONE
PROJECT ID NH-HSIP 57-6(22)254
UPN 9727000


DESIGNED BY C. PERIMAN 09/2023
REVIEWED BY
CHECKED BY
9727000RDLAY001.DWG

MONTANA Department of Transportation

CROSS SECTIONS

5/15/2025 1:56 PM

AWARD COPY

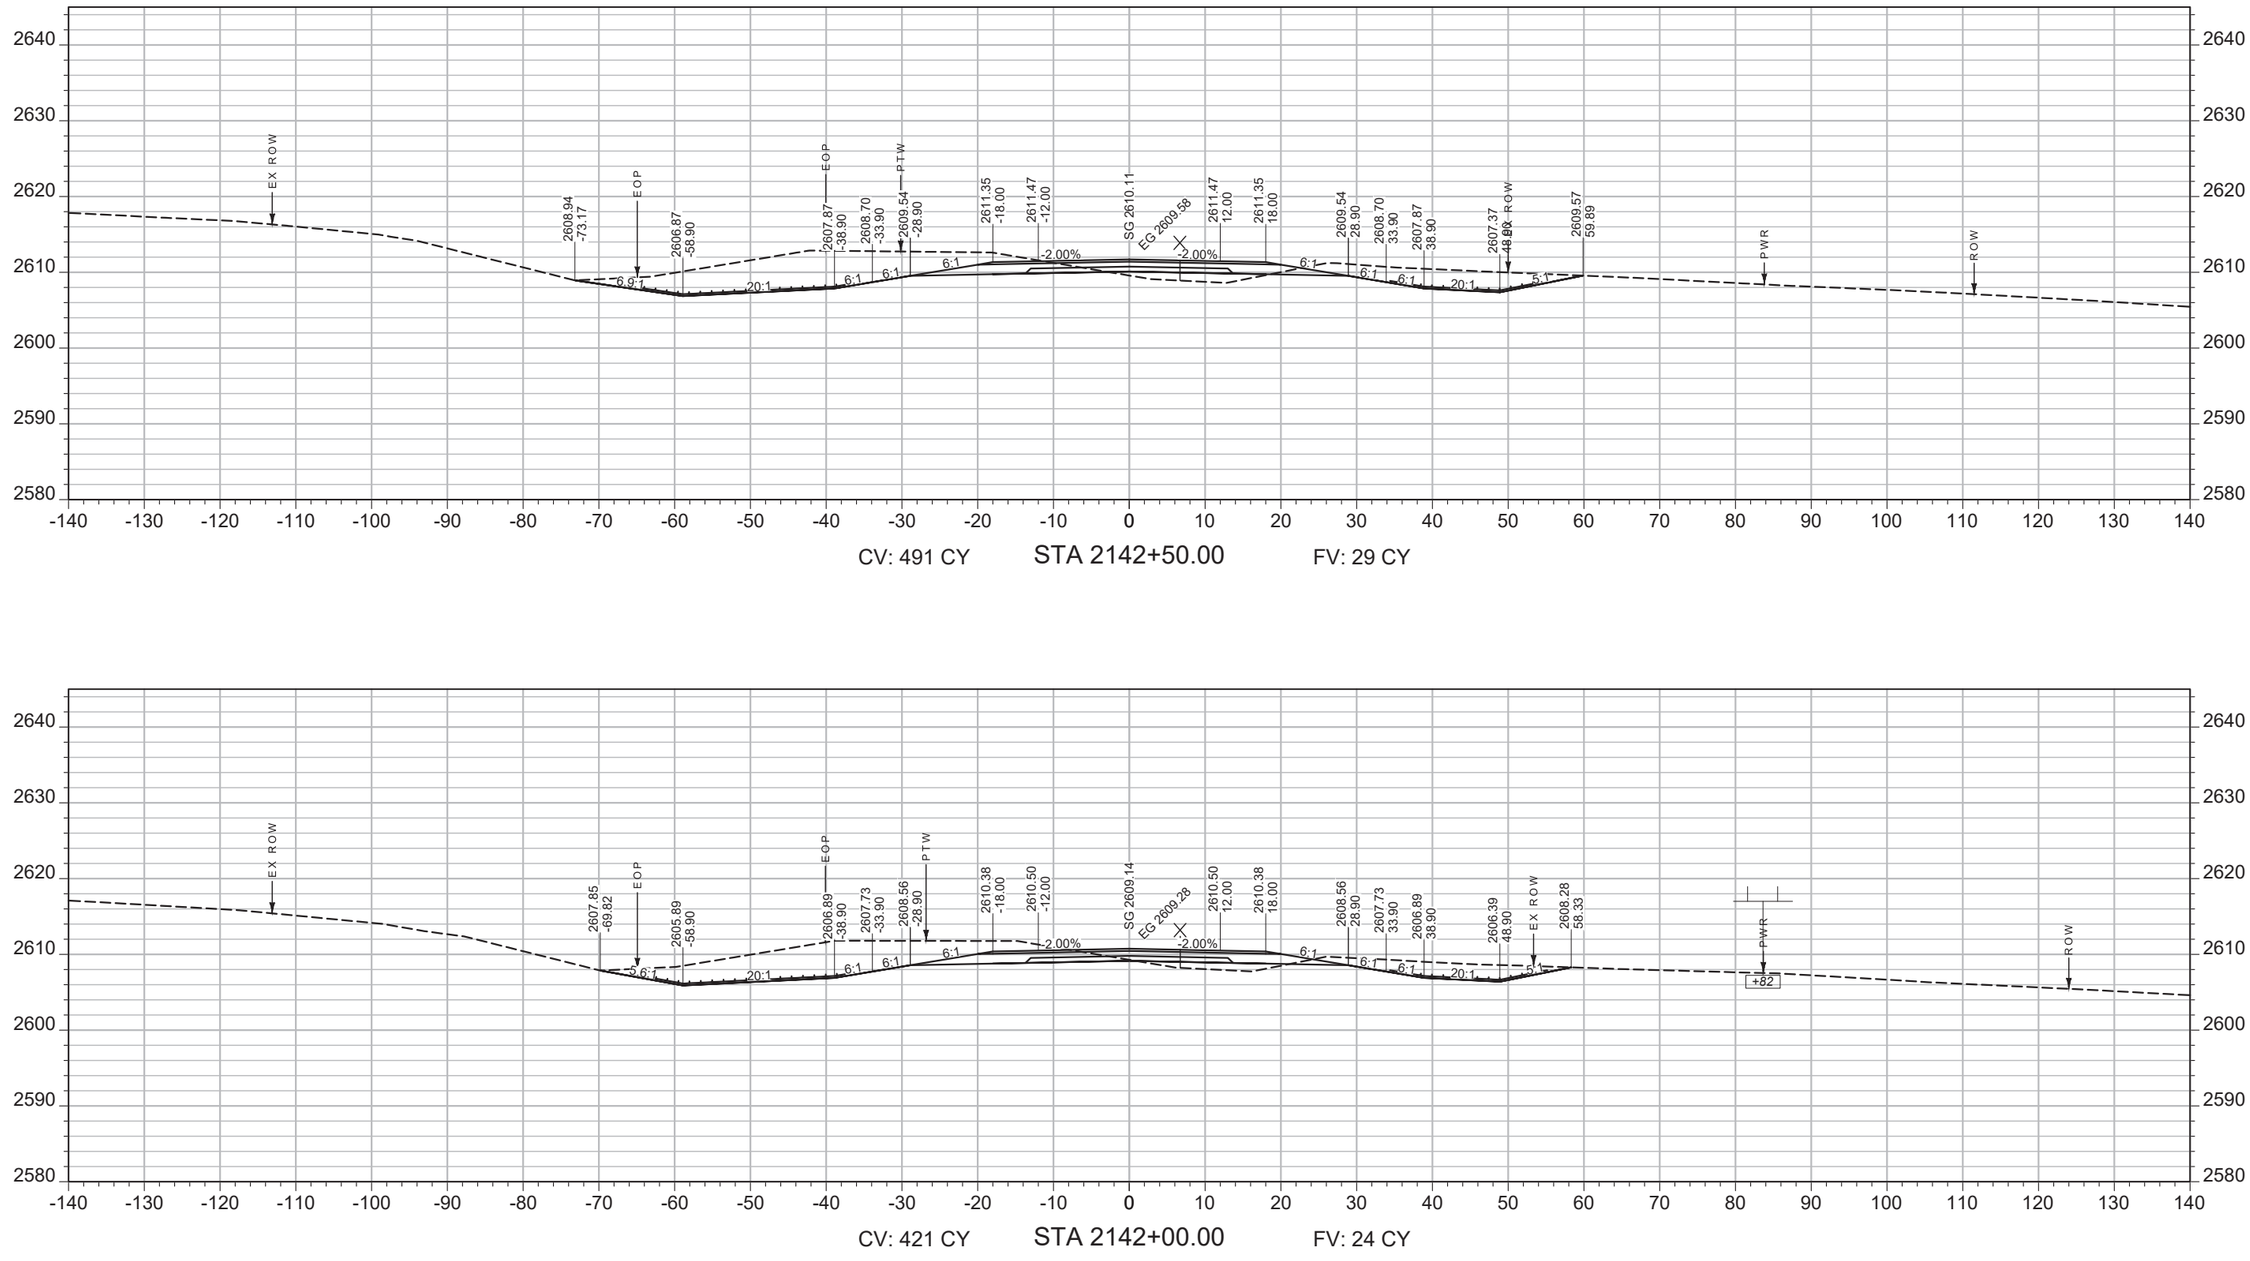

CV: 491 CY STA 2142+50.00 FV: 29 CY

CV: 421 CY STA 2142+00.00 FV: 24 CY

SHEET NO.
009

MAINLINE

PROJECT NAME WEST OF BROCKWAY - WEST
COUNTY MCCONE
PROJECT ID NH-HSIP 57-6(22)254
UPN 9727000

DESIGNED BY C. PERIMAN 09/2023
REVIEWED BY
CHECKED BY


MONTANA Department of Transportation

CROSS SECTIONS


5/15/2025 1:56 PM

9727000RDLAY001.DWG

AWARD COPY

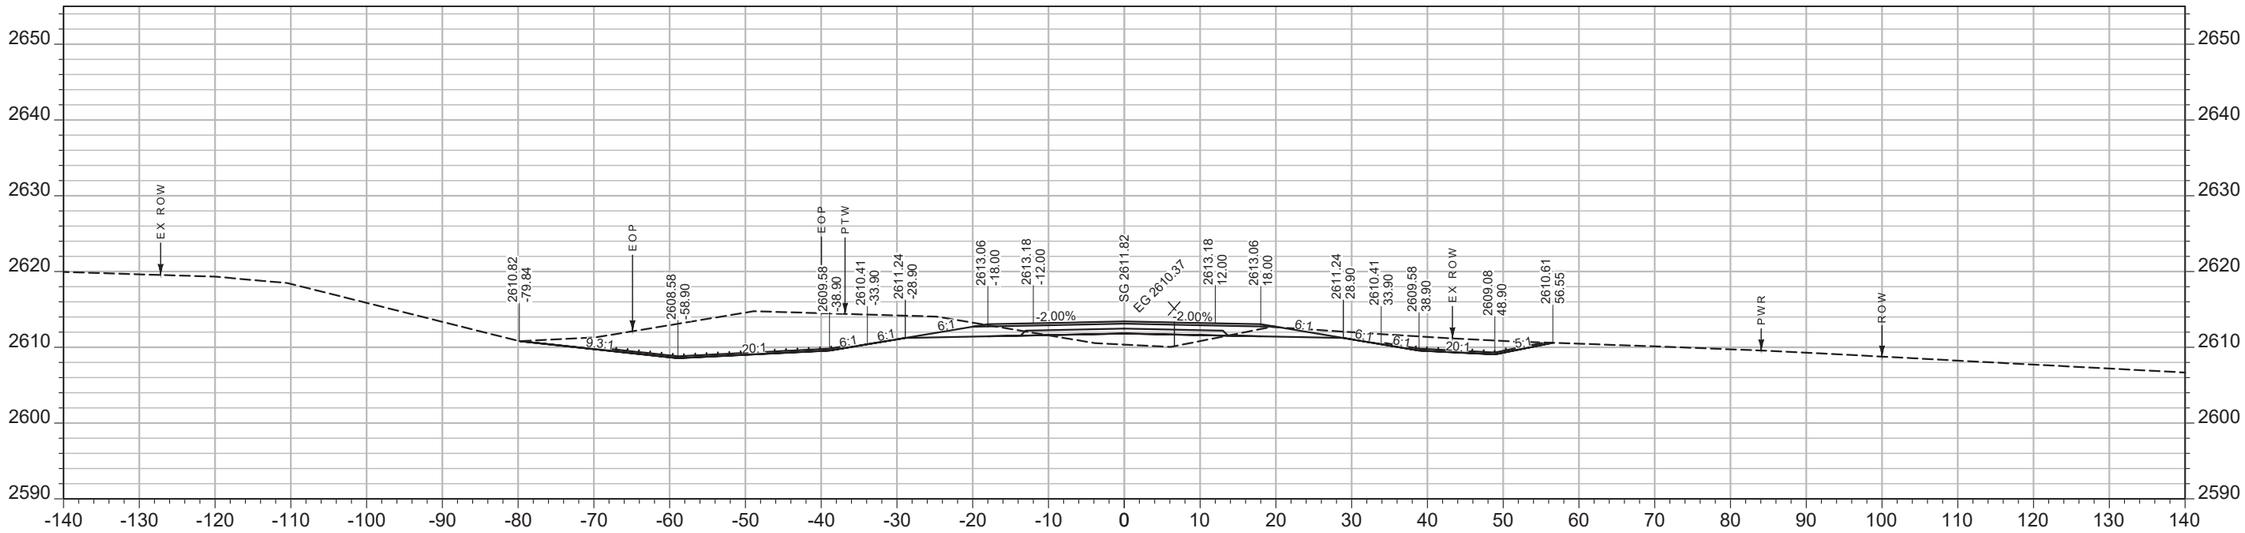

CV: 519 CY STA 2143+50.00 FV: 42 CY

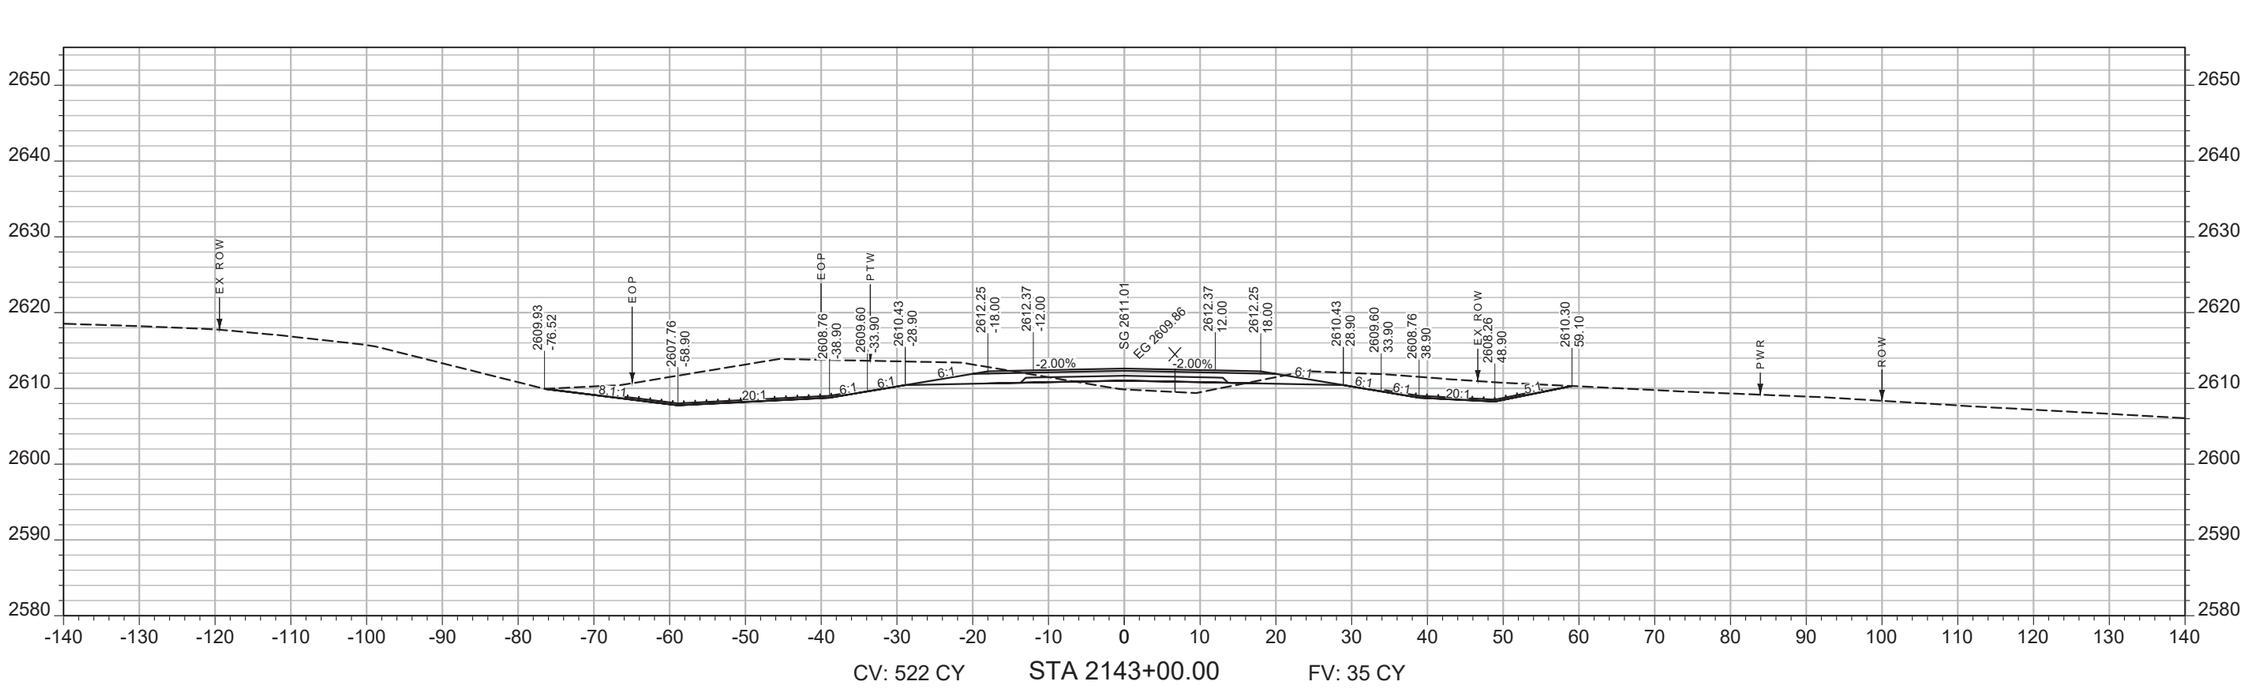

CV: 522 CY STA 2143+00.00 FV: 35 CY

SHEET NO. 010

MAINLINE

PROJECT NAME ***WEST OF BROCKWAY - WEST***
COUNTY ***MCCONE***
PROJECT ID ***NH-HSIP 57-6(22)254***
UPN ***9727000***


DESIGNED BY C. PERIMAN 09/2023
REVIEWED BY
CHECKED BY

MONTANA *Department of Transportation*


CROSS SECTIONS

5/15/2025 1:56 PM 9727000RDLAY001.DWG

AWARD COPY

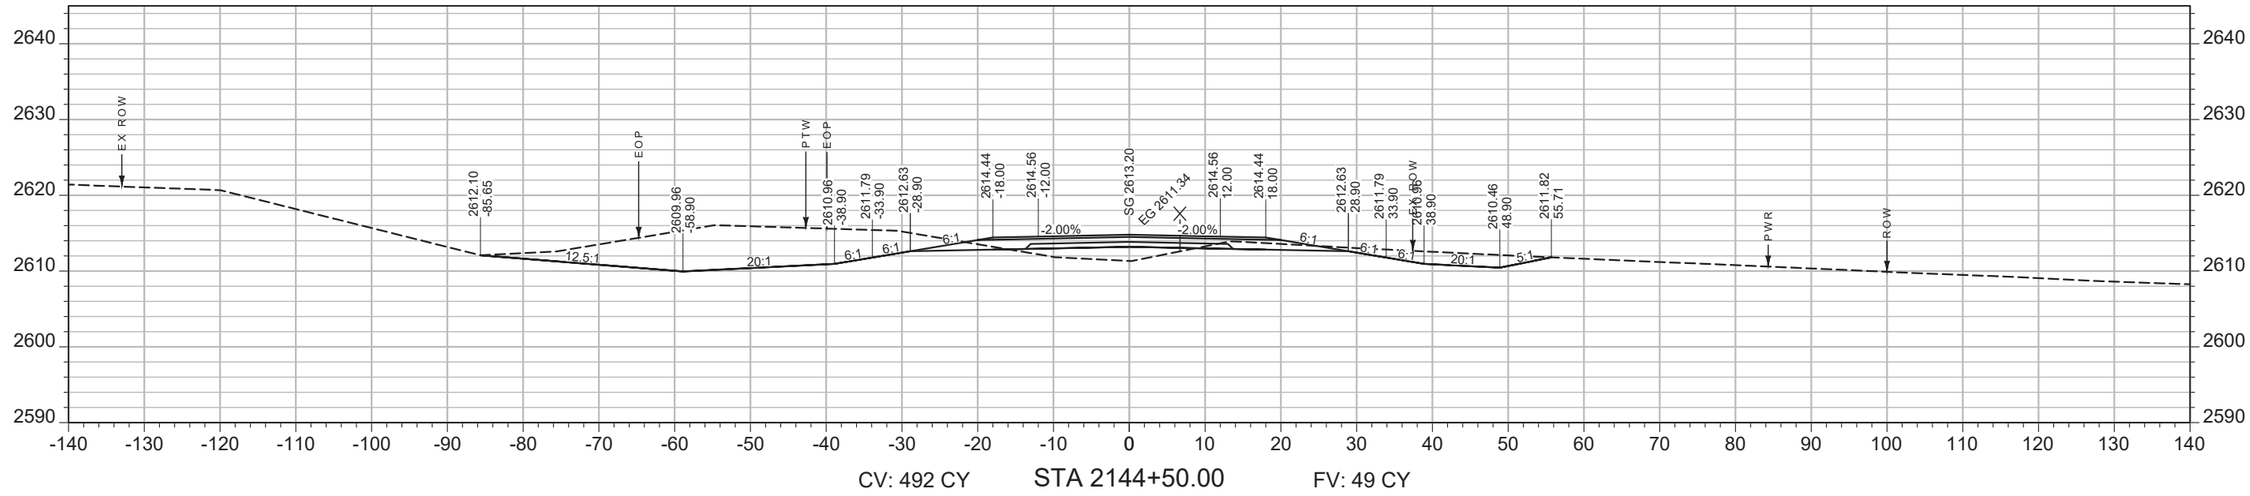

CV: 492 CY STA 2144+50.00 FV: 49 CY

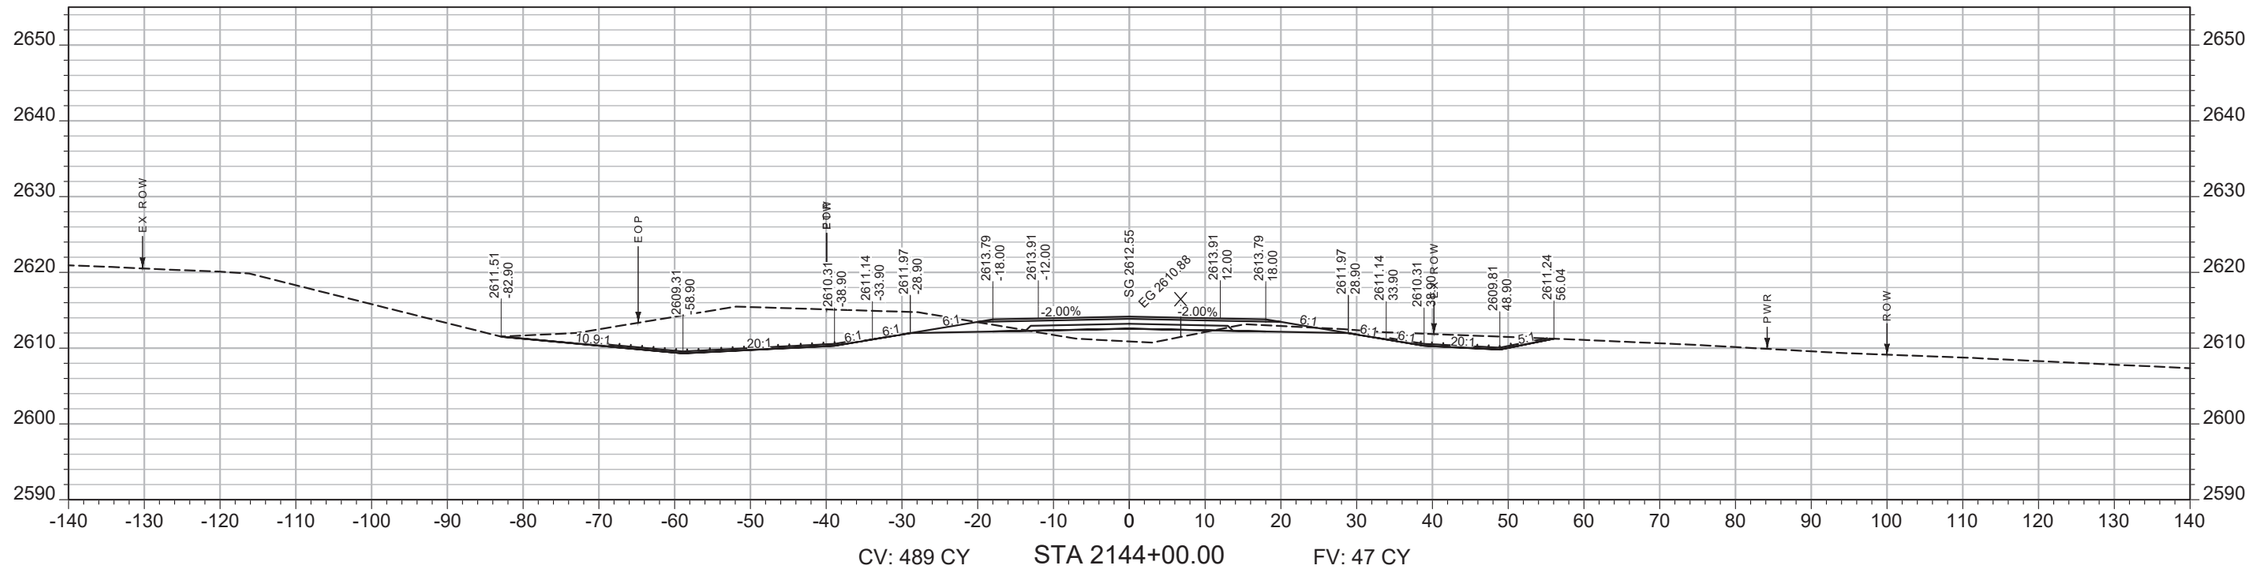

CV: 489 CY STA 2144+00.00 FV: 47 CY

SHEET NO. 011

MAINLINE

PROJECT NAME **WEST OF BROCKWAY - WEST**

COUNTY **MCCONE**

PROJECT ID **NH-HSIP 57-6(22)254**

UPN **9727000**

DESIGNED BY C. PERIMAN 09/2023

REVIEWED BY

CHECKED BY


9727000RDLAY001.DWG

MONTANA Department of Transportation


CROSS SECTIONS

5/15/2025 1:56 PM

AWARD COPY

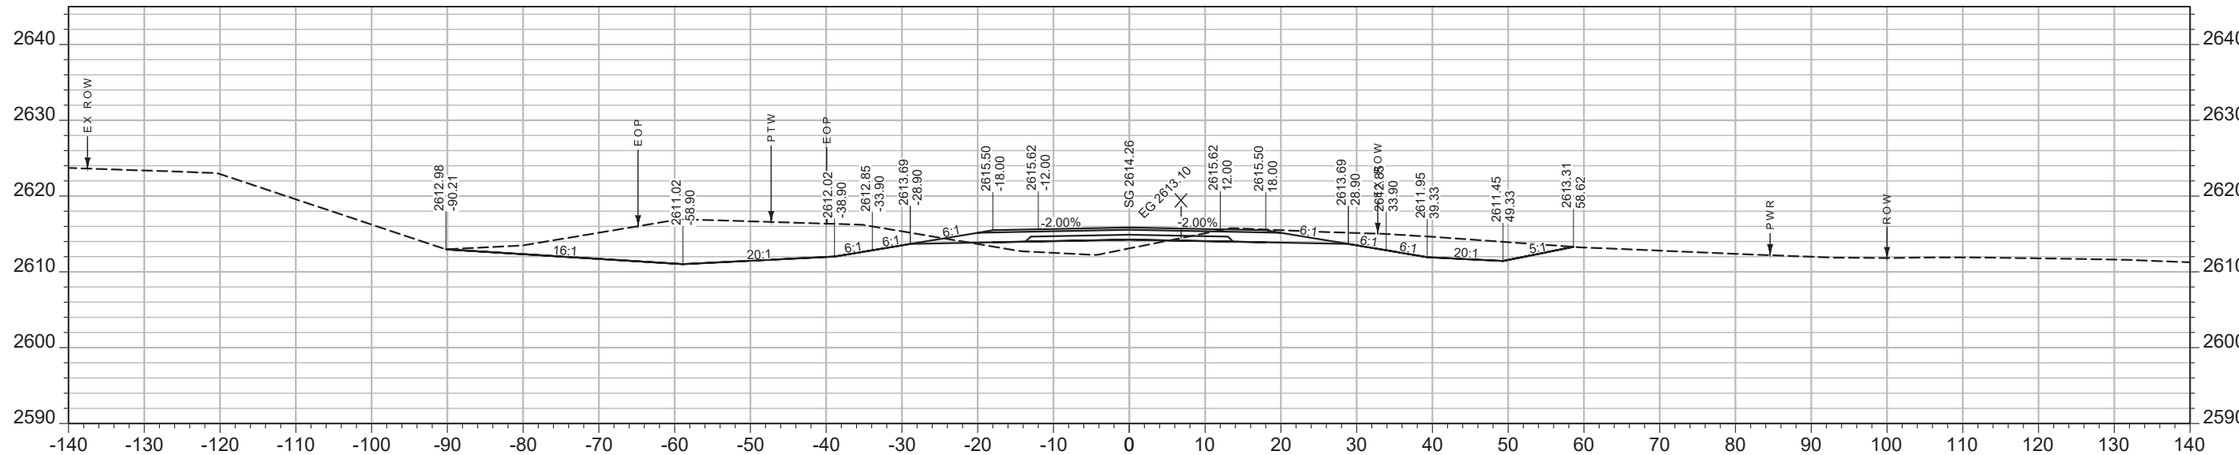

CV: 558 CY STA 2145+50.00 FV: 54 CY

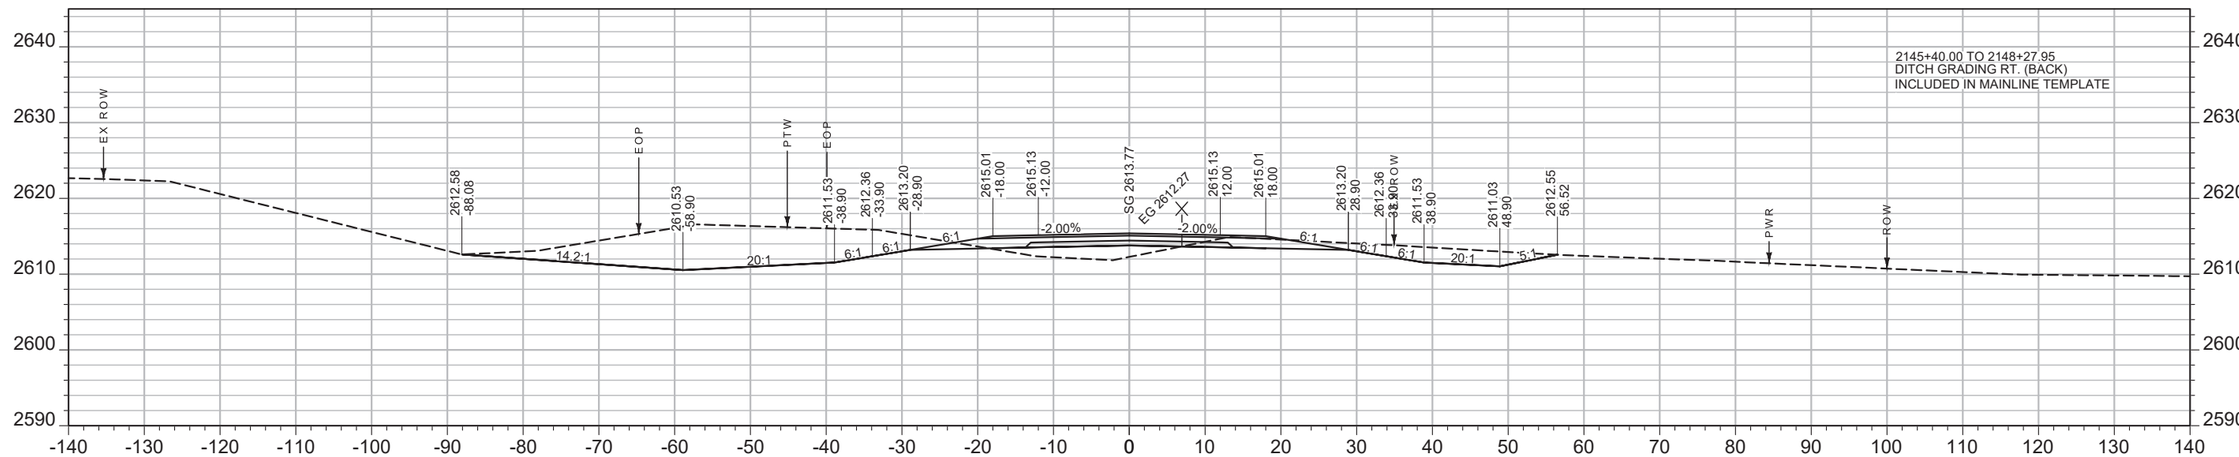

CV: 511 CY STA 2145+00.00 FV: 51 CY

SHEET NO. 012

MAINLINE

PROJECT NAME ***WEST OF BROCKWAY - WEST***

COUNTY ***MCCONE***

PROJECT ID ***NH-HSIP 57-6(22)254***

UPN ***9727000***

DESIGNED BY C. PERIMAN 09/2023

REVIEWED BY

CHECKED BY


9727000RDLAY001.DWG

MONTANA *Department of Transportation*


CROSS SECTIONS

5/15/2025 1:56 PM

AWARD COPY

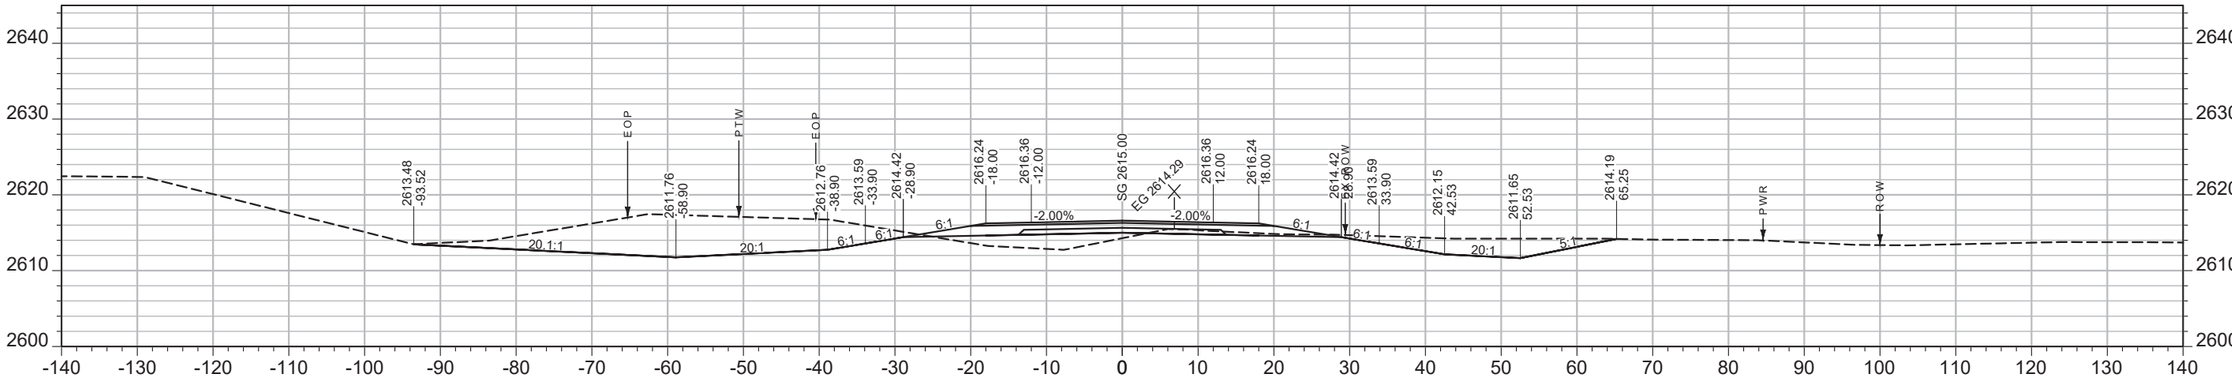

CV: 528 CY STA 2146+50.00 FV: 62 CY

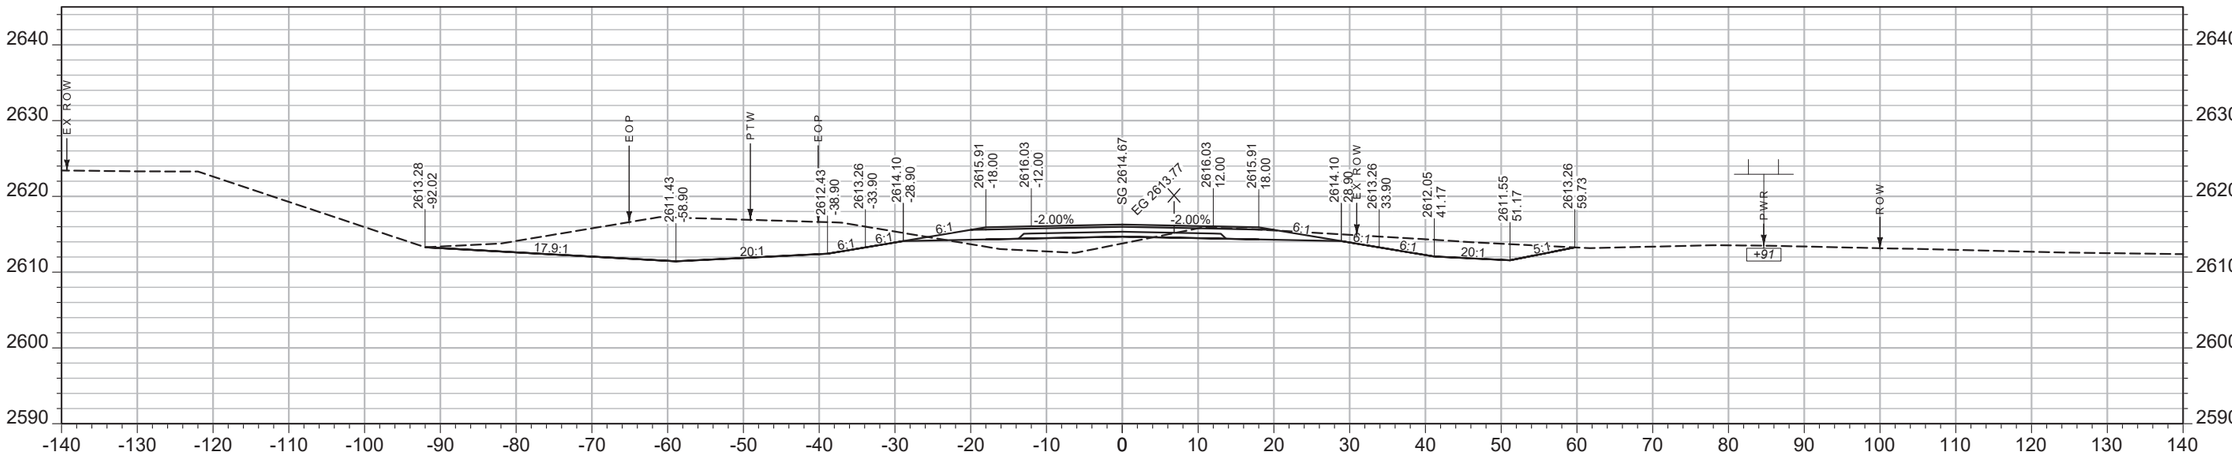

CV: 571 CY STA 2146+00.00 FV: 57 CY

SHEET NO.
013

MAINLINE

PROJECT NAME WEST OF BROCKWAY - WEST
COUNTY MCCONE
PROJECT ID NH-HSIP 57-6(22)254
UPN 9727000


DESIGNED BY C. PERIMAN 09/2023
REVIEWED BY
CHECKED BY
9727000RDLAY001.DWG

MONTANA Department of Transportation


CROSS SECTIONS

5/15/2025 1:56 PM


AWARD COPY

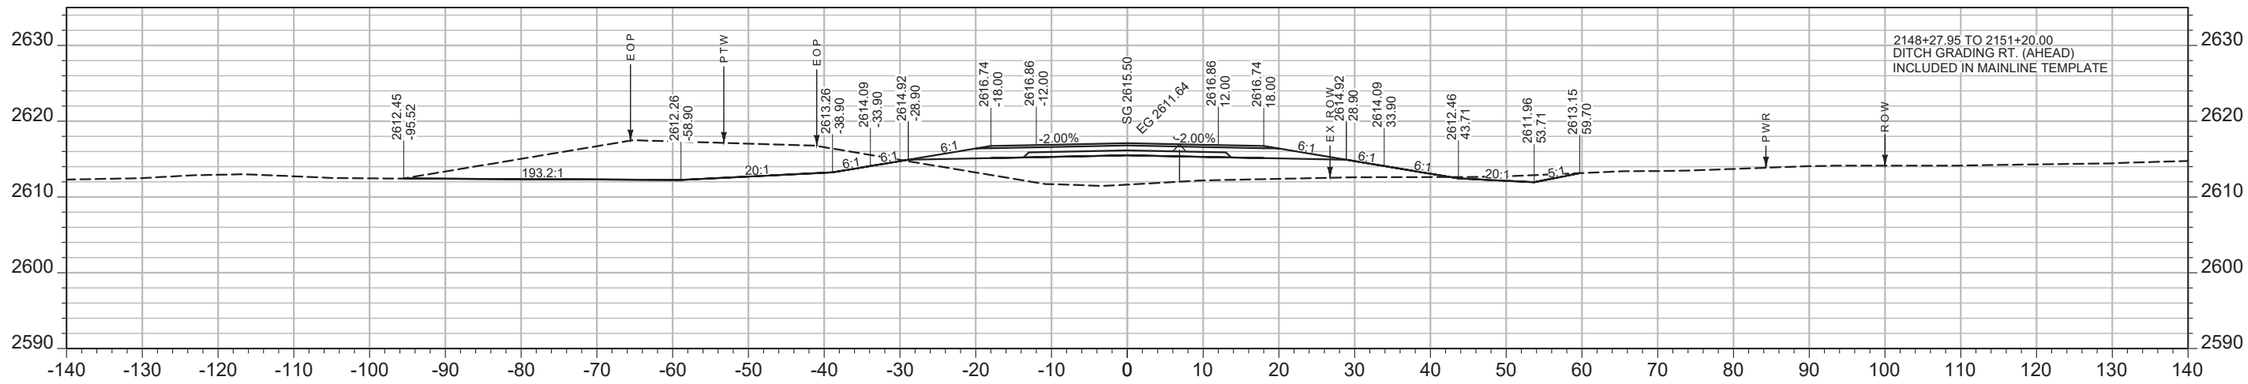

CV: 402 CY STA 2148+00.00 FV: 254 CY

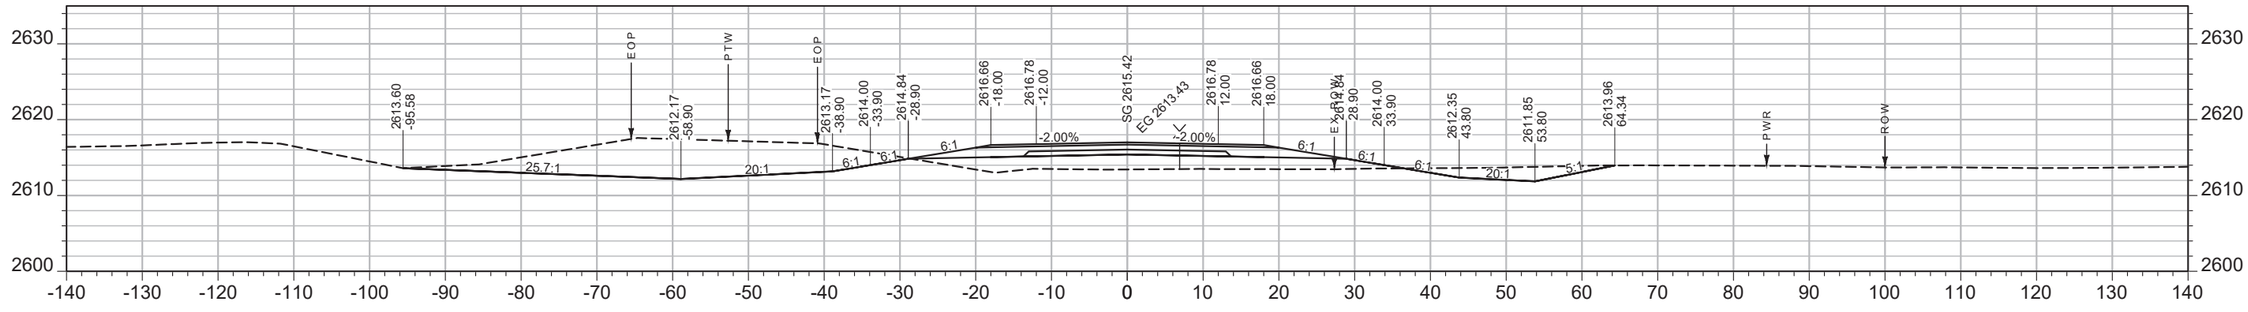

CV: 455 CY STA 2147+50.00 FV: 123 CY

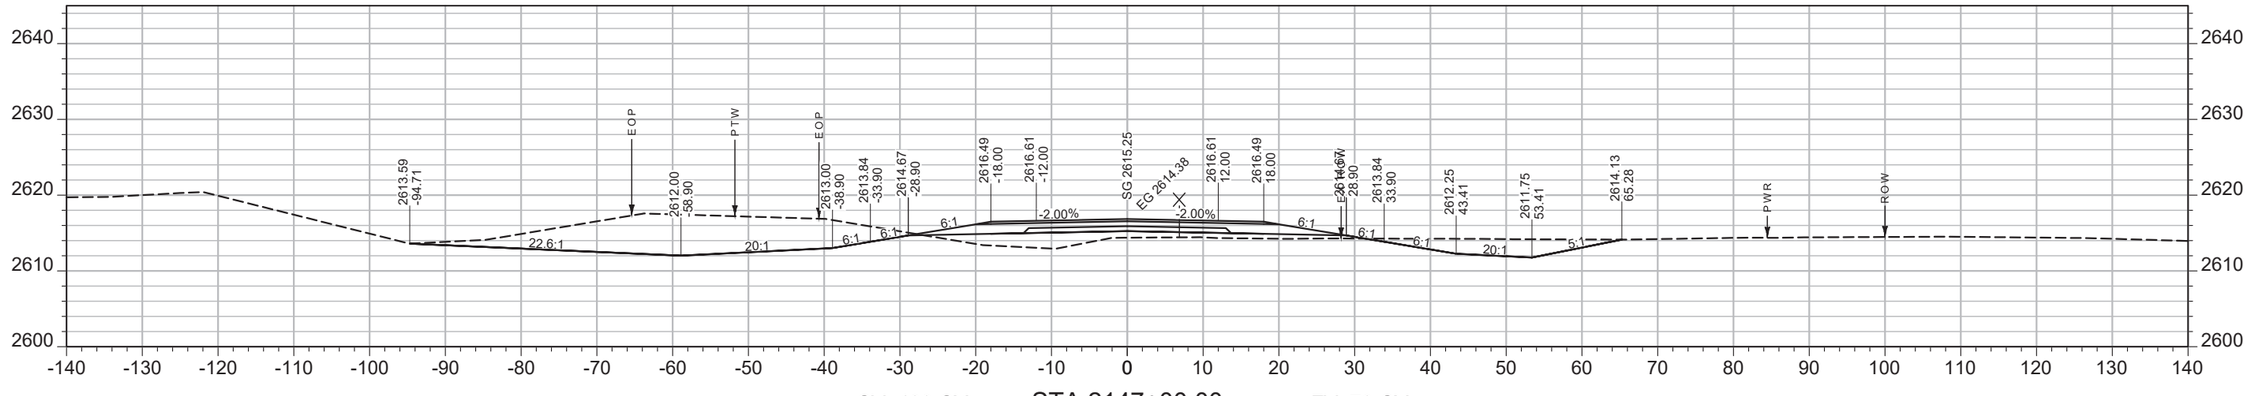

CV: 498 CY STA 2147+00.00 FV: 79 CY

SHEET NO.
014

MAINLINE

PROJECT NAME WEST OF BROCKWAY - WEST
COUNTY MCCONE
PROJECT ID NH-HSIP 57-6(22)254
UPN 9727000

DESIGNED BY		REVIEWED BY		CHECKED BY	
C. PERIMAN	09/2023				


MONTANA Department of Transportation

CROSS SECTIONS


5/15/2025 1:56 PM

9727000RDLAY001.DWG

AWARD COPY

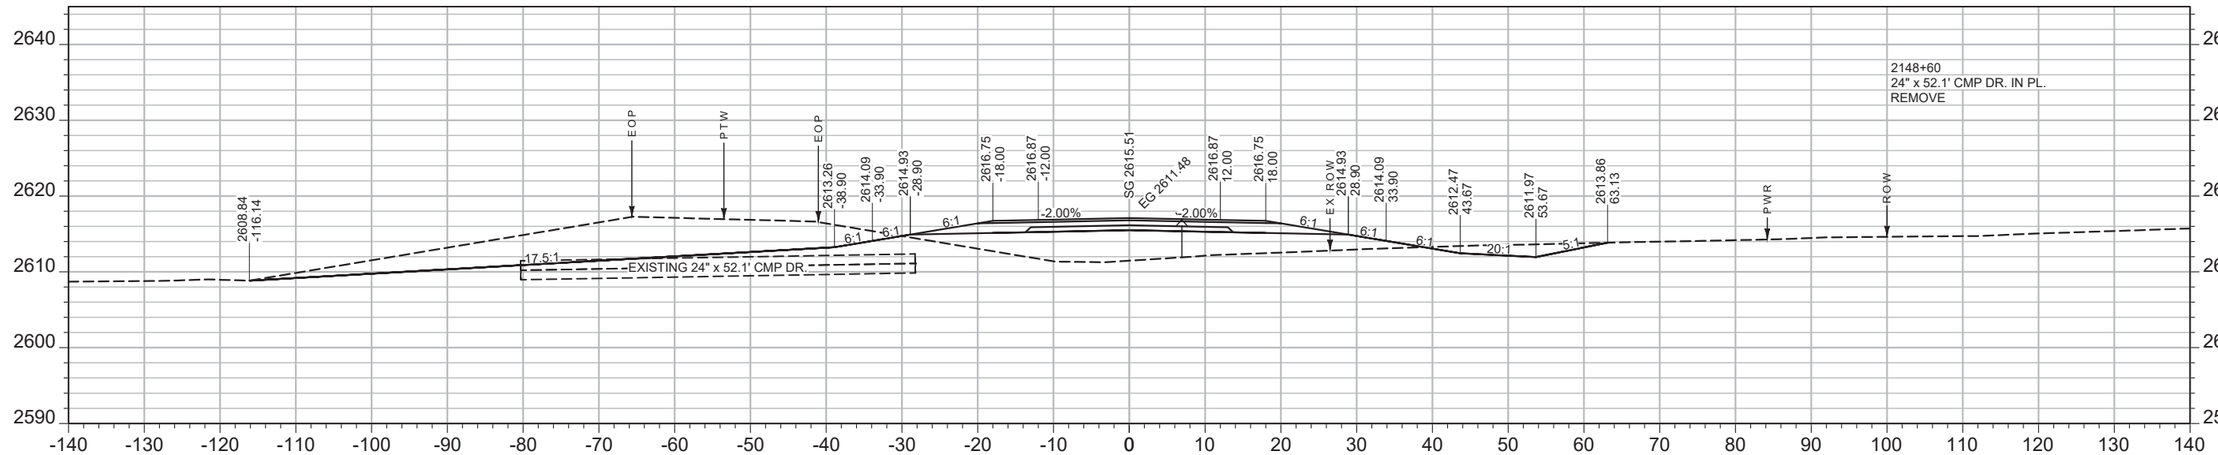

CV: 223 CY STA 2148+50.00 FV: 151 CY

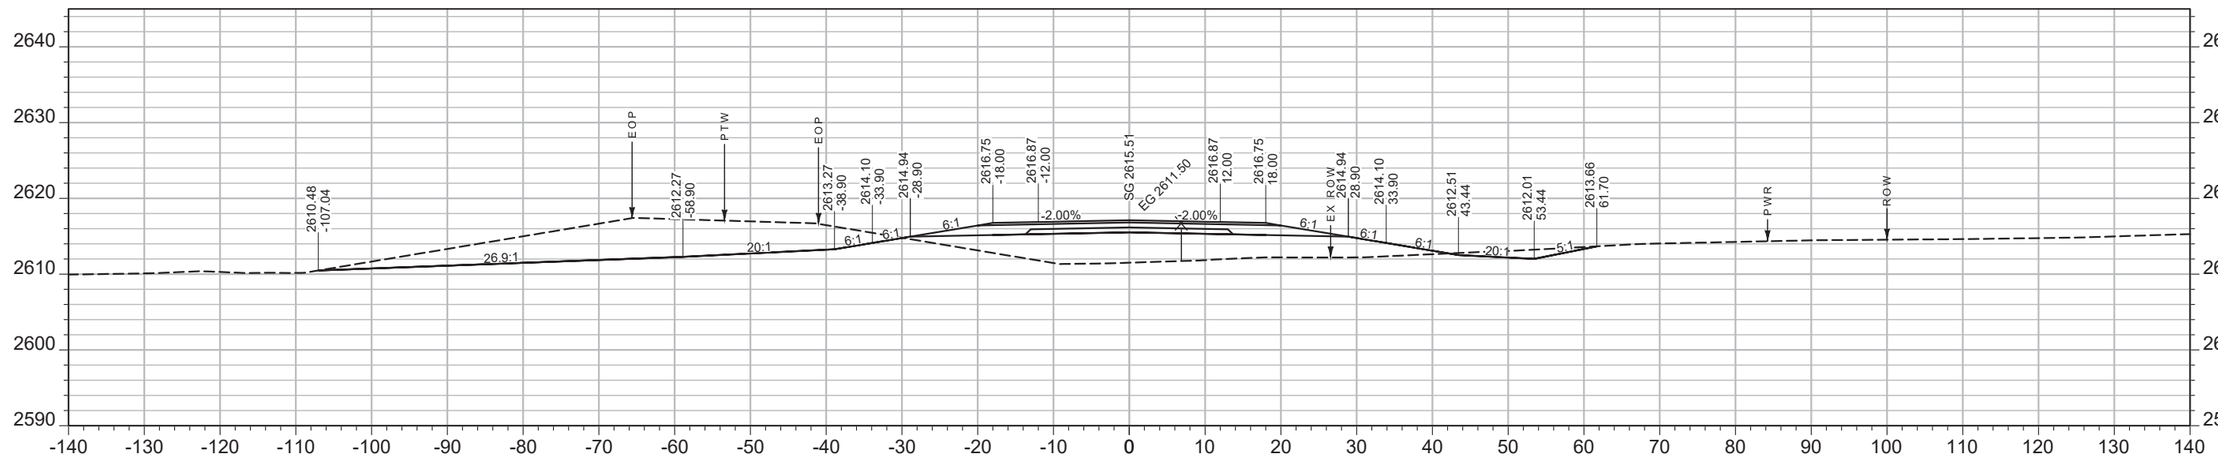

CV: 241 CY STA 2148+27.95 FV: 194 CY

SHEET NO. 015

MAINLINE

PROJECT NAME ***WEST OF BROCKWAY - WEST***
COUNTY ***MCCONE***
PROJECT ID ***NH-HSIP 57-6(22)254***
UPN ***9727000***


DESIGNED BY C. PERIMAN 09/2023
REVIEWED BY
CHECKED BY
9727000RDLAY001.DWG

MONTANA *Department of Transportation*


CROSS SECTIONS

5/15/2025 1:56 PM

AWARD COPY

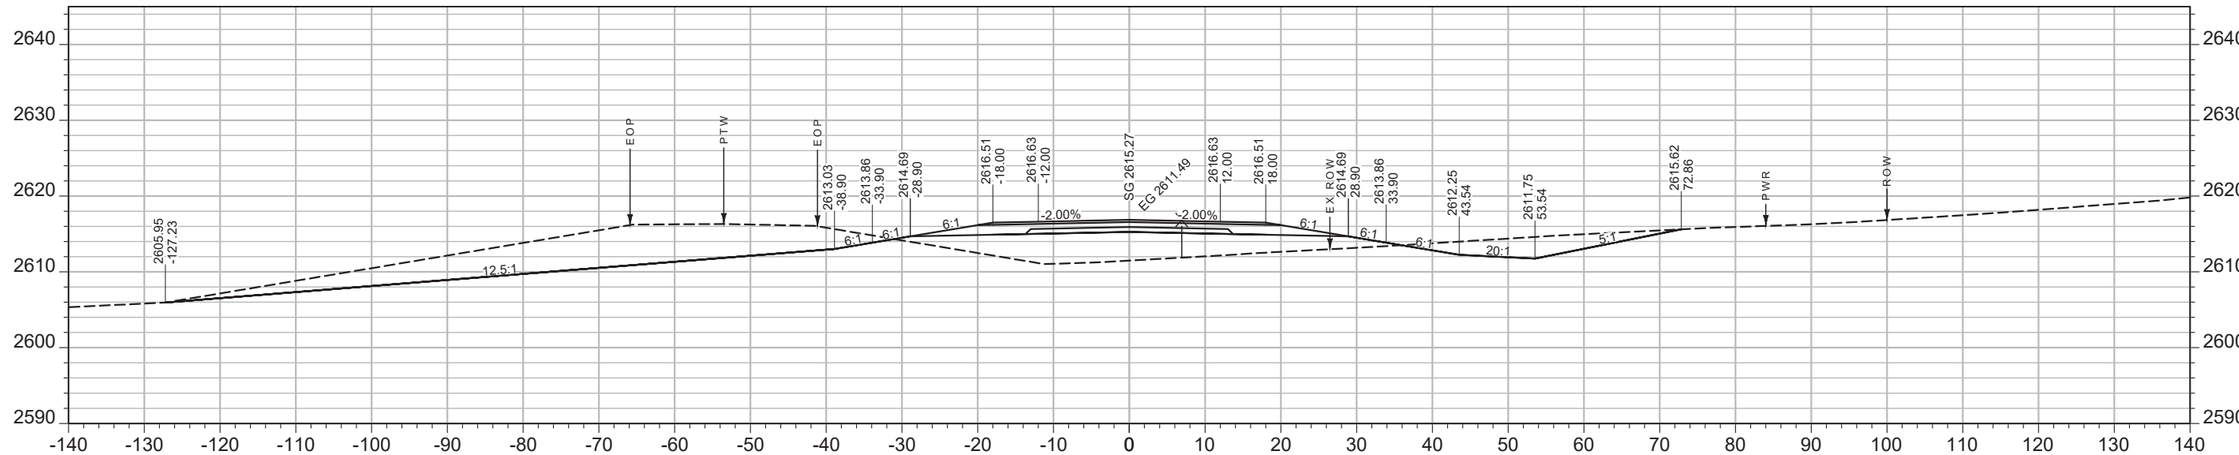

CV: 612 CY STA 2149+50.00 FV: 310 CY

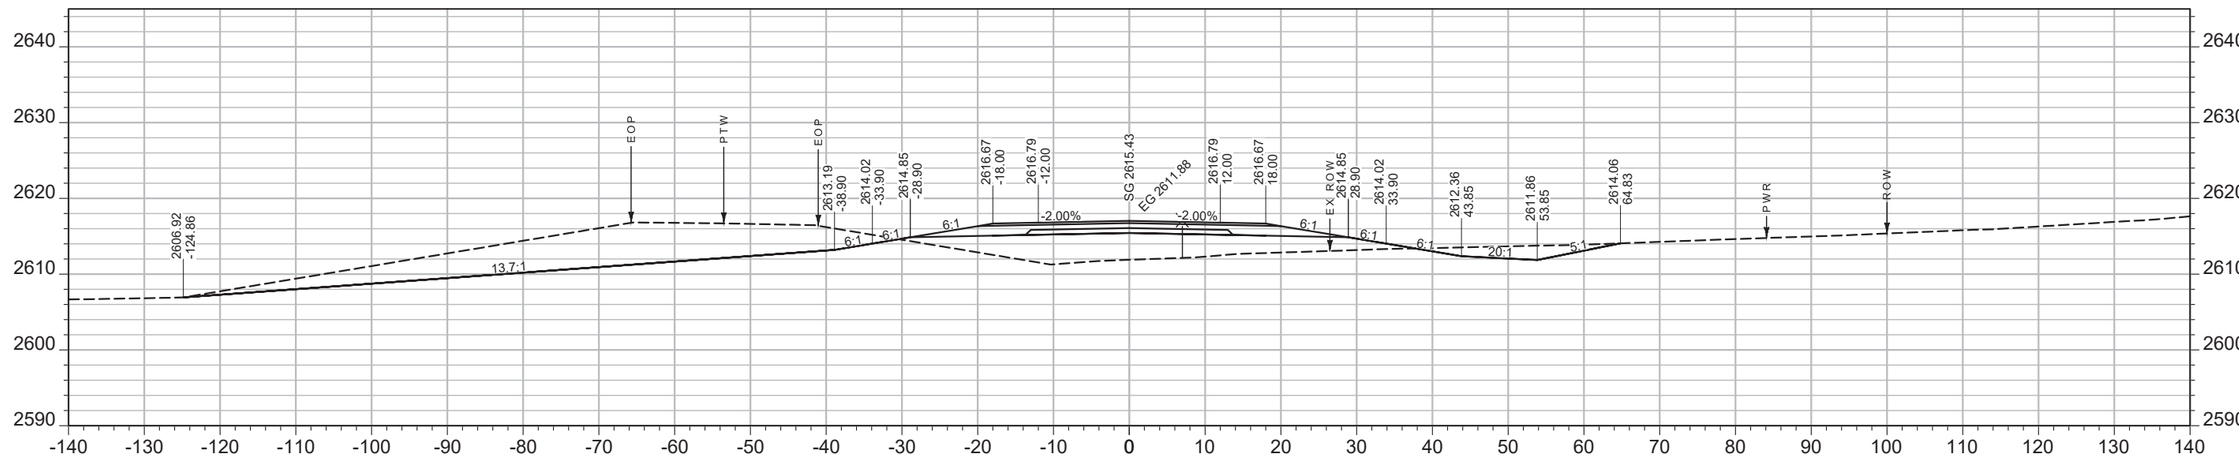

CV: 569 CY STA 2149+00.00 FV: 302 CY

SHEET NO. 016

MAINLINE

PROJECT NAME **WEST OF BROCKWAY - WEST**
COUNTY **MCCONE**
PROJECT ID **NH-HSIP 57-6(22)254**
UPN **9727000**

DESIGNED BY C. PERIMAN 09/2023
REVIEWED BY
CHECKED BY


9727000RDLAY001.DWG


MONTANA *Department of Transportation*

CROSS SECTIONS

5/15/2025 1:56 PM

AWARD COPY

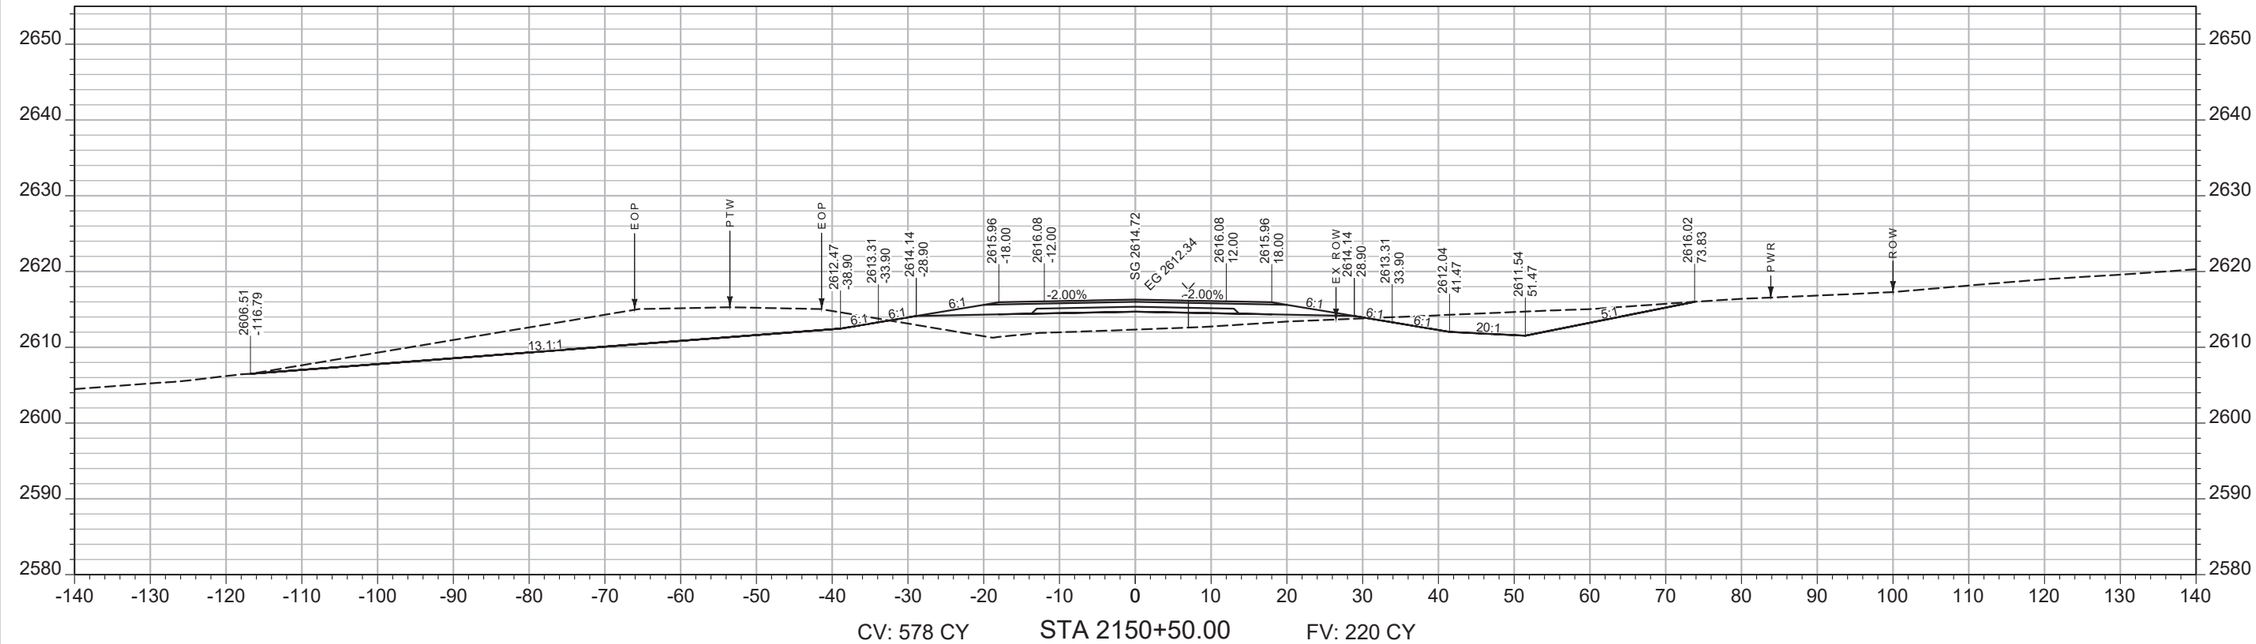

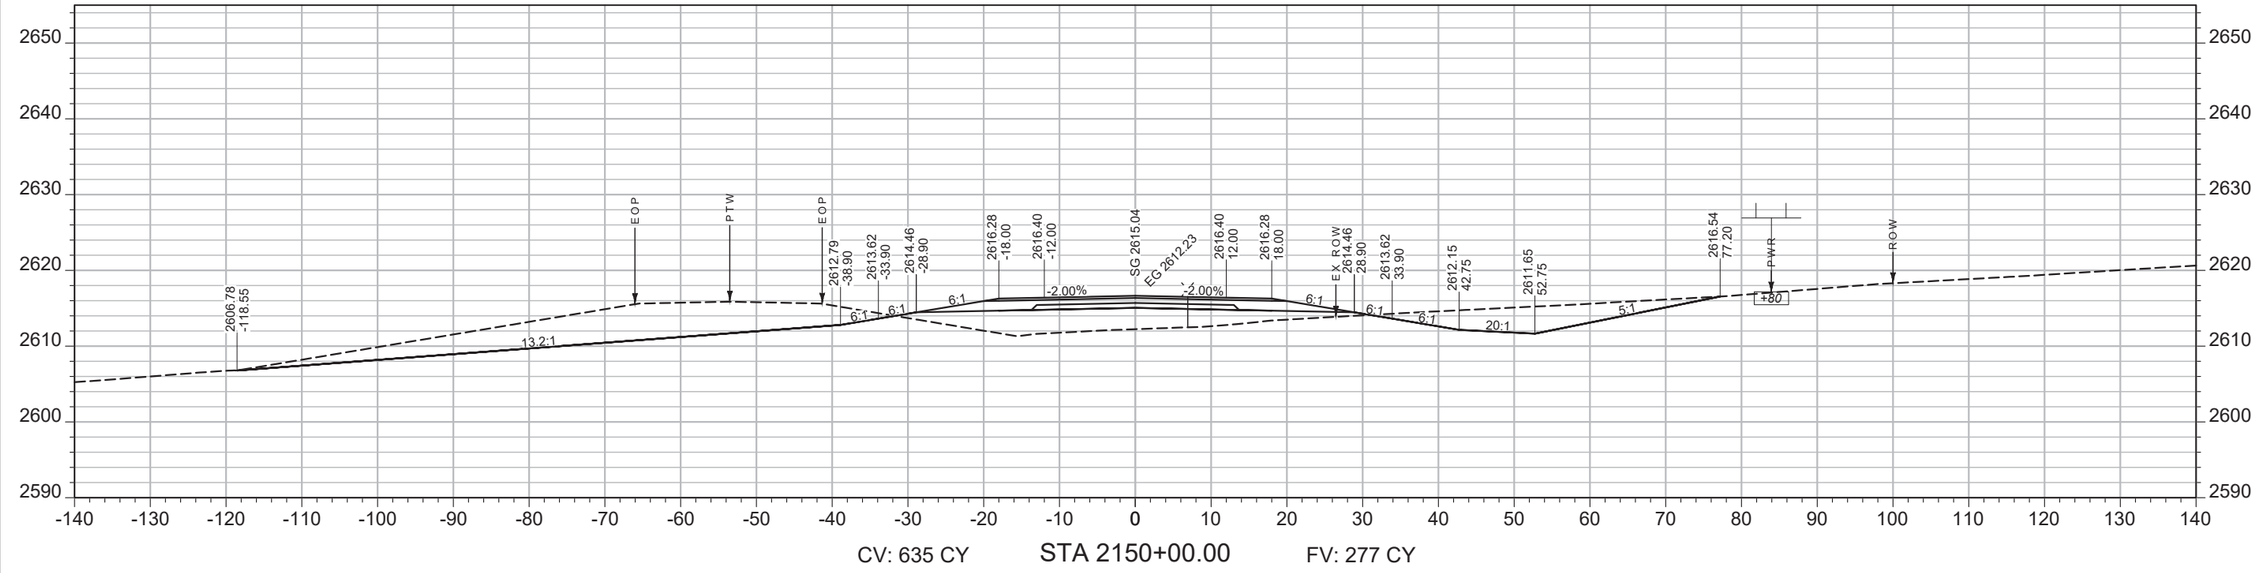

SHEET NO.
017

MAINLINE

PROJECT NAME
WEST OF BROCKWAY - WEST

COUNTY
MCCONE

PROJECT ID
NH-HSIP 57-6(22)254

UPN
9727000

DESIGNED BY
C. PERIMAN
09/2023

REVIEWED BY

CHECKED BY


9727000RDLAY001.DWG

MONTANA
Department of Transportation


CROSS SECTIONS

5/15/2025 1:56 PM

AWARD COPY

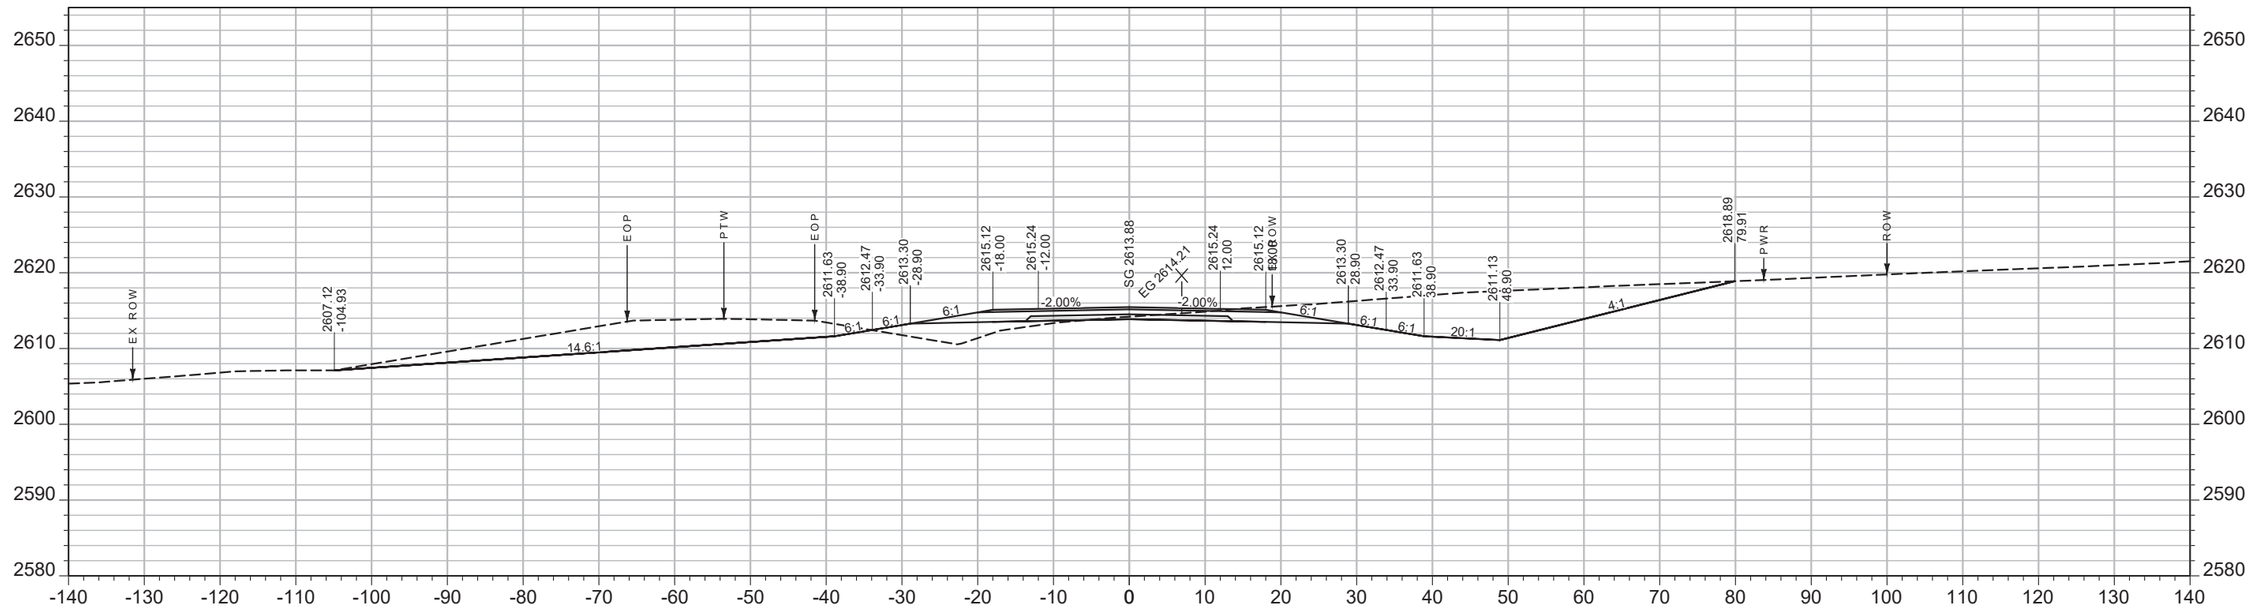

CV: 641 CY STA 2151+50.00 FV: 92 CY

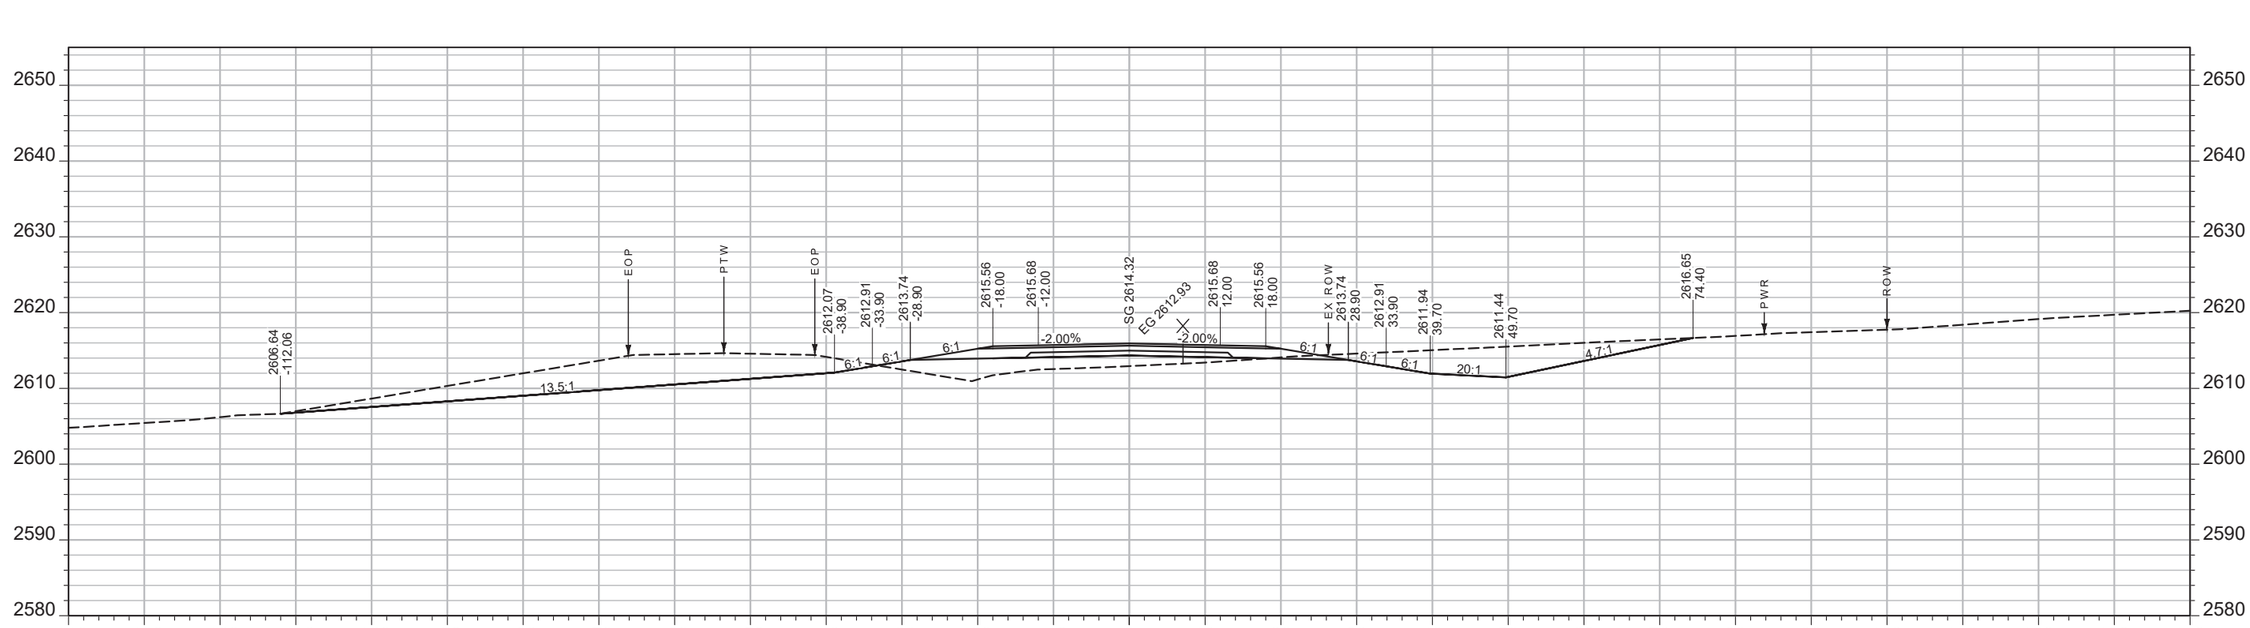

CV: 543 CY STA 2151+00.00 FV: 180 CY

SHEET NO. 018

MAINLINE

PROJECT NAME **WEST OF BROCKWAY - WEST**

COUNTY **MCCONE**

PROJECT ID **NH-HSIP 57-6(22)254**

UPN **9727000**

DESIGNED BY C. PERIMAN 09/2023

REVIEWED BY

CHECKED BY


9727000RDLAY001.DWG

MONTANA Department of Transportation


CROSS SECTIONS

5/15/2025 1:56 PM

AWARD COPY

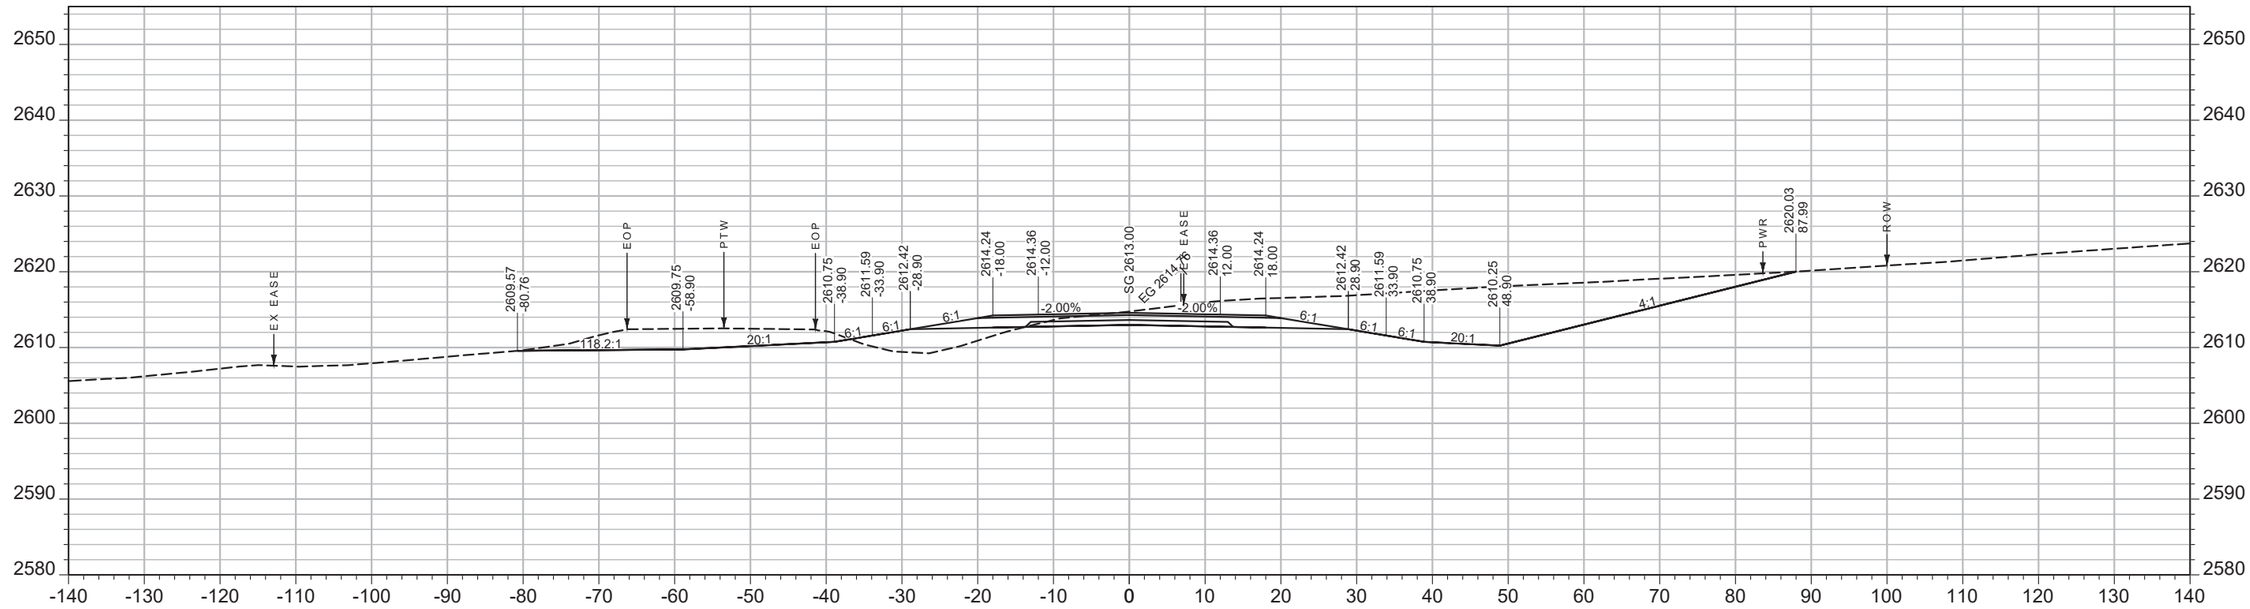

CV: 842 CY STA 2152+50.00 FV: 72 CY

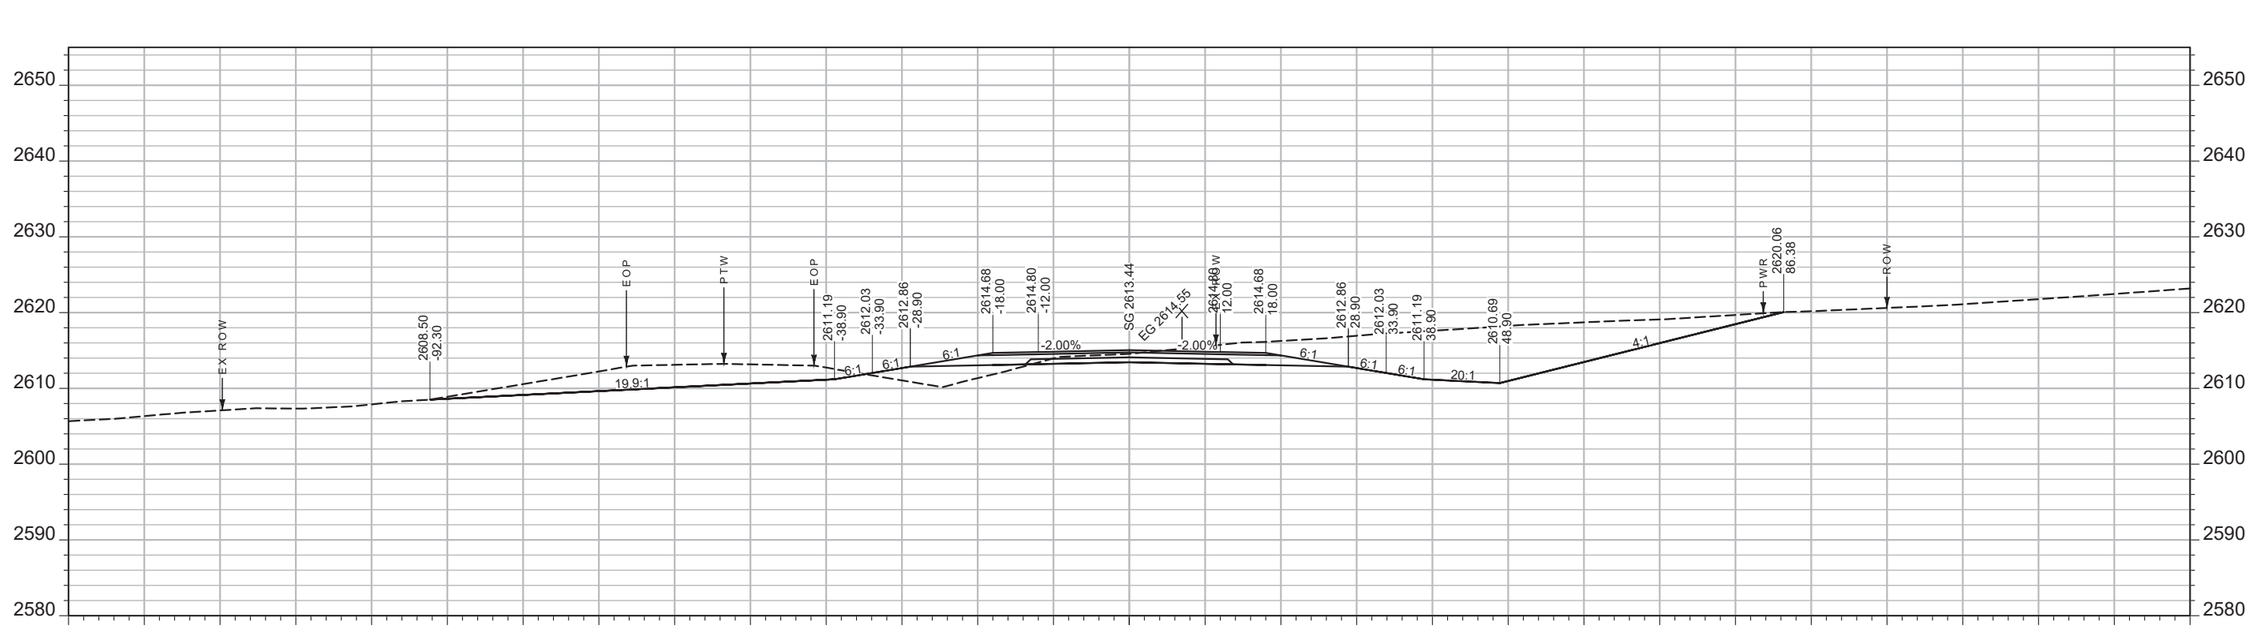

CV: 821 CY STA 2152+00.00 FV: 61 CY

SHEET NO.
019

MAINLINE


PROJECT NAME WEST OF BROCKWAY - WEST
COUNTY MCCONE
PROJECT ID NH-HSIP 57-6(22)254
UPN 9727000

DESIGNED BY C. PERIMAN 09/2023
REVIEWED BY
CHECKED BY


MONTANA
Department of Transportation

CROSS SECTIONS

5/15/2025 1:56 PM
9727000RDLAY001.DWG

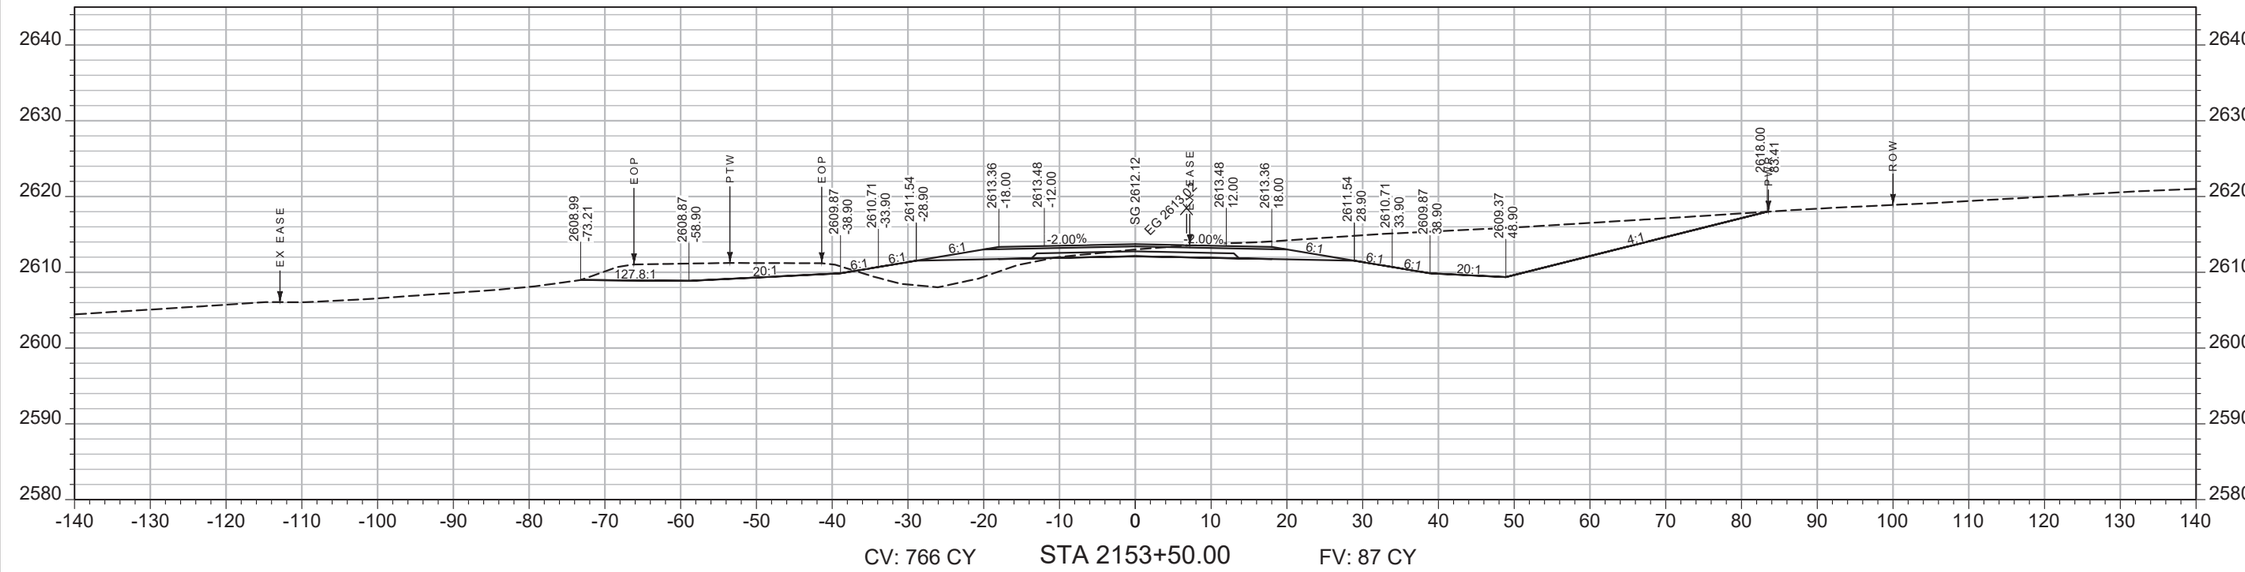

CV: 766 CY STA 2153+50.00 FV: 87 CY

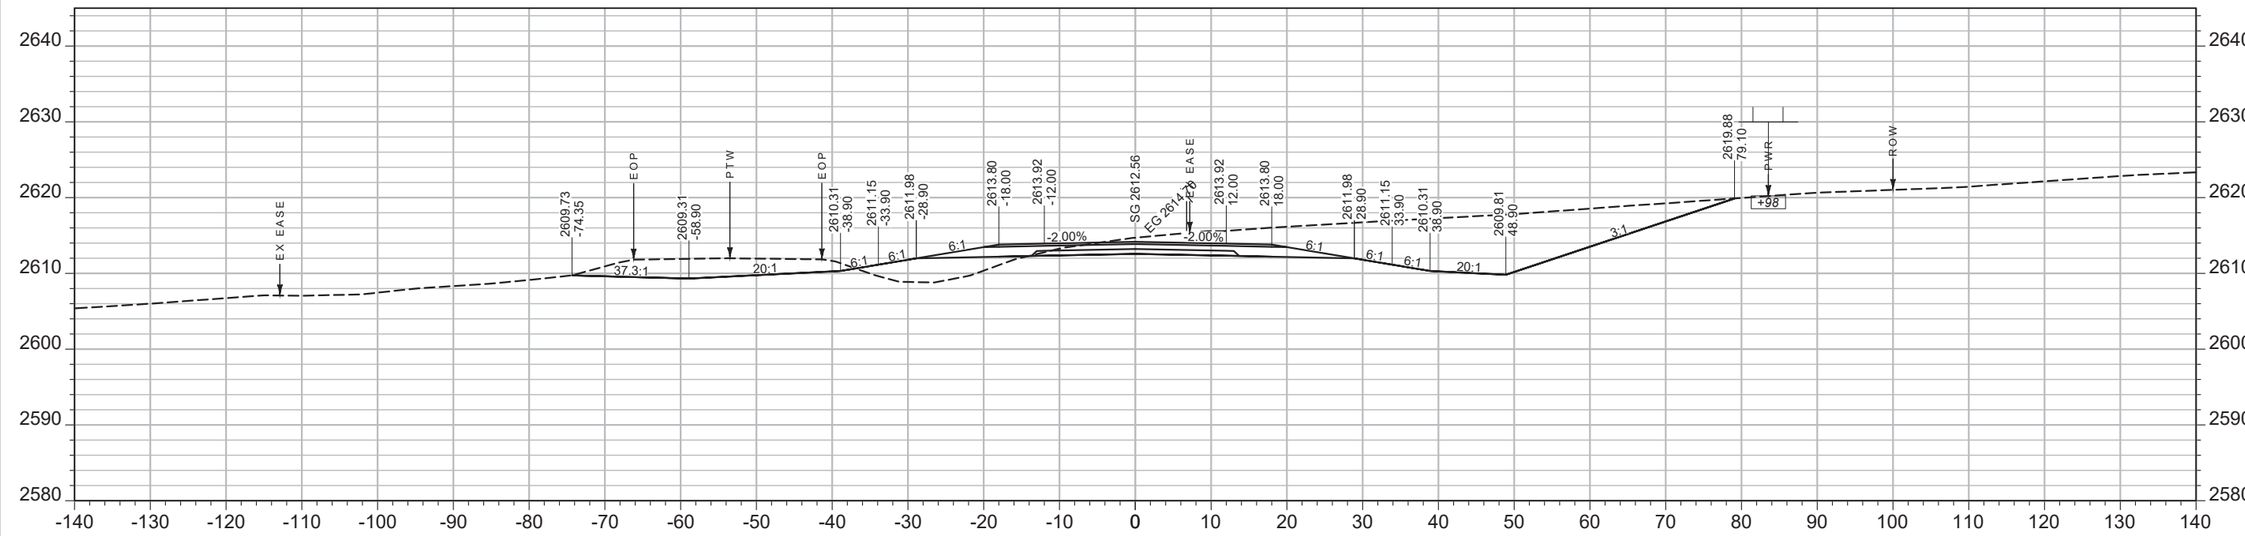

CV: 860 CY STA 2153+00.00 FV: 82 CY

SHEET NO.
020

MAINLINE

PROJECT NAME WEST OF BROCKWAY - WEST
COUNTY MCCONE
PROJECT ID NH-HSIP 57-6(22)254
UPN 9727000

DESIGNED BY C. PERIMAN 09/2023
REVIEWED BY
CHECKED BY


MONTANA Department of Transportation

CROSS SECTIONS


5/15/2025 1:56 PM

9727000RDLAY001.DWG

AWARD COPY

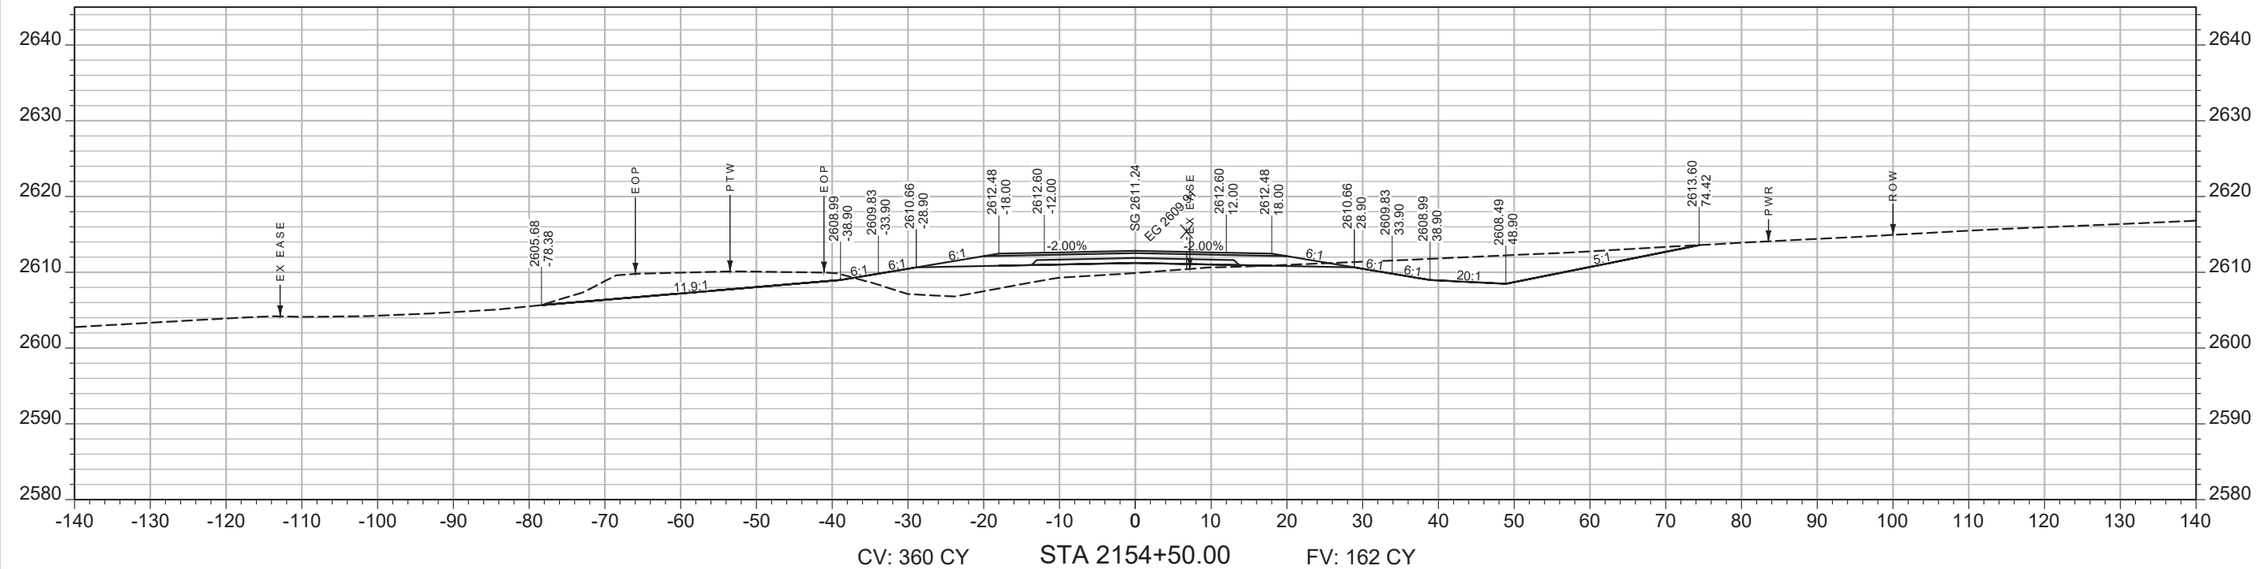

CV: 360 CY STA 2154+50.00 FV: 162 CY

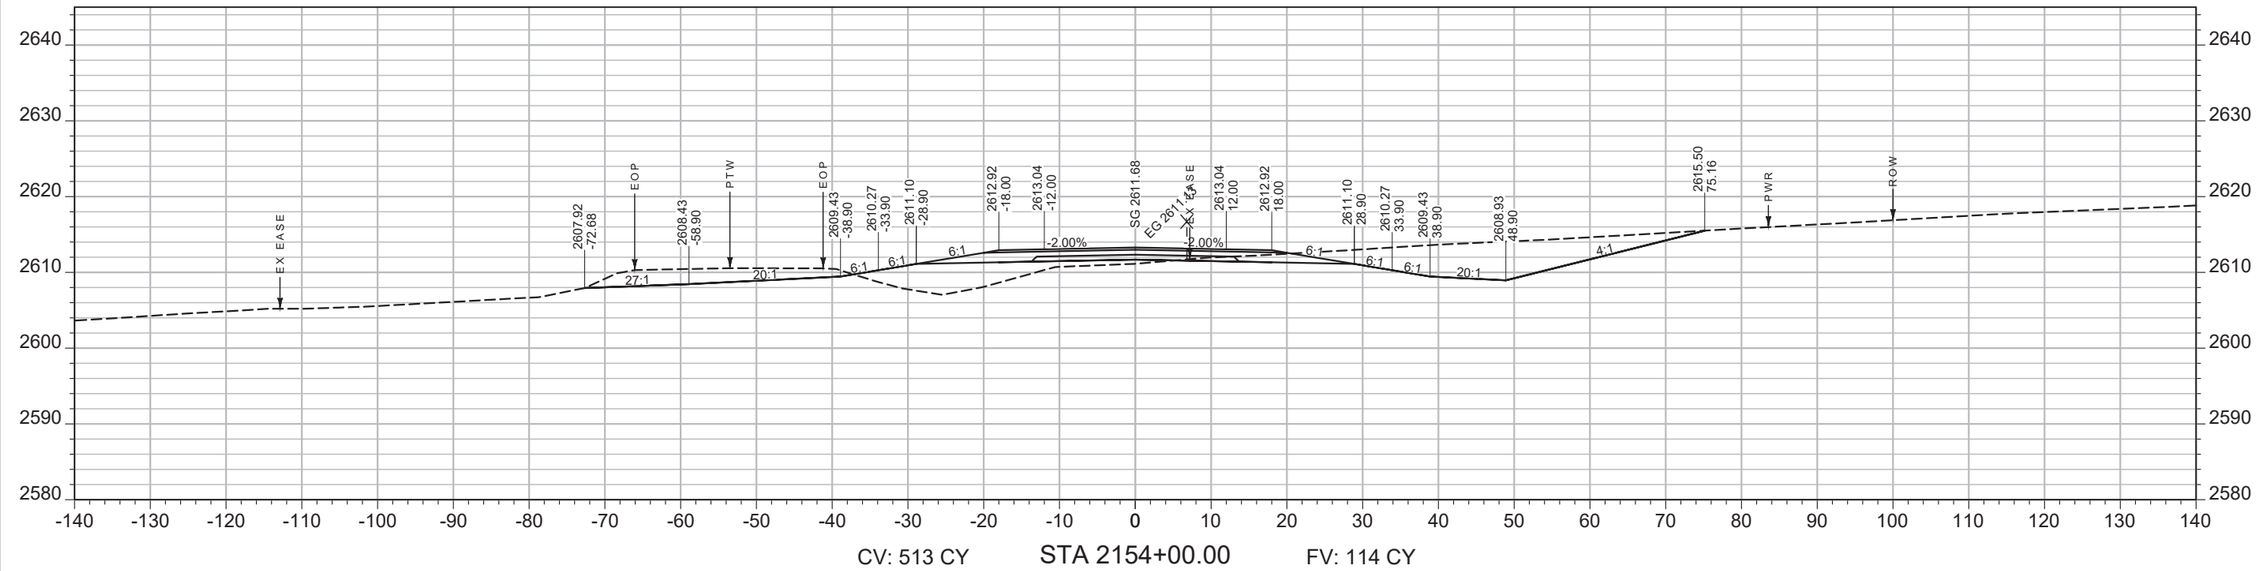

CV: 513 CY STA 2154+00.00 FV: 114 CY

SHEET NO.
021

MAINLINE

PROJECT NAME WEST OF BROCKWAY - WEST
COUNTY MCCONE
PROJECT ID NH-HSIP 57-6(22)254
UPN 9727000

DESIGNED BY C. PERIMAN 09/2023
REVIEWED BY
CHECKED BY


MONTANA Department of Transportation

CROSS SECTIONS


5/15/2025 1:56 PM

9727000RDLAY001.DWG

AWARD COPY

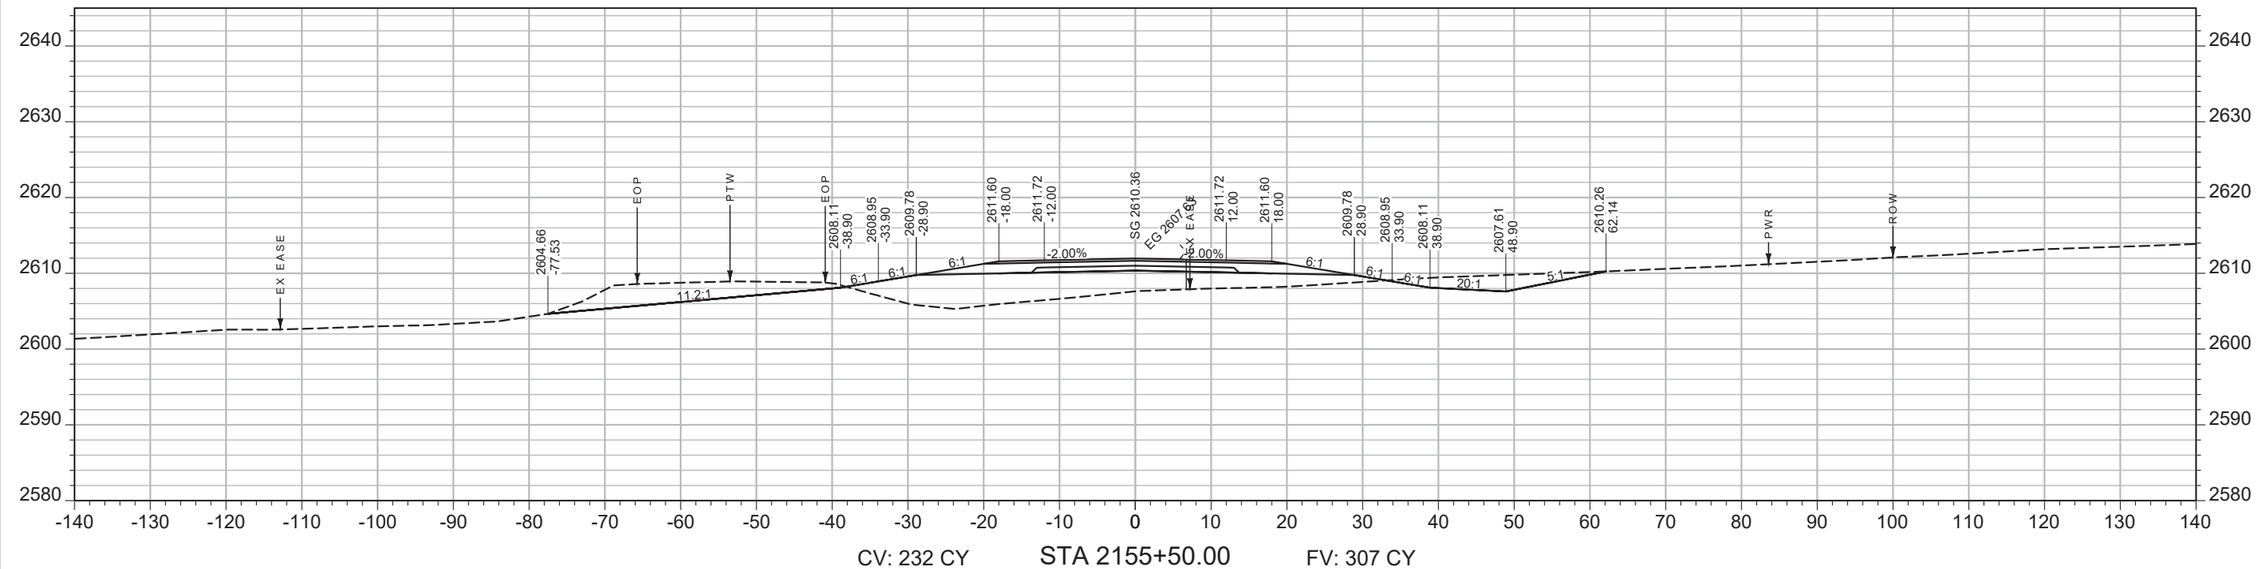

CV: 232 CY STA 2155+50.00 FV: 307 CY

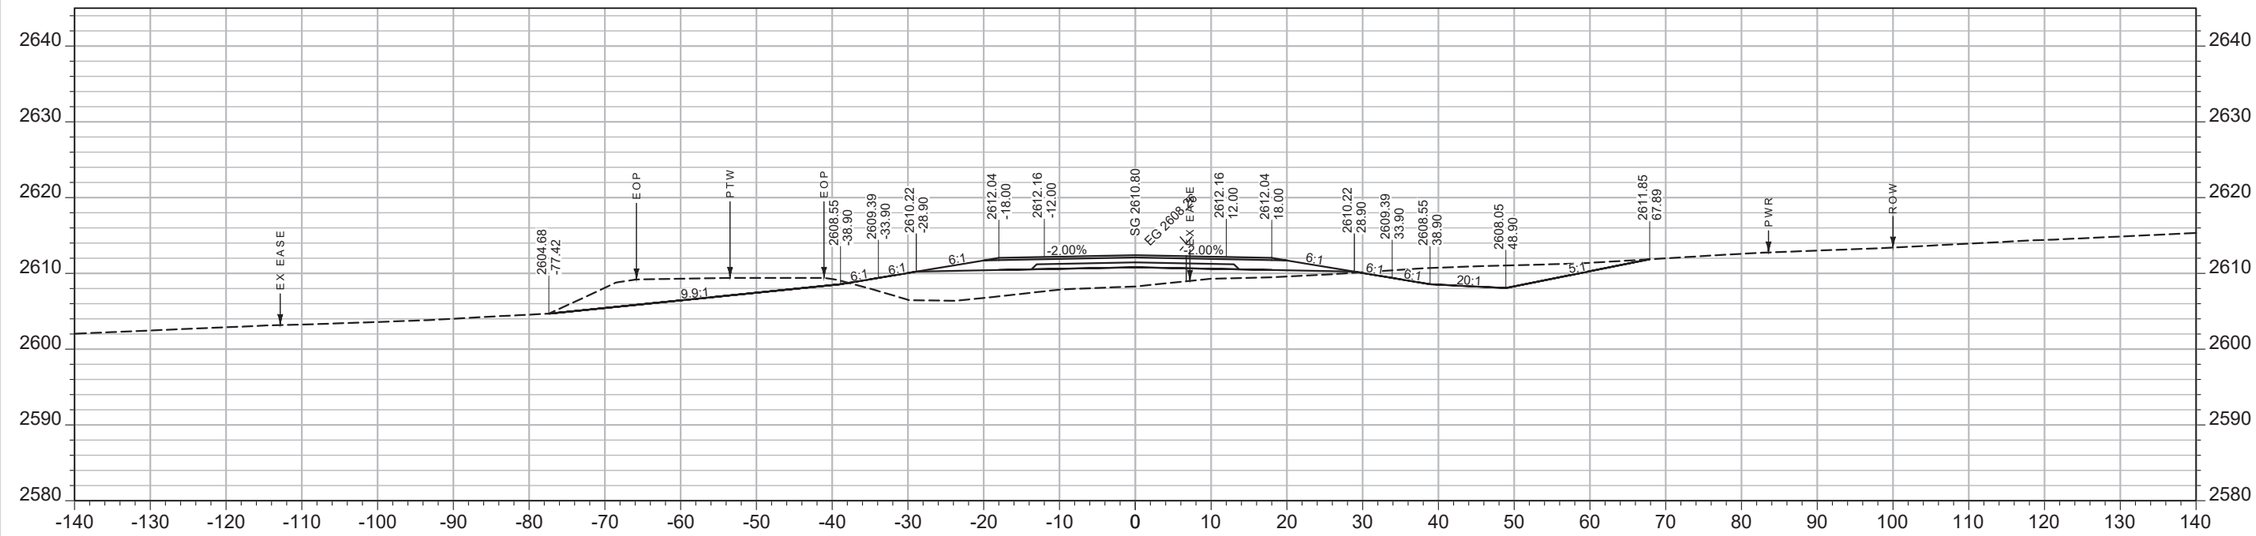

CV: 295 CY STA 2155+00.00 FV: 222 CY

SHEET NO.
022

MAINLINE

PROJECT NAME WEST OF BROCKWAY - WEST
COUNTY MCCONE
PROJECT ID NH-HSIP 57-6(22)254
UPN 9727000

DESIGNED BY C. PERIMAN 09/2023
REVIEWED BY
CHECKED BY


MONTANA Department of Transportation

CROSS SECTIONS


5/15/2025 1:56 PM

9727000RDLAY001.DWG

AWARD COPY

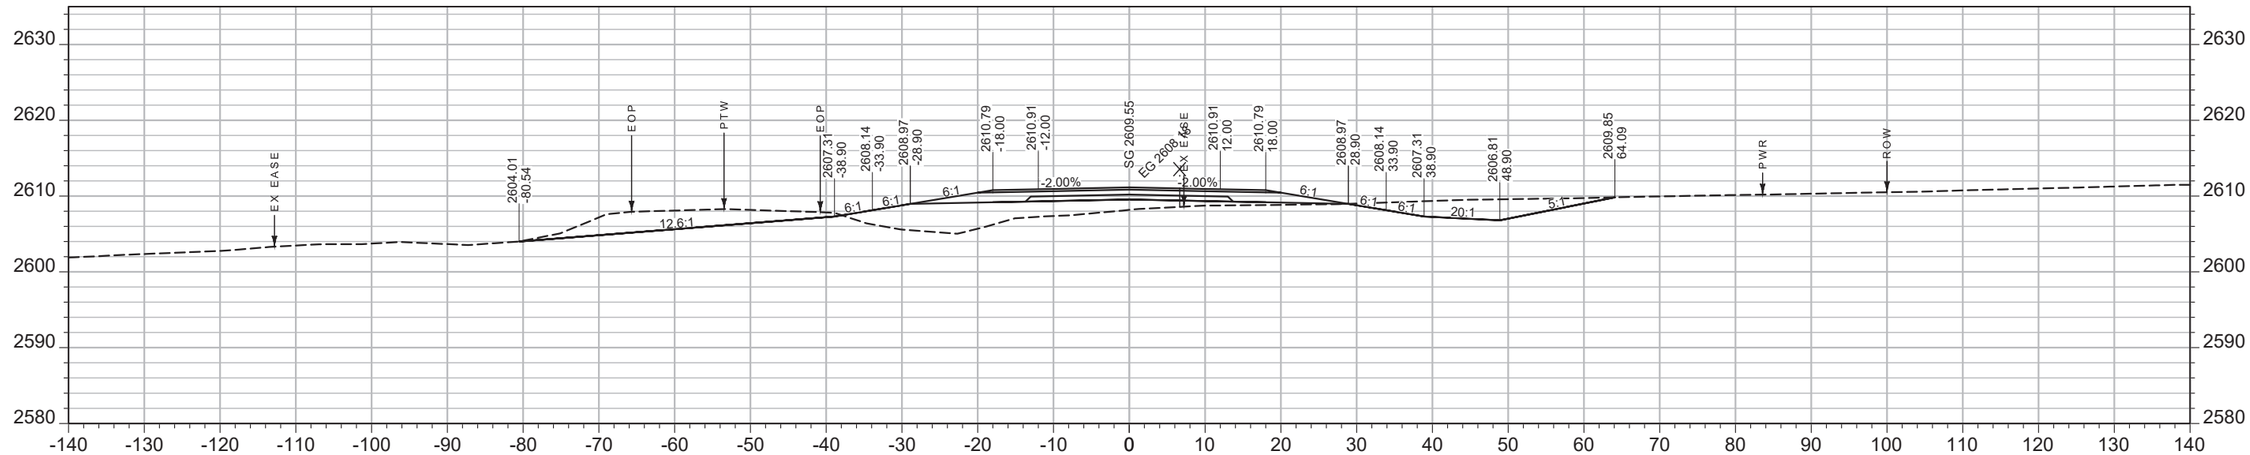

CV: 198 CY STA 2156+50.00 FV: 266 CY

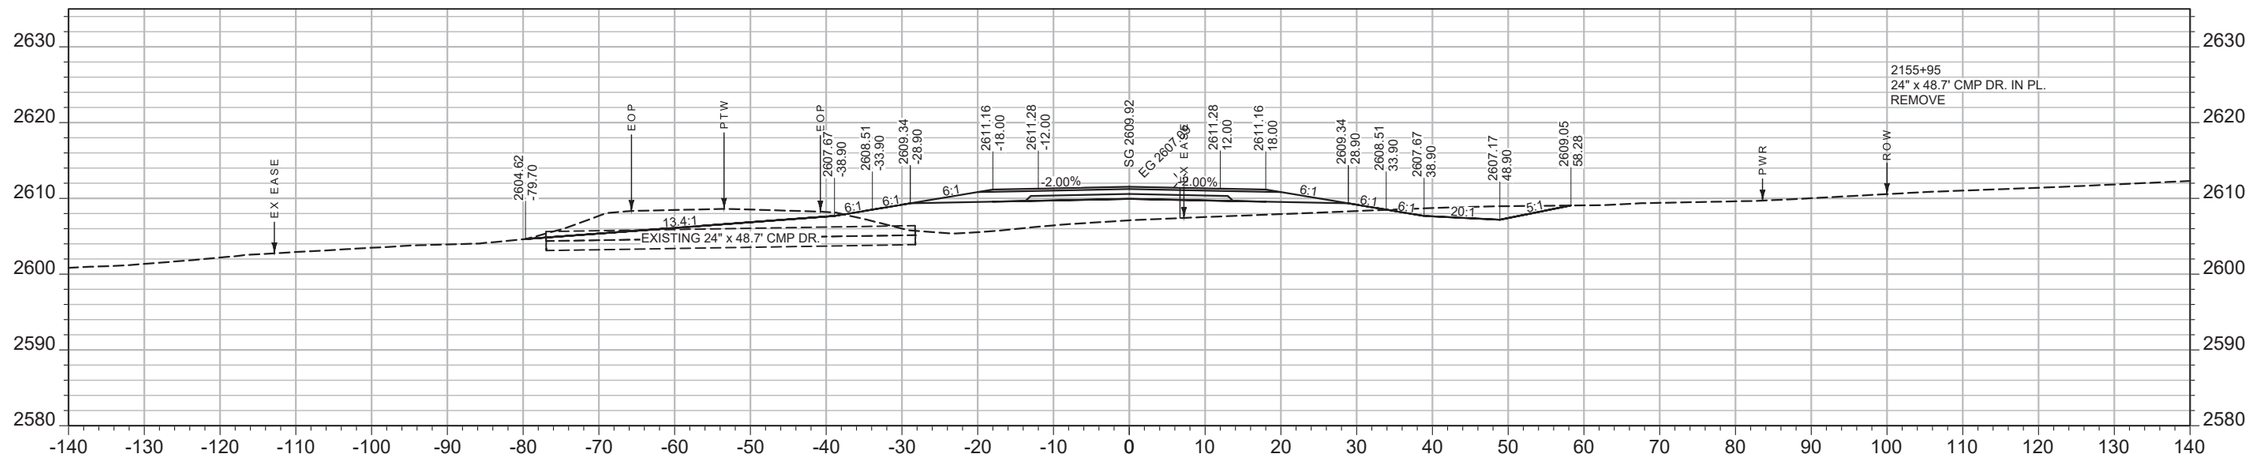

CV: 176 CY STA 2156+00.00 FV: 352 CY

SHEET NO.
023

MAINLINE


PROJECT NAME WEST OF BROCKWAY - WEST
COUNTY MCCONE
PROJECT ID NH-HSIP 57-6(22)254
UPN 9727000

DESIGNED BY C. PERIMAN
09/2023
REVIEWED BY
CHECKED BY
9727000RDLAY001.DWG


MONTANA
Department of Transportation

CROSS SECTIONS

5/15/2025 1:56 PM

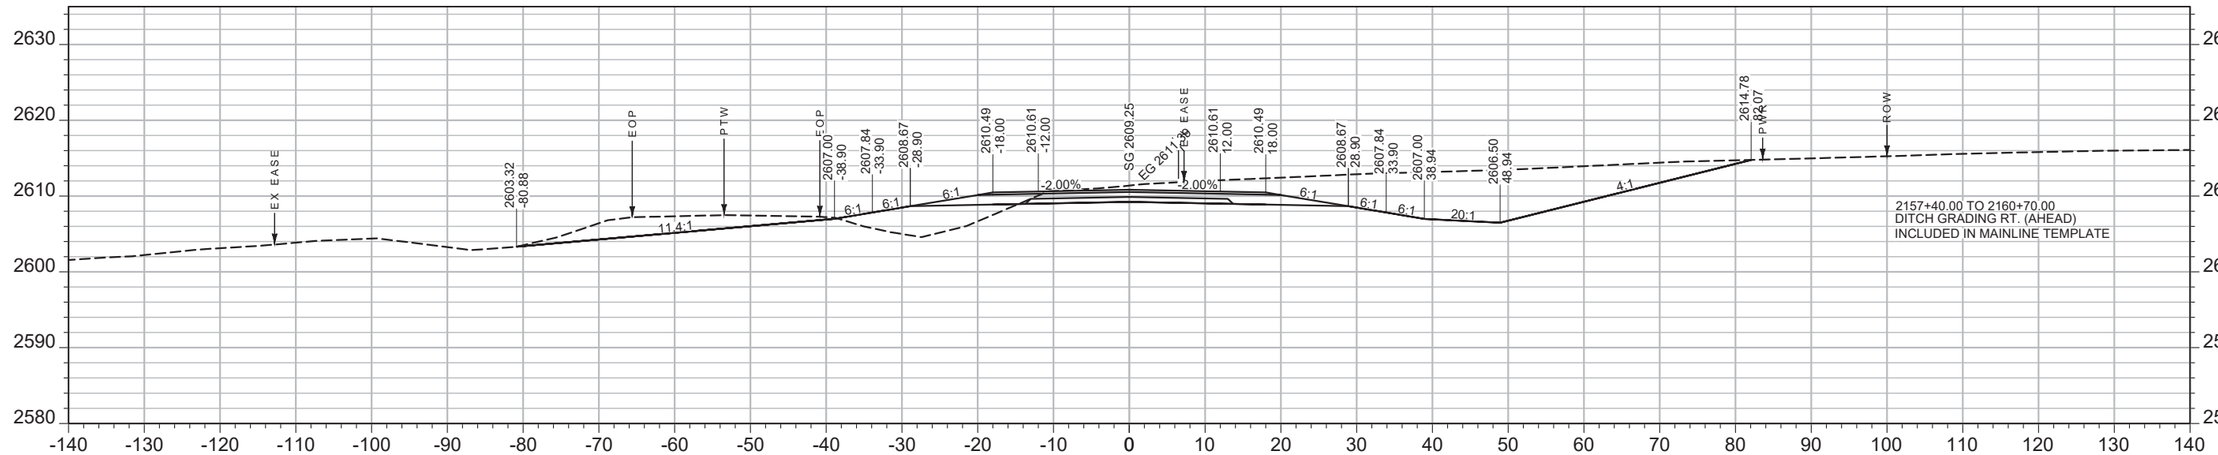

CV: 683 CY STA 2157+50.00 FV: 93 CY

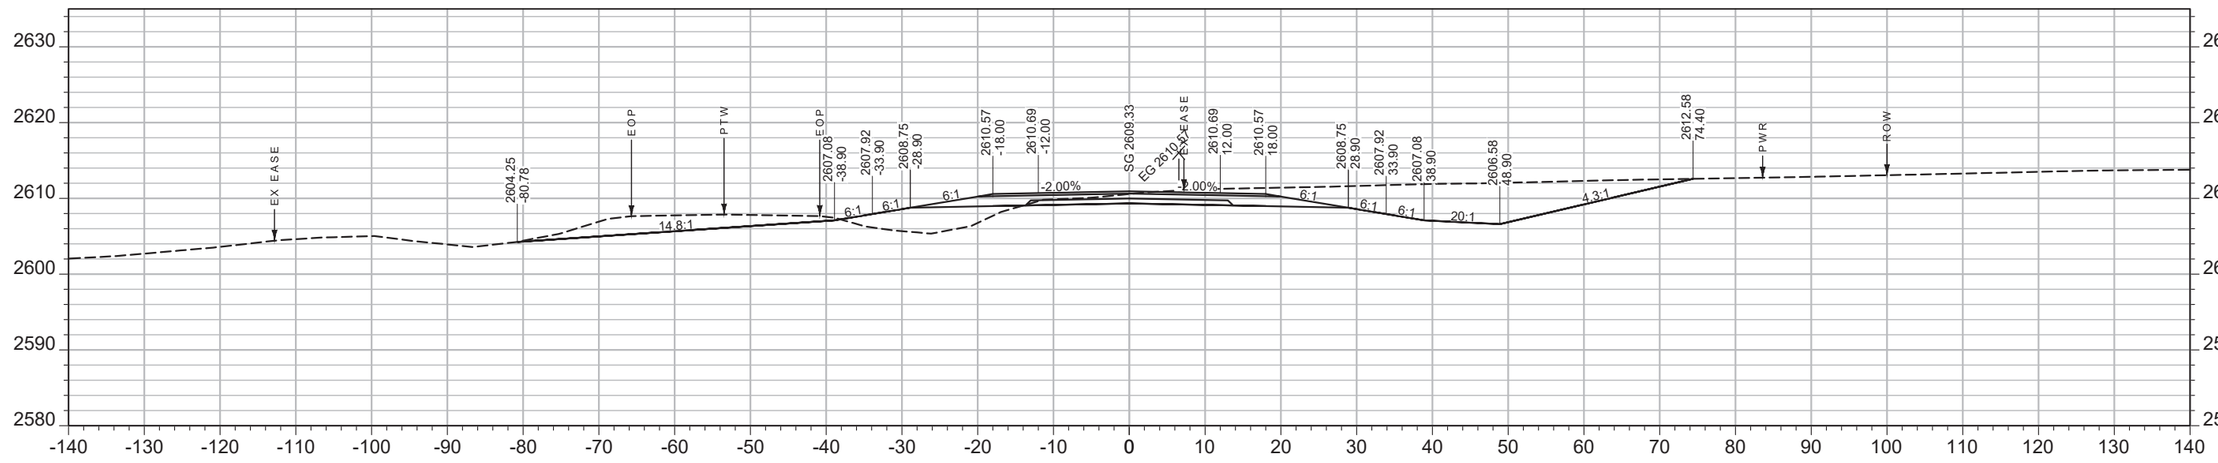

CV: 379 CY STA 2157+00.00 FV: 129 CY

SHEET NO. 024

MAINLINE


PROJECT NAME ***WEST OF BROCKWAY - WEST***
COUNTY ***MCCONE***
PROJECT ID ***NH-HSIP 57-6(22)254***
UPN ***9727000***

DESIGNED BY C. PERIMAN 09/2023
REVIEWED BY
CHECKED BY


MONTANA *Department of Transportation*

CROSS SECTIONS

5/15/2025 1:56 PM 9727000RDLAY001.DWG

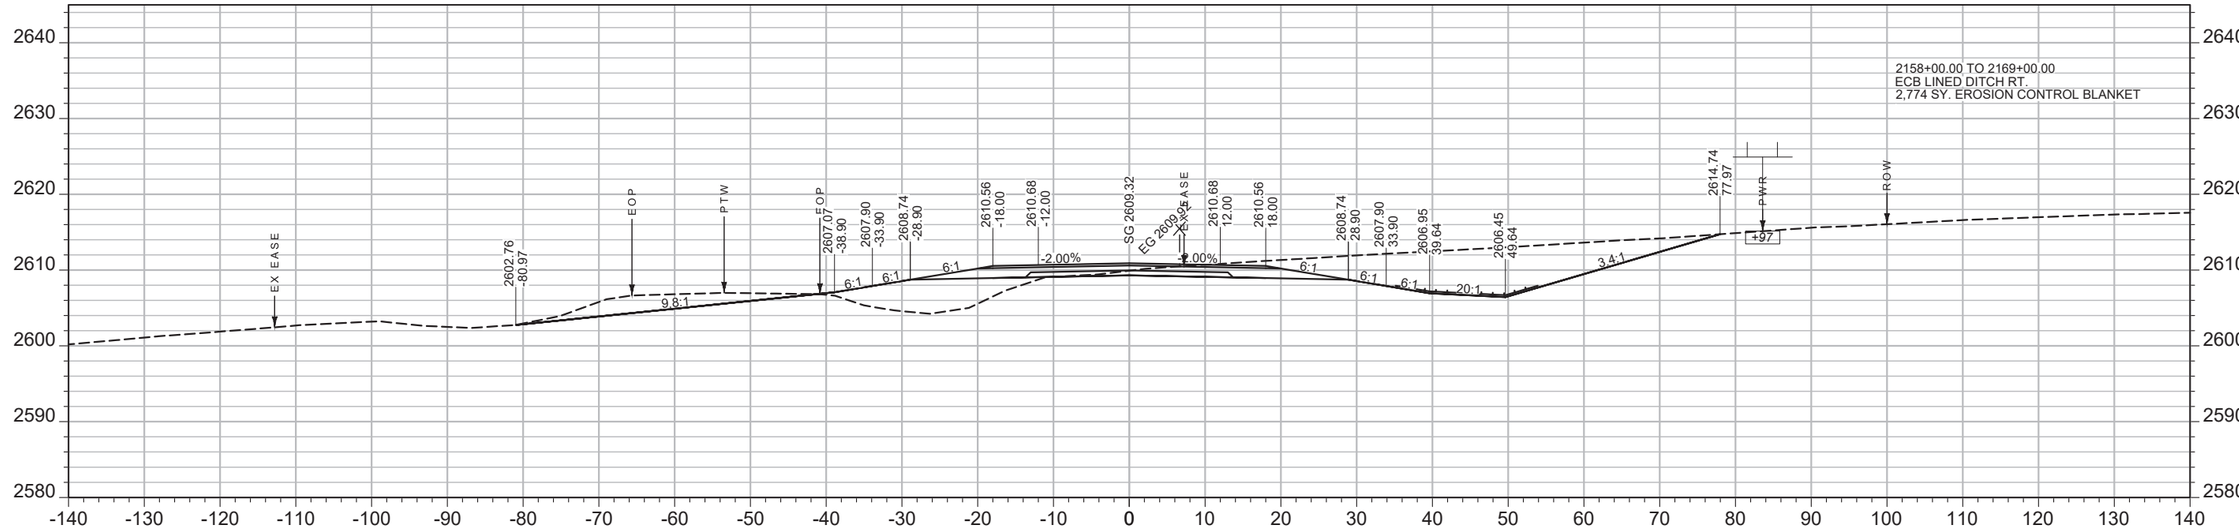

CV: 655 CY STA 2158+00.00 FV: 118 CY

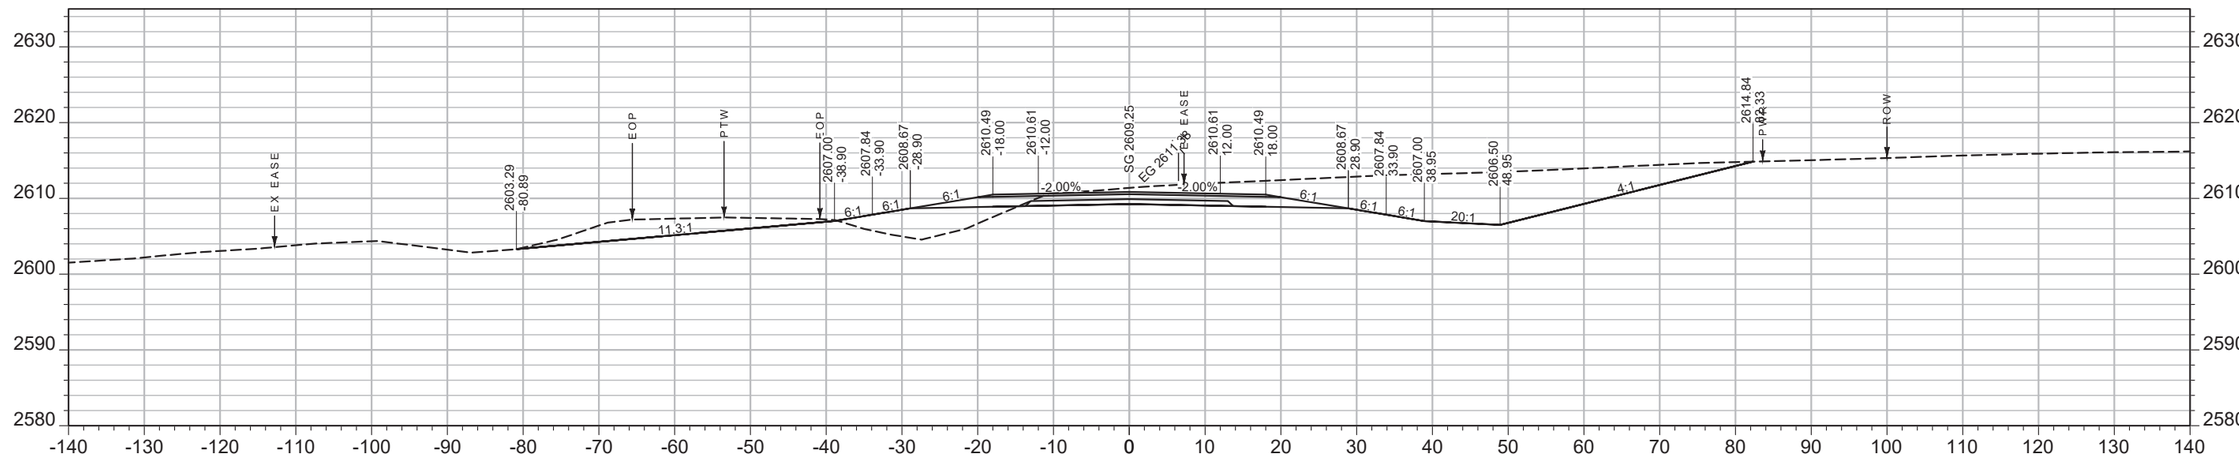

CV: 33 CY STA 2157+52.16 FV: 4 CY

SHEET NO. 025

MAINLINE

PROJECT NAME ***WEST OF BROCKWAY - WEST***
COUNTY ***MCCONE***
PROJECT ID ***NH-HSIP 57-6(22)254***
UPN ***9727000***


DESIGNED BY C. PERIMAN 09/2023
REVIEWED BY
CHECKED BY

MONTANA *Department of Transportation*


CROSS SECTIONS

5/15/2025 1:56 PM 9727000RDLAY001.DWG

AWARD COPY

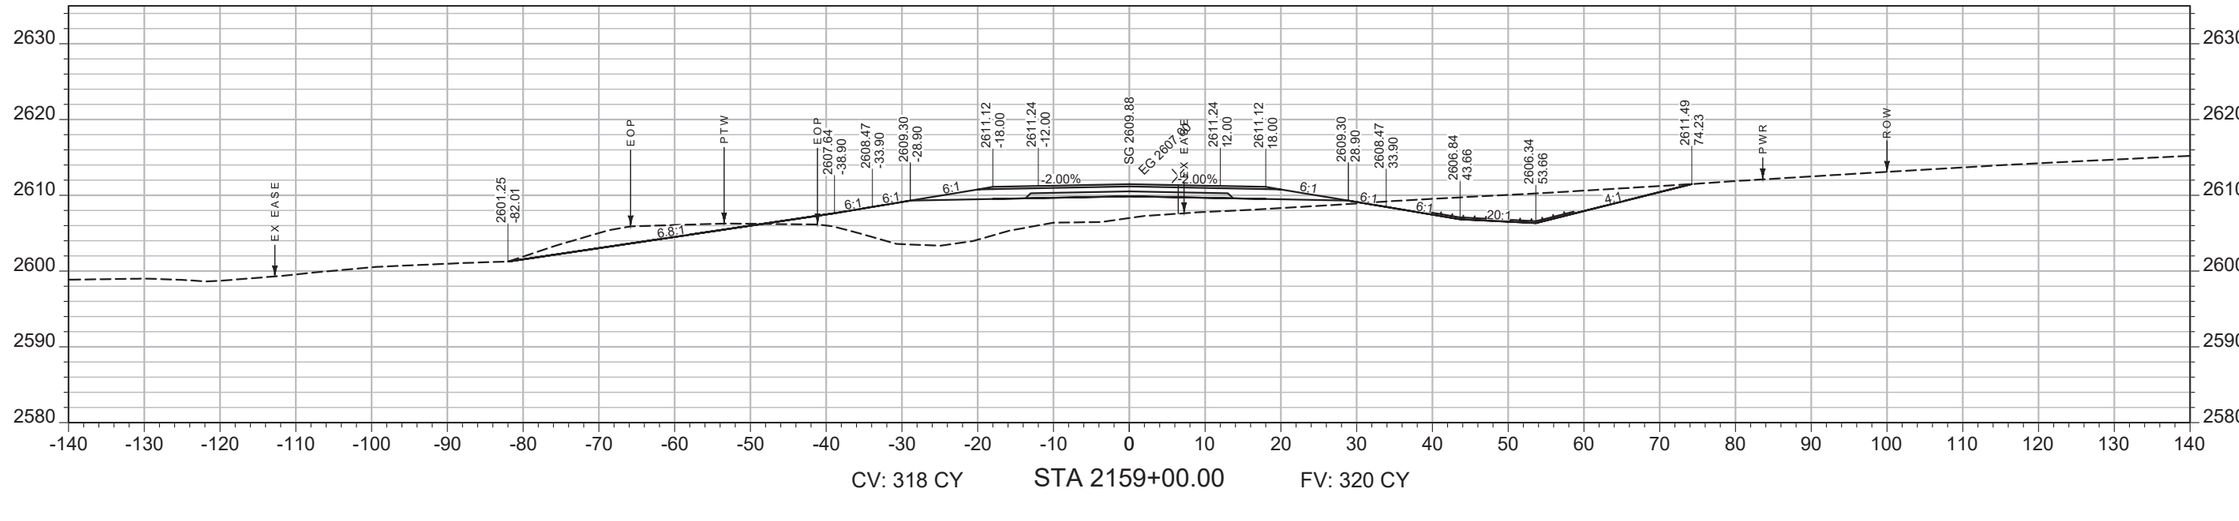

CV: 318 CY STA 2159+00.00 FV: 320 CY

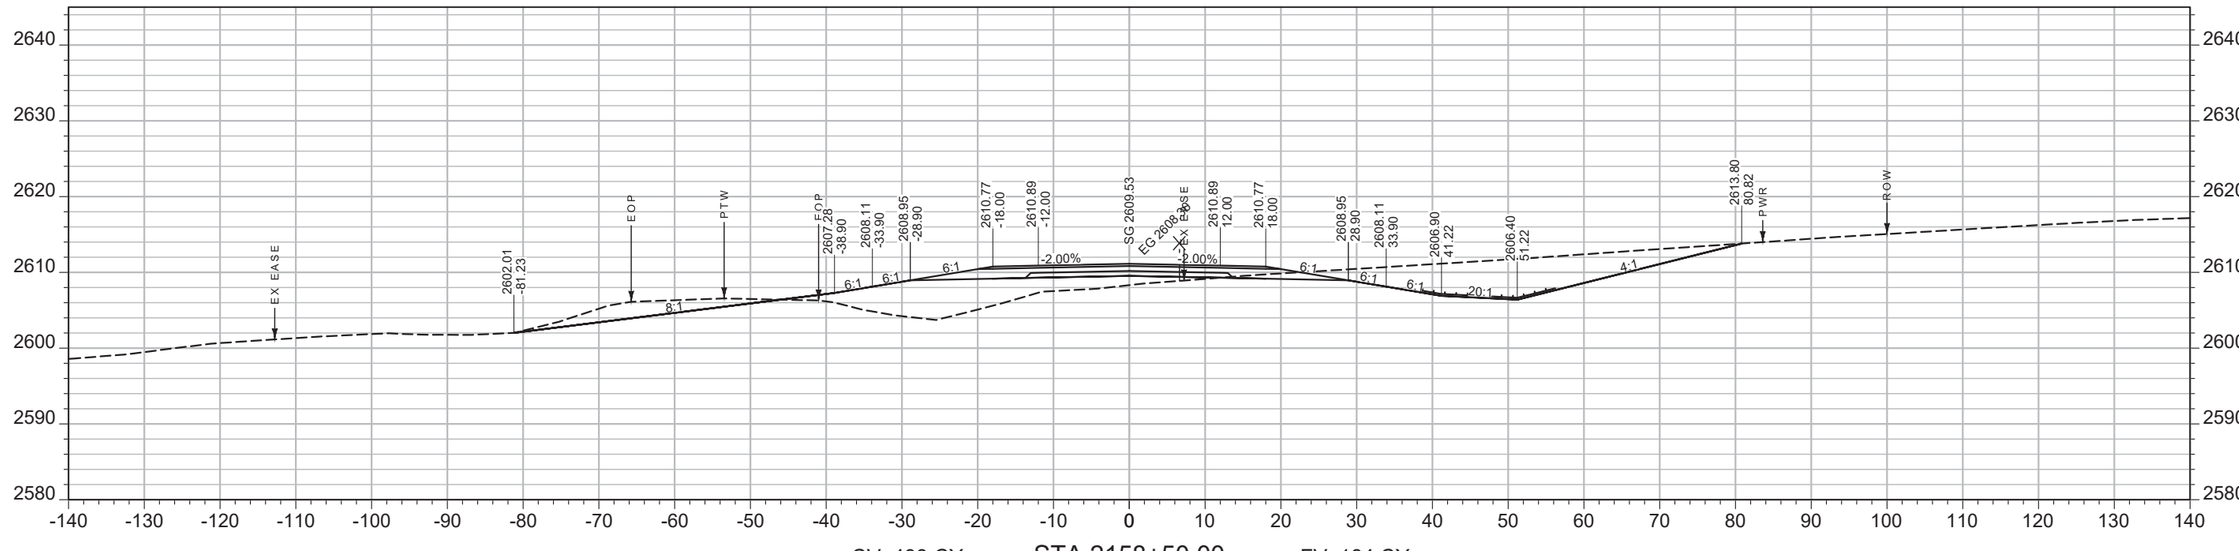

CV: 498 CY STA 2158+50.00 FV: 184 CY

SHEET NO. 026

MAINLINE

PROJECT NAME ***WEST OF BROCKWAY - WEST***

COUNTY ***MCCONE***

PROJECT ID ***NH-HSIP 57-6(22)254***

UPN ***9727000***

DESIGNED BY C. PERIMAN 09/2023

REVIEWED BY

CHECKED BY


9727000RDLAY001.DWG

MONTANA *Department of Transportation*


CROSS SECTIONS

5/15/2025 1:56 PM

AWARD COPY

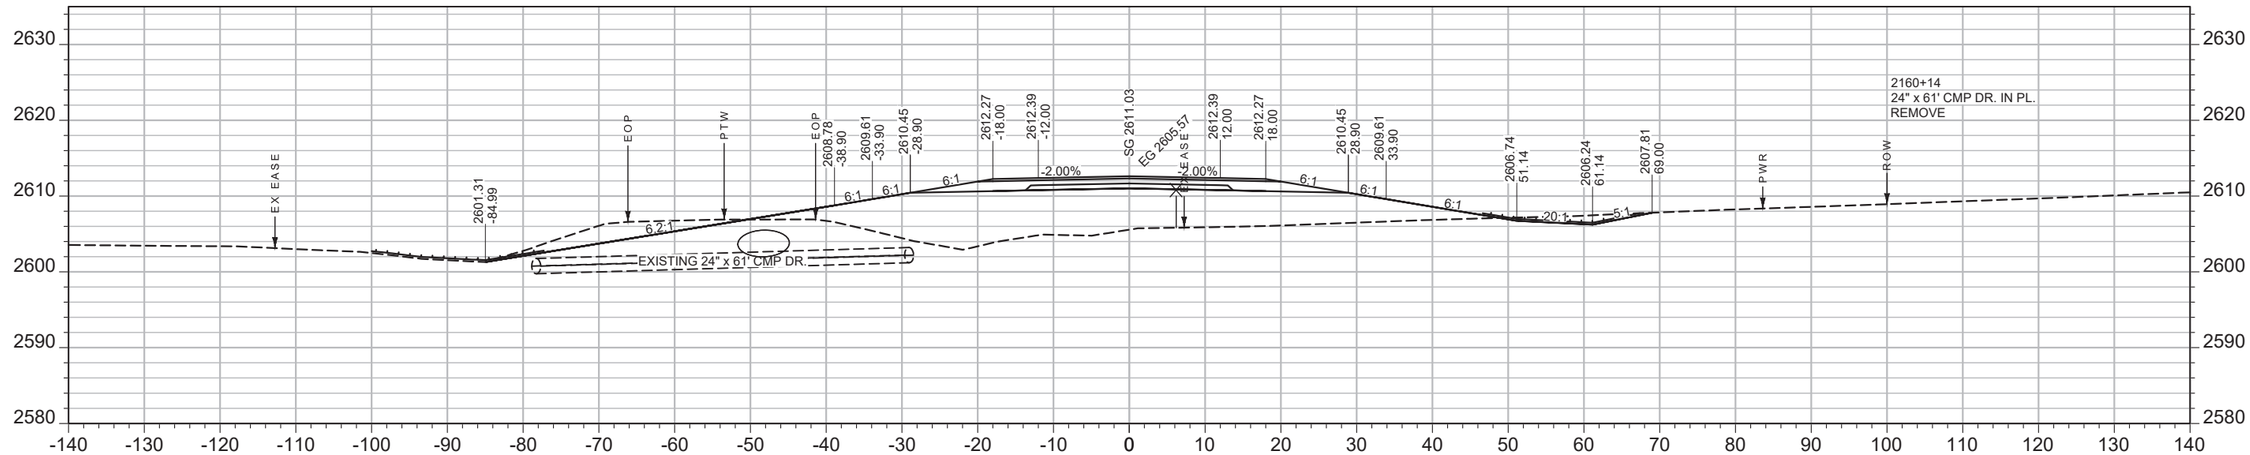

CV: 133 CY STA 2160+00.00 FV: 664 CY

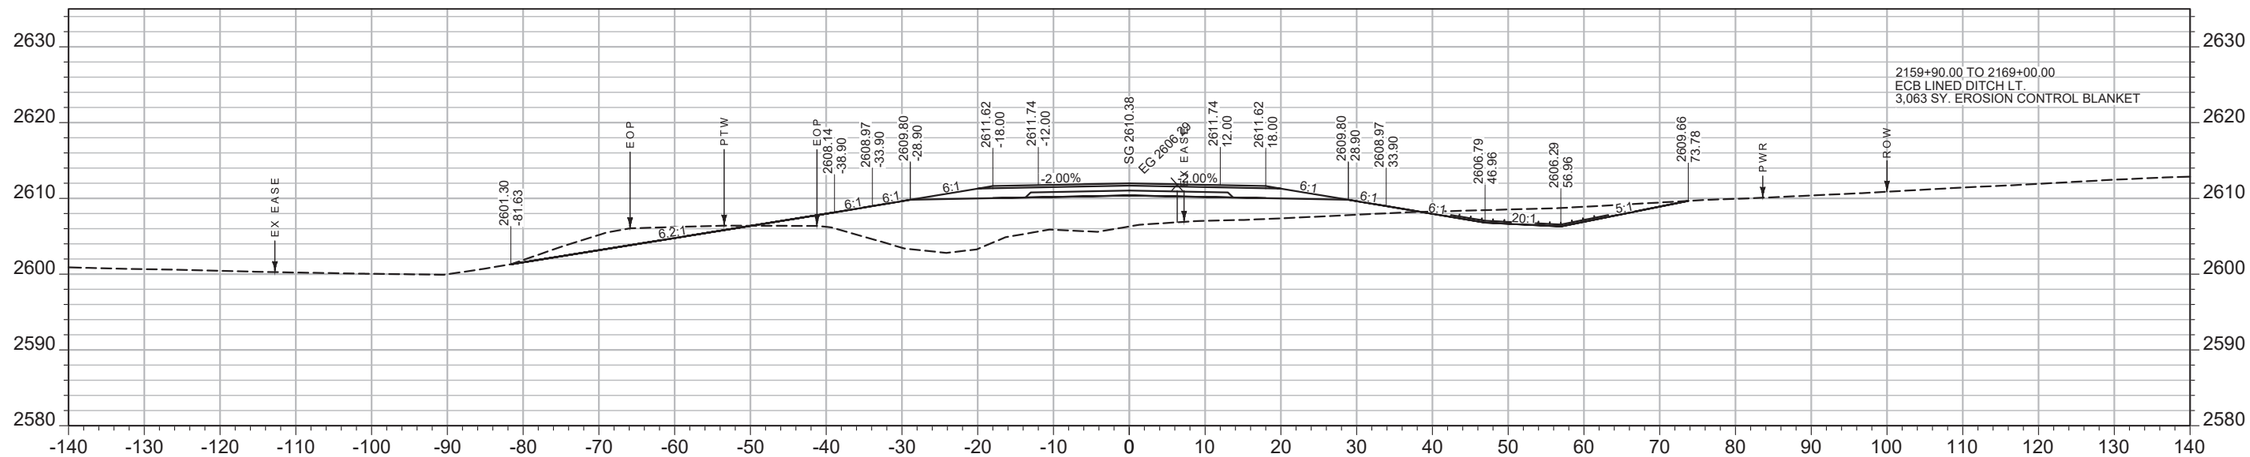

CV: 210 CY STA 2159+50.00 FV: 487 CY

SHEET NO. 027

MAINLINE

PROJECT NAME **WEST OF BROCKWAY - WEST**
COUNTY **MCCONE**
PROJECT ID **NH-HSIP 57-6(22)254**
UPN **9727000**


DESIGNED BY C. PERIMAN 09/2023
REVIEWED BY
CHECKED BY
9727000RDLAY001.DWG

MONTANA Department of Transportation


CROSS SECTIONS

5/15/2025 1:56 PM


AWARD COPY

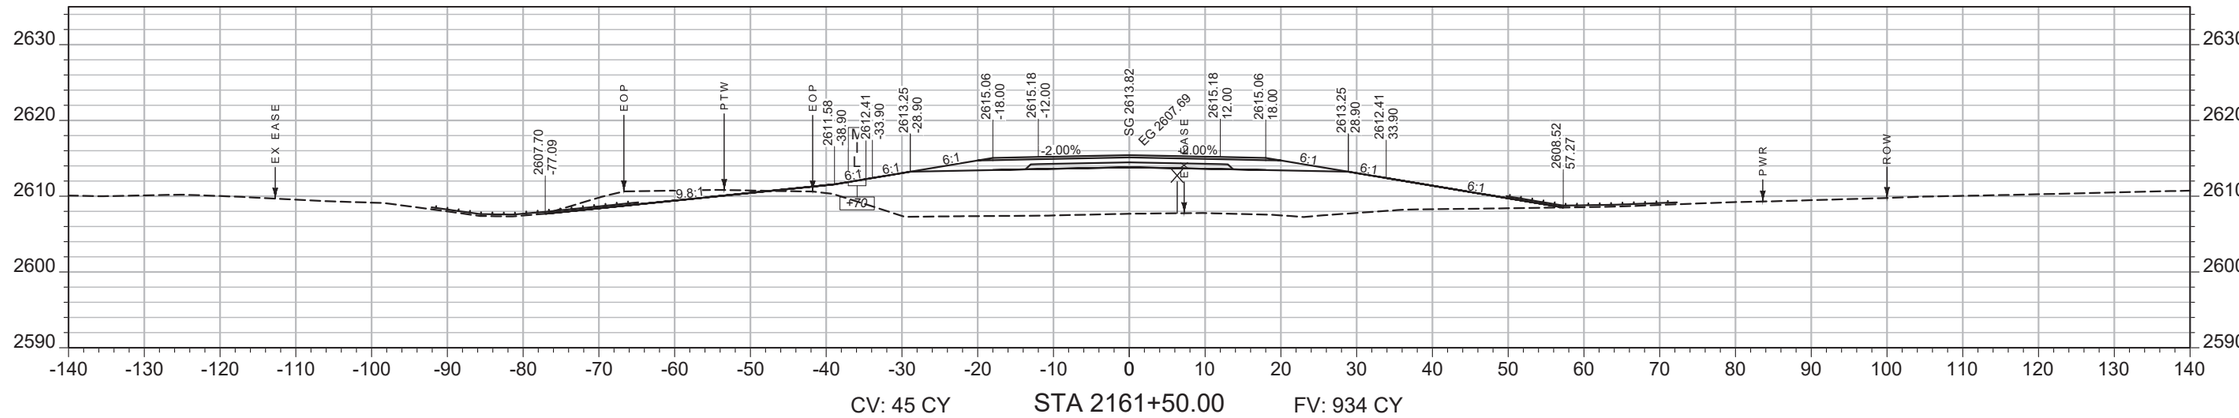

CV: 45 CY STA 2161+50.00 FV: 934 CY

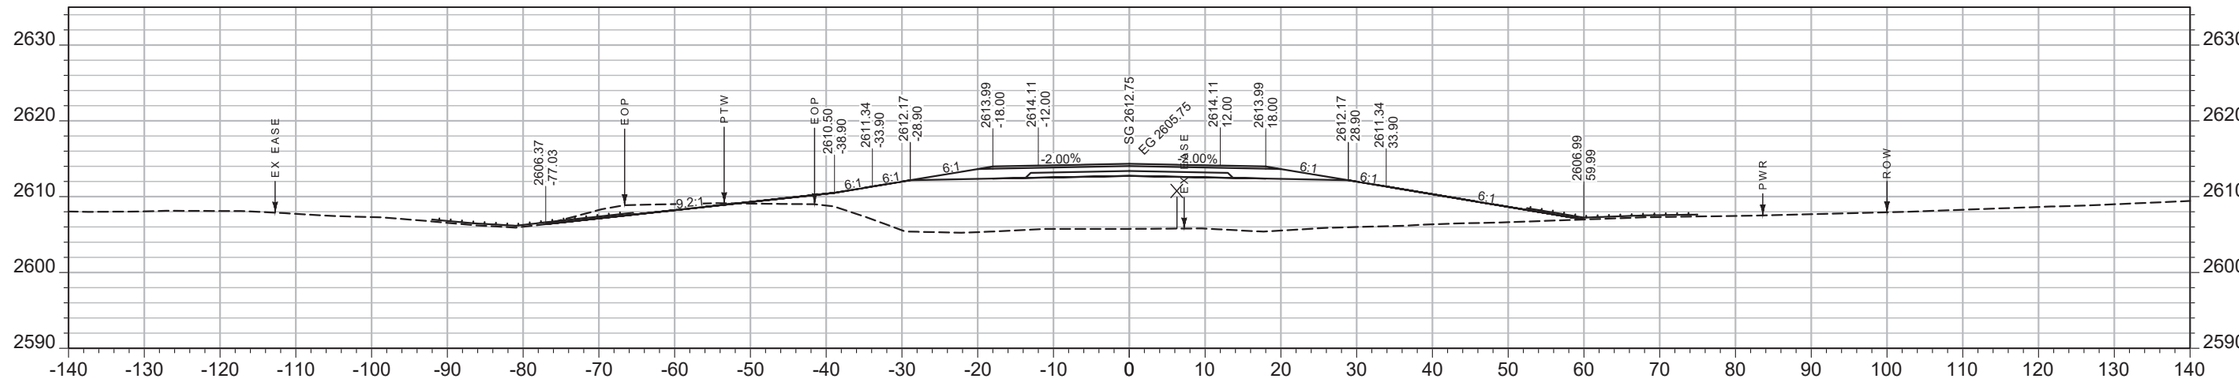

CV: 37 CY STA 2161+00.00 FV: 1019 CY

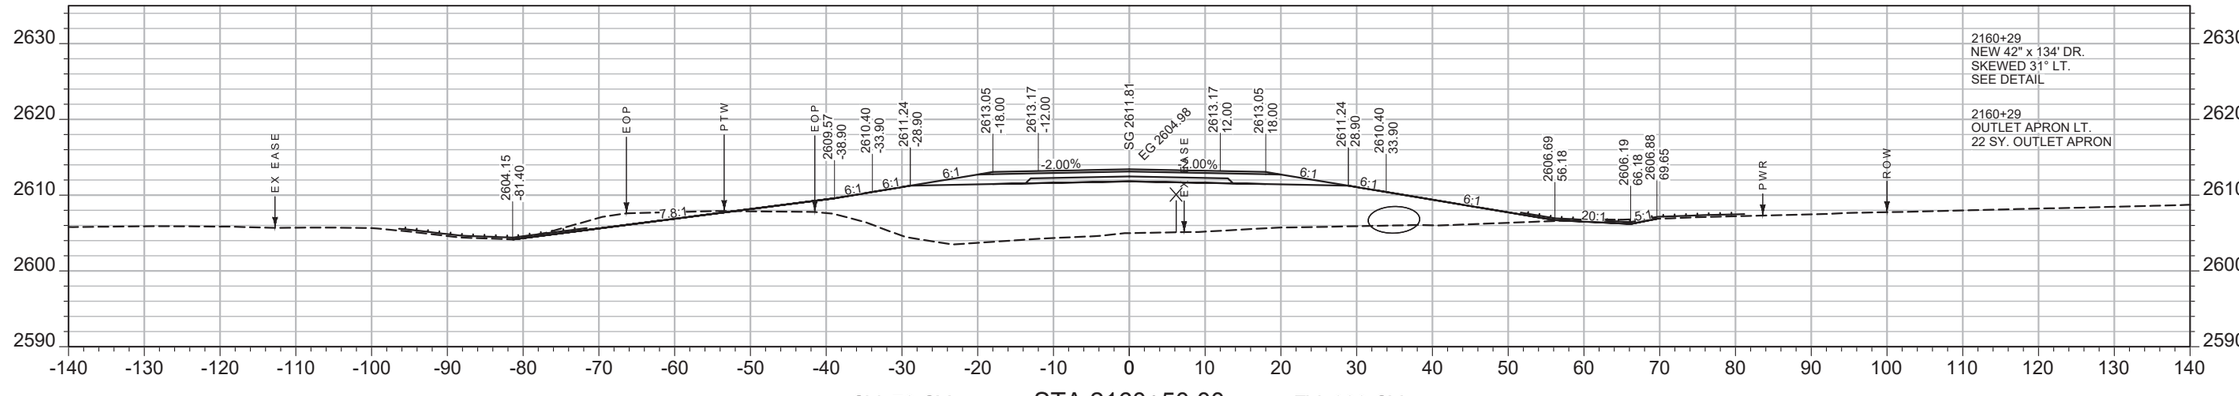

CV: 72 CY STA 2160+50.00 FV: 888 CY

SHEET NO. 028

MAINLINE

PROJECT NAME **WEST OF BROCKWAY - WEST**
COUNTY **MCCONE**
PROJECT ID **NH-HSIP 57-6(22)254**
UPN **9727000**

DESIGNED BY C. PERIMAN 09/2023
REVIEWED BY
CHECKED BY


9727000RDLAY001.DWG

MONTANA Department of Transportation


CROSS SECTIONS

5/15/2025 1:56 PM


AWARD COPY

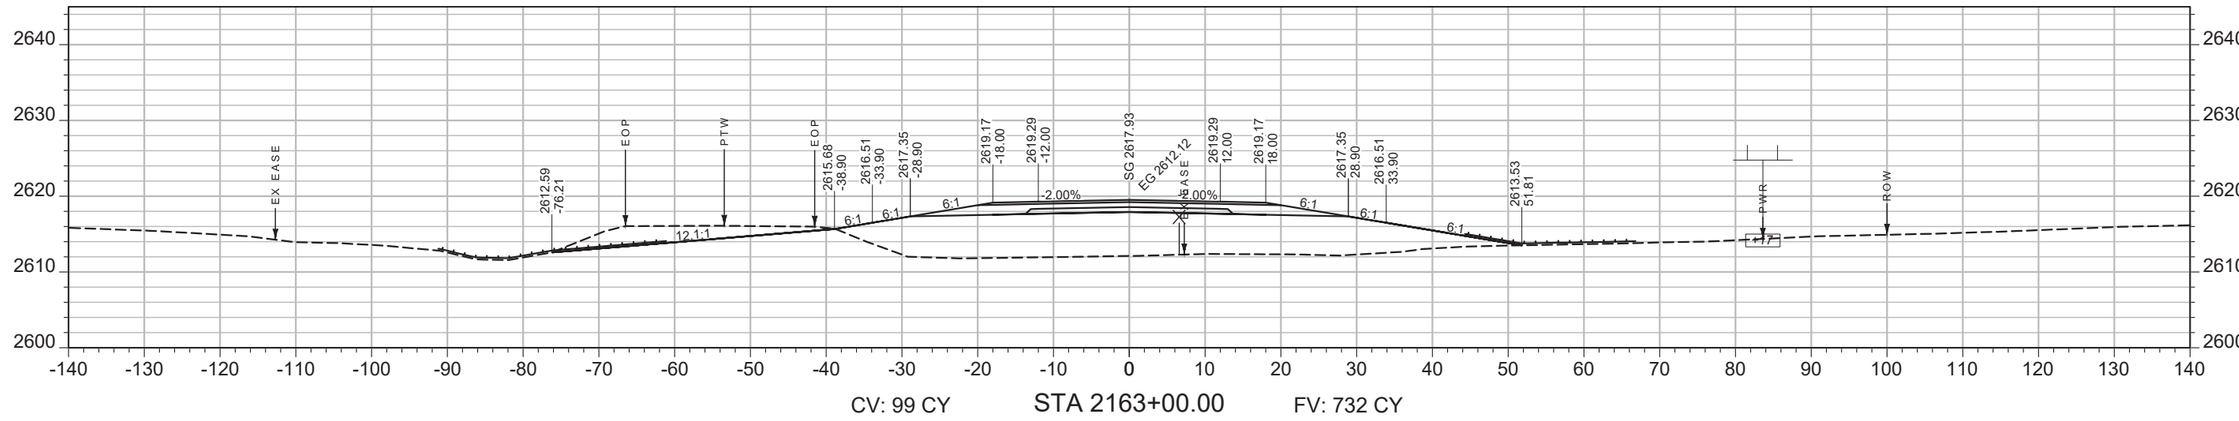

CV: 99 CY STA 2163+00.00 FV: 732 CY

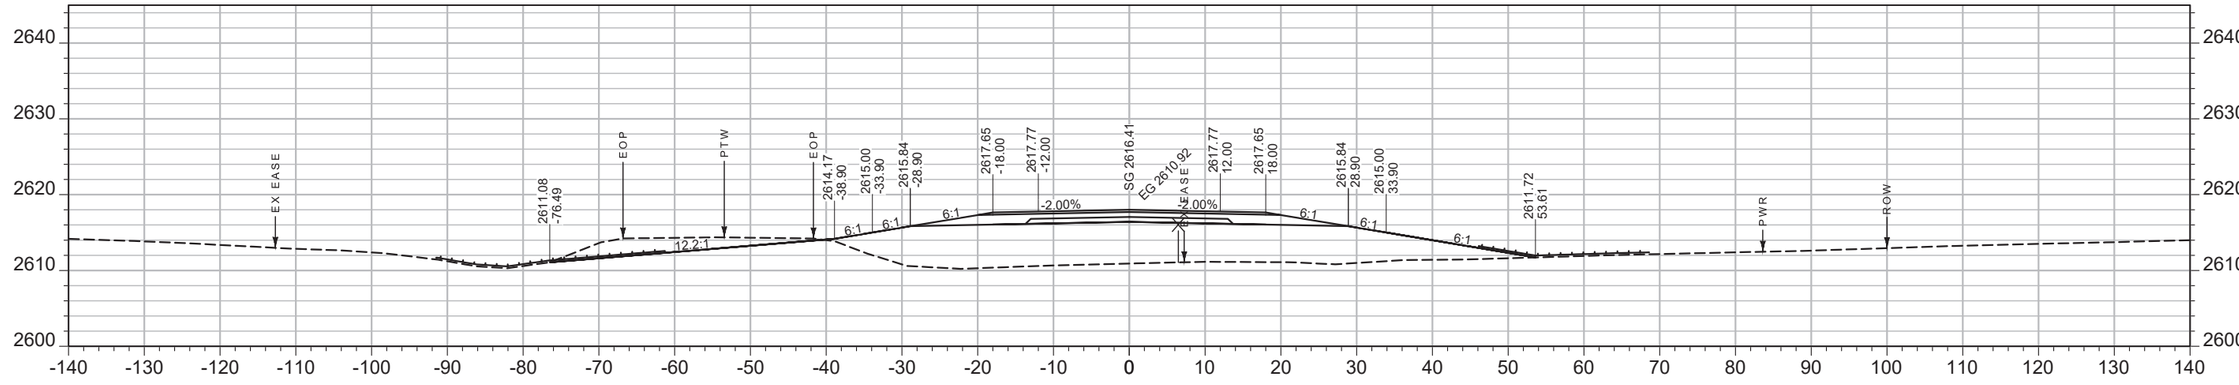

CV: 79 CY STA 2162+50.00 FV: 755 CY

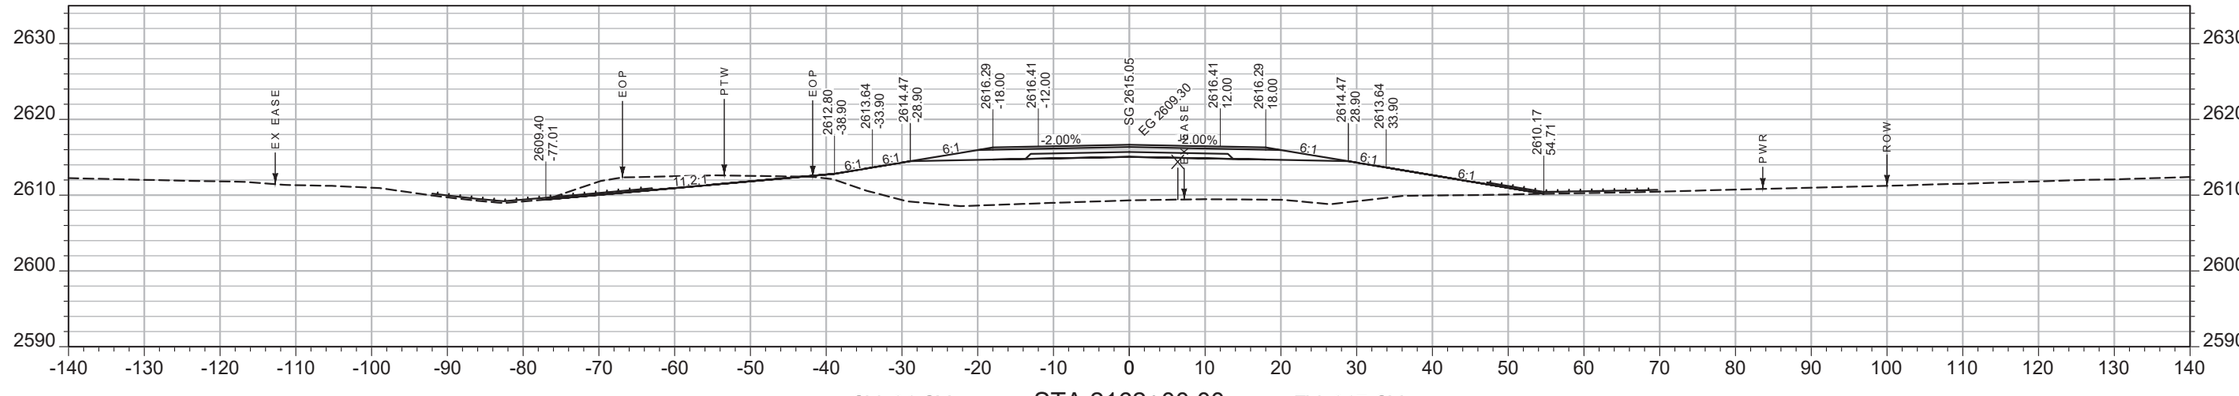

CV: 64 CY STA 2162+00.00 FV: 817 CY

SHEET NO. 029

MAINLINE

PROJECT NAME **WEST OF BROCKWAY - WEST**

COUNTY **MCCONE**

PROJECT ID **NH-HSIP 57-6(22)254**

UPN **9727000**

DESIGNED BY C. PERIMAN 09/2023

REVIEWED BY

CHECKED BY


9727000RDLAY001.DWG

MONTANA Department of Transportation


CROSS SECTIONS

5/15/2025 1:56 PM

AWARD COPY

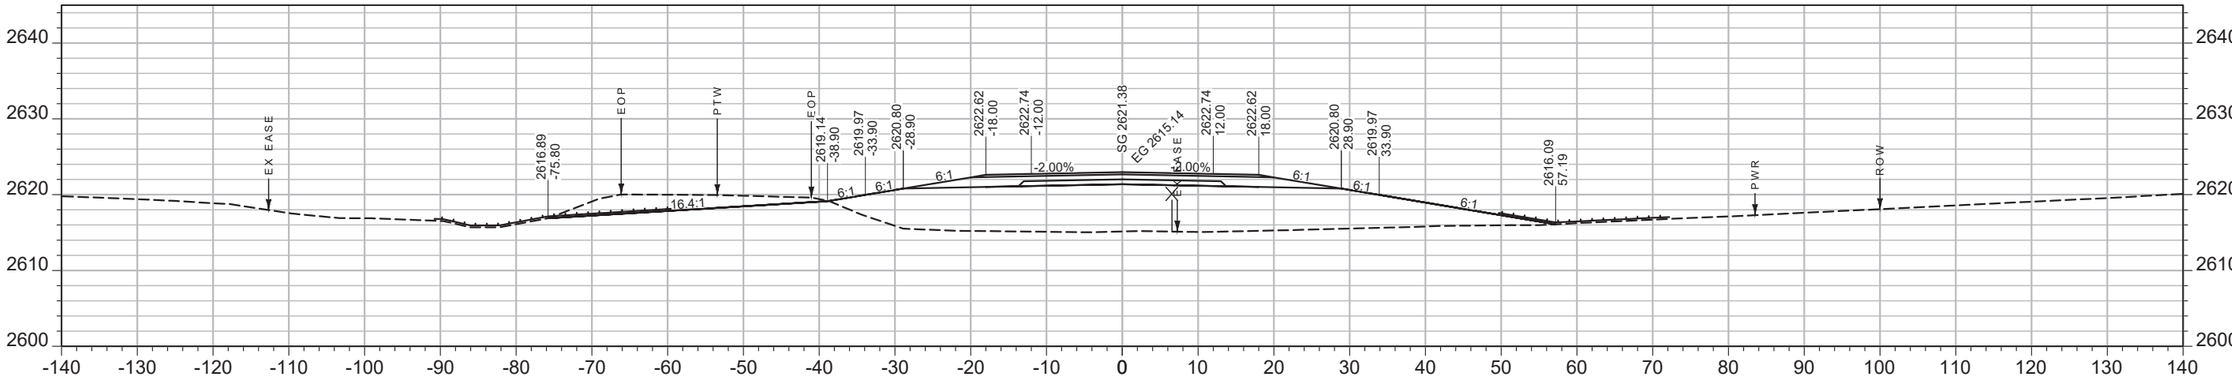

CV: 93 CY STA 2164+00.00 FV: 781 CY

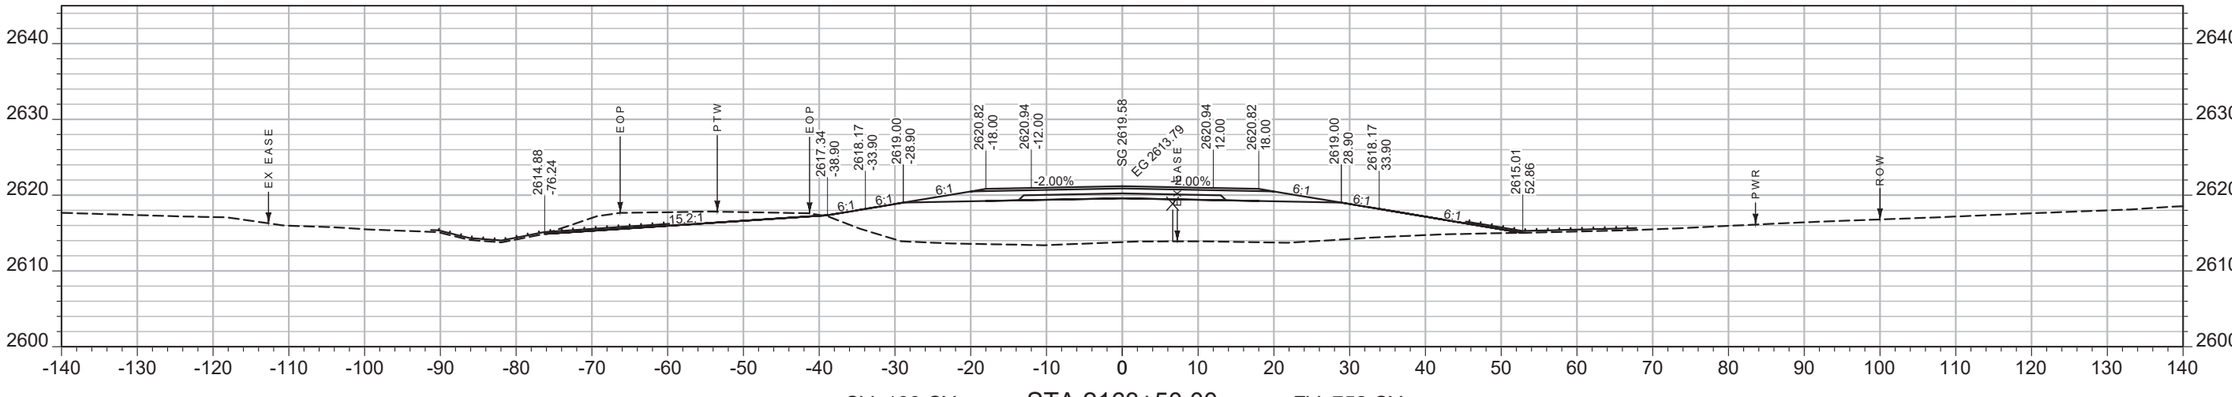

CV: 100 CY STA 2163+50.00 FV: 752 CY

SHEET NO.
030

MAINLINE

PROJECT NAME ***WEST OF BROCKWAY - WEST***
COUNTY ***MCCONE***
PROJECT ID ***NH-HSIP 57-6(22)254***
UPN ***9727000***

DESIGNED BY	DATE	REVIEWED BY	CHECKED BY
C. PERIMAN	09/2023		


9727000RDLAY001.DWG

MONTANA
Department of Transportation


CROSS SECTIONS

5/15/2025 1:56 PM

AWARD COPY

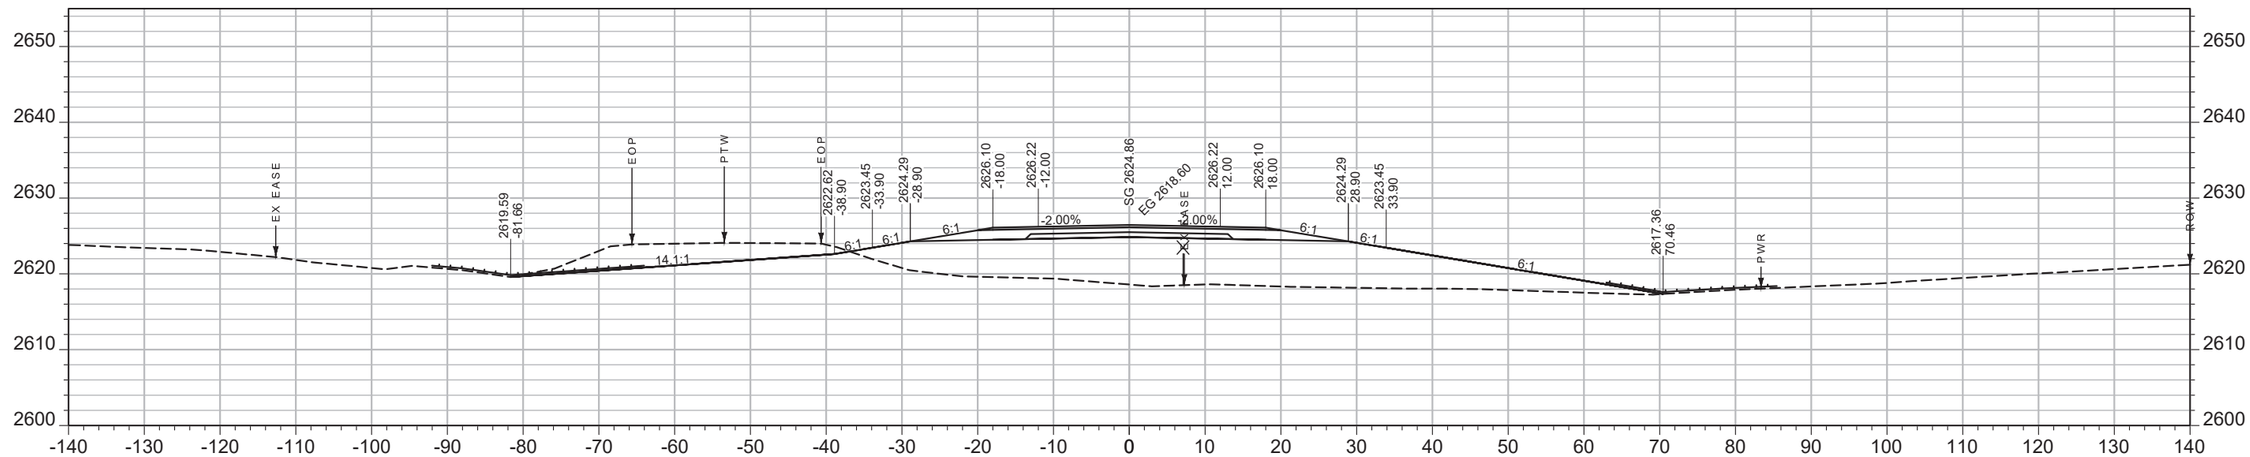

CV: 159 CY STA 2165+00.00 FV: 891 CY

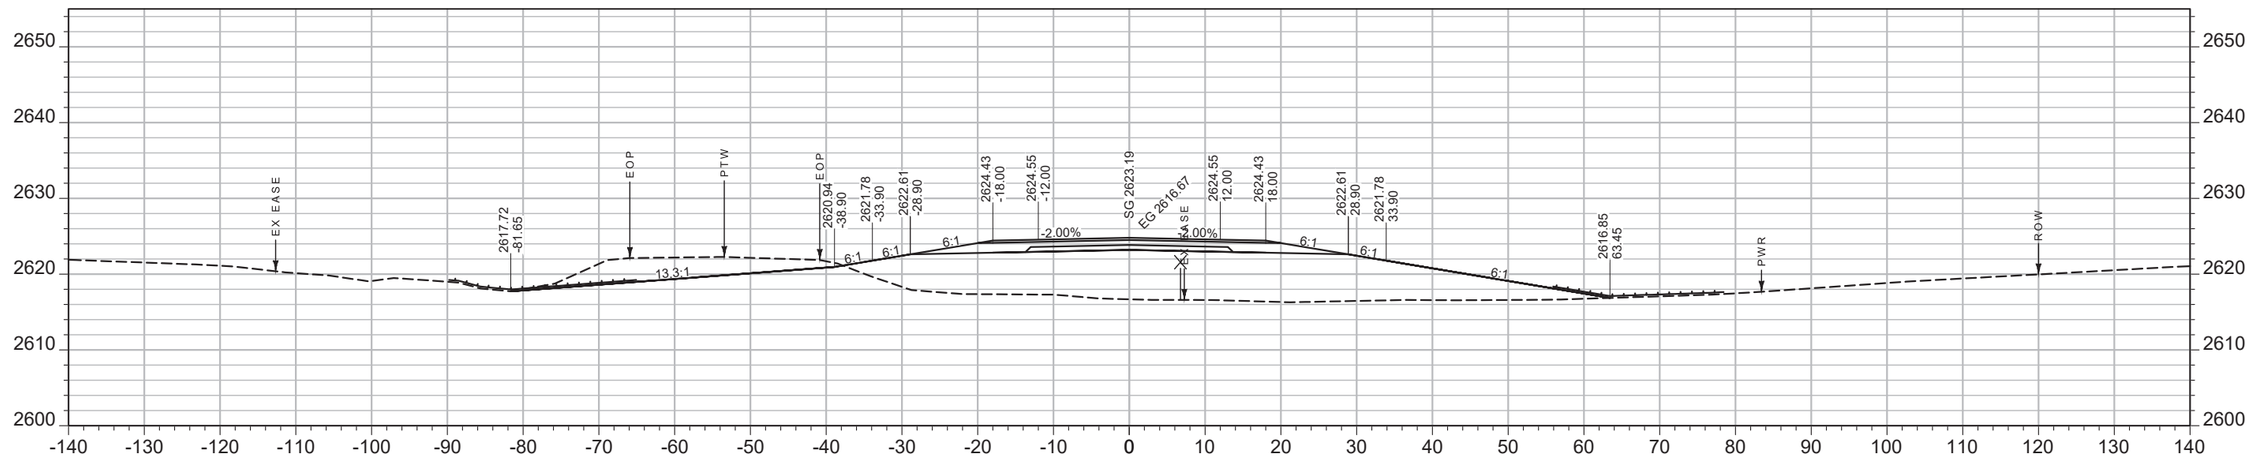

CV: 132 CY STA 2164+50.00 FV: 852 CY

SHEET NO. 031

MAINLINE

PROJECT NAME ***WEST OF BROCKWAY - WEST***
COUNTY ***MCCONE***
PROJECT ID ***NH-HSIP 57-6(22)254***
UPN ***9727000***


DESIGNED BY C. PERIMAN 09/2023
REVIEWED BY
CHECKED BY
9727000RDLAY001.DWG

MONTANA *Department of Transportation*


CROSS SECTIONS

5/15/2025 1:56 PM

AWARD COPY

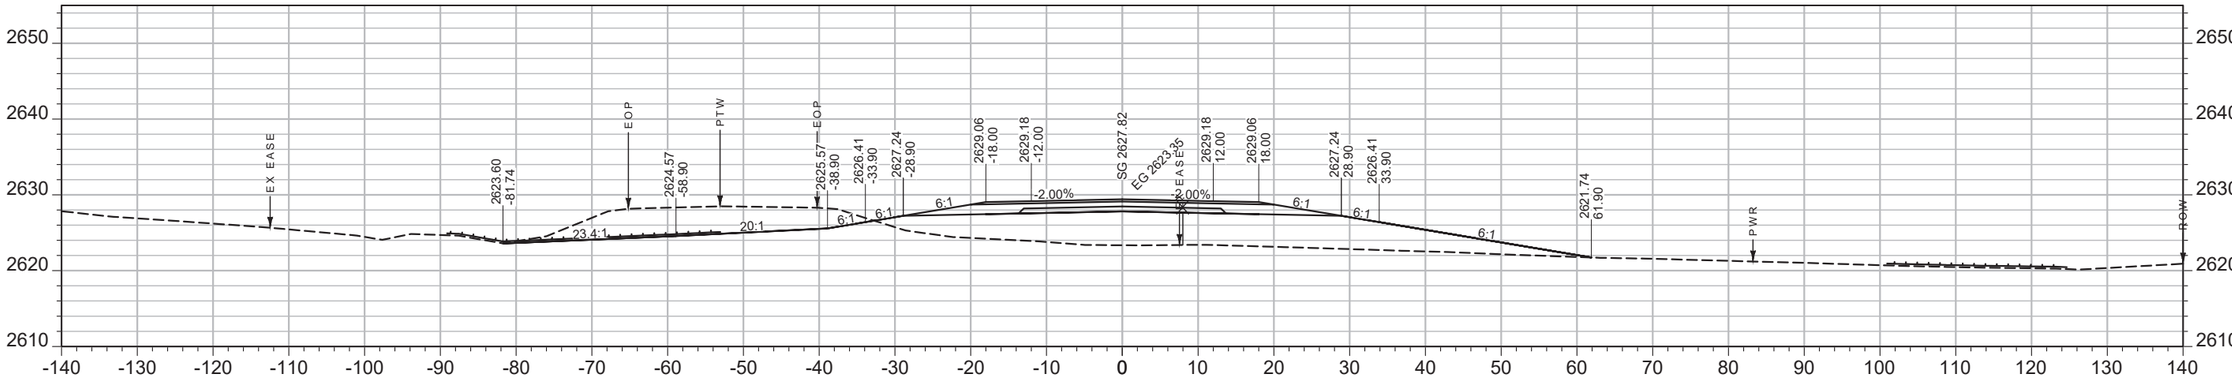

CV: 215 CY STA 2166+00.00 FV: 646 CY

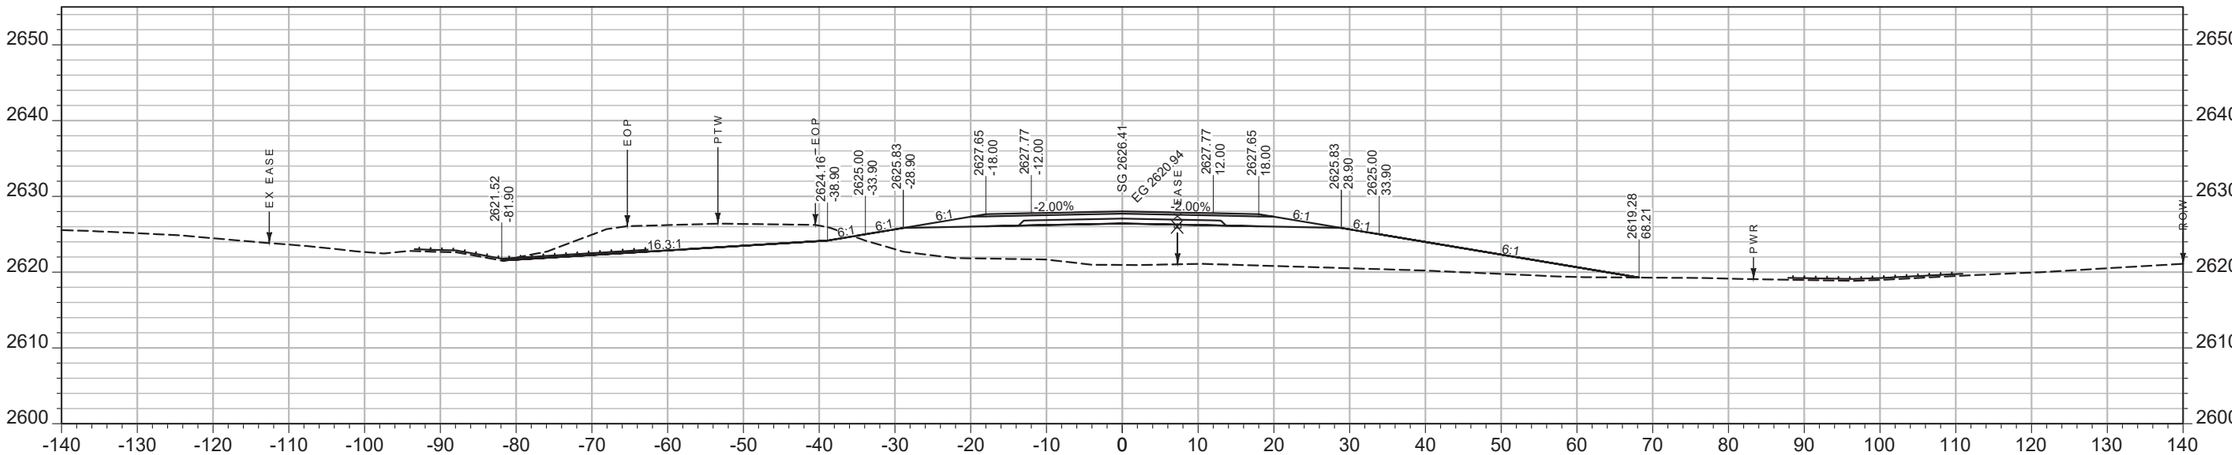

CV: 182 CY STA 2165+50.00 FV: 813 CY

SHEET NO.
032

MAINLINE

PROJECT NAME WEST OF BROCKWAY - WEST
COUNTY MCCONE
PROJECT ID NH-HSIP 57-6(22)254
UPN 9727000


DESIGNED BY C. PERIMAN 09/2023
REVIEWED BY
CHECKED BY
9727000RDLAY001.DWG

MONTANA Department of Transportation


CROSS SECTIONS

5/15/2025 1:56 PM


AWARD COPY

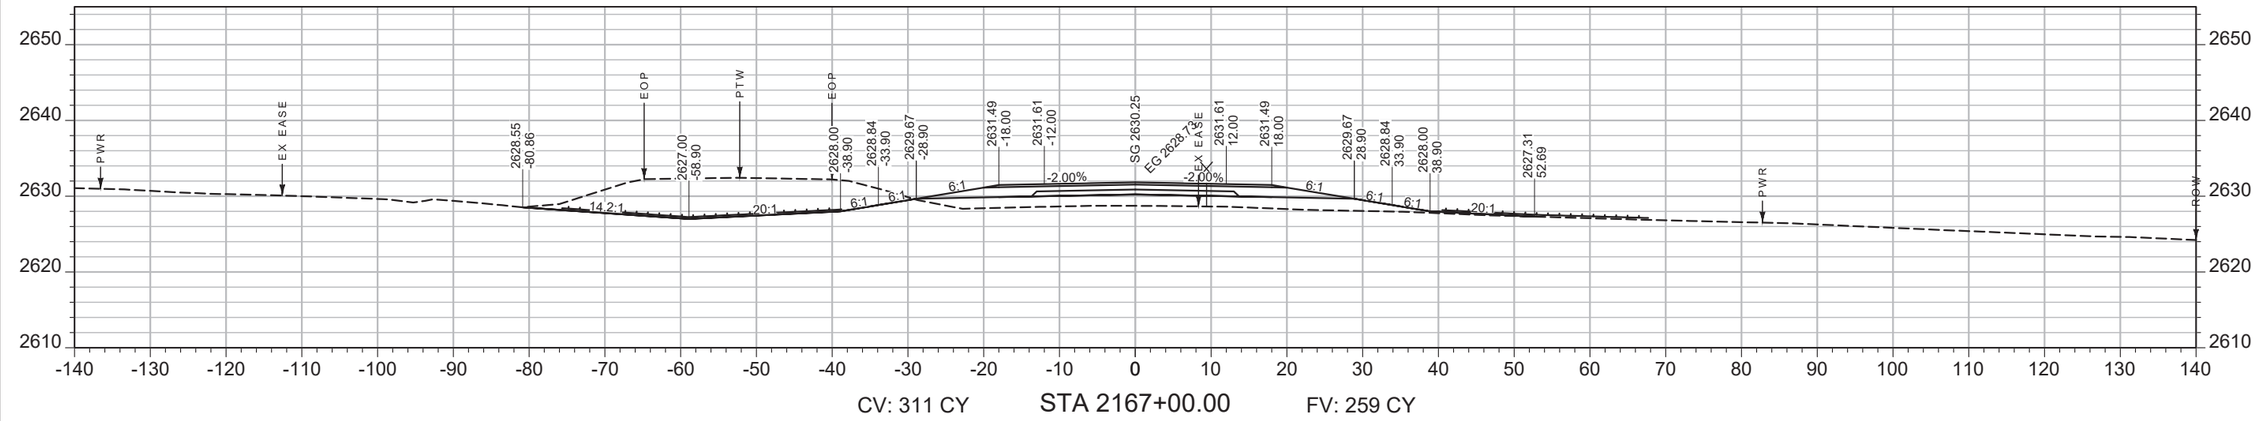

CV: 311 CY STA 2167+00.00 FV: 259 CY

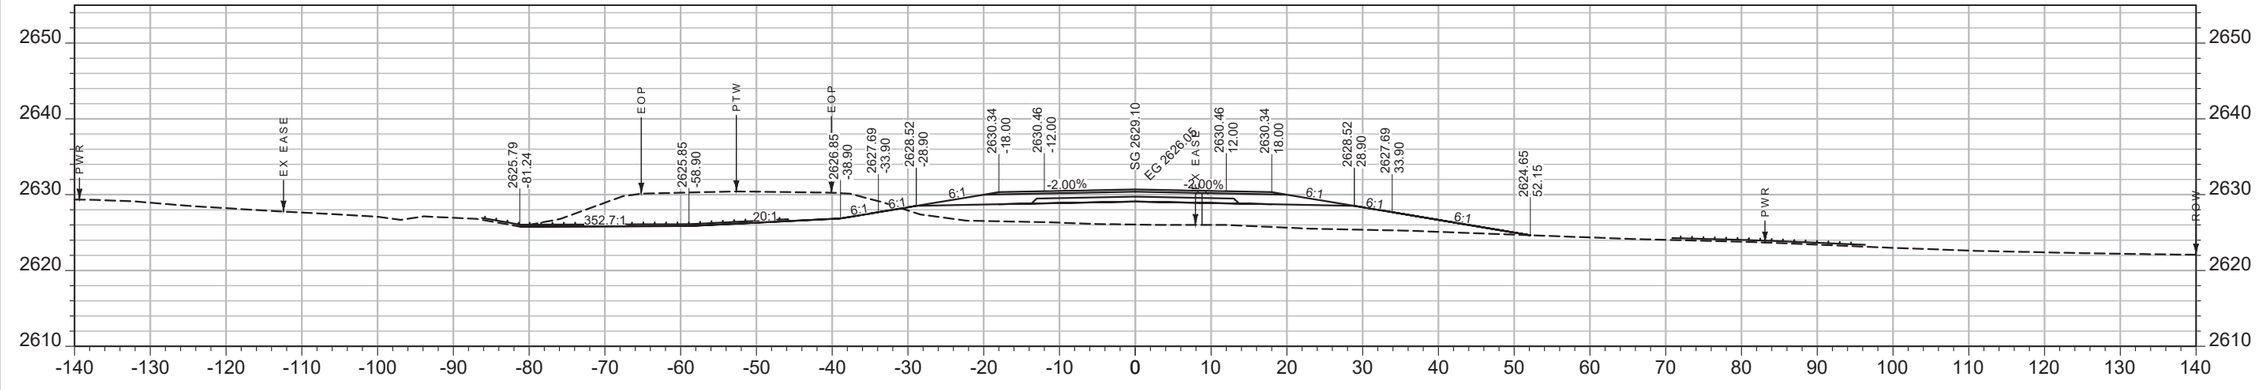

CV: 220 CY STA 2166+50.00 FV: 354 CY

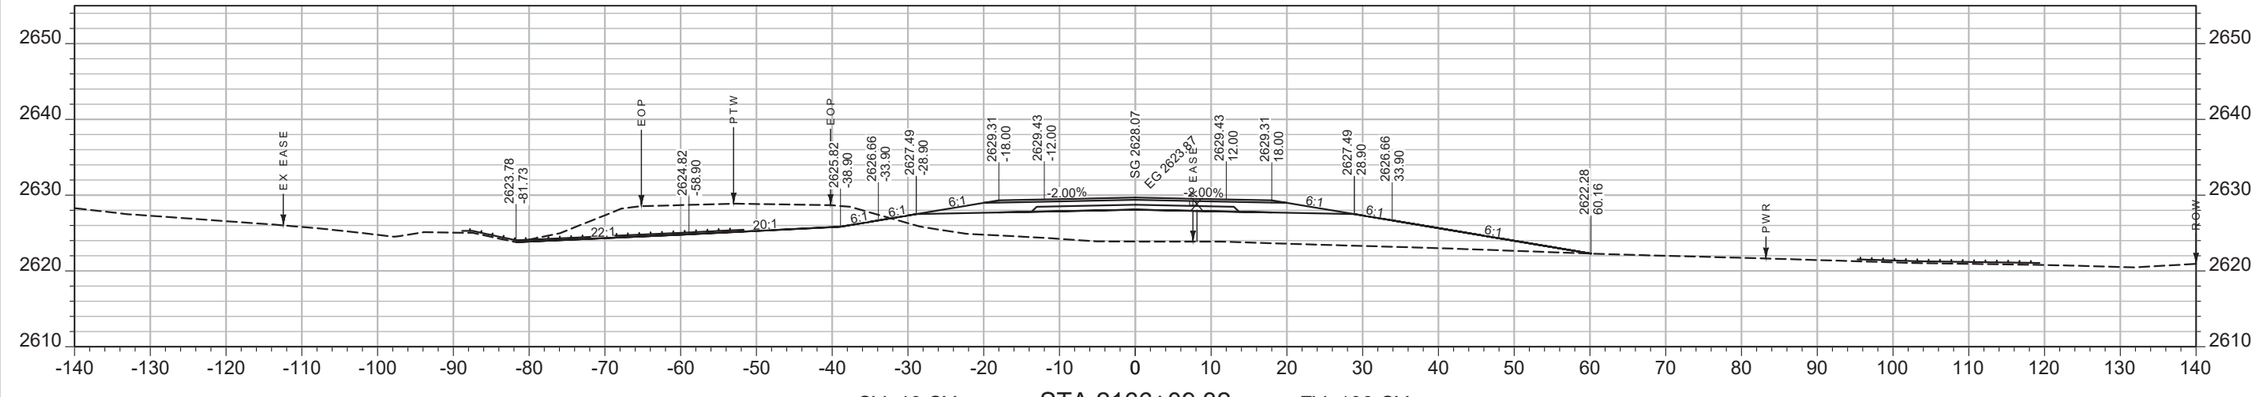

CV: 46 CY STA 2166+09.32 FV: 100 CY

SHEET NO.
033

MAINLINE

PROJECT NAME WEST OF BROCKWAY - WEST
COUNTY MCCONE
PROJECT ID NH-HSIP 57-6(22)254
UPN 9727000

DESIGNED BY C. PERIMAN 09/2023
REVIEWED BY
CHECKED BY


MONTANA Department of Transportation

CROSS SECTIONS


5/15/2025 1:56 PM

9727000RDLAY001.DWG

AWARD COPY

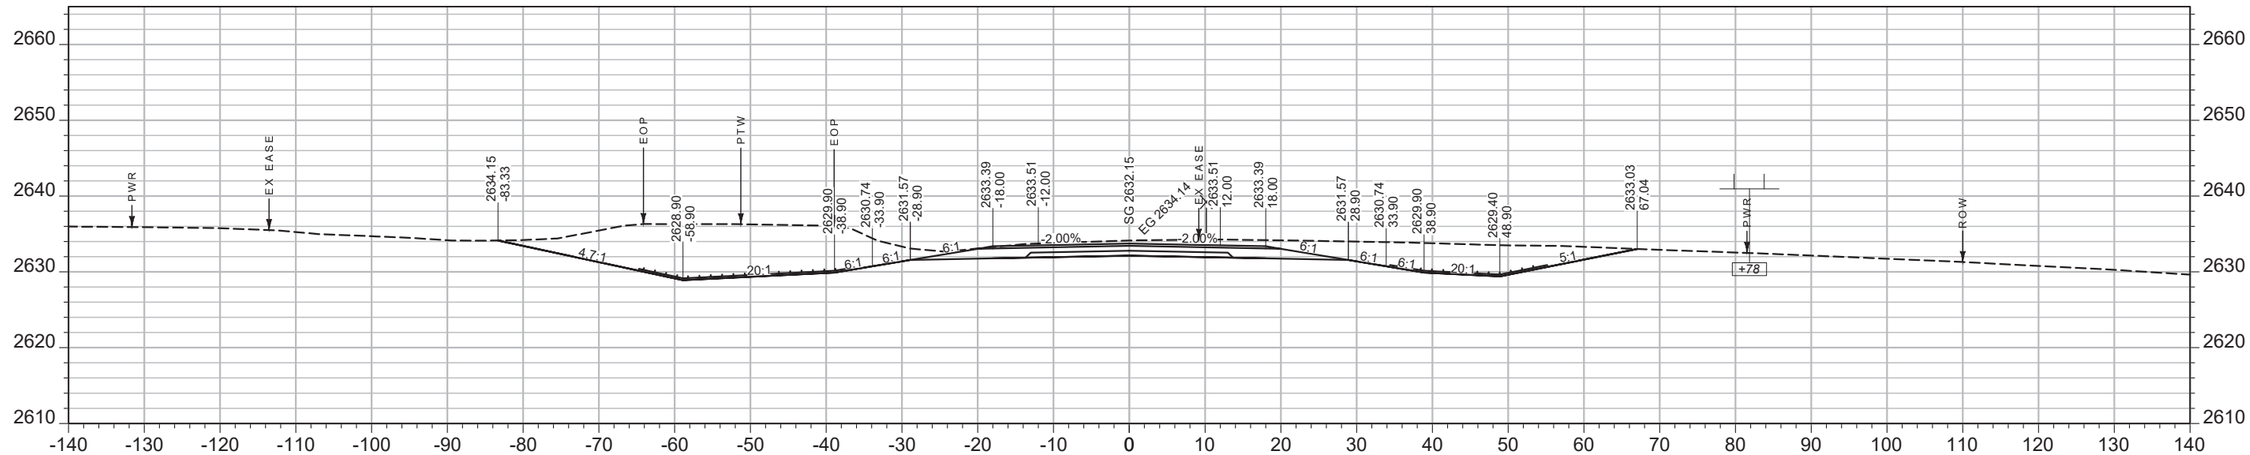

CV: 695 CY STA 2168+00.00 FV: 0 CY

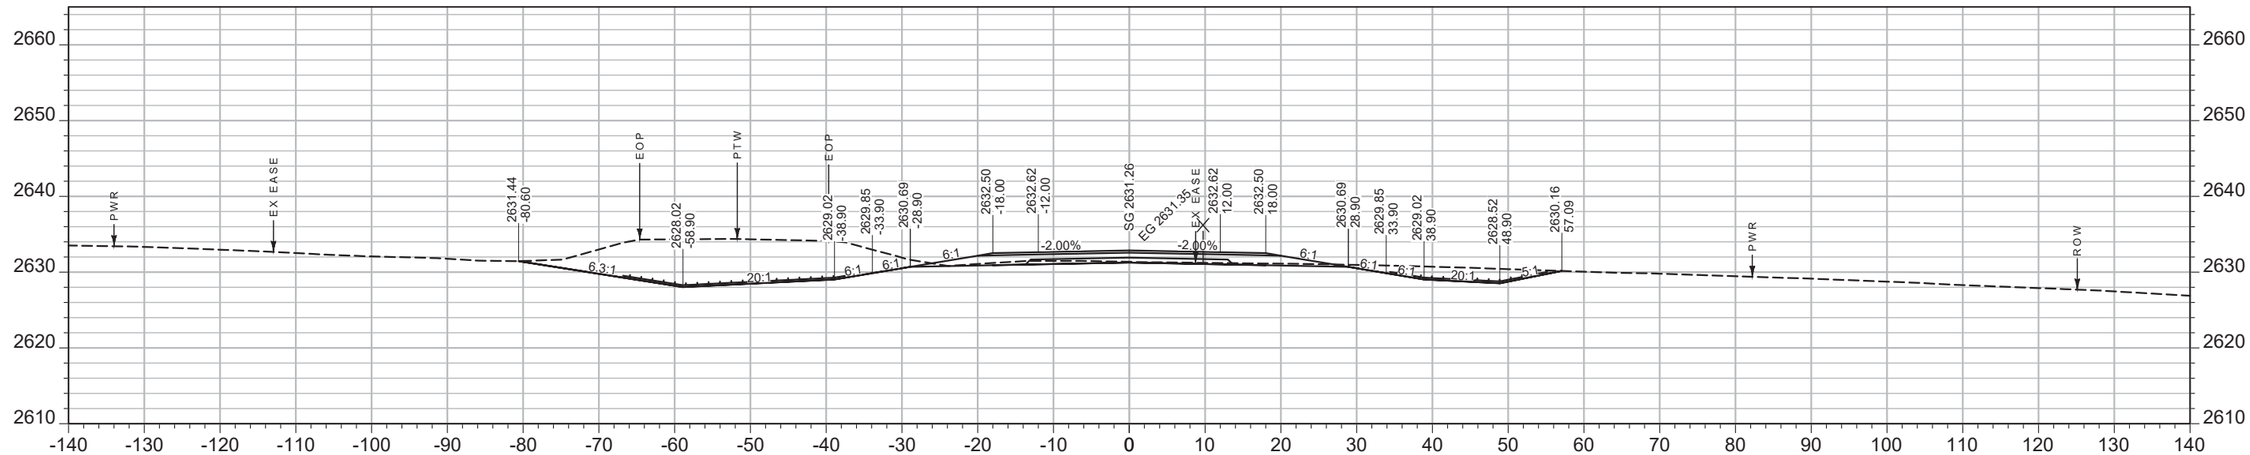

CV: 402 CY STA 2167+50.00 FV: 70 CY

SHEET NO.
034

MAINLINE

PROJECT NAME WEST OF BROCKWAY - WEST
COUNTY MCCONE
PROJECT ID NH-HSIP 57-6(22)254
UPN 9727000


DESIGNED BY C. PERIMAN 09/2023
REVIEWED BY
CHECKED BY
9727000RDLAY001.DWG

MONTANA Department of Transportation


CROSS SECTIONS

5/15/2025 1:56 PM

AWARD COPY

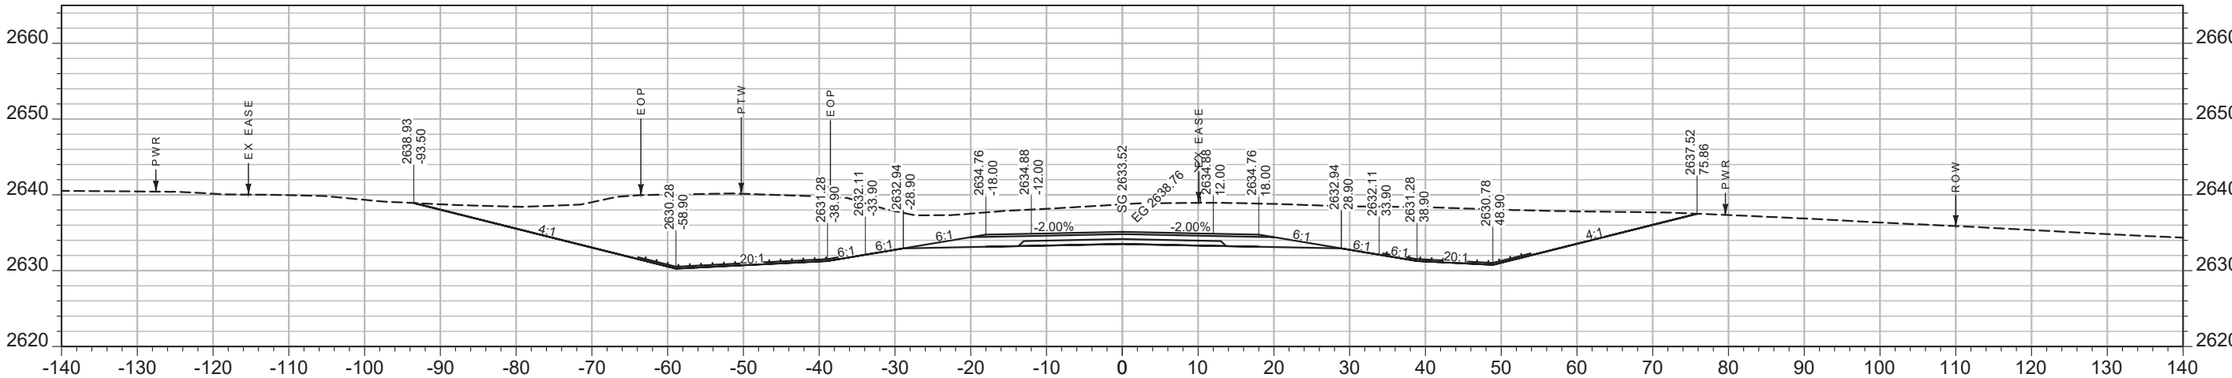

CV: 1526 CY STA 2169+00.00 FV: 0 CY

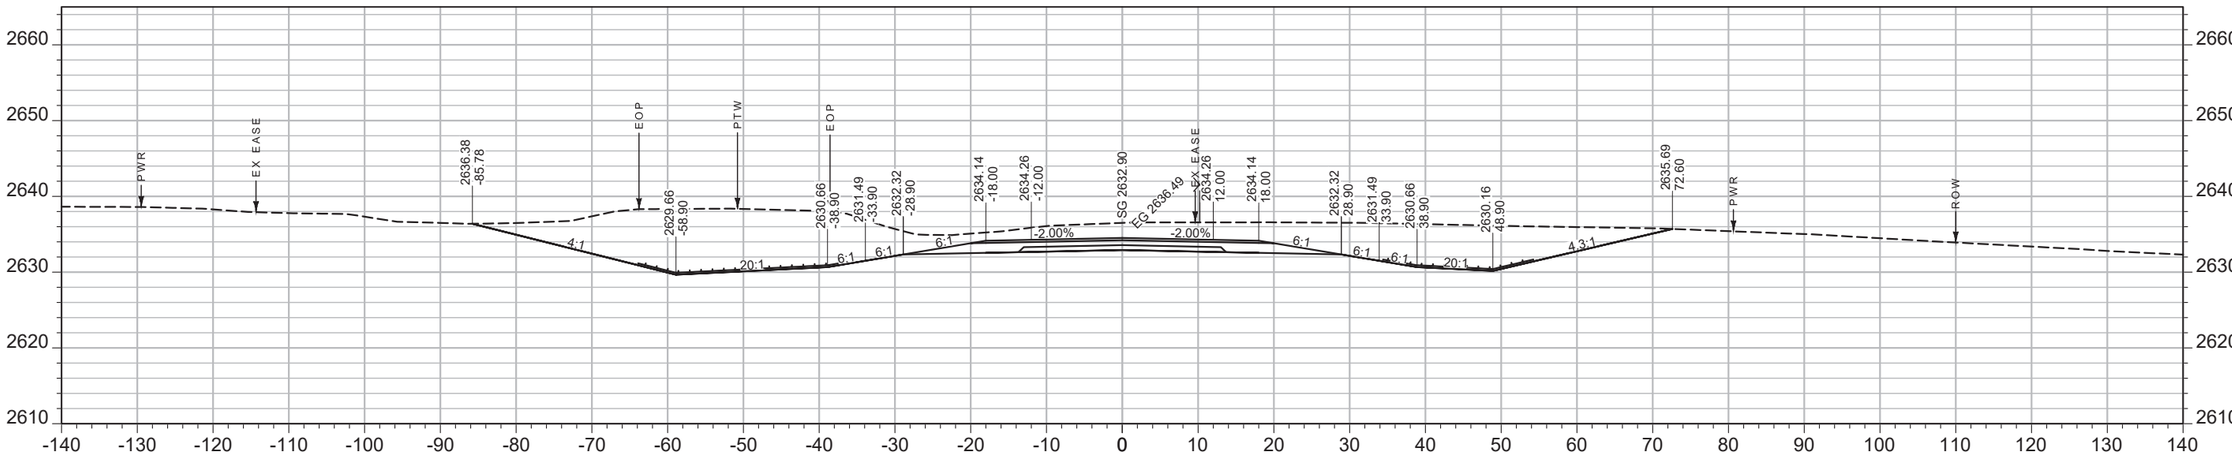

CV: 1121 CY STA 2168+50.00 FV: 0 CY

SHEET NO.
035

MAINLINE

PROJECT NAME WEST OF BROCKWAY - WEST
COUNTY MCCONE
PROJECT ID NH-HSIP 57-6(22)254
UPN 9727000


DESIGNED BY C. PERIMAN 09/2023
REVIEWED BY
CHECKED BY

MONTANA
Department of Transportation


CROSS SECTIONS

5/15/2025 1:56 PM 9727000RDLAY001.DWG


AWARD COPY

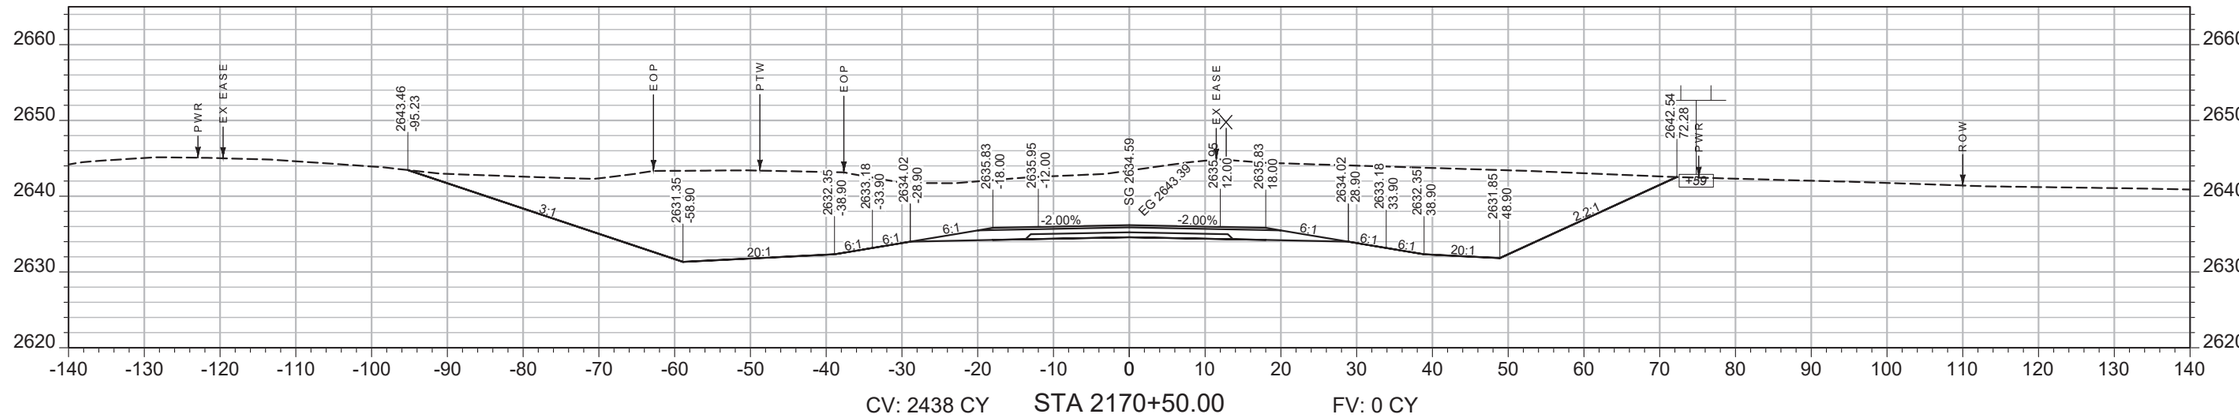

CV: 2438 CY STA 2170+50.00 FV: 0 CY

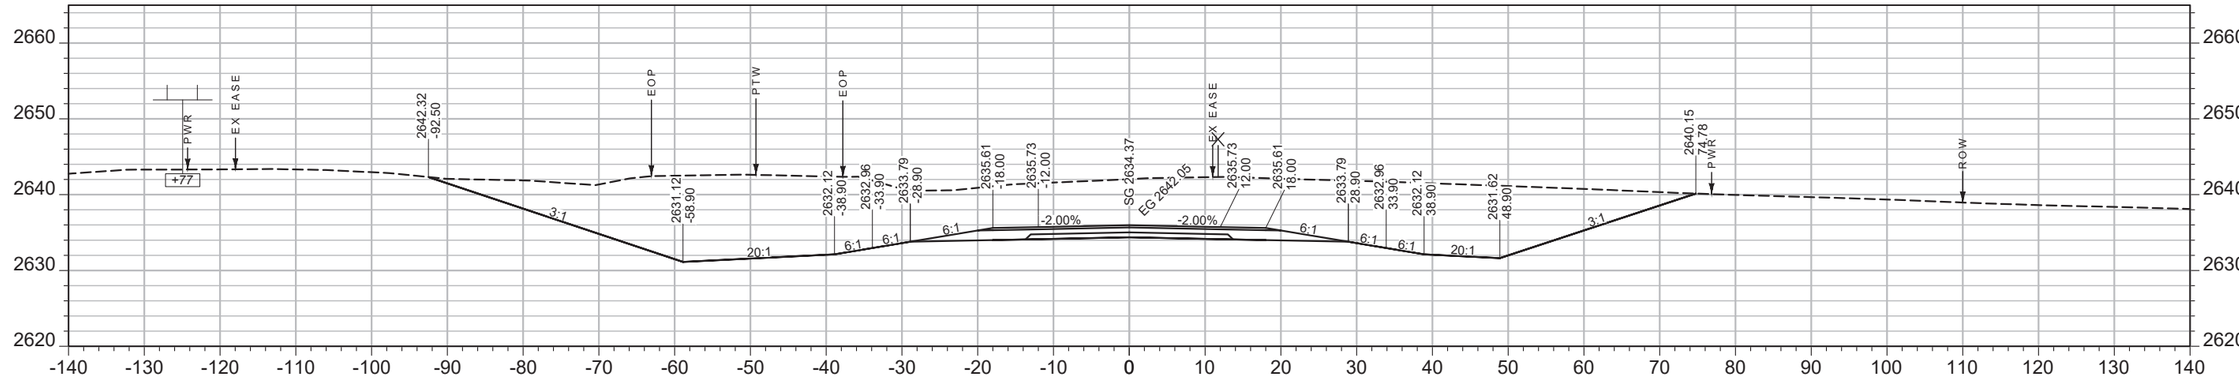

CV: 2131 CY STA 2170+00.00 FV: 0 CY

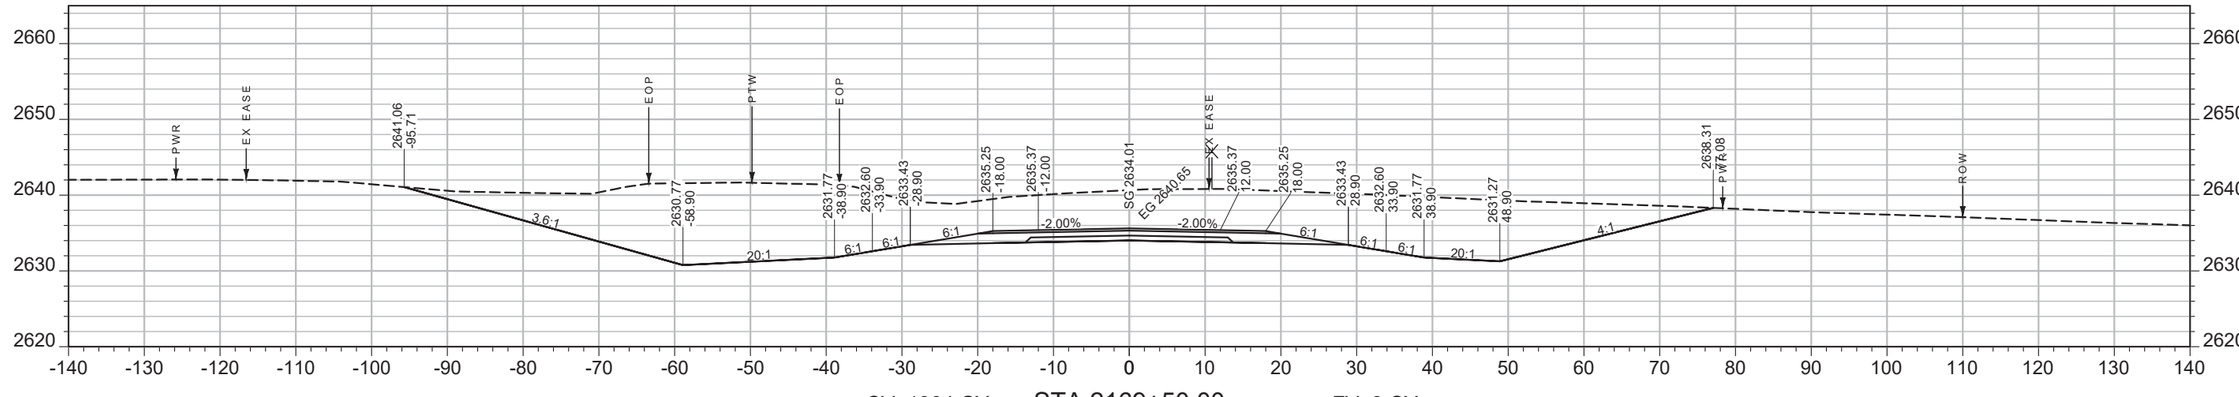

CV: 1904 CY STA 2169+50.00 FV: 0 CY

SHEET NO.
036

MAINLINE

PROJECT NAME WEST OF BROCKWAY - WEST
COUNTY MCCONE
PROJECT ID NH-HSIP 57-6(22)254
UPN 9727000

DESIGNED BY C. PERIMAN 09/2023
REVIEWED BY
CHECKED BY


MONTANA
Department of Transportation

CROSS SECTIONS


5/15/2025 1:56 PM

9727000RDLAY001.DWG


AWARD COPY

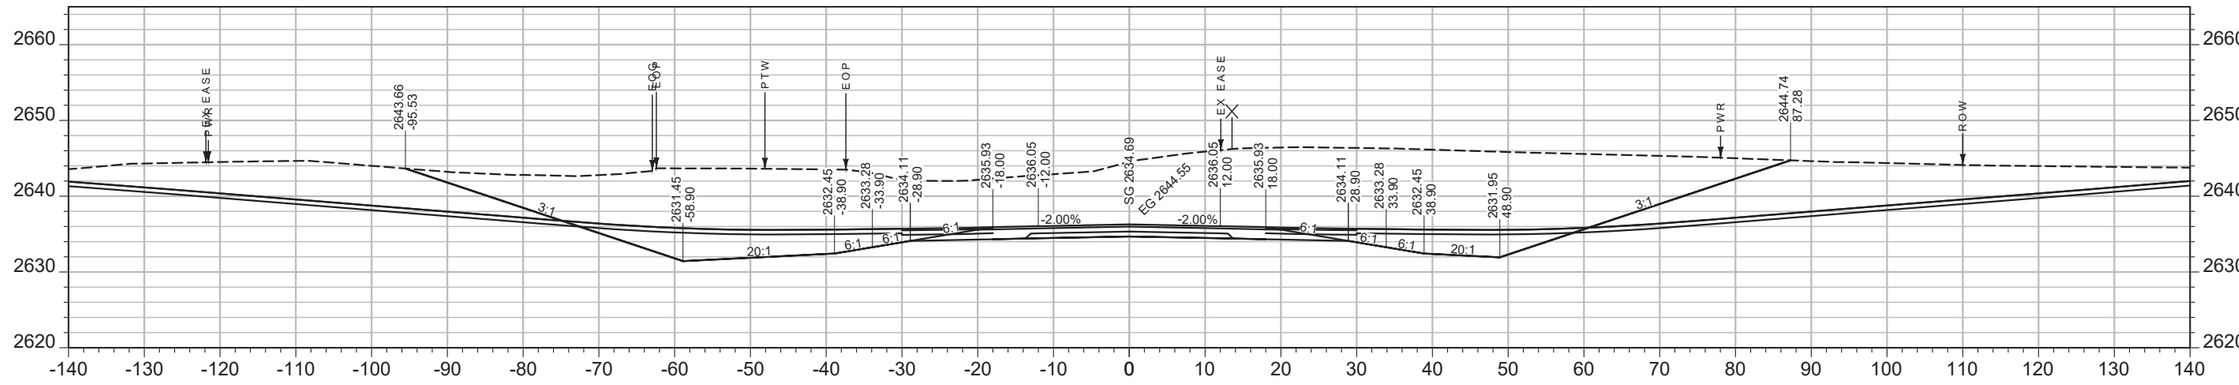

CV: 347 CY STA 2171+10.72 FV: 0 CY

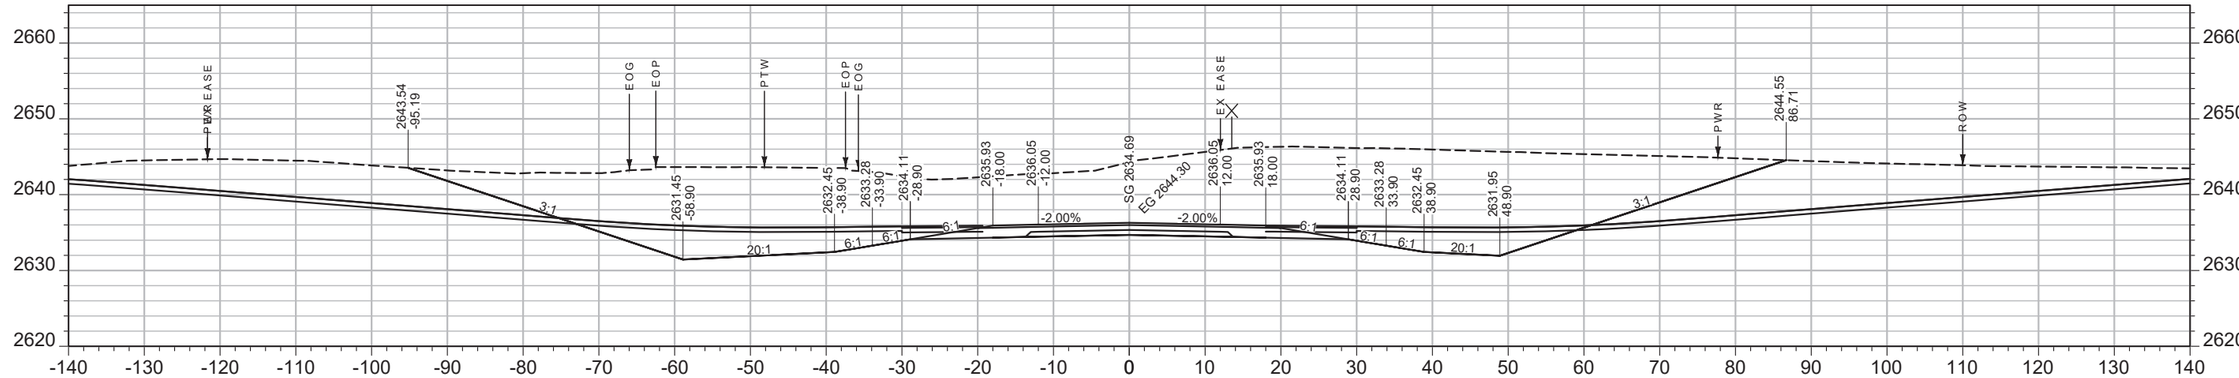

CV: 298 CY STA 2171+05.00 FV: 0 CY

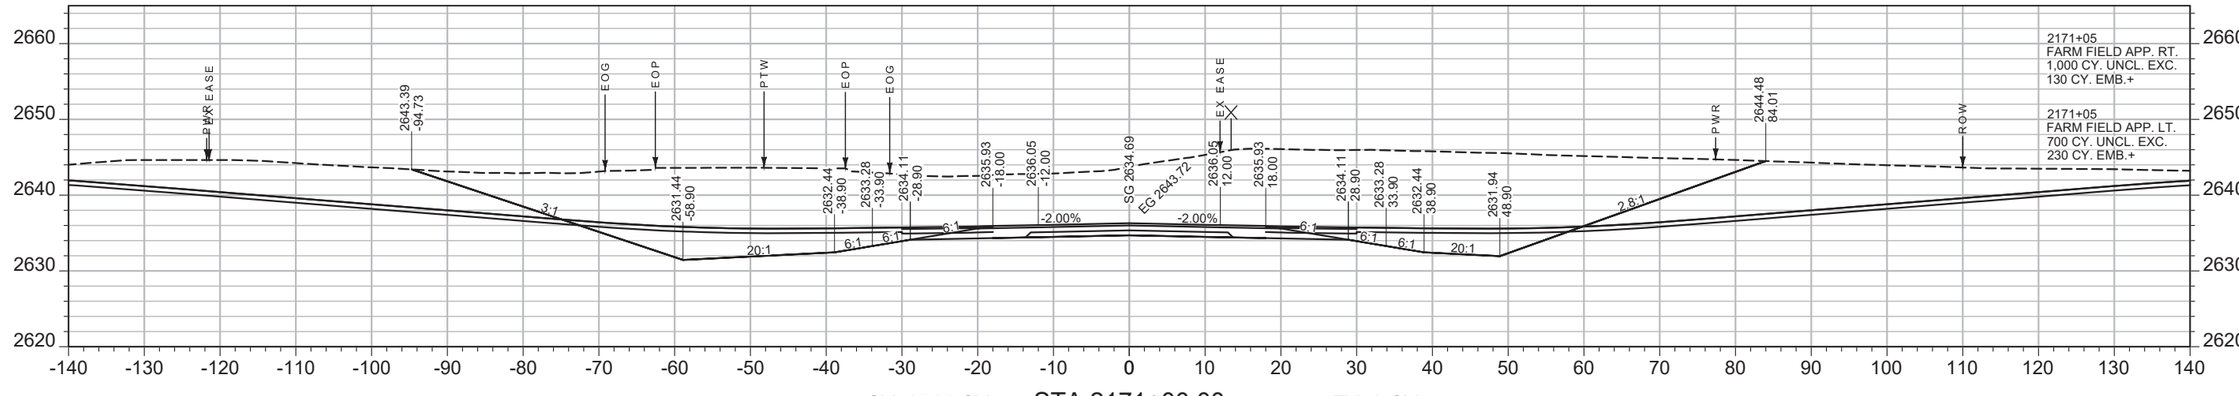

CV: 2711 CY STA 2171+00.00 FV: 0 CY

SHEET NO.
037

MAINLINE

PROJECT NAME WEST OF BROCKWAY - WEST
COUNTY MCCONE
PROJECT ID NH-HSIP 57-6(22)254
UPN 9727000


DESIGNED BY C. PERIMAN 09/2023
REVIEWED BY
CHECKED BY
9727000RDLAY001.DWG


MONTANA
Department of Transportation


CROSS SECTIONS

5/15/2025 1:56 PM

AWARD COPY

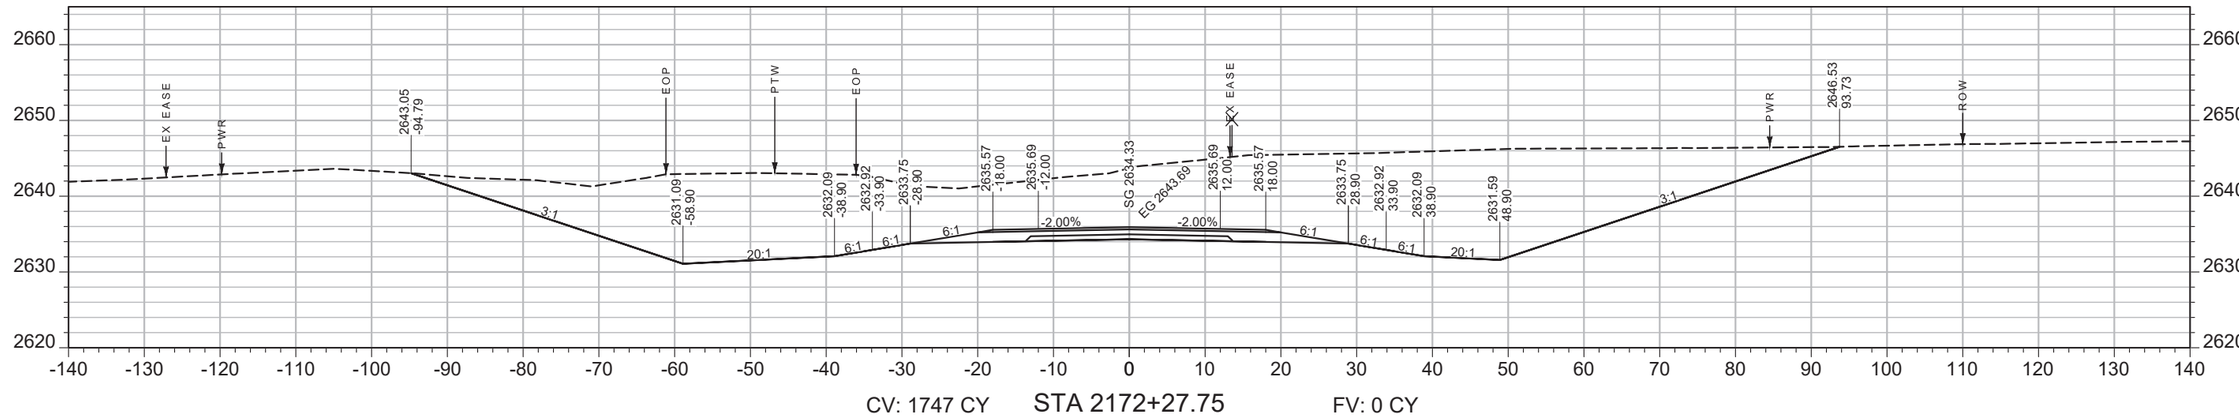

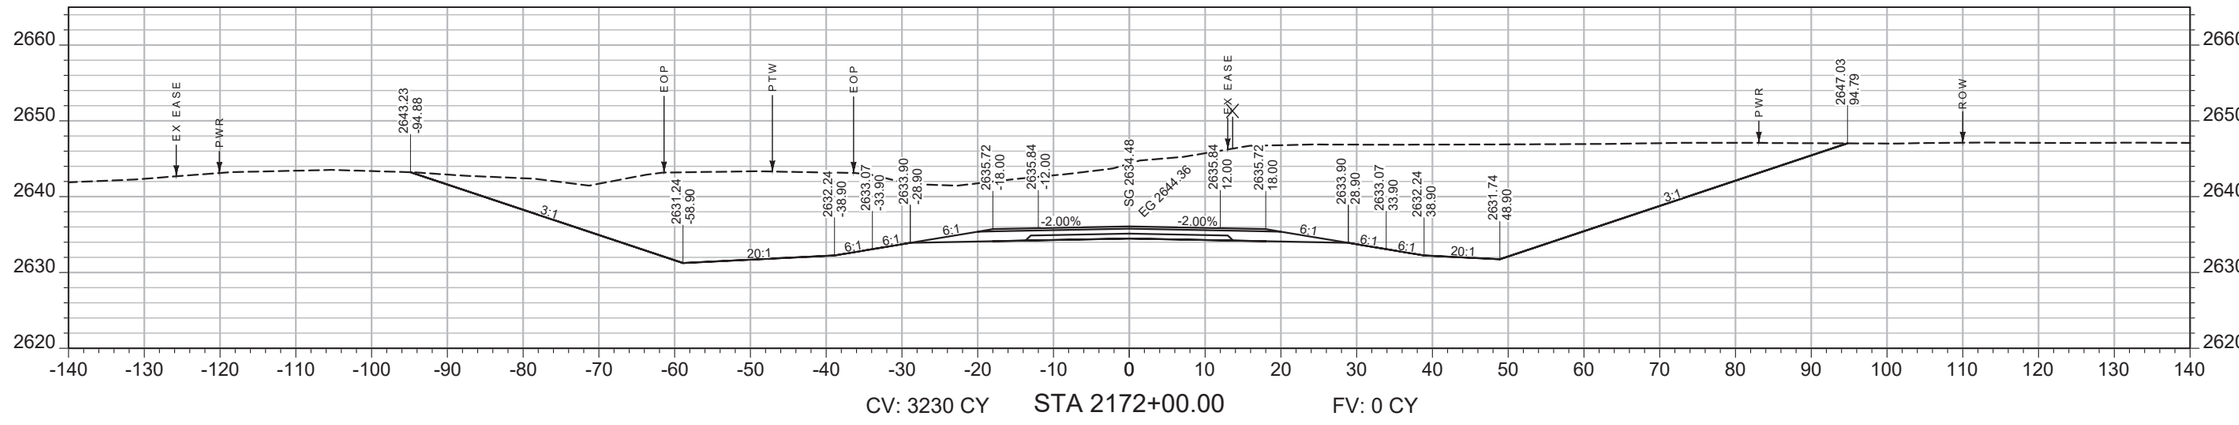

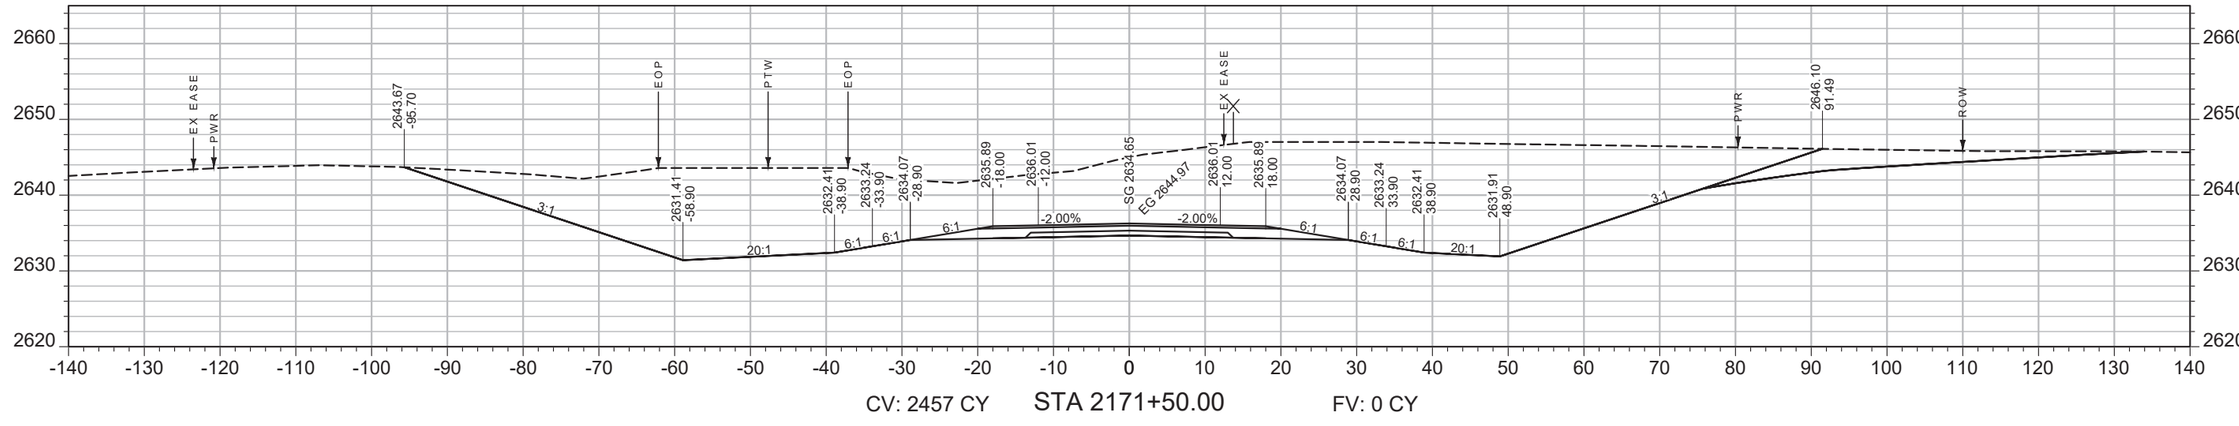

SHEET NO.
038

MAINLINE

PROJECT NAME WEST OF BROCKWAY - WEST
COUNTY MCCONE
PROJECT ID NH-HSIP 57-6(22)254
UPN 9727000

DESIGNED BY	DATE
C. PERIMAN	09/2023
REVIEWED BY	
CHECKED BY	


9727000RDLAY001.DWG

MONTANA
Department of Transportation


CROSS SECTIONS

5/15/2025 1:56 PM

AWARD COPY

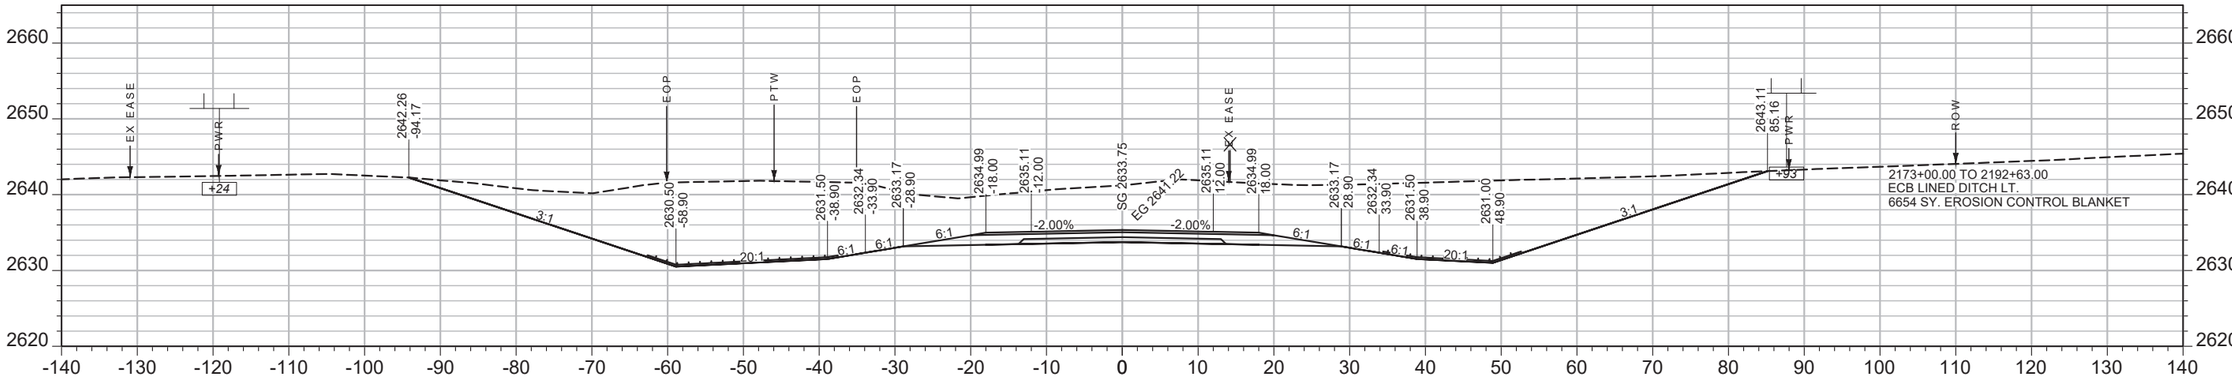

CV: 2645 CY STA 2173+00.00 FV: 0 CY

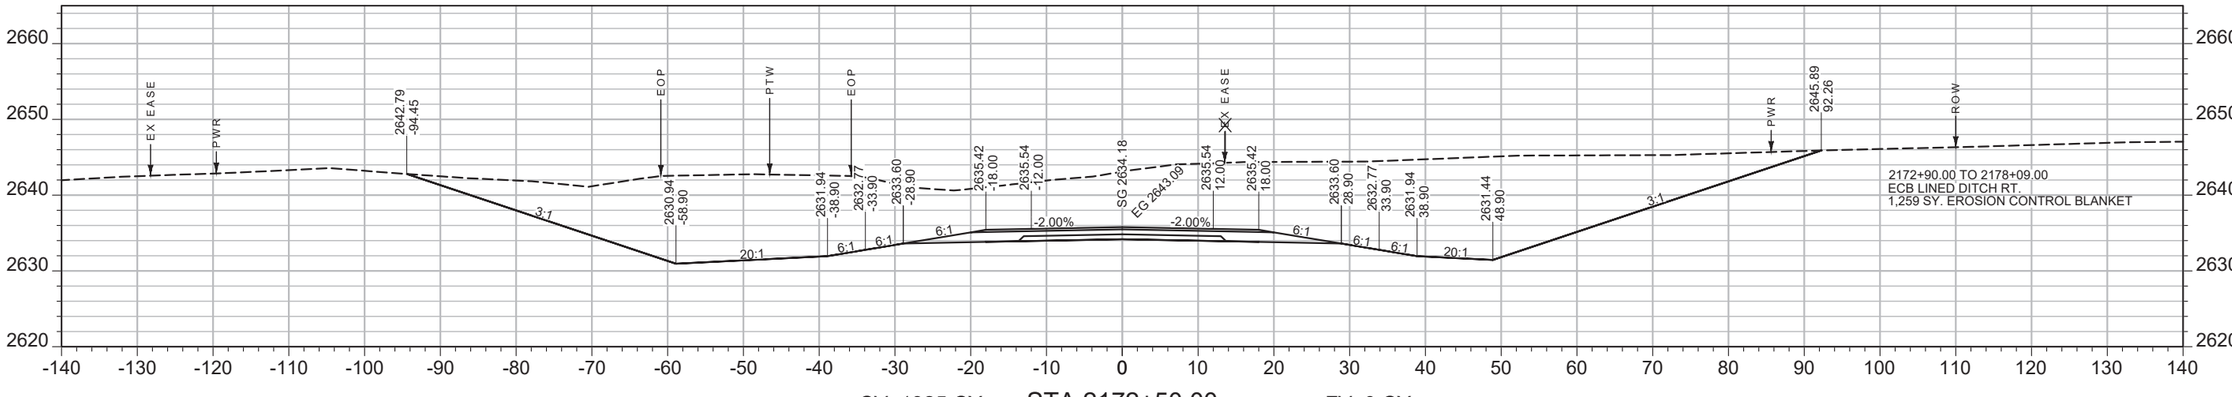

CV: 1325 CY STA 2172+50.00 FV: 0 CY

SHEET NO.
039

MAINLINE

PROJECT NAME **WEST OF BROCKWAY - WEST**
COUNTY **MCCONE**
PROJECT ID **NH-HSIP 57-6(22)254**
UPN **9727000**


DESIGNED BY C. PERIMAN 09/2023
REVIEWED BY
CHECKED BY
9727000RDLAY001.DWG

MONTANA Department of Transportation


CROSS SECTIONS

5/15/2025 1:56 PM

AWARD COPY

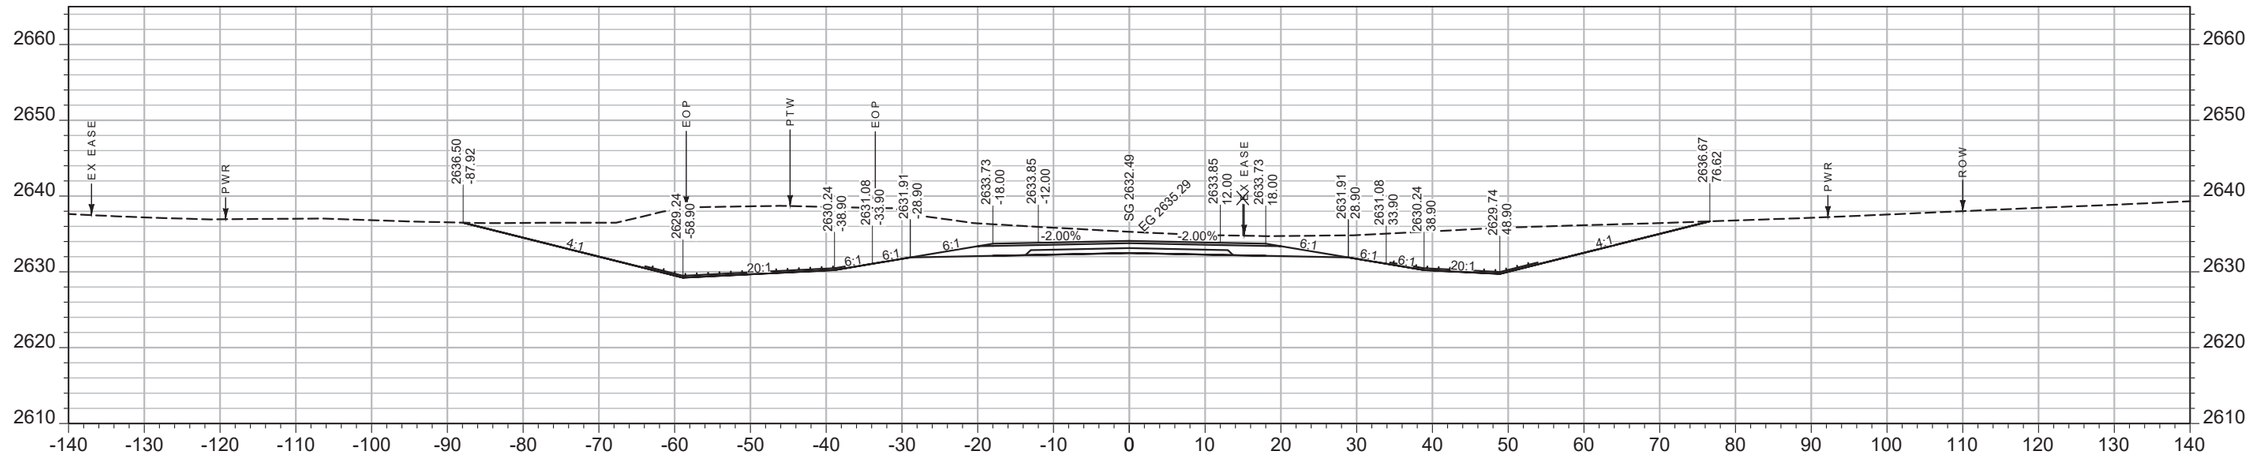

CV: 1674 CY STA 2174+00.00 FV: 0 CY

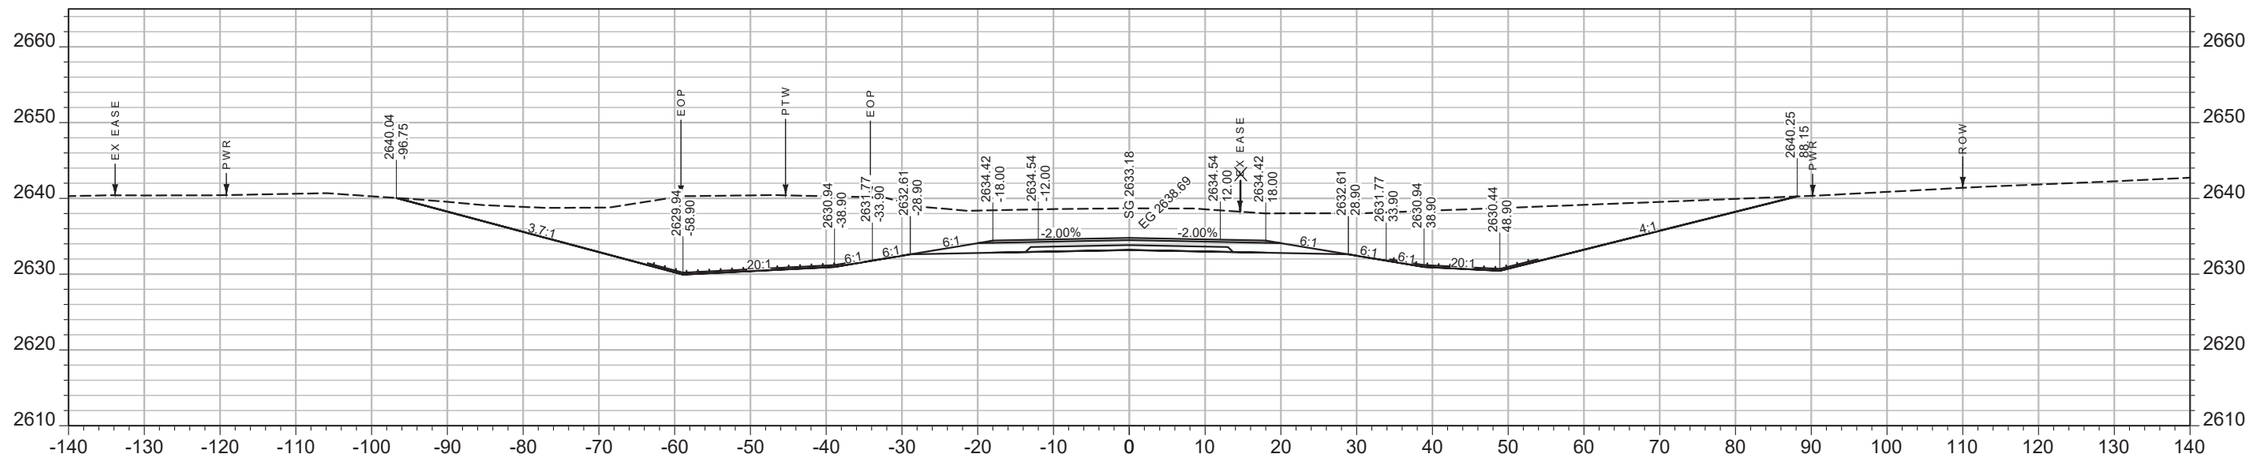

CV: 2181 CY STA 2173+50.00 FV: 0 CY

SHEET NO.
040

MAINLINE

PROJECT NAME WEST OF BROCKWAY - WEST
COUNTY MCCONE
PROJECT ID NH-HSIP 57-6(22)254
UPN 9727000


DESIGNED BY C. PERIMAN 09/2023
REVIEWED BY
CHECKED BY

MONTANA
Department of Transportation


CROSS SECTIONS

5/15/2025 1:56 PM 9727000RDLAY001.DWG

AWARD COPY

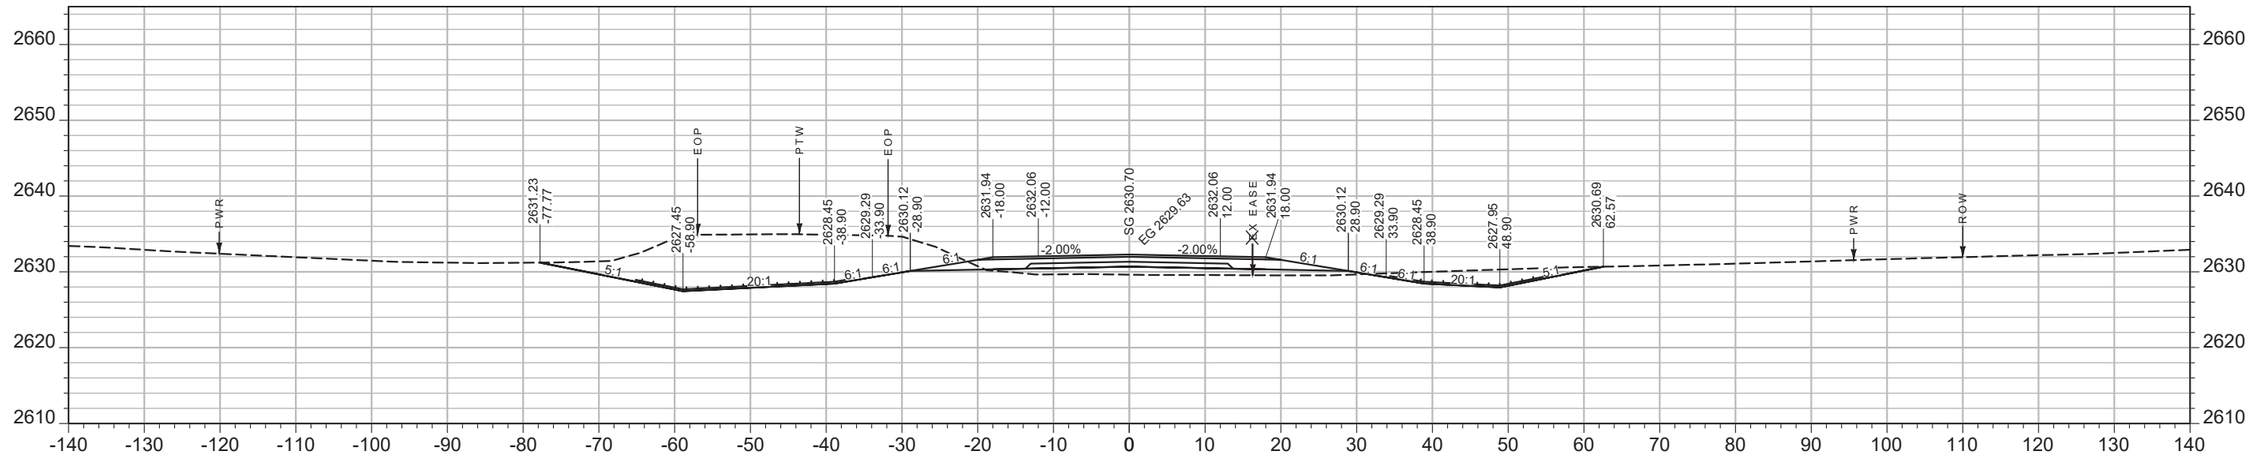

CV: 704 CY STA 2175+00.00 FV: 22 CY

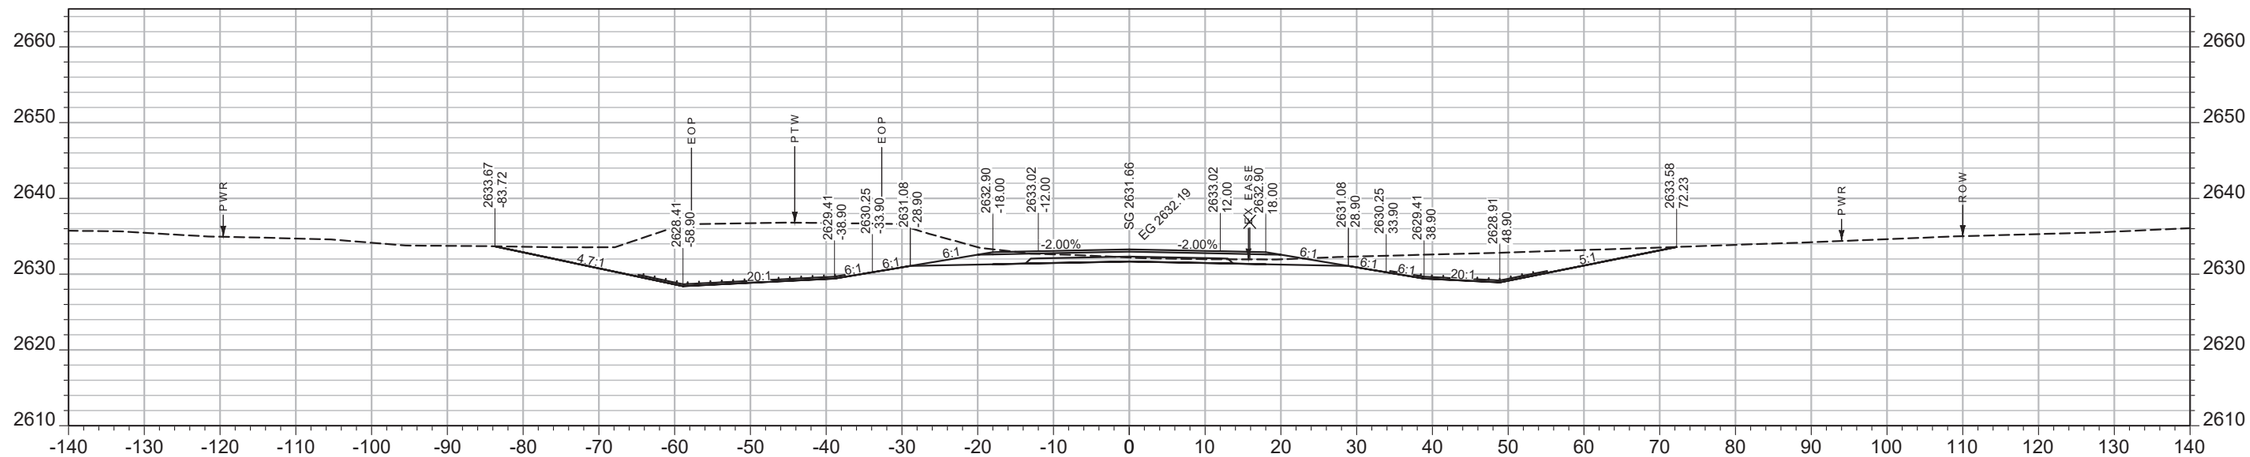

CV: 1106 CY STA 2174+50.00 FV: 0 CY

SHEET NO. 041

MAINLINE

PROJECT NAME **WEST OF BROCKWAY - WEST**

COUNTY **MCCONE**

PROJECT ID **NH-HSIP 57-6(22)254**

UPN **9727000**

DESIGNED BY C. PERIMAN 09/2023

REVIEWED BY

CHECKED BY


9727000RDLAY001.DWG

MONTANA Department of Transportation


CROSS SECTIONS

5/15/2025 1:56 PM


AWARD COPY

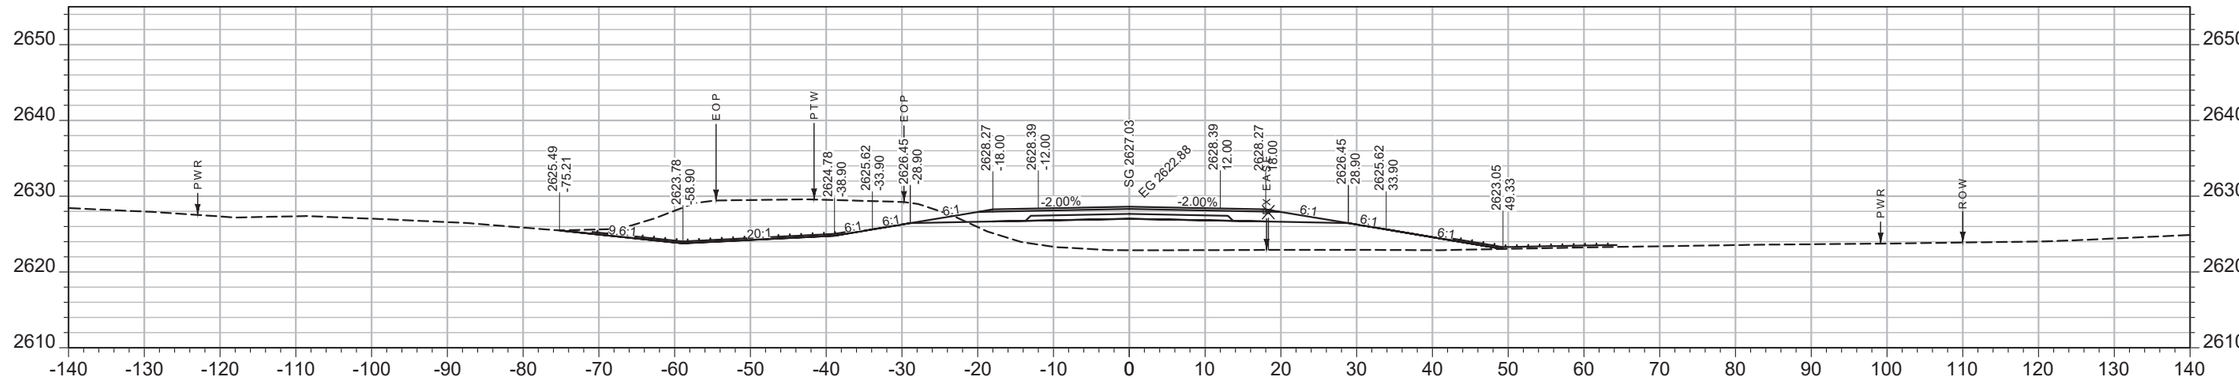

CV: 350 CY STA 2176+50.00 FV: 366 CY

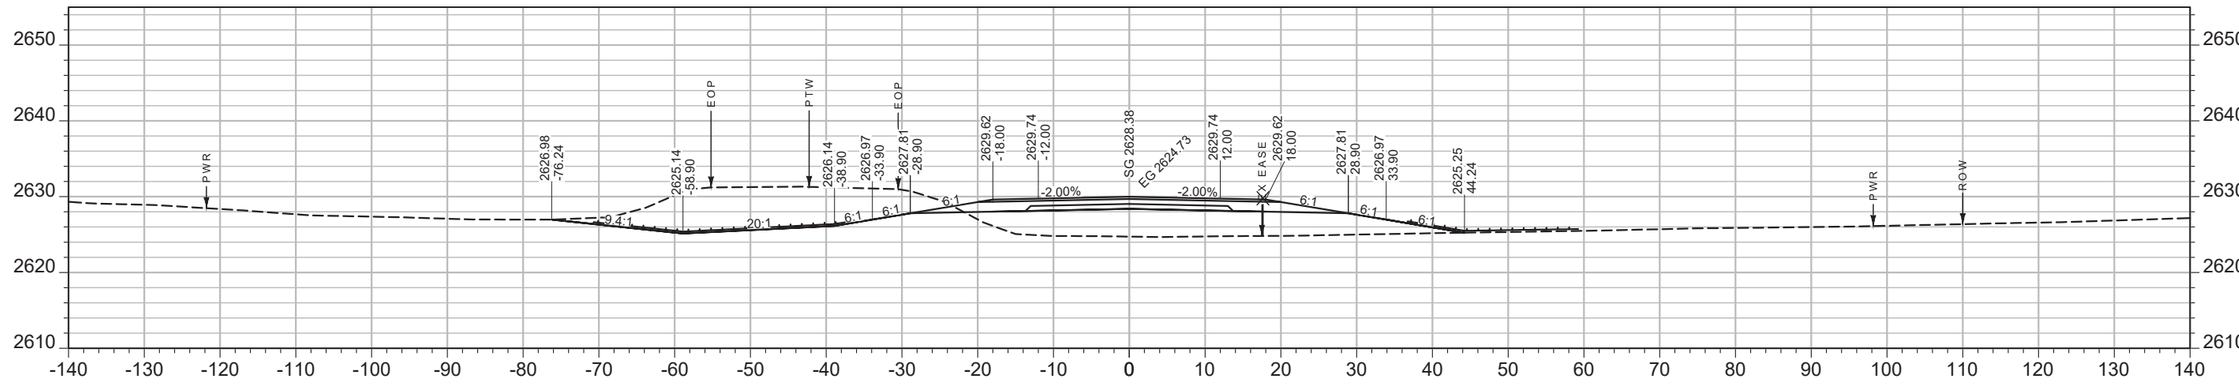

CV: 410 CY STA 2176+00.00 FV: 271 CY

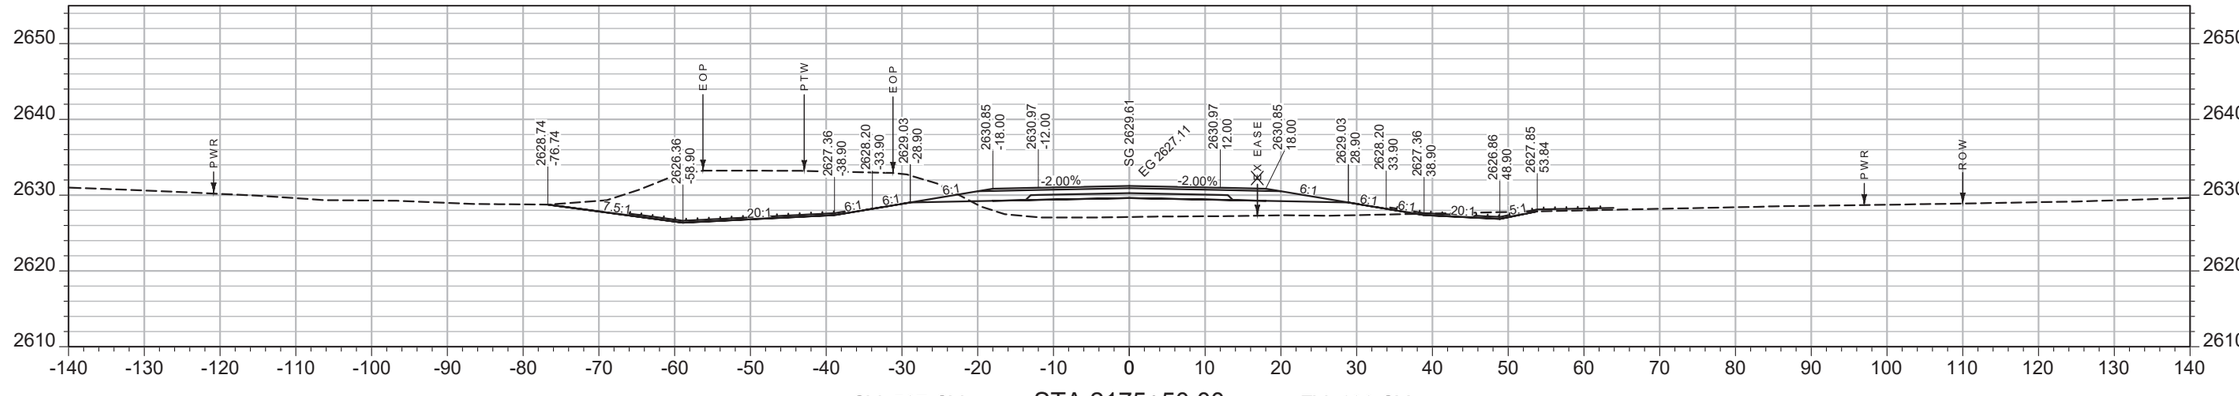

CV: 507 CY STA 2175+50.00 FV: 136 CY

SHEET NO.
042

MAINLINE

PROJECT NAME WEST OF BROCKWAY - WEST
COUNTY MCCONE
PROJECT ID NH-HSIP 57-6(22)254
UPN 9727000


DESIGNED BY C. PERIMAN 09/2023
REVIEWED BY
CHECKED BY
9727000RDLAY001.DWG

MONTANA Department of Transportation


CROSS SECTIONS

5/15/2025 1:56 PM


AWARD COPY

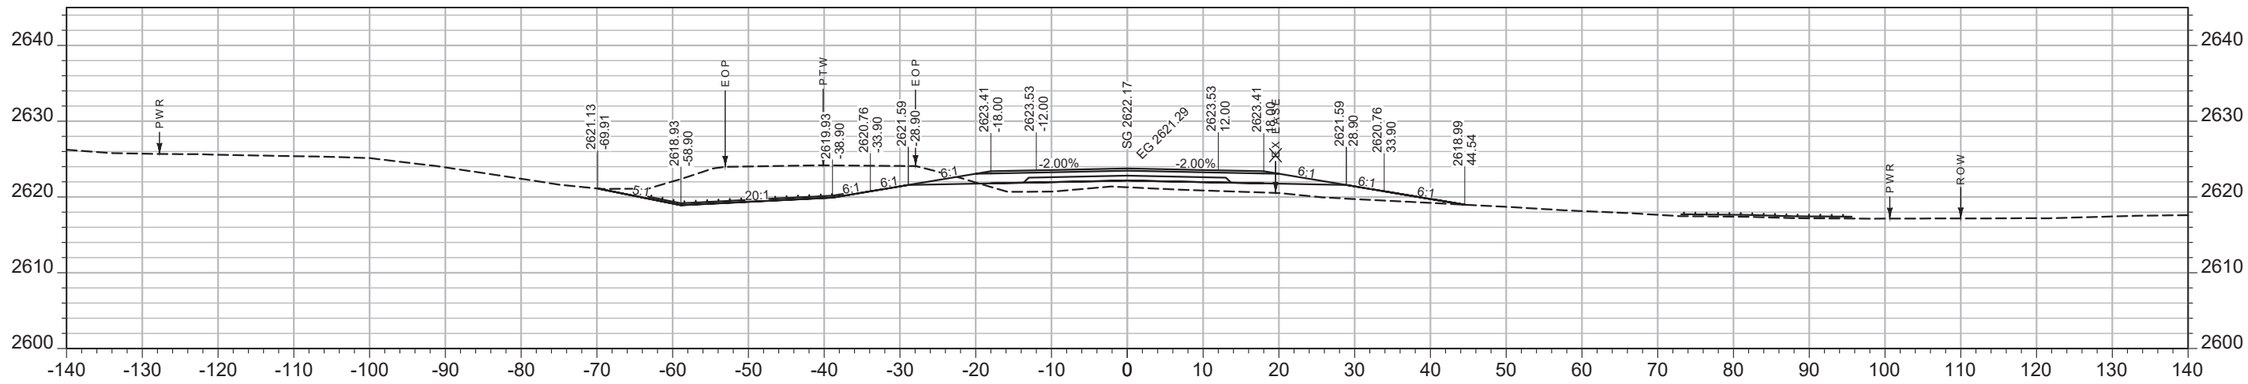

CV: 277 CY STA 2178+00.00 FV: 197 CY

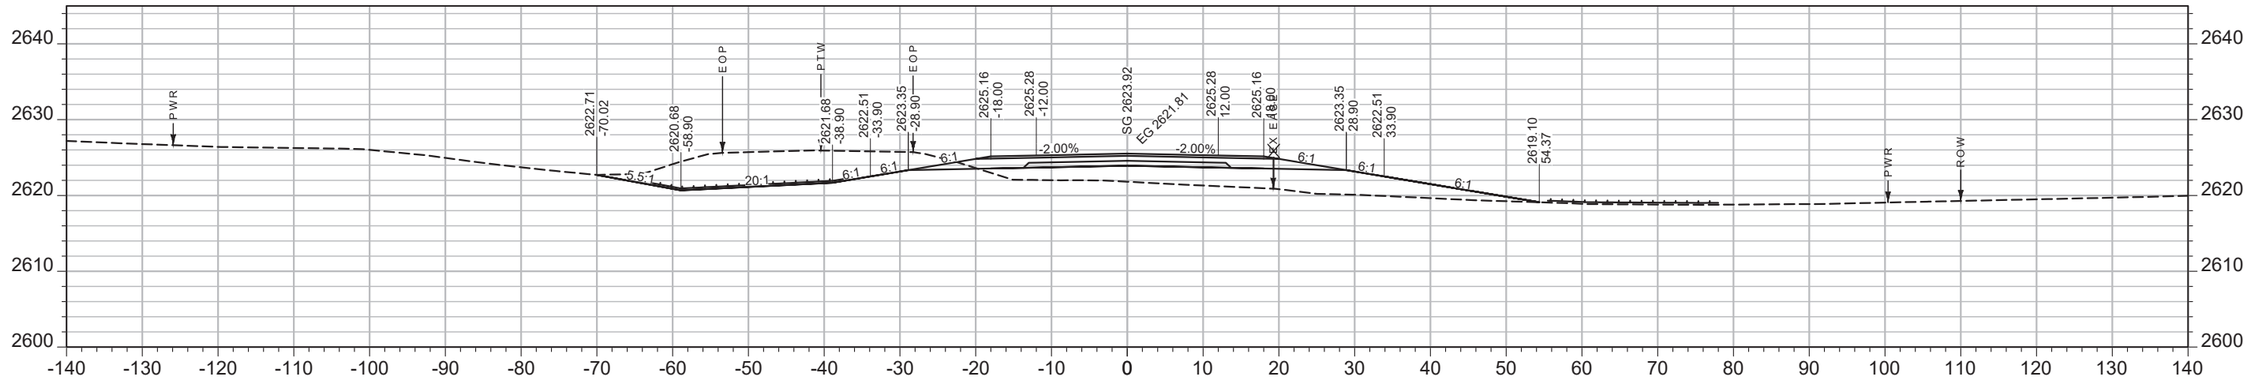

CV: 292 CY STA 2177+50.00 FV: 339 CY

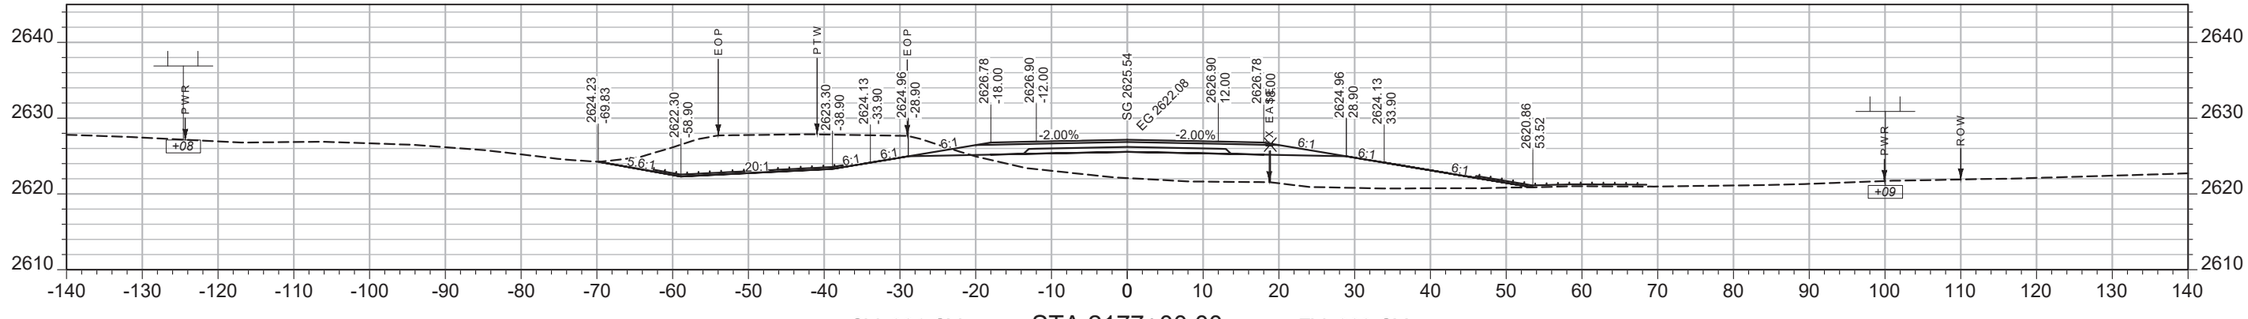

CV: 321 CY STA 2177+00.00 FV: 389 CY

SHEET NO.
043

MAINLINE

PROJECT NAME WEST OF BROCKWAY - WEST
COUNTY MCCONE
PROJECT ID NH-HSIP 57-6(22)254
UPN 9727000

DESIGNED BY C. PERIMAN 09/2023
REVIEWED BY
CHECKED BY


MONTANA Department of Transportation

CROSS SECTIONS


9727000RDLAY001.DWG

5/15/2025 1:56 PM


AWARD COPY

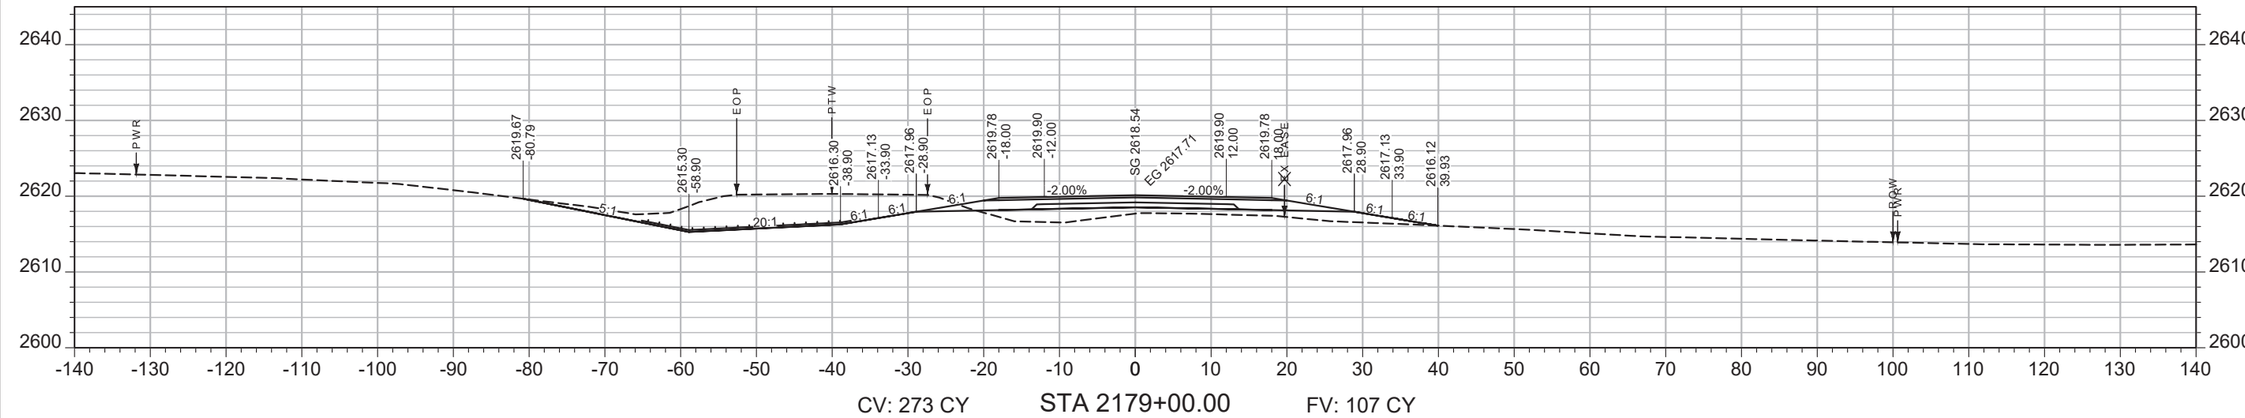

CV: 273 CY STA 2179+00.00 FV: 107 CY

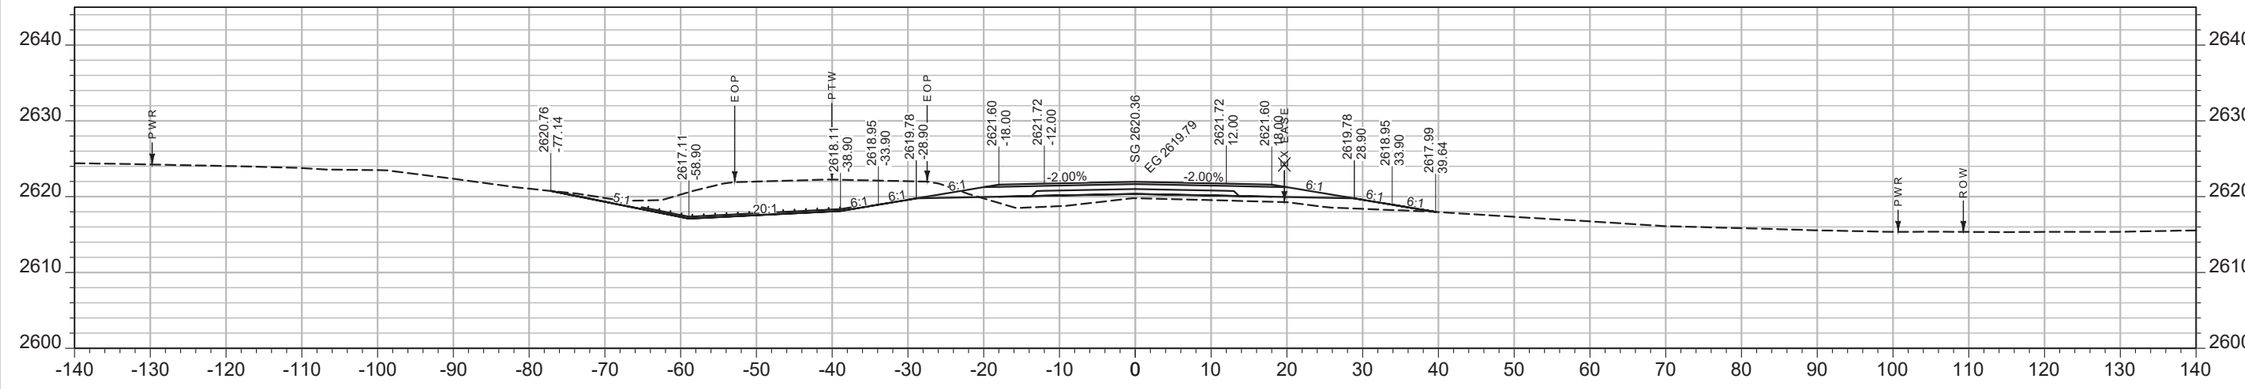

CV: 21 CY STA 2178+50.00 FV: 7 CY

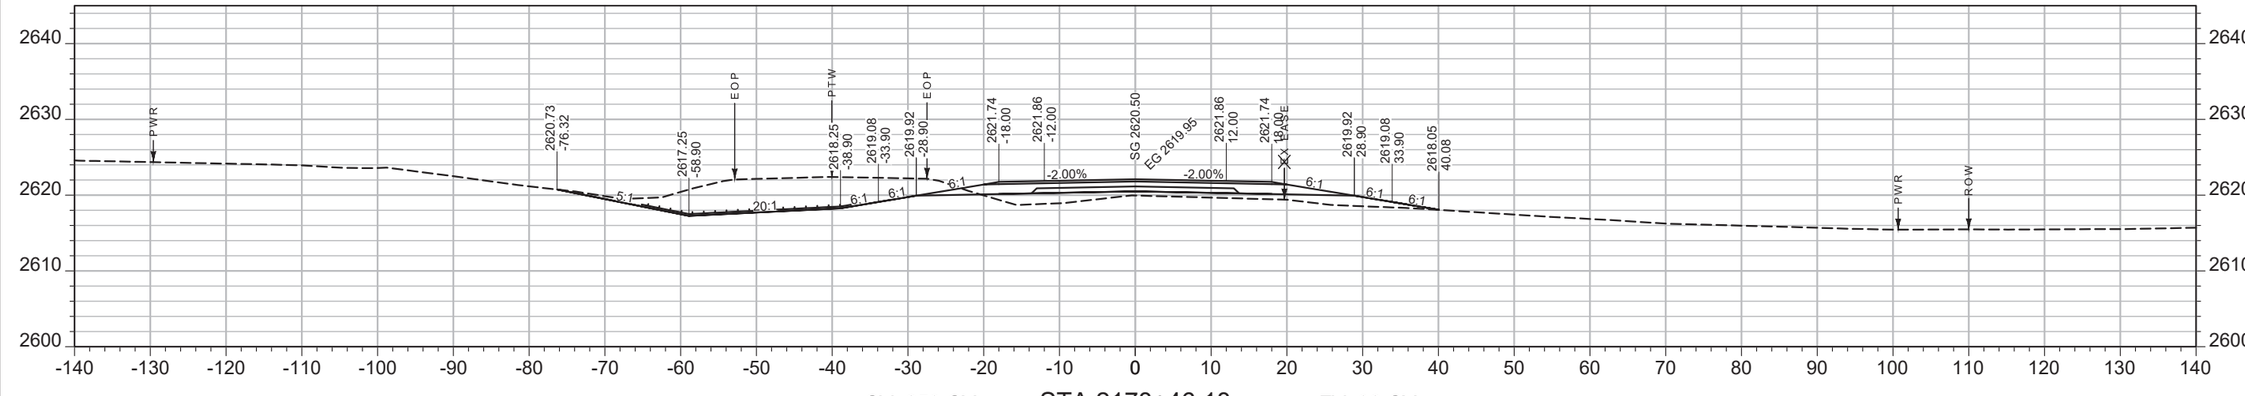

CV: 253 CY STA 2178+46.18 FV: 92 CY

SHEET NO.
044

MAINLINE

PROJECT NAME WEST OF BROCKWAY - WEST
COUNTY MCCONE
PROJECT ID NH-HSIP 57-6(22)254
UPN 9727000


DESIGNED BY C. PERIMAN 09/2023
REVIEWED BY
CHECKED BY
9727000RDLAY001.DWG

MONTANA Department of Transportation


CROSS SECTIONS

5/15/2025 1:56 PM


AWARD COPY

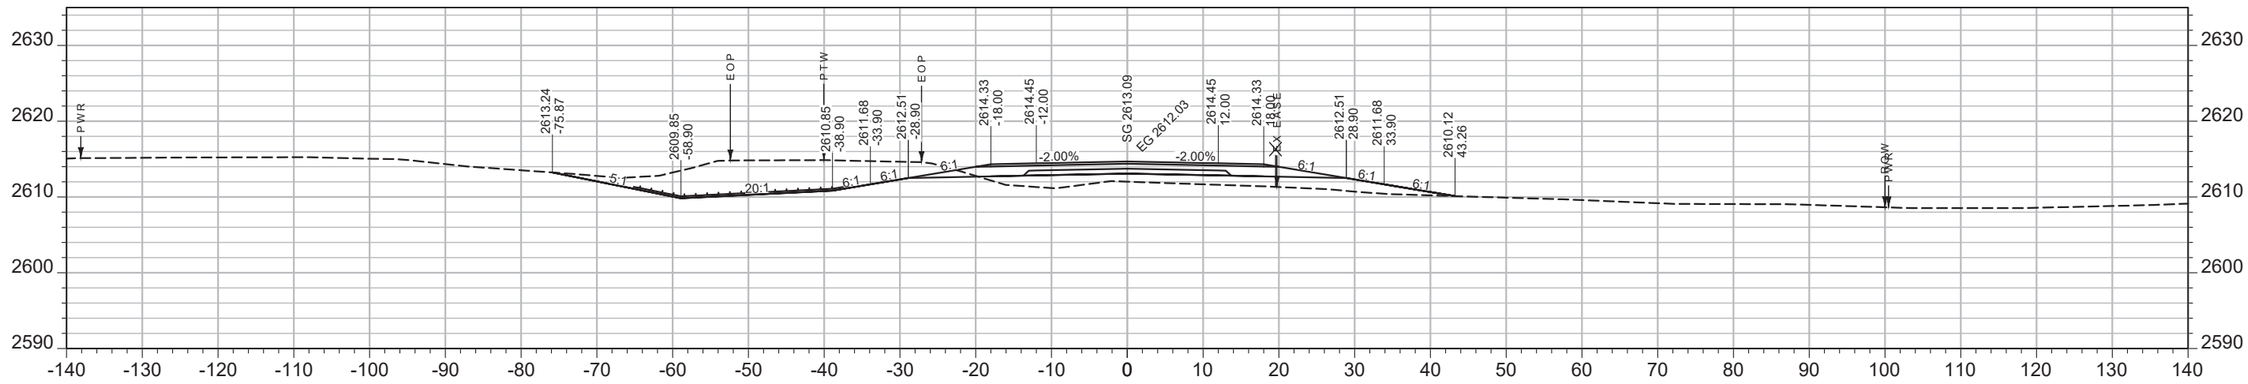

CV: 286 CY STA 2180+50.00 FV: 126 CY

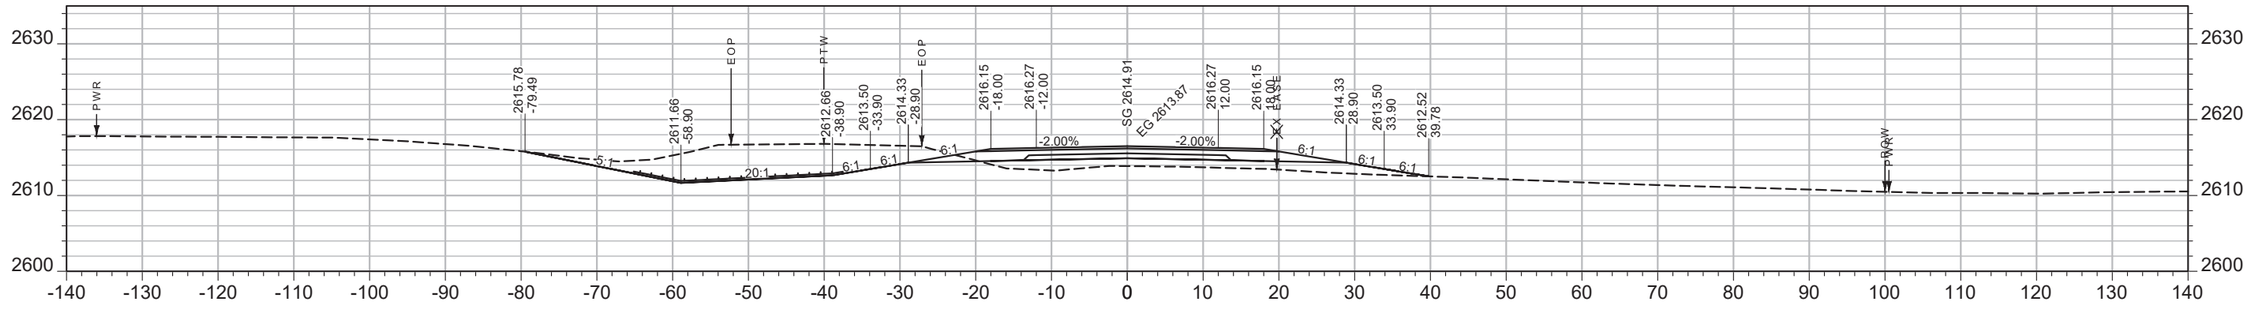

CV: 298 CY STA 2180+00.00 FV: 101 CY

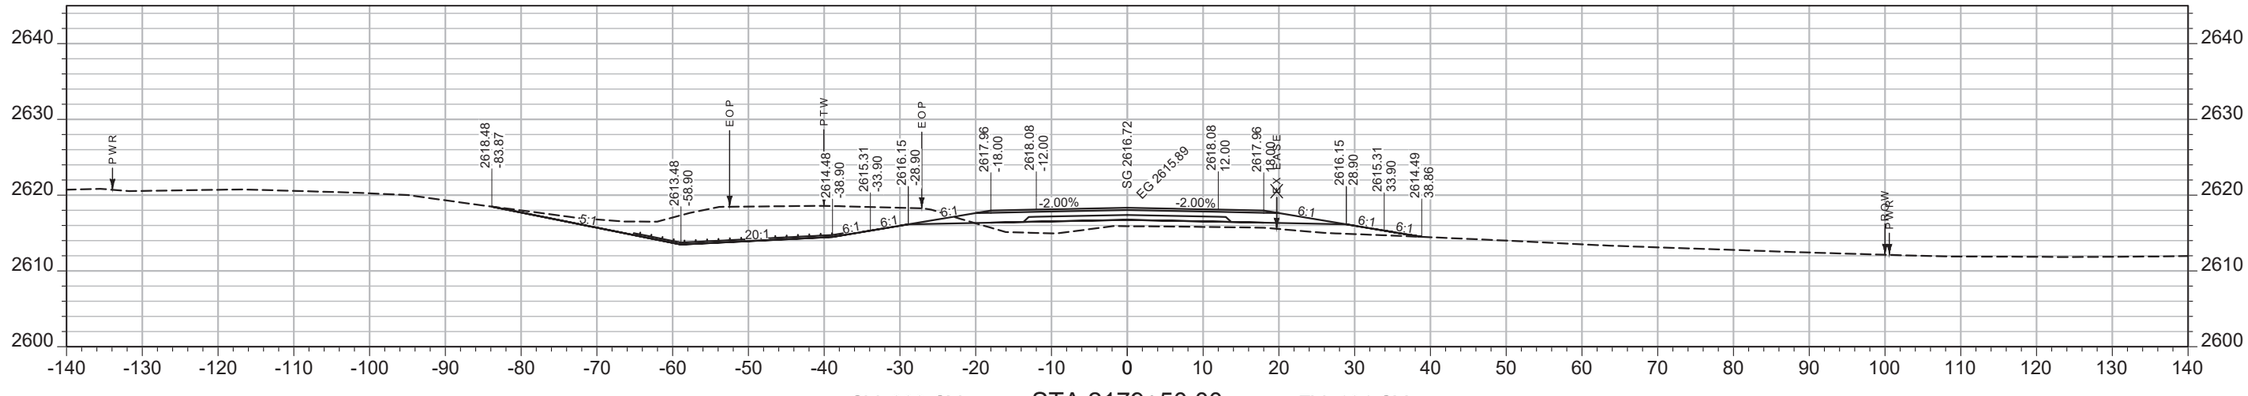

CV: 289 CY STA 2179+50.00 FV: 104 CY

SHEET NO.
045

MAINLINE

PROJECT NAME WEST OF BROCKWAY - WEST
COUNTY MCCONE
PROJECT ID NH-HSIP 57-6(22)254
UPN 9727000

DESIGNED BY C. PERIMAN 09/2023
REVIEWED BY
CHECKED BY


MONTANA Department of Transportation


CROSS SECTIONS


5/15/2025 1:56 PM

9727000RDLAY001.DWG

AWARD COPY

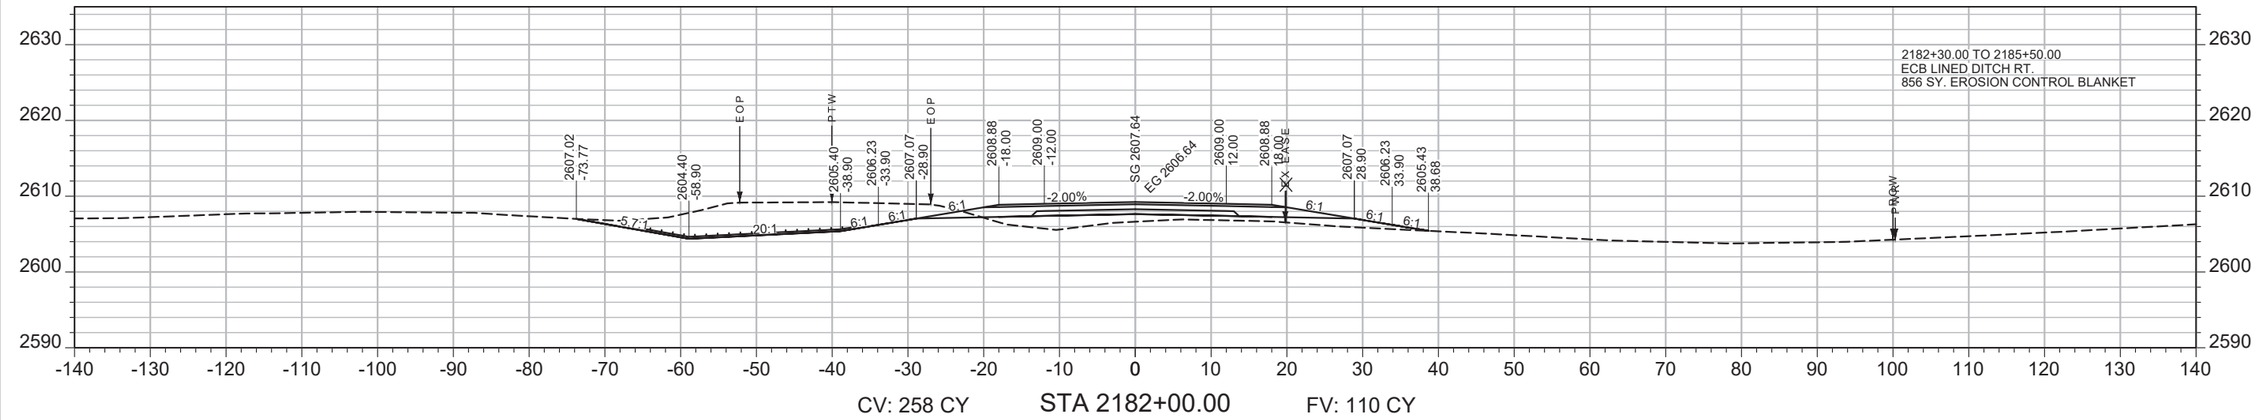

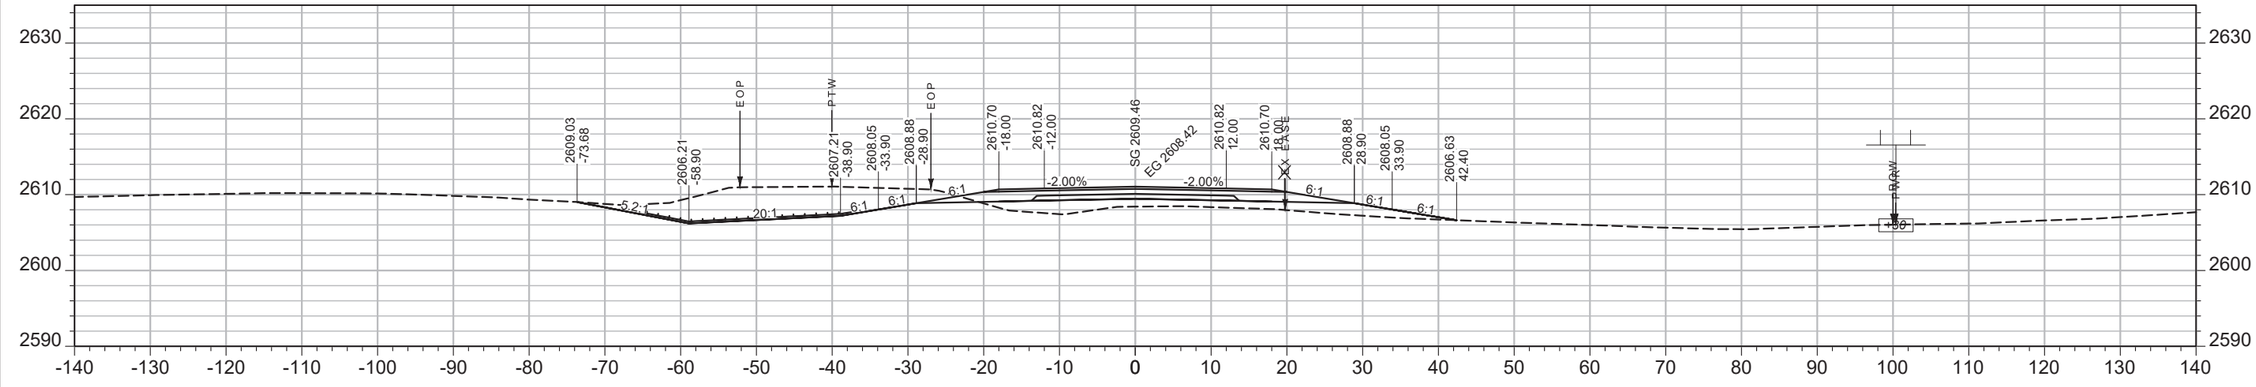

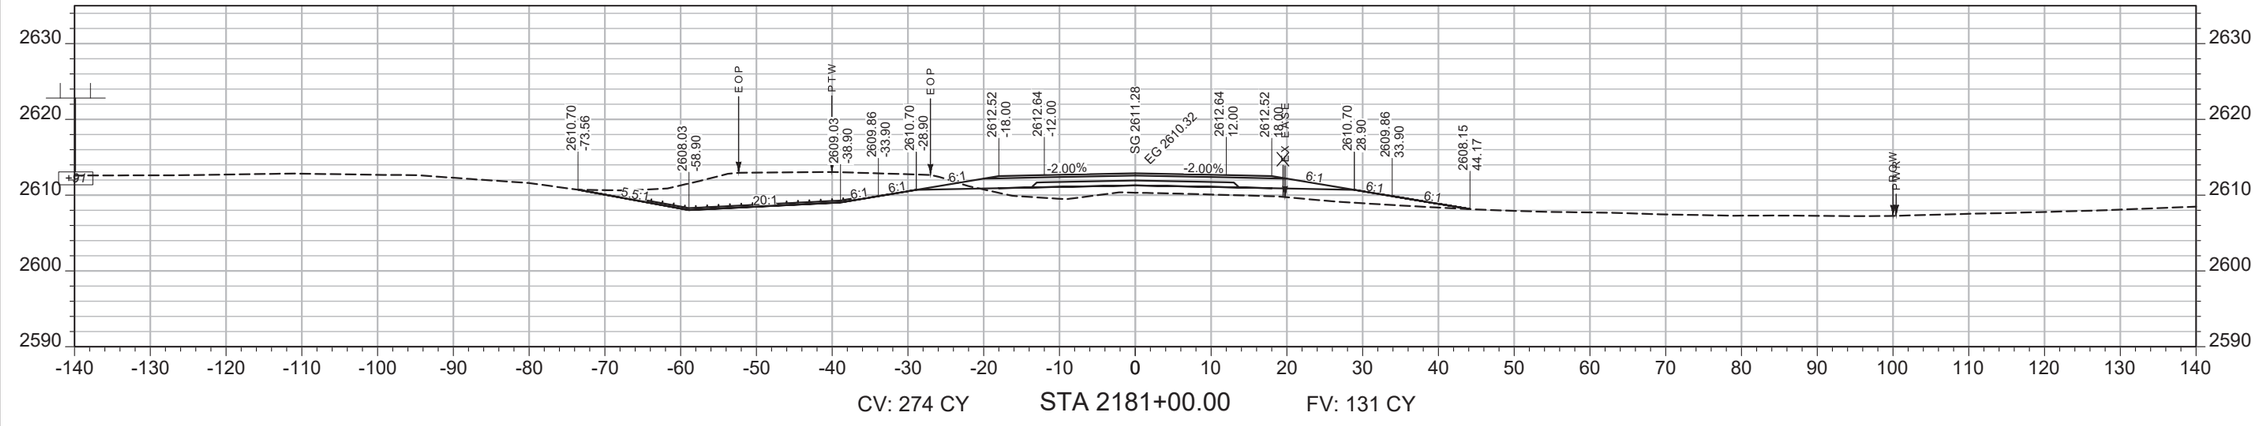

SHEET NO.
046

MAINLINE

PROJECT NAME WEST OF BROCKWAY - WEST
COUNTY MCCONE
PROJECT ID NH-HSIP 57-6(22)254
UPN 9727000


DESIGNED BY C. PERIMAN 09/2023
REVIEWED BY
CHECKED BY
9727000RDLAY001.DWG

MONTANA Department of Transportation


CROSS SECTIONS

5/15/2025 1:56 PM


AWARD COPY

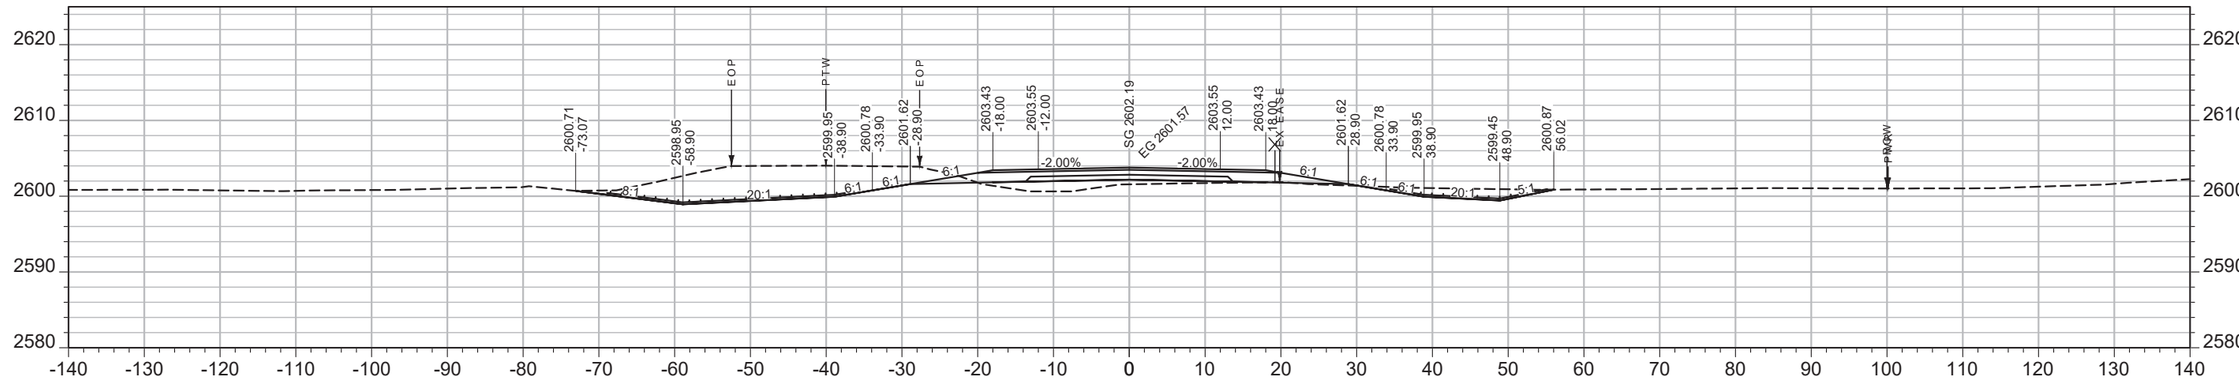

CV: 317 CY STA 2183+50.00 FV: 49 CY

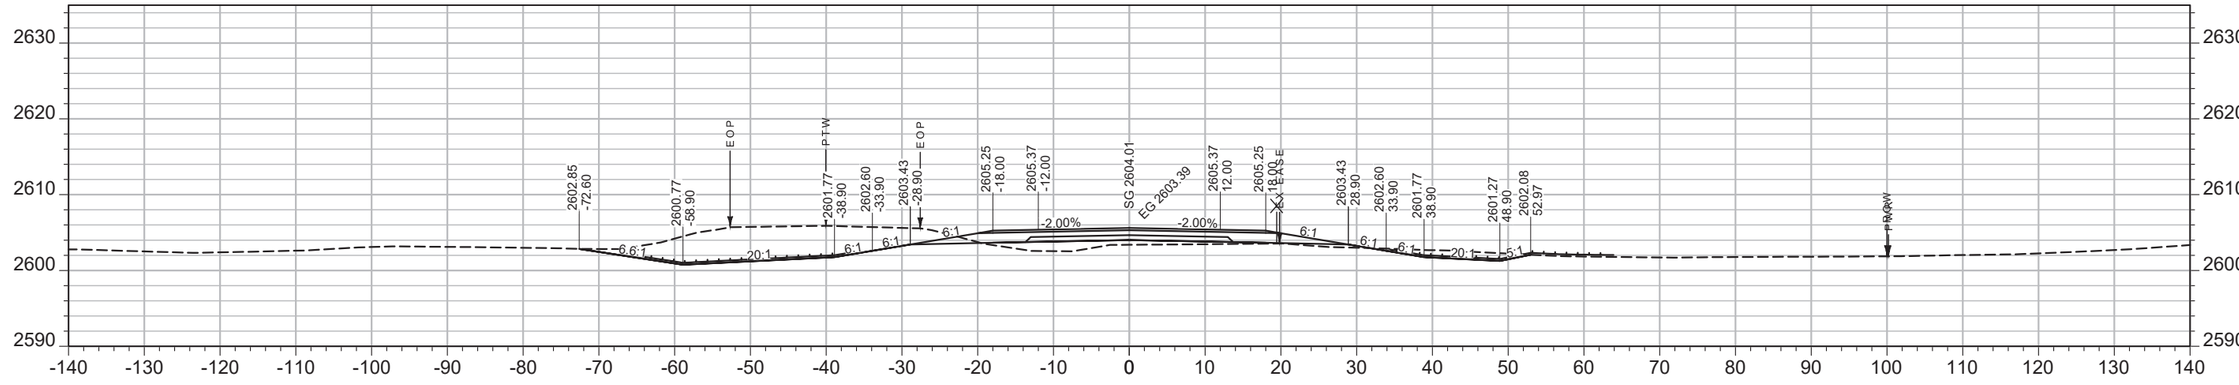

CV: 296 CY STA 2183+00.00 FV: 59 CY

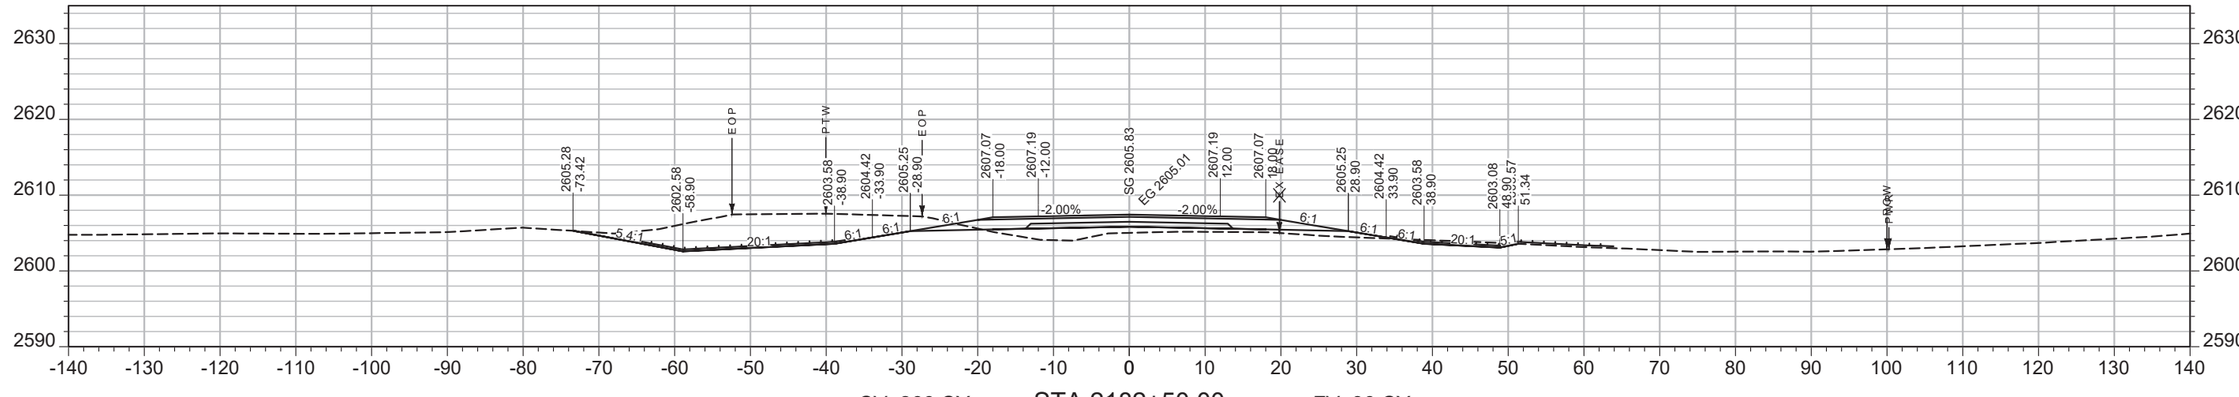

CV: 266 CY STA 2182+50.00 FV: 86 CY

SHEET NO.
047

MAINLINE

PROJECT NAME WEST OF BROCKWAY - WEST
COUNTY MCCONE
PROJECT ID NH-HSIP 57-6(22)254
UPN 9727000


DESIGNED BY C. PERIMAN 09/2023
REVIEWED BY
CHECKED BY
9727000RDLAY001.DWG

MONTANA Department of Transportation


CROSS SECTIONS

5/15/2025 1:56 PM


AWARD COPY

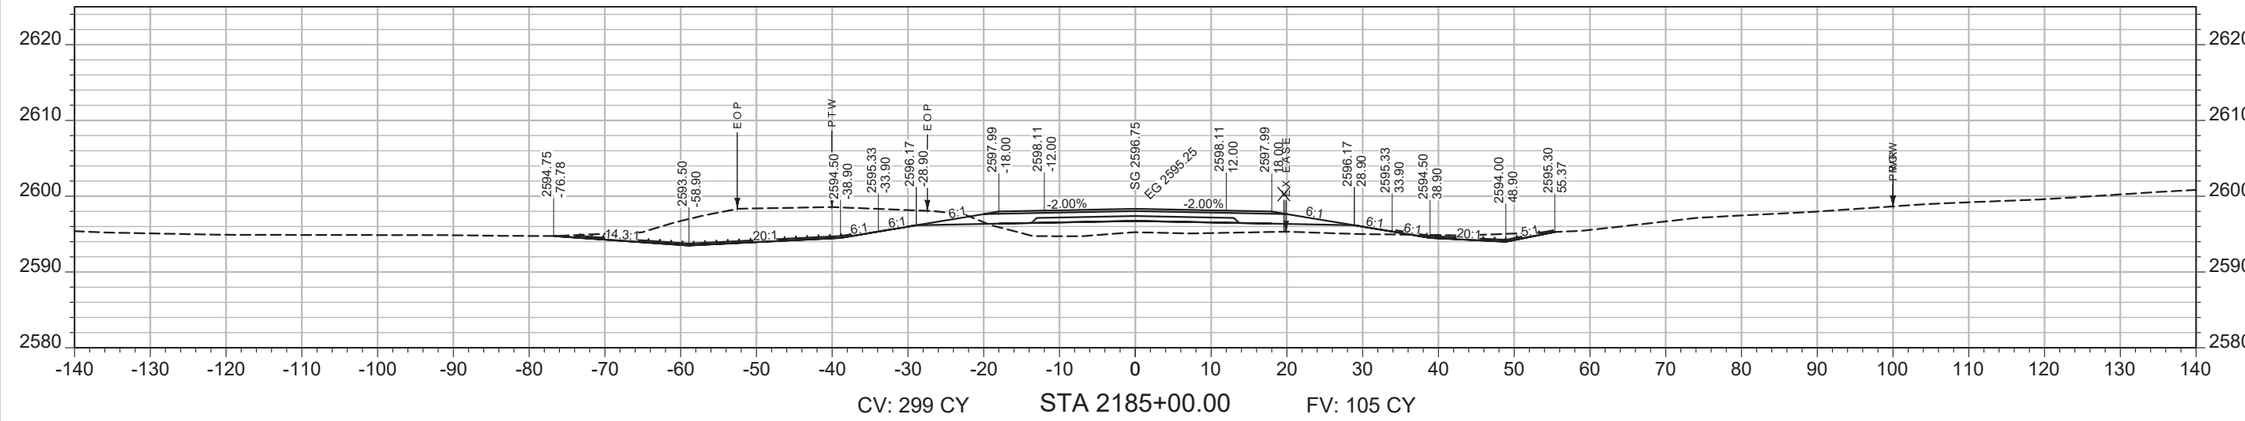

CV: 299 CY STA 2185+00.00 FV: 105 CY

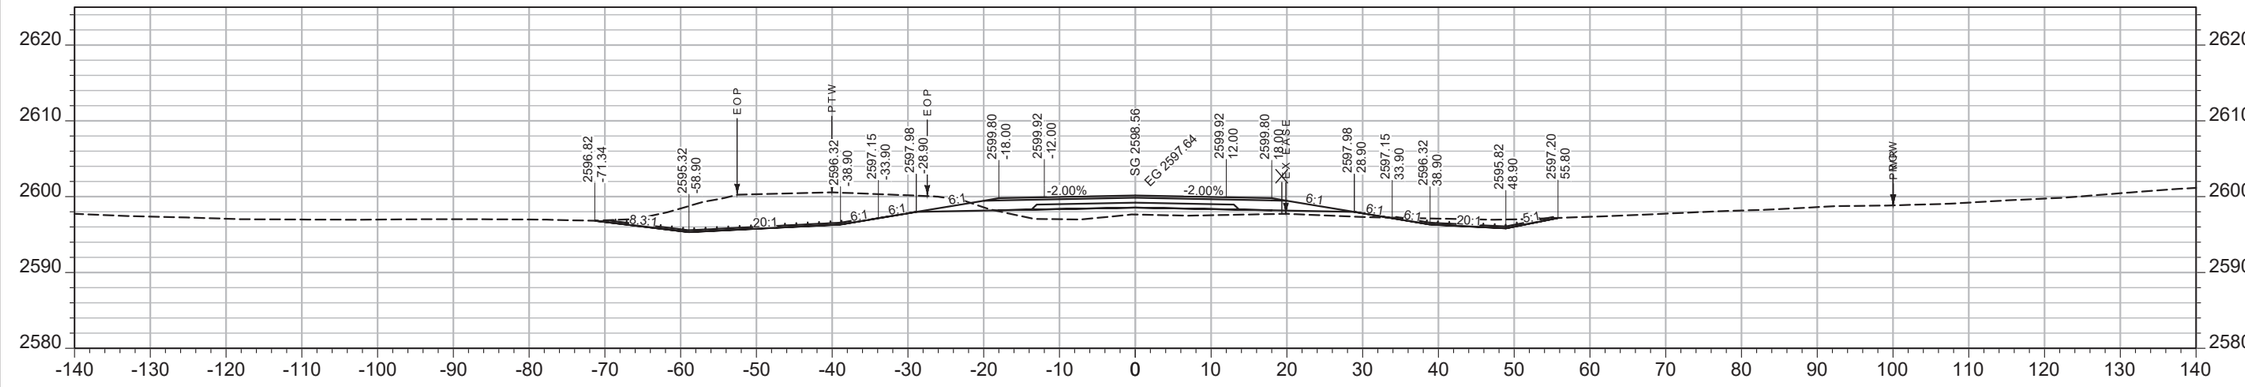

CV: 321 CY STA 2184+50.00 FV: 60 CY

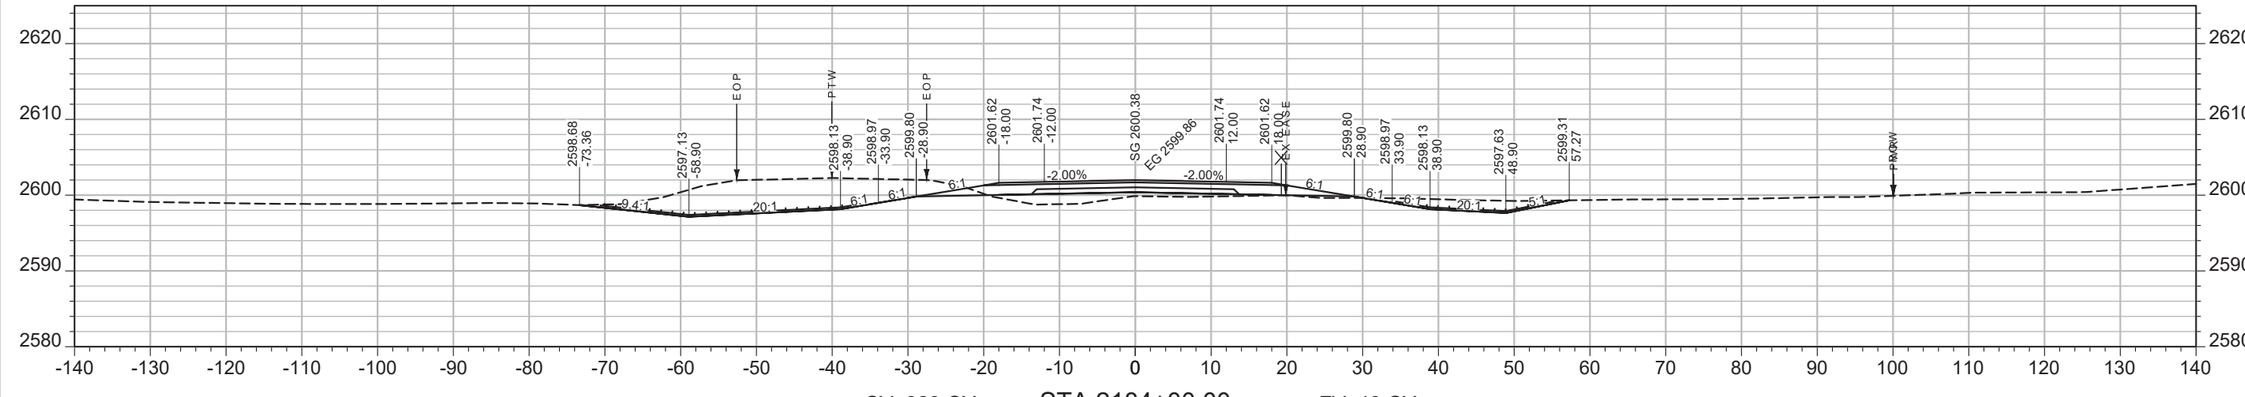

CV: 329 CY STA 2184+00.00 FV: 49 CY

SHEET NO.
048

MAINLINE

PROJECT NAME WEST OF BROCKWAY - WEST
COUNTY MCCONE
PROJECT ID NH-HSIP 57-6(22)254
UPN 9727000


DESIGNED BY C. PERIMAN
09/2023
REVIEWED BY
CHECKED BY
9727000RDLAY001.DWG

MONTANA
Department of Transportation


CROSS SECTIONS

5/15/2025 1:56 PM

AWARD COPY

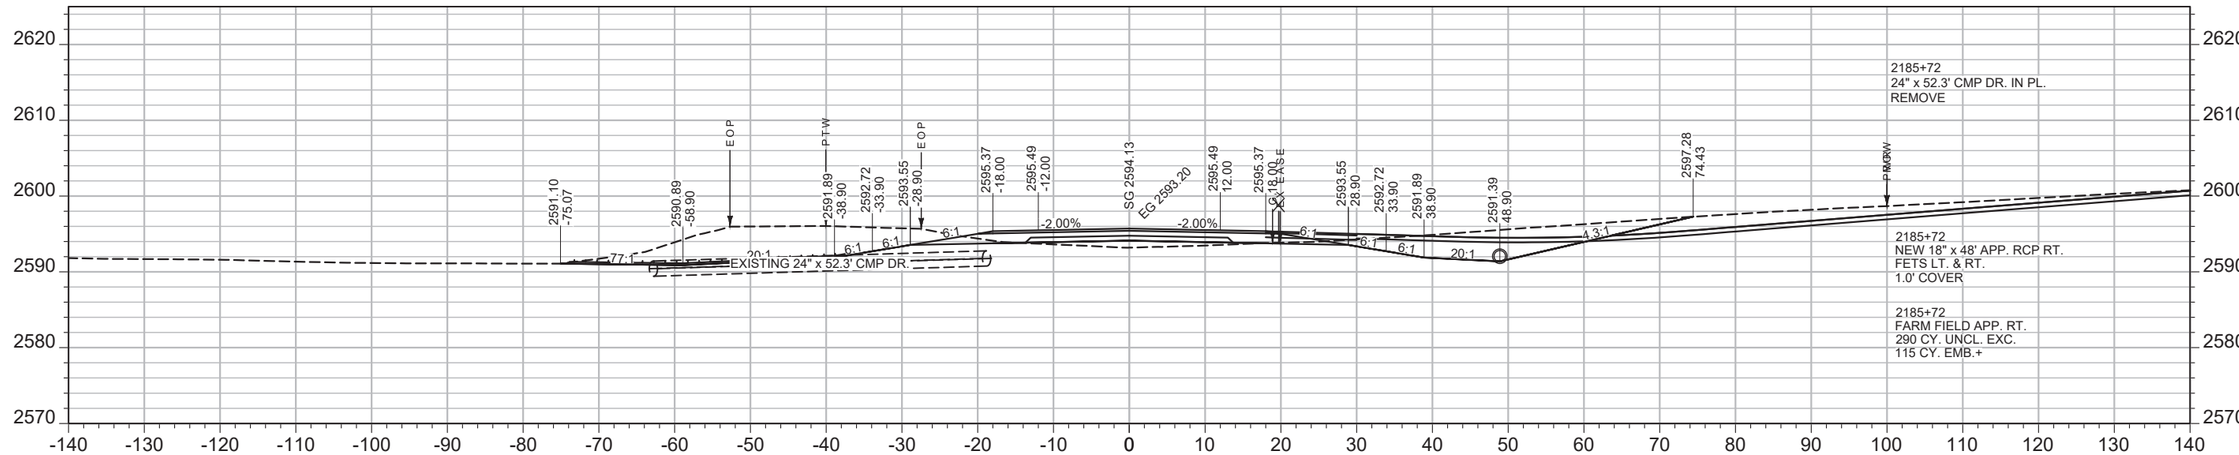

CV: 201 CY STA 2185+72.00 FV: 35 CY

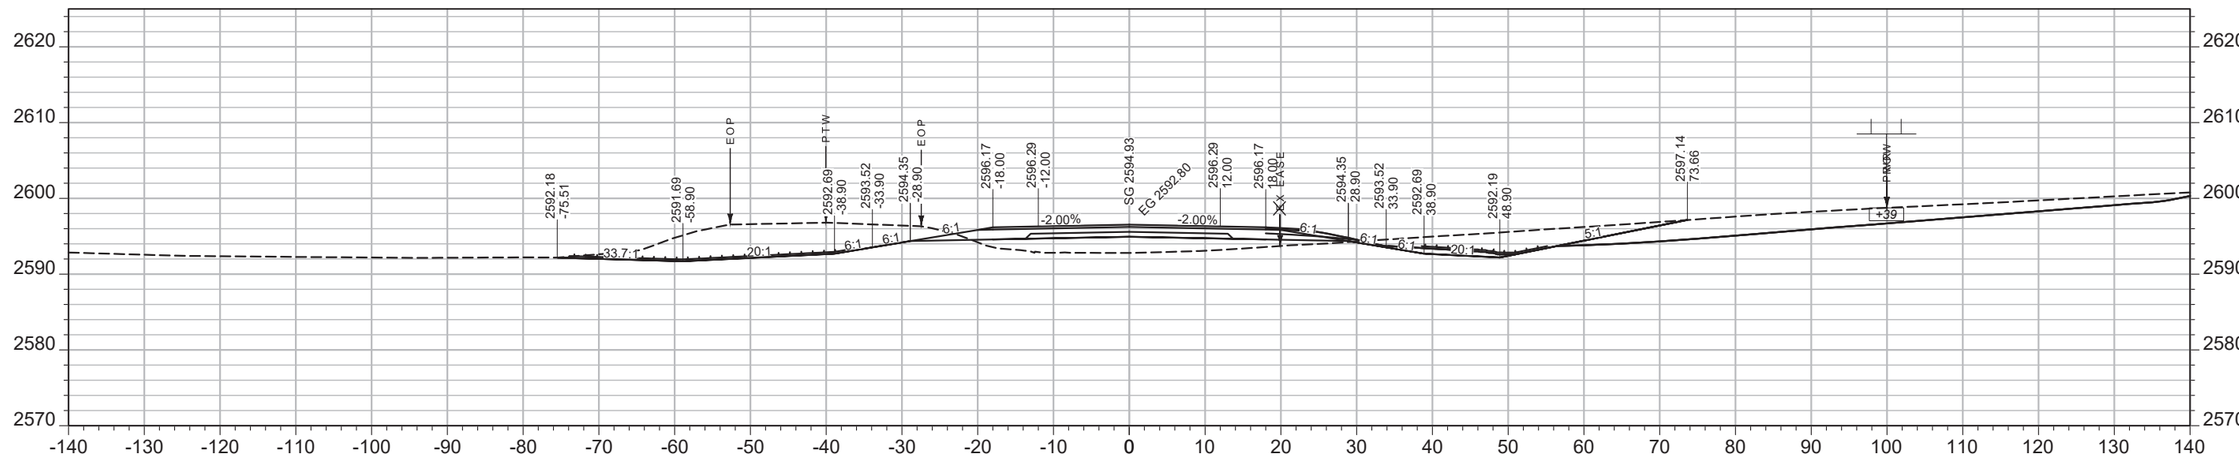

CV: 333 CY STA 2185+50.00 FV: 152 CY

SHEET NO.
049

MAINLINE

PROJECT NAME WEST OF BROCKWAY - WEST
COUNTY MCCONE
PROJECT ID NH-HSIP 57-6(22)254
UPN 9727000


DESIGNED BY C. PERIMAN 09/2023
REVIEWED BY
CHECKED BY
9727000RDLAY001.DWG

MONTANA Department of Transportation


CROSS SECTIONS

5/15/2025 1:56 PM

AWARD COPY

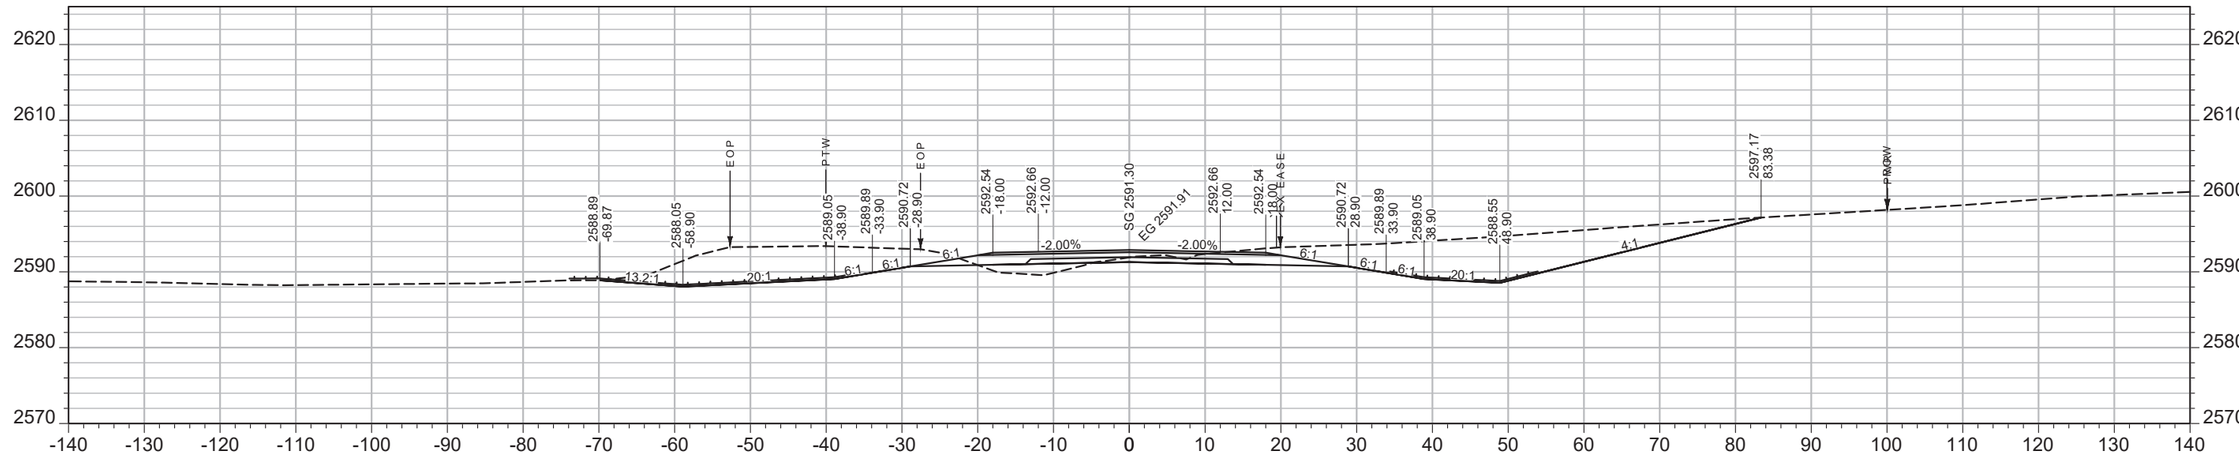

CV: 692 CY STA 2186+50.00 FV: 24 CY

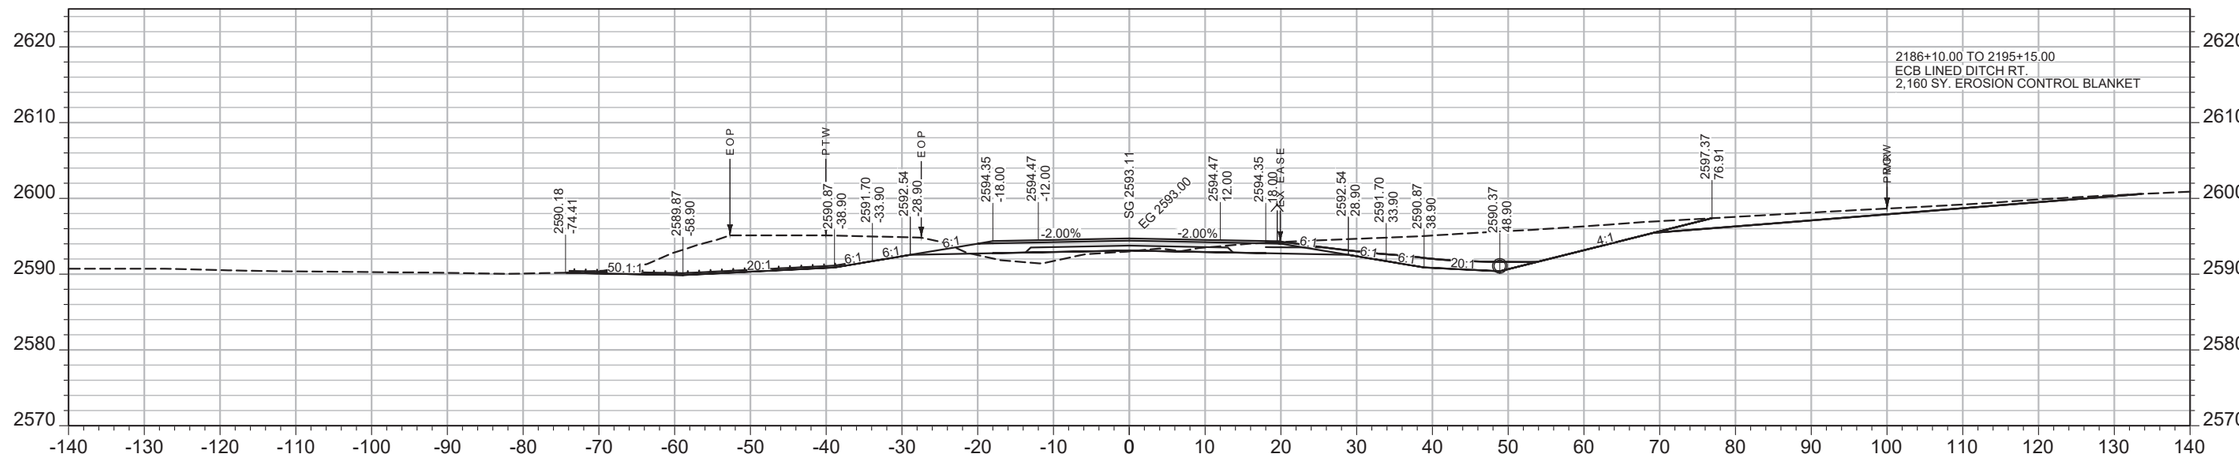

CV: 305 CY STA 2186+00.00 FV: 15 CY

SHEET NO.
050

MAINLINE

PROJECT NAME WEST OF BROCKWAY - WEST
COUNTY MCCONE
PROJECT ID NH-HSIP 57-6(22)254
UPN 9727000


DESIGNED BY C. PERIMAN 09/2023
REVIEWED BY
CHECKED BY
9727000RDLAY001.DWG

MONTANA Department of Transportation


CROSS SECTIONS

5/15/2025 1:56 PM

AWARD COPY

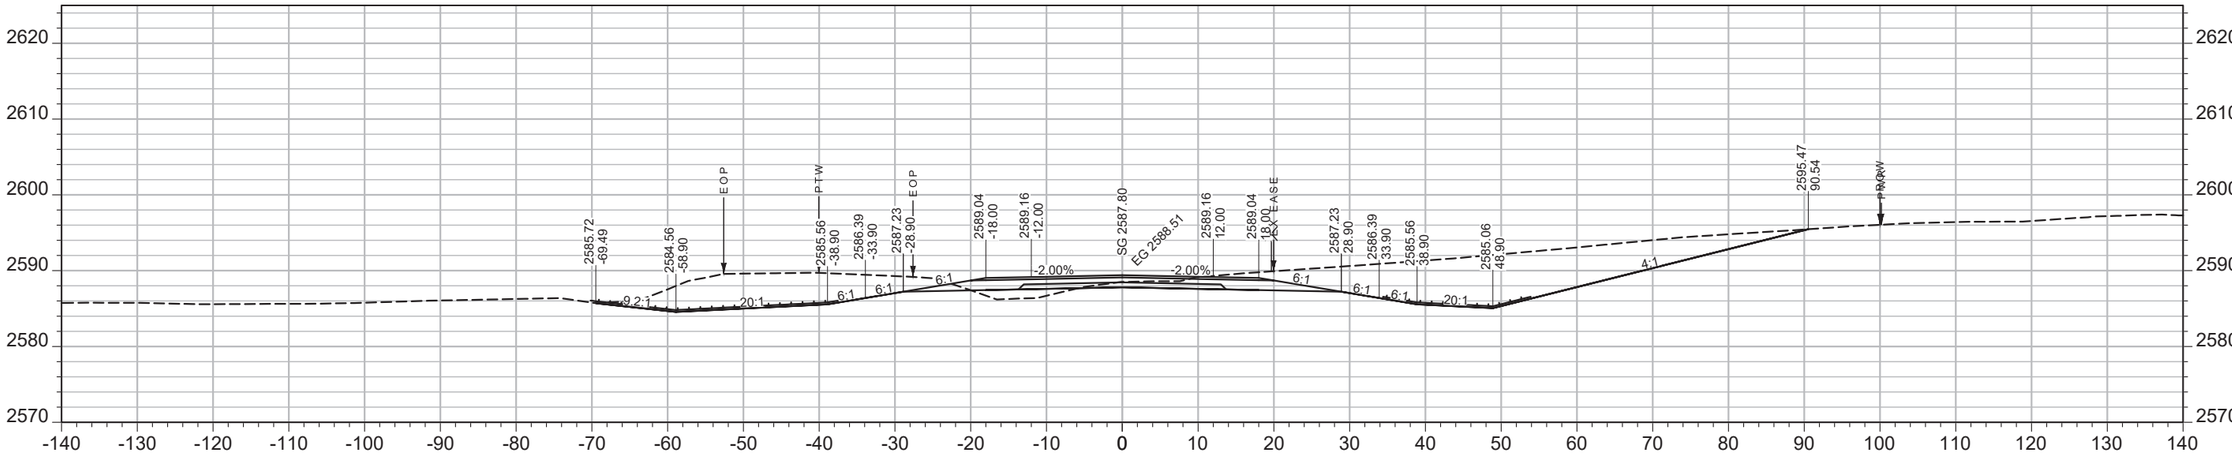

CV: 838 CY STA 2187+50.00 FV: 22 CY

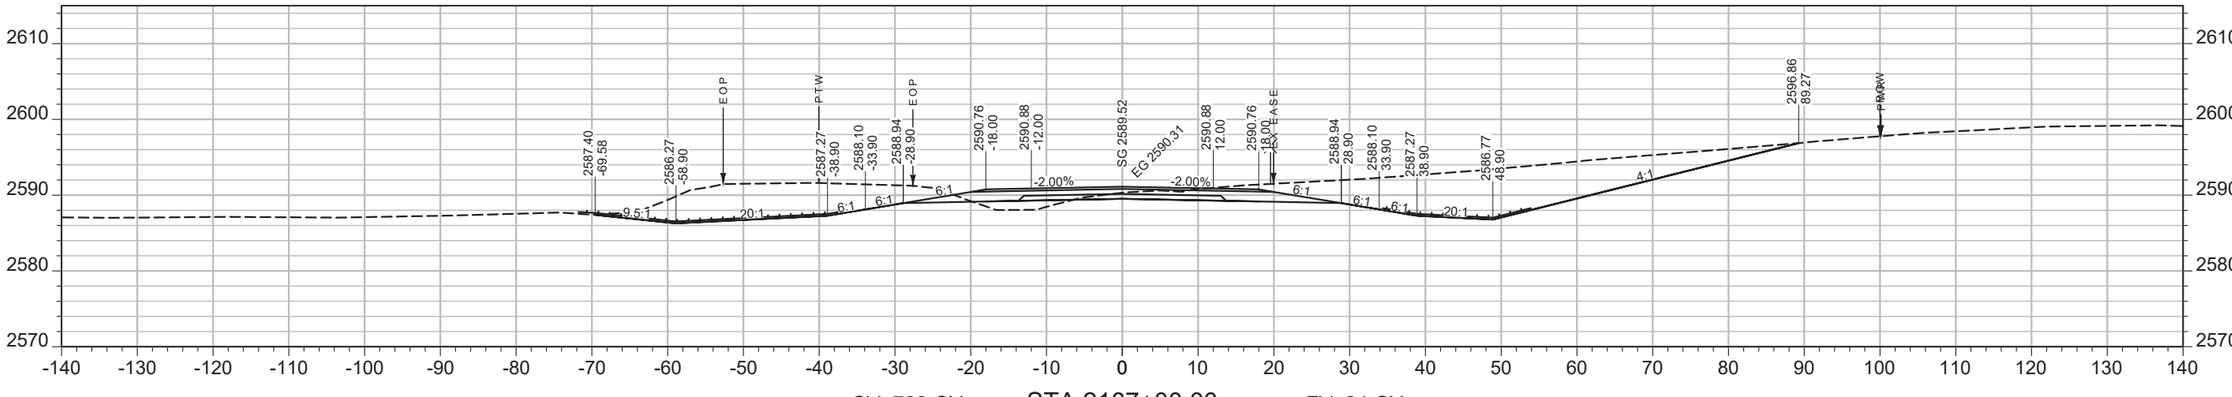

CV: 783 CY STA 2187+00.00 FV: 24 CY

SHEET NO.
051

MAINLINE

PROJECT NAME WEST OF BROCKWAY - WEST
COUNTY MCCONE
PROJECT ID NH-HSIP 57-6(22)254
UPN 9727000

DESIGNED BY C. PERIMAN 09/2023
REVIEWED BY
CHECKED BY


MONTANA Department of Transportation

CROSS SECTIONS


5/15/2025 1:56 PM

9727000RDLAY001.DWG

AWARD COPY

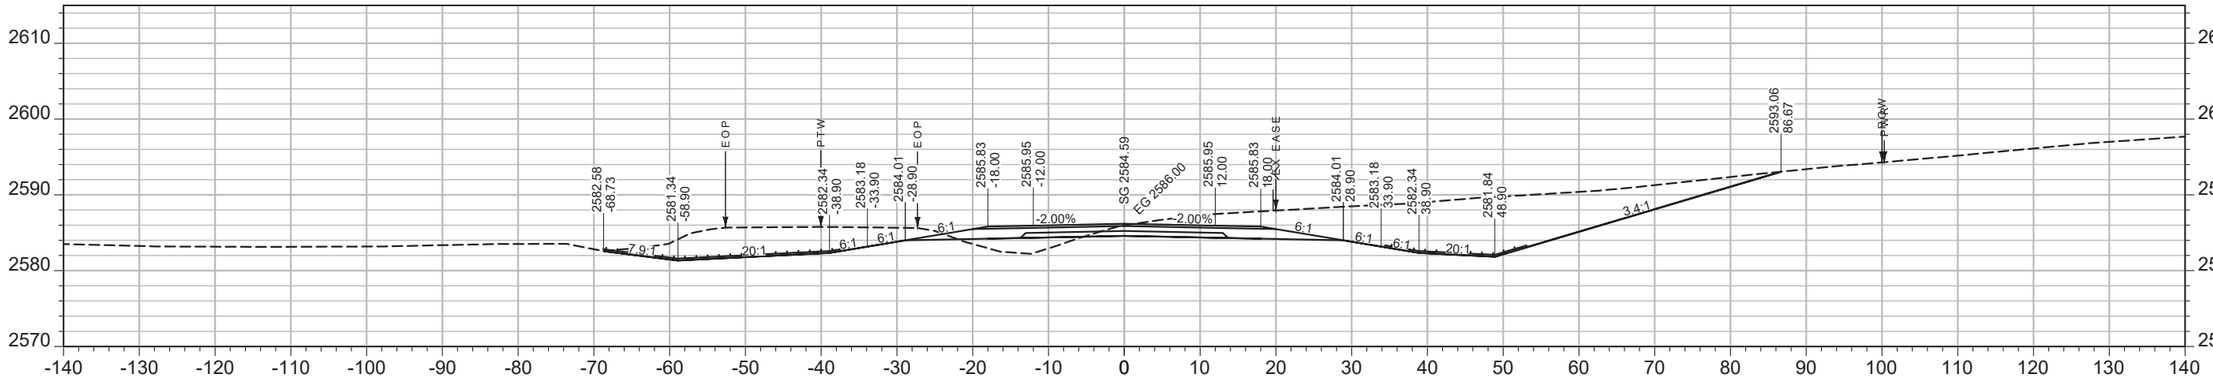

CV: 867 CY STA 2188+50.00 FV: 37 CY

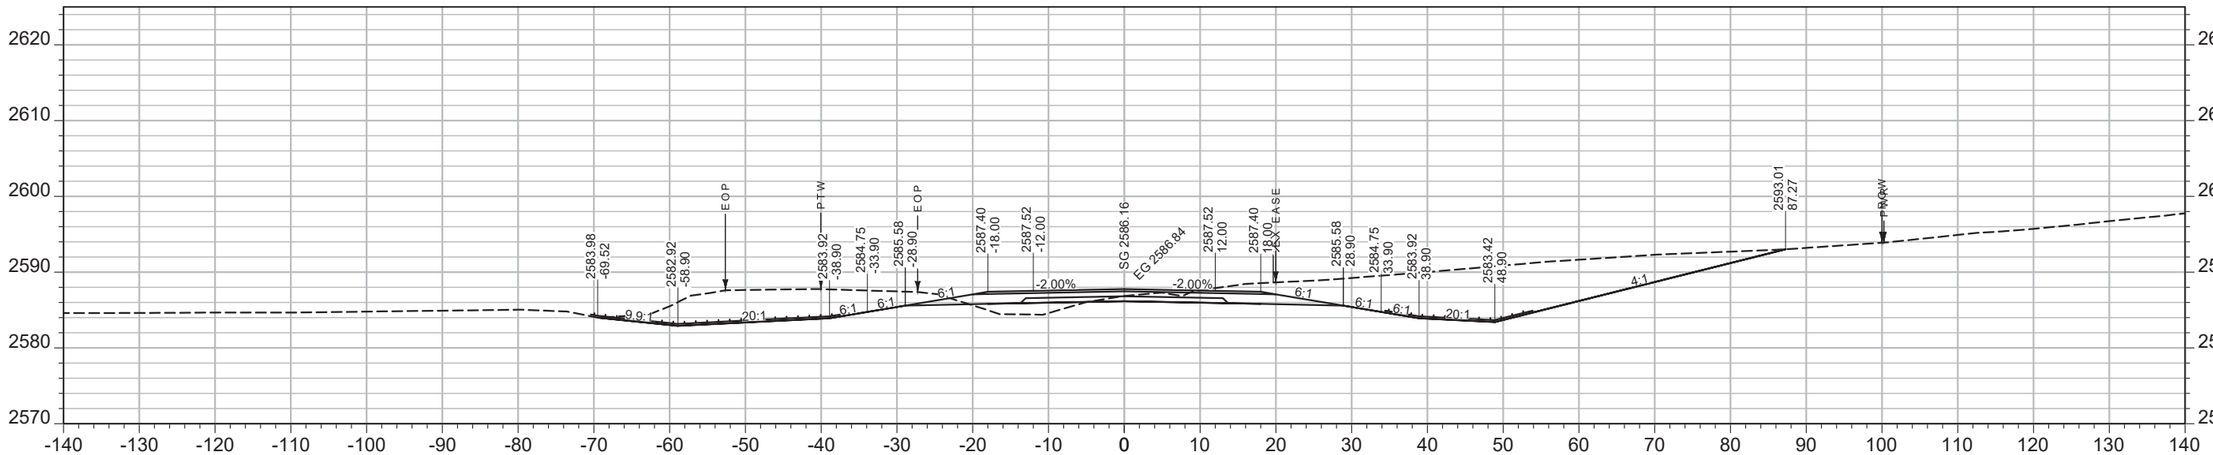

CV: 858 CY STA 2188+00.00 FV: 28 CY

SHEET NO. 052

MAINLINE

PROJECT NAME **WEST OF BROCKWAY - WEST**

COUNTY **MCCONE**

PROJECT ID **NH-HSIP 57-6(22)254**

UPN **9727000**

DESIGNED BY C. PERIMAN 09/2023

REVIEWED BY

CHECKED BY


9727000RDLAY001.DWG

MONTANA Department of Transportation


CROSS SECTIONS

5/15/2025 1:56 PM

AWARD COPY

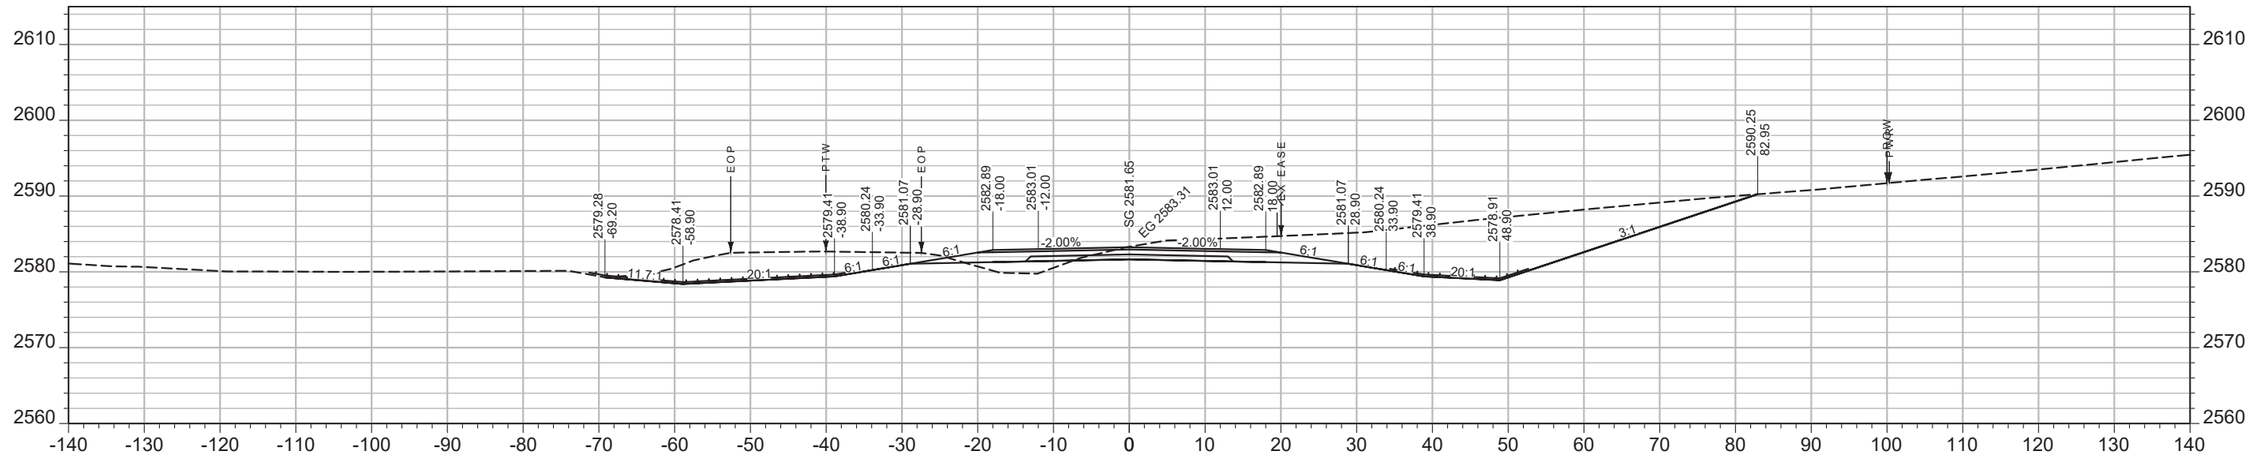

CV: 921 CY STA 2189+50.00 FV: 30 CY

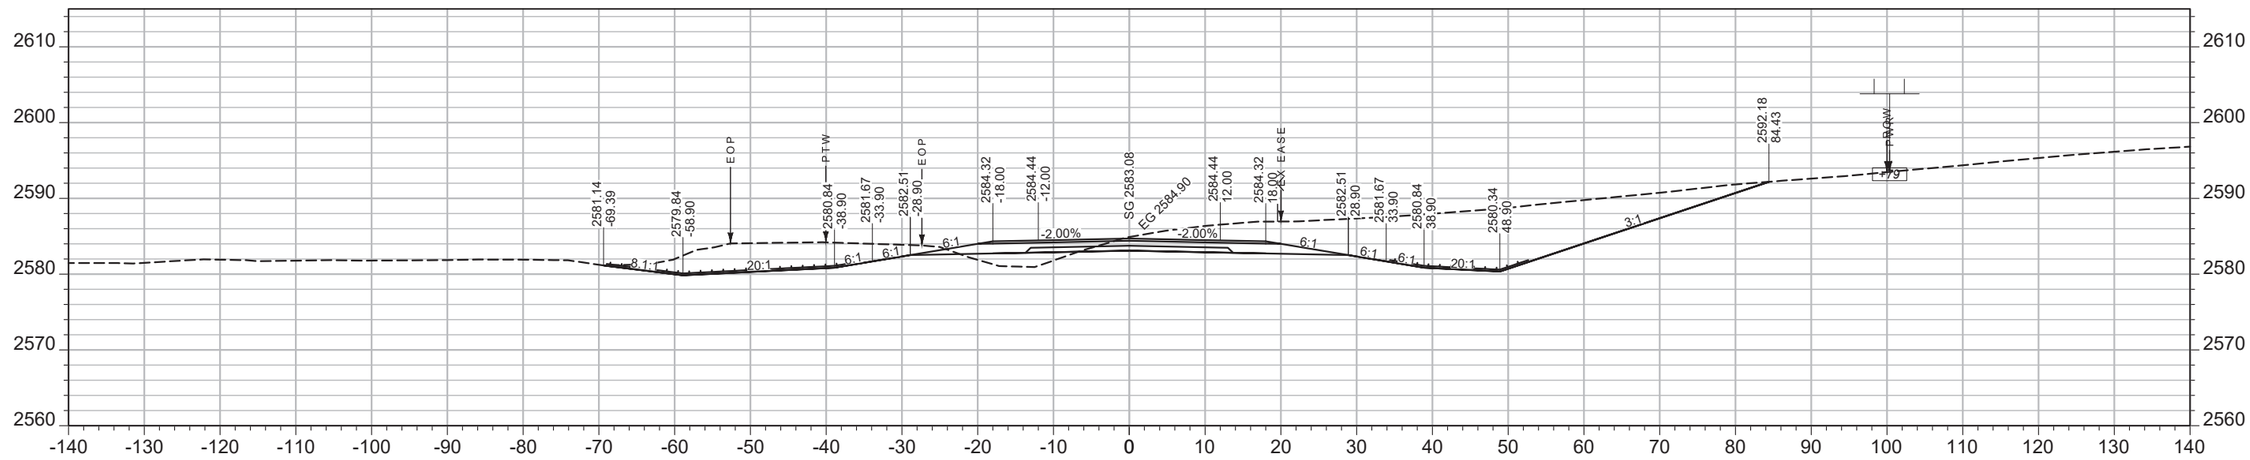

CV: 923 CY STA 2189+00.00 FV: 34 CY

SHEET NO.
053

MAINLINE

PROJECT NAME WEST OF BROCKWAY - WEST
COUNTY MCCONE
PROJECT ID NH-HSIP 57-6(22)254
UPN 9727000


DESIGNED BY C. PERIMAN 09/2023
REVIEWED BY
CHECKED BY
9727000RDLAY001.DWG

MONTANA Department of Transportation


CROSS SECTIONS

5/15/2025 1:56 PM

AWARD COPY

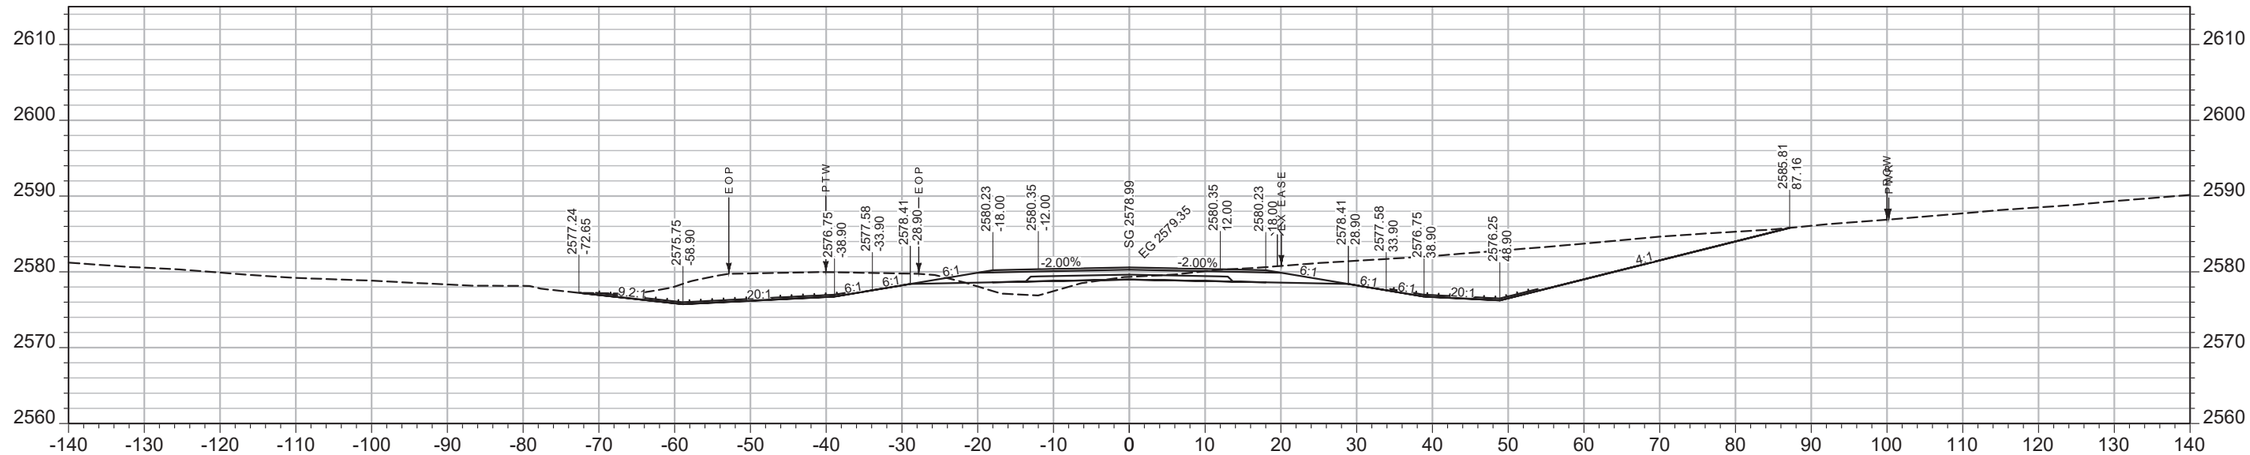

CV: 744 CY STA 2190+50.00 FV: 32 CY

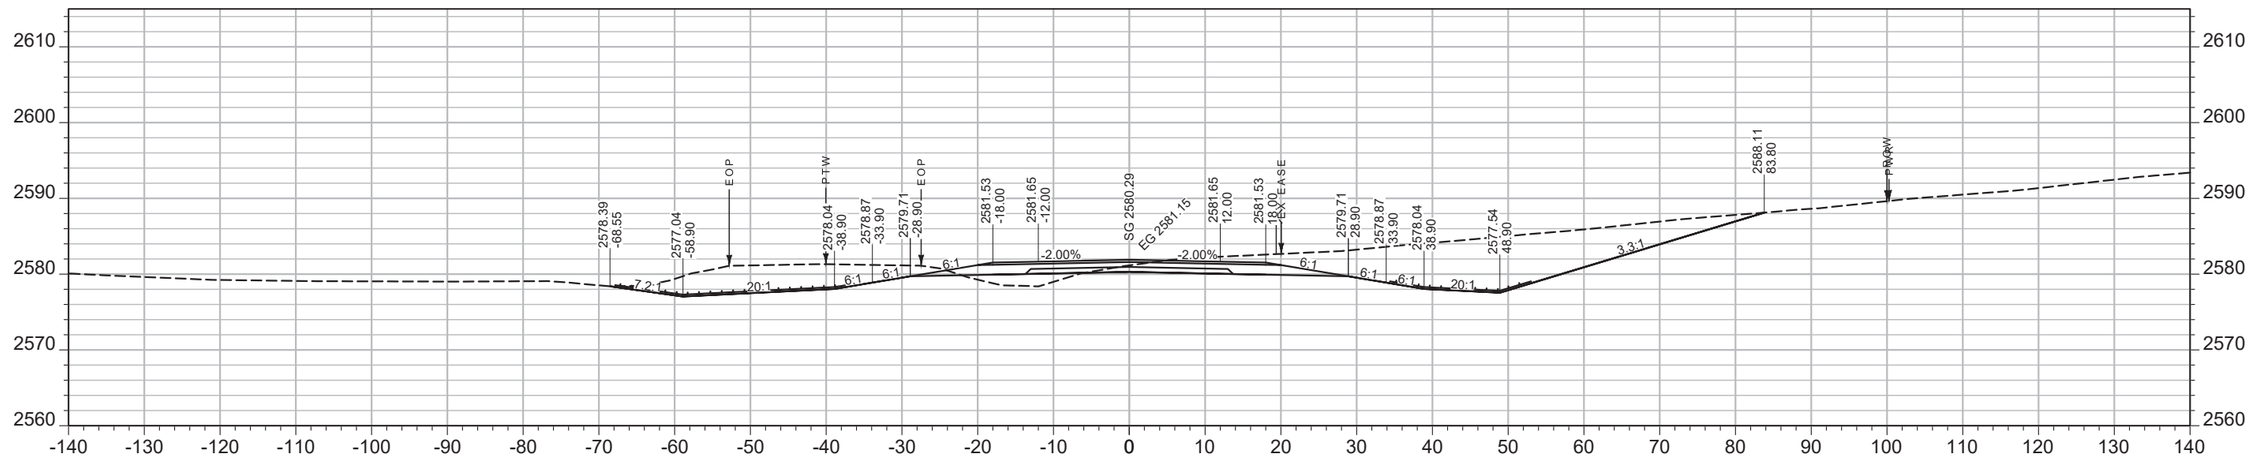

CV: 818 CY STA 2190+00.00 FV: 31 CY

SHEET NO. 054

MAINLINE

PROJECT NAME ***WEST OF BROCKWAY - WEST***
COUNTY ***MCCONE***
PROJECT ID ***NH-HSIP 57-6(22)254***
UPN ***9727000***

DESIGNED BY	09/2023
C. PERIMAN	
REVIEWED BY	
CHECKED BY	


9727000RDLAY001.DWG

MONTANA *Department of Transportation*


CROSS SECTIONS

5/15/2025 1:56 PM

AWARD COPY

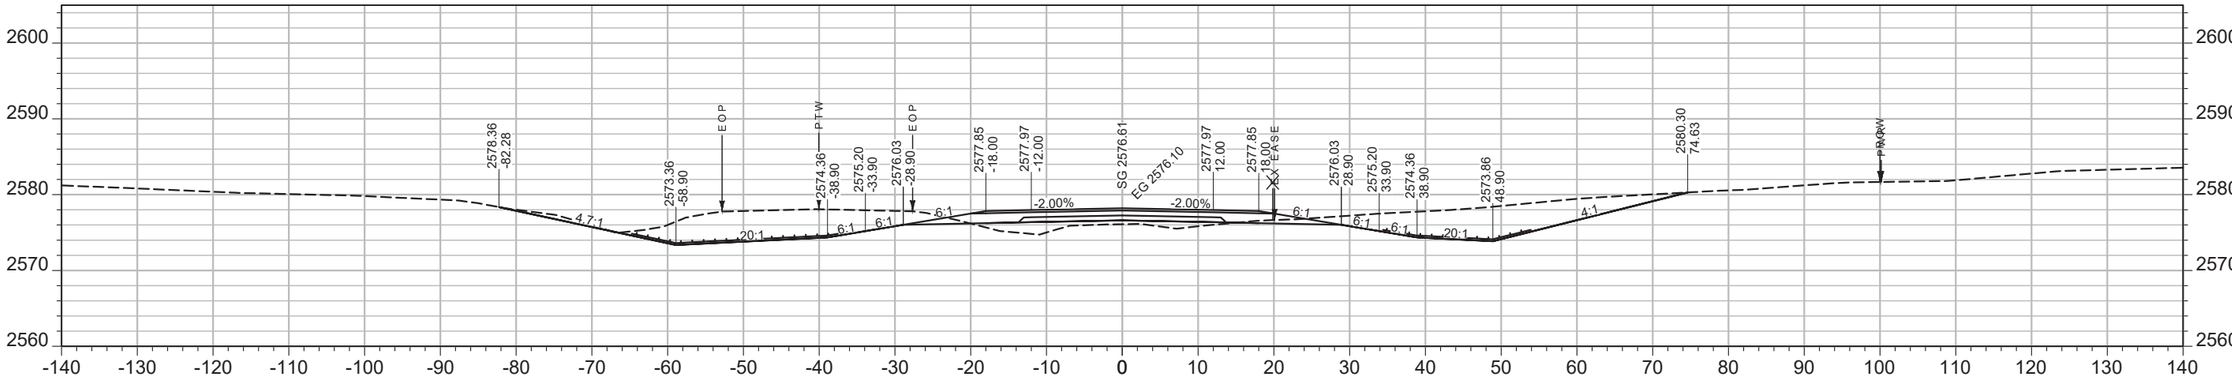

CV: 539 CY STA 2191+50.00 FV: 45 CY

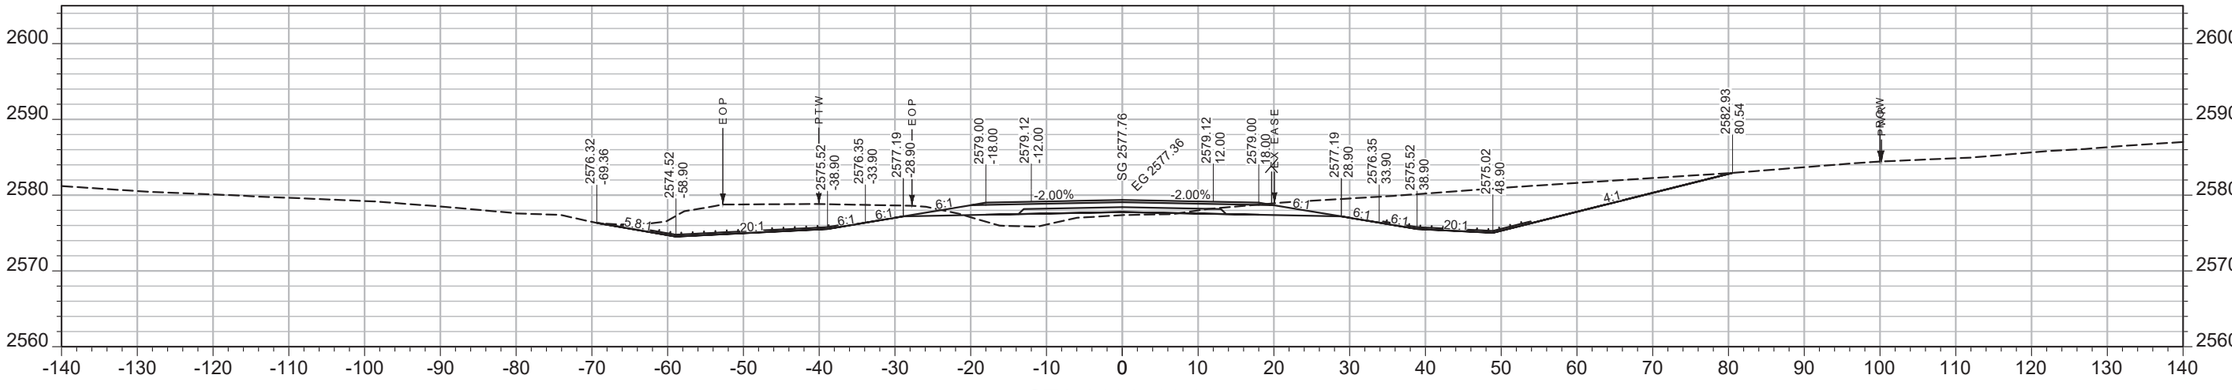

CV: 651 CY STA 2191+00.00 FV: 38 CY

SHEET NO.
055

MAINLINE

PROJECT NAME WEST OF BROCKWAY - WEST
COUNTY MCCONE
PROJECT ID NH-HSIP 57-6(22)254
UPN 9727000

DESIGNED BY C. PERIMAN 09/2023
REVIEWED BY
CHECKED BY


MONTANA Department of Transportation

CROSS SECTIONS


5/15/2025 1:56 PM

9727000RDLAY001.DWG

AWARD COPY

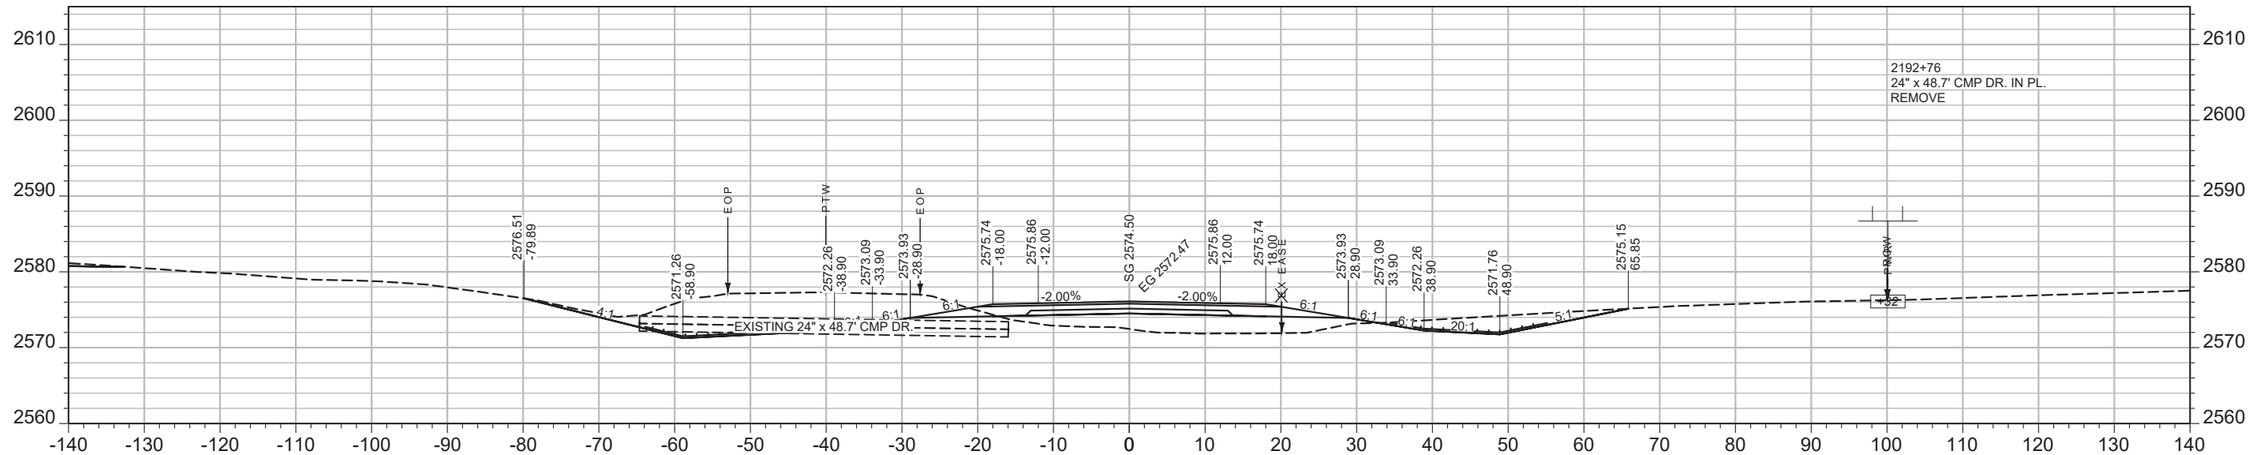

CV: 434 CY STA 2192+50.00 FV: 109 CY

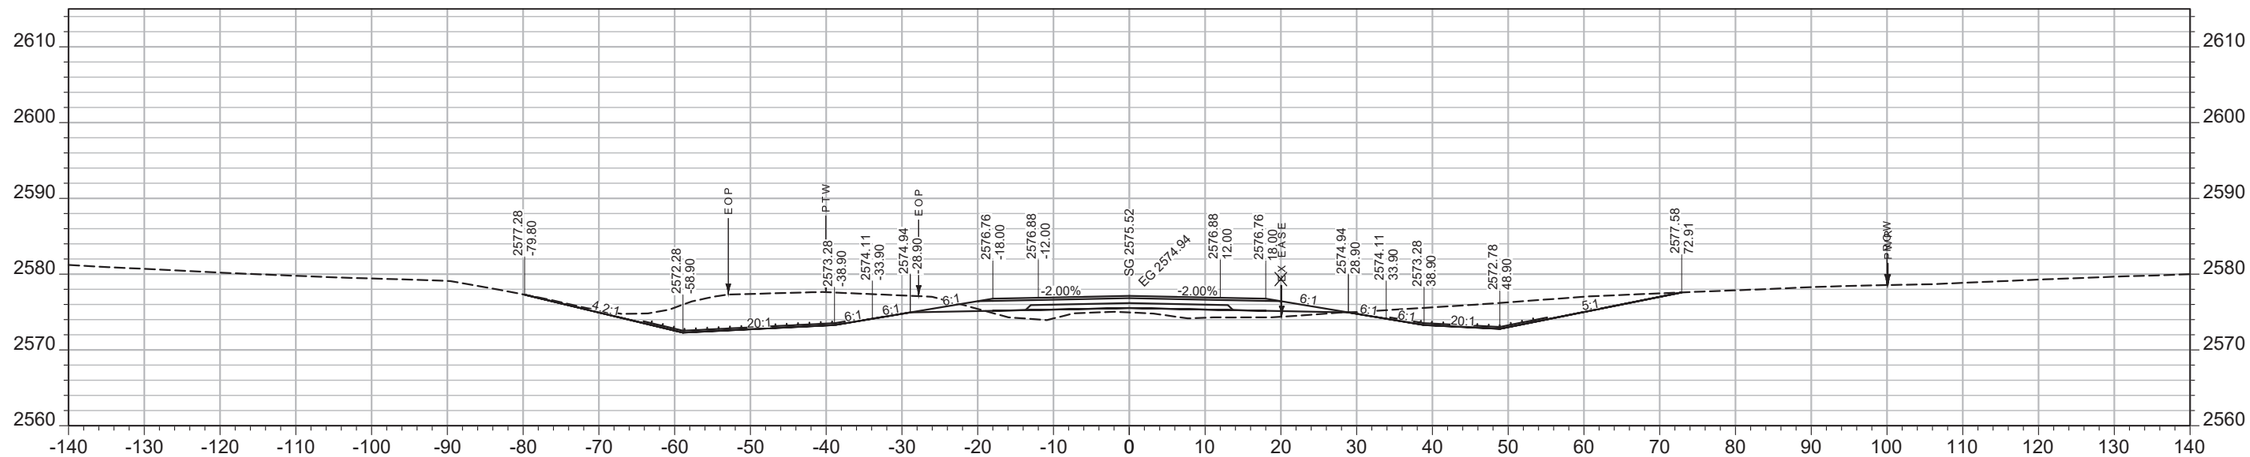

CV: 443 CY STA 2192+00.00 FV: 48 CY

SHEET NO.
056

MAINLINE

PROJECT NAME WEST OF BROCKWAY - WEST
COUNTY MCCONE
PROJECT ID NH-HSIP 57-6(22)254
UPN 9727000


DESIGNED BY C. PERIMAN 09/2023
REVIEWED BY
CHECKED BY

9727000RDLAY001.DWG


MONTANA Department of Transportation

CROSS SECTIONS

5/15/2025 1:56 PM

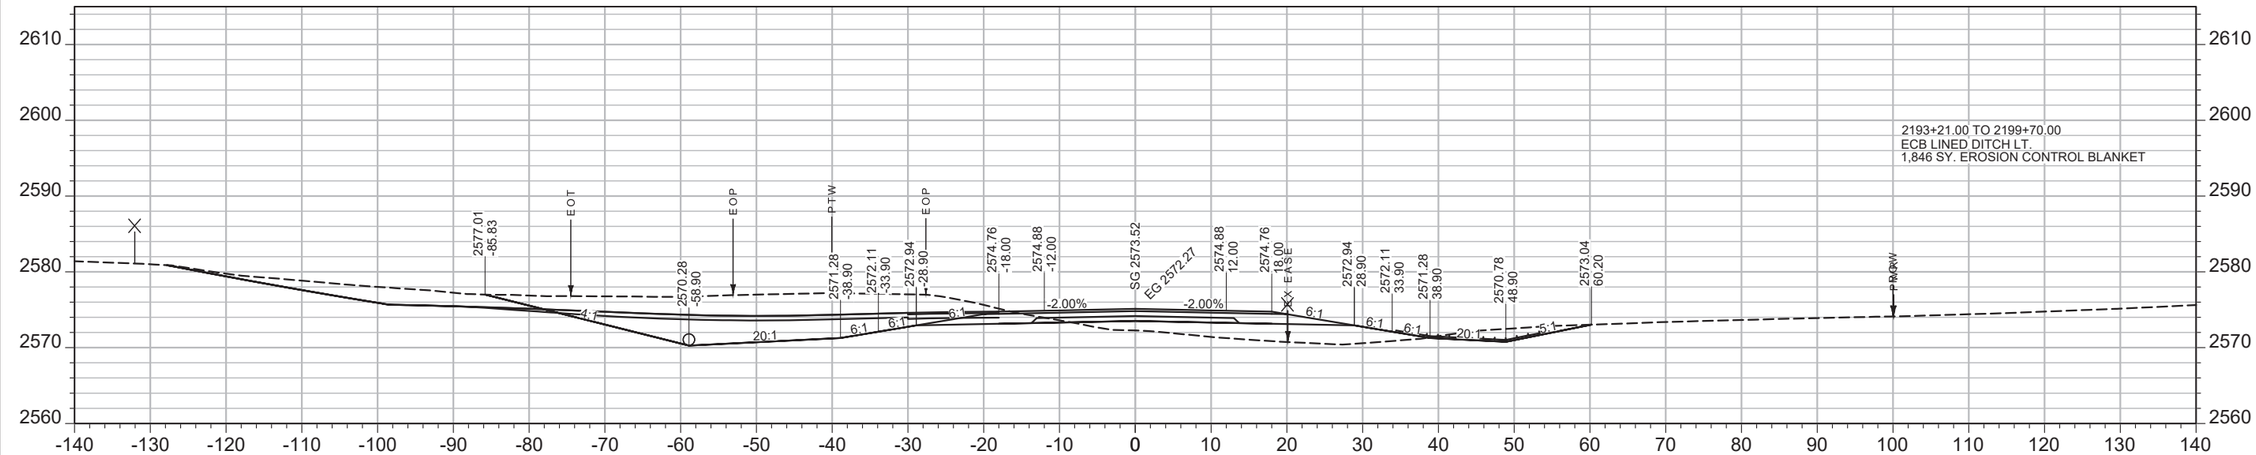

CV: 120 CY STA 2193+00.00 FV: 30 CY

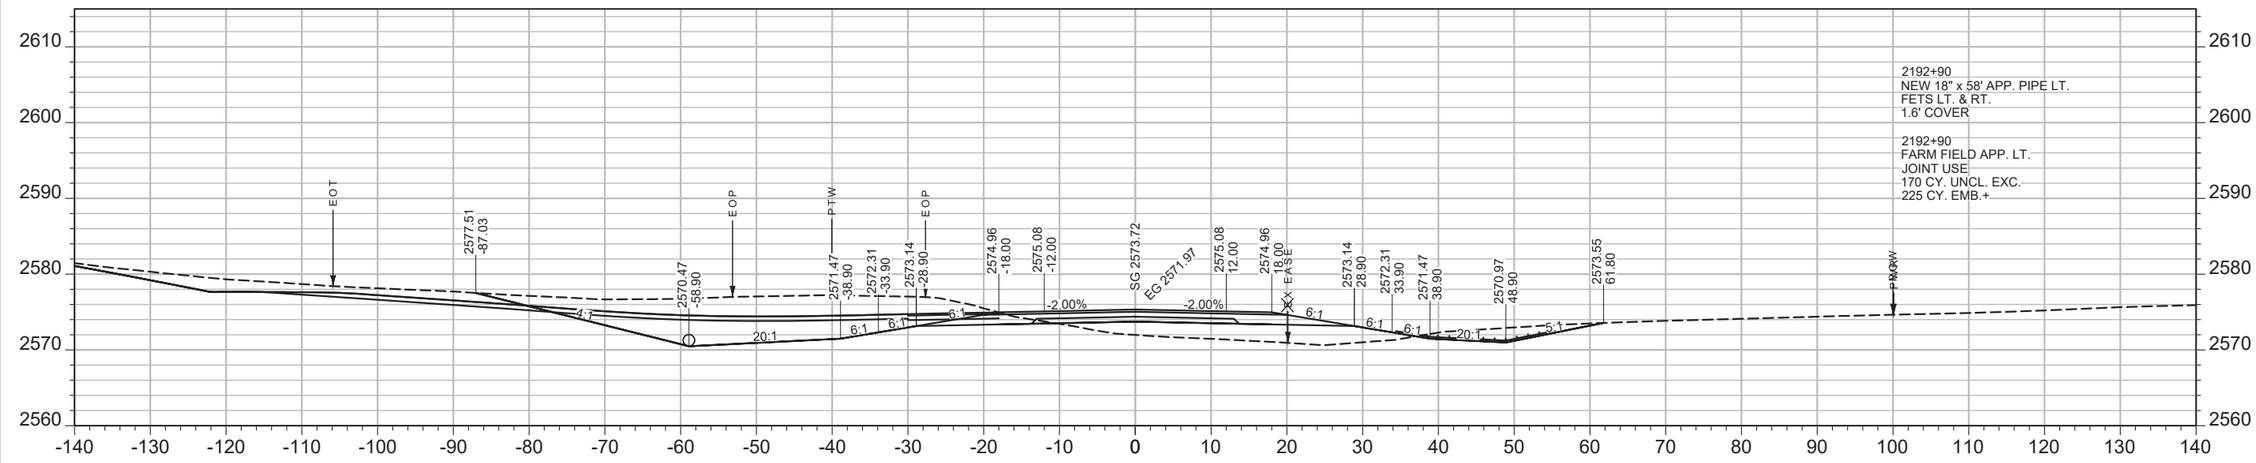

CV: 383 CY STA 2192+90.00 FV: 142 CY

SHEET NO. 057

MAINLINE

PROJECT NAME **WEST OF BROCKWAY - WEST**
COUNTY **MCCONE**
PROJECT ID **NH-HSIP 57-6(22)254**
UPN **9727000**

DESIGNED BY C. PERIMAN 09/2023
REVIEWED BY
CHECKED BY


9727000RDLAY001.DWG

MONTANA Department of Transportation

CROSS SECTIONS

5/15/2025 1:56 PM

AWARD COPY

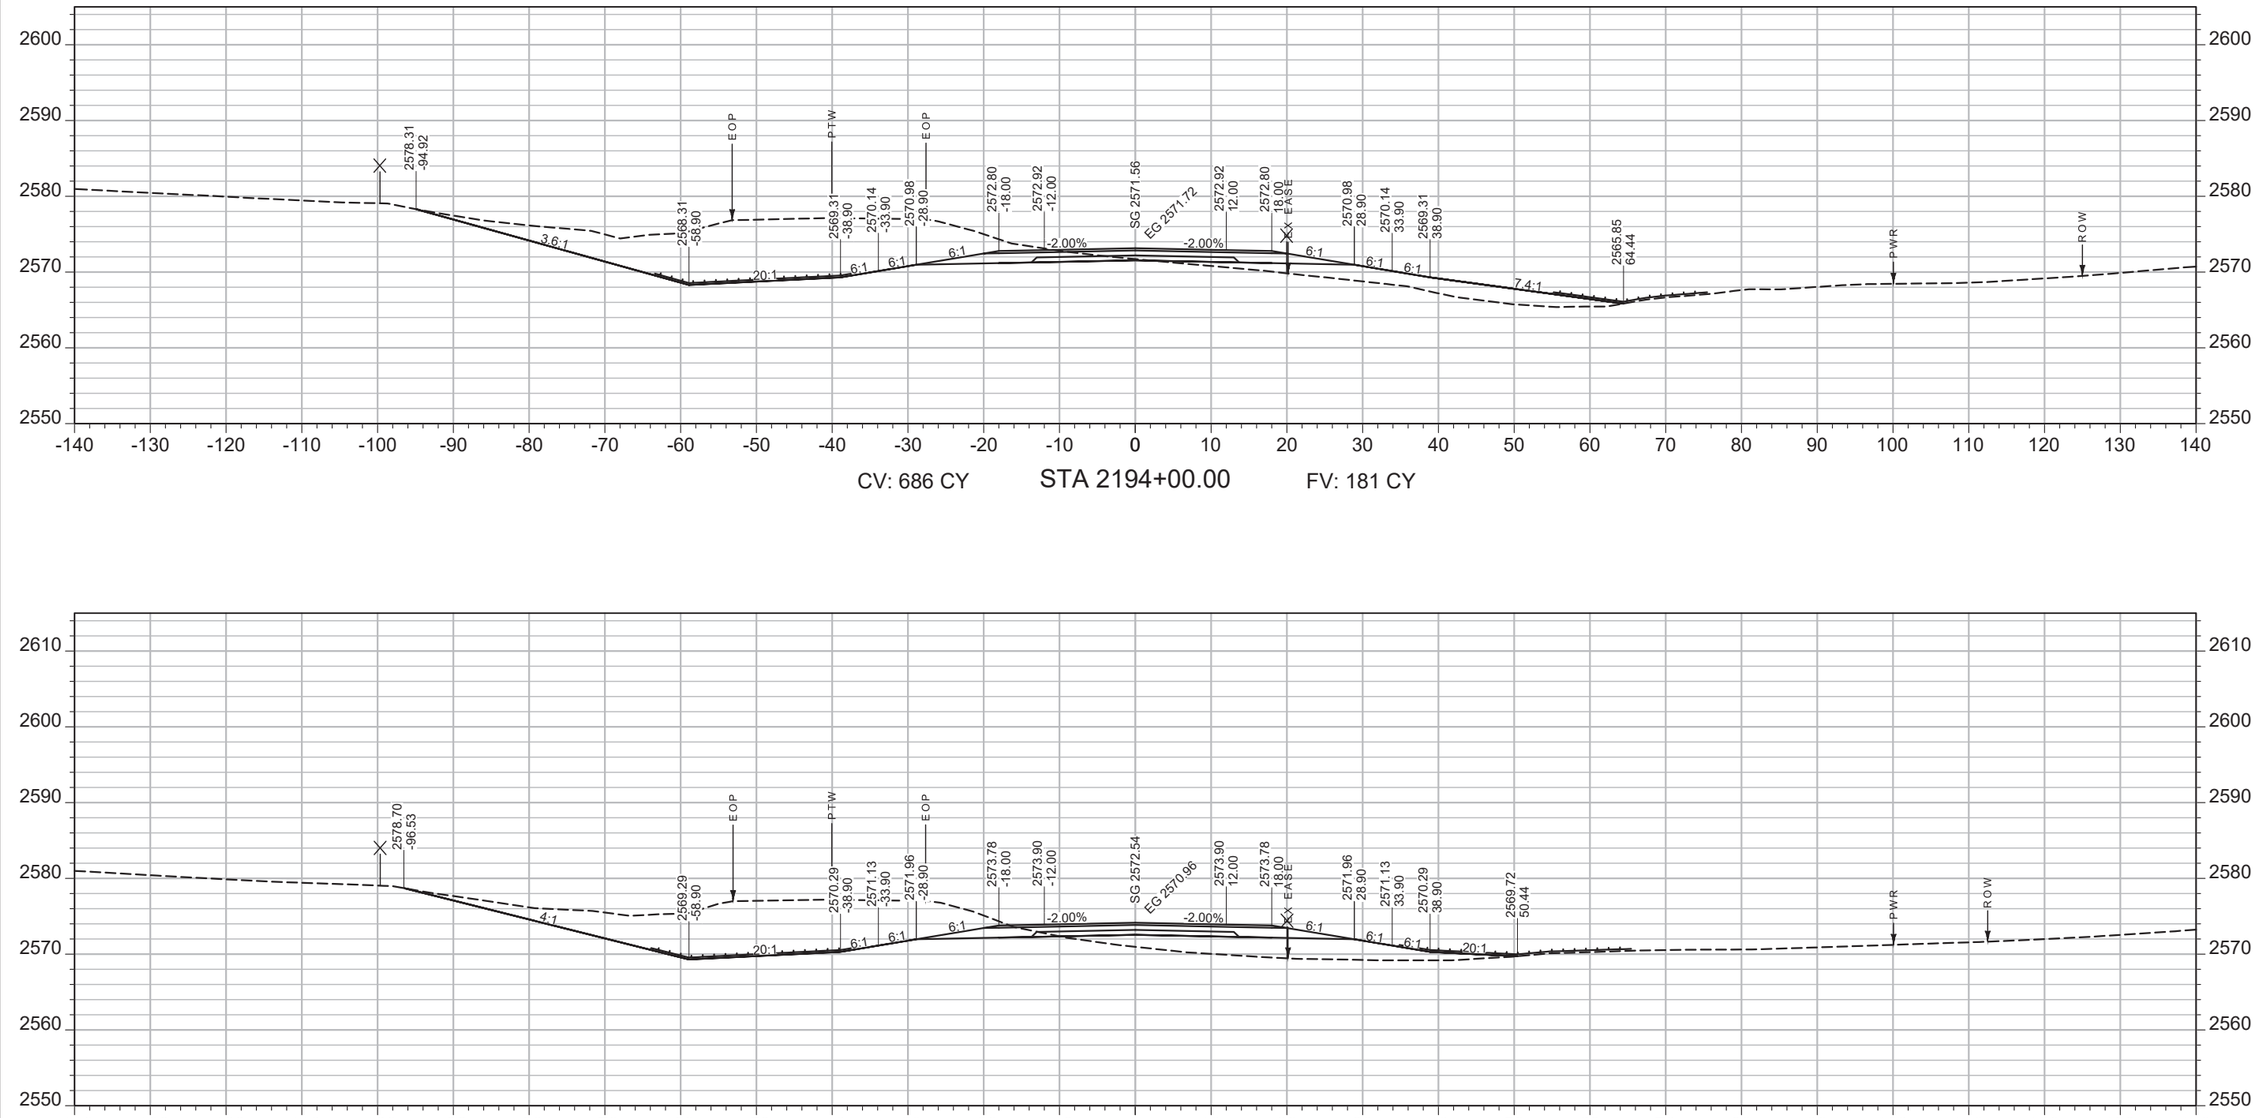

SHEET NO.
058

MAINLINE

PROJECT NAME: **WEST OF BROCKWAY - WEST**
COUNTY: **MCCONE**
PROJECT ID: **NH-HSIP 57-6(22)254**
UPN: **9727000**


DESIGNED BY: C. PERIMAN 09/2023
REVIEWED BY:
CHECKED BY:
9727000RDLAY001.DWG

MONTANA Department of Transportation


CROSS SECTIONS

5/15/2025 1:56 PM

AWARD COPY

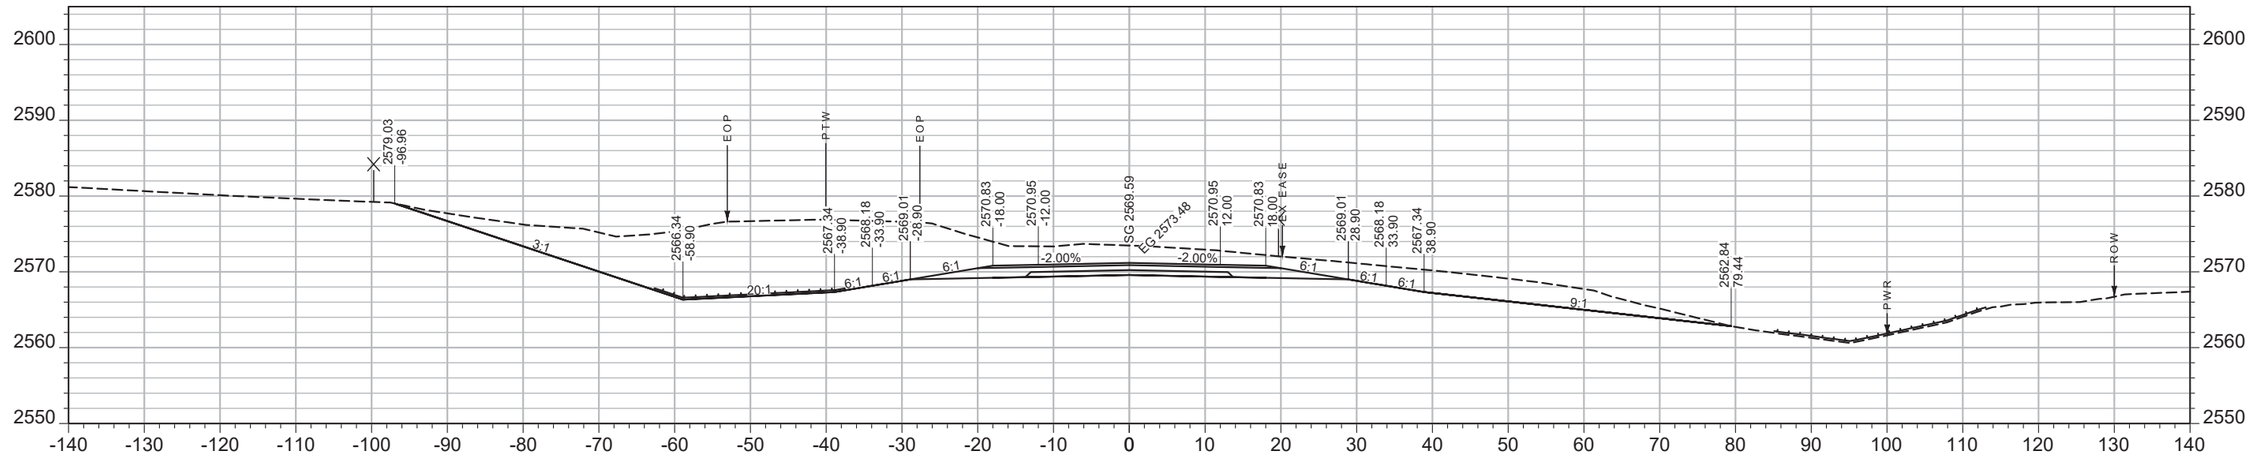

CV: 1228 CY STA 2195+00.00 FV: 0 CY

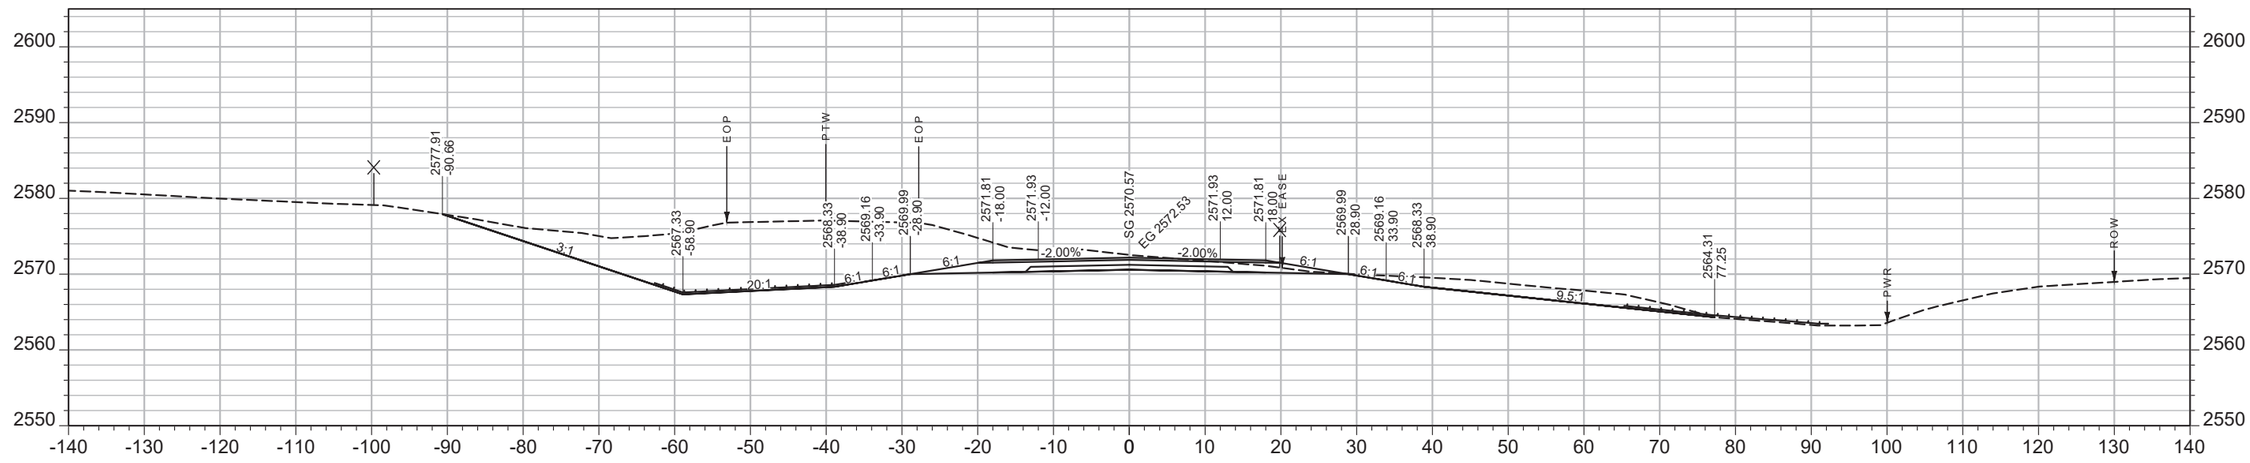

CV: 852 CY STA 2194+50.00 FV: 48 CY

SHEET NO. 059

MAINLINE

PROJECT NAME **WEST OF BROCKWAY - WEST**

COUNTY **MCCONE**

PROJECT ID **NH-HSIP 57-6(22)254**

UPN **9727000**

DESIGNED BY C. PERIMAN 09/2023

REVIEWED BY

CHECKED BY


9727000RDLAY001.DWG


MONTANA Department of Transportation

CROSS SECTIONS

5/15/2025 1:56 PM

AWARD COPY

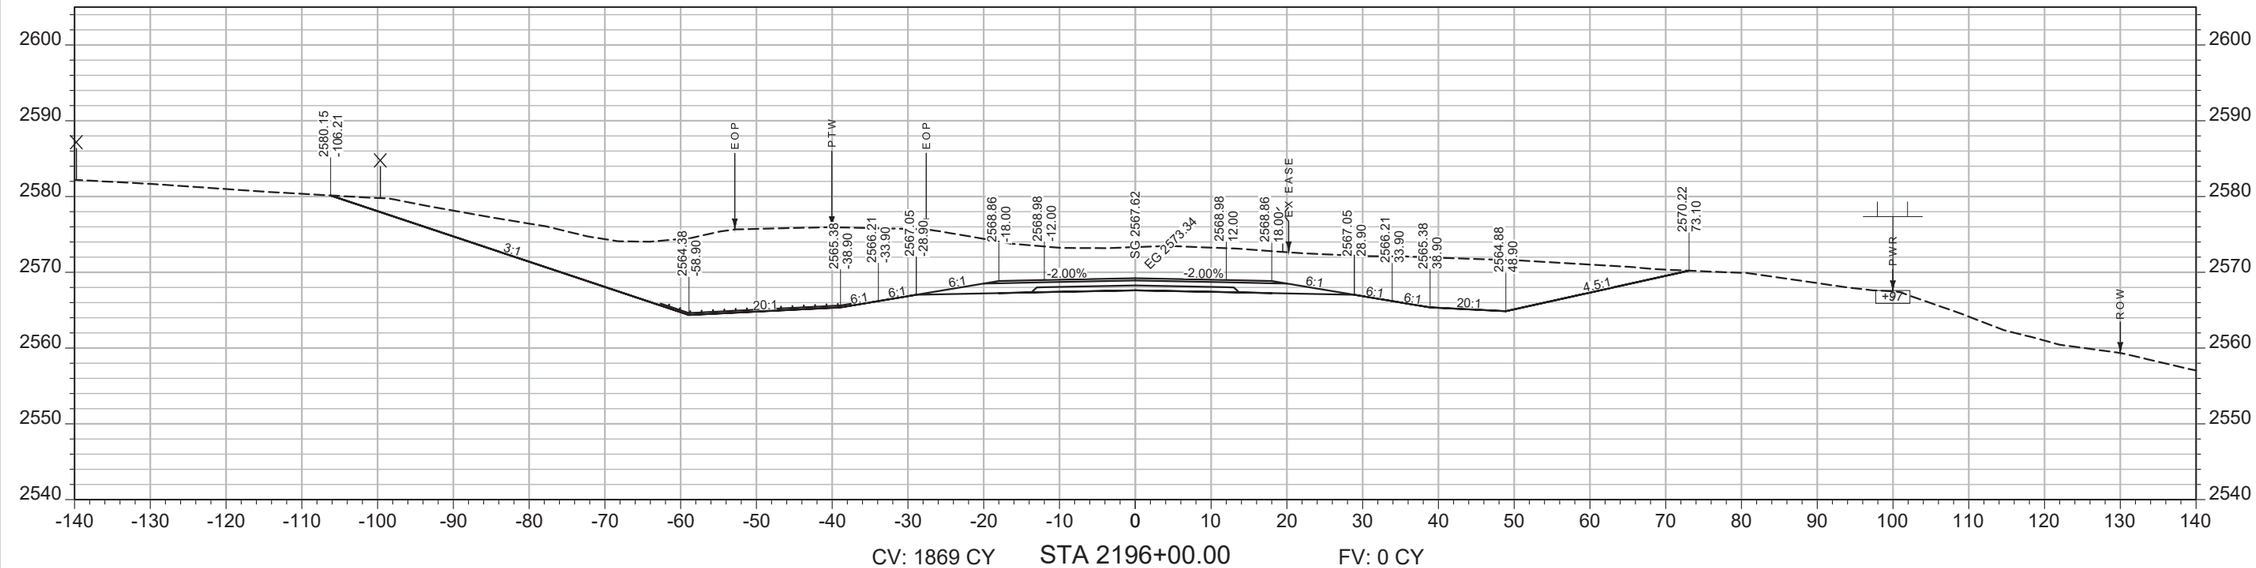

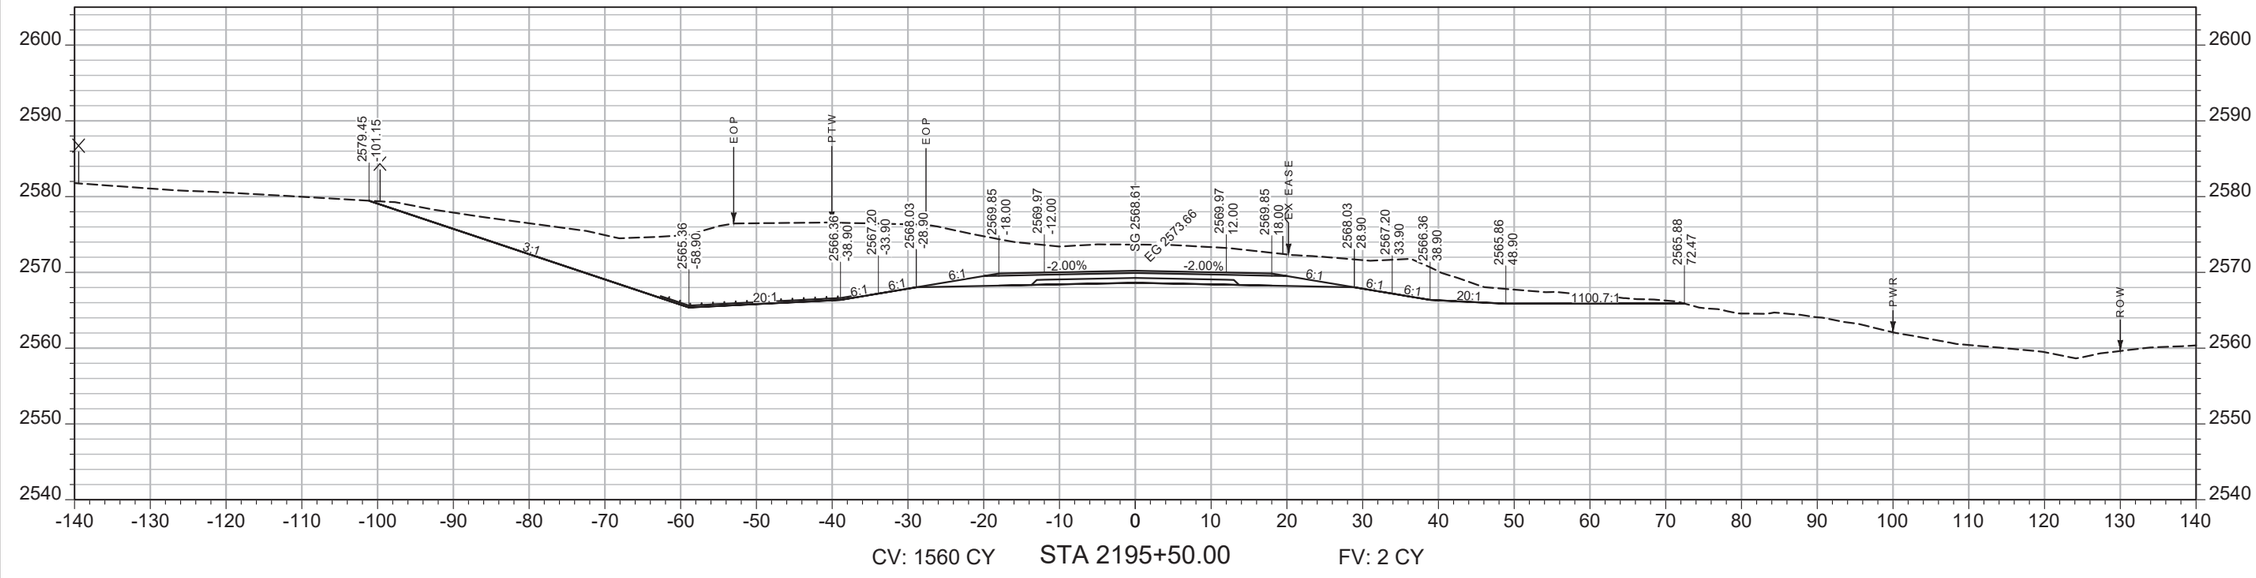

SHEET NO.
060

MAINLINE

PROJECT NAME: WEST OF BROCKWAY - WEST
COUNTY: MCCONE
PROJECT ID: NH-HSIP 57-6(22)254
UPN: 9727000

DESIGNED BY: C. PERIMAN 09/2023
REVIEWED BY:
CHECKED BY:


9727000RDLAY001.DWG

MONTANA
Department of Transportation


CROSS SECTIONS

5/15/2025 1:56 PM

AWARD COPY

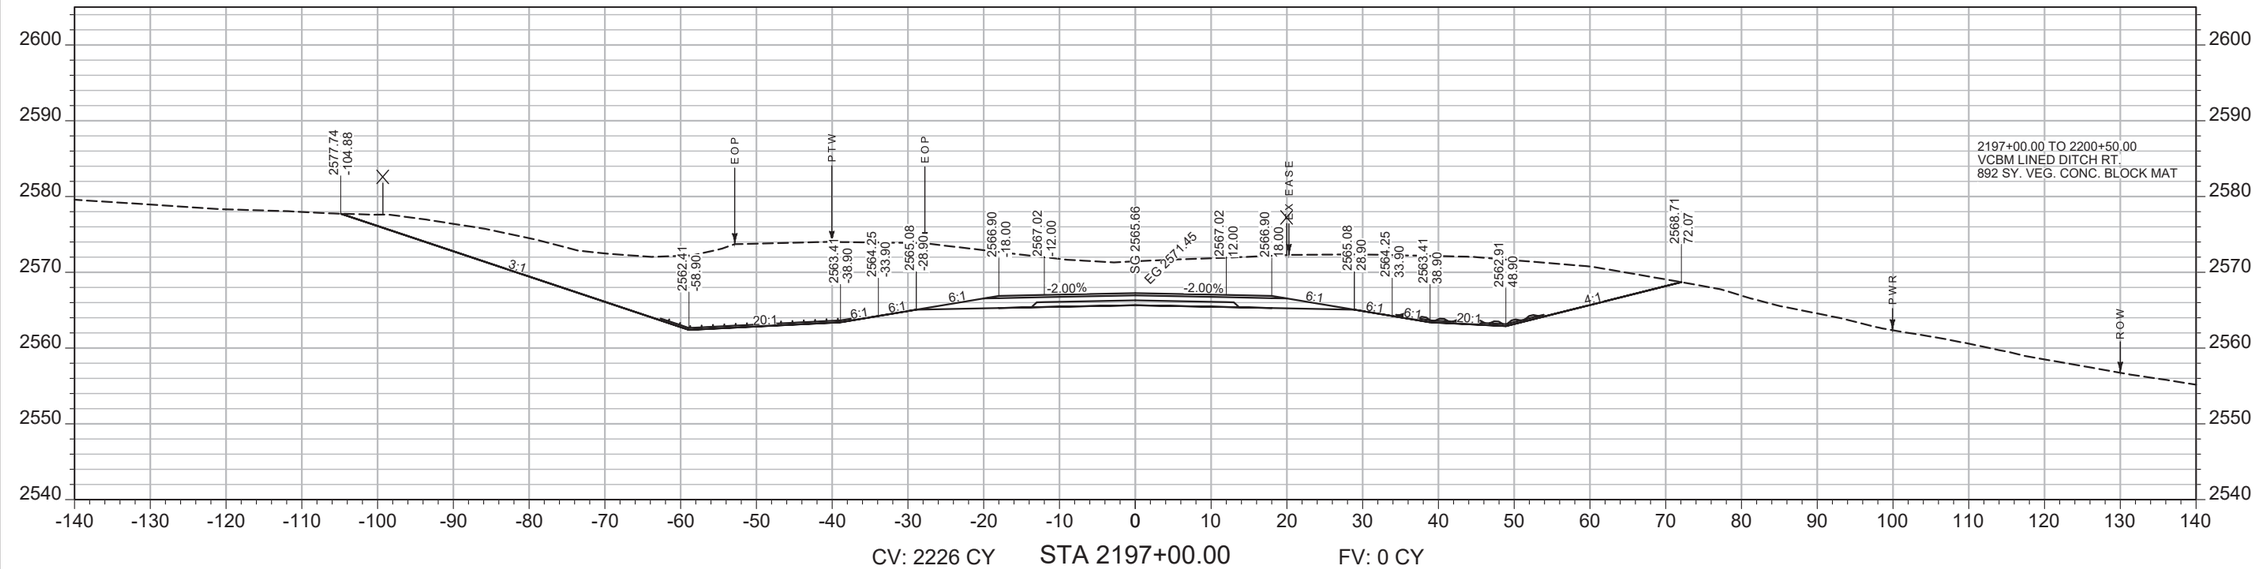

CV: 2226 CY STA 2197+00.00 FV: 0 CY

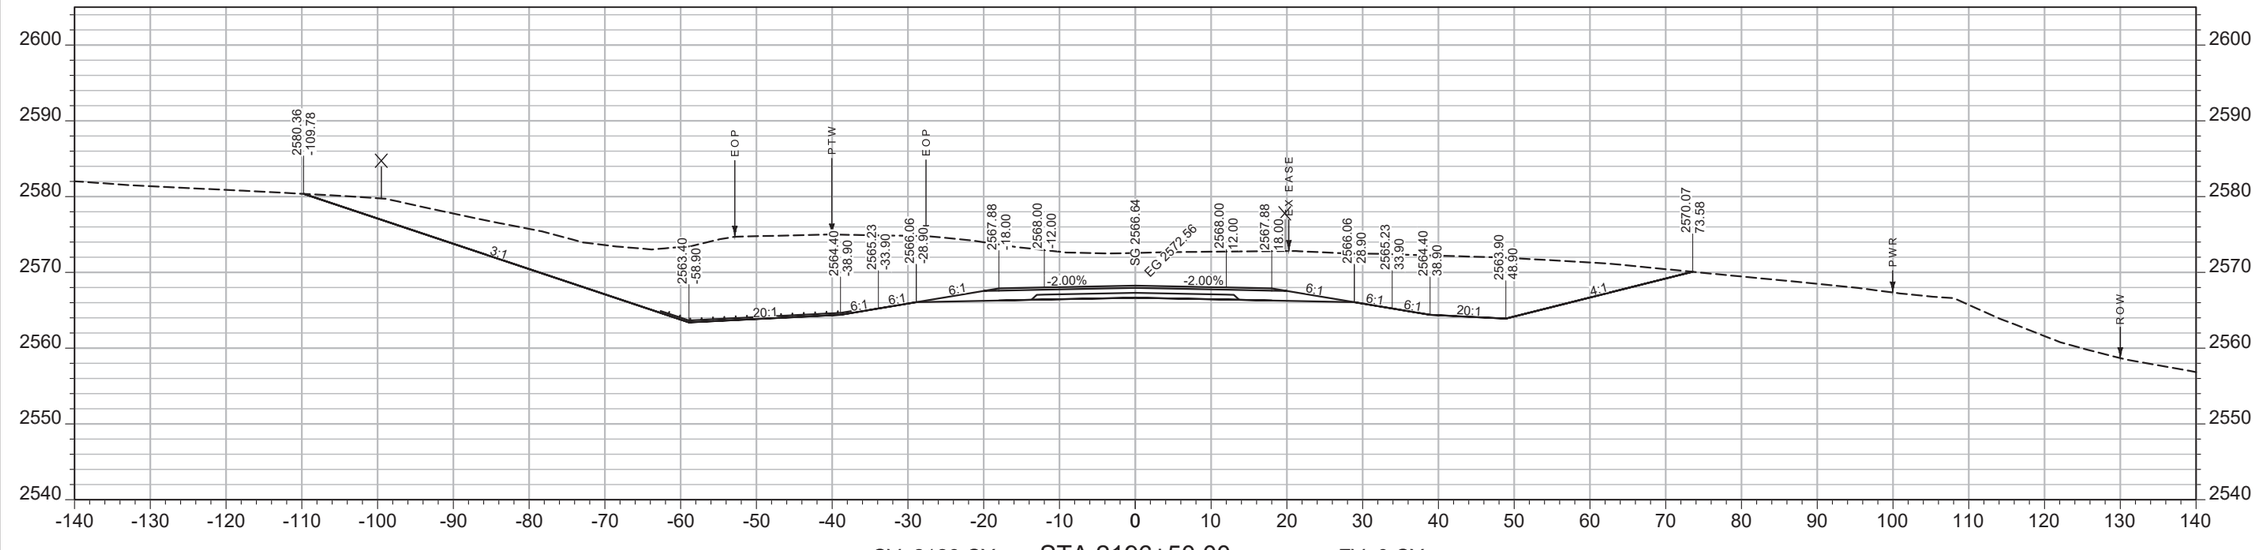

CV: 2128 CY STA 2196+50.00 FV: 0 CY

SHEET NO.
061

MAINLINE

PROJECT NAME WEST OF BROCKWAY - WEST
COUNTY MCCONE
PROJECT ID NH-HSIP 57-6(22)254
UPN 9727000


DESIGNED BY C. PERIMAN 09/2023
REVIEWED BY
CHECKED BY
9727000RDLAY001.DWG

MONTANA Department of Transportation


CROSS SECTIONS

5/15/2025 1:56 PM

AWARD COPY

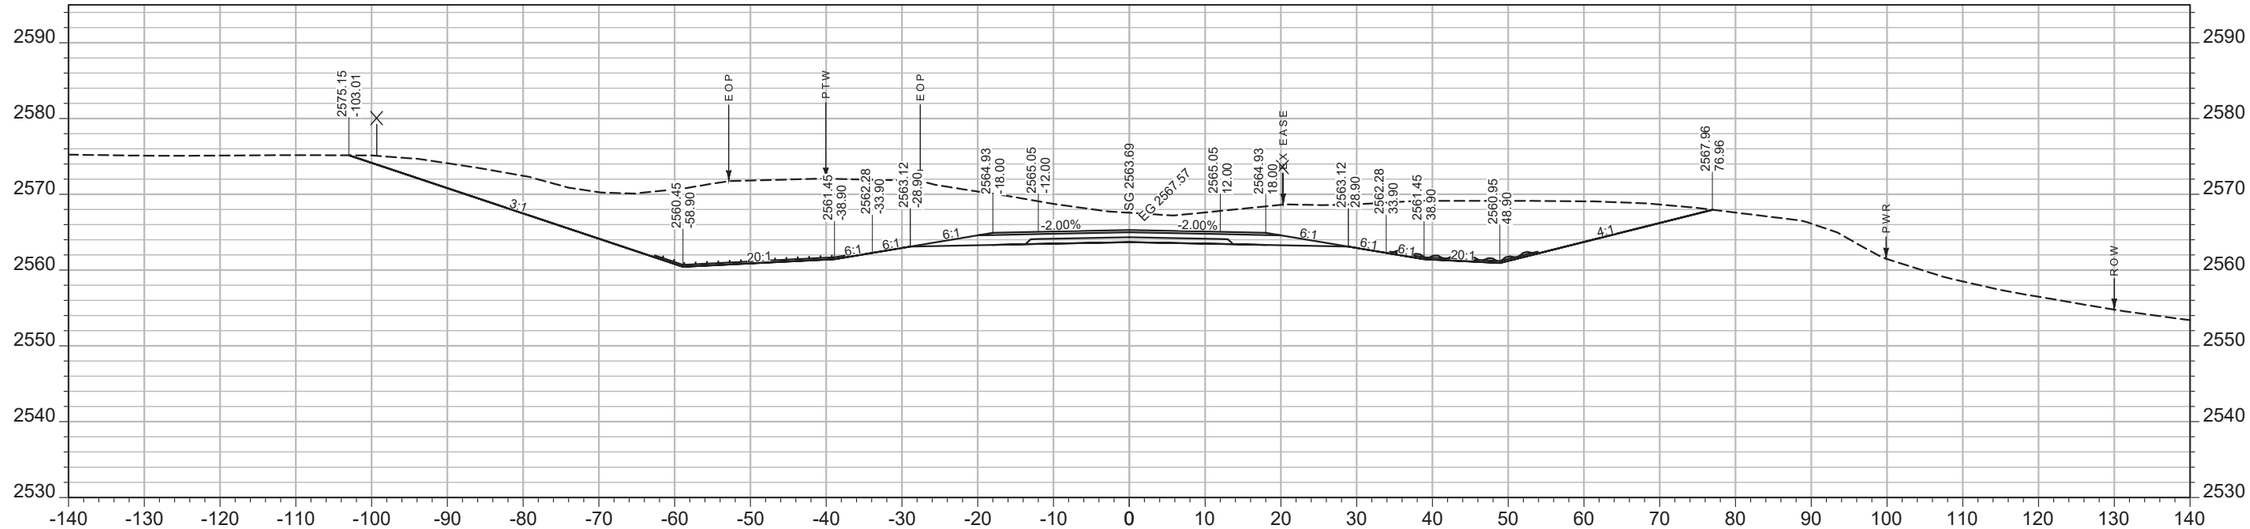

CV: 2129 CY STA 2198+00.00 FV: 0 CY

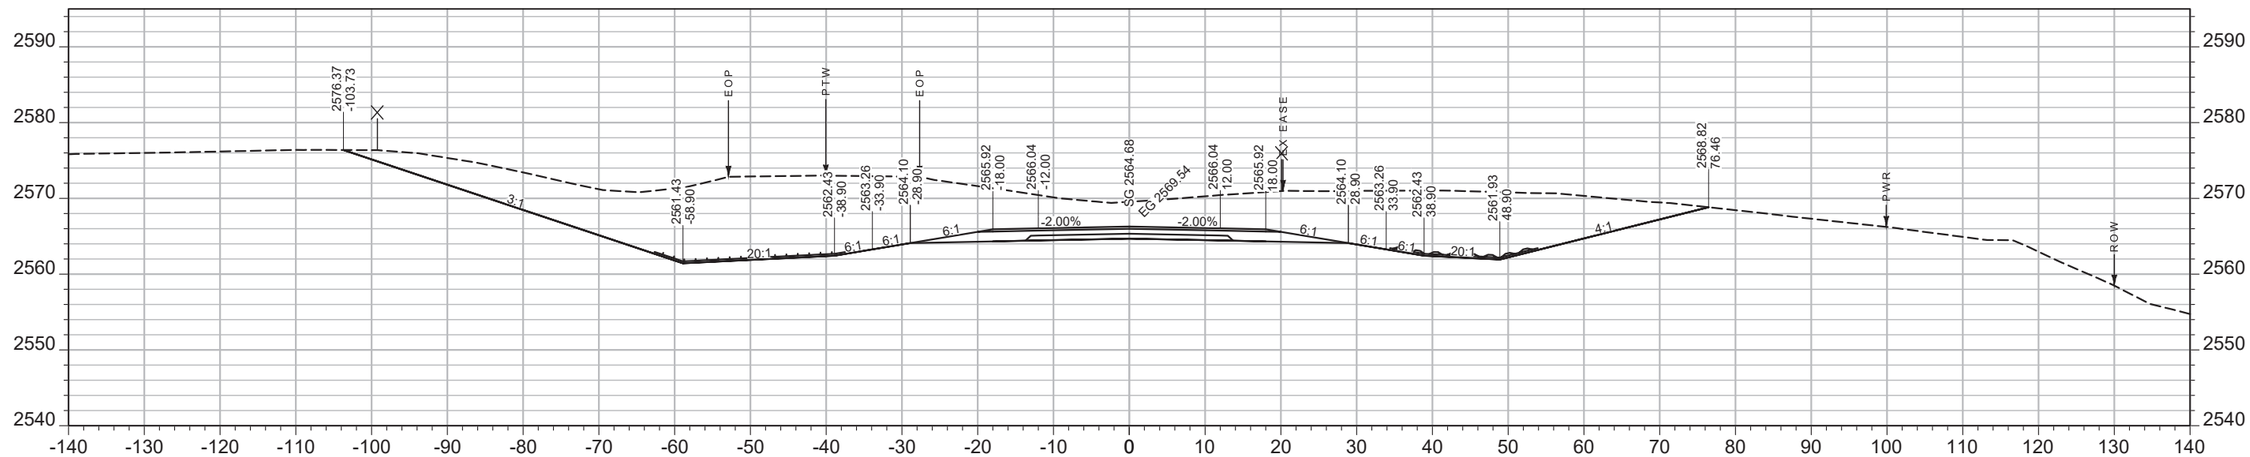

CV: 2207 CY STA 2197+50.00 FV: 0 CY

SHEET NO.
062

MAINLINE

PROJECT NAME WEST OF BROCKWAY - WEST
COUNTY MCCONE
PROJECT ID NH-HSIP 57-6(22)254
UPN 9727000


DESIGNED BY C. PERIMAN 09/2023
REVIEWED BY
CHECKED BY
9727000RDLAY001.DWG

MONTANA Department of Transportation


CROSS SECTIONS

5/15/2025 1:56 PM

AWARD COPY

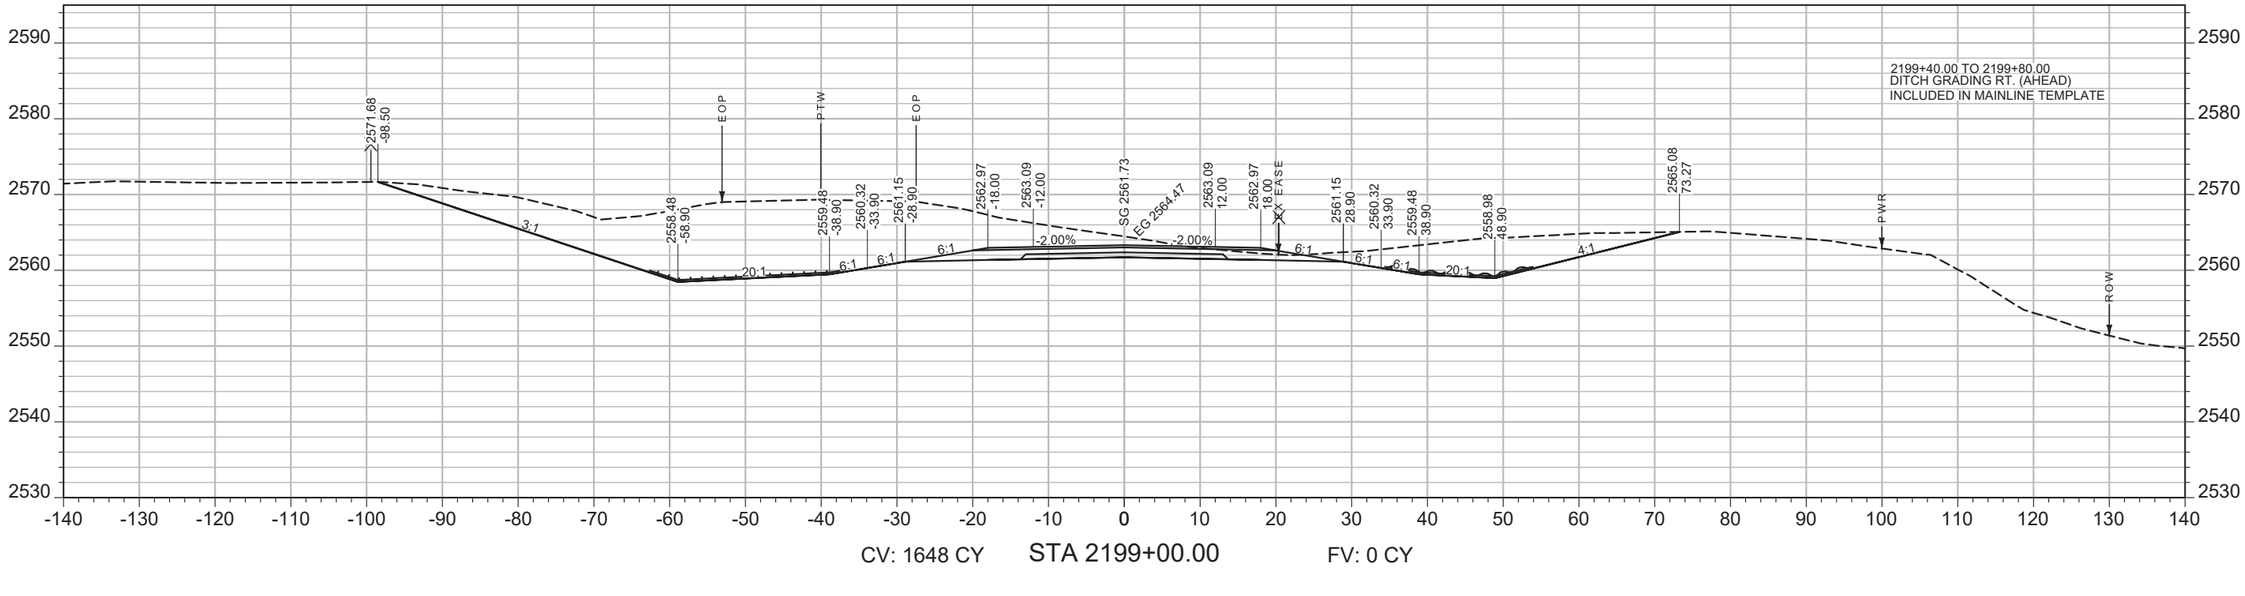

CV: 1648 CY STA 2199+00.00 FV: 0 CY

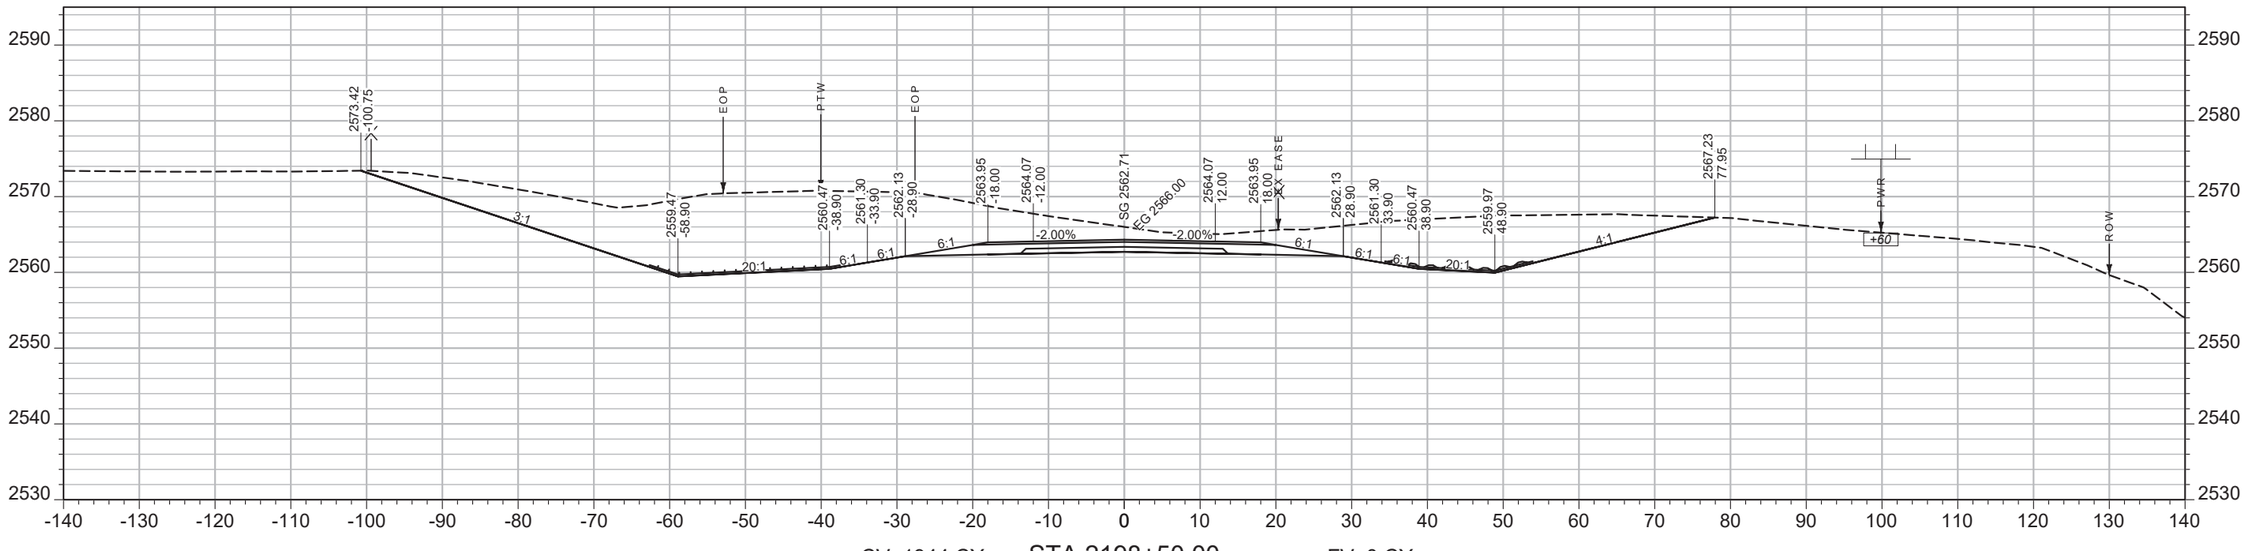

CV: 1944 CY STA 2198+50.00 FV: 0 CY

SHEET NO. 063

MAINLINE

PROJECT NAME: WEST OF BROCKWAY - WEST
COUNTY: MCCONE
PROJECT ID: NH-HSIP 57-6(22)254
UPN: 9727000

DESIGNED BY: C. PERIMAN 09/2023
REVIEWED BY:
CHECKED BY:


9727000RDLAY001.DWG

MONTANA Department of Transportation


CROSS SECTIONS

5/15/2025 1:56 PM

AWARD COPY

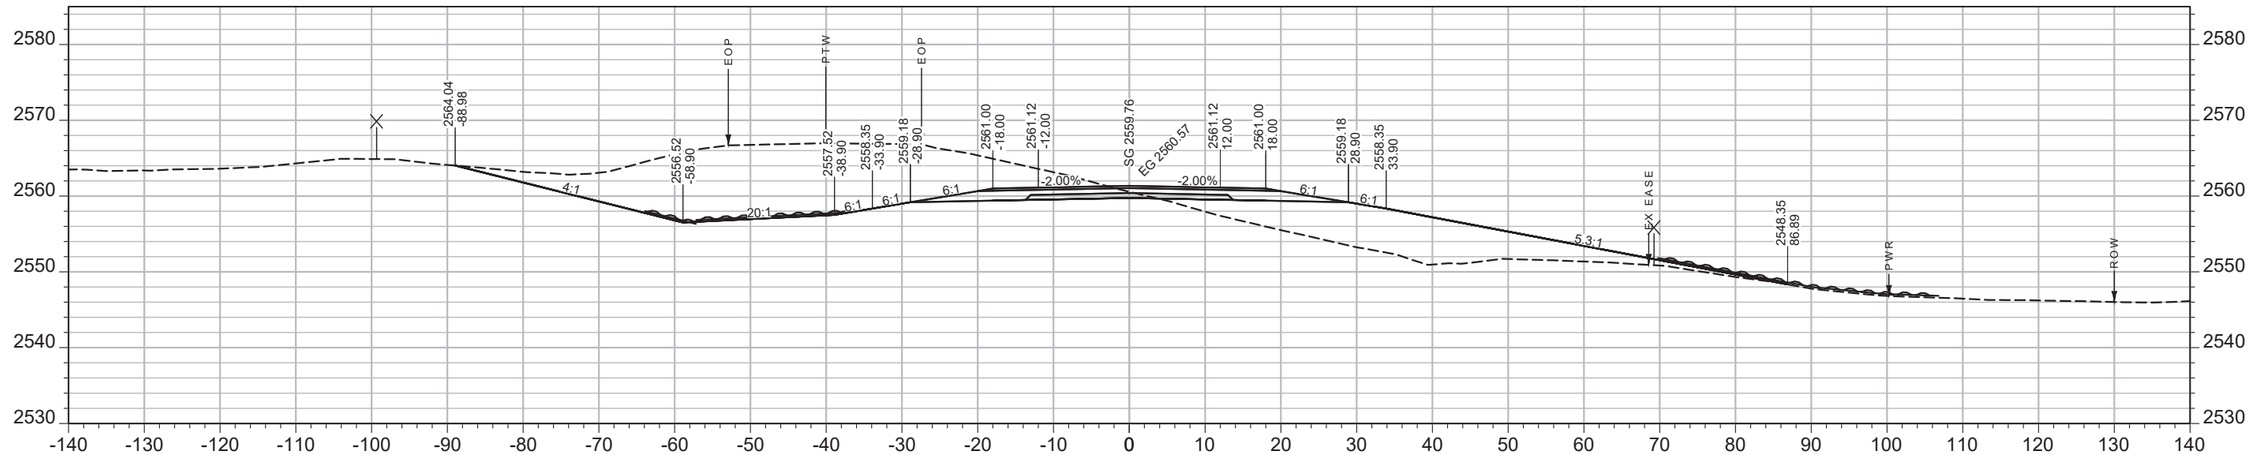

CV: 1079 CY STA 2200+00.00 FV: 232 CY

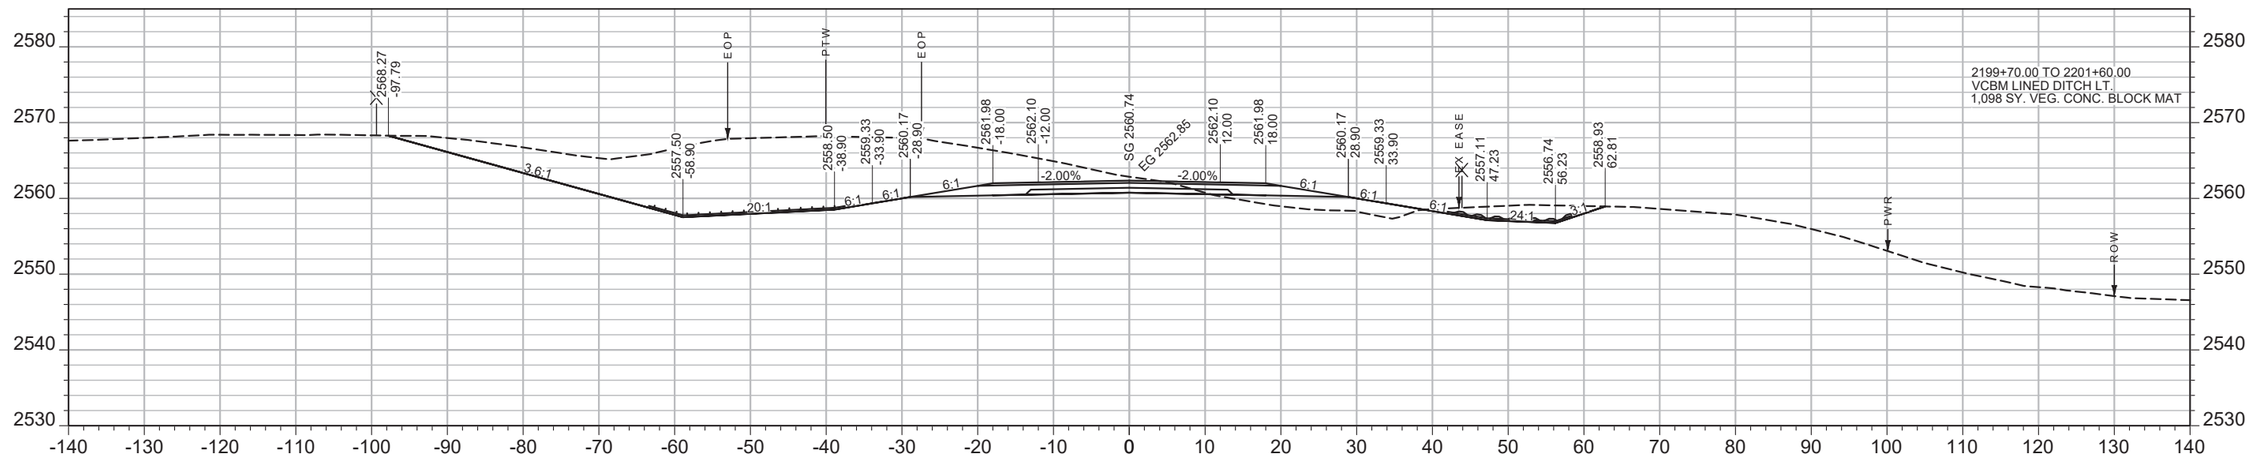

CV: 1276 CY STA 2199+50.00 FV: 17 CY

SHEET NO. 064

MAINLINE

PROJECT NAME ***WEST OF BROCKWAY - WEST***
COUNTY ***MCCONE***
PROJECT ID ***NH-HSIP 57-6(22)254***
UPN ***9727000***


DESIGNED BY C. PERIMAN 09/2023
REVIEWED BY
CHECKED BY
9727000RDLAY001.DWG

MONTANA *Department of Transportation*


CROSS SECTIONS

5/15/2025 1:56 PM

AWARD COPY

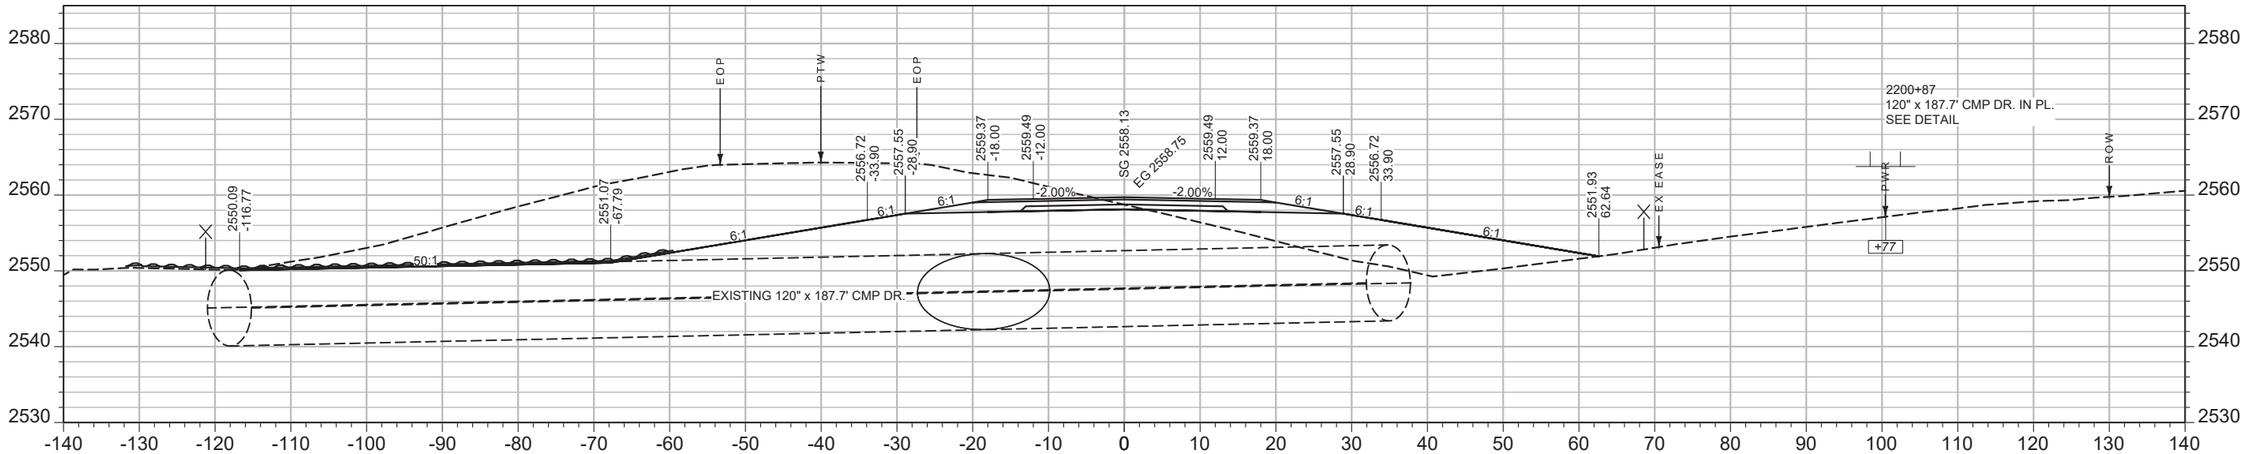

CV: 1111 CY STA 2201+00.00 FV: 720 CY

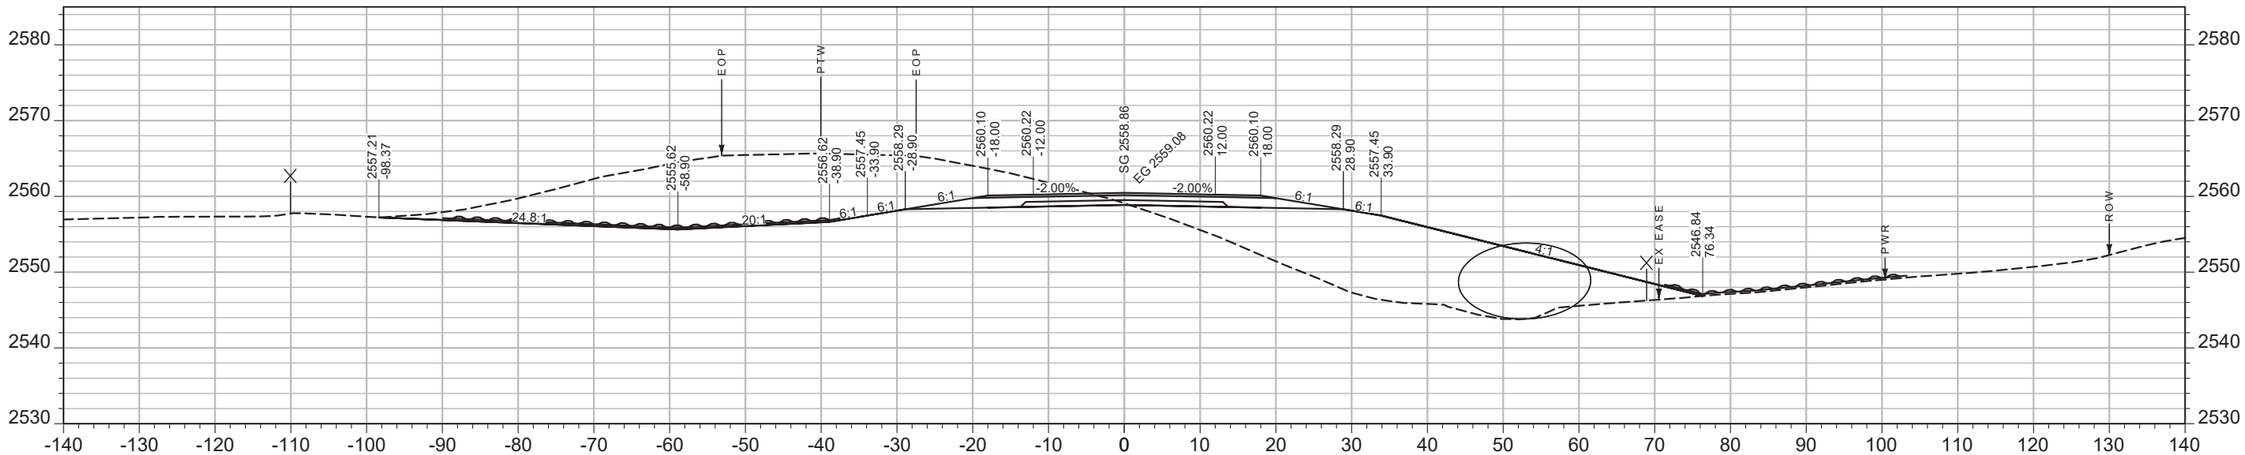

CV: 937 CY STA 2200+50.00 FV: 658 CY

SHEET NO.
065

MAINLINE

PROJECT NAME ***WEST OF BROCKWAY - WEST***
COUNTY ***MCCONE***
PROJECT ID ***NH-HSIP 57-6(22)254***
UPN ***9727000***


DESIGNED BY C. PERIMAN 09/2023
REVIEWED BY
CHECKED BY
9727000RDLAY001.DWG

MONTANA *Department of Transportation*


CROSS SECTIONS

5/15/2025 1:56 PM

AWARD COPY

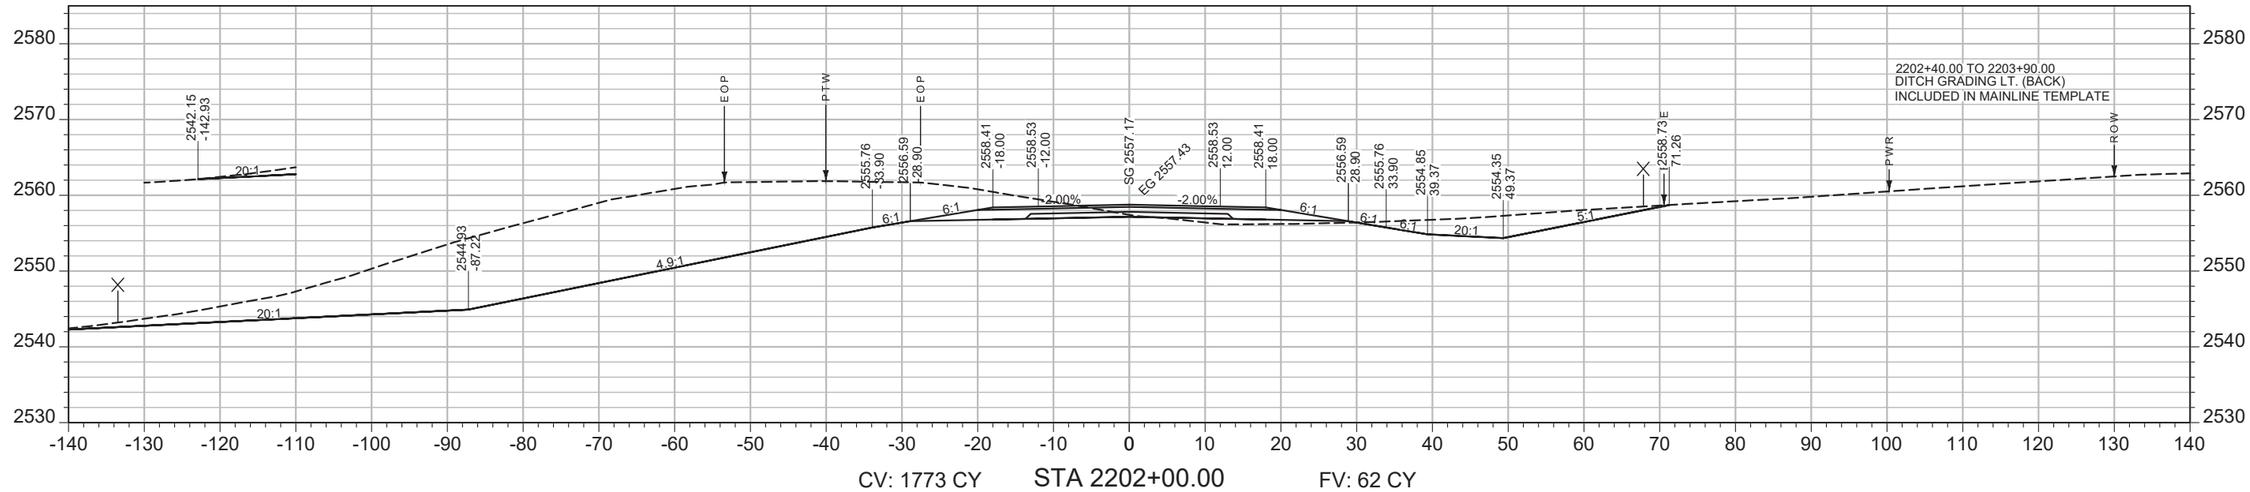

CV: 1773 CY STA 2202+00.00 FV: 62 CY

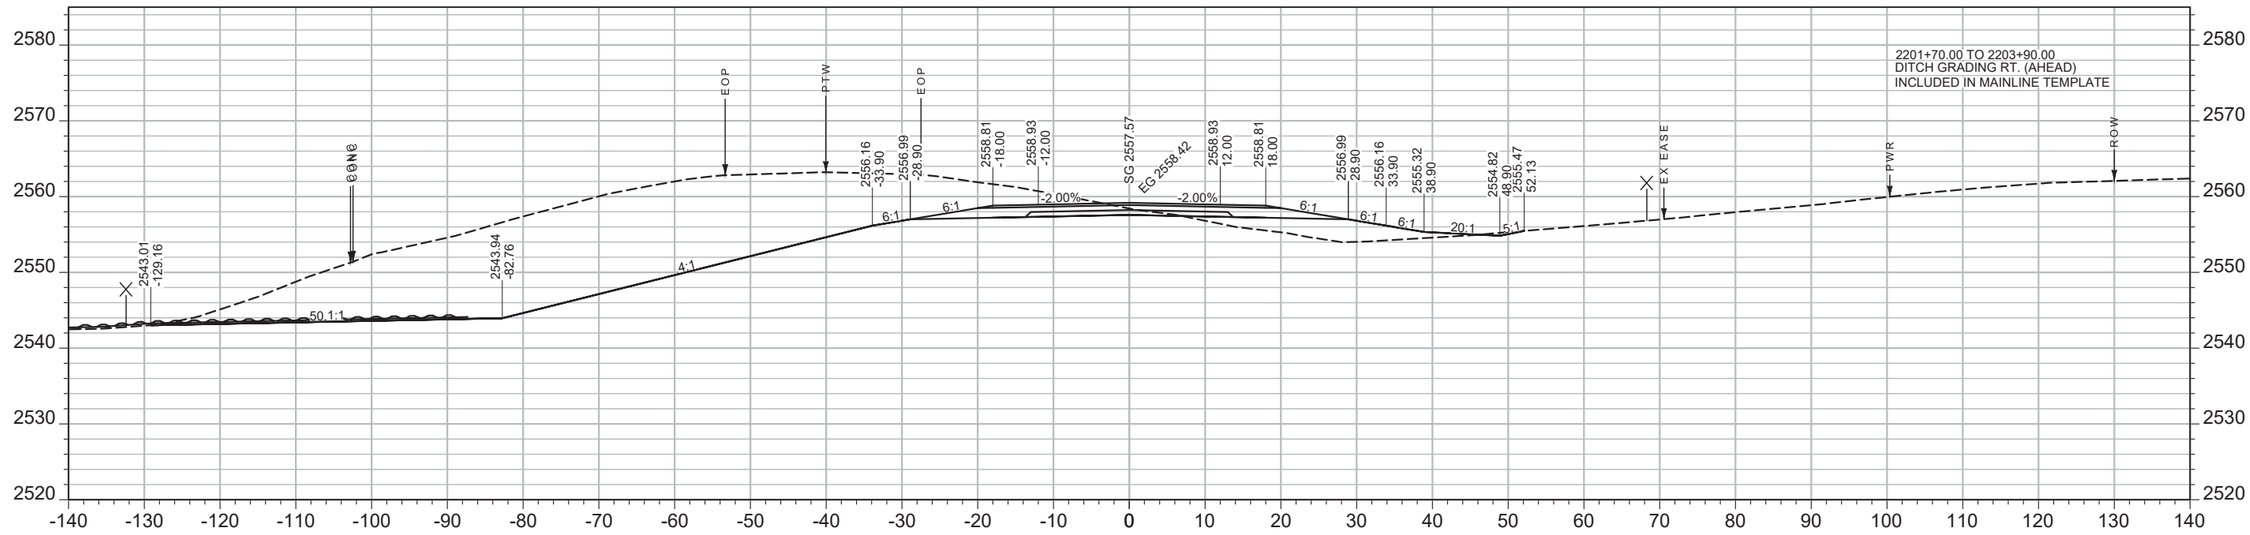

CV: 1586 CY STA 2201+50.00 FV: 227 CY

SHEET NO.
066

MAINLINE

PROJECT NAME WEST OF BROCKWAY - WEST
COUNTY MCCONE
PROJECT ID NH-HSIP 57-6(22)254
UPN 9727000

DESIGNED BY C. PERIMAN 09/2023
REVIEWED BY
CHECKED BY


MONTANA Department of Transportation

CROSS SECTIONS


9727000RDLAY001.DWG

5/15/2025 1:56 PM

AWARD COPY

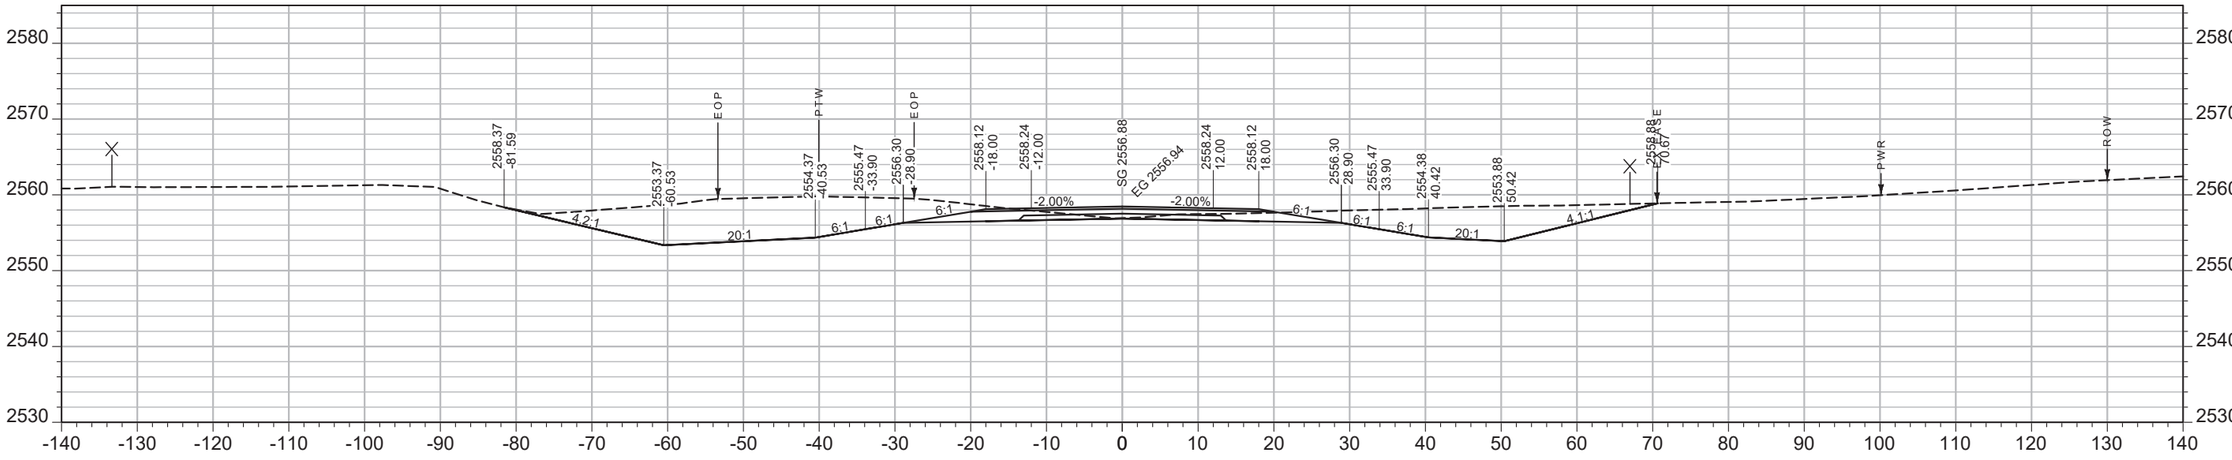

CV: 686 CY STA 2202+93.06 FV: 0 CY

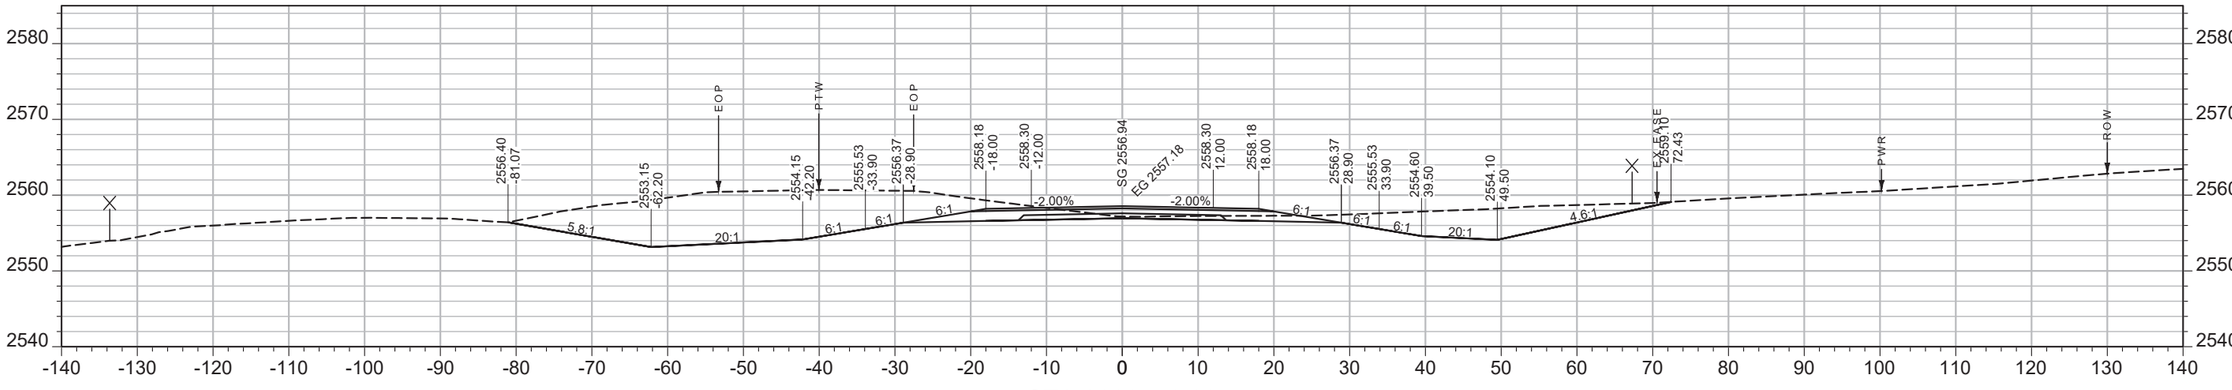

CV: 1118 CY STA 2202+50.00 FV: 4 CY

SHEET NO.
067

MAINLINE

PROJECT NAME WEST OF BROCKWAY - WEST
COUNTY MCCONE
PROJECT ID NH-HSIP 57-6(22)254
UPN 9727000


DESIGNED BY C. PERIMAN 09/2023
REVIEWED BY
CHECKED BY

MONTANA
Department of Transportation


CROSS SECTIONS

5/15/2025 1:56 PM
9727000RDLAY001.DWG

AWARD COPY

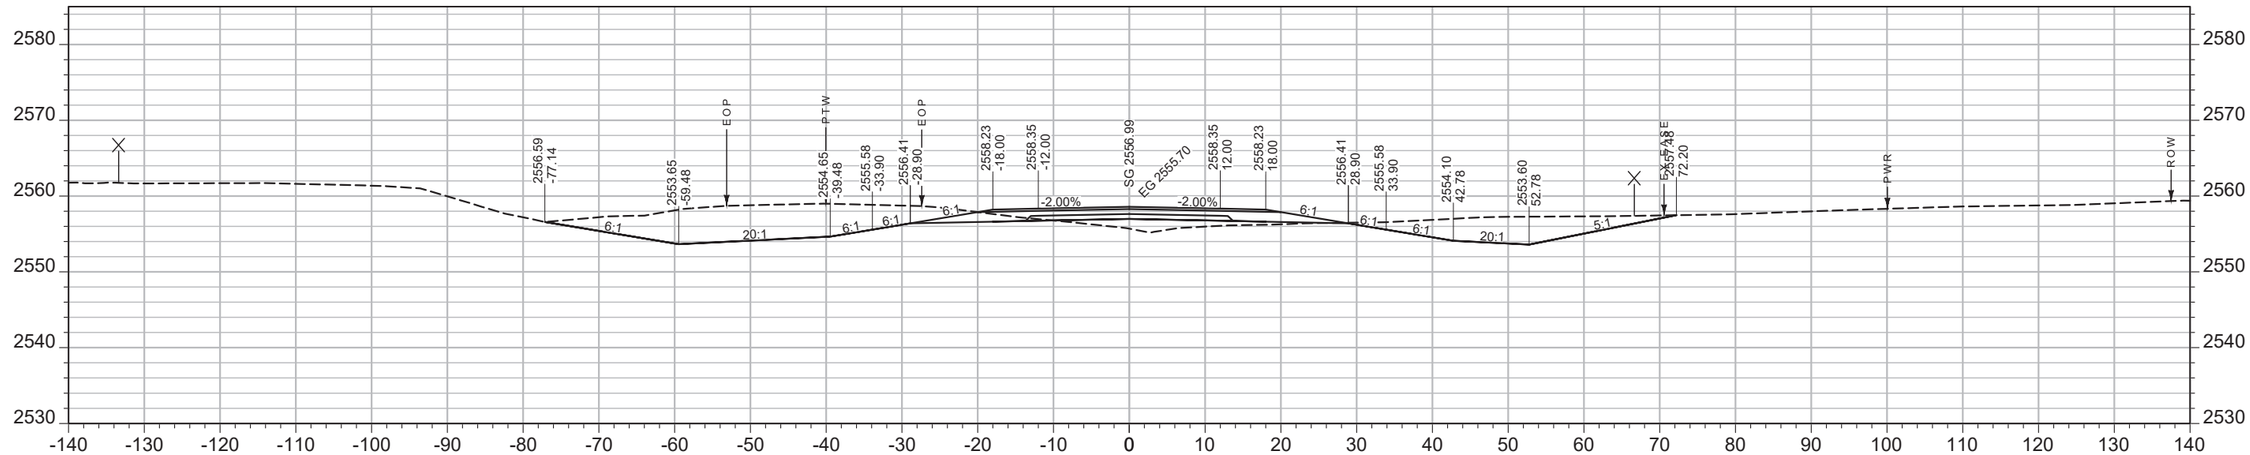

CV: 631 CY STA 2203+50.00 FV: 13 CY

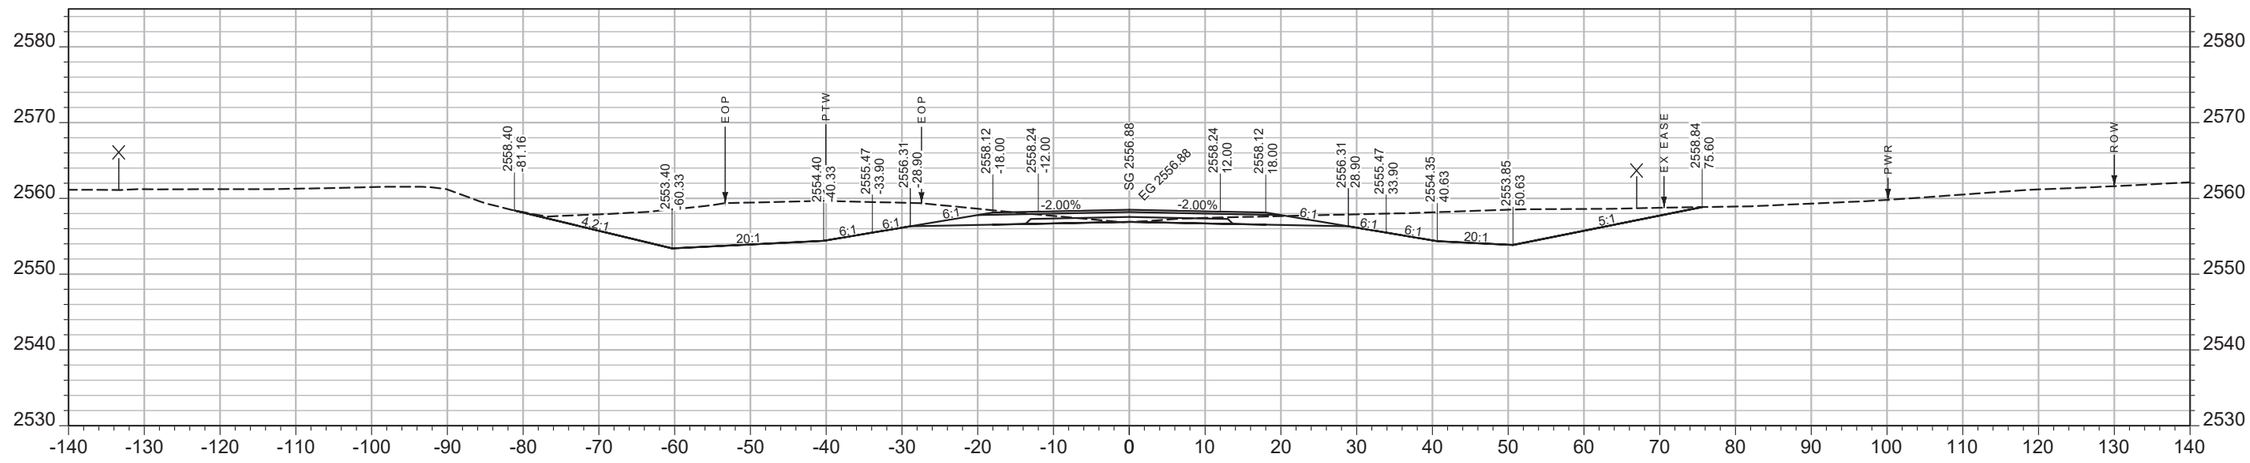

CV: 102 CY STA 2203+00.00 FV: 0 CY

SHEET NO. 068

MAINLINE

PROJECT NAME ***WEST OF BROCKWAY - WEST***
COUNTY ***MCCONE***
PROJECT ID ***NH-HSIP 57-6(22)254***
UPN ***9727000***


DESIGNED BY C. PERIMAN 09/2023
REVIEWED BY
CHECKED BY
9727000RDLAY001.DWG

MONTANA *Department of Transportation*


CROSS SECTIONS

5/15/2025 1:56 PM

AWARD COPY

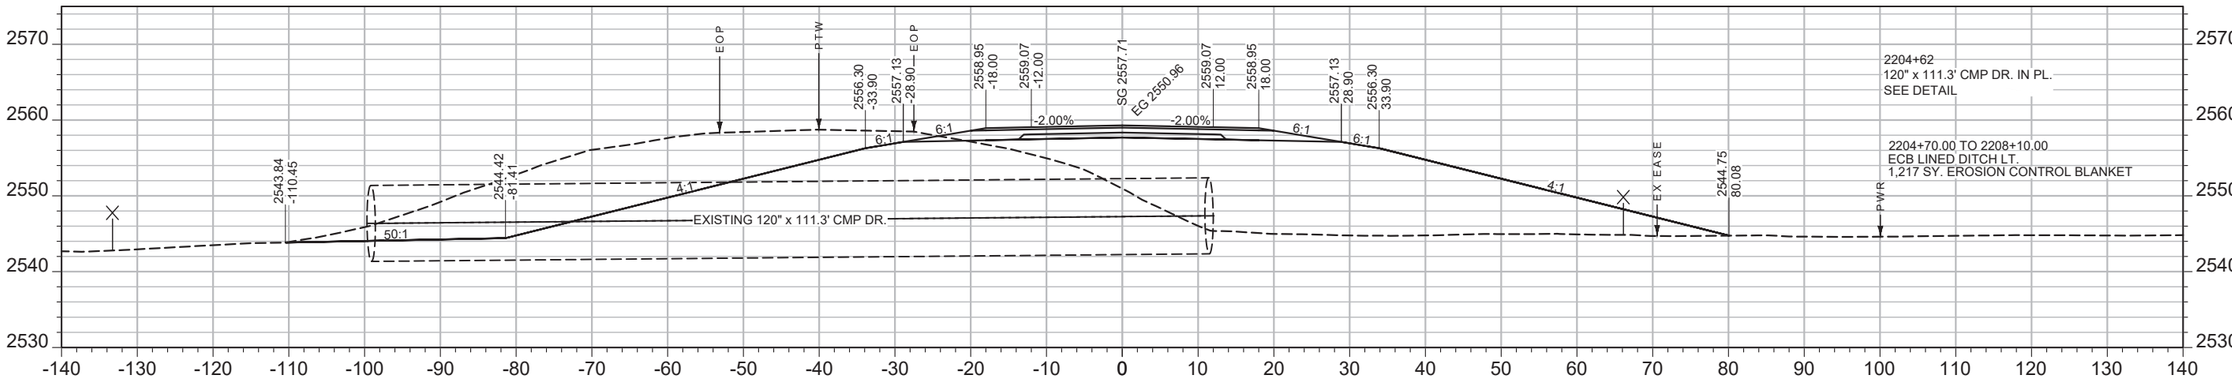

CV: 599 CY STA 2204+50.00 FV: 850 CY

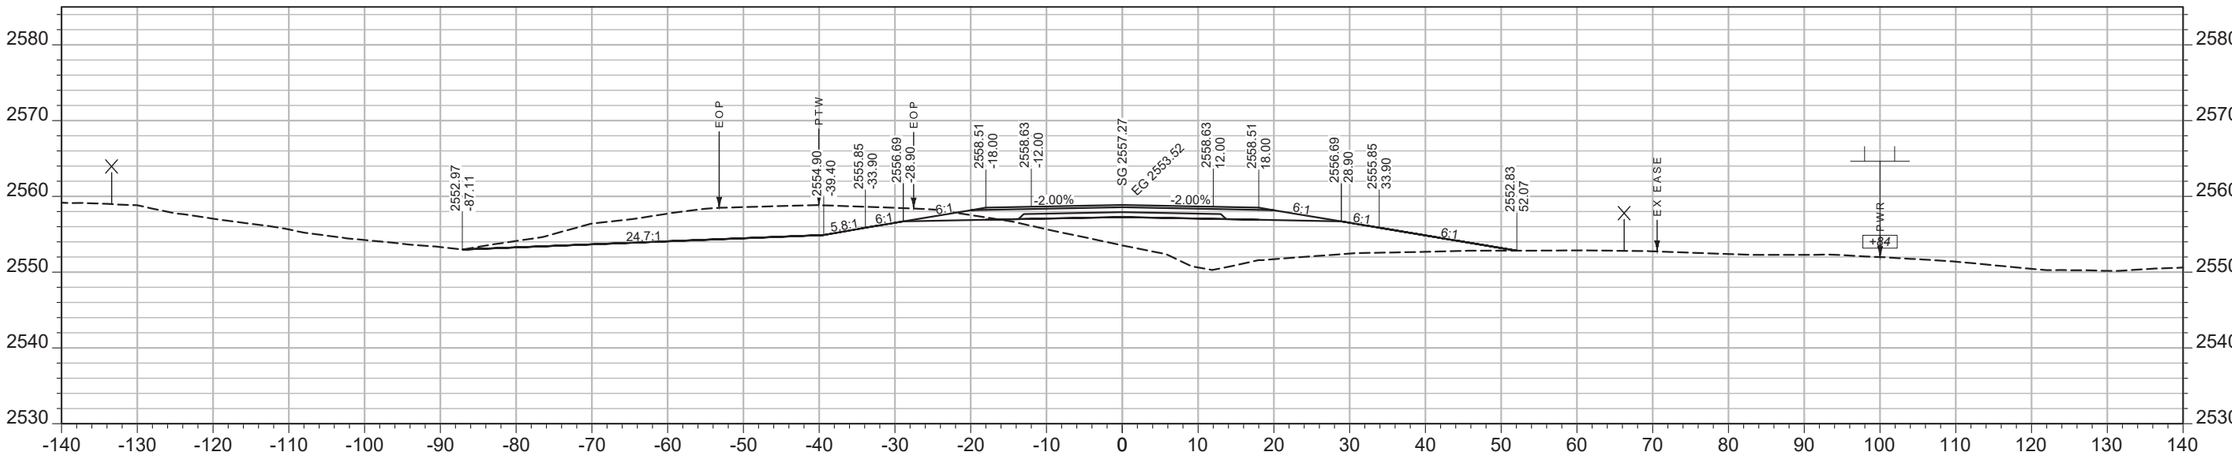

CV: 406 CY STA 2204+00.00 FV: 193 CY

SHEET NO.
069

MAINLINE

PROJECT NAME ***WEST OF BROCKWAY - WEST***
COUNTY ***MCCONE***
PROJECT ID ***NH-HSIP 57-6(22)254***
UPN ***9727000***


DESIGNED BY C. PERIMAN 09/2023
REVIEWED BY
CHECKED BY
9727000RDLAY001.DWG

MONTANA *Department of Transportation*


CROSS SECTIONS

5/15/2025 1:56 PM

AWARD COPY

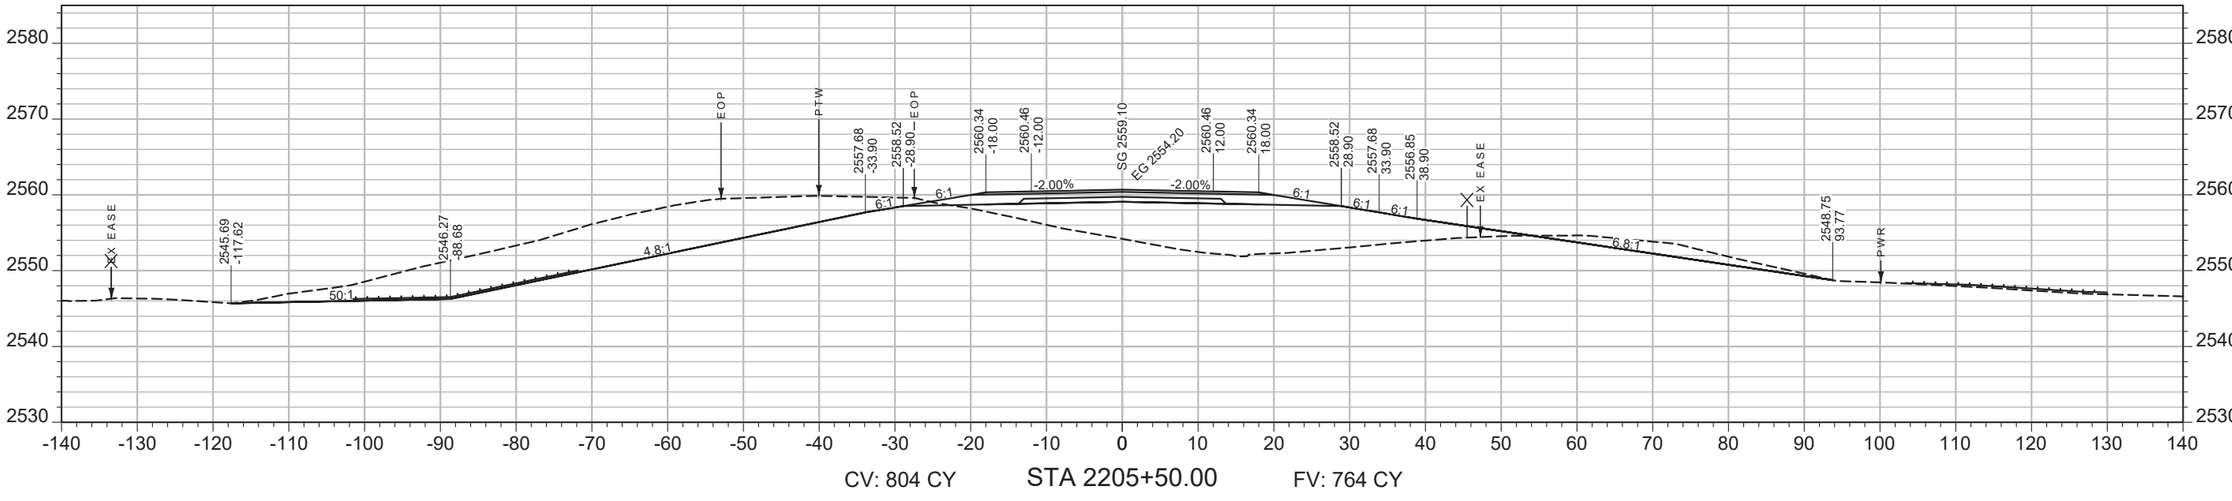

CV: 804 CY STA 2205+50.00 FV: 764 CY

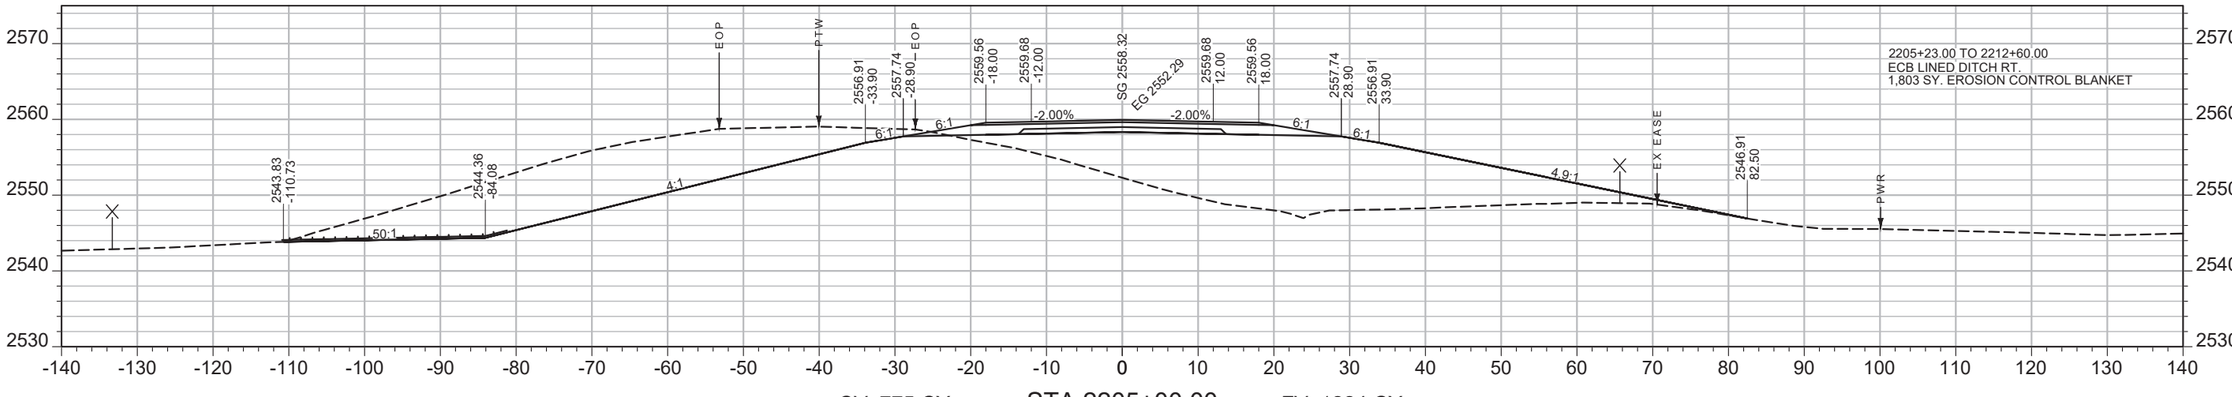

CV: 775 CY STA 2205+00.00 FV: 1224 CY

SHEET NO. 070

MAINLINE

PROJECT NAME **WEST OF BROCKWAY - WEST**
COUNTY **MCCONE**
PROJECT ID **NH-HSIP 57-6(22)254**
UPN **9727000**


DESIGNED BY C. PERIMAN 09/2023
REVIEWED BY
CHECKED BY

MONTANA Department of Transportation


CROSS SECTIONS

5/15/2025 1:56 PM 9727000RDLAY001.DWG

AWARD COPY

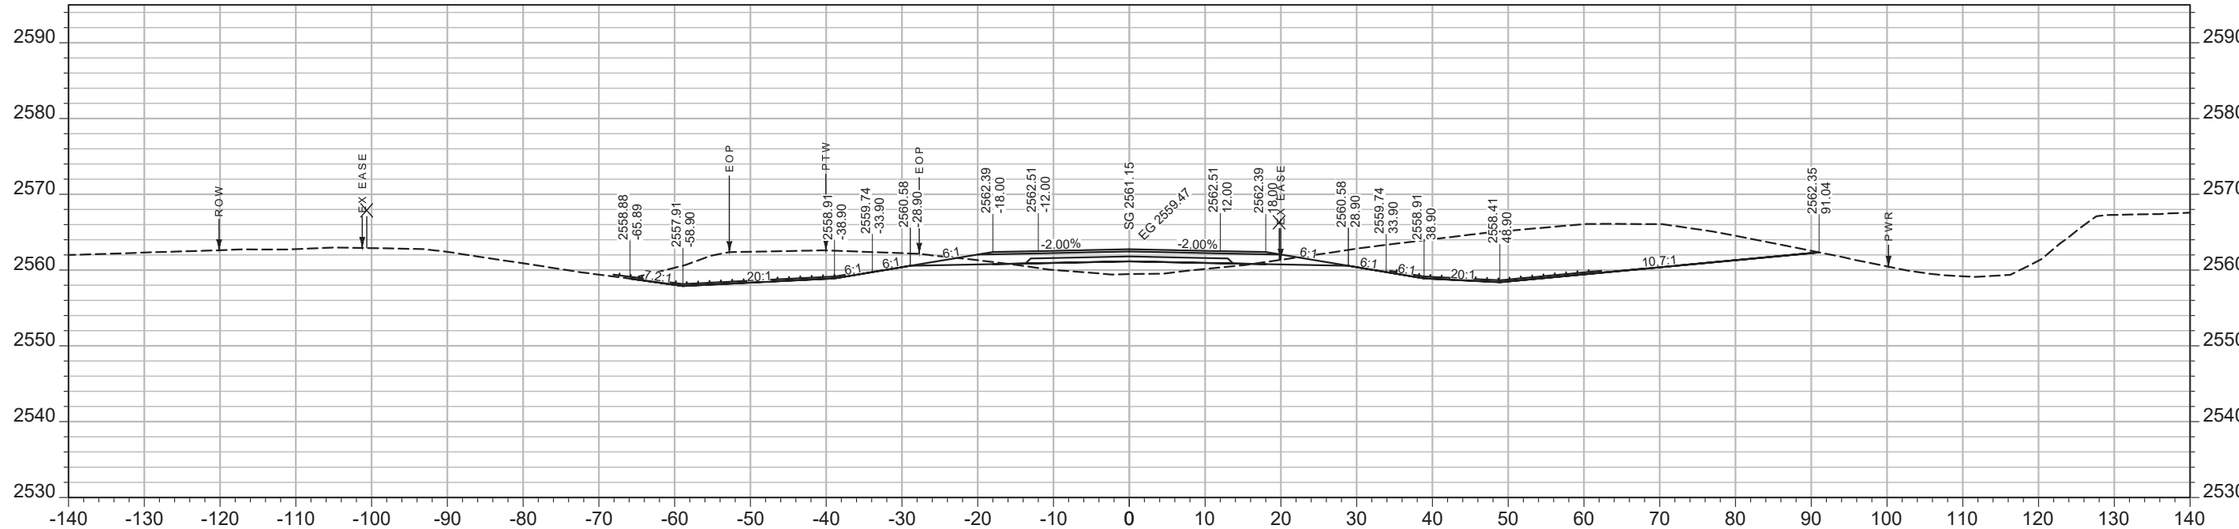

CV: 682 CY STA 2206+50.00 FV: 146 CY

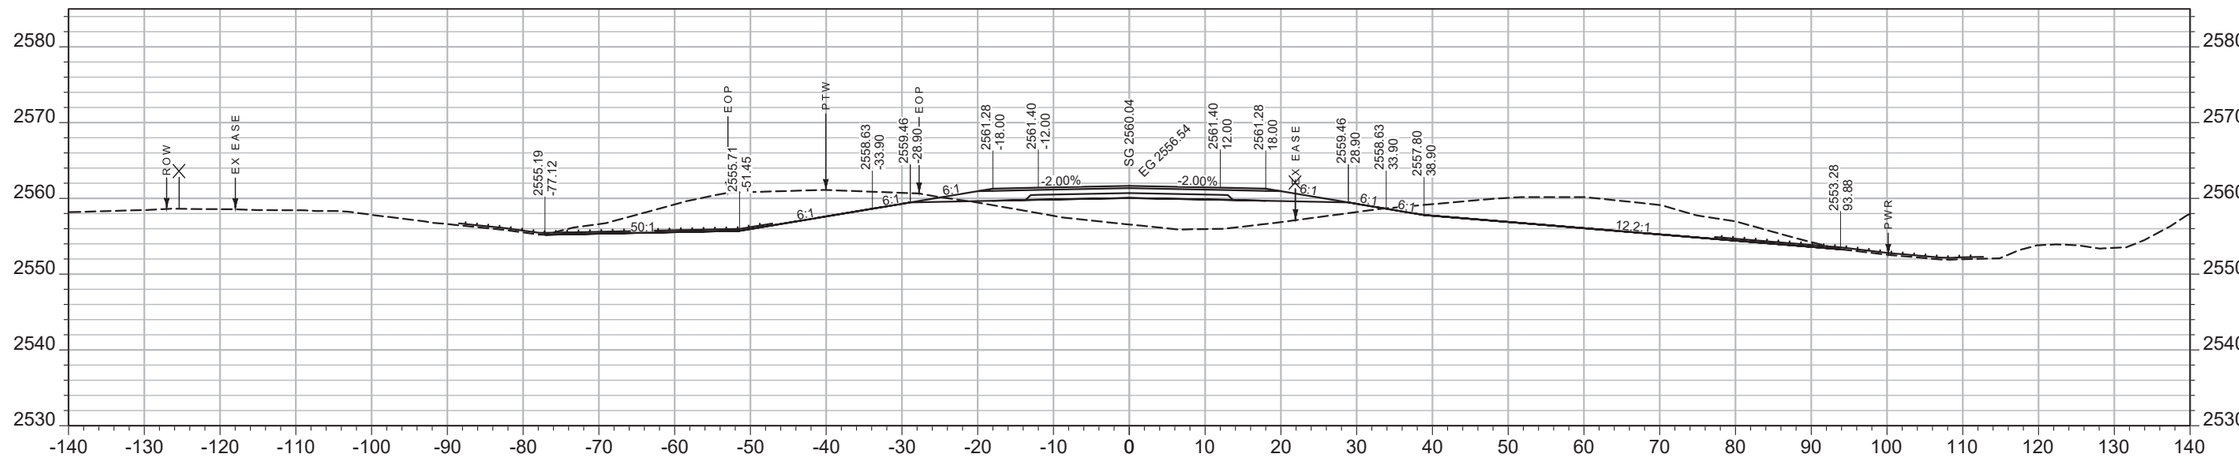

CV: 582 CY STA 2206+00.00 FV: 386 CY

SHEET NO. 071

MAINLINE

PROJECT NAME **WEST OF BROCKWAY - WEST**
COUNTY **MCCONE**
PROJECT ID **NH-HSIP 57-6(22)254**
UPN **9727000**


DESIGNED BY C. PERIMAN 09/2023
REVIEWED BY
CHECKED BY
9727000RDLAY001.DWG

MONTANA Department of Transportation


CROSS SECTIONS

5/15/2025 1:56 PM

AWARD COPY

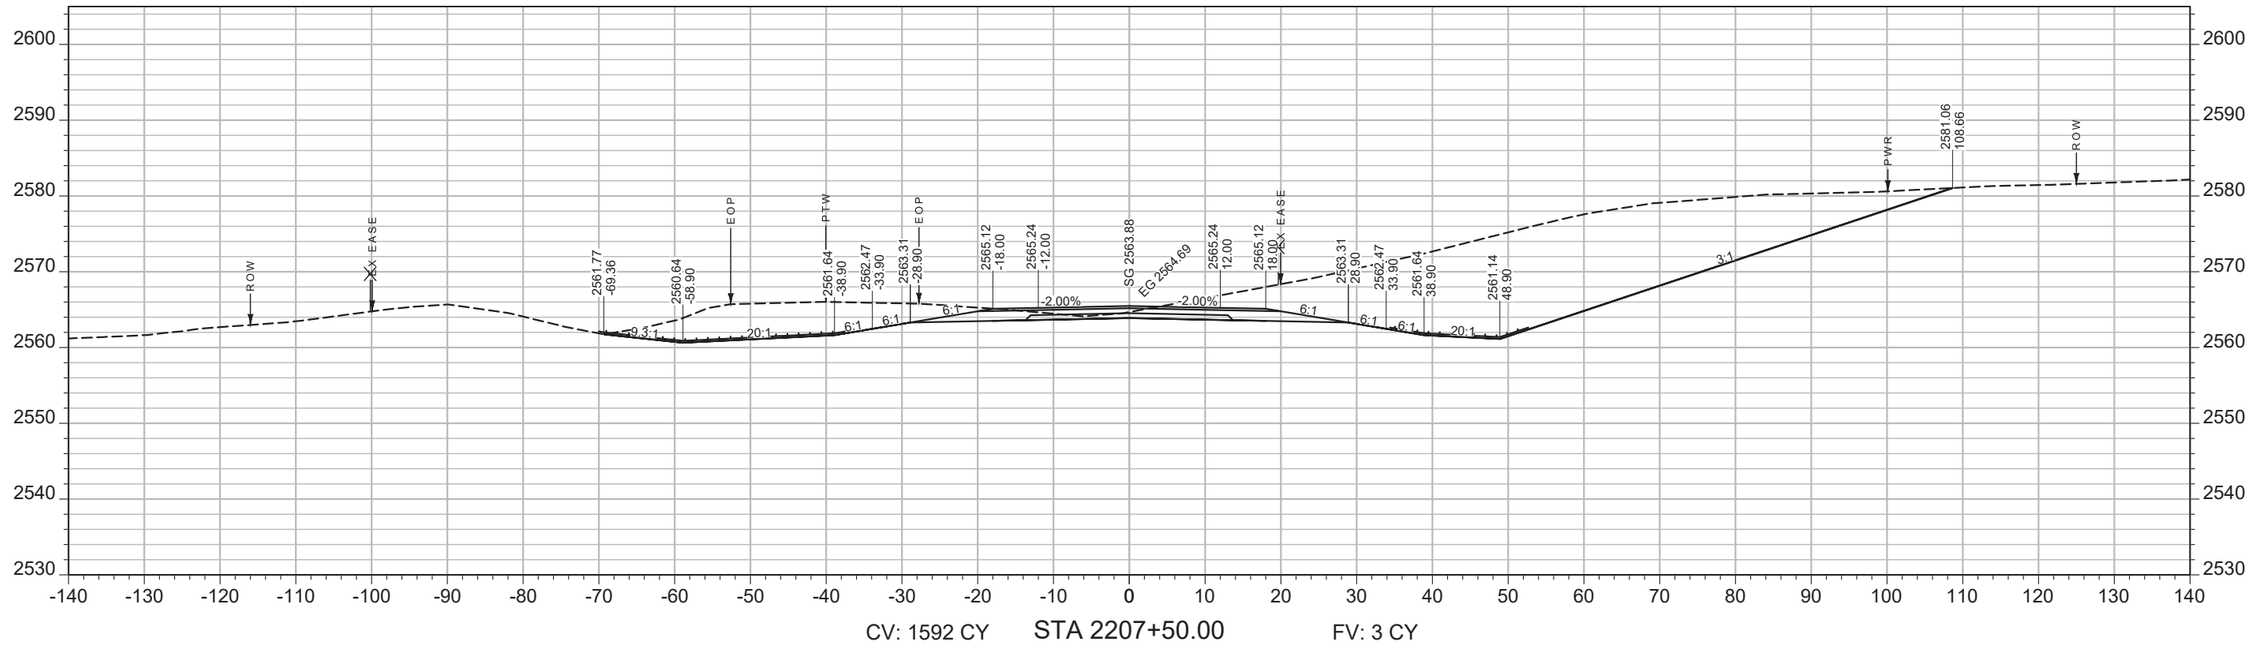

CV: 1592 CY STA 2207+50.00 FV: 3 CY

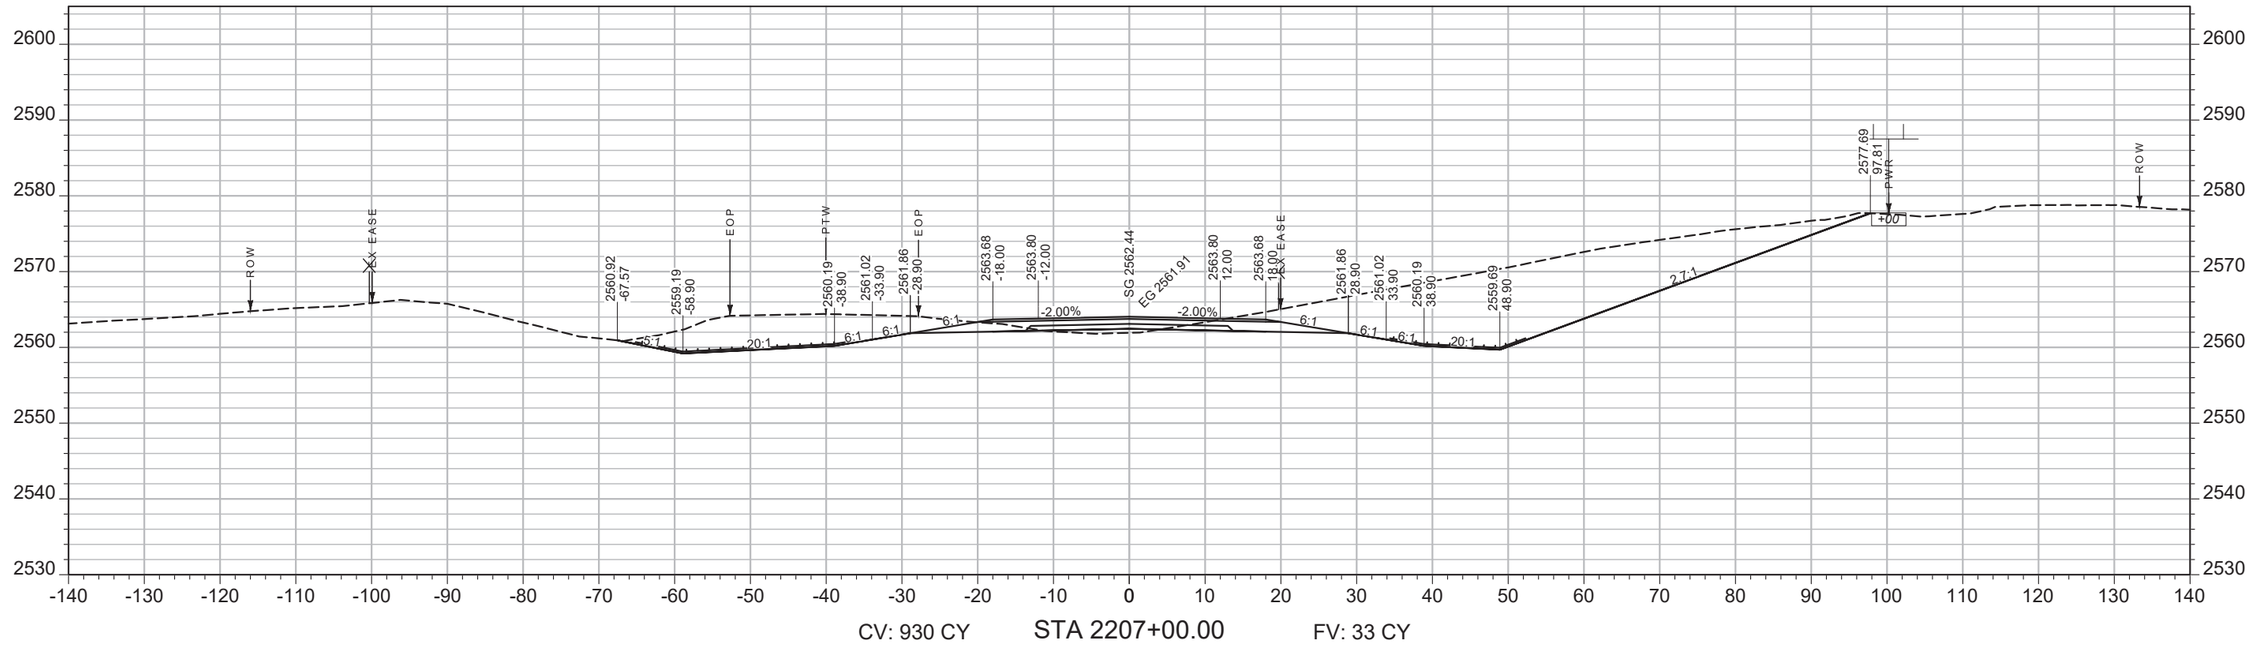

CV: 930 CY STA 2207+00.00 FV: 33 CY

SHEET NO.
072

MAINLINE

PROJECT NAME WEST OF BROCKWAY - WEST
COUNTY MCCONE
PROJECT ID NH-HSIP 57-6(22)254
UPN 9727000

DESIGNED BY C. PERIMAN 09/2023
REVIEWED BY
CHECKED BY


MONTANA Department of Transportation

CROSS SECTIONS


5/15/2025 1:56 PM

9727000RDLAY001.DWG

AWARD COPY

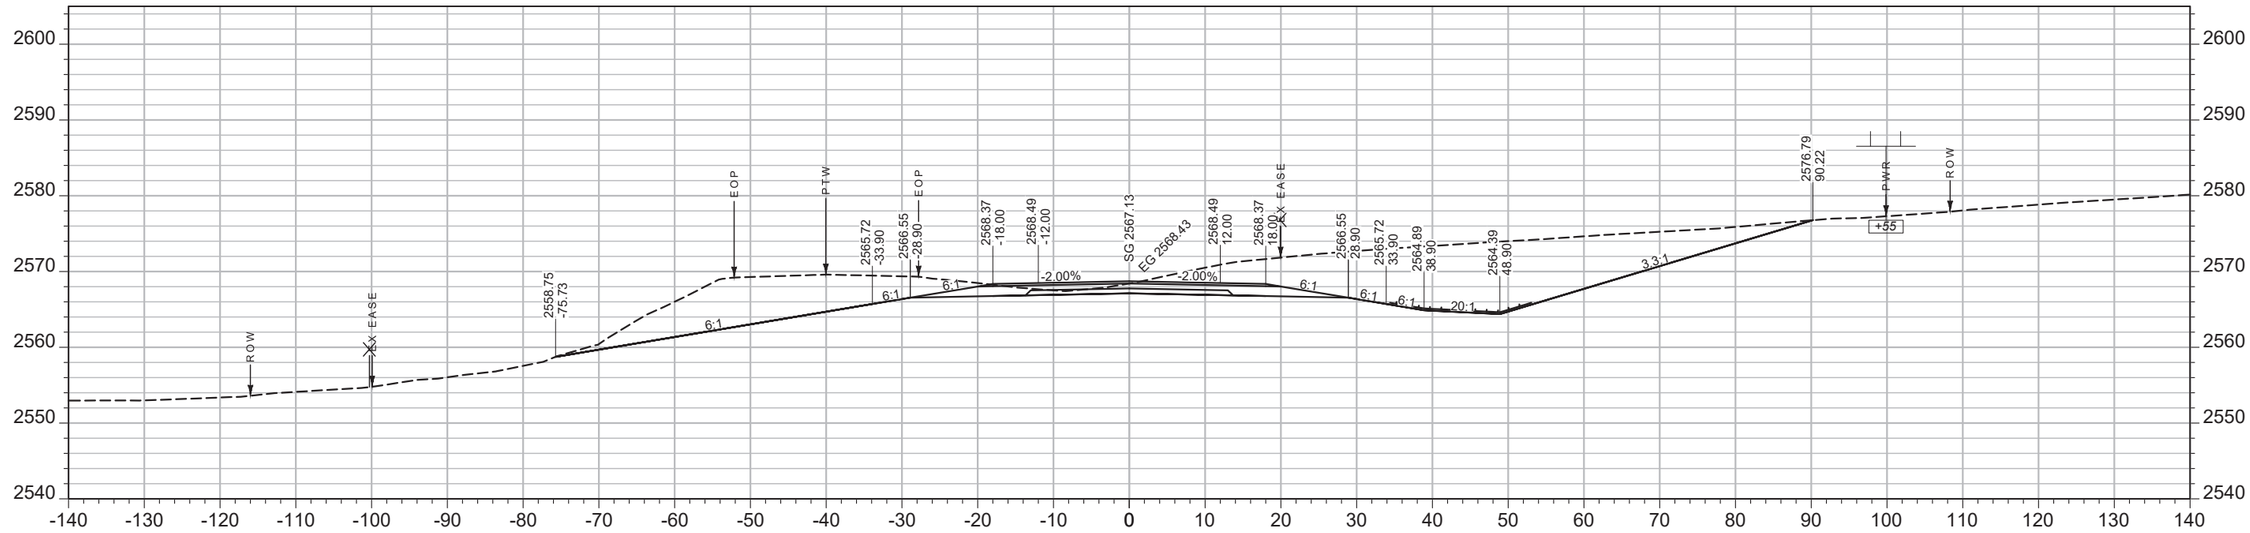

CV: 1497 CY STA 2208+50.00 FV: 0 CY

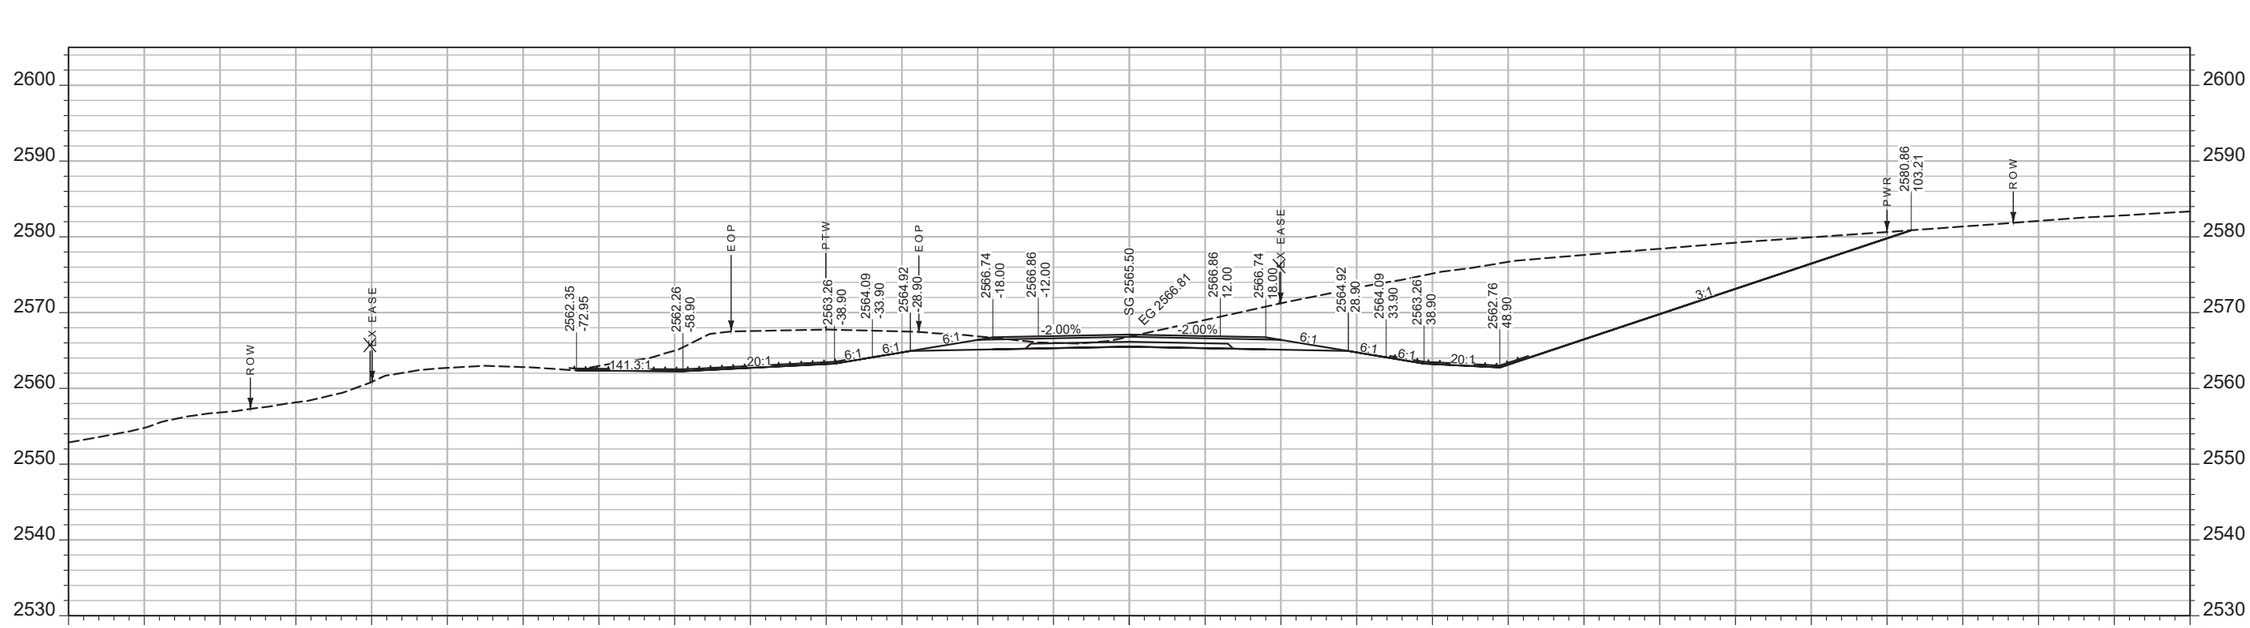

CV: 1823 CY STA 2208+00.00 FV: 0 CY

SHEET NO.
073

MAINLINE

PROJECT NAME WEST OF BROCKWAY - WEST
COUNTY MCCONE
PROJECT ID NH-HSIP 57-6(22)254
UPN 9727000


DESIGNED BY C. PERIMAN 09/2023
REVIEWED BY
CHECKED BY
9727000RDLAY001.DWG

MONTANA Department of Transportation

CROSS SECTIONS

5/15/2025 1:56 PM

AWARD COPY

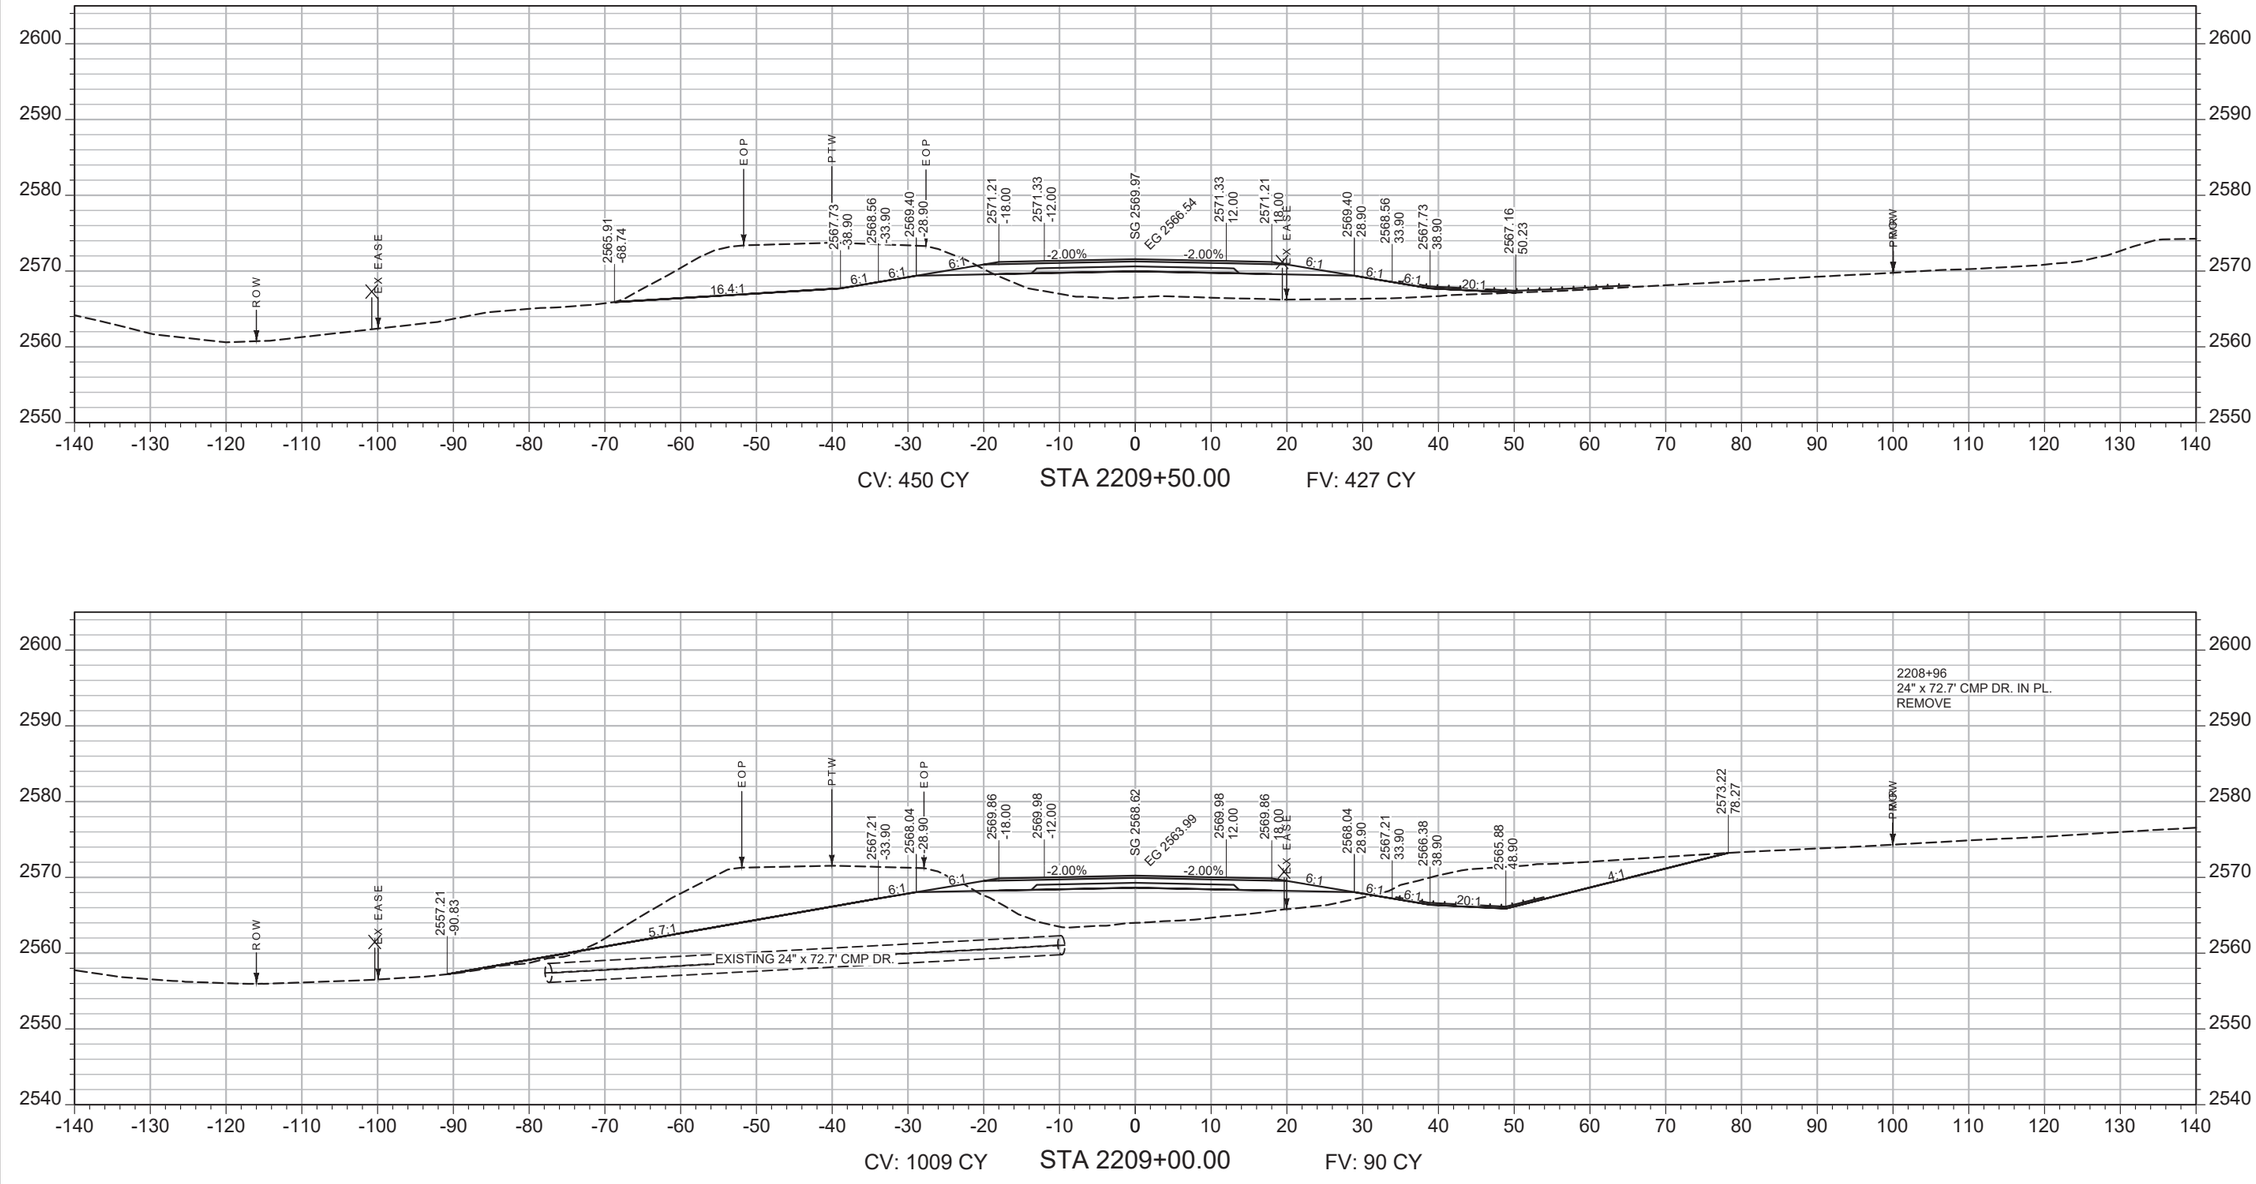

CV: 450 CY STA 2209+50.00 FV: 427 CY

CV: 1009 CY STA 2209+00.00 FV: 90 CY

SHEET NO. 074

MAINLINE

PROJECT NAME **WEST OF BROCKWAY - WEST**
COUNTY **MCCONE**
PROJECT ID **NH-HSIP 57-6(22)254**
UPN **9727000**

DESIGNED BY C. PERIMAN 09/2023
REVIEWED BY
CHECKED BY


MONTANA Department of Transportation

CROSS SECTIONS


5/15/2025 1:56 PM

9727000RDLAY001.DWG

AWARD COPY

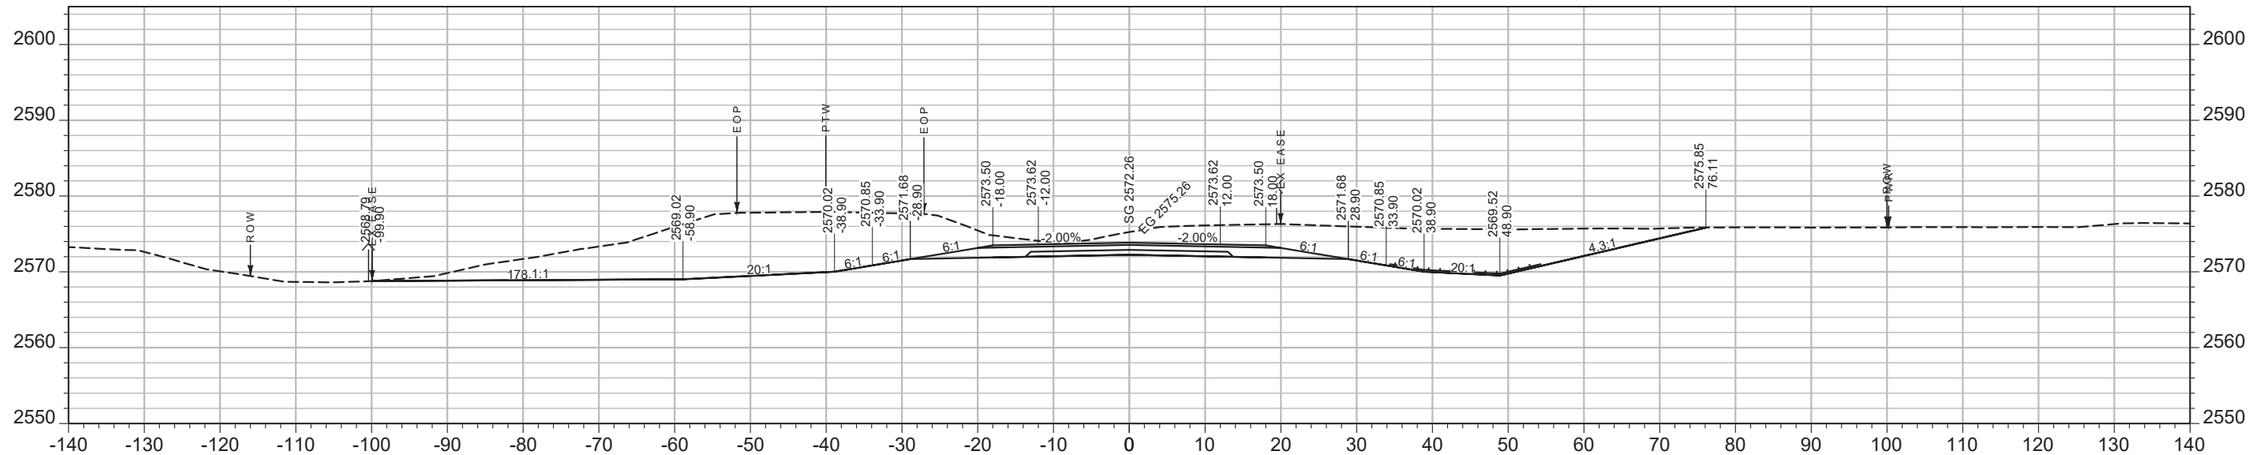

CV: 1138 CY STA 2210+50.00 FV: 0 CY

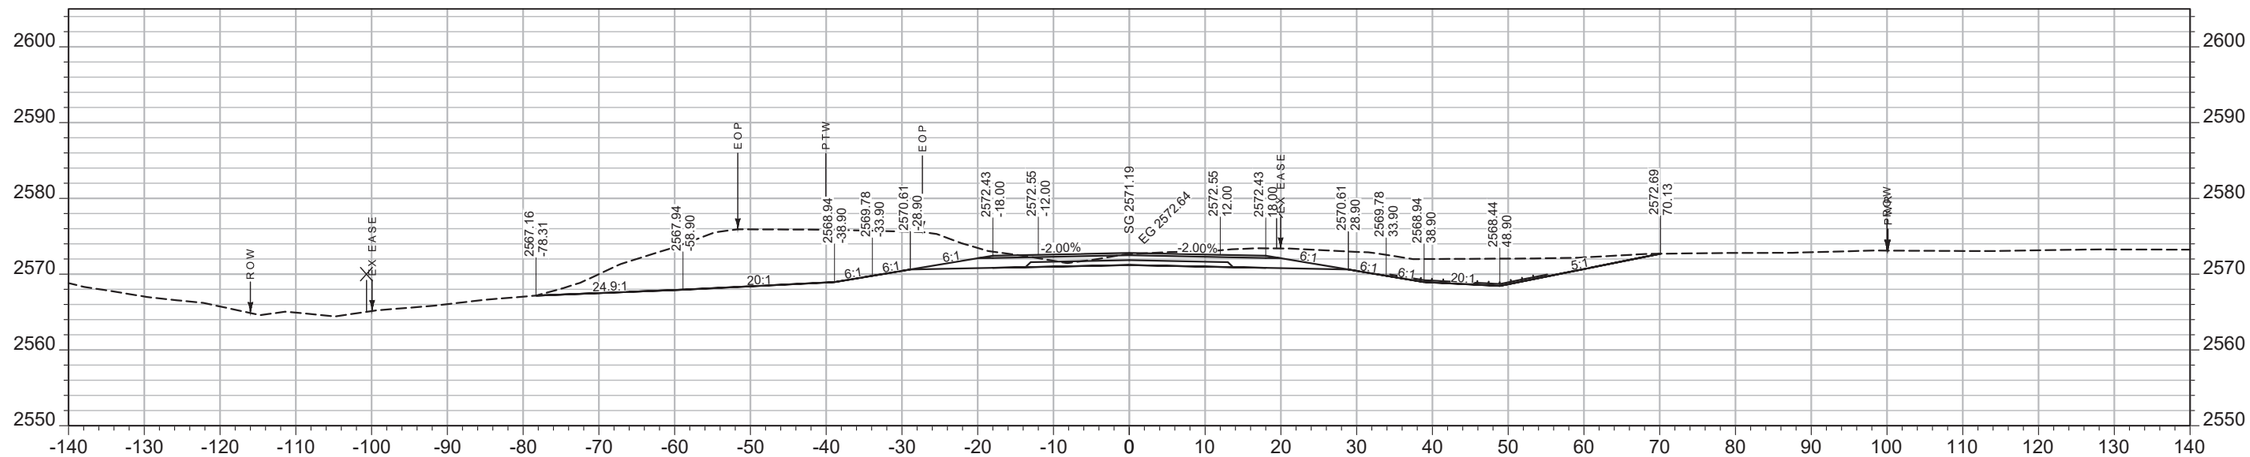

CV: 608 CY STA 2210+00.00 FV: 92 CY

SHEET NO.
075

MAINLINE

PROJECT NAME WEST OF BROCKWAY - WEST
COUNTY MCCONE
PROJECT ID NH-HSIP 57-6(22)254
UPN 9727000

DESIGNED BY C. PERIMAN 09/2023
REVIEWED BY
CHECKED BY


MONTANA Department of Transportation

CROSS SECTIONS


5/15/2025 1:56 PM

9727000RDLAY001.DWG

AWARD COPY

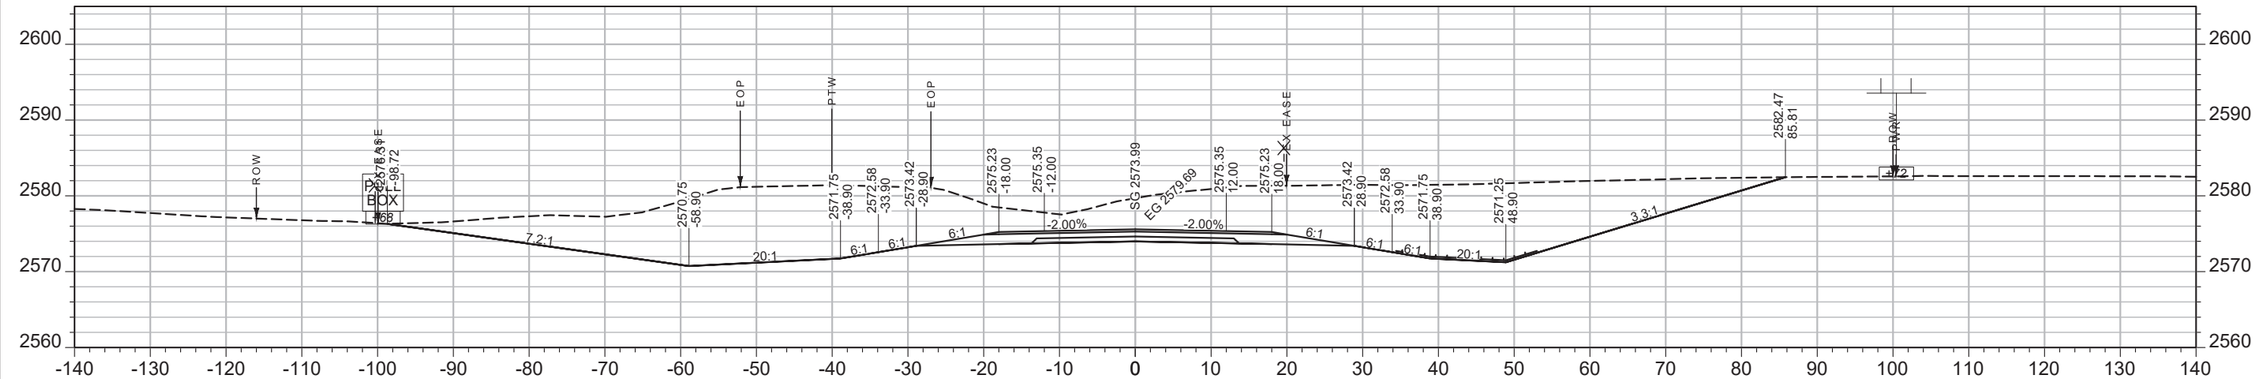

CV: 2022 CY STA 2211+50.00 FV: 0 CY

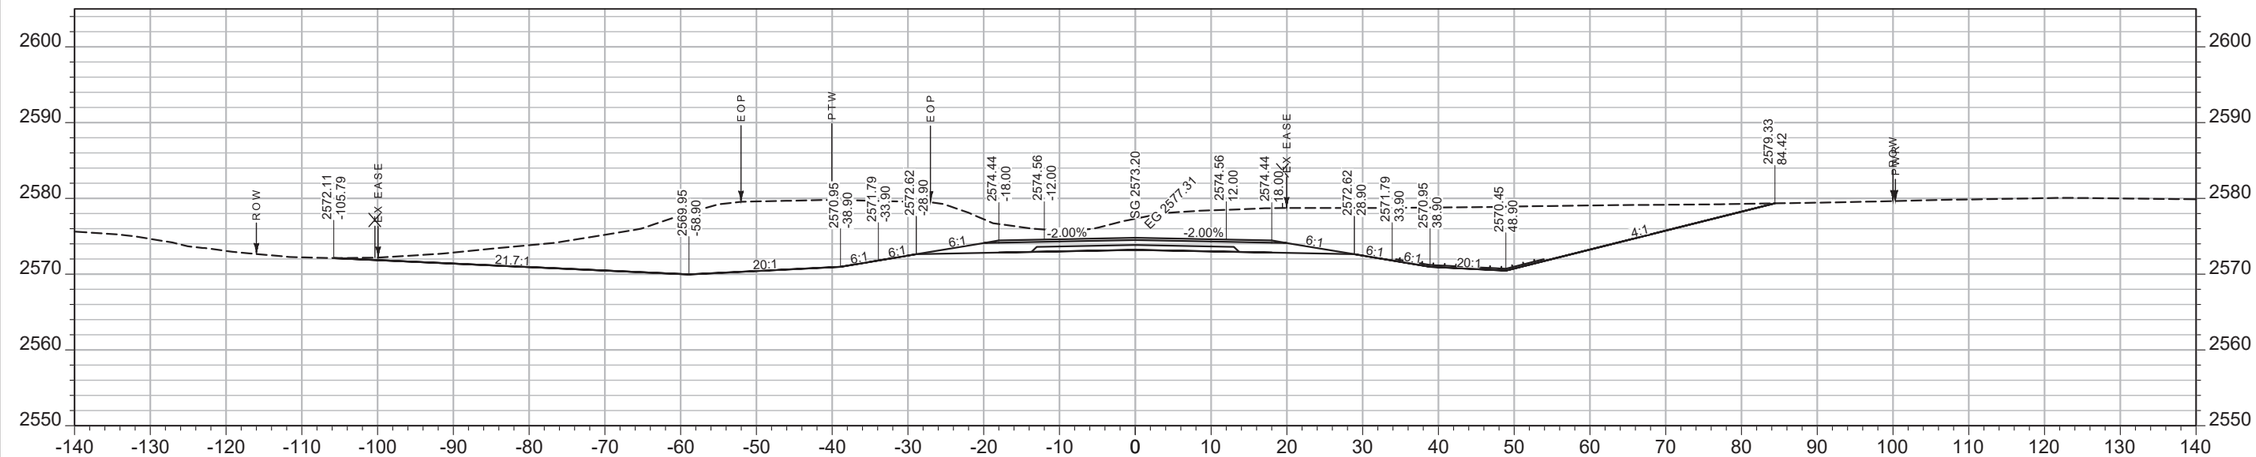

CV: 1617 CY STA 2211+00.00 FV: 0 CY

SHEET NO.
076

MAINLINE

PROJECT NAME WEST OF BROCKWAY - WEST
COUNTY MCCONE
PROJECT ID NH-HSIP 57-6(22)254
UPN 9727000

DESIGNED BY C. PERIMAN 09/2023
REVIEWED BY
CHECKED BY


MONTANA Department of Transportation

CROSS SECTIONS


5/15/2025 1:56 PM

9727000RDLAY001.DWG

AWARD COPY

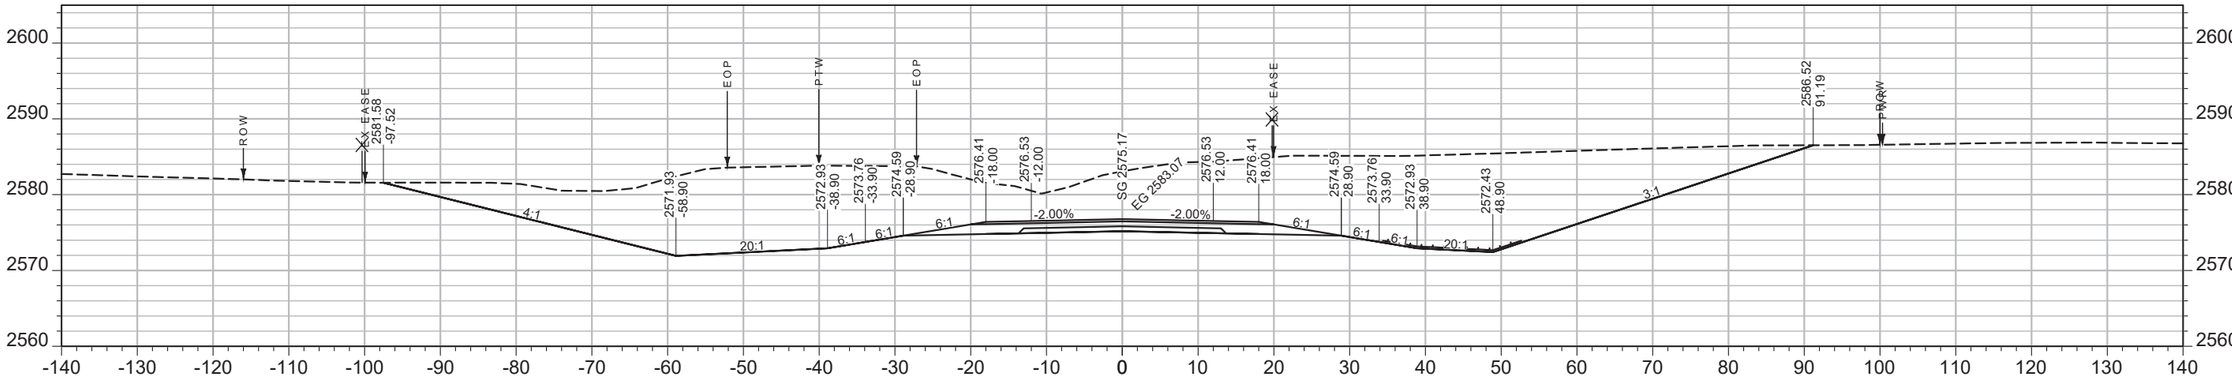

CV: 2565 CY STA 2212+50.00 FV: 0 CY

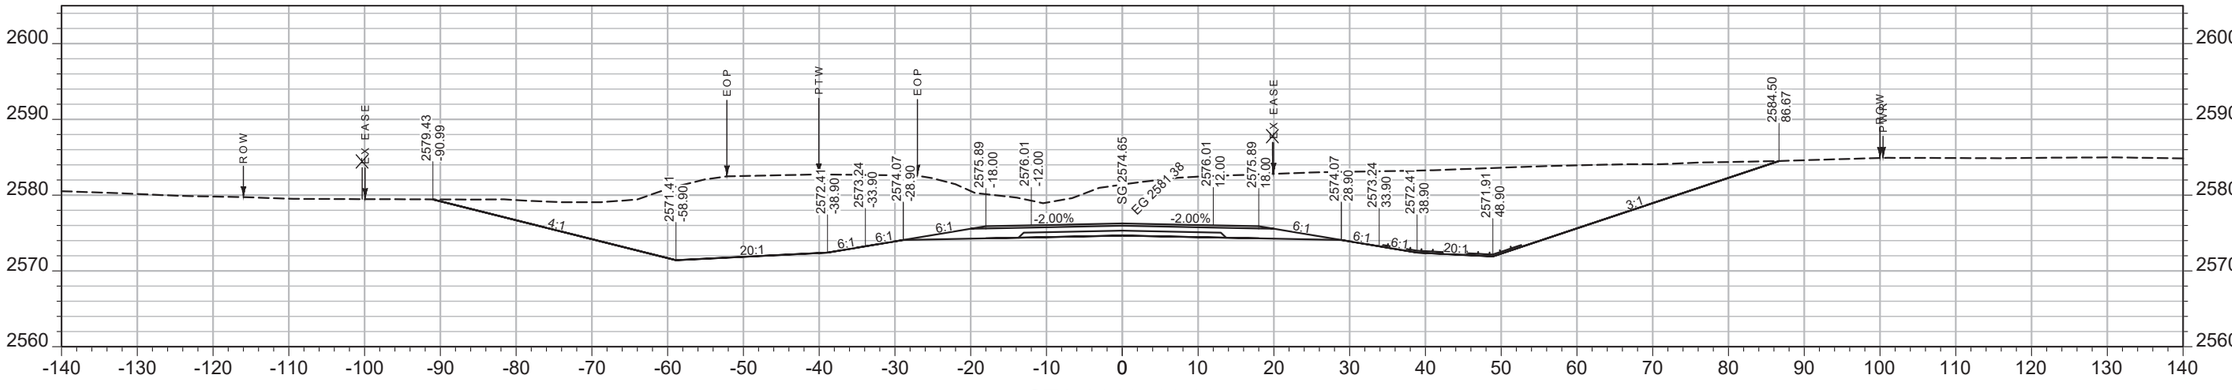

CV: 2245 CY STA 2212+00.00 FV: 0 CY

SHEET NO.
077

MAINLINE

PROJECT NAME WEST OF BROCKWAY - WEST
COUNTY MCCONE
PROJECT ID NH-HSIP 57-6(22)254
UPN 9727000


DESIGNED BY C. PERIMAN
09/2023
REVIEWED BY
CHECKED BY

MONTANA
Department of Transportation


CROSS SECTIONS

5/15/2025 1:56 PM
9727000RDLAY001.DWG

AWARD COPY

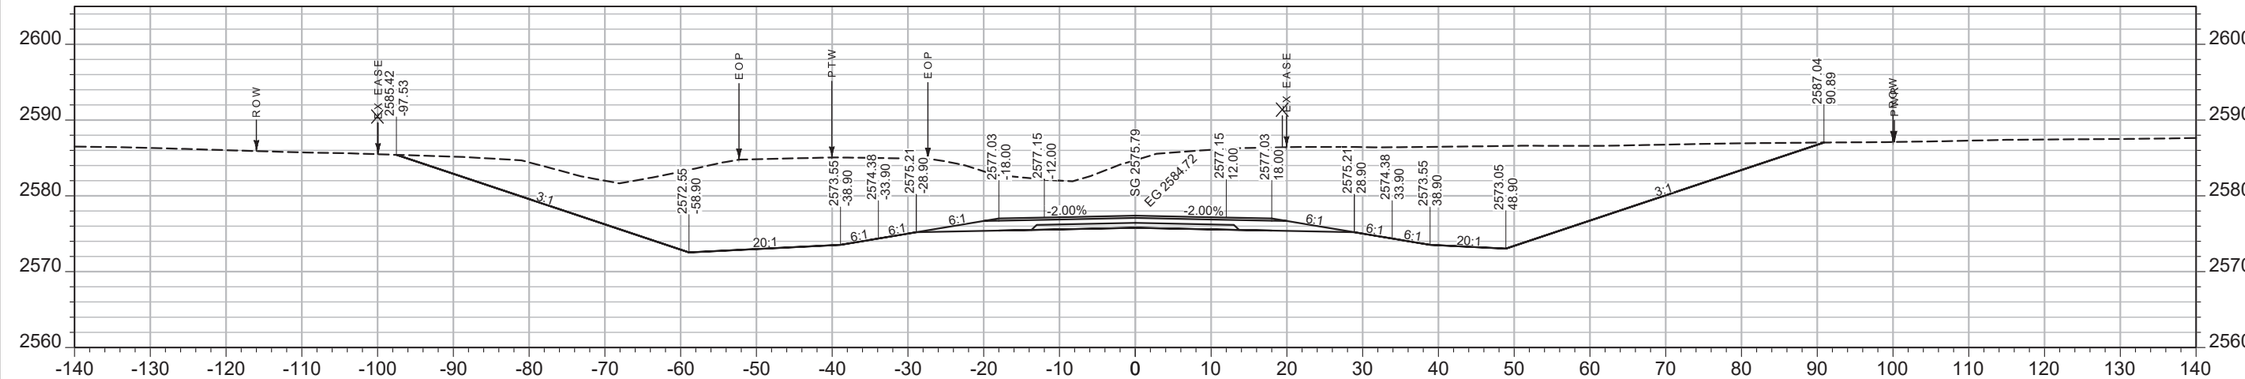

CV: 2903 CY STA 2213+50.00 FV: 0 CY

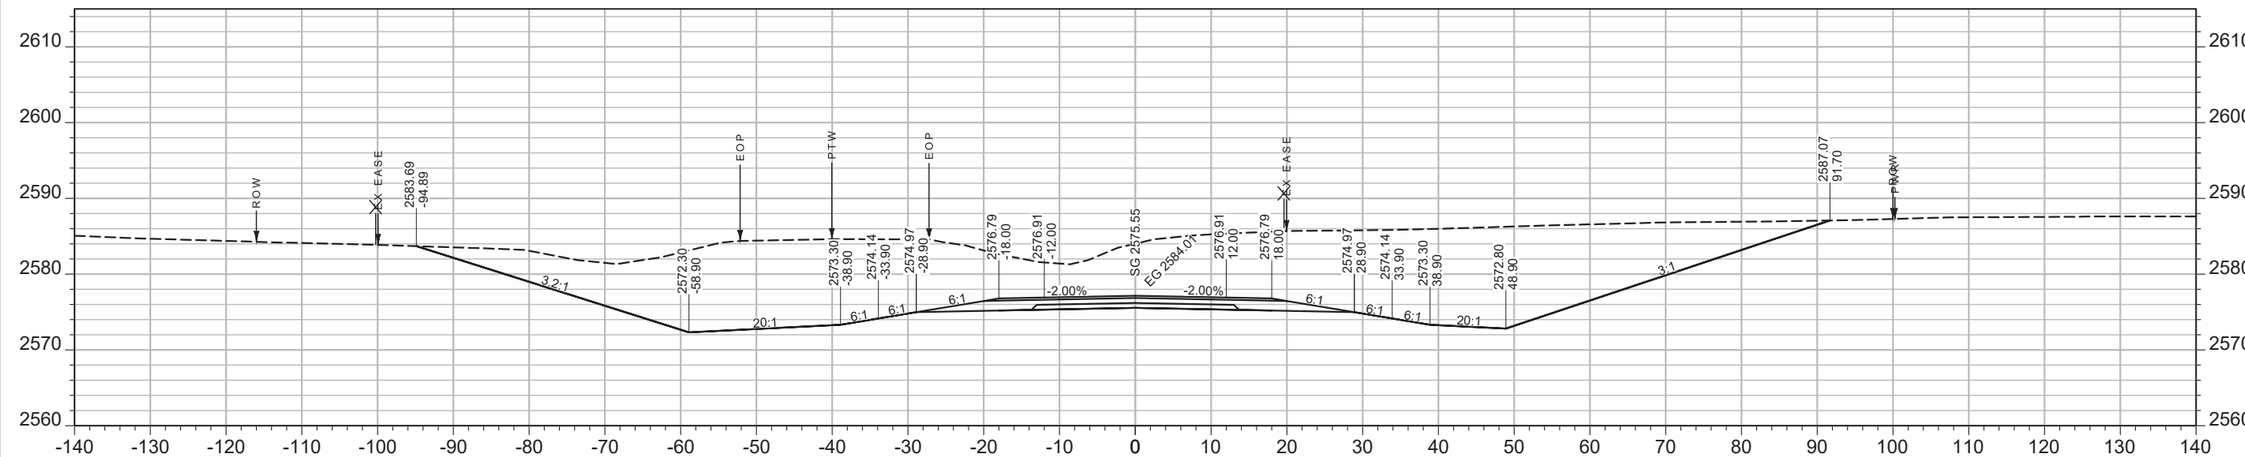

CV: 2849 CY STA 2213+00.00 FV: 0 CY

SHEET NO. 078

MAINLINE

PROJECT NAME **WEST OF BROCKWAY - WEST**
COUNTY **MCCONE**
PROJECT ID **NH-HSIP 57-6(22)254**
UPN **9727000**


DESIGNED BY C. PERIMAN 09/2023
REVIEWED BY
CHECKED BY
9727000RDLAY001.DWG

MONTANA Department of Transportation


CROSS SECTIONS

5/15/2025 1:56 PM


AWARD COPY

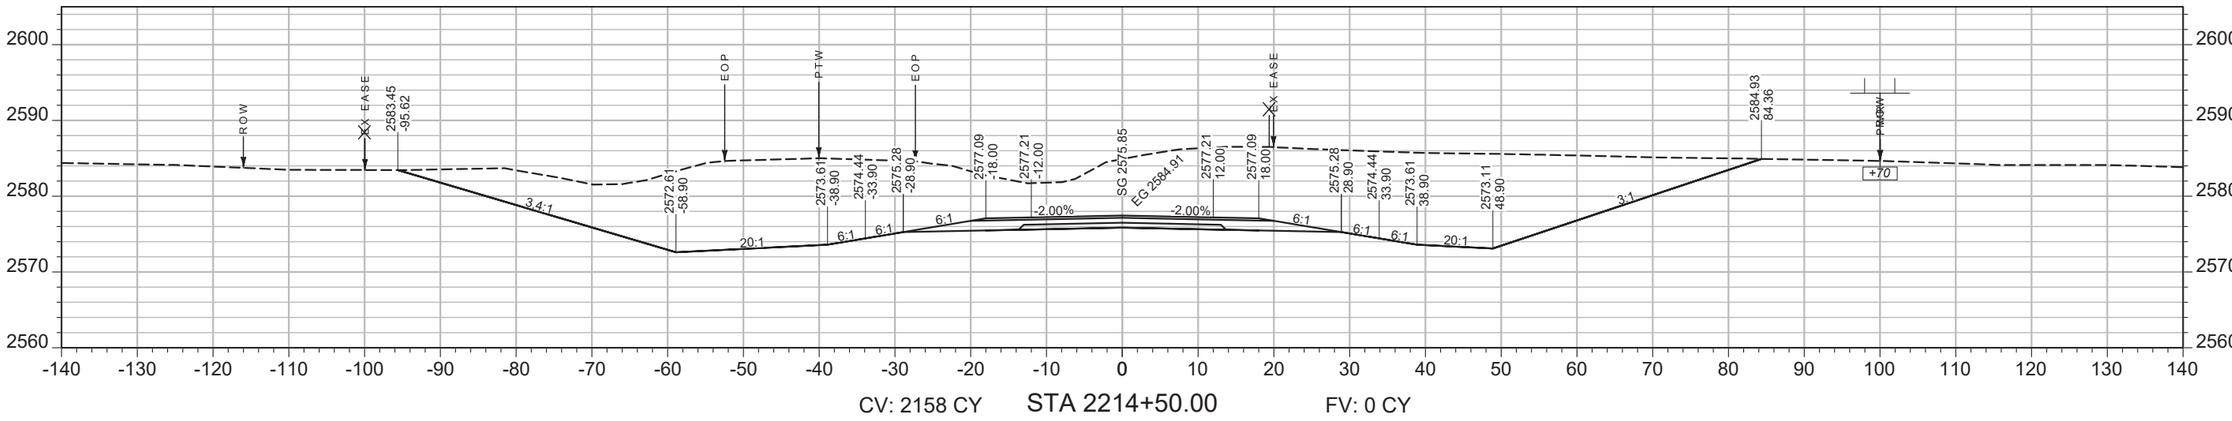

CV: 2158 CY STA 2214+50.00 FV: 0 CY

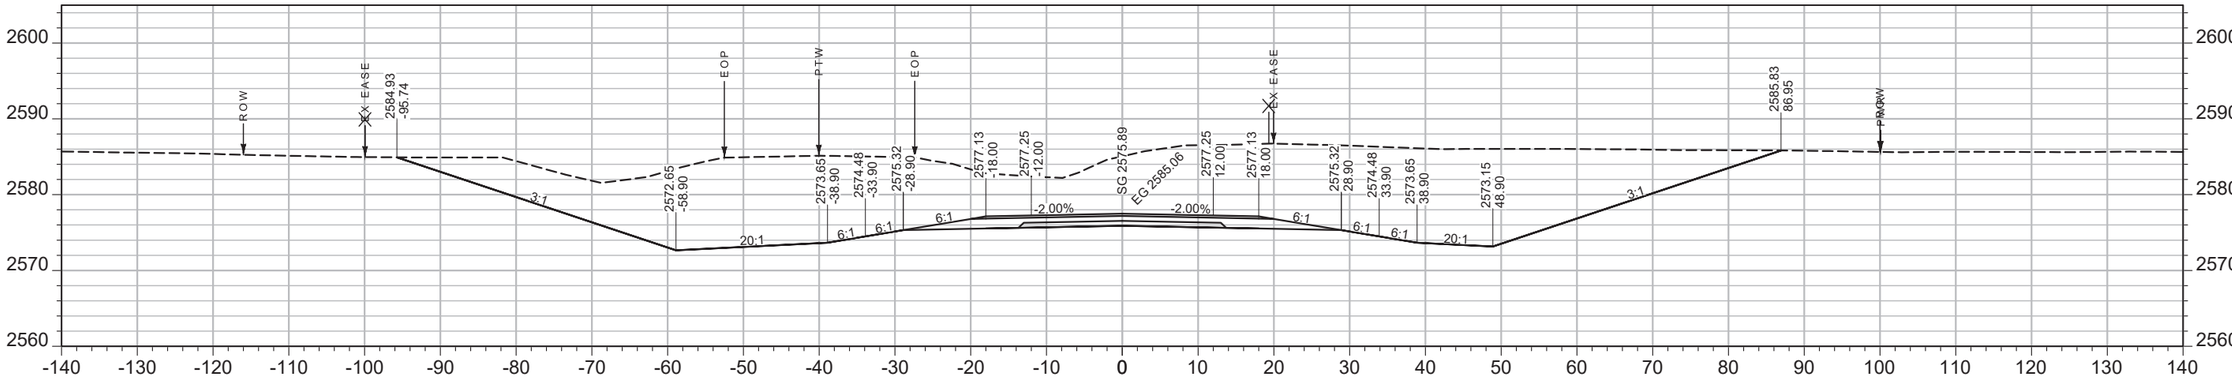

CV: 660 CY STA 2214+11.46 FV: 0 CY

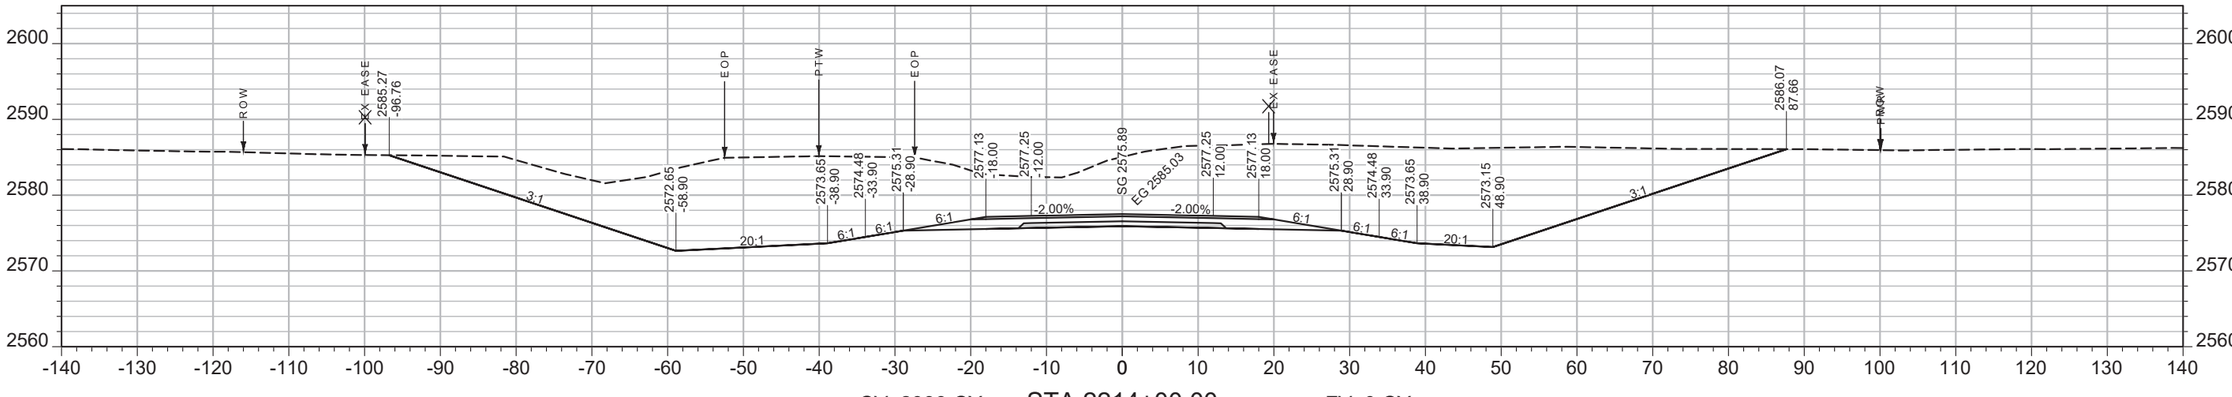

CV: 2939 CY STA 2214+00.00 FV: 0 CY

SHEET NO.
079

MAINLINE

PROJECT NAME WEST OF BROCKWAY - WEST
COUNTY MCCONE
PROJECT ID NH-HSIP 57-6(22)254
UPN 9727000


DESIGNED BY C. PERIMAN 09/2023
REVIEWED BY
CHECKED BY
9727000RDLAY001.DWG

MONTANA Department of Transportation


CROSS SECTIONS

5/15/2025 1:56 PM


AWARD COPY

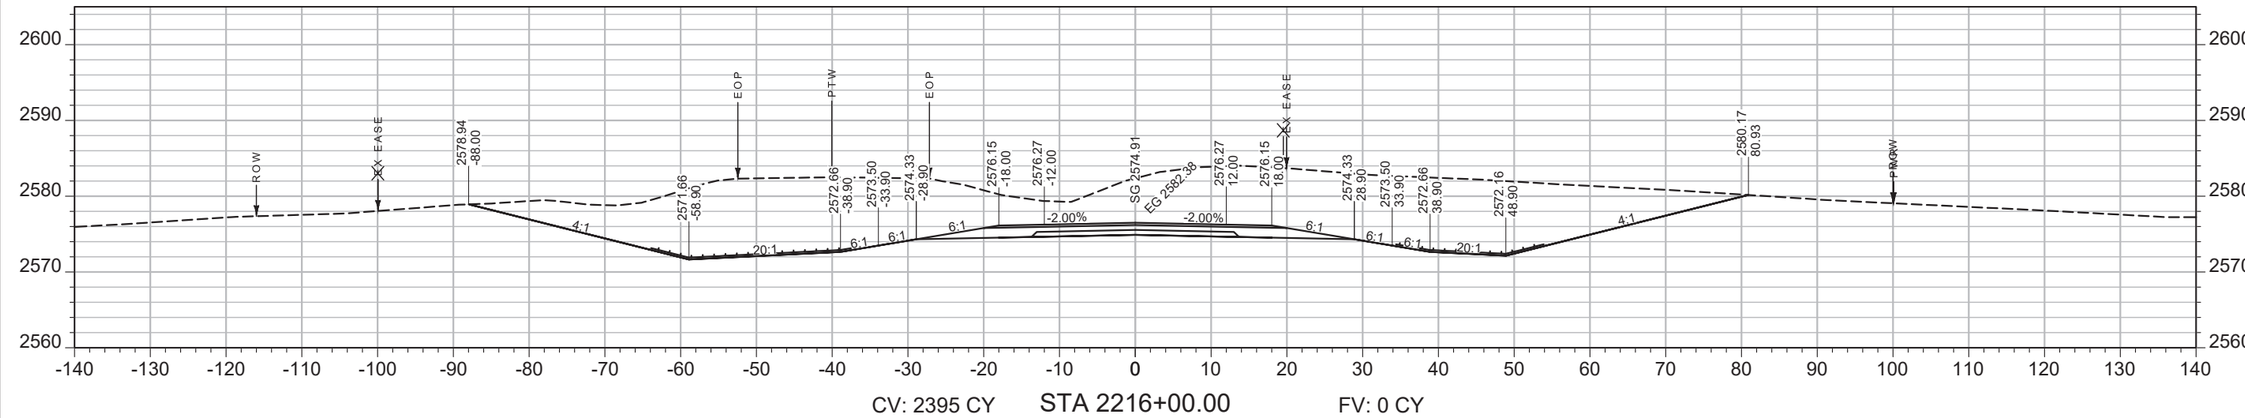

CV: 2395 CY STA 2216+00.00 FV: 0 CY

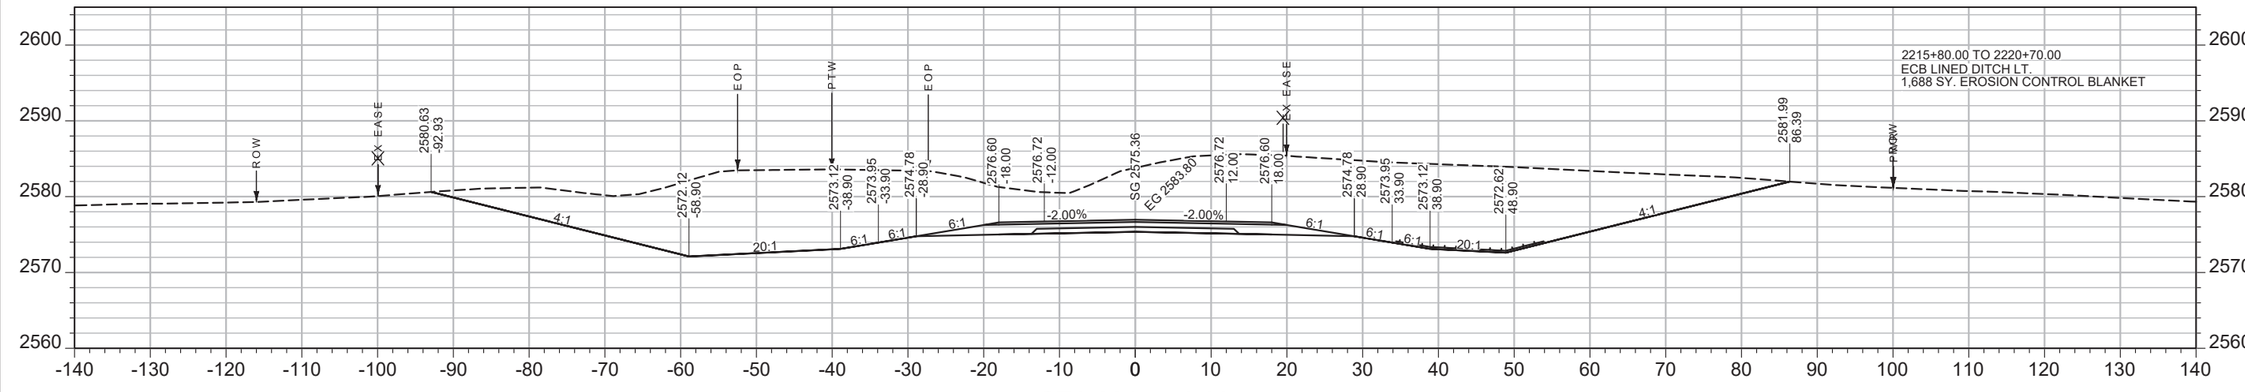

CV: 2668 CY STA 2215+50.00 FV: 0 CY

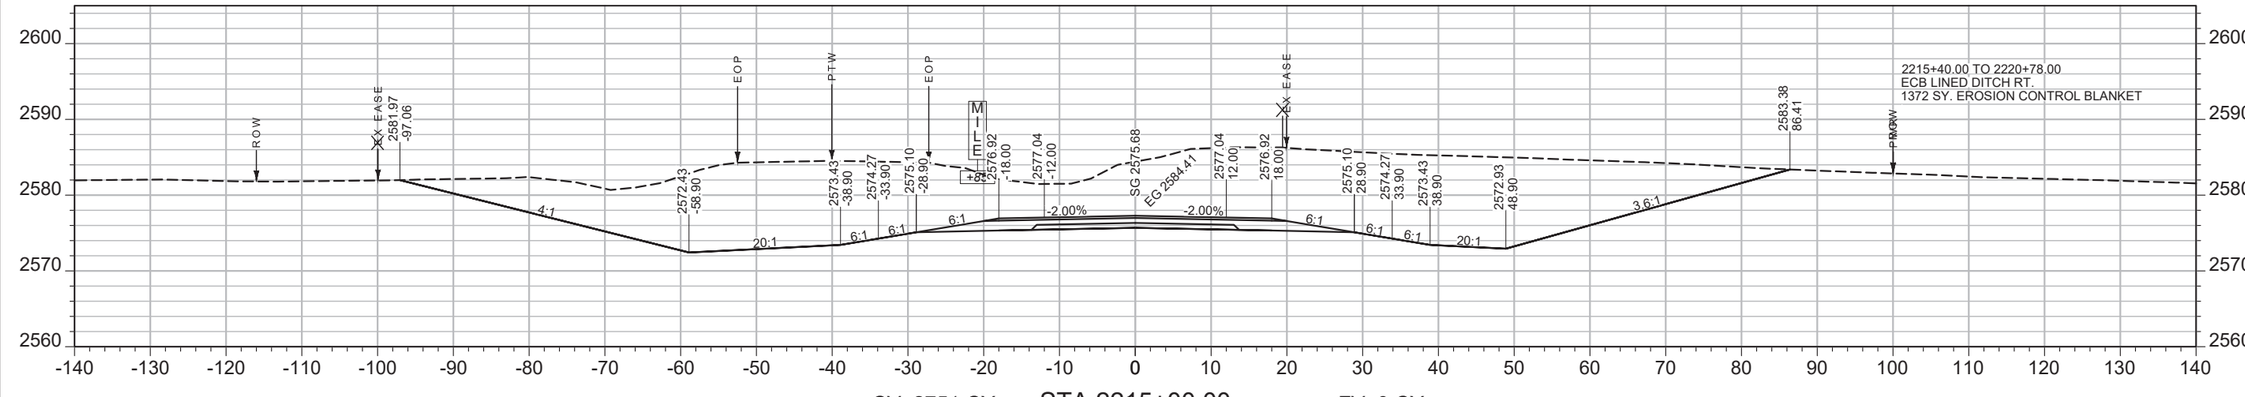

CV: 2751 CY STA 2215+00.00 FV: 0 CY

SHEET NO.
080

MAINLINE

PROJECT NAME WEST OF BROCKWAY - WEST
COUNTY MCCONE
PROJECT ID NH-HSIP 57-6(22)254
UPN 9727000


DESIGNED BY C. PERIMAN 09/2023
REVIEWED BY
CHECKED BY
9727000RDLAY001.DWG

MONTANA Department of Transportation


CROSS SECTIONS

5/15/2025 1:56 PM

AWARD COPY

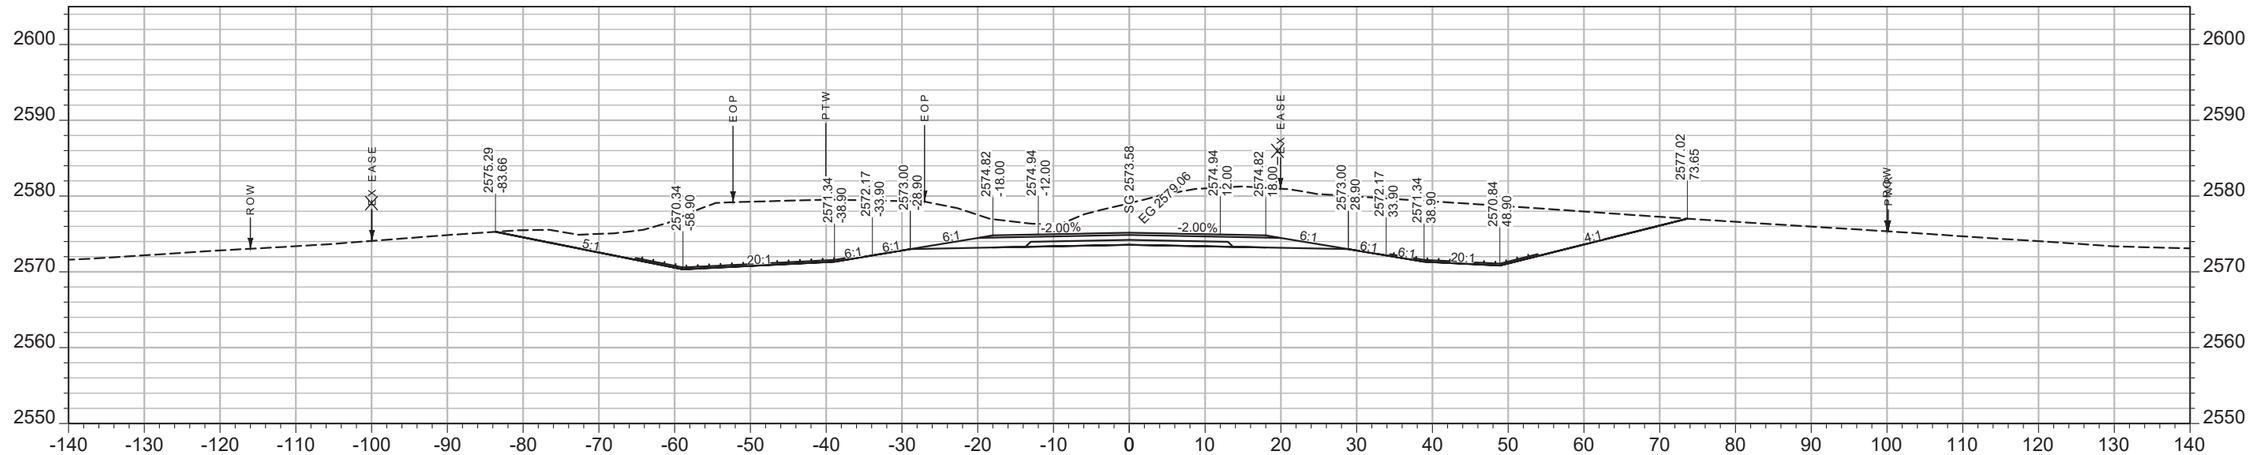

CV: 1758 CY STA 2217+00.00 FV: 0 CY

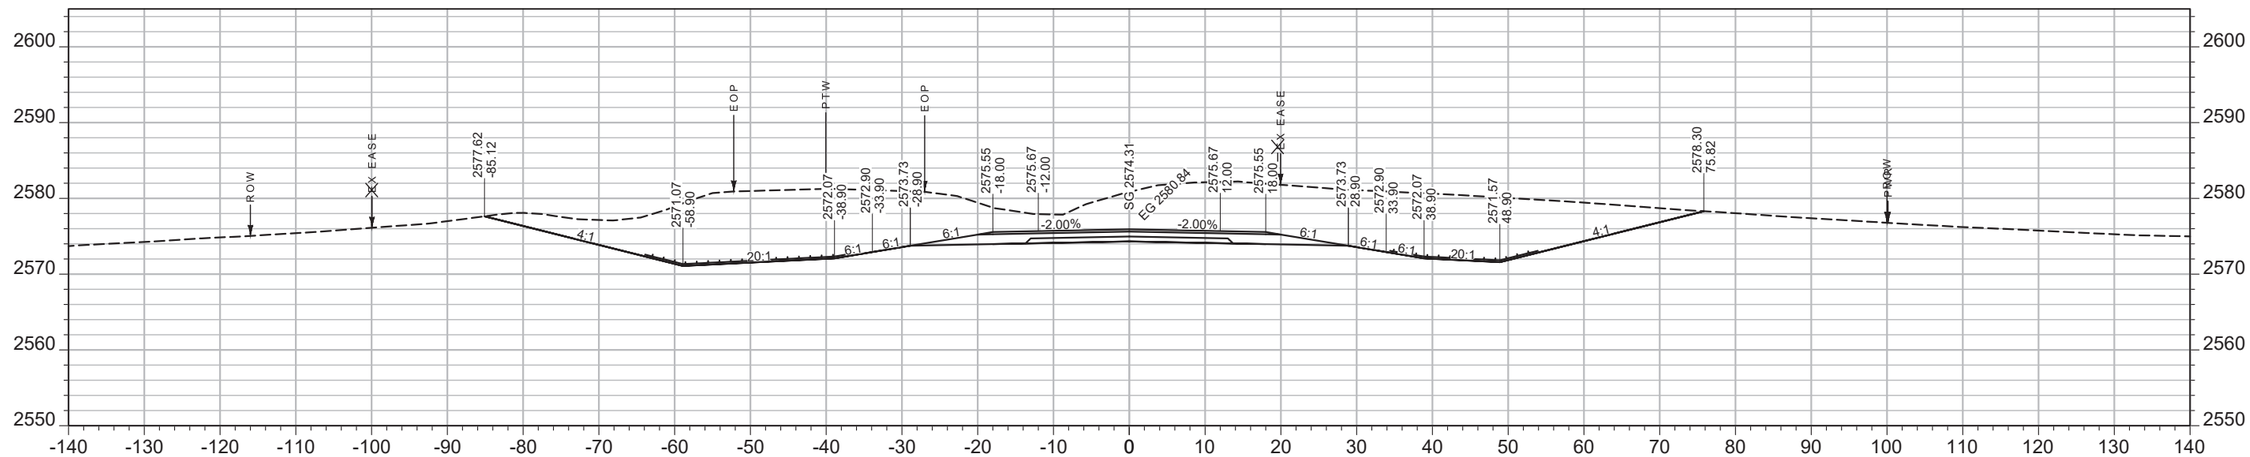

CV: 2035 CY STA 2216+50.00 FV: 0 CY

SHEET NO.
081

MAINLINE

PROJECT NAME WEST OF BROCKWAY - WEST
COUNTY MCCONE
PROJECT ID NH-HSIP 57-6(22)254
UPN 9727000


DESIGNED BY C. PERIMAN 09/2023
REVIEWED BY
CHECKED BY
9727000RDLAY001.DWG

MONTANA
Department of Transportation


CROSS SECTIONS

5/15/2025 1:56 PM


AWARD COPY

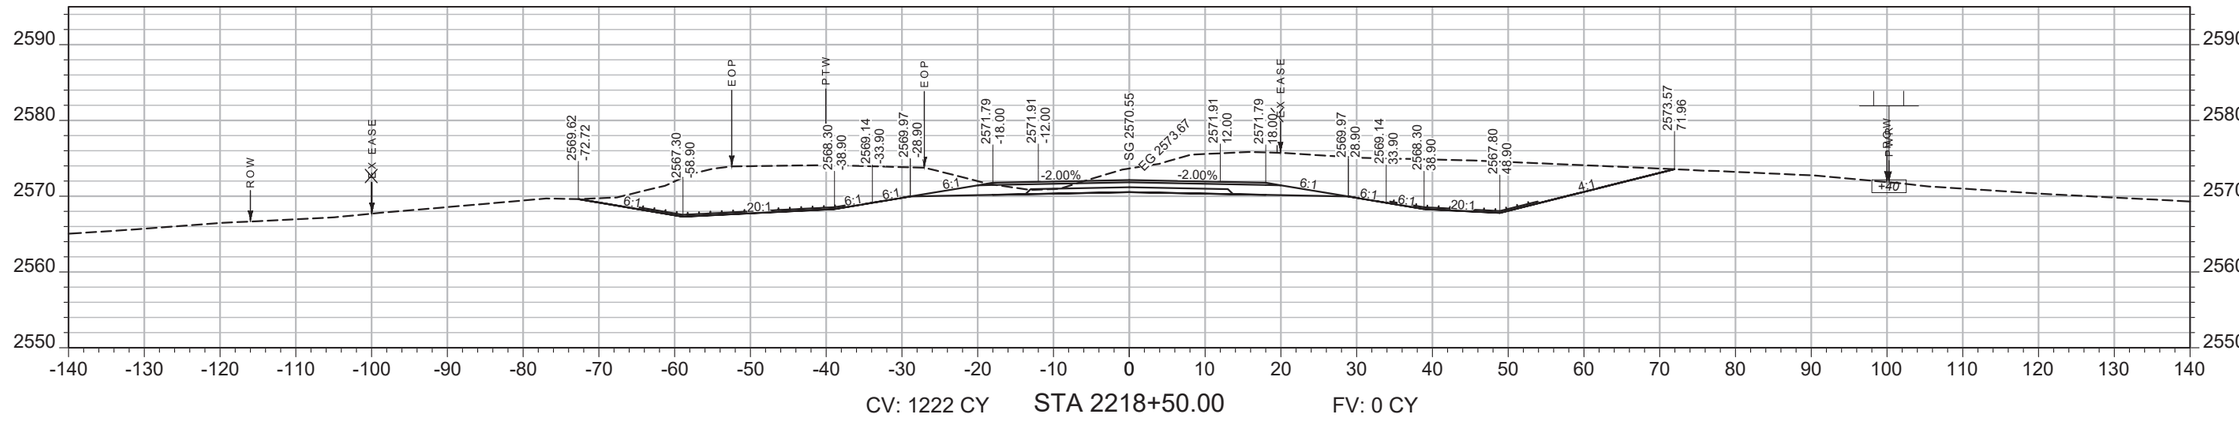

CV: 1222 CY STA 2218+50.00 FV: 0 CY

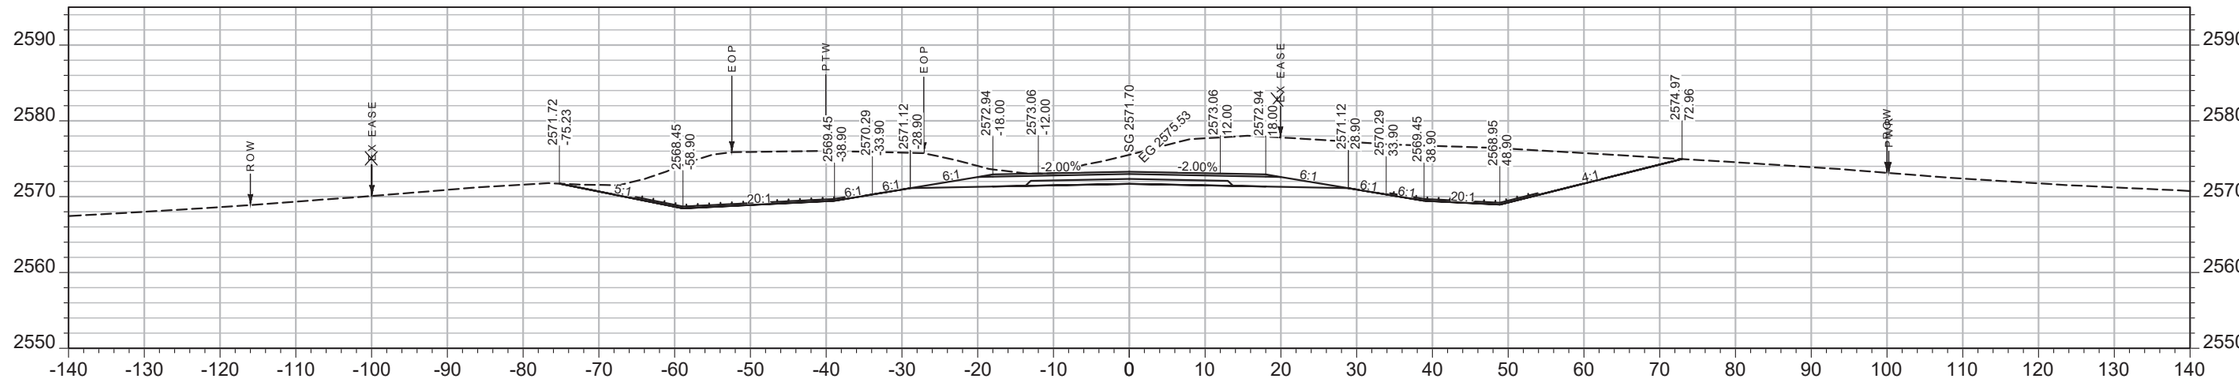

CV: 1408 CY STA 2218+00.00 FV: 0 CY

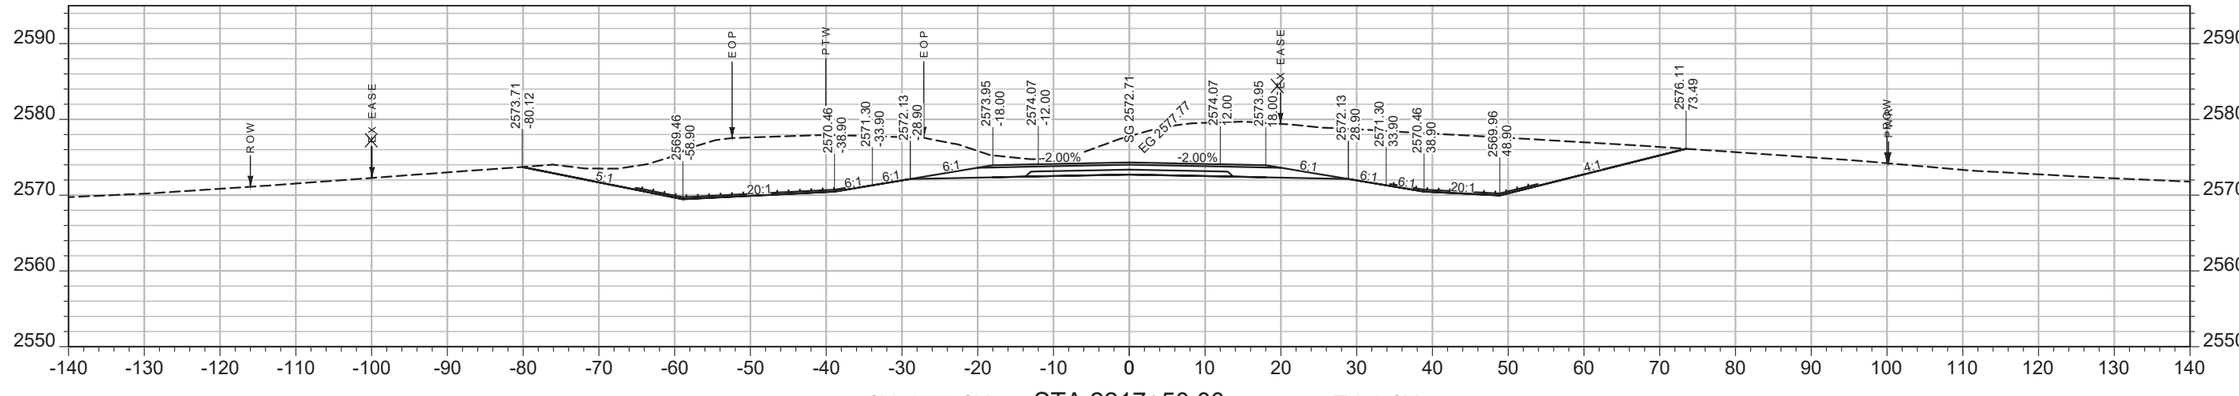

CV: 1577 CY STA 2217+50.00 FV: 0 CY

SHEET NO.
082

MAINLINE

PROJECT NAME WEST OF BROCKWAY - WEST
COUNTY MCCONE
PROJECT ID NH-HSIP 57-6(22)254
UPN 9727000


DESIGNED BY C. PERIMAN 09/2023
REVIEWED BY
CHECKED BY
9727000RDLAY001.DWG

MONTANA Department of Transportation


CROSS SECTIONS

5/15/2025 1:56 PM


AWARD COPY

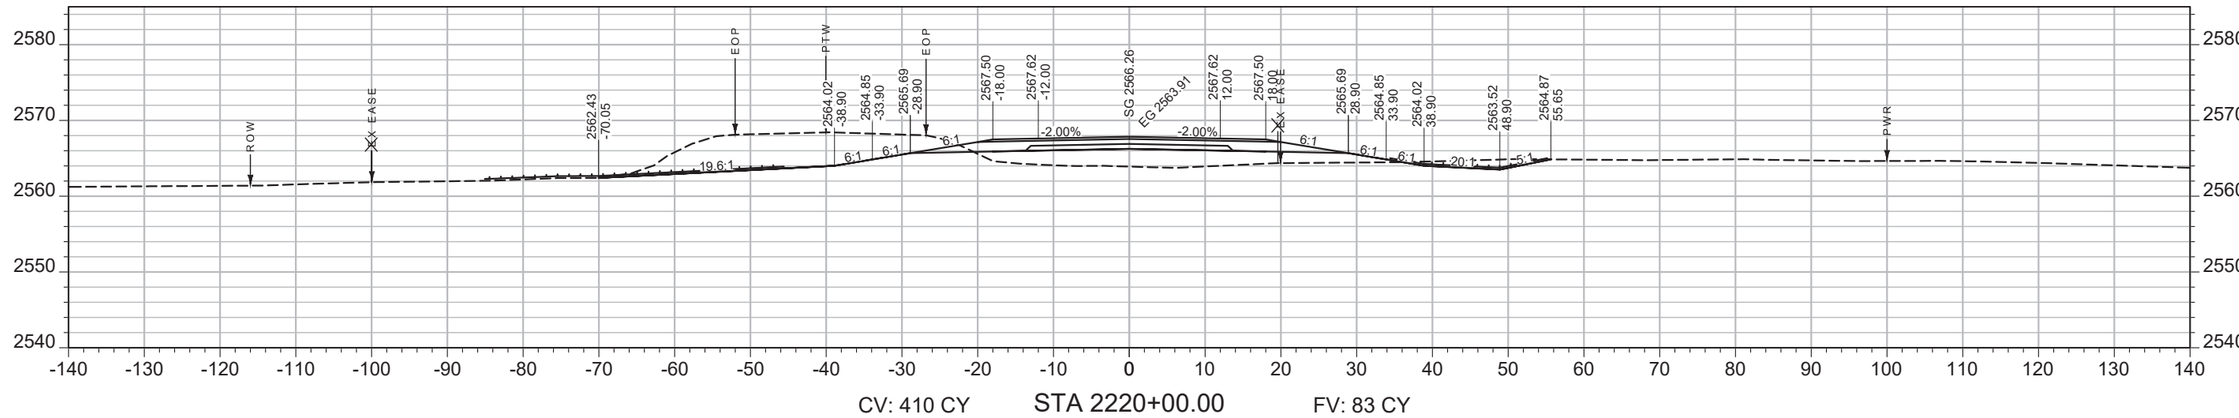

CV: 410 CY STA 2220+00.00 FV: 83 CY

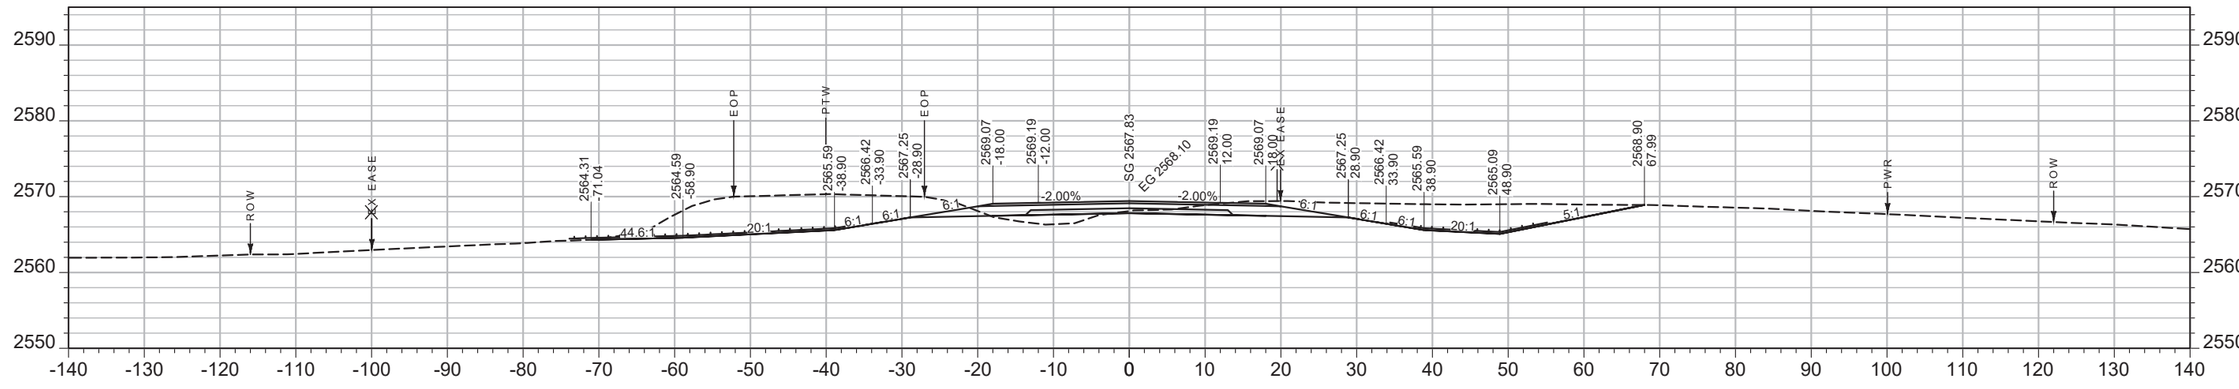

CV: 756 CY STA 2219+50.00 FV: 11 CY

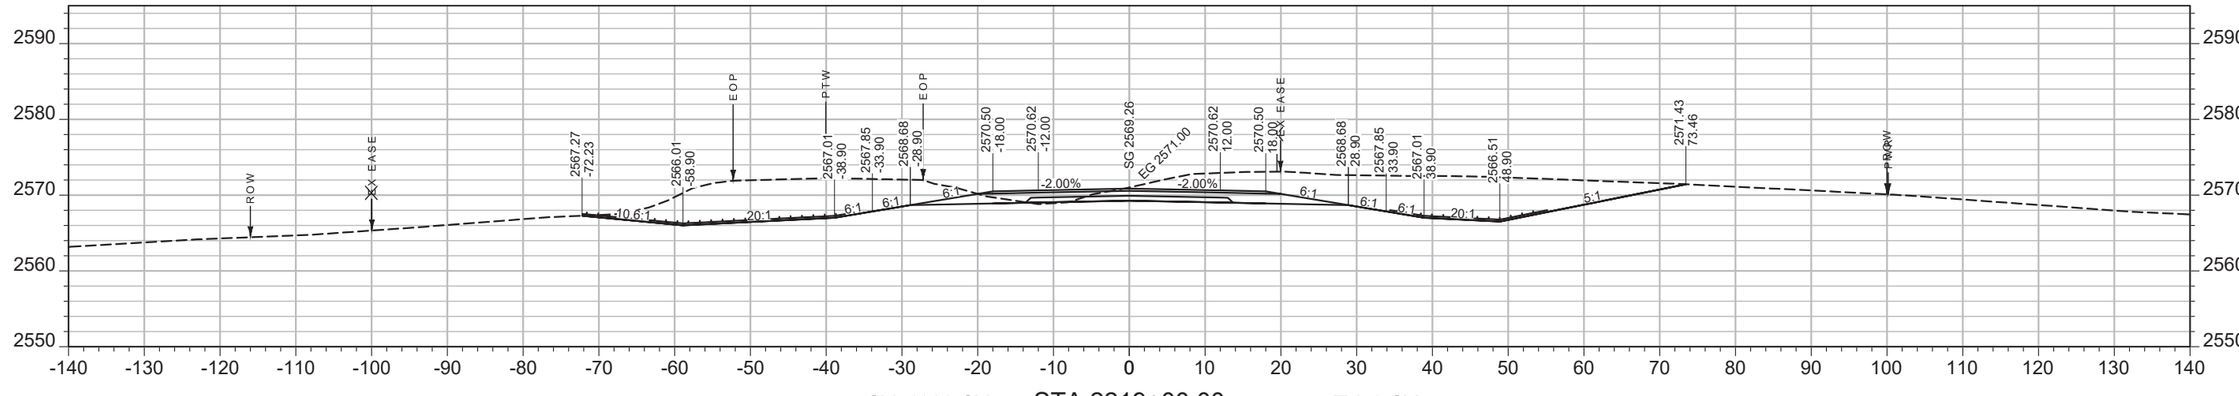

CV: 1002 CY STA 2219+00.00 FV: 0 CY

SHEET NO.
083

MAINLINE

PROJECT NAME WEST OF BROCKWAY - WEST
COUNTY MCCONE
PROJECT ID NH-HSIP 57-6(22)254
UPN 9727000


DESIGNED BY C. PERIMAN 09/2023
REVIEWED BY
CHECKED BY
9727000RDLAY001.DWG

MONTANA
Department of Transportation


CROSS SECTIONS

5/15/2025 1:56 PM


AWARD COPY

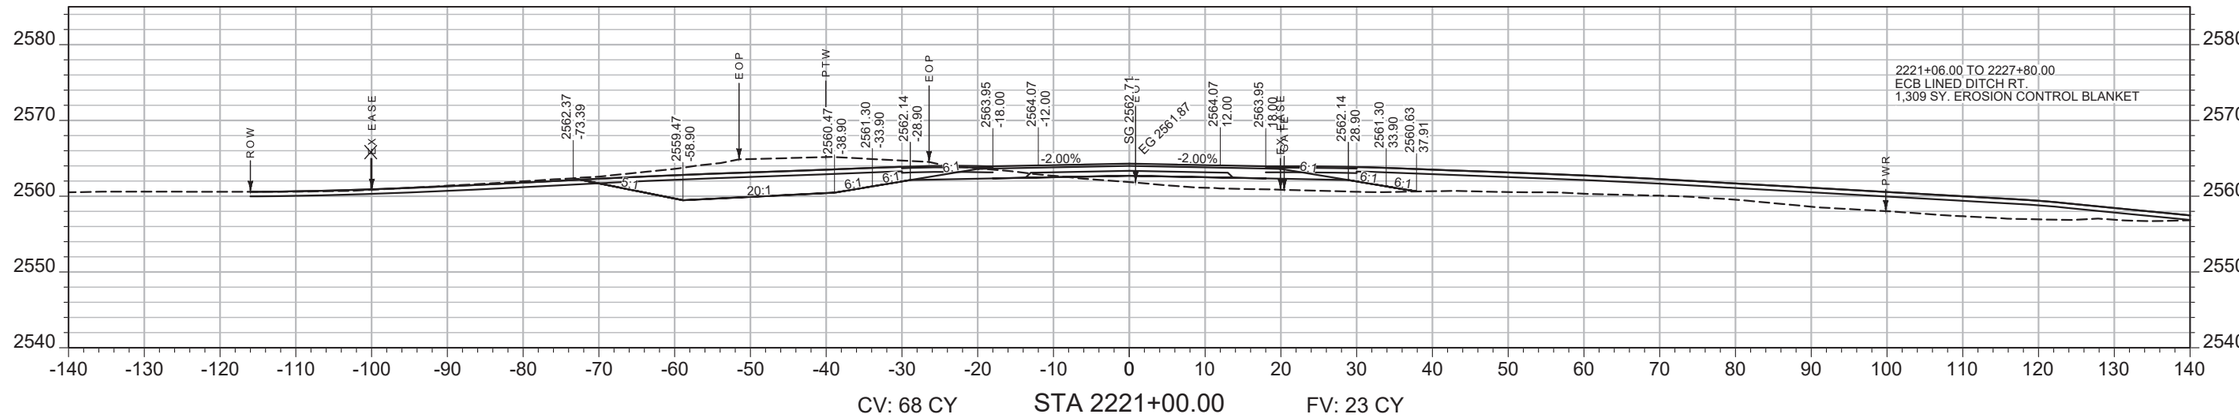

CV: 68 CY STA 2221+00.00 FV: 23 CY

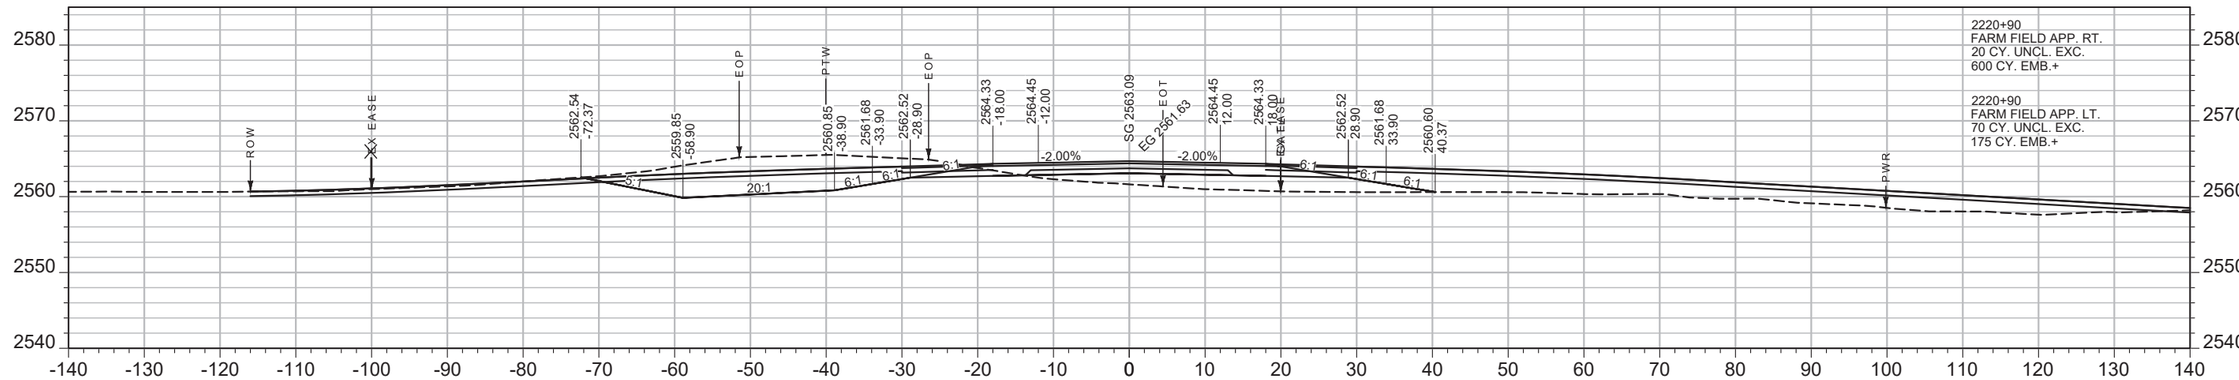

CV: 235 CY STA 2220+90.00 FV: 160 CY

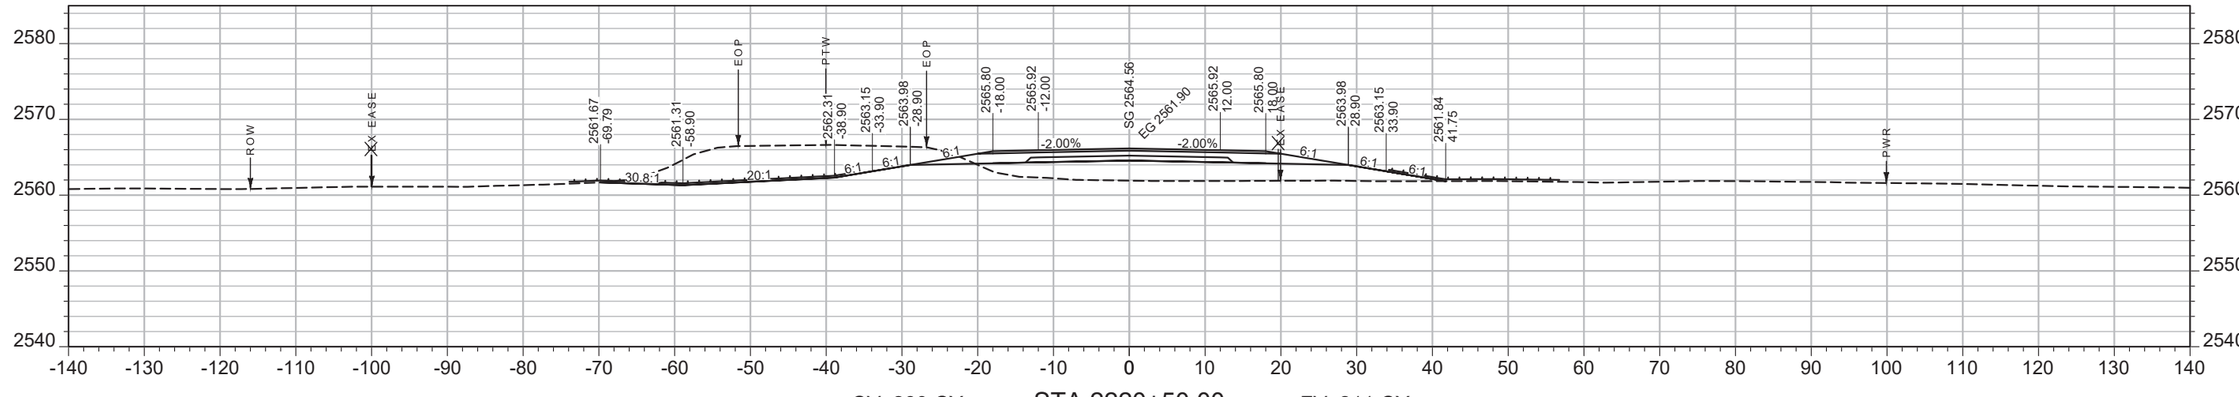

CV: 280 CY STA 2220+50.00 FV: 211 CY

SHEET NO.
084

MAINLINE

PROJECT NAME WEST OF BROCKWAY - WEST
COUNTY MCCONE
PROJECT ID NH-HSIP 57-6(22)254
UPN 9727000


DESIGNED BY C. PERIMAN 09/2023
REVIEWED BY
CHECKED BY
9727000RDLAY001.DWG

MONTANA Department of Transportation


CROSS SECTIONS

5/15/2025 1:56 PM

AWARD COPY

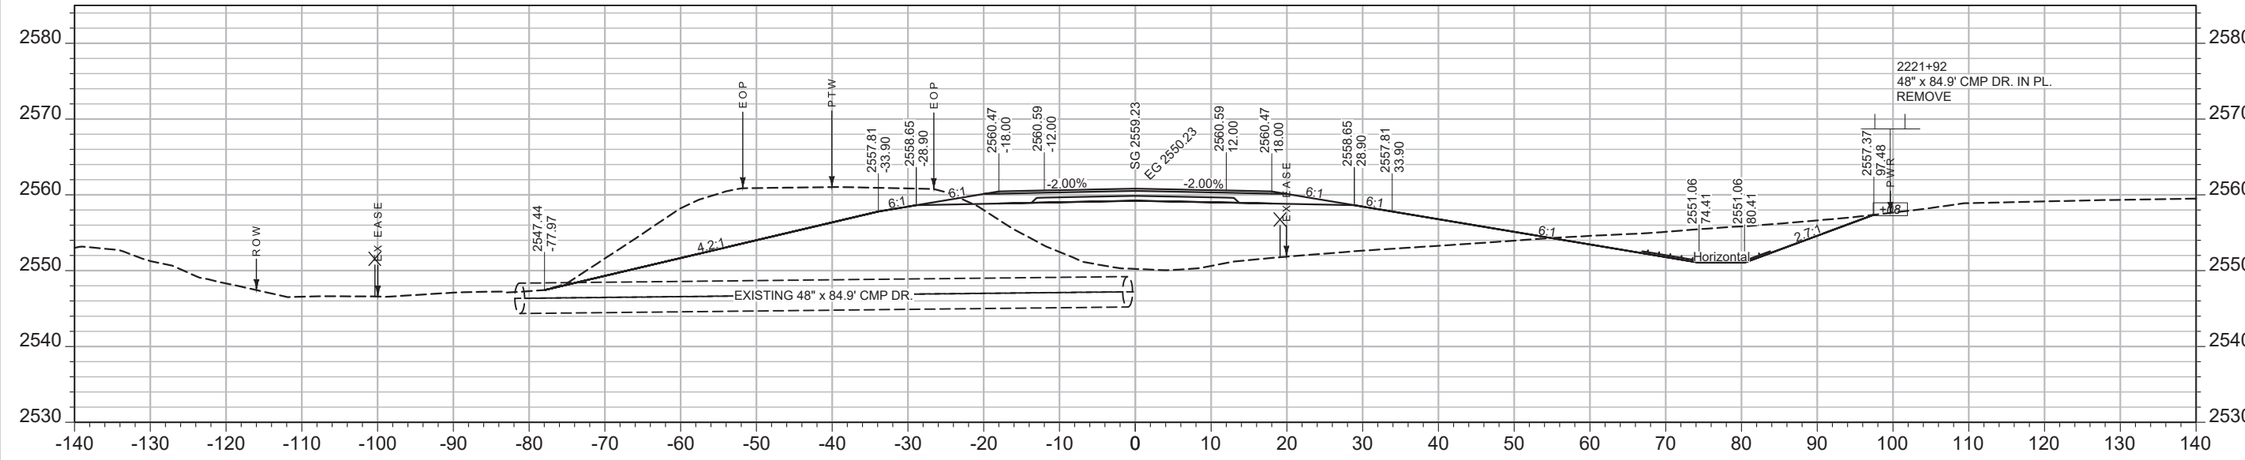

CV: 393 CY STA 2222+00.00 FV: 1170 CY

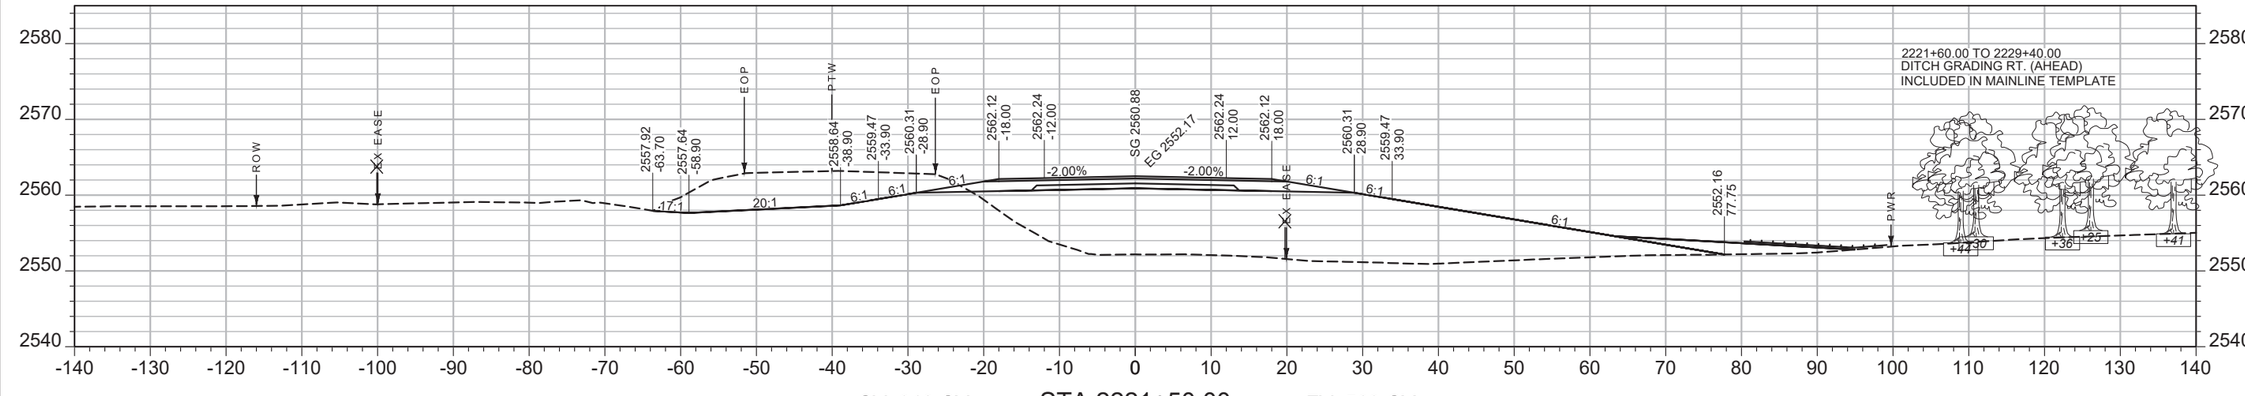

CV: 312 CY STA 2221+50.00 FV: 563 CY

SHEET NO. 085

MAINLINE

PROJECT NAME **WEST OF BROCKWAY - WEST**
COUNTY **MCCONE**
PROJECT ID **NH-HSIP 57-6(22)254**
UPN **9727000**


DESIGNED BY C. PERIMAN 09/2023
REVIEWED BY
CHECKED BY
9727000RDLAY001.DWG

MONTANA Department of Transportation


CROSS SECTIONS

5/15/2025 1:56 PM

AWARD COPY

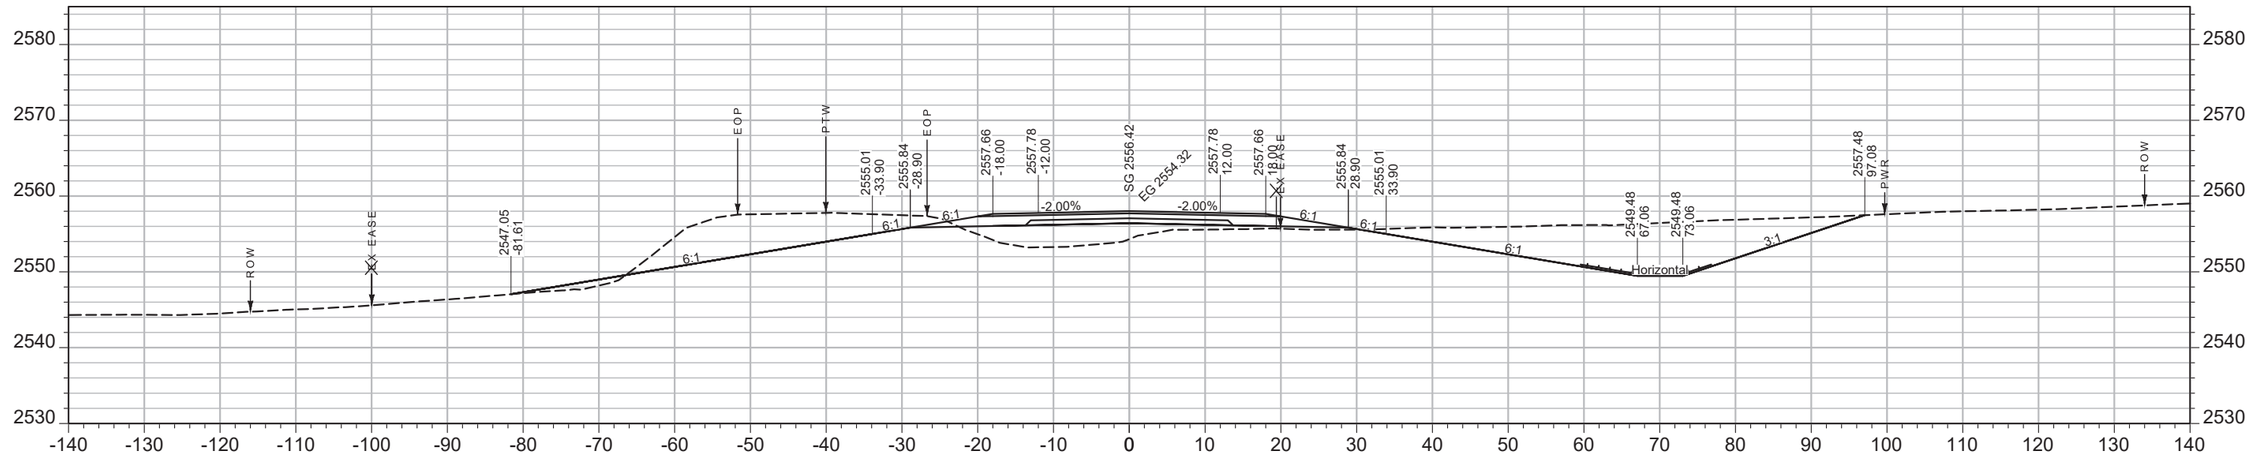

CV: 849 CY STA 2223+00.00 FV: 70 CY

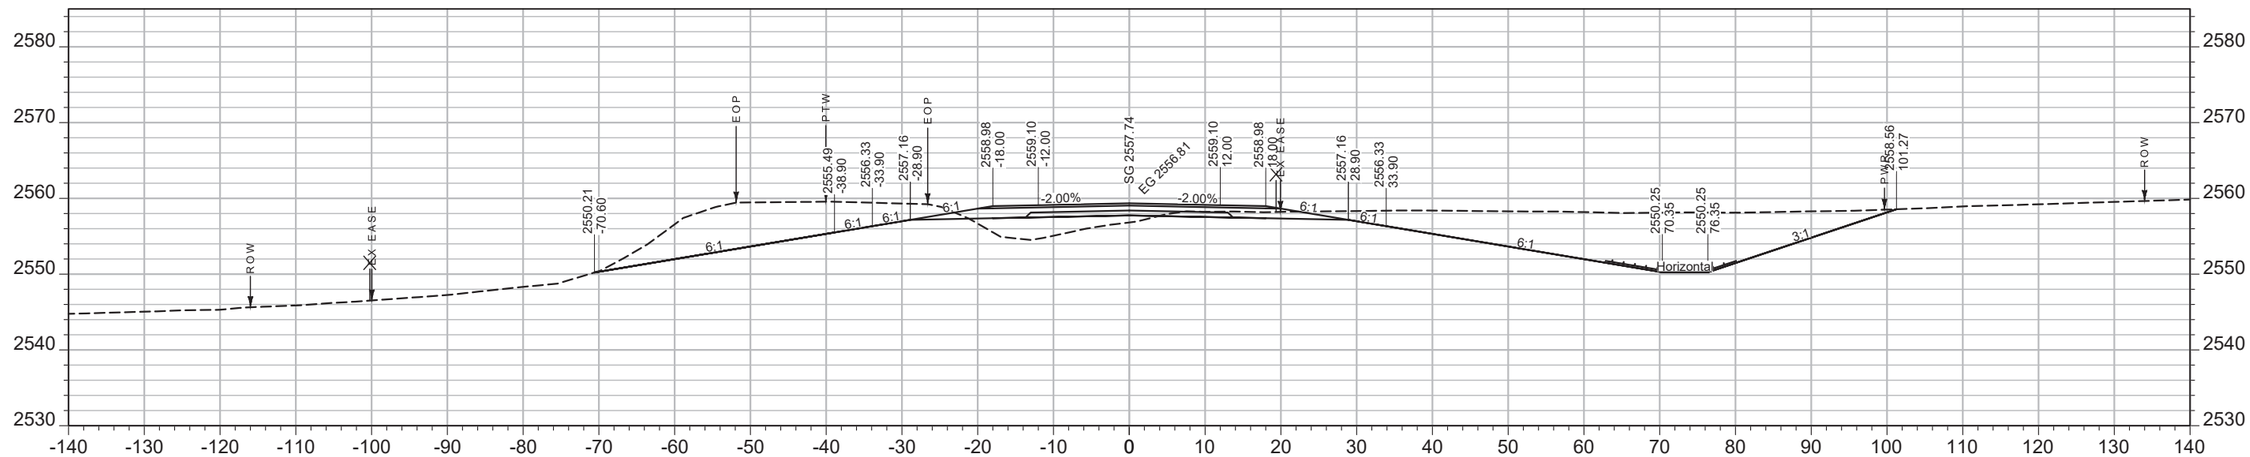

CV: 902 CY STA 2222+50.00 FV: 389 CY

SHEET NO.
086

MAINLINE

PROJECT NAME WEST OF BROCKWAY - WEST
COUNTY MCCONE
PROJECT ID NH-HSIP 57-6(22)254
UPN 9727000


DESIGNED BY C. PERIMAN 09/2023
REVIEWED BY
CHECKED BY
9727000RDLAY001.DWG

MONTANA Department of Transportation


CROSS SECTIONS

5/15/2025 1:56 PM

AWARD COPY

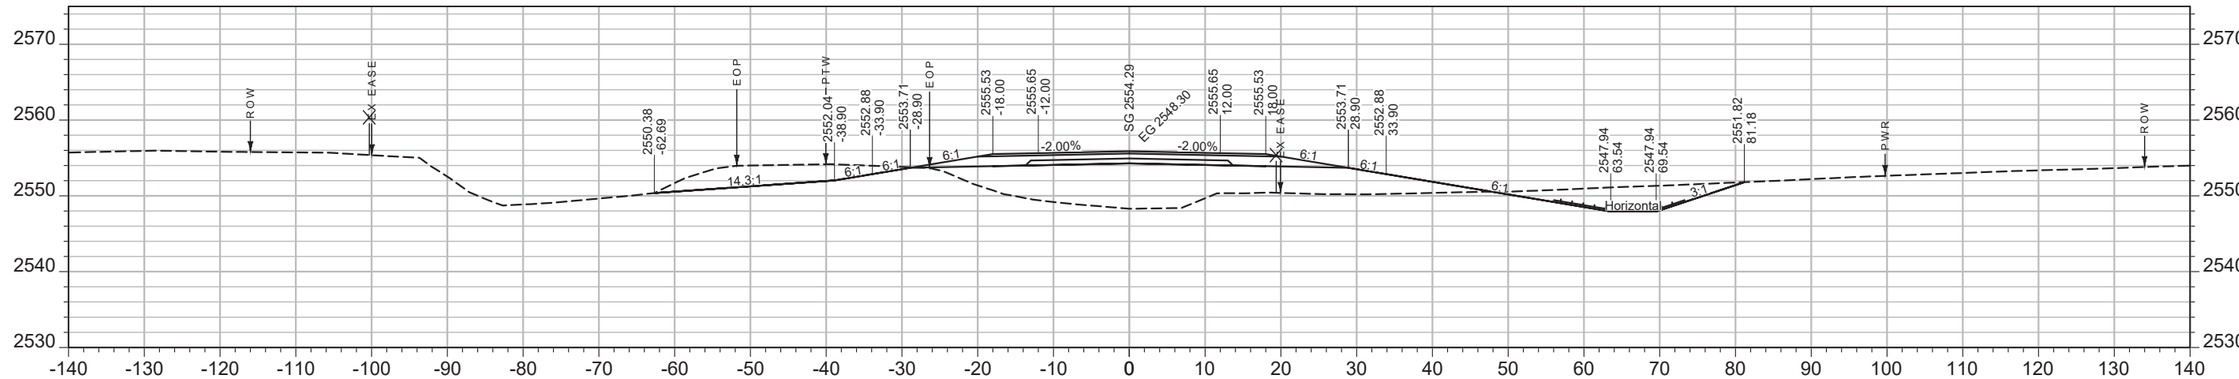

CV: 347 CY STA 2224+00.00 FV: 522 CY

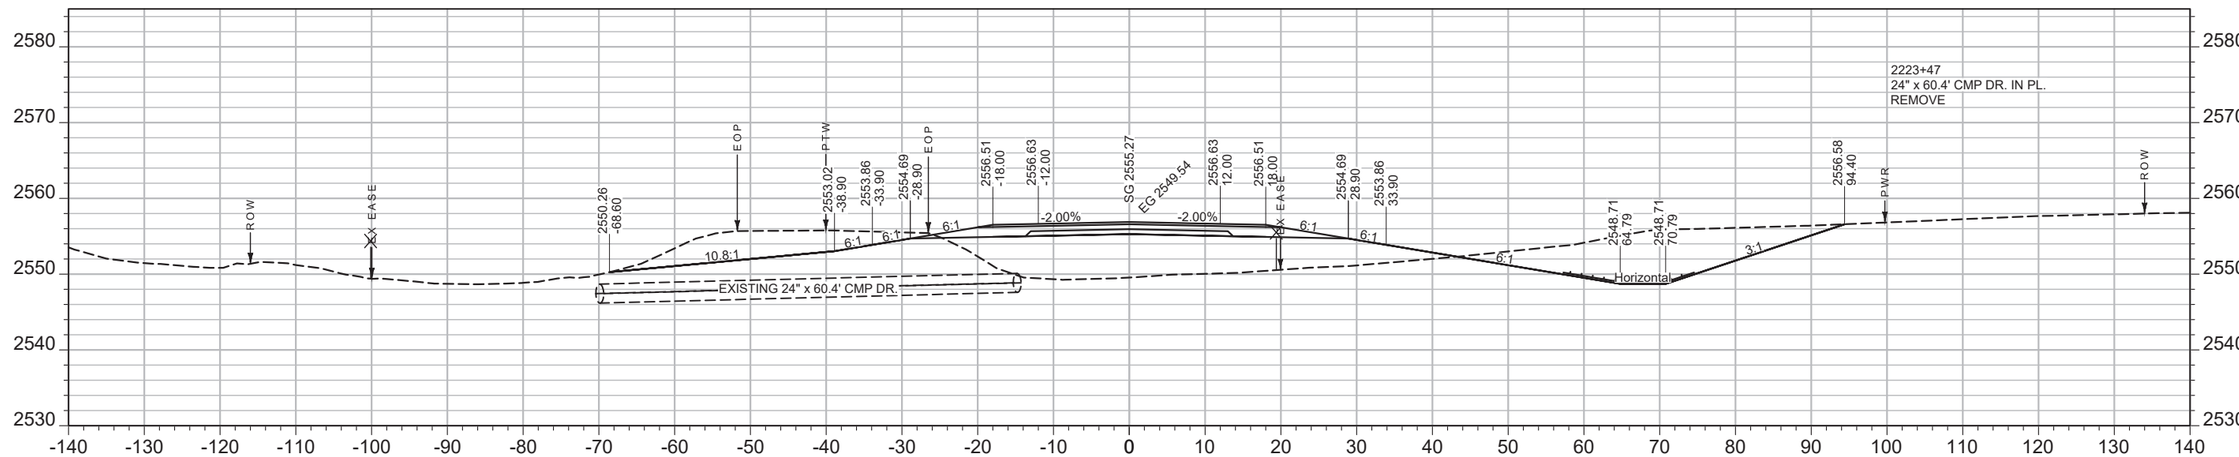

CV: 638 CY STA 2223+50.00 FV: 397 CY

SHEET NO.
087

MAINLINE

PROJECT NAME WEST OF BROCKWAY - WEST
COUNTY MCCONE
PROJECT ID NH-HSIP 57-6(22)254
UPN 9727000


DESIGNED BY C. PERIMAN 09/2023
REVIEWED BY
CHECKED BY
9727000RDLAY001.DWG

MONTANA Department of Transportation


CROSS SECTIONS

5/15/2025 1:56 PM

AWARD COPY

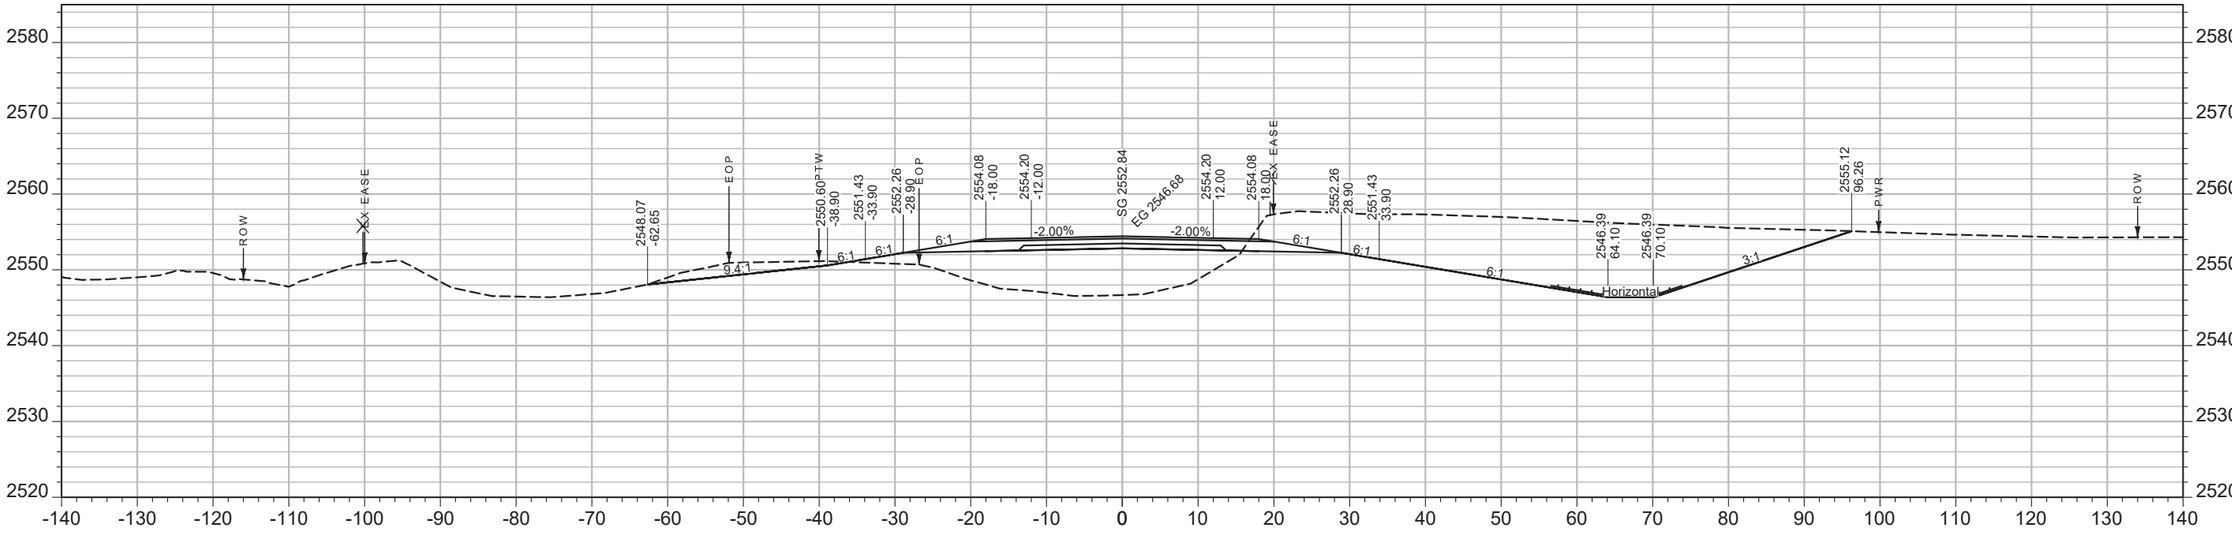

CV: 727 CY STA 2225+00.00 FV: 332 CY

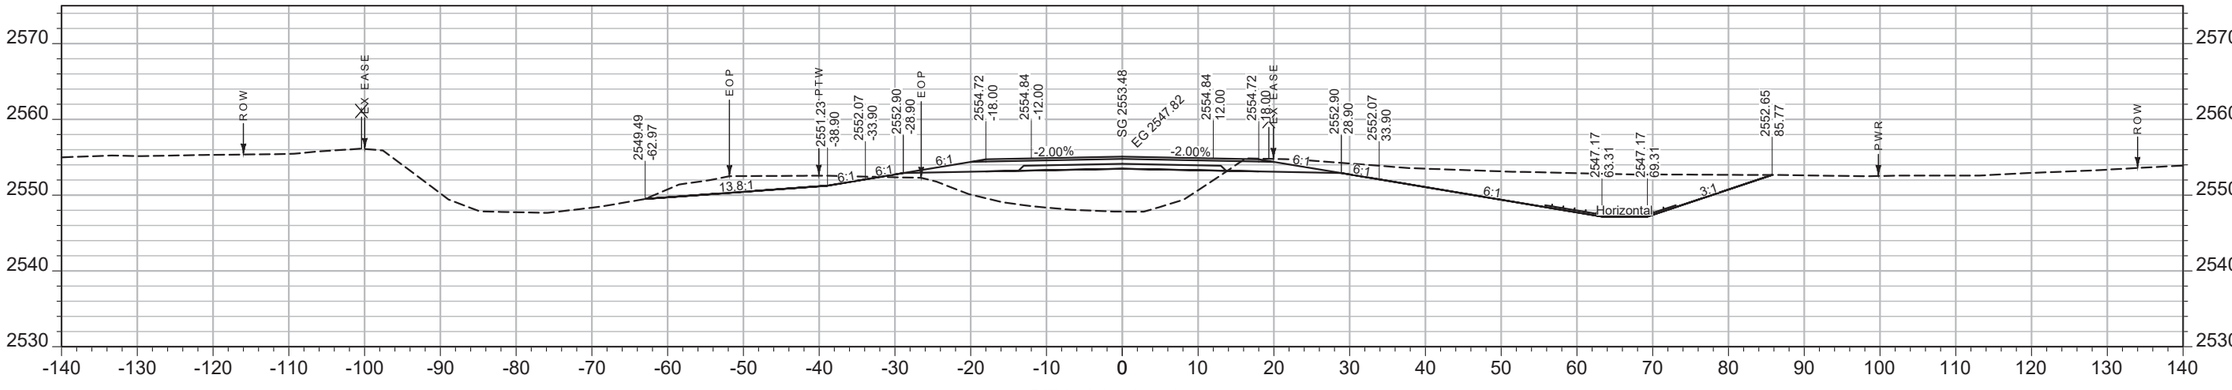

CV: 308 CY STA 2224+50.00 FV: 356 CY

SHEET NO.
088

MAINLINE

PROJECT NAME WEST OF BROCKWAY - WEST
COUNTY MCCONE
PROJECT ID NH-HSIP 57-6(22)254
UPN 9727000

DESIGNED BY C. PERIMAN 09/2023
REVIEWED BY
CHECKED BY


9727000RDLAY001.DWG

MONTANA
Department of Transportation


CROSS SECTIONS

5/15/2025 1:56 PM

AWARD COPY

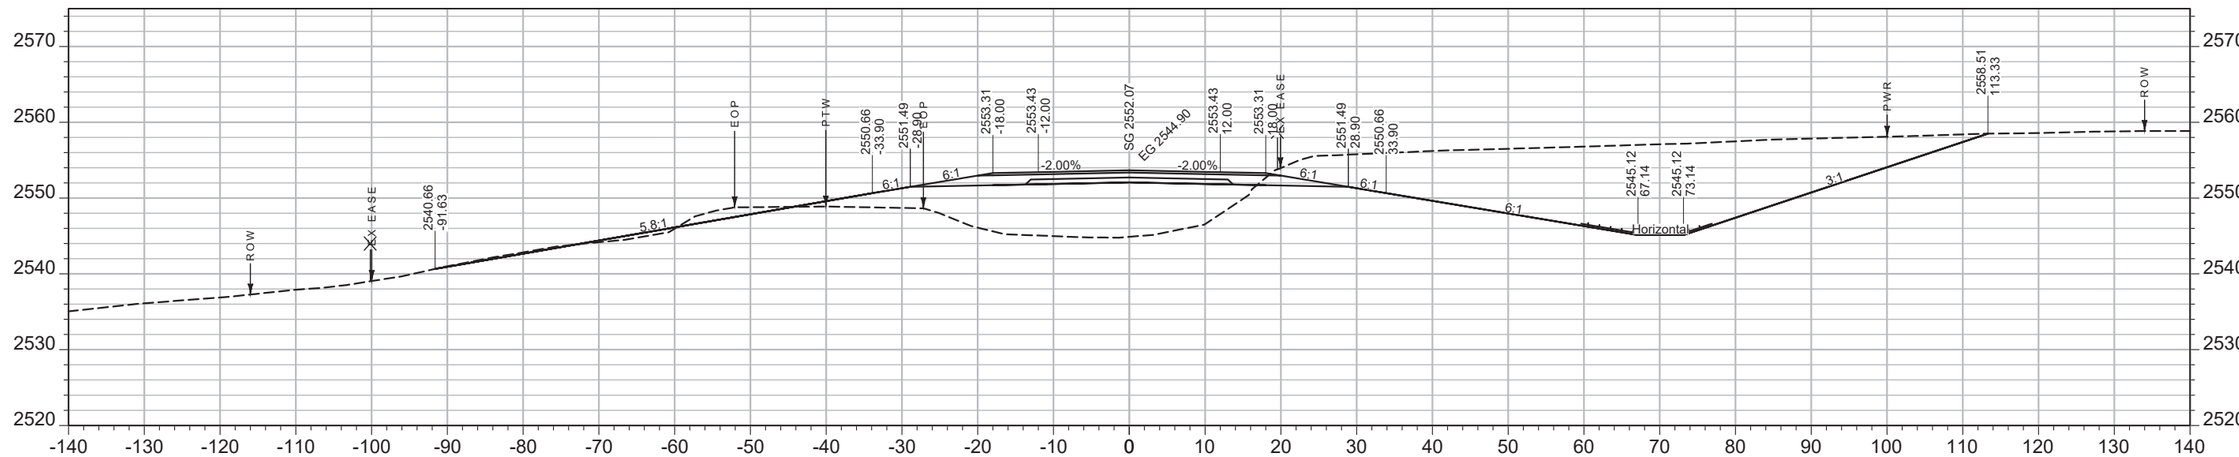

CV: 1297 CY STA 2226+00.00 FV: 480 CY

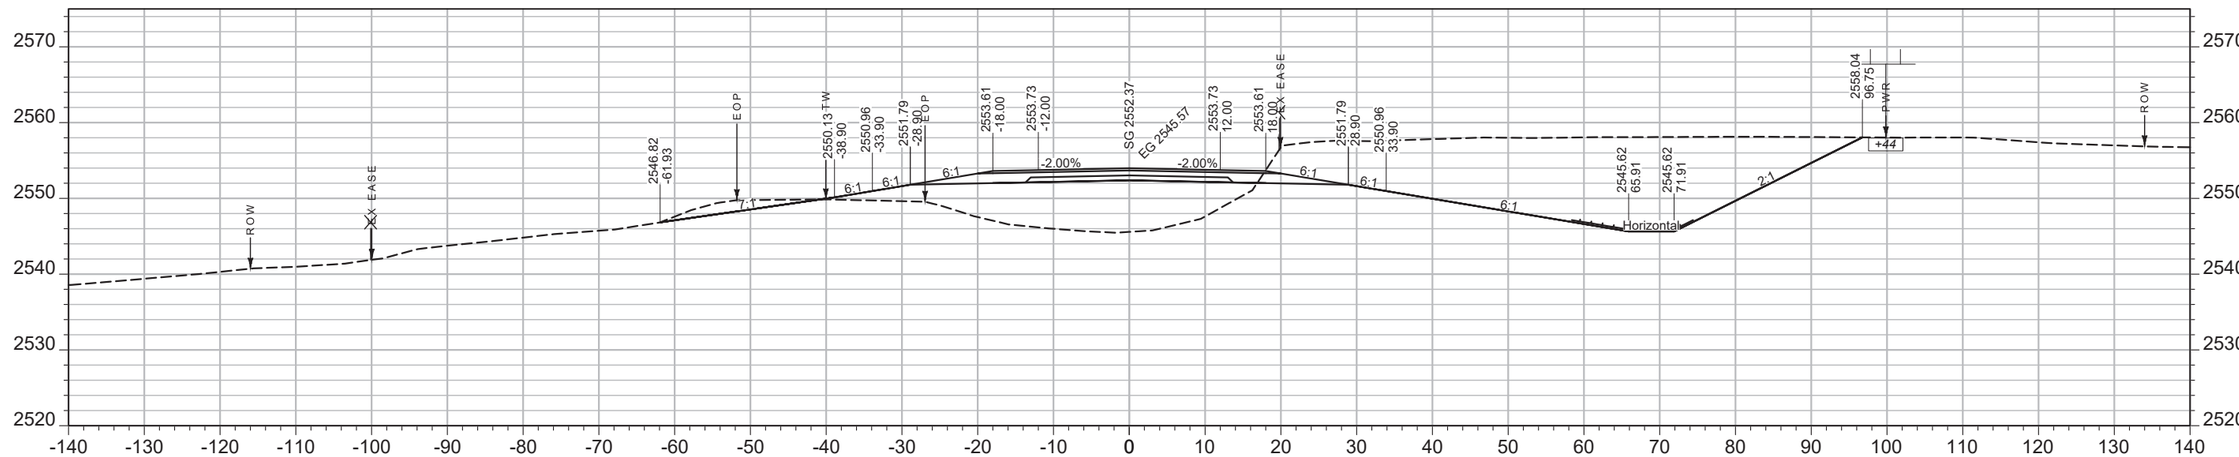

CV: 1150 CY STA 2225+50.00 FV: 409 CY

SHEET NO.
089

MAINLINE

PROJECT NAME WEST OF BROCKWAY - WEST
COUNTY MCCONE
PROJECT ID NH-HSIP 57-6(22)254
UPN 9727000


DESIGNED BY C. PERIMAN 09/2023
REVIEWED BY
CHECKED BY
9727000RDLAY001.DWG

MONTANA
Department of Transportation


CROSS SECTIONS

5/15/2025 1:56 PM

AWARD COPY

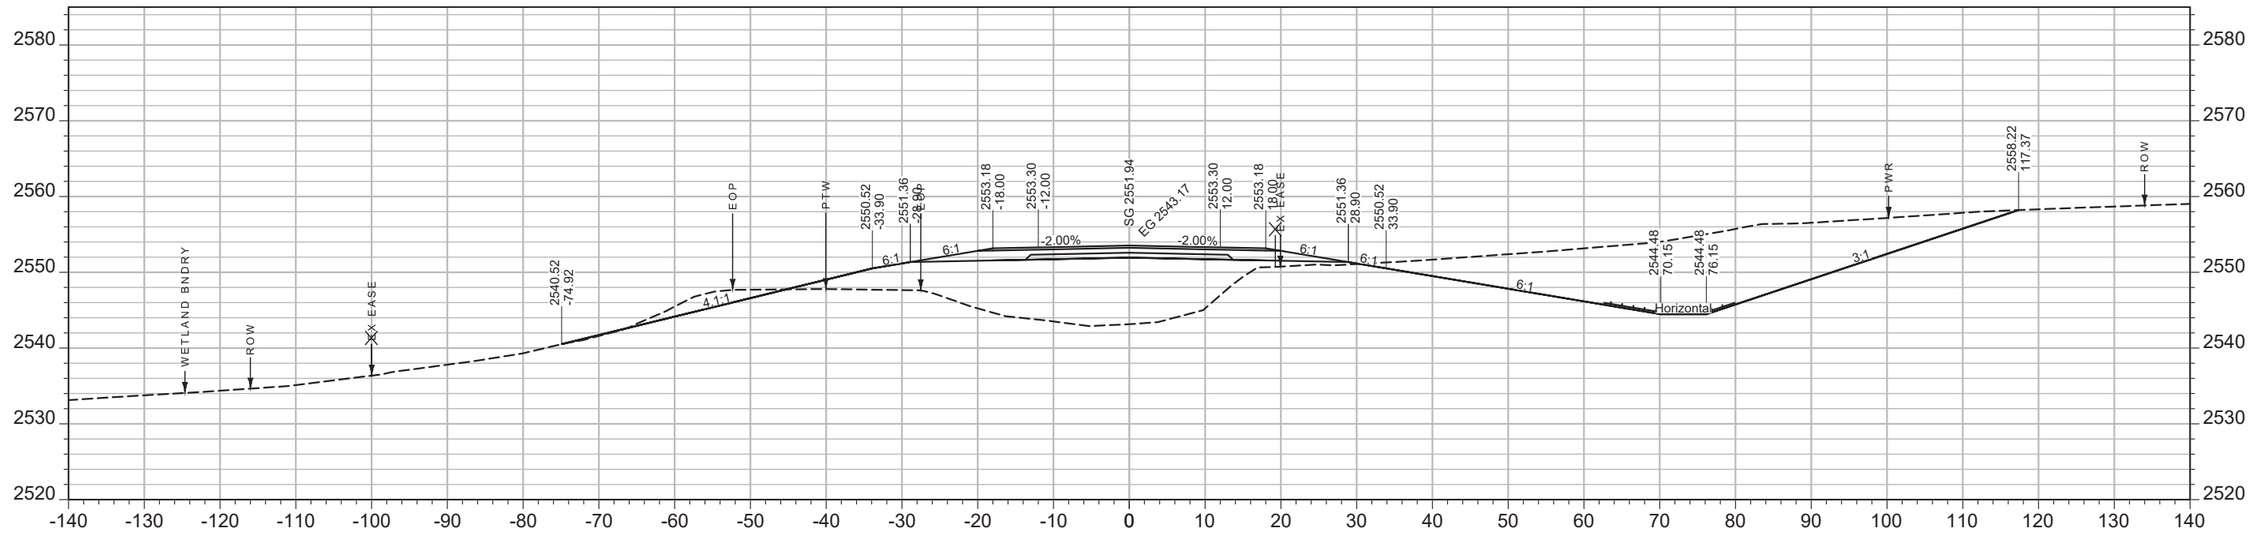

CV: 258 CY STA 2226+63.06 FV: 163 CY

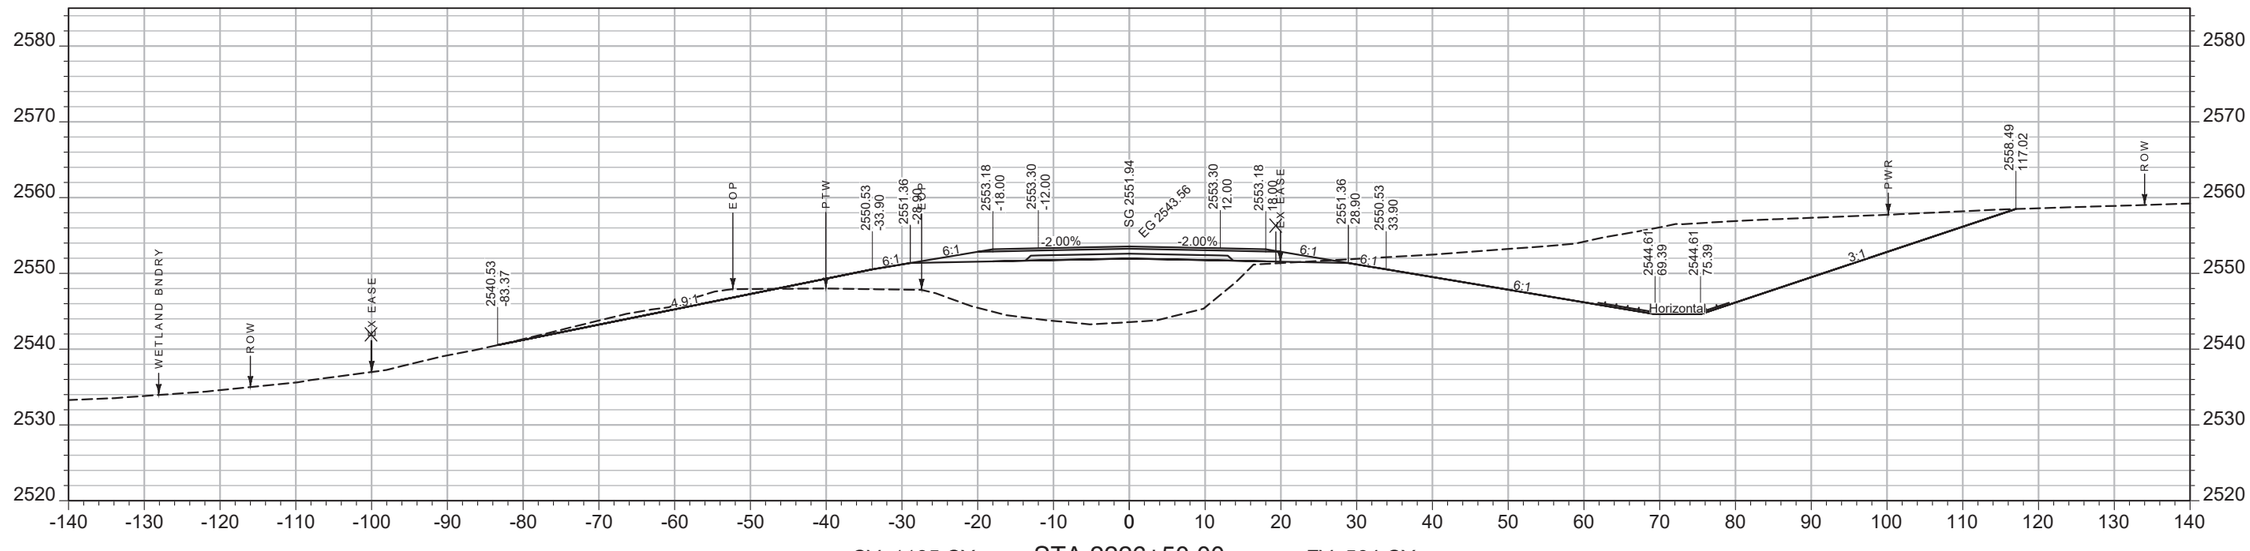

CV: 1185 CY STA 2226+50.00 FV: 564 CY

SHEET NO.
090

MAINLINE

PROJECT NAME: WEST OF BROCKWAY - WEST
COUNTY: MCCONE
PROJECT ID: NH-HSIP 57-6(22)254
UPN: 9727000

DESIGNED BY: C. PERIMAN 09/2023
REVIEWED BY:
CHECKED BY:


MONTANA Department of Transportation


CROSS SECTIONS

5/15/2025 1:56 PM

9727000RDLAY001.DWG

AWARD COPY

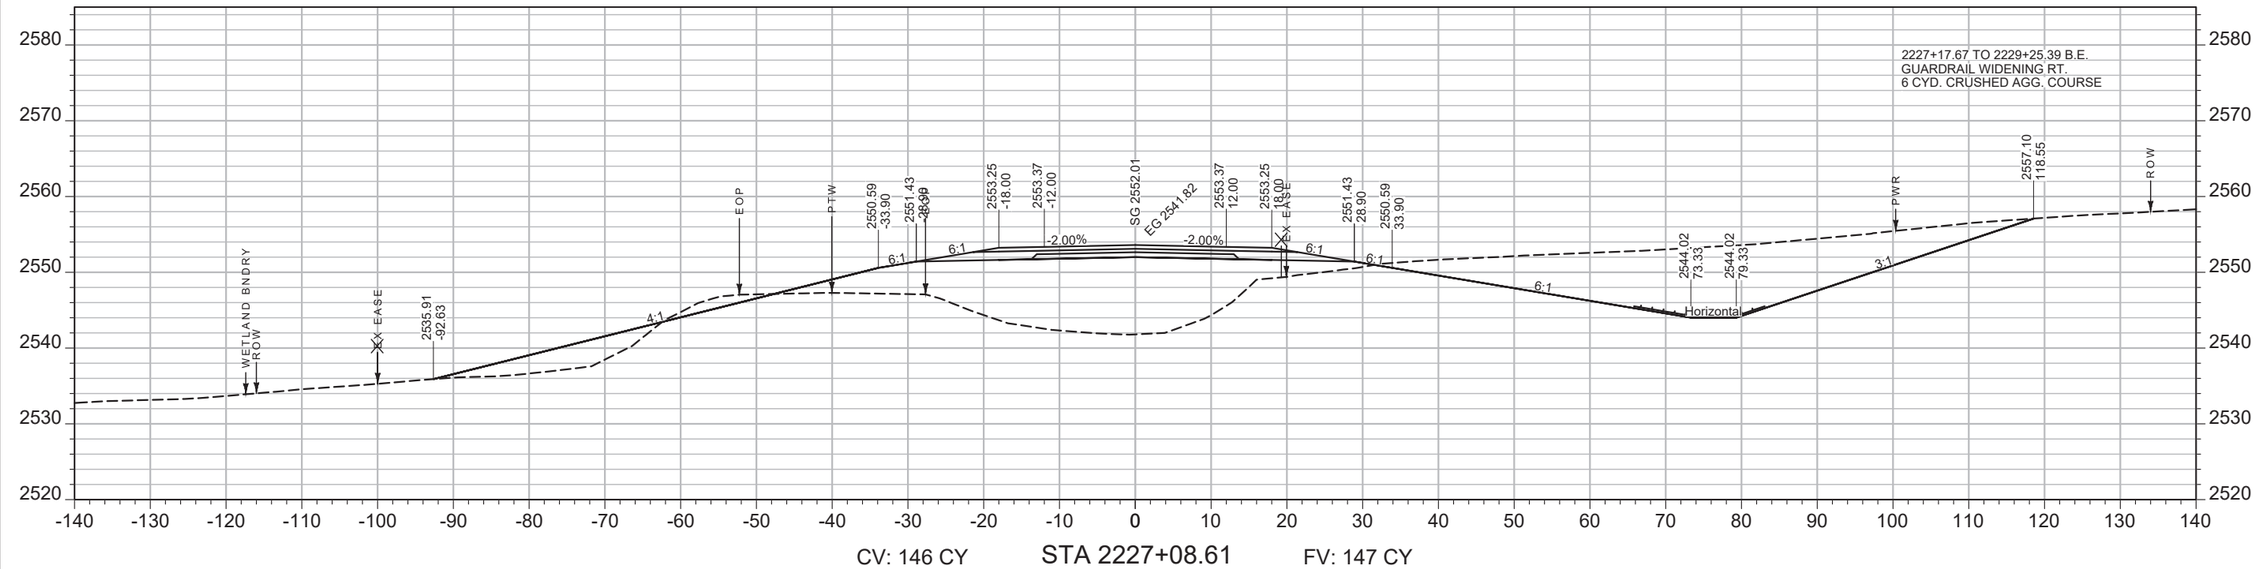

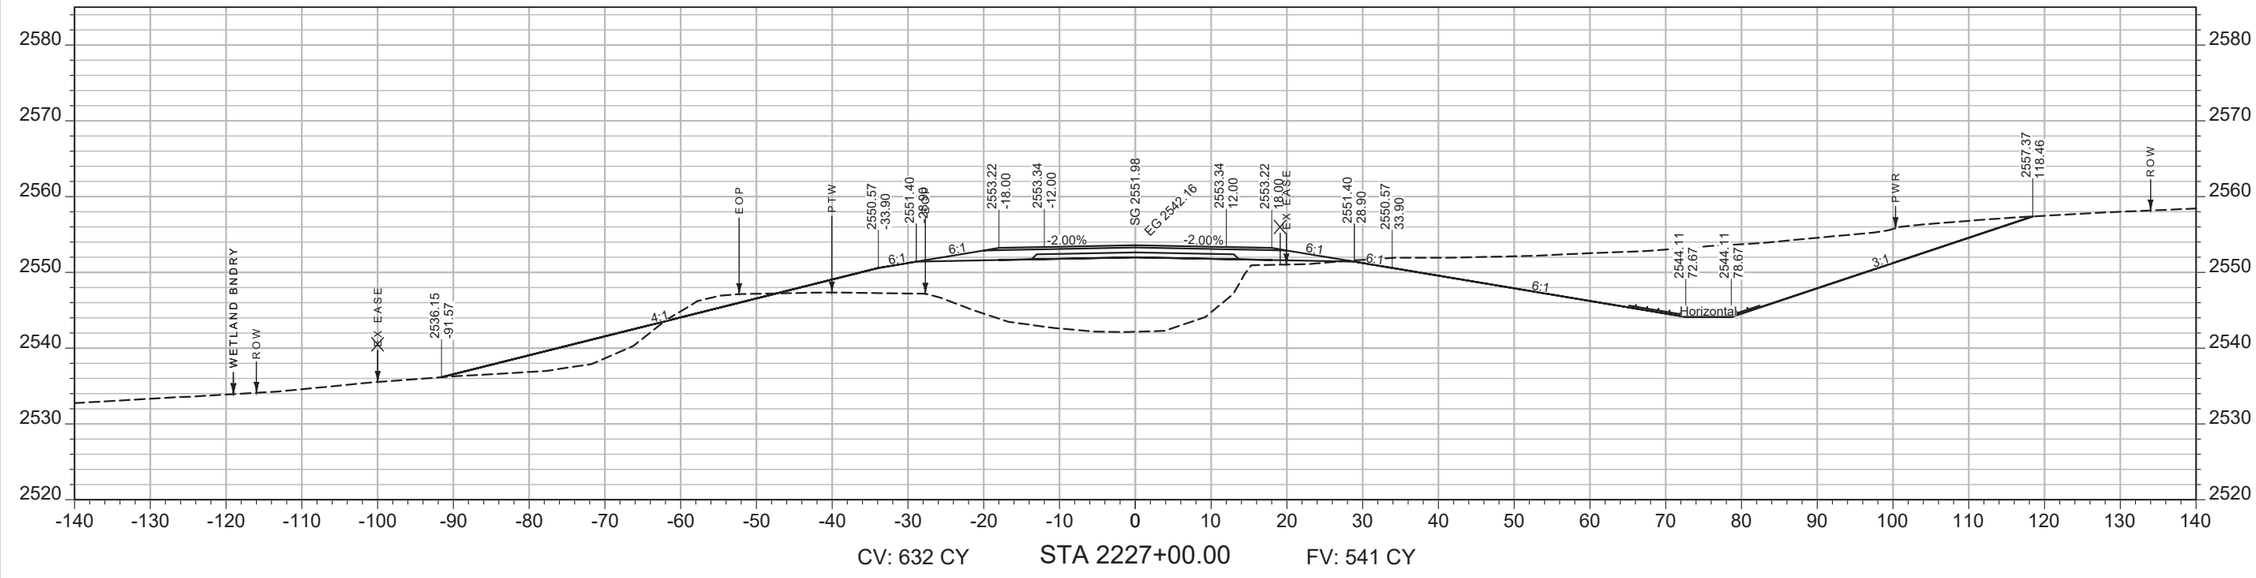

SHEET NO.
091

MAINLINE

PROJECT NAME: **WEST OF BROCKWAY - WEST**
COUNTY: **MCCONE**
PROJECT ID: **NH-HSIP 57-6(22)254**
UPN: **9727000**


DESIGNED BY: C. PERIMAN 09/2023
REVIEWED BY:
CHECKED BY:


MONTANA *Department of Transportation*

CROSS SECTIONS

5/15/2025 1:56 PM
9727000RDLAY001.DWG

AWARD COPY

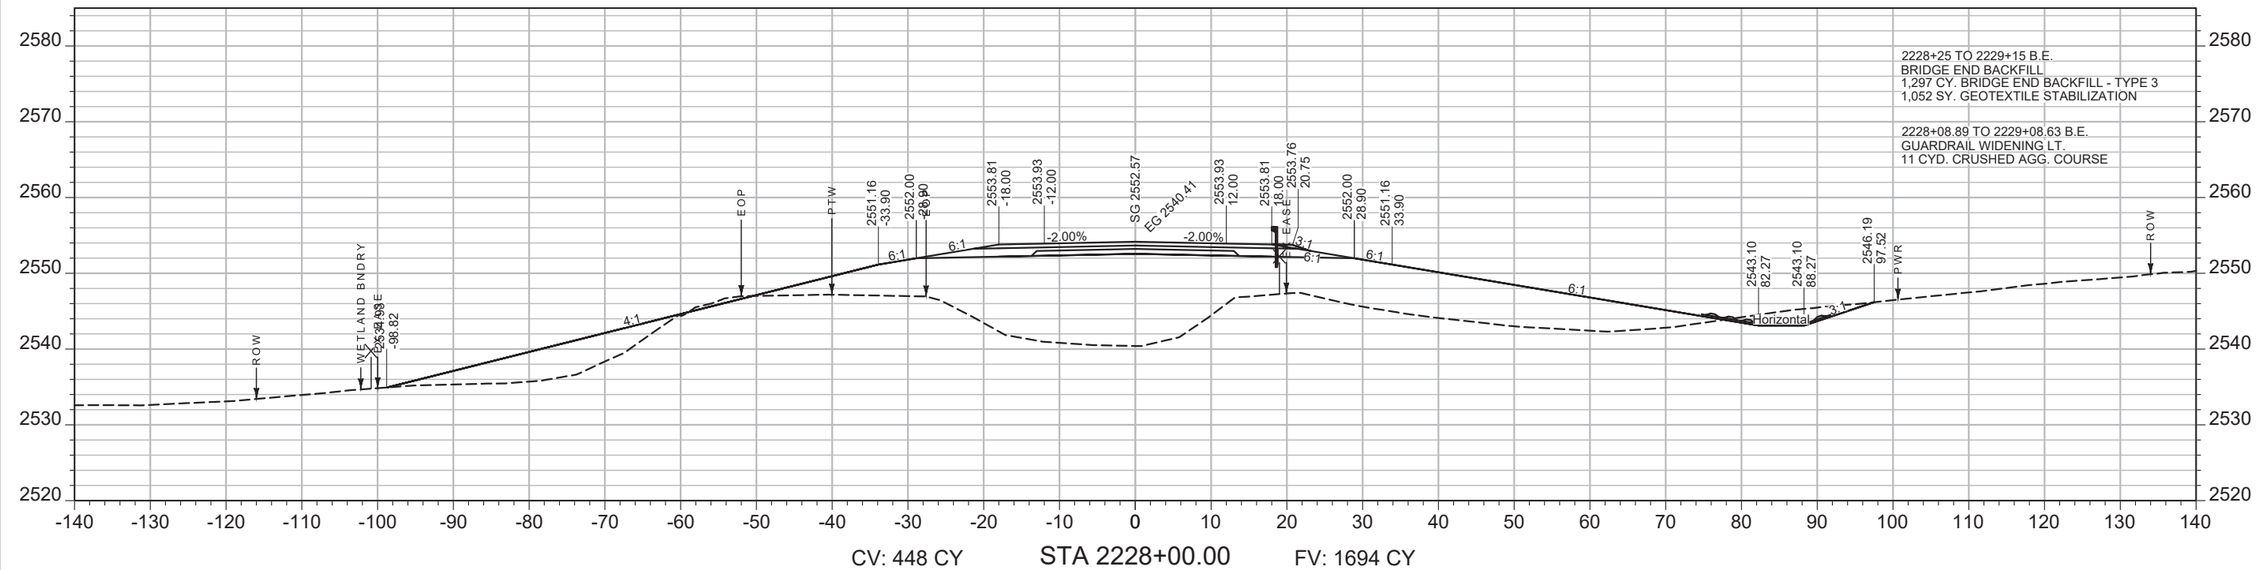

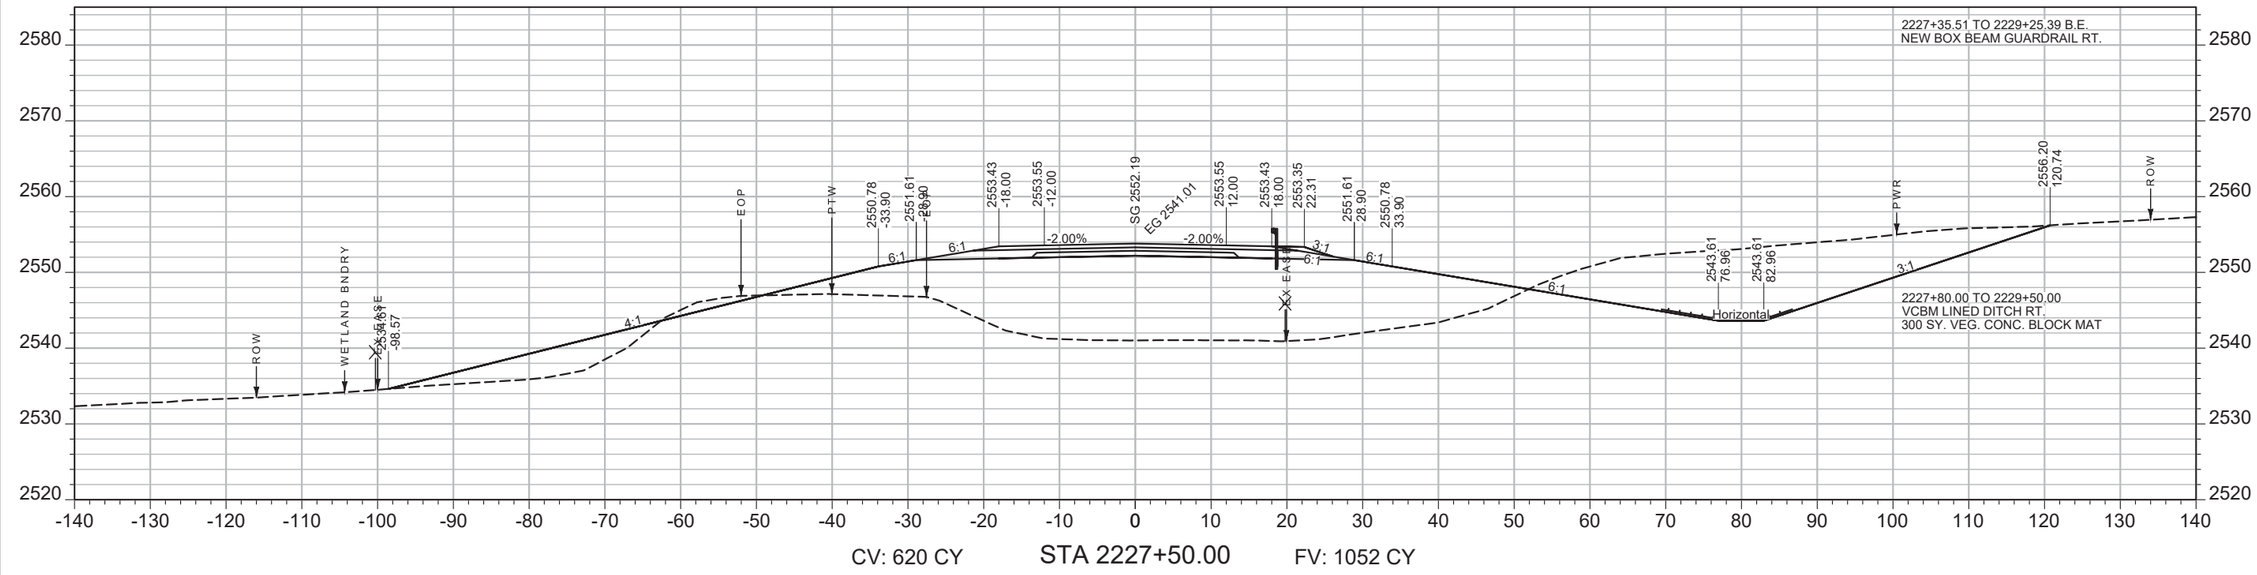

SHEET NO. 092

MAINLINE

PROJECT NAME: WEST OF BROCKWAY - WEST
COUNTY: MCCONE
PROJECT ID: NH-HSIP 57-6(22)254
UPN: 9727000

DESIGNED BY		REVIEWED BY		CHECKED BY	
C. PERIMAN	09/2023			J. SOLIDAY	06/2025


9727000RDLAY001.DWG

MONTANA
Department of Transportation


CROSS SECTIONS

9/15/2025 10:50 AM

AWARD COPY

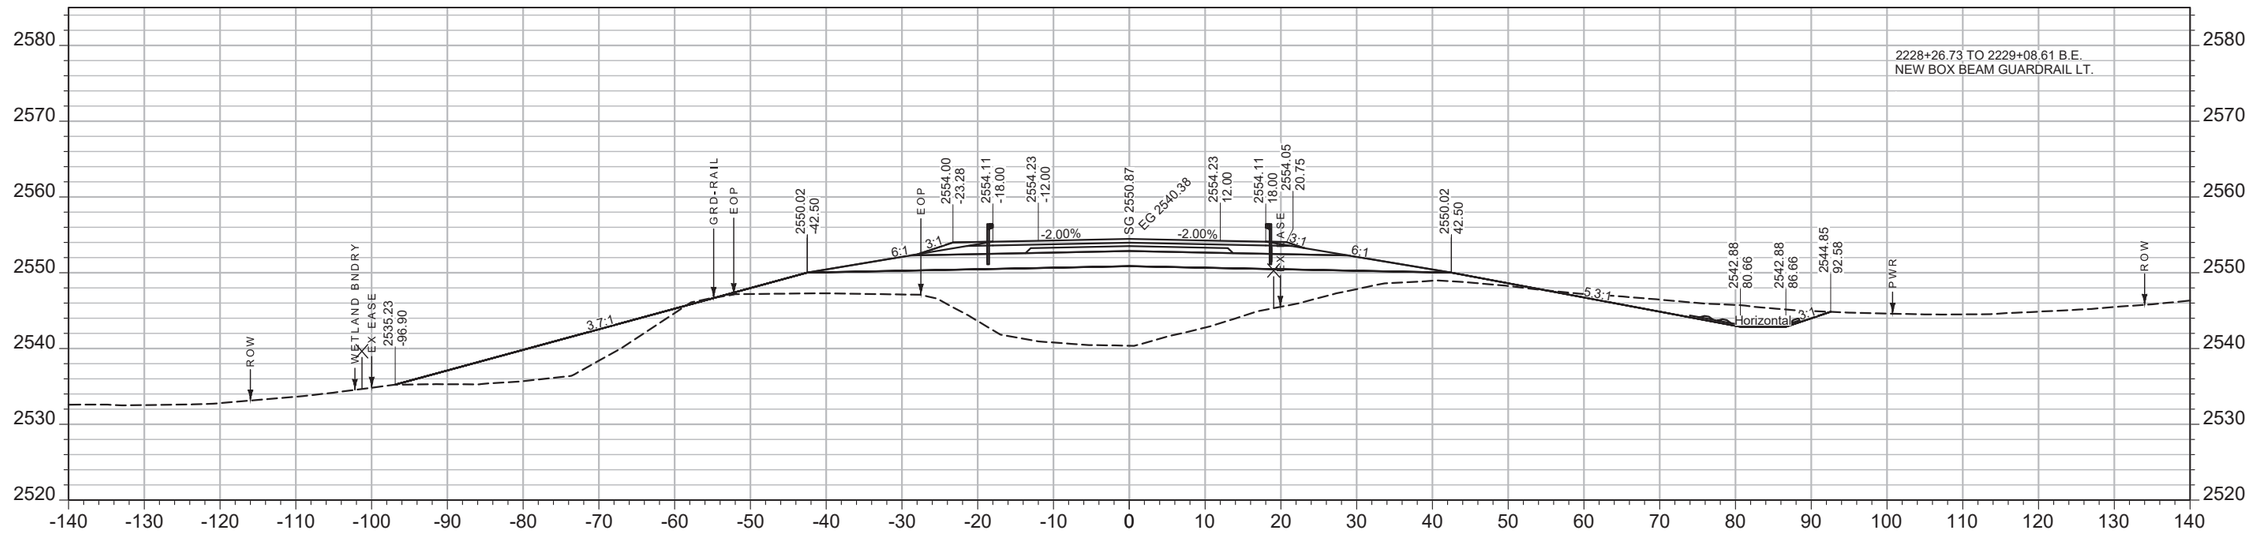

CV: 17 CY STA 2228+28.61 FV: 523 CY

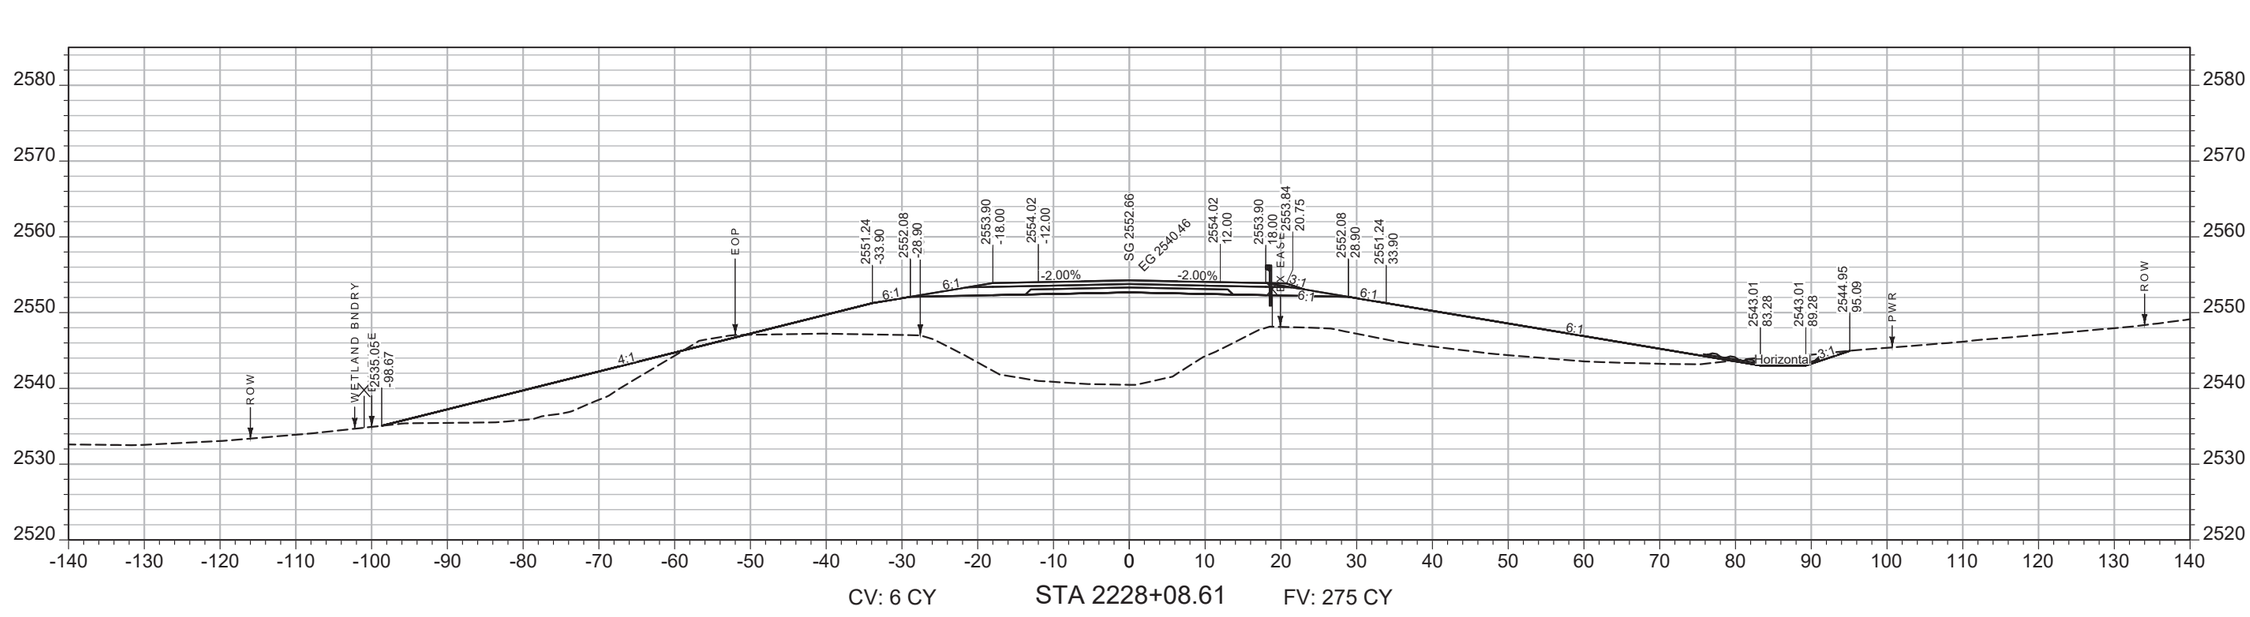

CV: 6 CY STA 2228+08.61 FV: 275 CY

SHEET NO.
093

MAINLINE

PROJECT NAME WEST OF BROCKWAY - WEST
COUNTY MCCONE
PROJECT ID NH-HSIP 57-6(22)254
UPN 9727000

DESIGNED BY		REVIEWED BY		CHECKED BY	
C. PERIMAN	09/2023			J. SOLIDAY	06/2025


9727000RDLAY001.DWG


MONTANA
Department of Transportation

CROSS SECTIONS

9/15/2025 10:50 AM

AWARD COPY

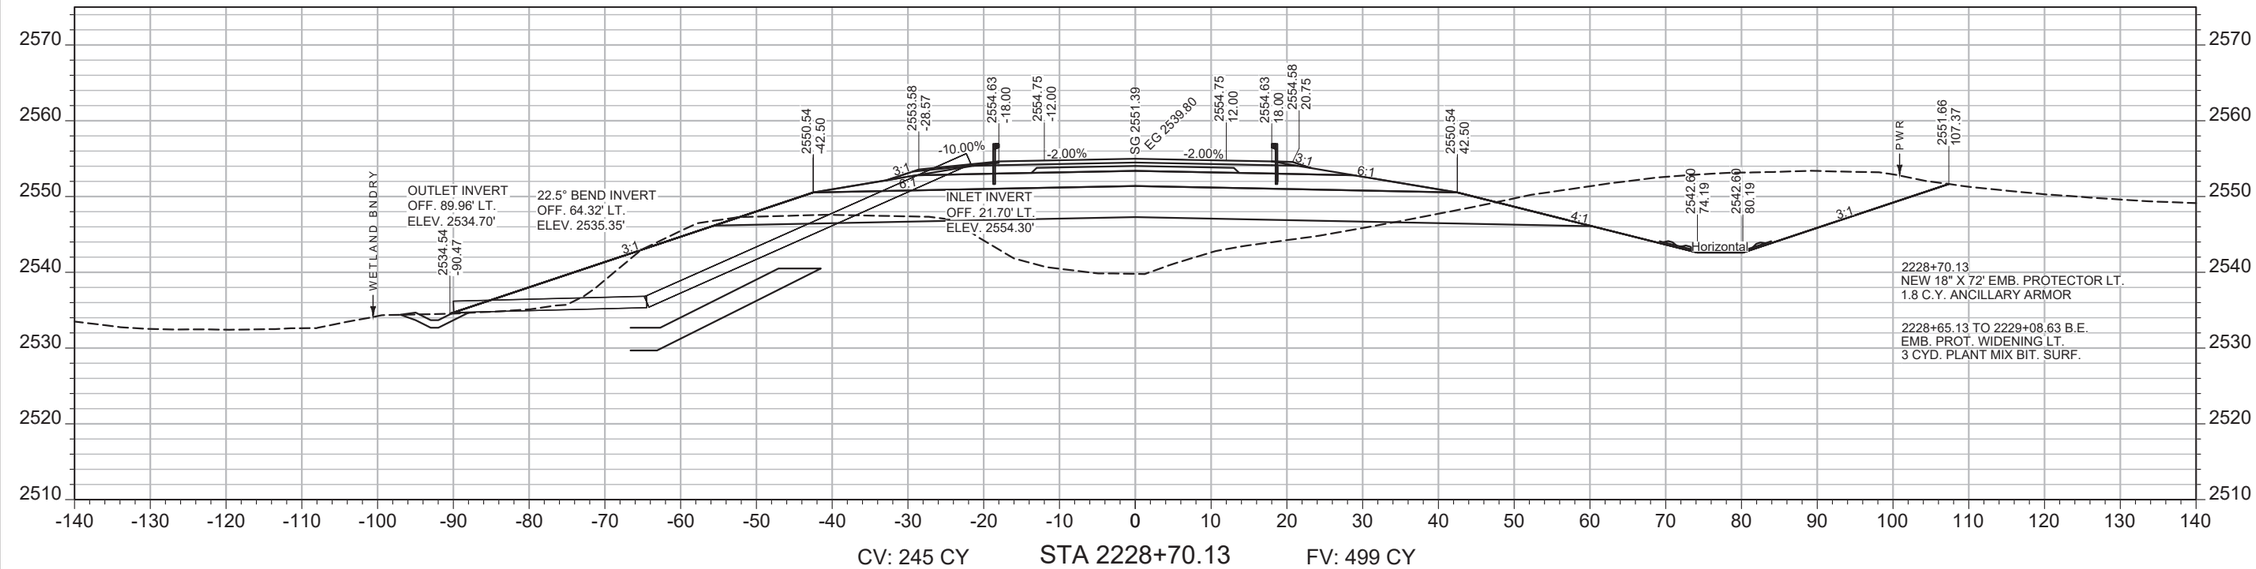

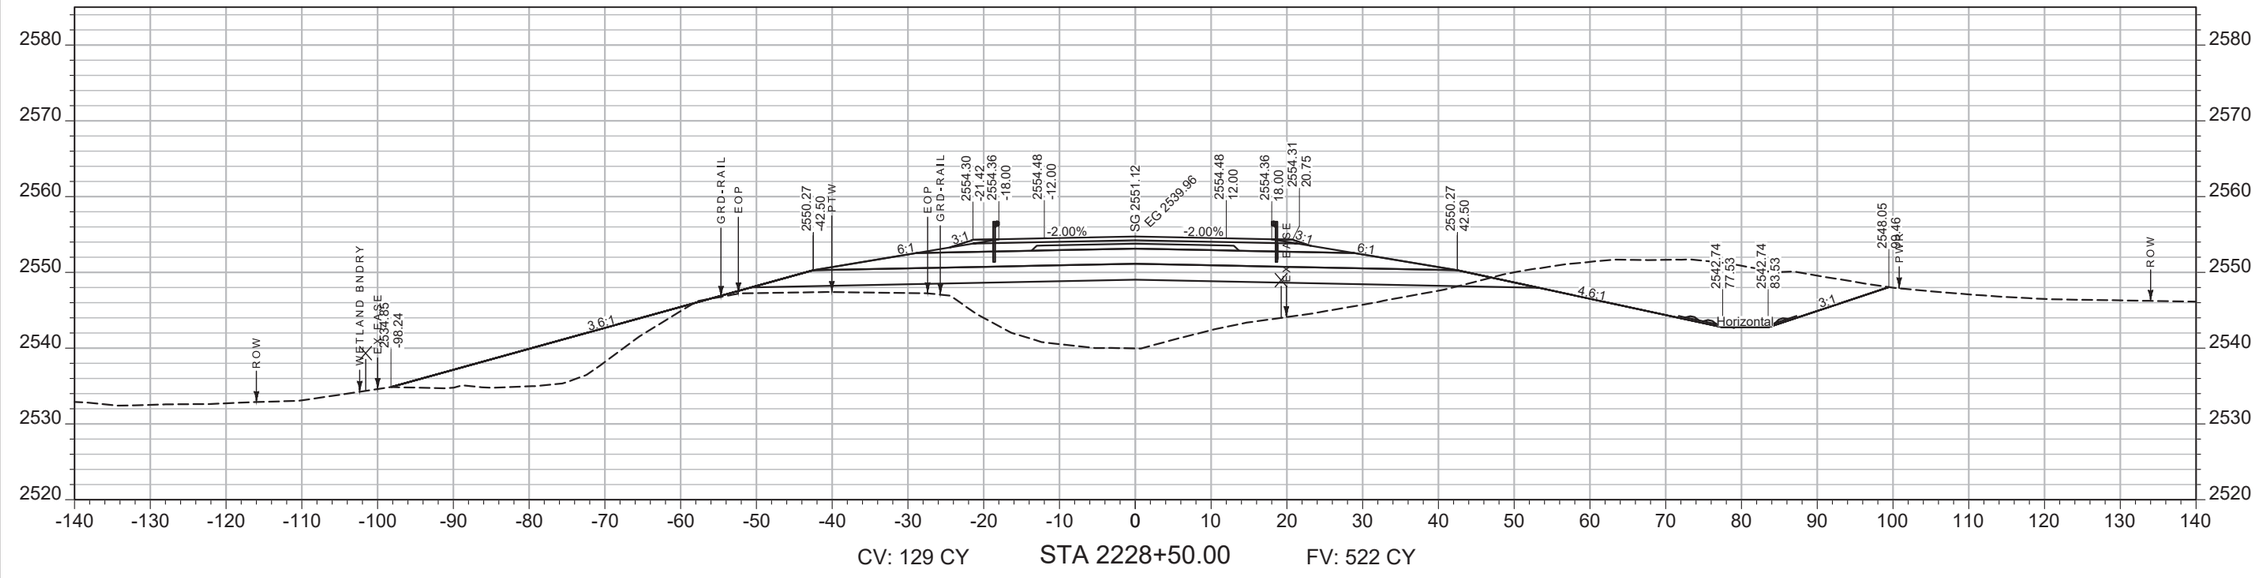

SHEET NO.
094

MAINLINE

PROJECT NAME: **WEST OF BROCKWAY - WEST**
COUNTY: **MCCONE**
PROJECT ID: **NH-HSIP 57-6(22)254**
UPN: **9727000**

DESIGNED BY	REVIEWED BY	CHECKED BY
C. PERIMAN 09/2023		J. SOLIDAY 06/2025


9727000RDLAY001.DWG

MONTANA
Department of Transportation


CROSS SECTIONS

9/15/2025 10:50 AM

AWARD COPY

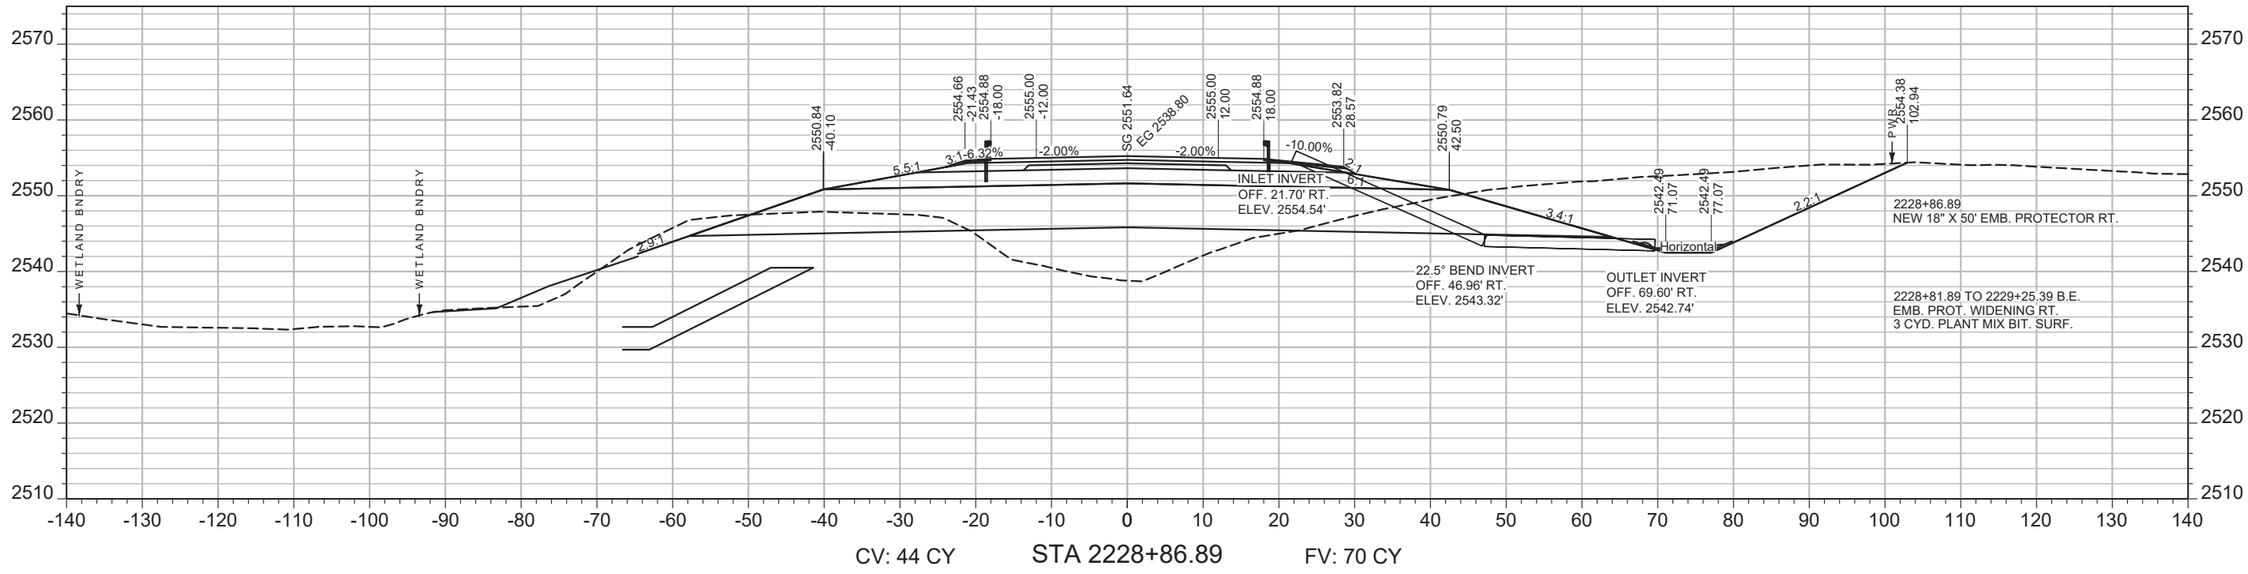

CV: 44 CY STA 2228+86.89 FV: 70 CY

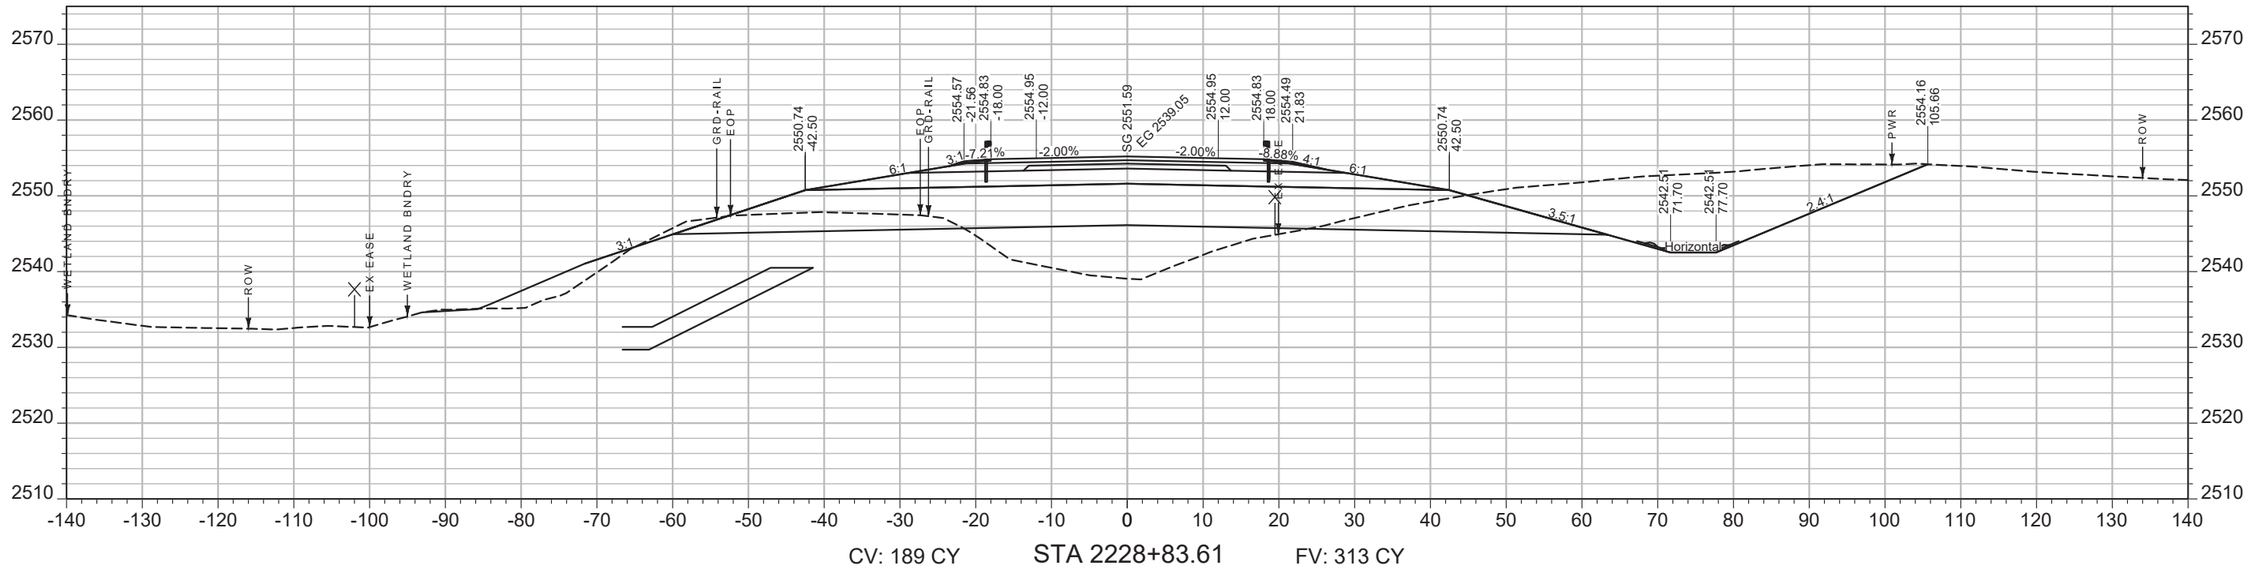

CV: 189 CY STA 2228+83.61 FV: 313 CY

SHEET NO.
095

MAINLINE

PROJECT NAME: WEST OF BROCKWAY - WEST
COUNTY: MCCONE
PROJECT ID: NH-HSIP 57-6(22)254
UPN: 9727000


DESIGNED BY: C. PERIMAN 09/2023
REVIEWED BY:
CHECKED BY: J. SOLIDAY 06/2025
9727000RDLAY001.DWG

MONTANA
Department of Transportation


CROSS SECTIONS

9/15/2025 10:50 AM

AWARD COPY

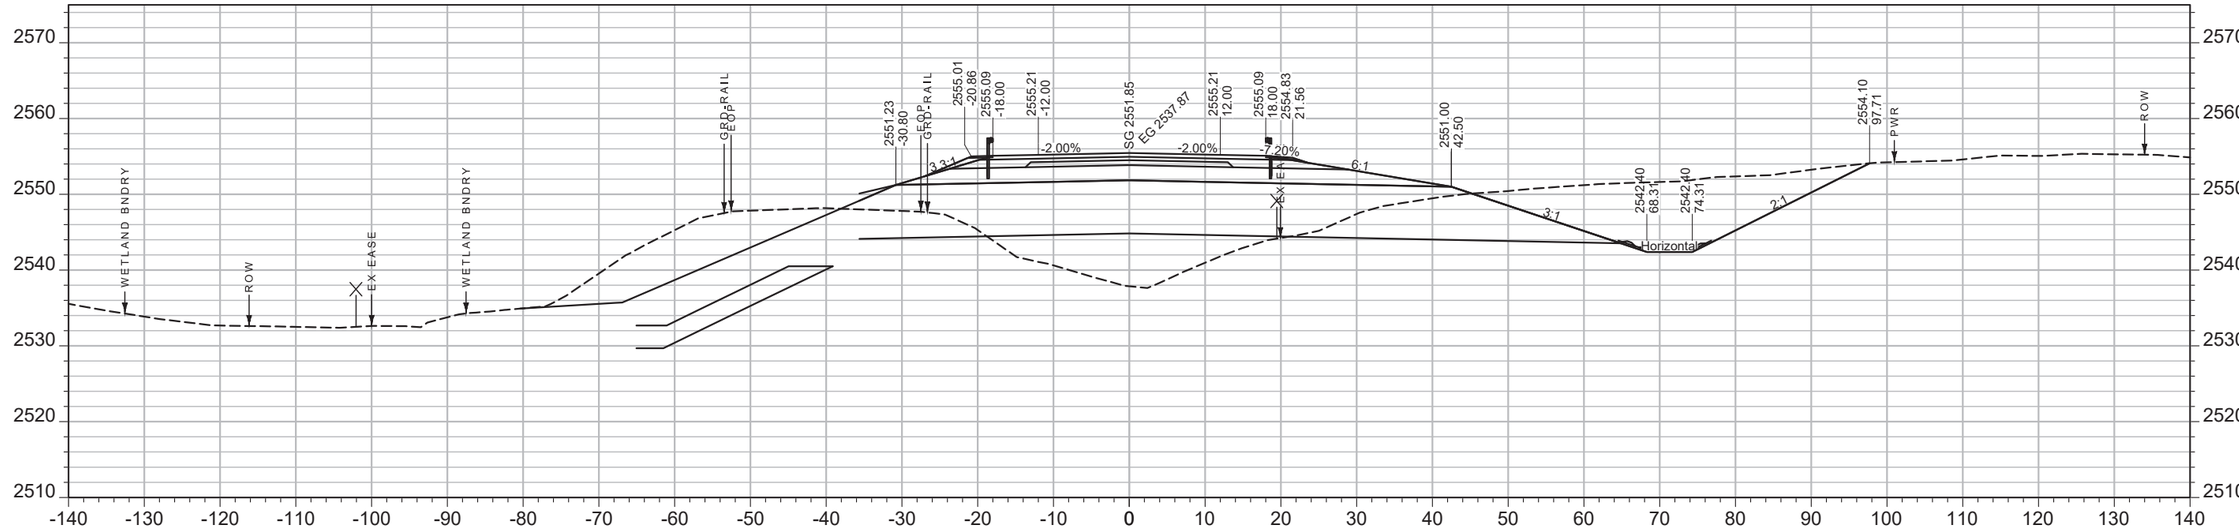

CV: 4 CY STA 2229+00.39 FV: 8 CY

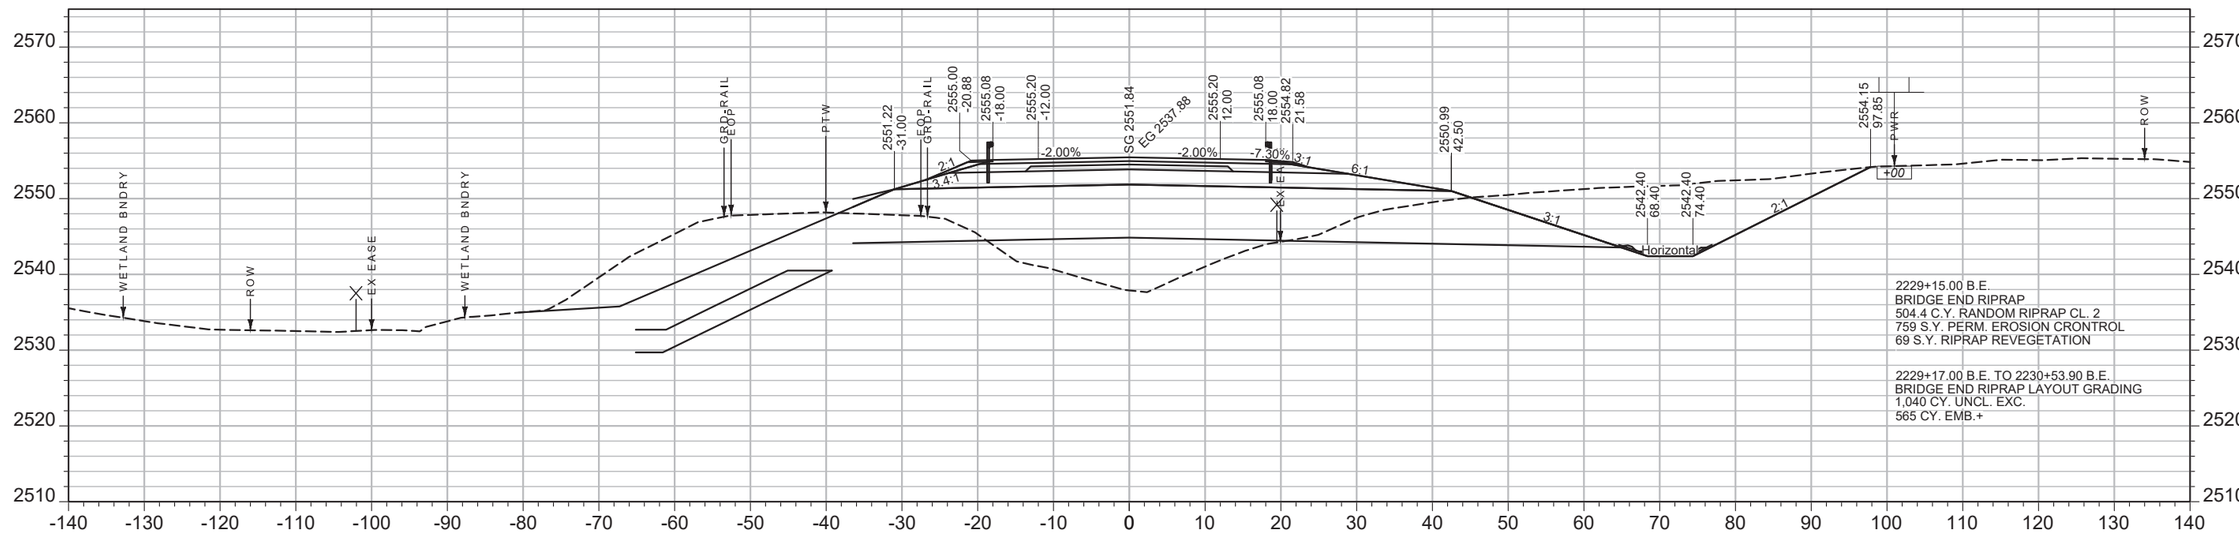

2229+15.00 B.E.
BRIDGE END RIPRAP
504.4 C.Y. RANDOM RIPRAP CL. 2
759 S.Y. PERM. EROSION CRONTROL
69 S.Y. RIPRAP REVEGETATION

2229+17.00 B.E. TO 2230+53.90 B.E.
BRIDGE END RIPRAP LAYOUT GRADING
1,040 CY. UNCL. EXC.
565 CY. EMB.+

CV: 157 CY STA 2229+00.00 FV: 275 CY

SHEET NO. 096

MAINLINE

PROJECT NAME: WEST OF BROCKWAY - WEST
COUNTY: MCCONE
PROJECT ID: NH-HSIP 57-6(22)254
UPN: 9727000

DESIGNED BY	REVIEWED BY	CHECKED BY
C. PERIMAN 09/2023		J. SOLIDAY 06/2025


9727000RDLAY001.DWG

MONTANA Department of Transportation


CROSS SECTIONS

9/15/2025 10:50 AM

AWARD COPY

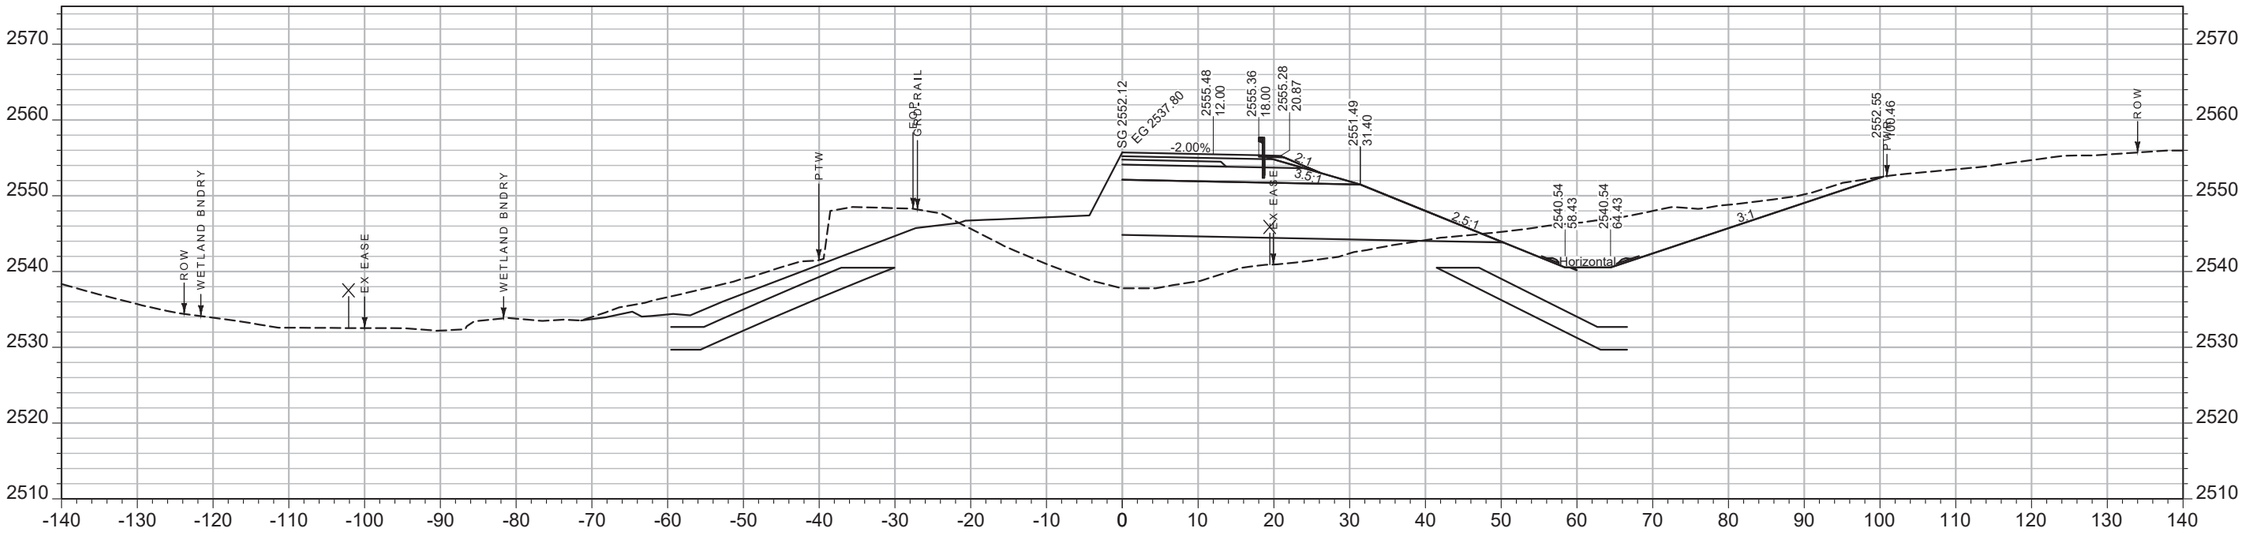

CV: 70 CY STA 2229+17.00 FV: 159 CY

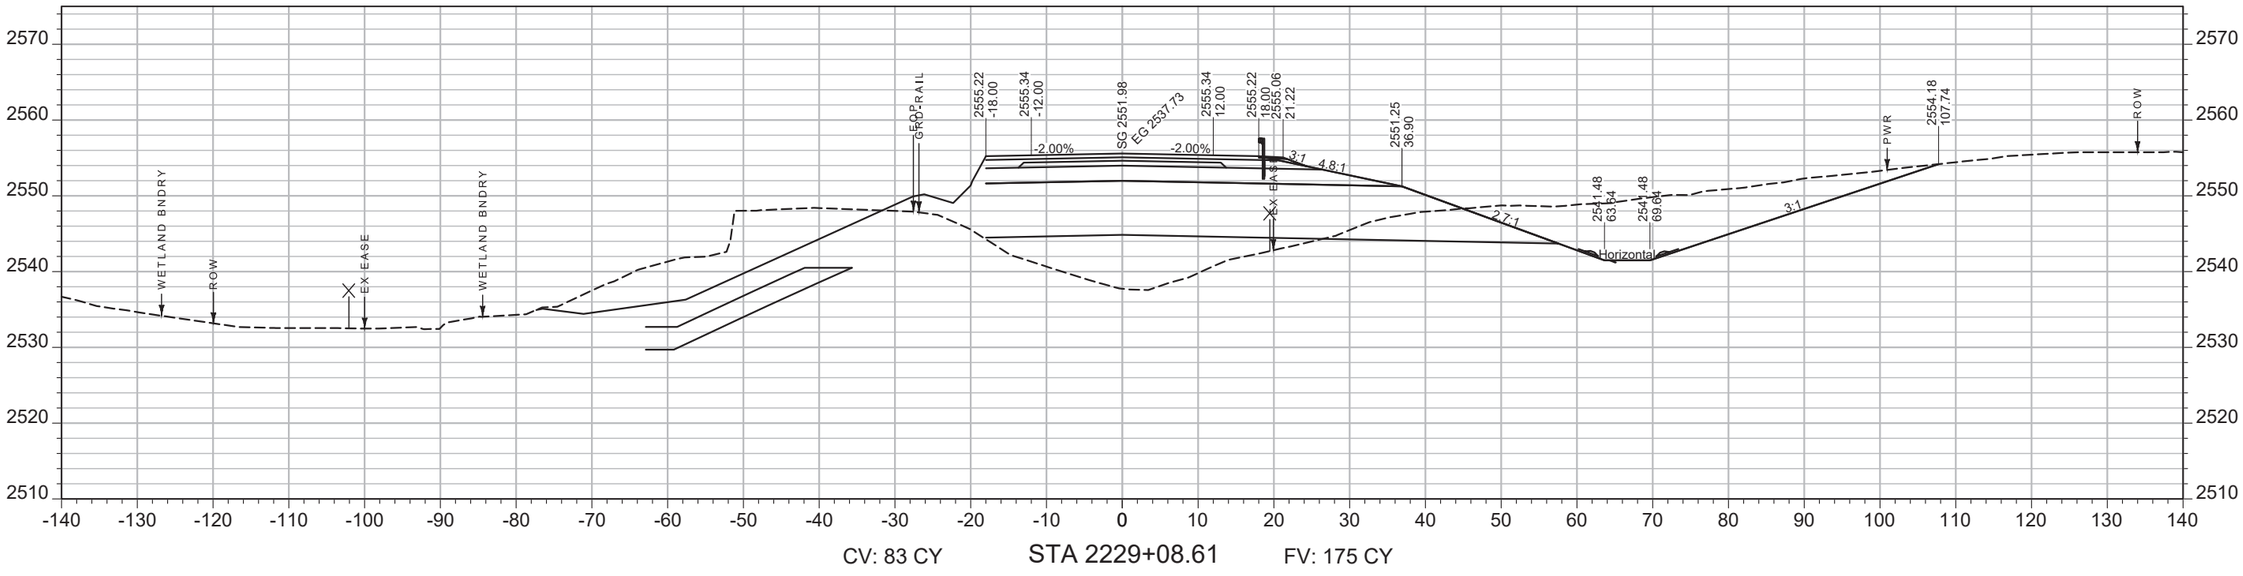

CV: 83 CY STA 2229+08.61 FV: 175 CY

SHEET NO.
097

MAINLINE

PROJECT NAME: WEST OF BROCKWAY - WEST
COUNTY: MCCONE
PROJECT ID: NH-HSIP 57-6(22)254
UPN: 9727000


DESIGNED BY	C. PERIMAN	09/2023	
REVIEWED BY			
CHECKED BY	J. SOLIDAY	06/2025	9727000RDLAY001.DWG

MONTANA
Department of Transportation


CROSS SECTIONS

9/15/2025 10:50 AM

AWARD COPY

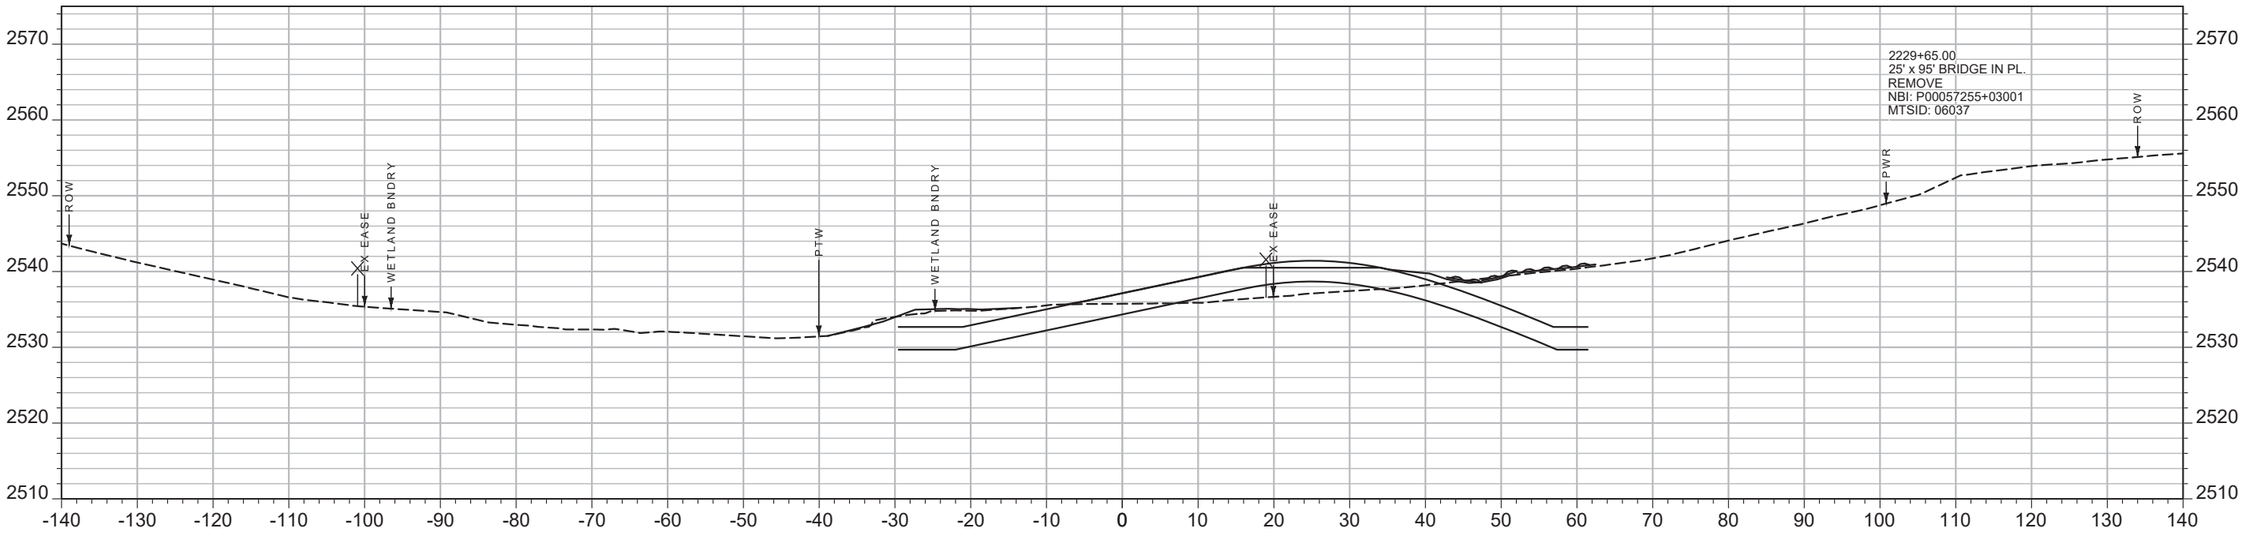

CV: 20 CY STA 2229+50.00 FV: 39 CY

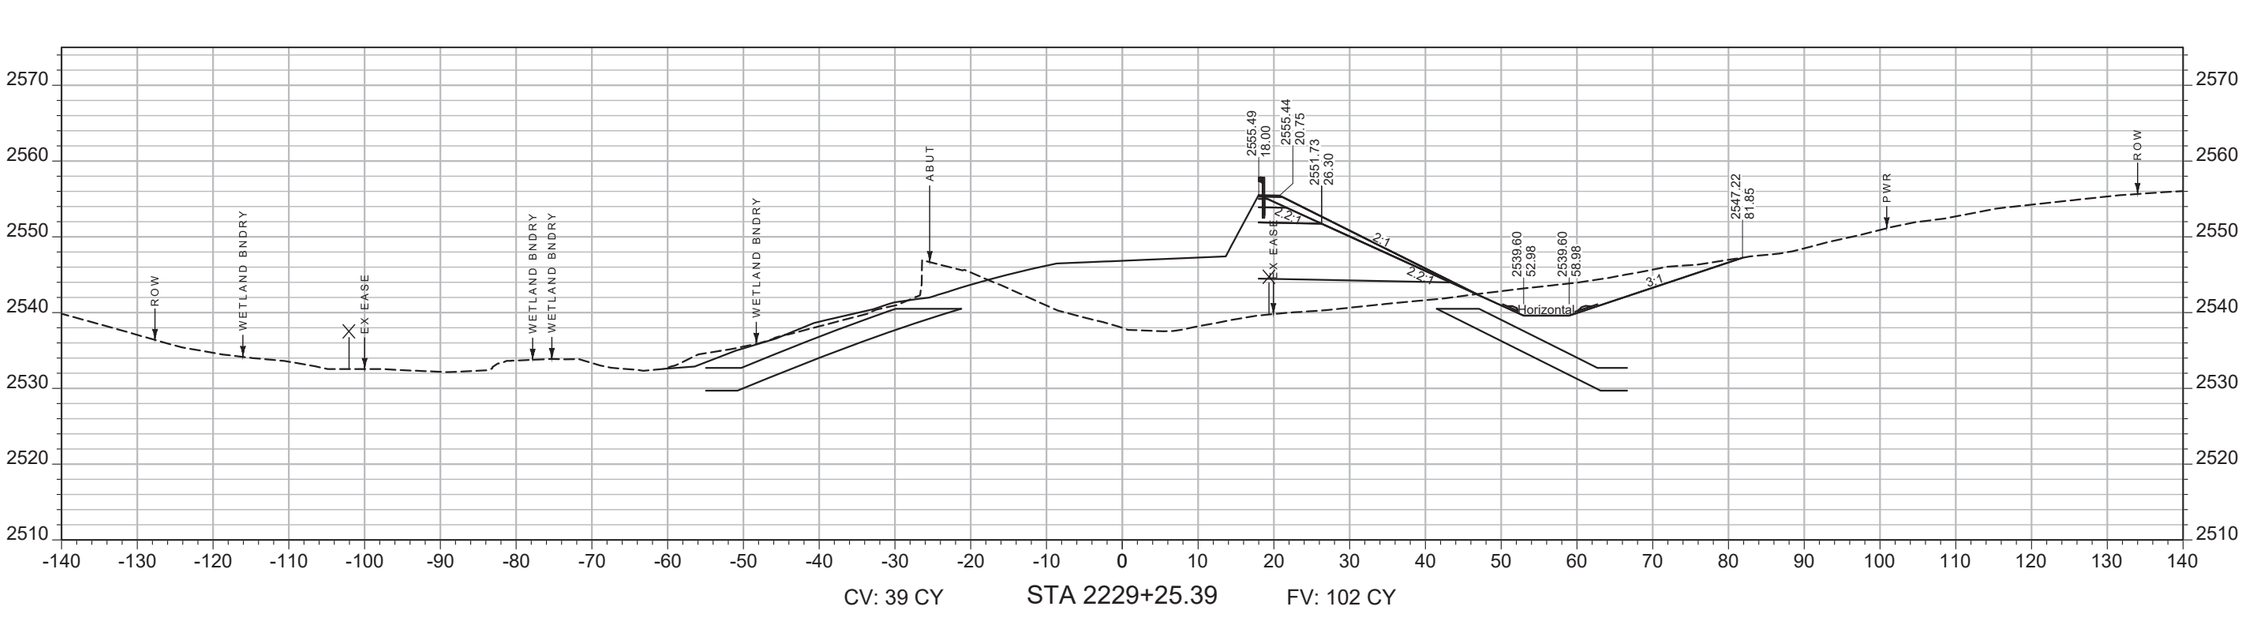

CV: 39 CY STA 2229+25.39 FV: 102 CY

SHEET NO.
098

MAINLINE

PROJECT NAME WEST OF BROCKWAY - WEST
COUNTY MCCONE
PROJECT ID NH-HSIP 57-6(22)254
UPN 9727000


DESIGNED BY C. PERIMAN 09/2023
REVIEWED BY
CHECKED BY J. SOLIDAY 06/2025
9727000RDLAY001.DWG

MONTANA Department of Transportation


CROSS SECTIONS

9/15/2025 10:50 AM

AWARD COPY

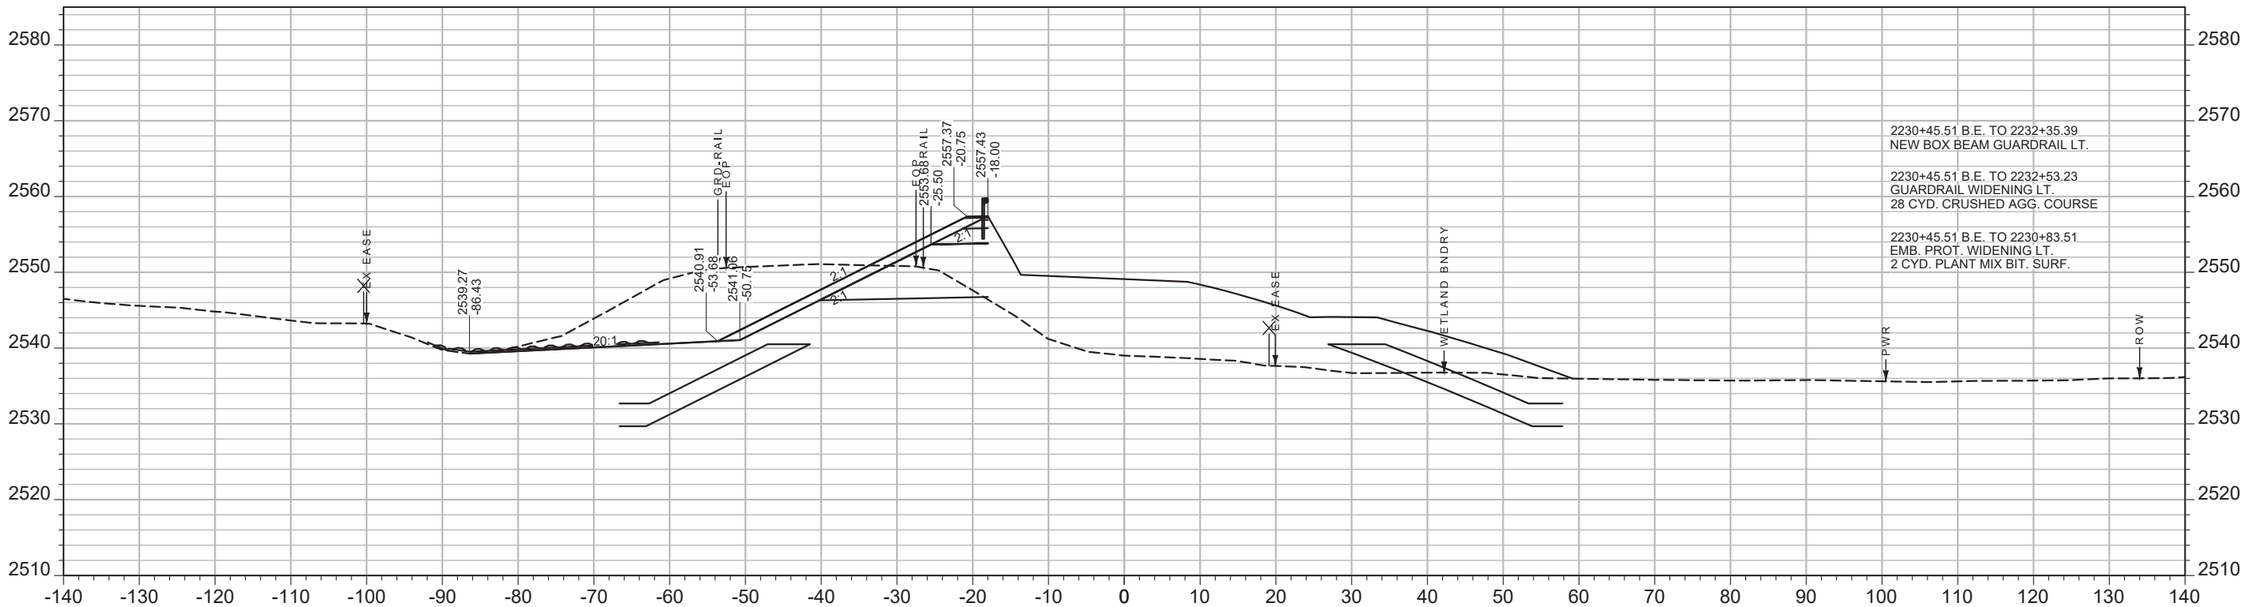

CV: 183 CY STA 2230+45.51 FV: 4 CY

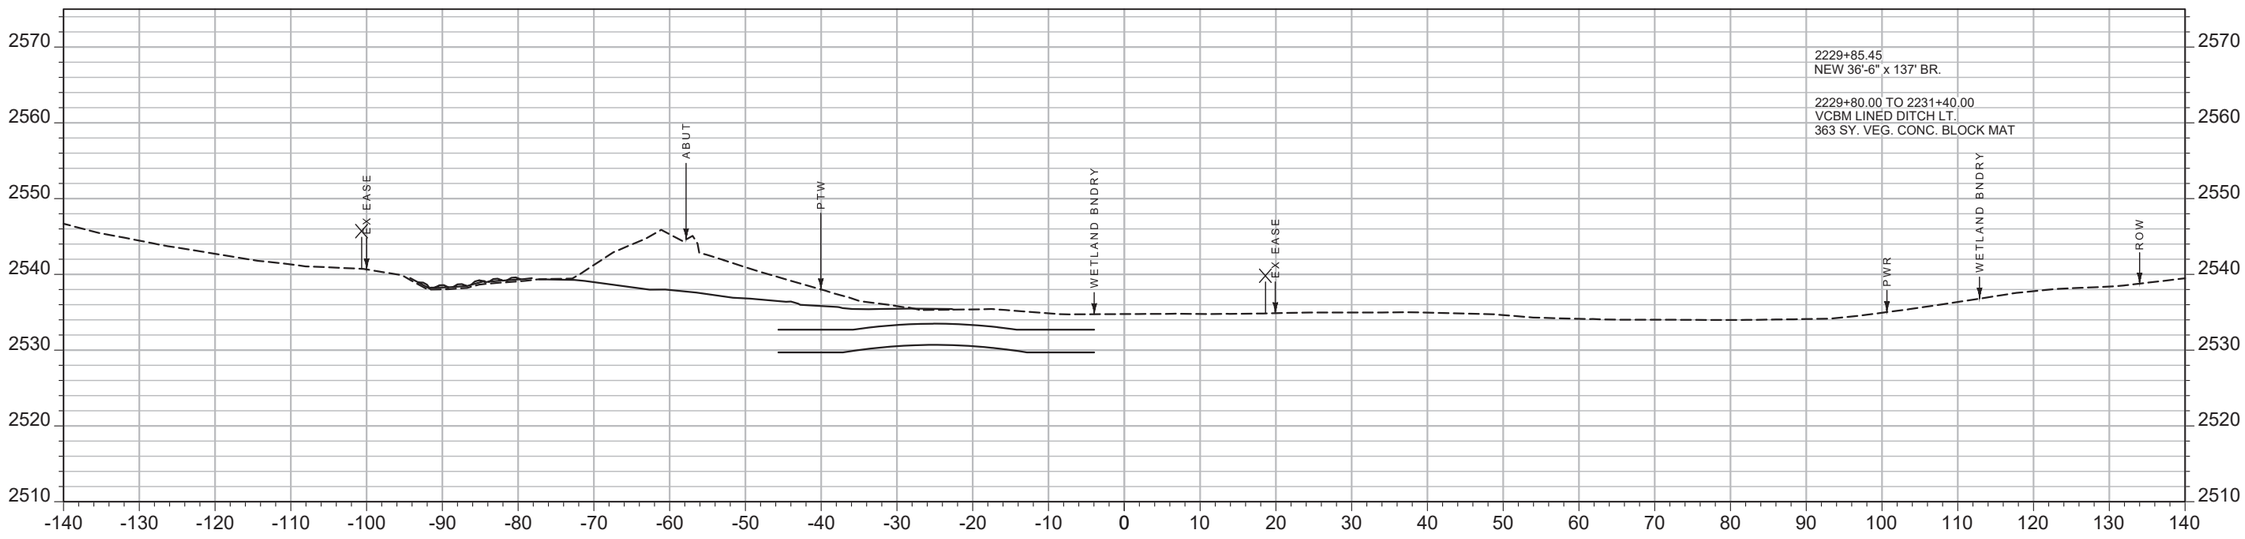

CV: 0 CY STA 2230+00.00 FV: 0 CY

SHEET NO.
099

MAINLINE

PROJECT NAME ***WEST OF BROCKWAY - WEST***
COUNTY ***MCCONE***
PROJECT ID ***NH-HSIP 57-6(22)254***
UPN ***9727000***


DESIGNED BY	09/2023	REVIEWED BY		CHECKED BY	06/2025
C. PERIMAN				J. SOLIDAY	9727000RDLAY001.DWG


MONTANA *Department of Transportation*

CROSS SECTIONS

9/15/2025 10:50 AM

AWARD COPY

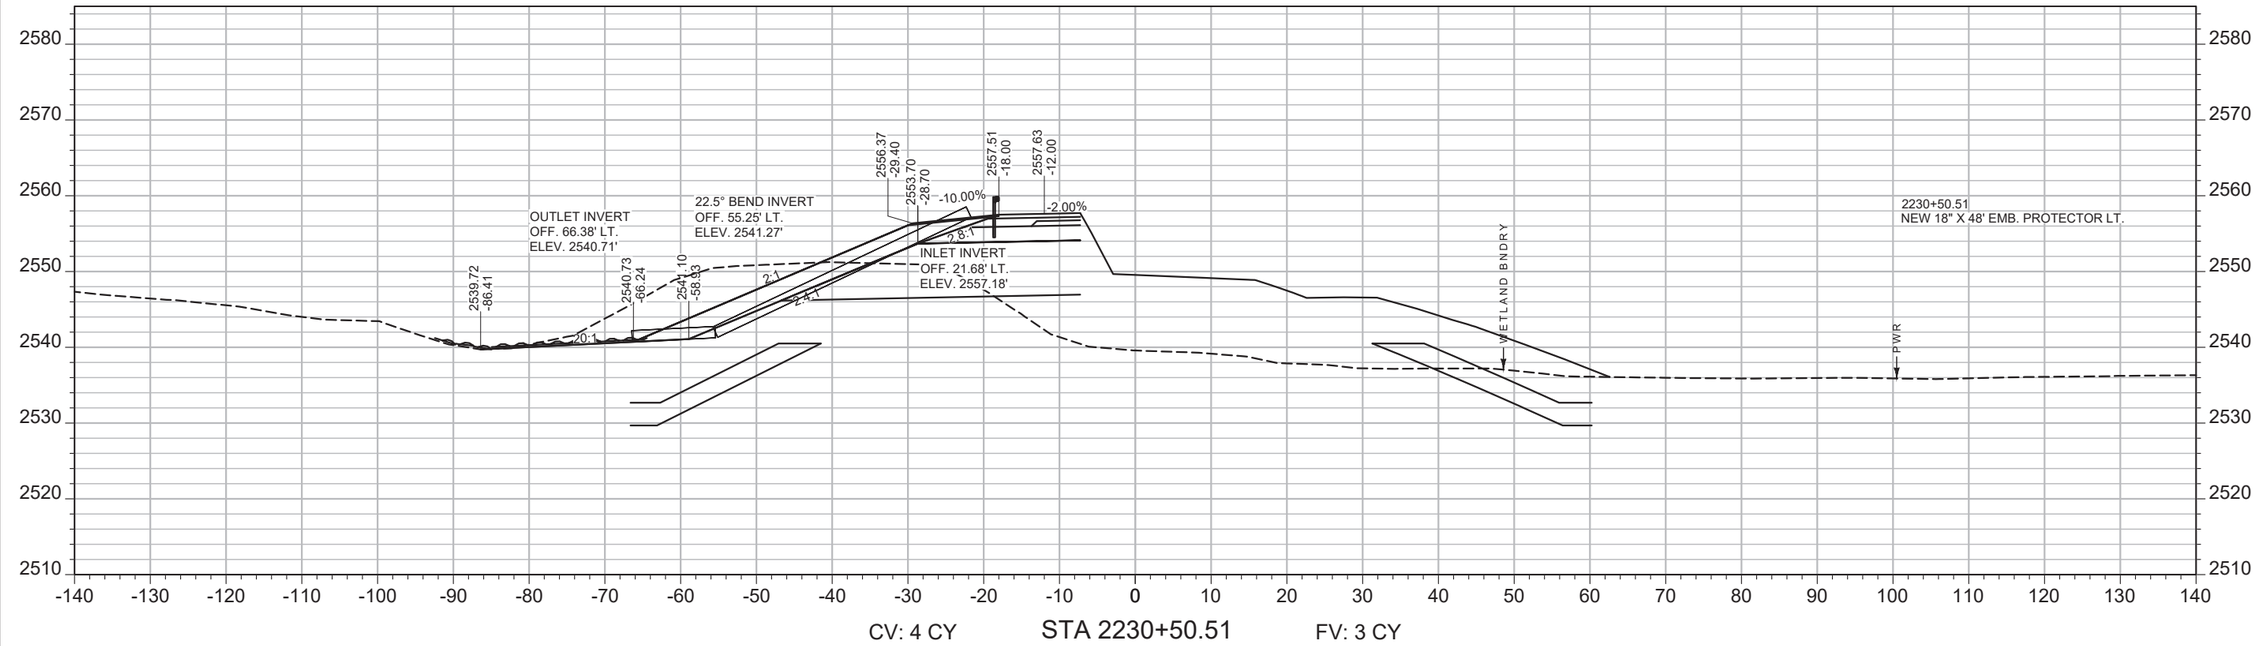

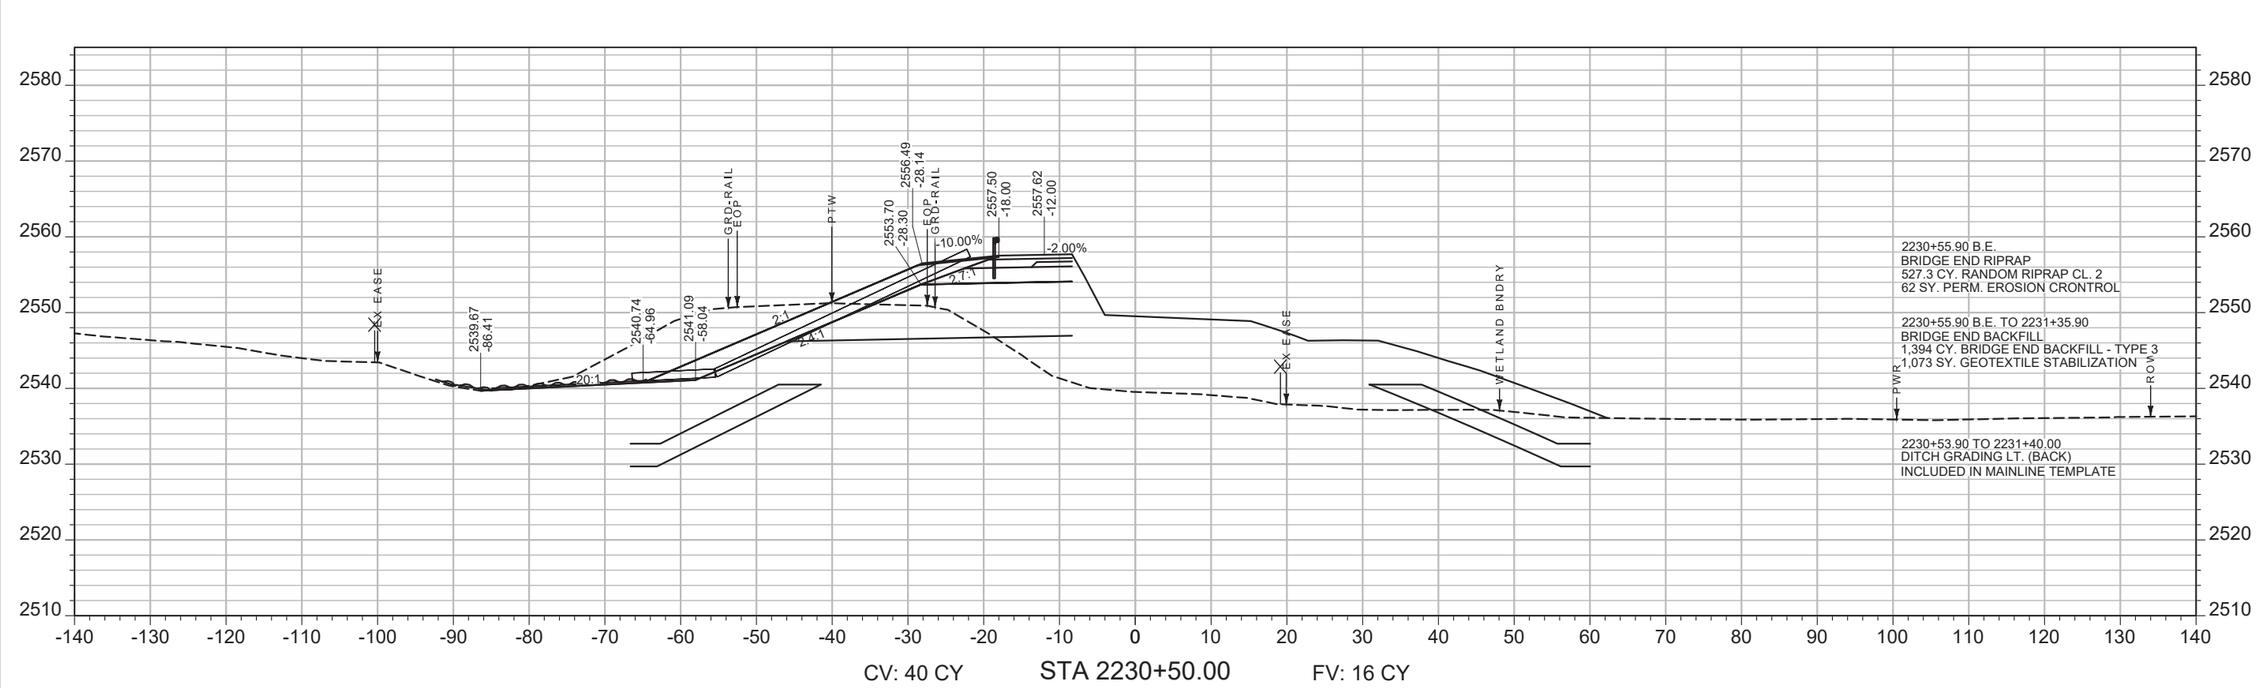

SHEET NO.
100

MAINLINE

PROJECT NAME: WEST OF BROCKWAY - WEST
COUNTY: MCCONE
PROJECT ID: NH-HSIP 57-6(22)254
UPN: 9727000


DESIGNED BY	C. PERIMAN	09/2023	
REVIEWED BY			
CHECKED BY	J. SOLIDAY	06/2025	9727000RDLAY001.DWG

MONTANA
Department of Transportation


CROSS SECTIONS

9/15/2025 10:50 AM

AWARD COPY

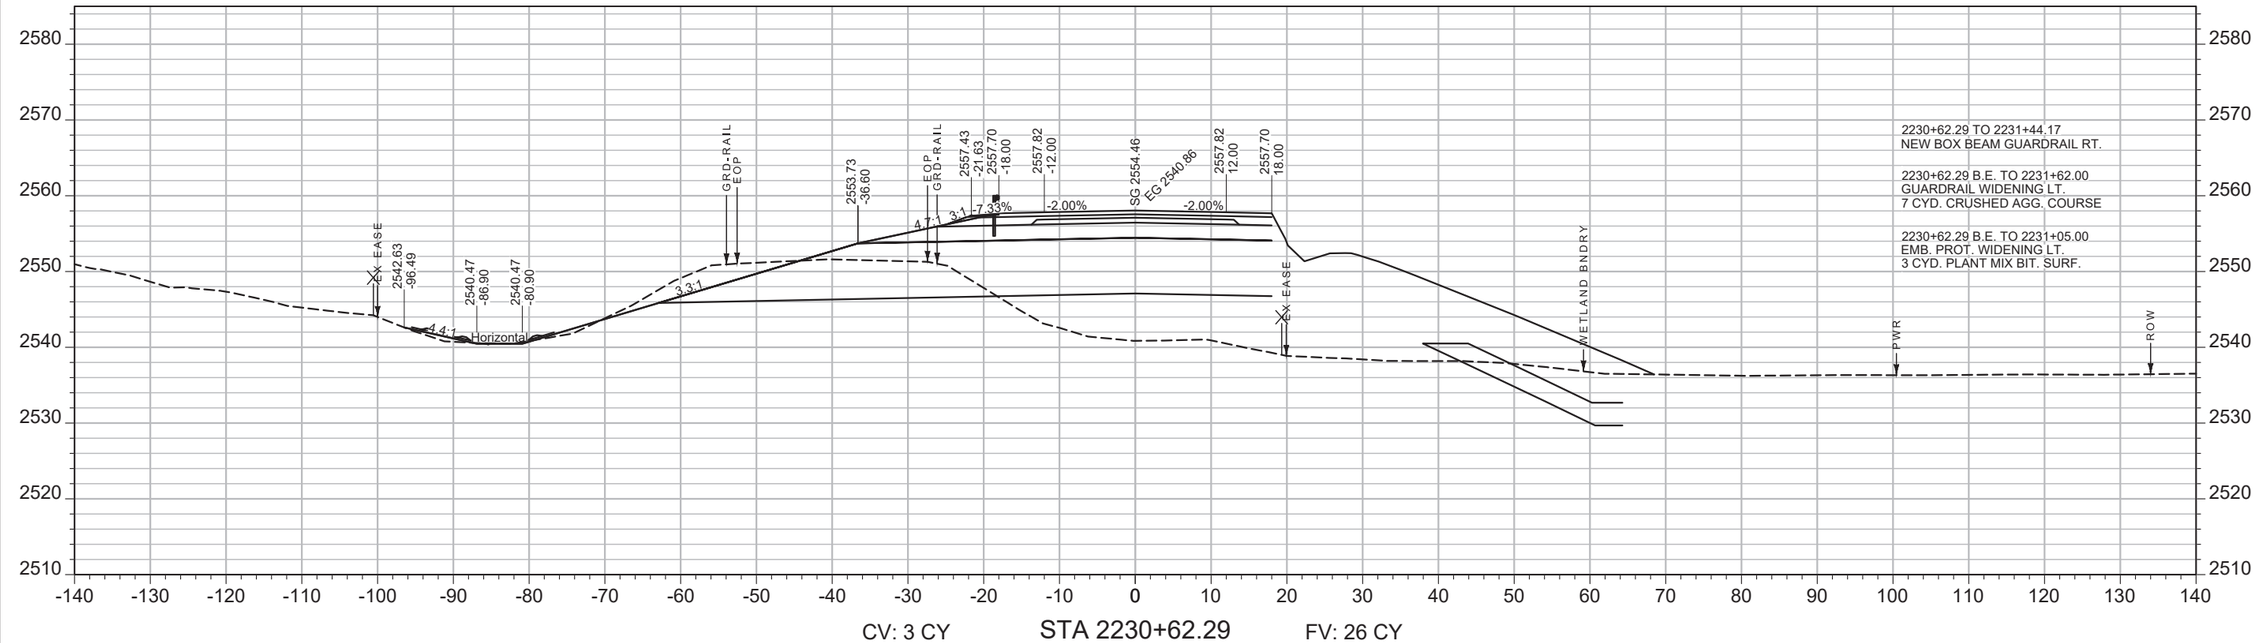

CV: 3 CY STA 2230+62.29 FV: 26 CY

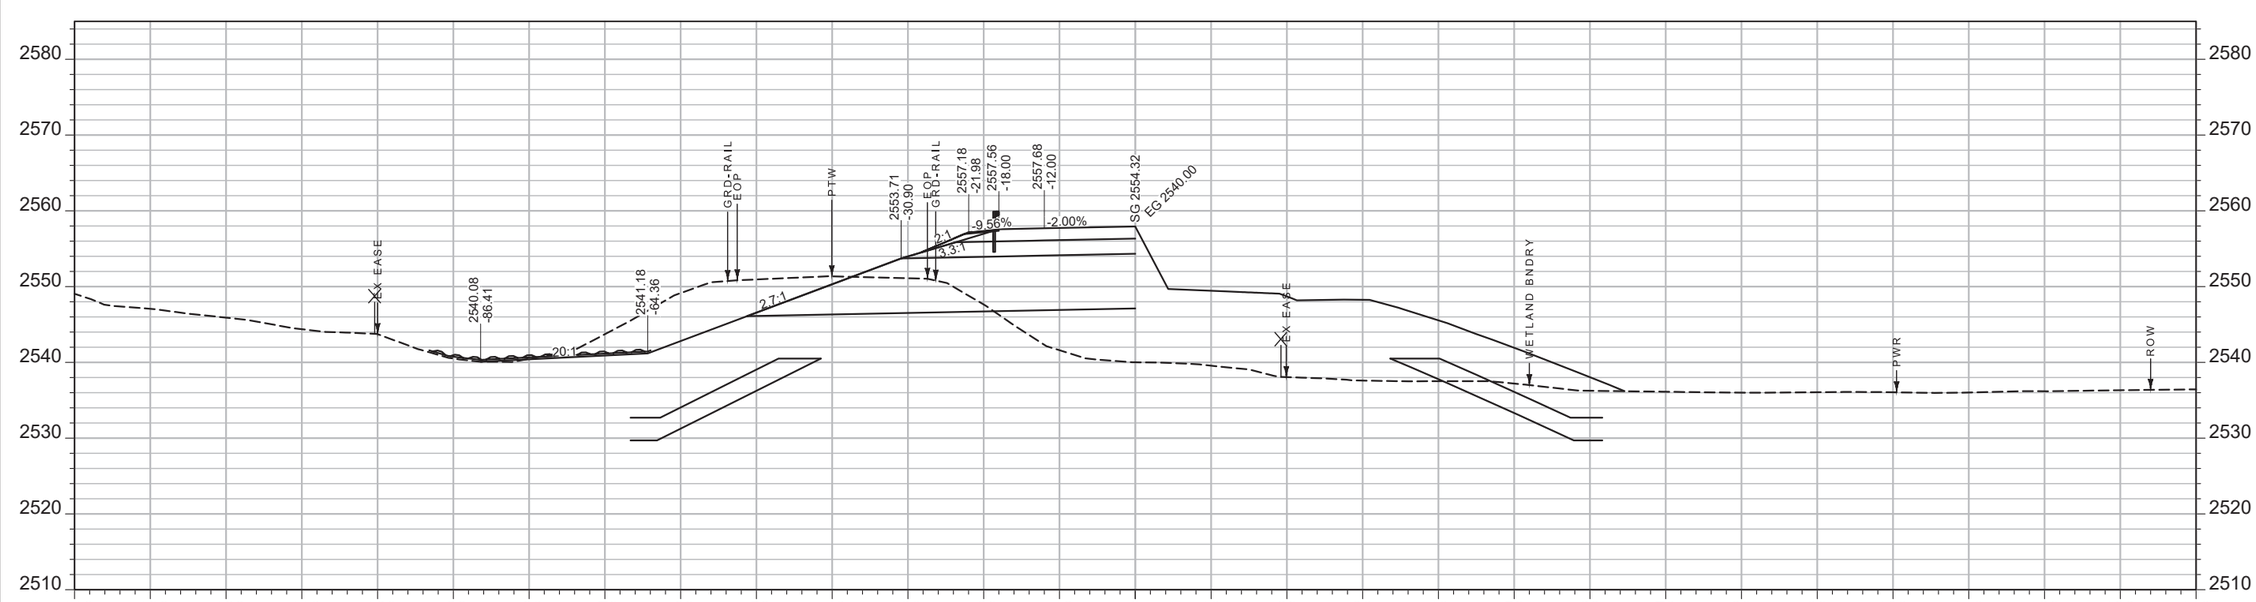

CV: 22 CY STA 2230+53.90 FV: 29 CY

SHEET NO.
101

MAINLINE

PROJECT NAME
WEST OF BROCKWAY - WEST

COUNTY
MCCONE

PROJECT ID
NH-HSIP 57-6(22)254

UPN
9727000

DESIGNED BY
C. PERIMAN
09/2023

REVIEWED BY

CHECKED BY
J. SOLIDAY
06/2025


9727000RDLAY002.DWG

MONTANA
Department of Transportation


CROSS SECTIONS

7/9/2025 7:34 AM

AWARD COPY

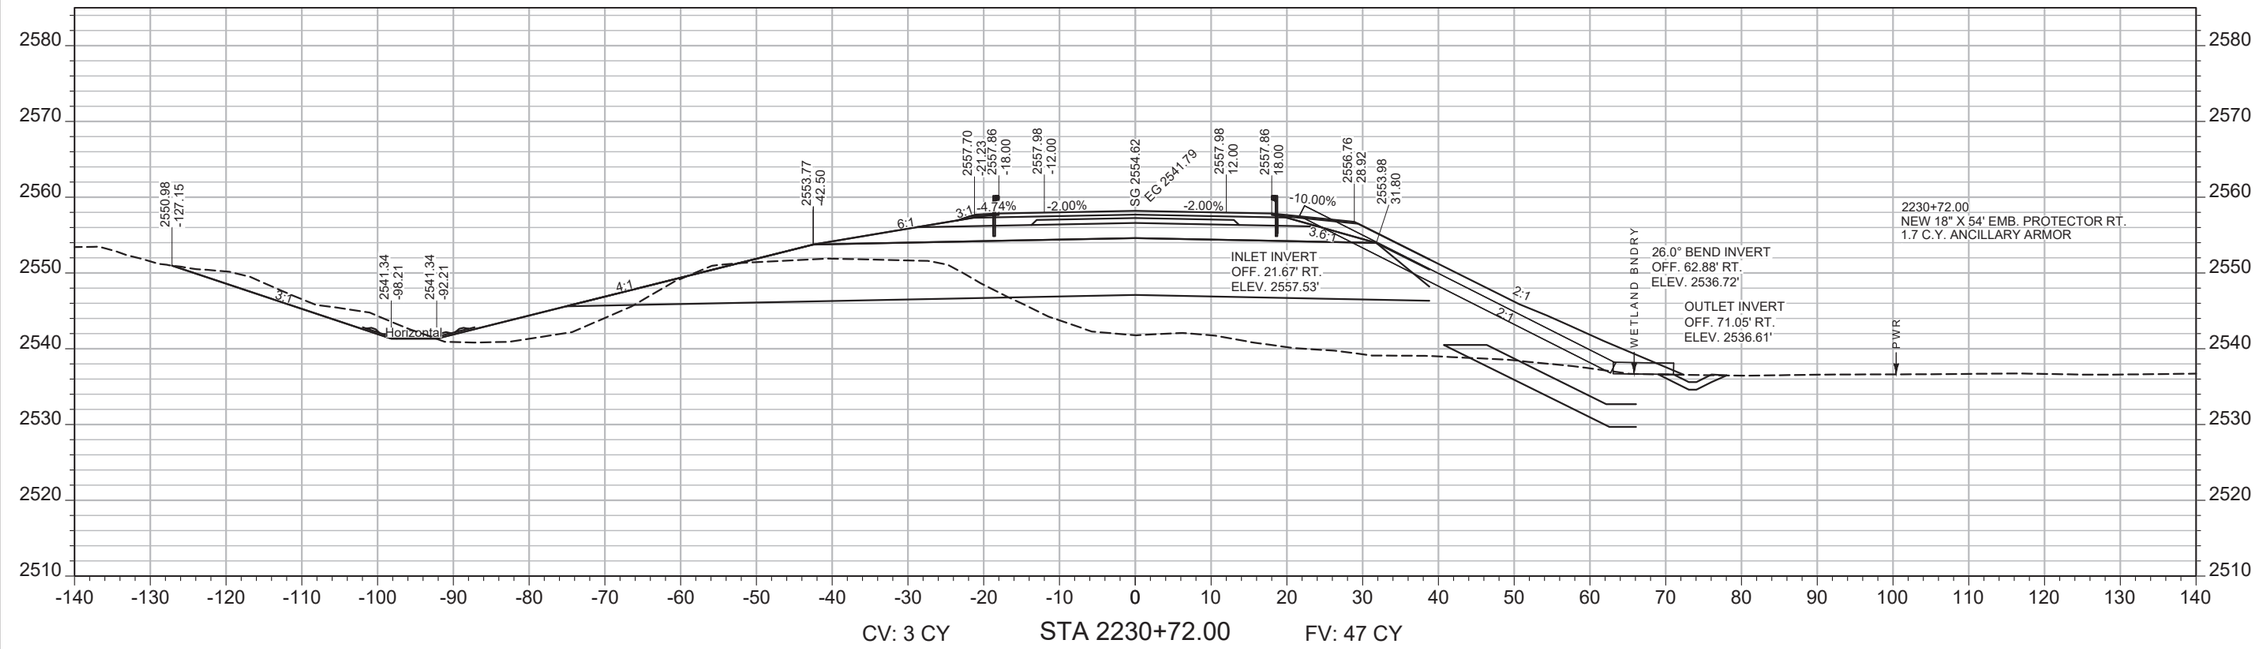

CV: 3 CY STA 2230+72.00 FV: 47 CY

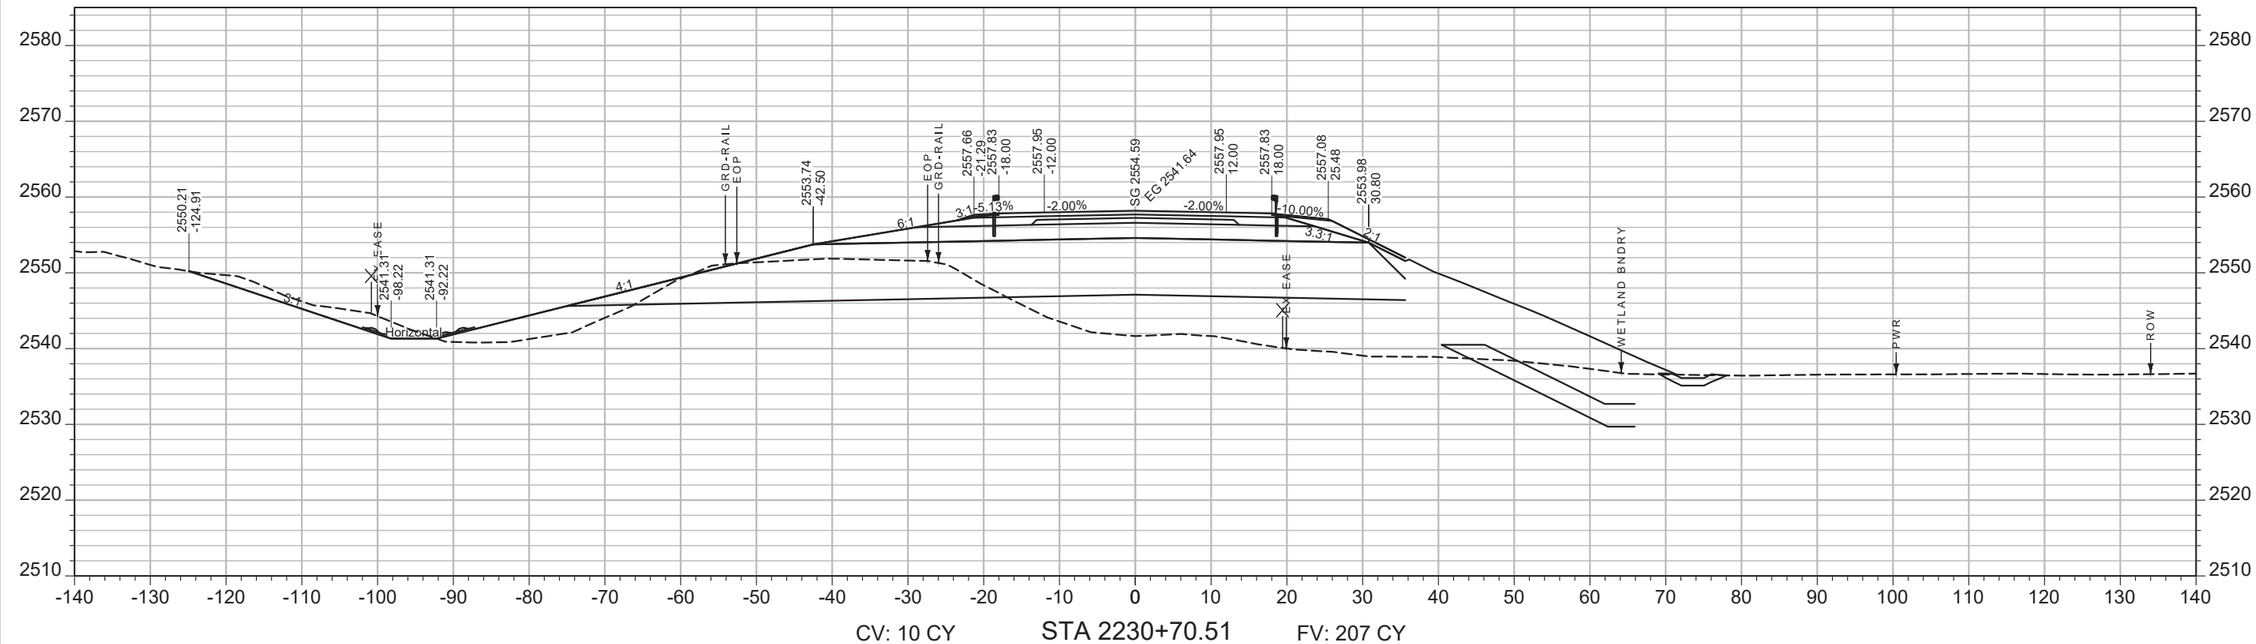

CV: 10 CY STA 2230+70.51 FV: 207 CY

SHEET NO.
102

MAINLINE

PROJECT NAME
WEST OF BROCKWAY - WEST

COUNTY
MCCONE

PROJECT ID
NH-HSIP 57-6(22)254

UPN
9727000

DESIGNED BY
C. PERIMAN
09/2023

REVIEWED BY

CHECKED BY
J. SOLIDAY
06/2025


9727000RDLAY002.DWG


MONTANA
Department of Transportation

CROSS SECTIONS

7/9/2025 7:34 AM

AWARD COPY

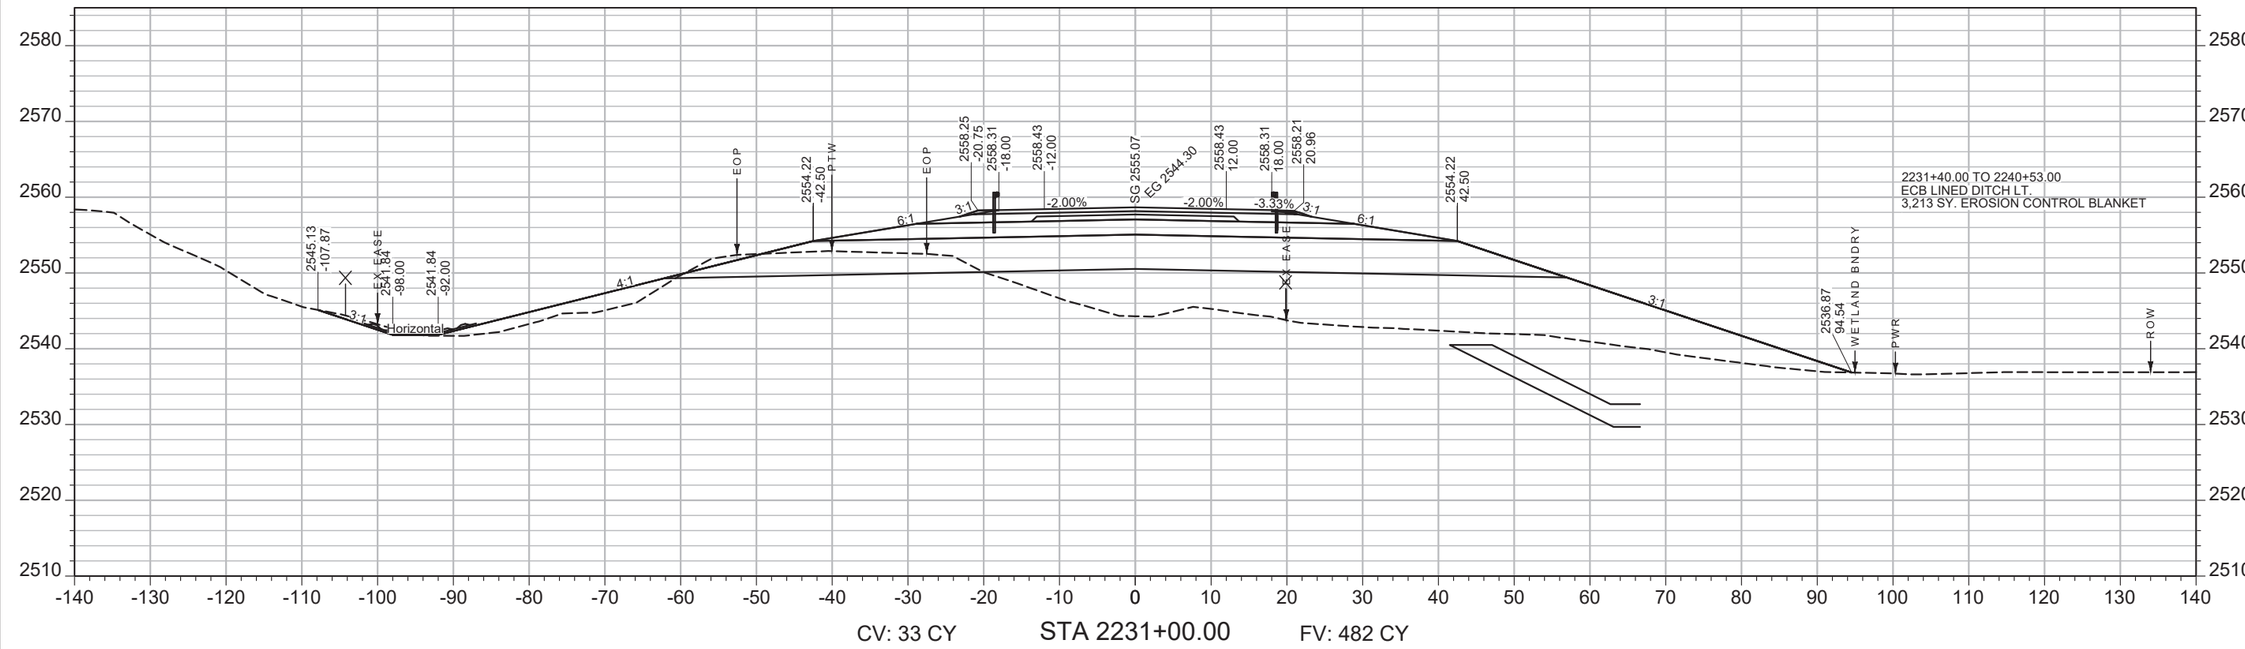

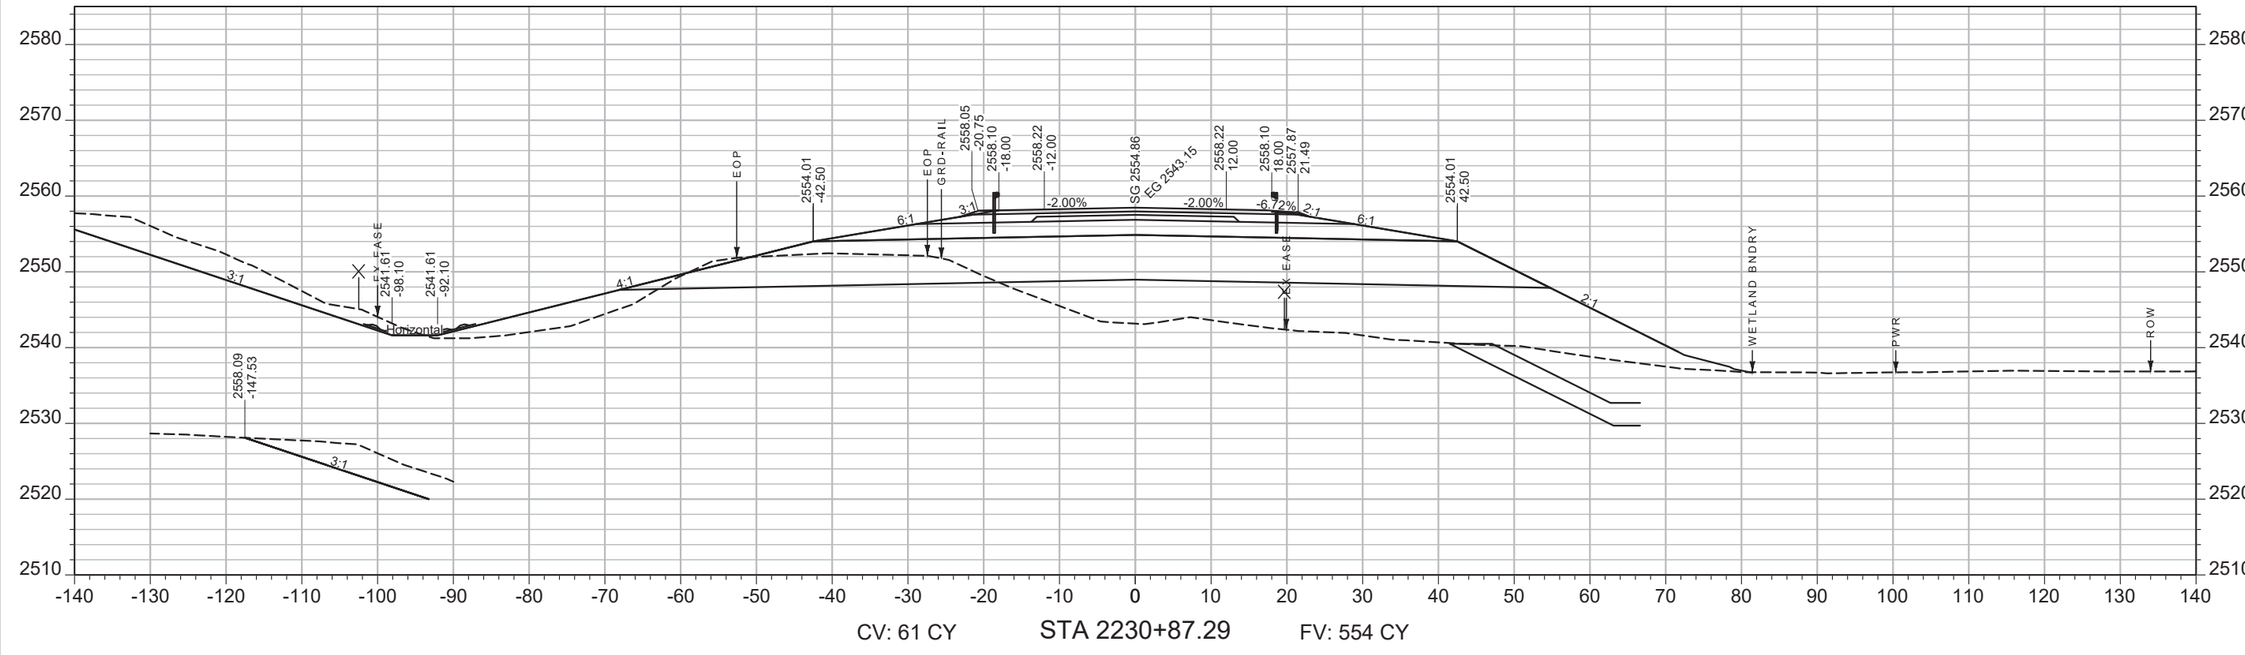

SHEET NO.
103

MAINLINE

PROJECT NAME: WEST OF BROCKWAY - WEST
COUNTY: MCCONE
PROJECT ID: NH-HSIP 57-6(22)254
UPN: 9727000


DESIGNED BY	REVIEWED BY	CHECKED BY
C. PERIMAN 09/2023		J. SOLIDAY 06/2025

9727000RDLAY002.DWG


MONTANA
Department of Transportation

CROSS SECTIONS

7/9/2025 7:34 AM

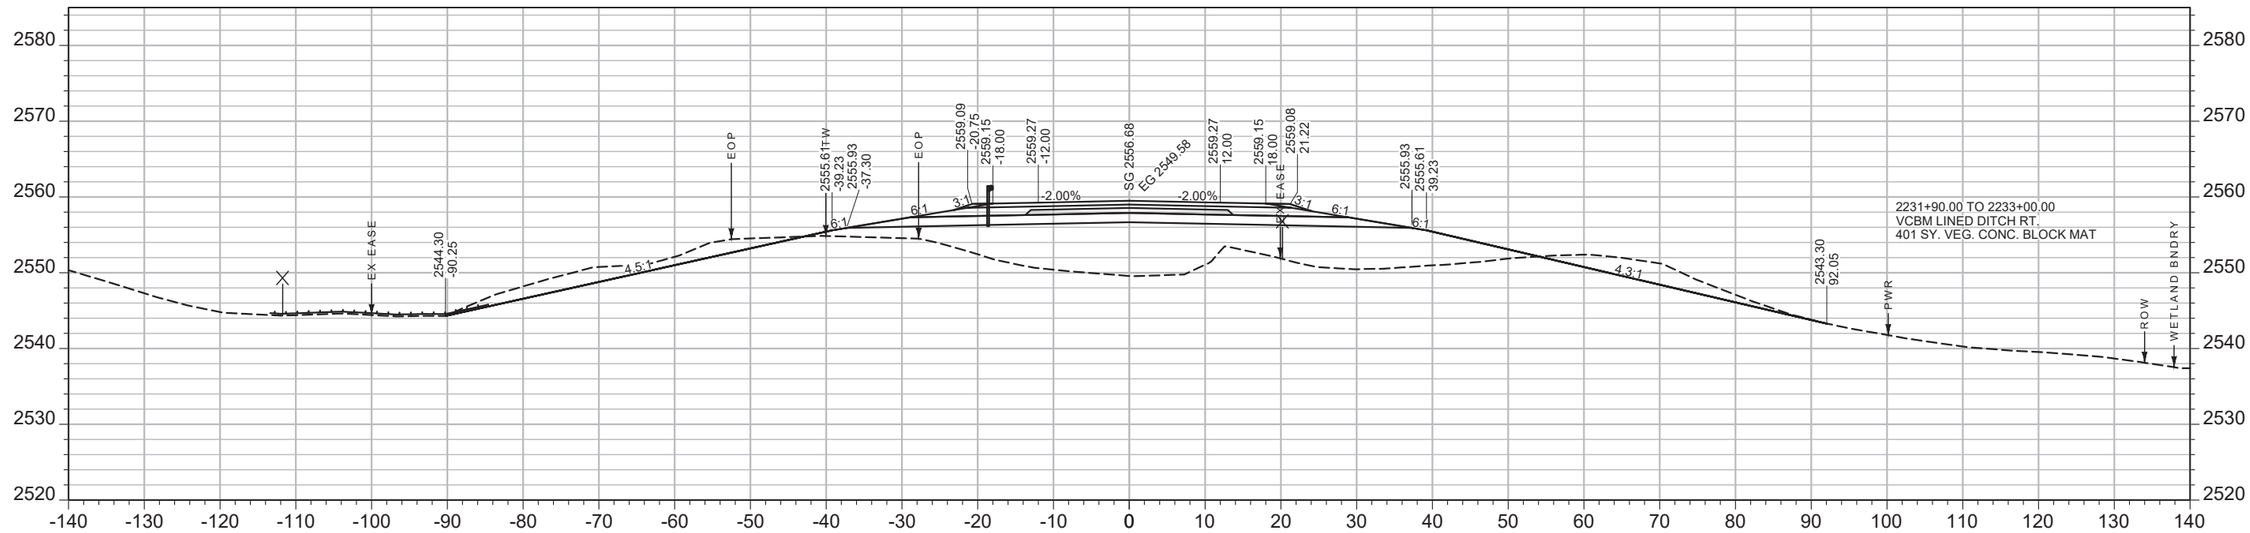

CV: 27 CY STA 2231+50.00 FV: 118 CY

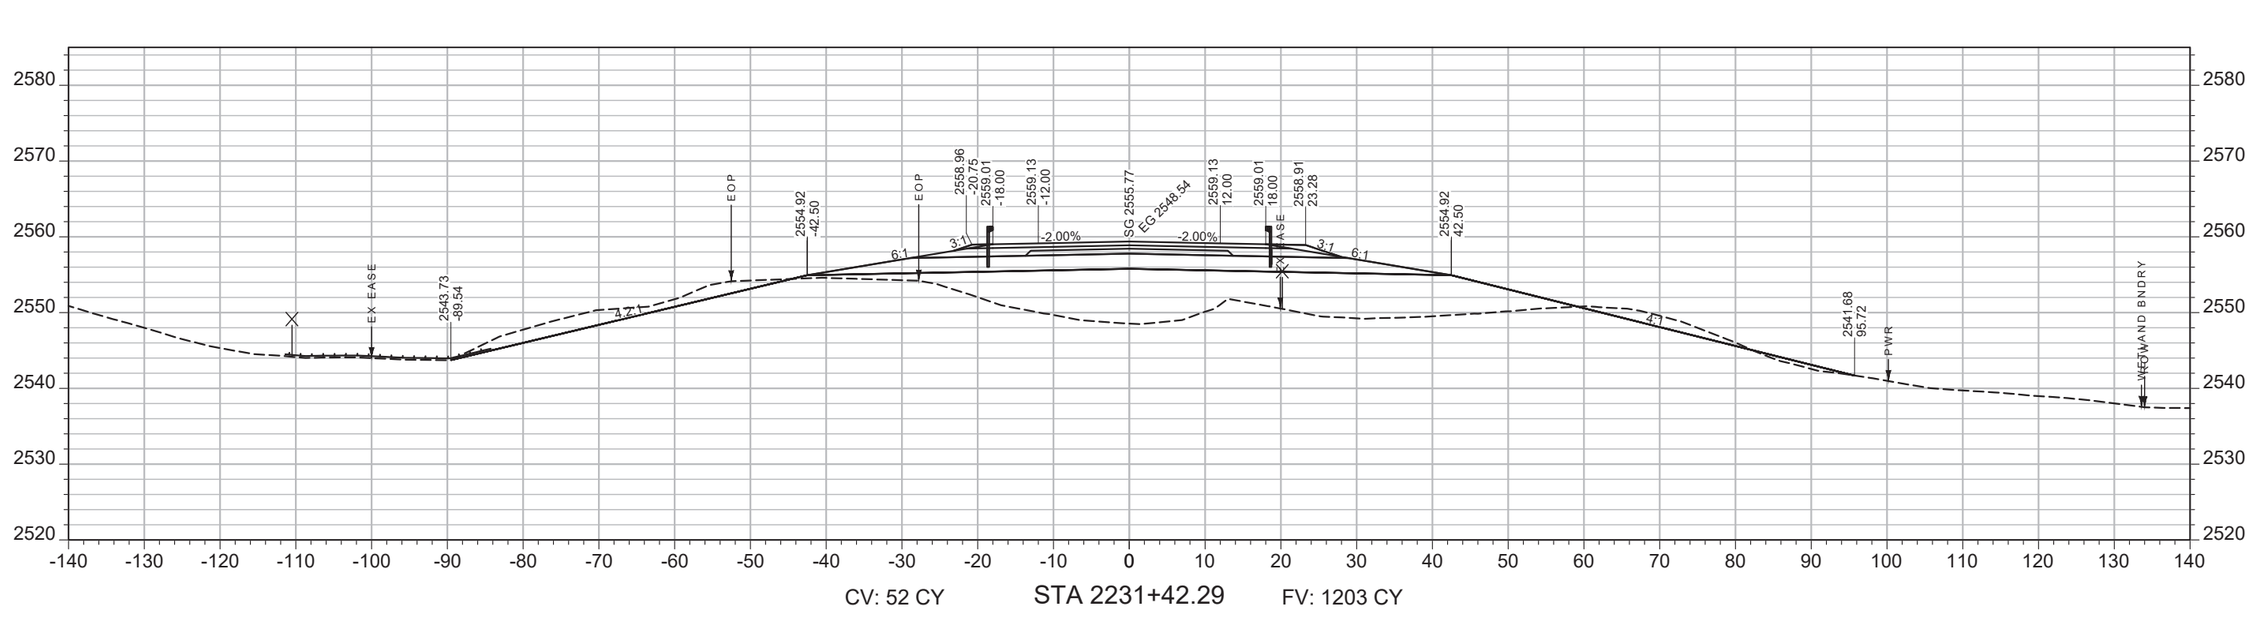

CV: 52 CY STA 2231+42.29 FV: 1203 CY

SHEET NO. 104

MAINLINE

PROJECT NAME: WEST OF BROCKWAY - WEST
COUNTY: MCCONE
PROJECT ID: NH-HSIP 57-6(22)254
UPN: 9727000

DESIGNED BY		CHECKED BY	
C. PERIMAN	09/2023	J. SOLIDAY	06/2025

REVIEWED BY


9727000RDLAY002.DWG

MONTANA Department of Transportation


CROSS SECTIONS

7/9/2025 7:34 AM

AWARD COPY

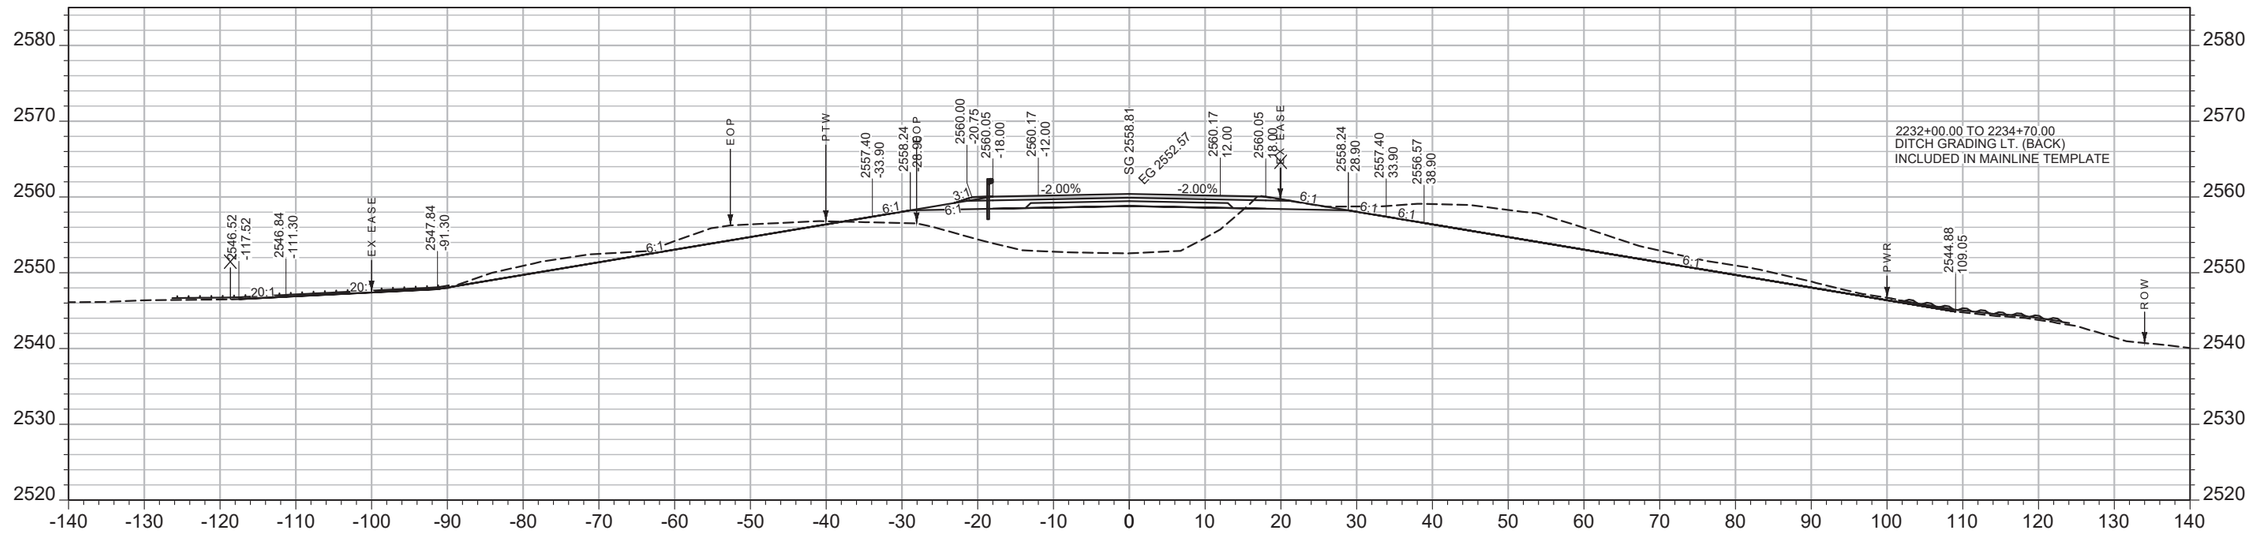

CV: 242 CY STA 2232+00.00 FV: 376 CY

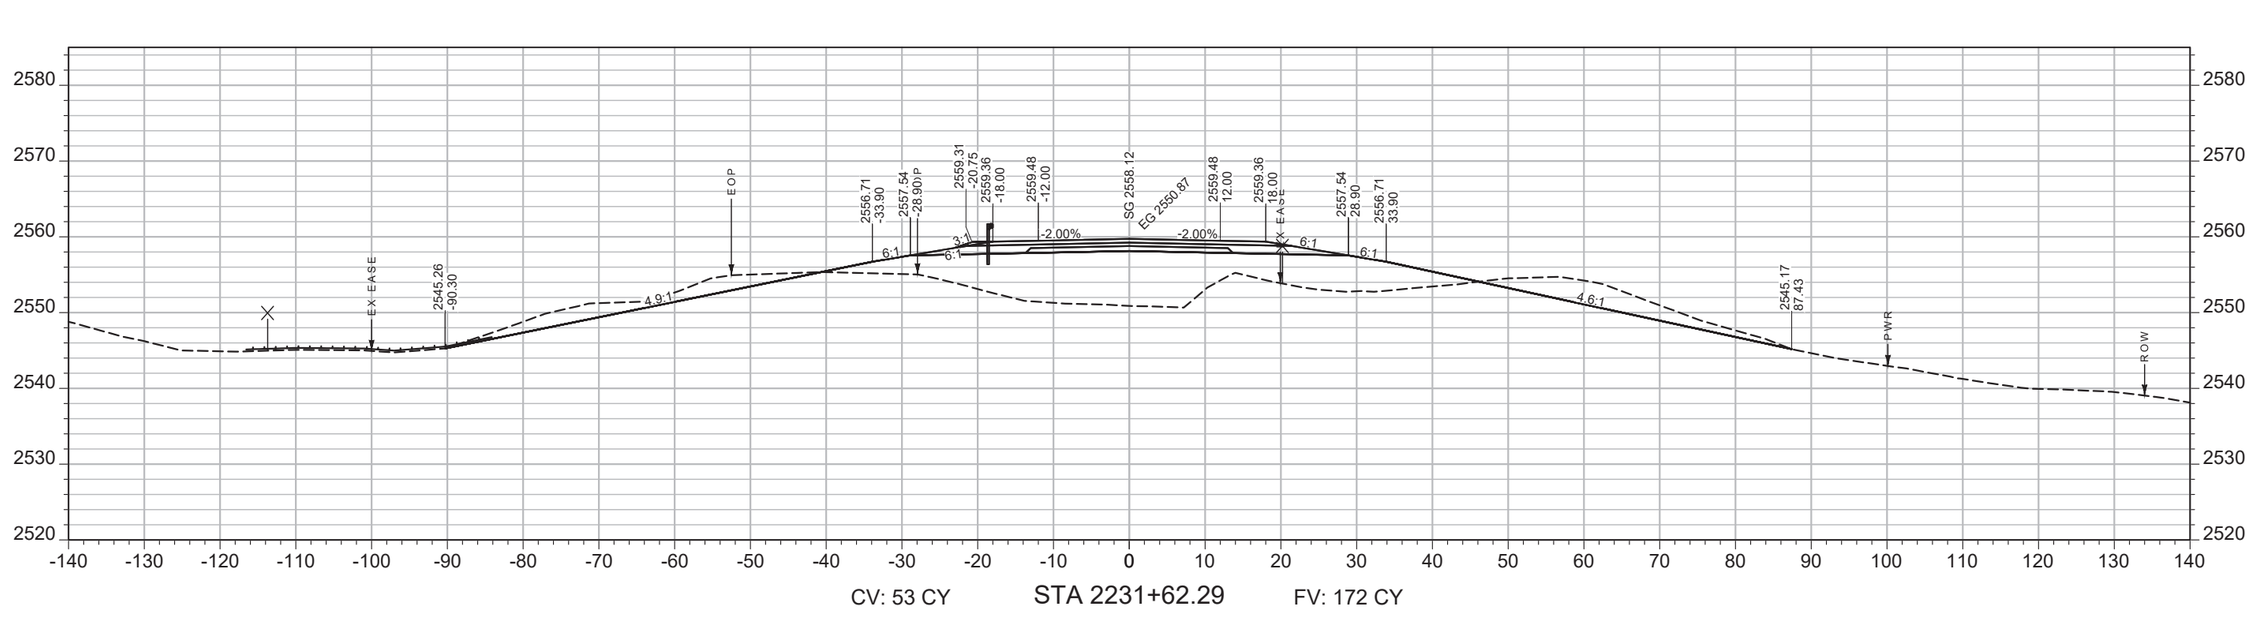

CV: 53 CY STA 2231+62.29 FV: 172 CY

SHEET NO.
105

MAINLINE

PROJECT NAME WEST OF BROCKWAY - WEST
COUNTY MCCONE
PROJECT ID NH-HSIP 57-6(22)254
UPN 9727000


DESIGNED BY C. PERIMAN 09/2023
REVIEWED BY
CHECKED BY J. SOLIDAY 06/2025
9727000RDLAY002.DWG

MONTANA Department of Transportation

CROSS SECTIONS

7/9/2025 7:34 AM

AWARD COPY

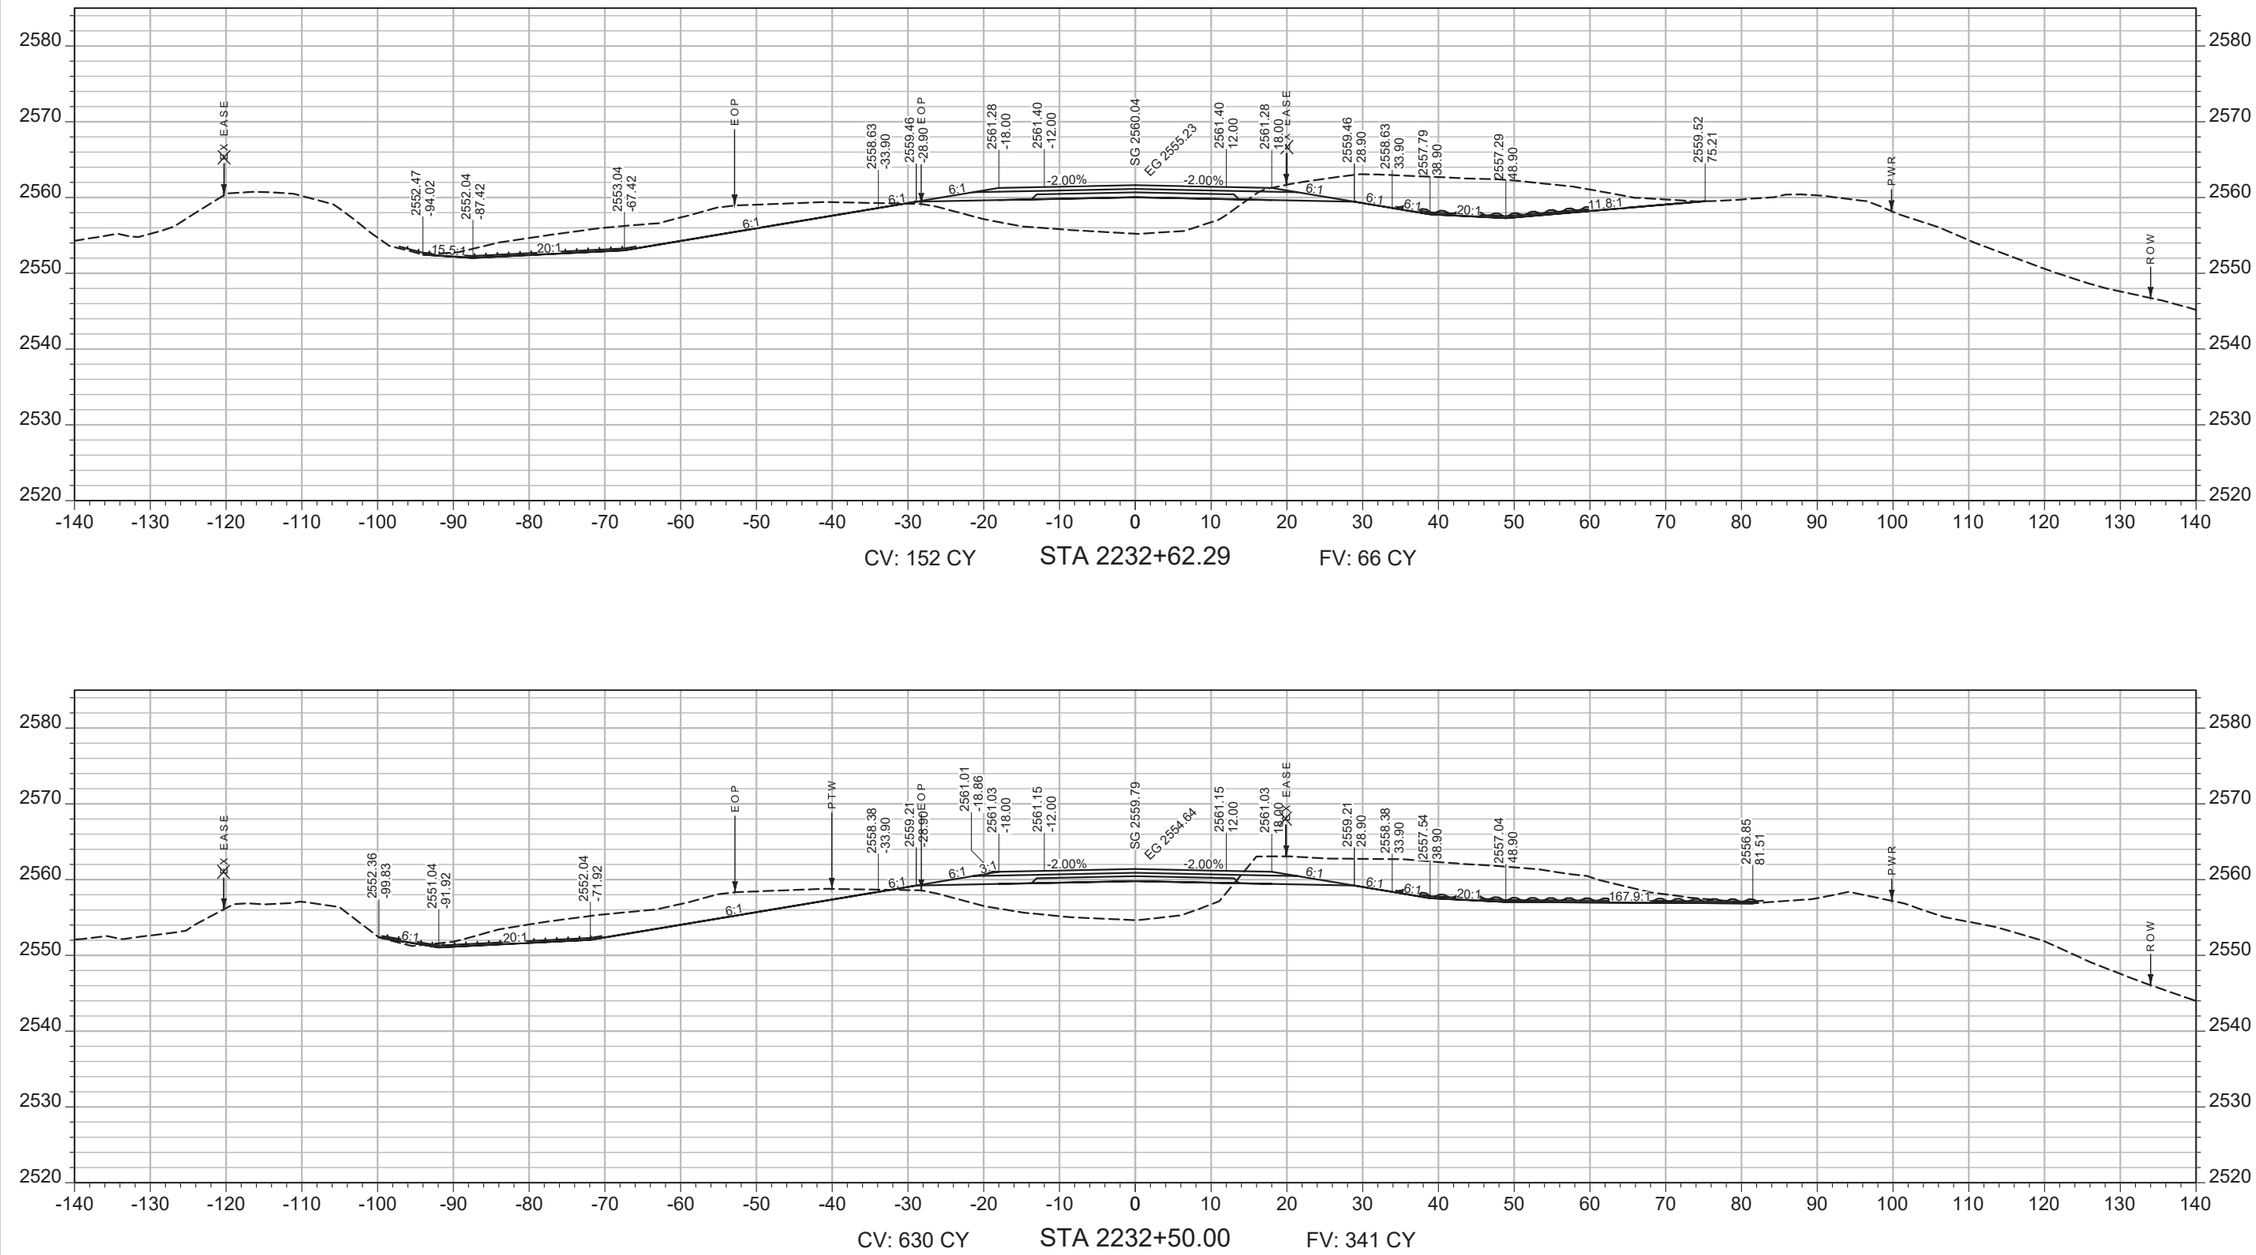

SHEET NO.
106

MAINLINE

PROJECT NAME
WEST OF BROCKWAY - WEST

COUNTY
MCCONE

PROJECT ID
NH-HSIP 57-6(22)254

UPN
9727000


DESIGNED BY	C. PERIMAN	09/2023	
REVIEWED BY			
CHECKED BY	J. SOLIDAY	06/2025	9727000RDLAY002.DWG

MONTANA
Department of Transportation


CROSS SECTIONS

7/9/2025 7:34 AM

AWARD COPY

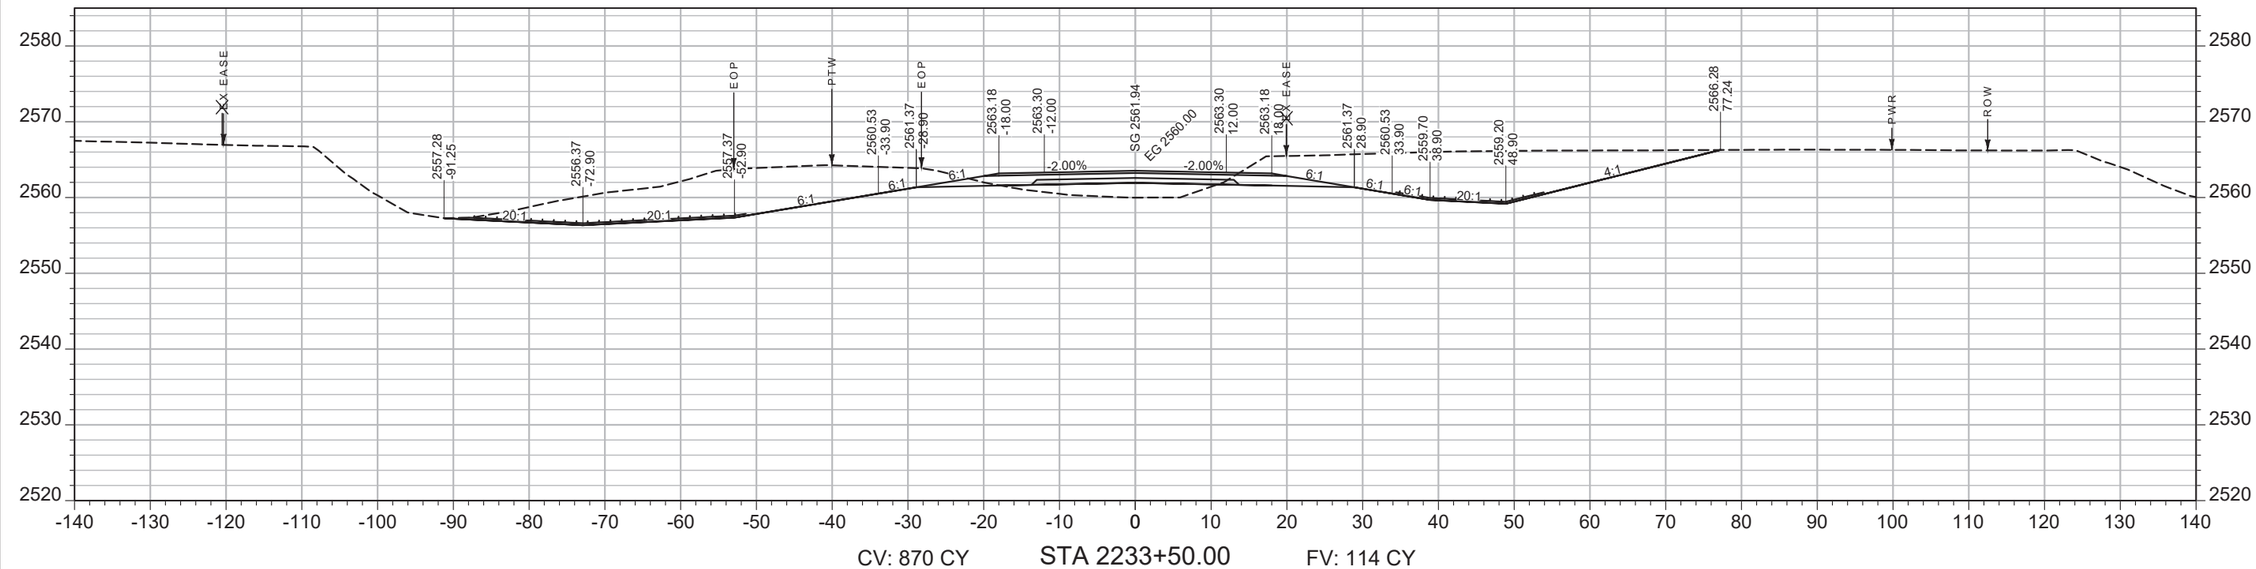

CV: 870 CY STA 2233+50.00 FV: 114 CY

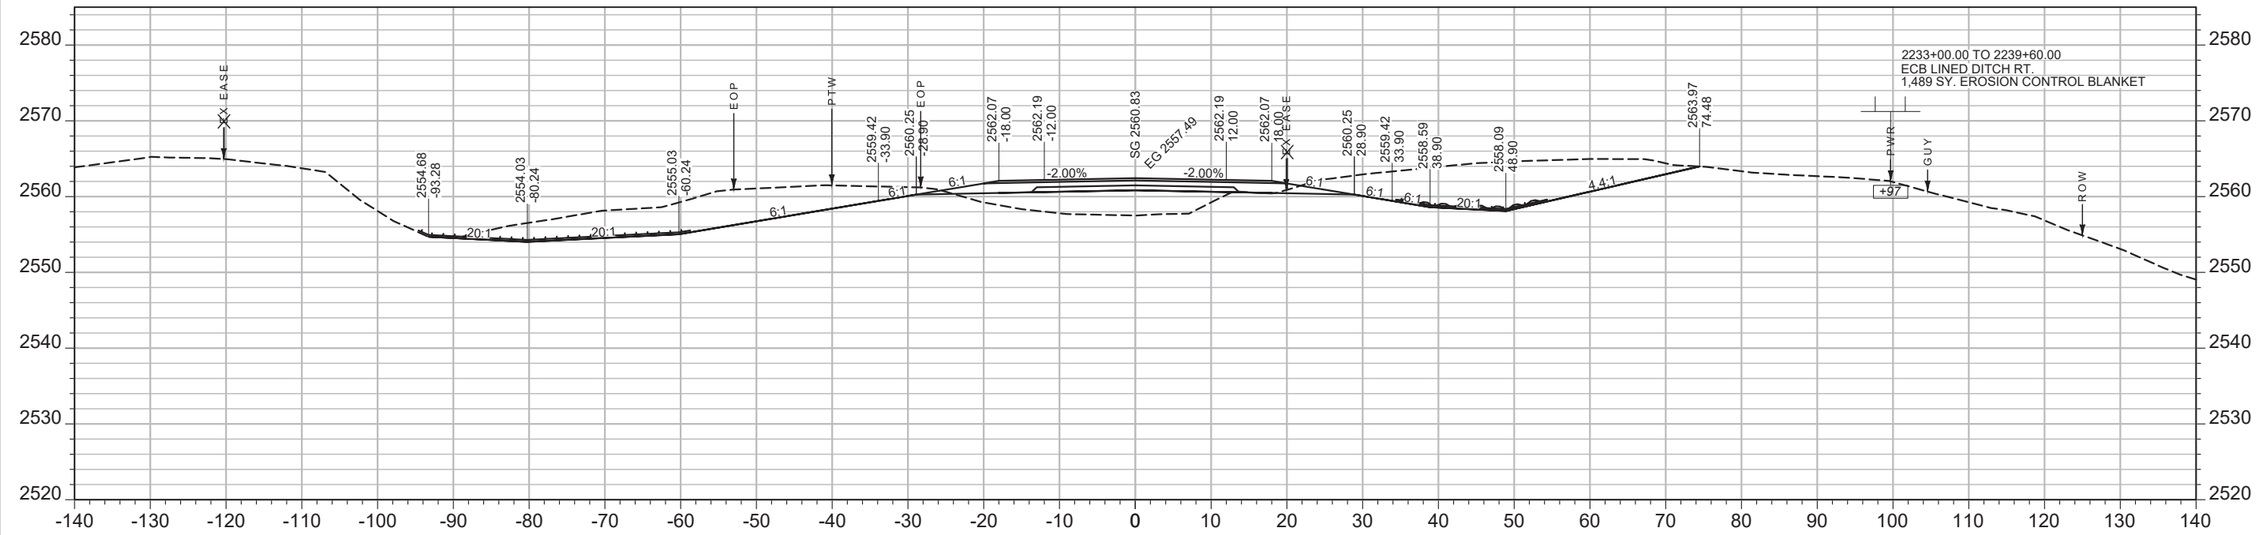

CV: 492 CY STA 2233+00.00 FV: 173 CY

SHEET NO.
107

MAINLINE

PROJECT NAME WEST OF BROCKWAY - WEST
COUNTY MCCONE
PROJECT ID NH-HSIP 57-6(22)254
UPN 9727000


DESIGNED BY C. PERIMAN 09/2023
REVIEWED BY
CHECKED BY
9727000RDLAY002.DWG

MONTANA Department of Transportation


CROSS SECTIONS

5/15/2025 2:10 PM

AWARD COPY

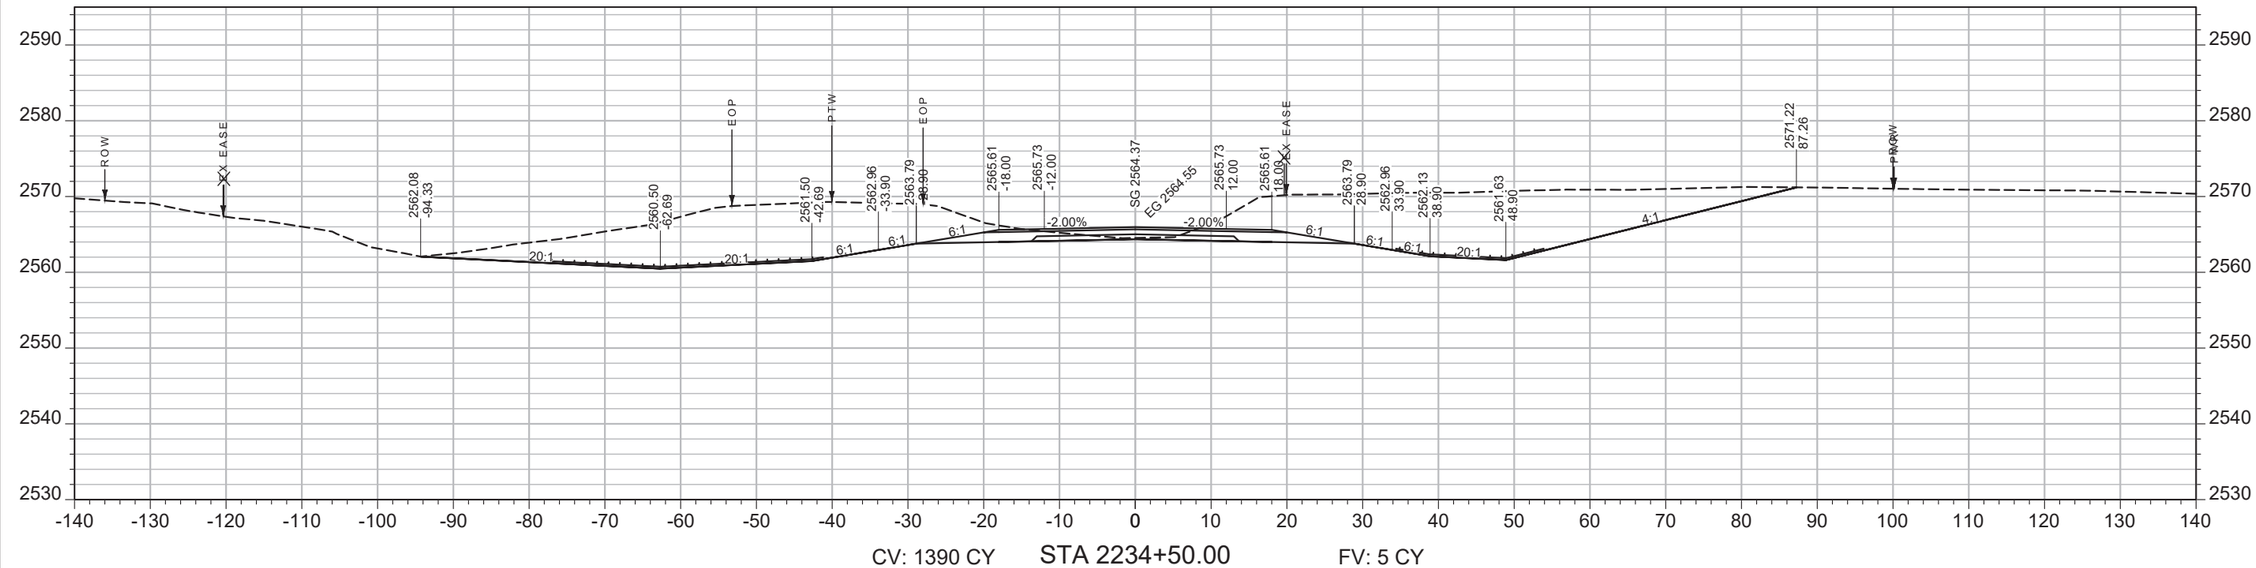

CV: 1390 CY STA 2234+50.00 FV: 5 CY

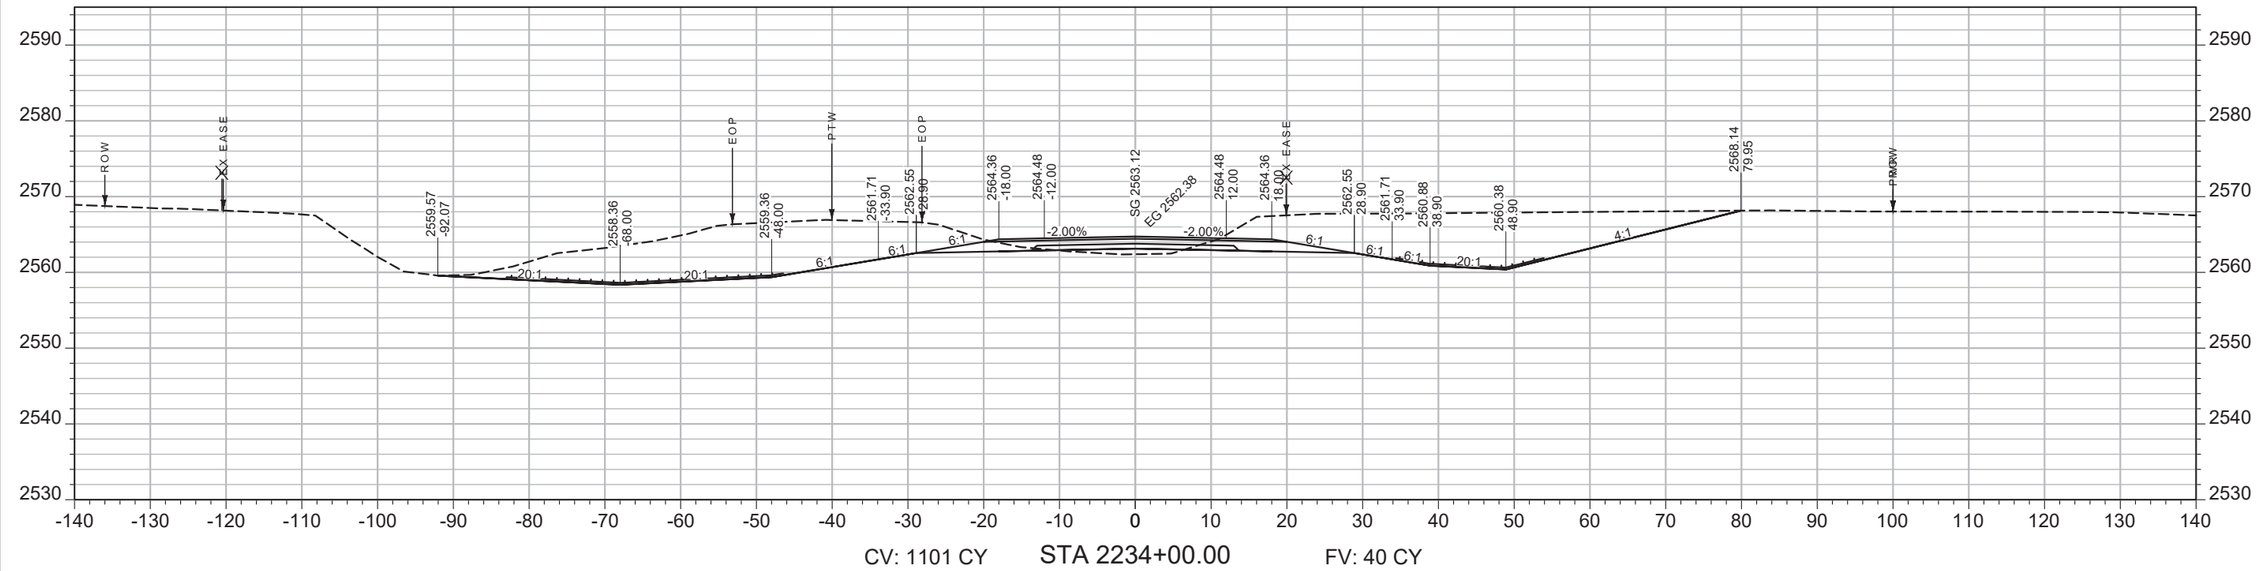

CV: 1101 CY STA 2234+00.00 FV: 40 CY

SHEET NO.
108

MAINLINE

PROJECT NAME WEST OF BROCKWAY - WEST
COUNTY MCCONE
PROJECT ID NH-HSIP 57-6(22)254
UPN 9727000


DESIGNED BY C. PERIMAN 09/2023
REVIEWED BY
CHECKED BY

MONTANA Department of Transportation


CROSS SECTIONS

5/15/2025 2:10 PM 9727000RDLAY002.DWG

AWARD COPY

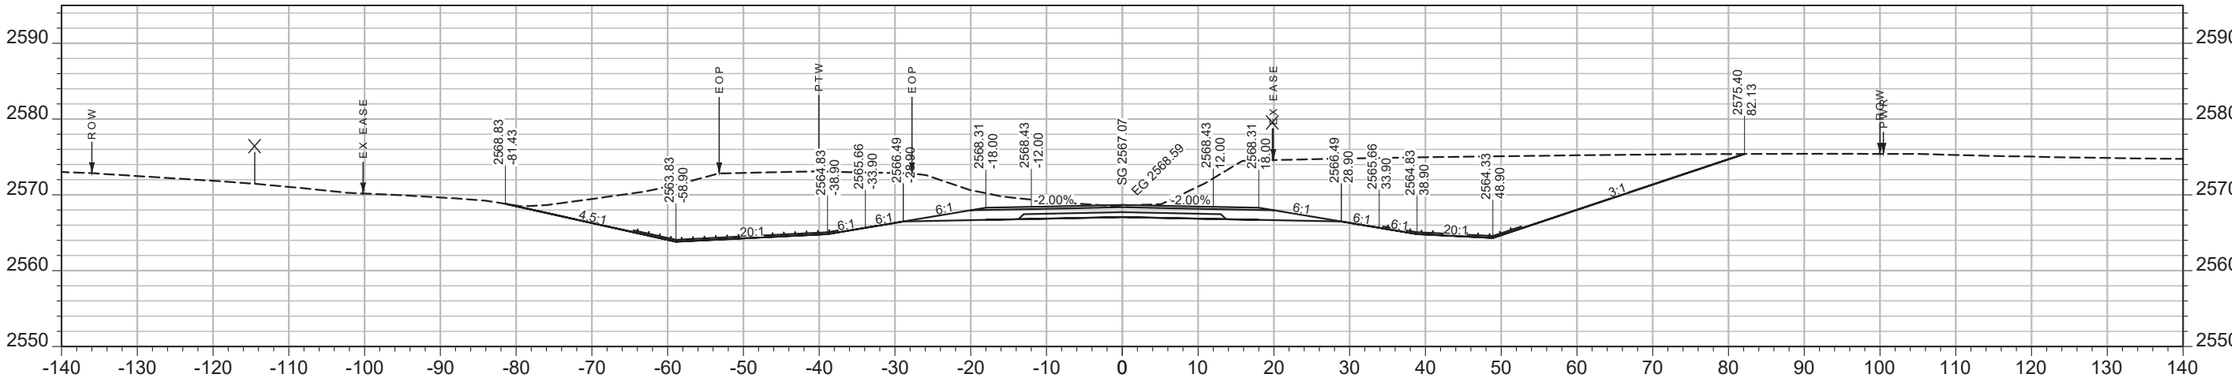

CV: 1724 CY STA 2235+50.00 FV: 0 CY

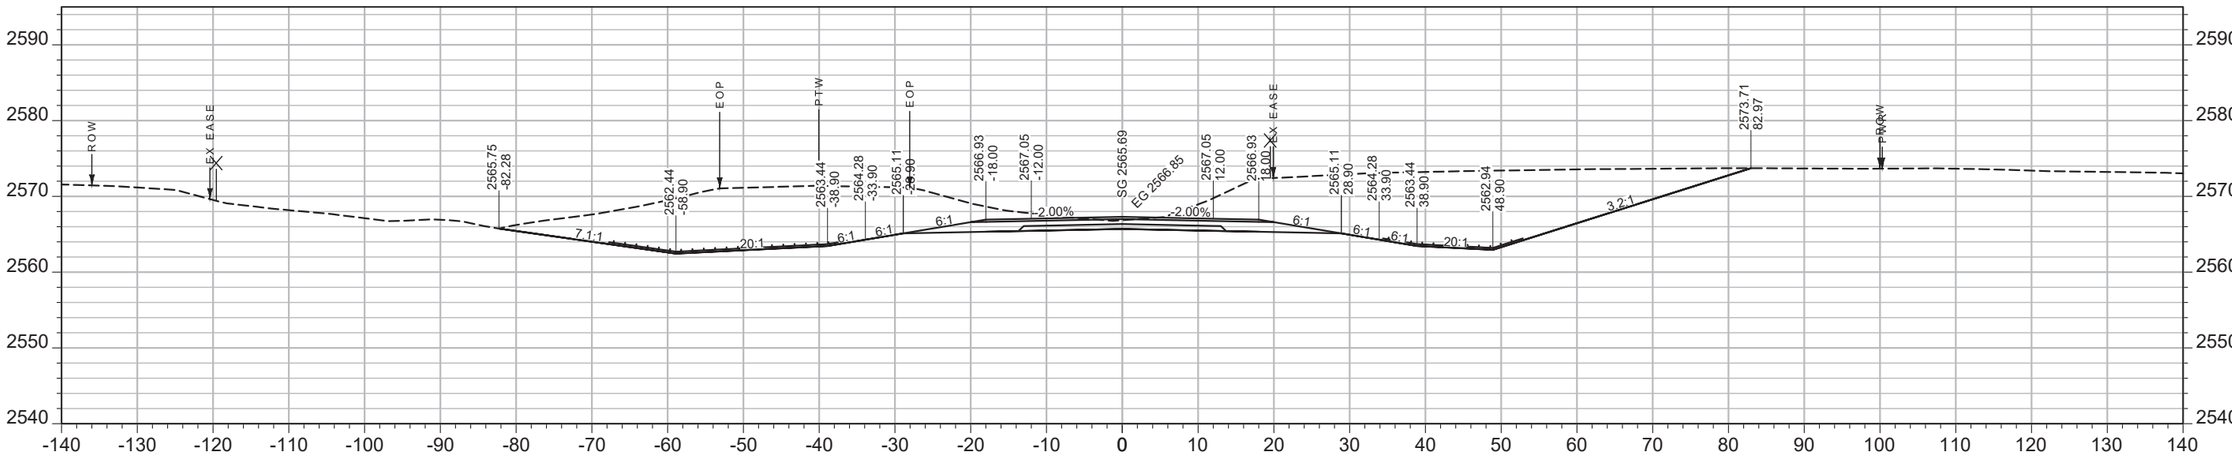

CV: 1635 CY STA 2235+00.00 FV: 0 CY

SHEET NO.
109

MAINLINE

PROJECT NAME WEST OF BROCKWAY - WEST
COUNTY MCCONE
PROJECT ID NH-HSIP 57-6(22)254
UPN 9727000


DESIGNED BY C. PERIMAN 09/2023
REVIEWED BY
CHECKED BY

MONTANA Department of Transportation


CROSS SECTIONS

5/15/2025 2:10 PM 9727000RDLAY002.DWG

AWARD COPY

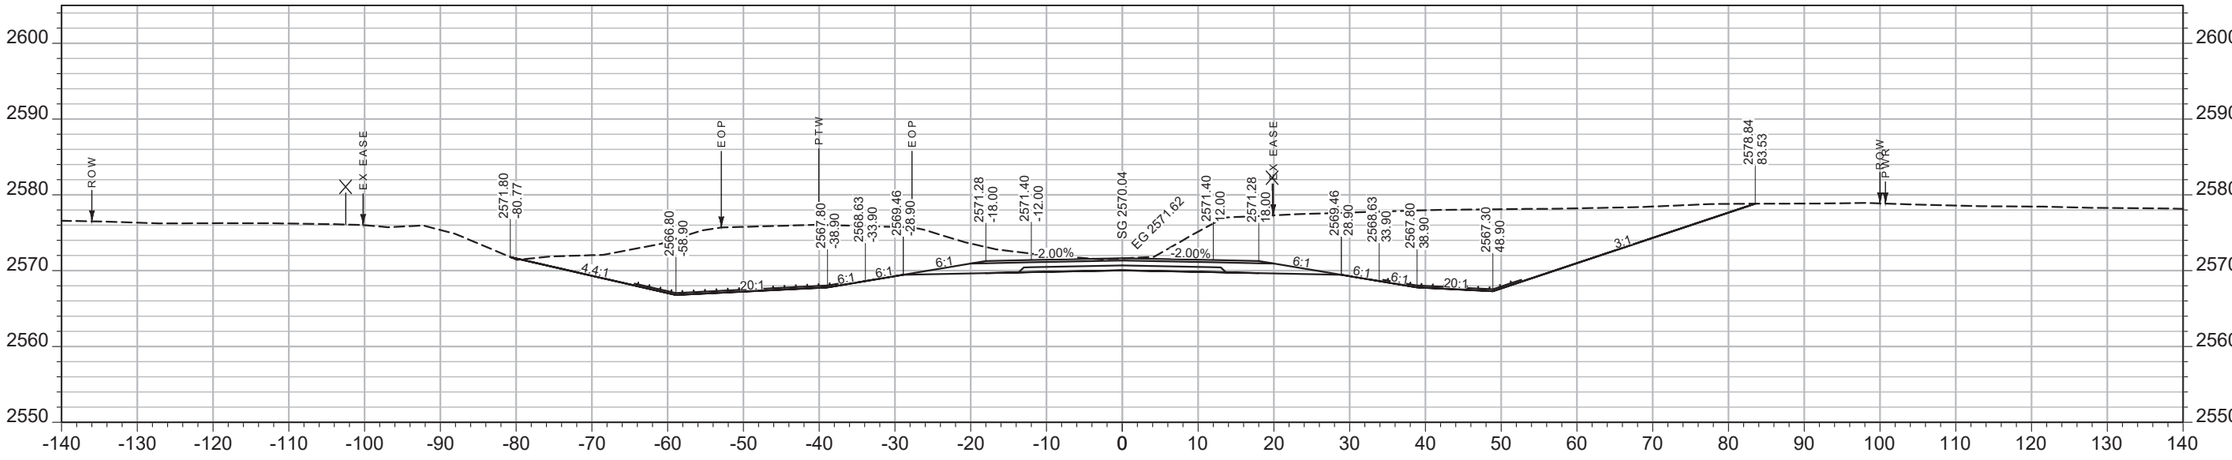

CV: 1823 CY STA 2236+50.00 FV: 0 CY

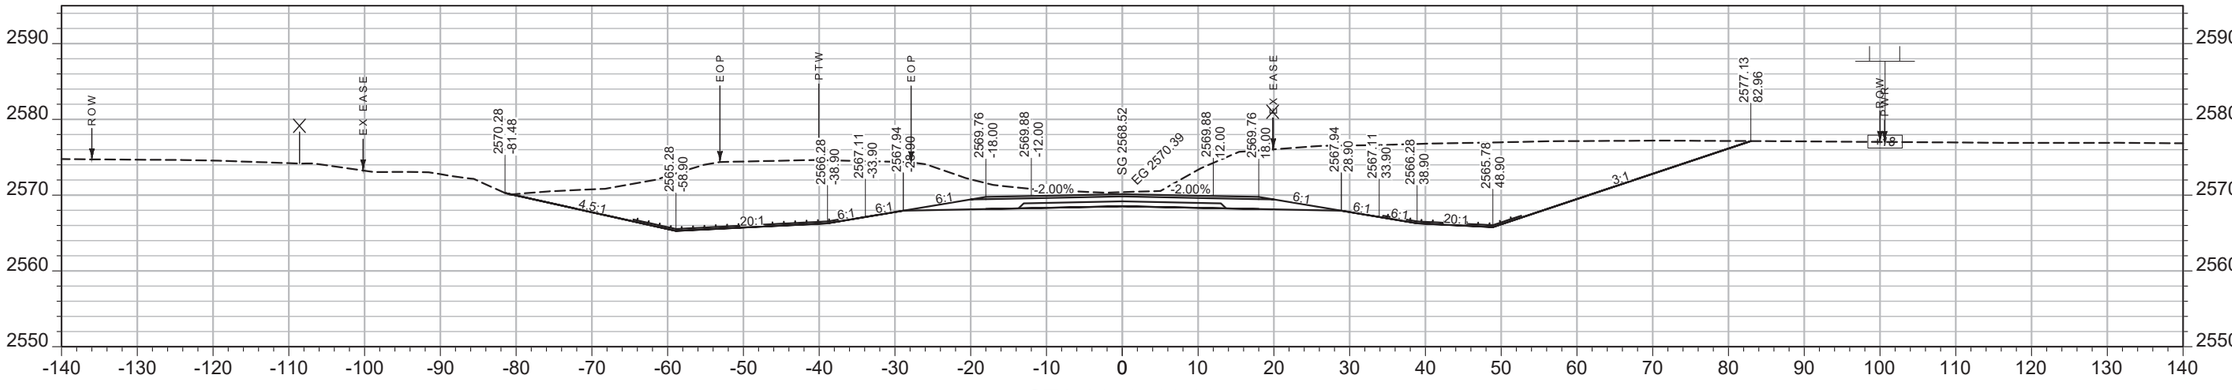

CV: 1793 CY STA 2236+00.00 FV: 0 CY

SHEET NO.
110

MAINLINE

PROJECT NAME **WEST OF BROCKWAY - WEST**
COUNTY **MCCONE**
PROJECT ID **NH-HSIP 57-6(22)254**
UPN **9727000**


DESIGNED BY C. PERIMAN 09/2023
REVIEWED BY
CHECKED BY

MONTANA Department of Transportation


CROSS SECTIONS

5/15/2025 2:10 PM

9727000RDLAY002.DWG

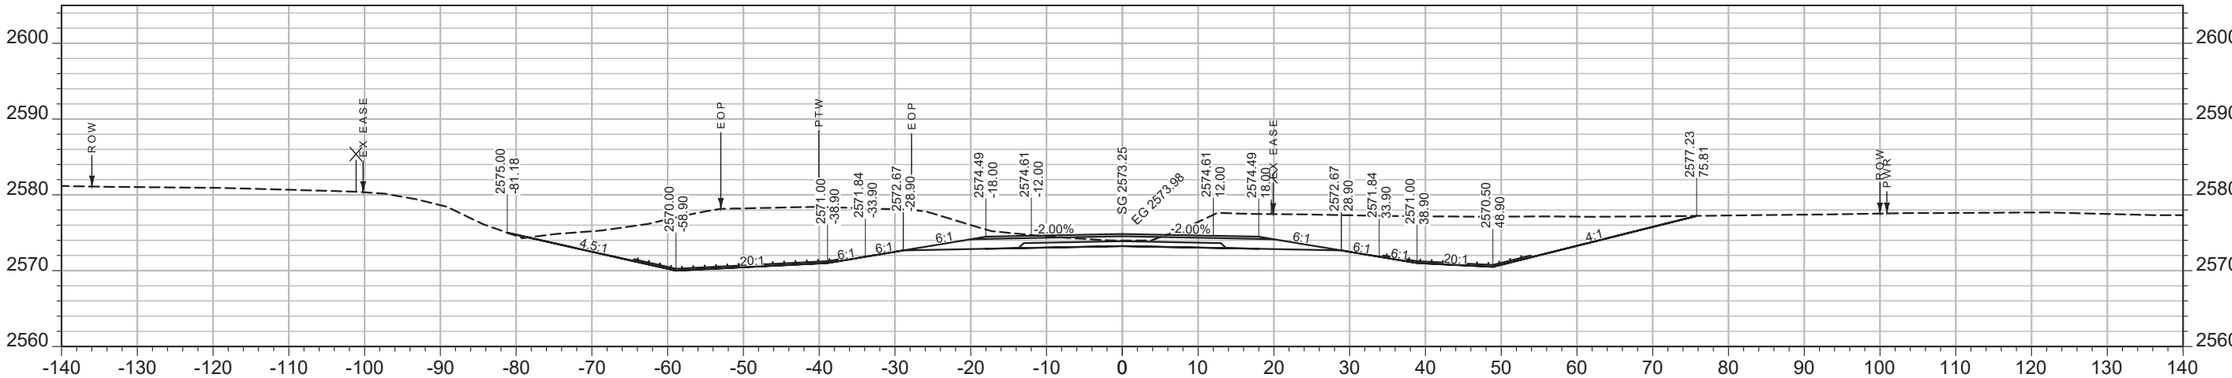

CV: 1407 CY STA 2237+50.00 FV: 1 CY

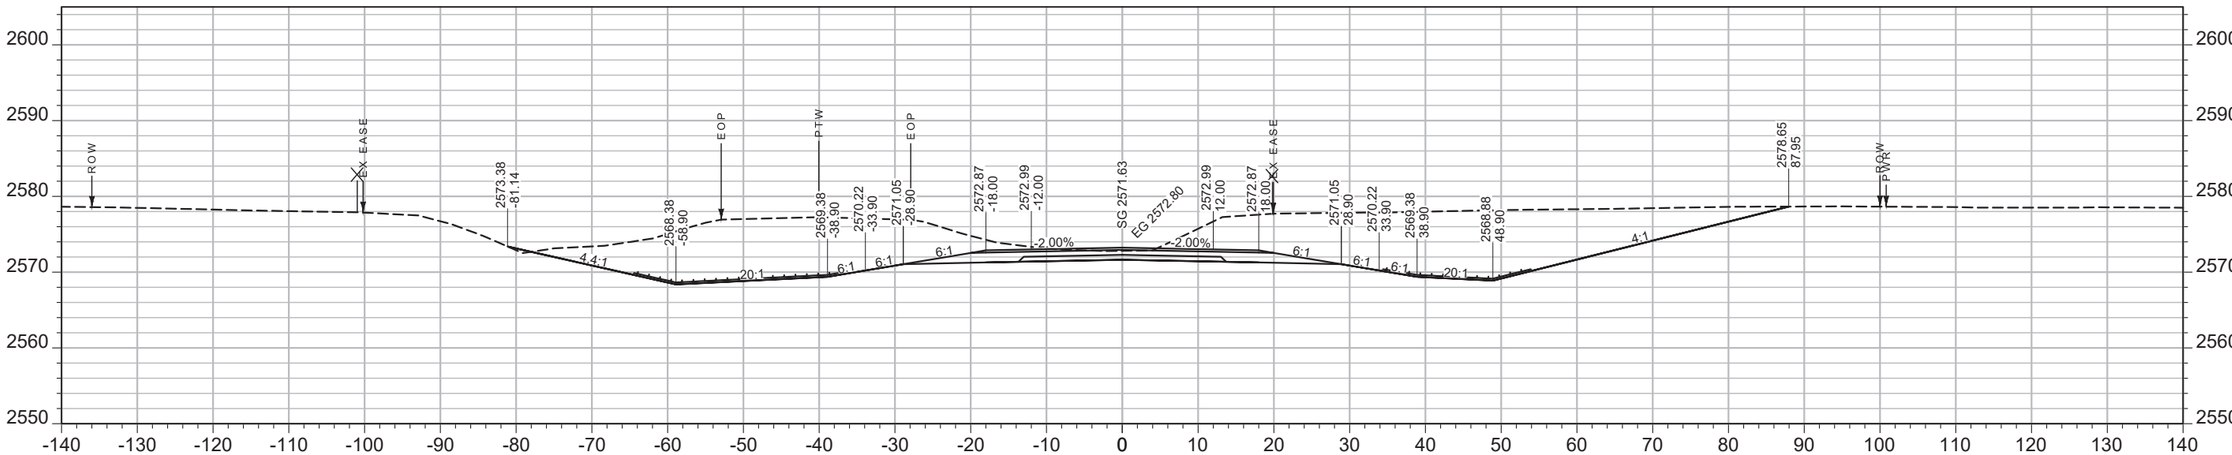

CV: 1676 CY STA 2237+00.00 FV: 1 CY

SHEET NO.
111

MAINLINE

PROJECT NAME WEST OF BROCKWAY - WEST
COUNTY MCCONE
PROJECT ID NH-HSIP 57-6(22)254
UPN 9727000


DESIGNED BY C. PERIMAN 09/2023
REVIEWED BY
CHECKED BY

MONTANA
Department of Transportation


CROSS SECTIONS

5/15/2025 2:10 PM 9727000RDLAY002.DWG

AWARD COPY

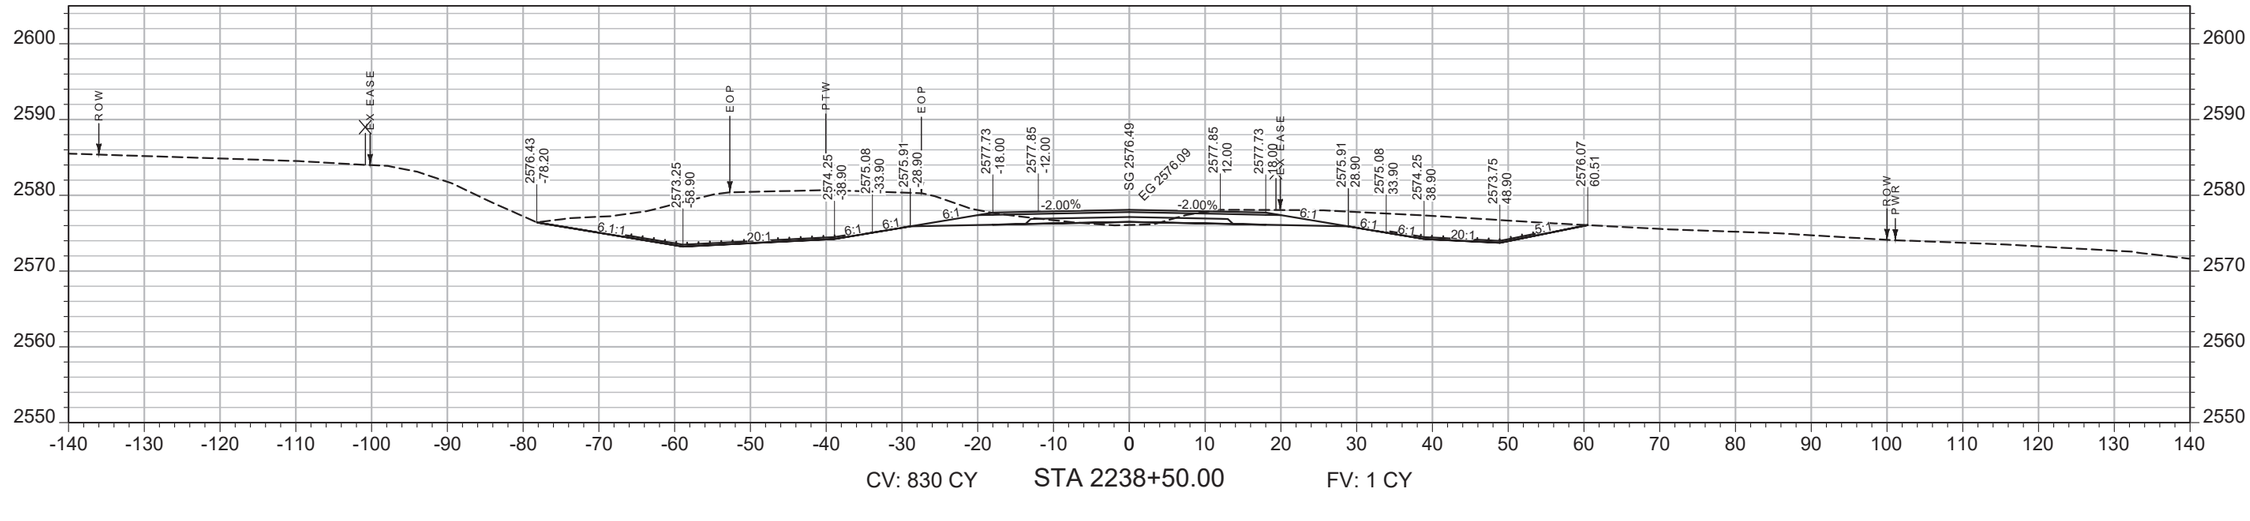

CV: 830 CY STA 2238+50.00 FV: 1 CY

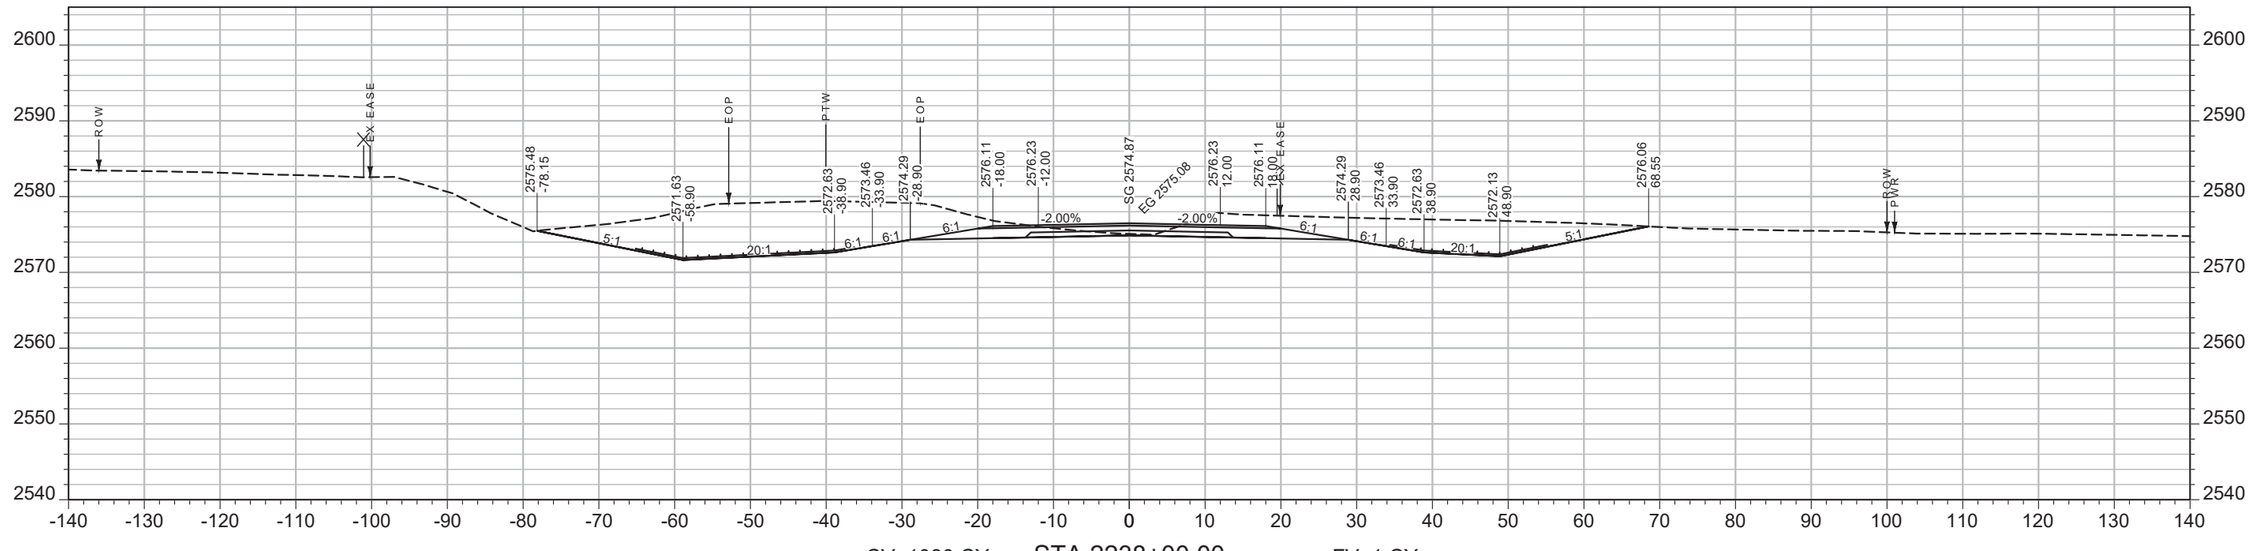

CV: 1080 CY STA 2238+00.00 FV: 1 CY

SHEET NO.
112

MAINLINE

PROJECT NAME WEST OF BROCKWAY - WEST
COUNTY MCCONE
PROJECT ID NH-HSIP 57-6(22)254
UPN 9727000

DESIGNED BY C. PERIMAN 09/2023
REVIEWED BY
CHECKED BY


MONTANA Department of Transportation

CROSS SECTIONS


5/15/2025 2:10 PM

9727000RDLAY002.DWG

AWARD COPY

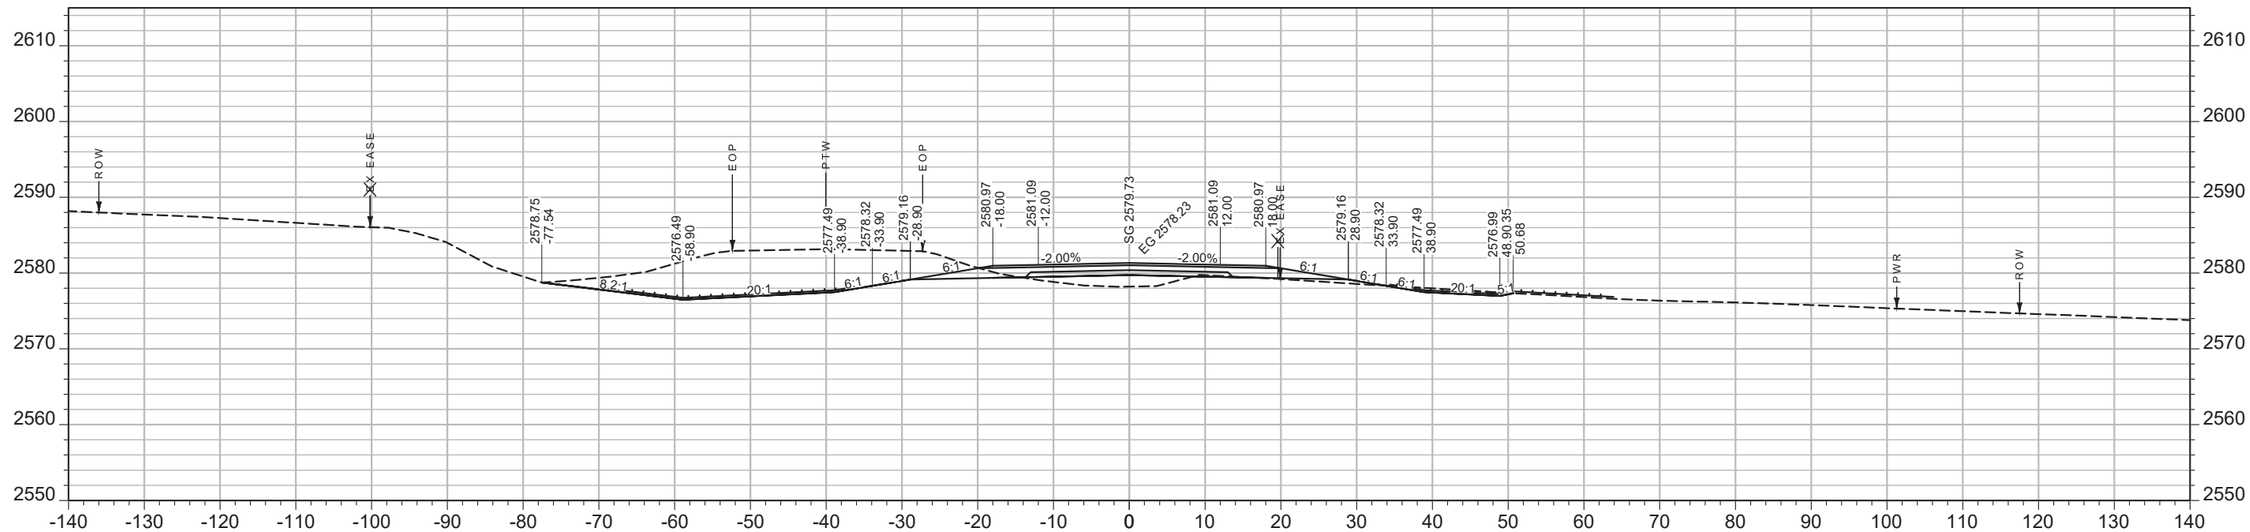

CV: 502 CY STA 2239+50.00 FV: 34 CY

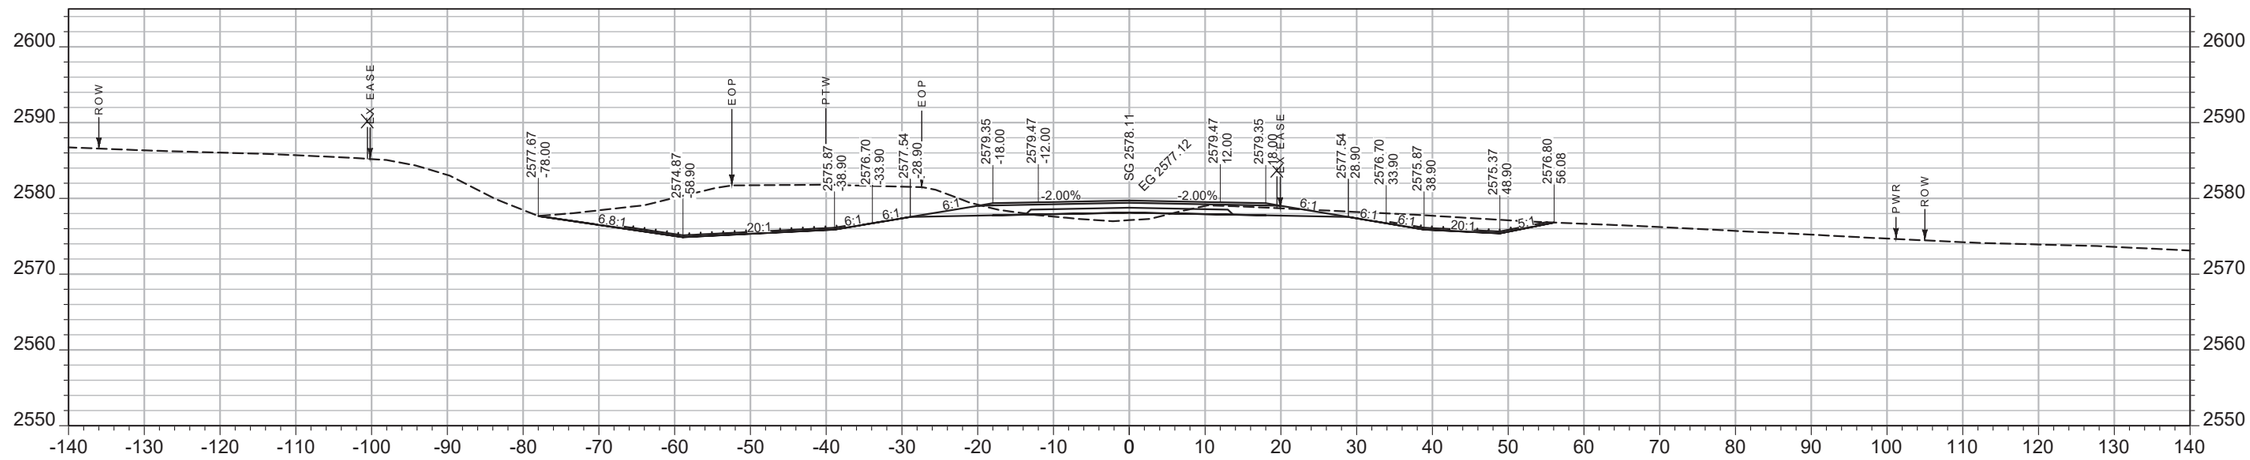

CV: 648 CY STA 2239+00.00 FV: 13 CY

SHEET NO.
113

MAINLINE

PROJECT NAME ***WEST OF BROCKWAY - WEST***
COUNTY ***MCCONE***
PROJECT ID ***NH-HSIP 57-6(22)254***
UPN ***9727000***


DESIGNED BY C. PERIMAN 09/2023
REVIEWED BY
CHECKED BY

MONTANA *Department of Transportation*


CROSS SECTIONS

5/15/2025 2:10 PM 9727000RDLAY002.DWG

AWARD COPY

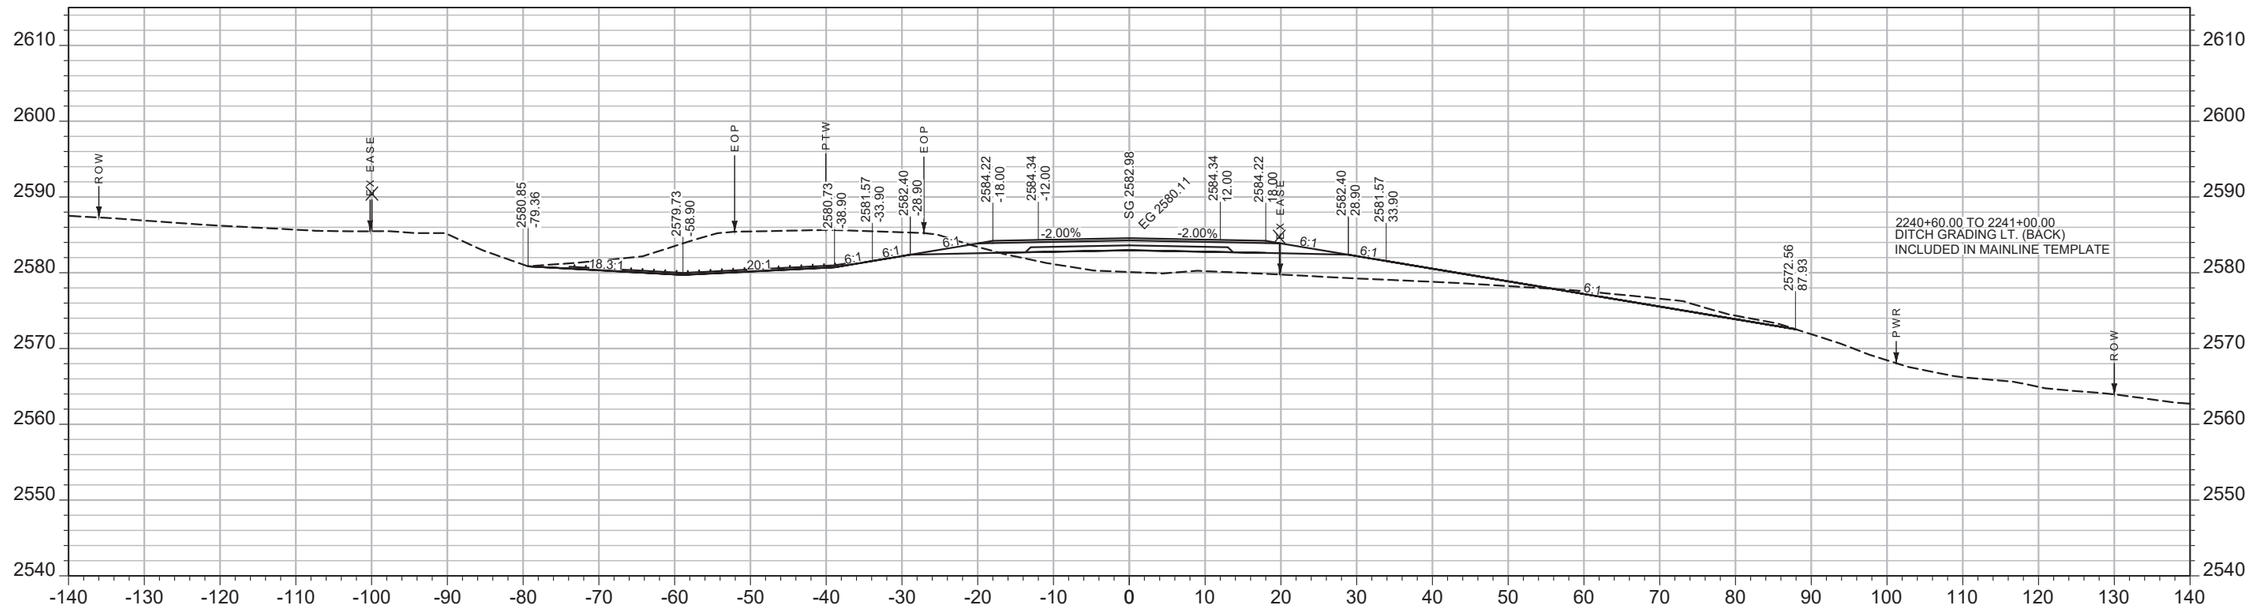

CV: 386 CY STA 2240+50.00 FV: 213 CY

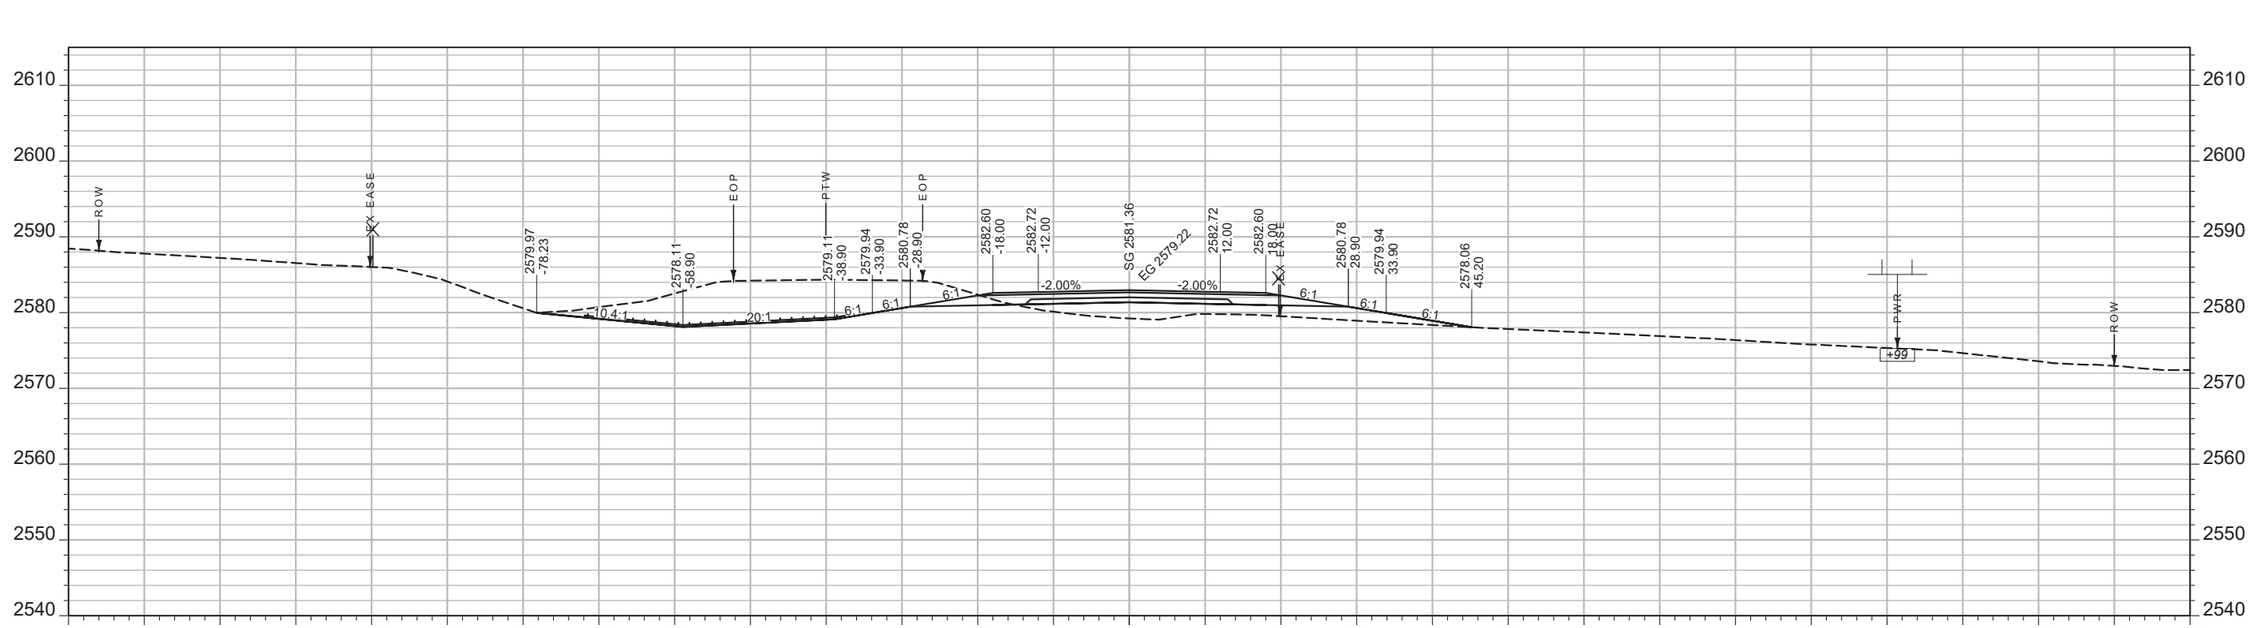

CV: 420 CY STA 2240+00.00 FV: 97 CY

SHEET NO.
114

MAINLINE


PROJECT NAME **WEST OF BROCKWAY - WEST**
COUNTY **MCCONE**
PROJECT ID **NH-HSIP 57-6(22)254**
UPN **9727000**


DESIGNED BY C. PERIMAN 09/2023
REVIEWED BY
CHECKED BY
9727000RDLAY002.DWG

MONTANA Department of Transportation

CROSS SECTIONS

5/15/2025 2:10 PM

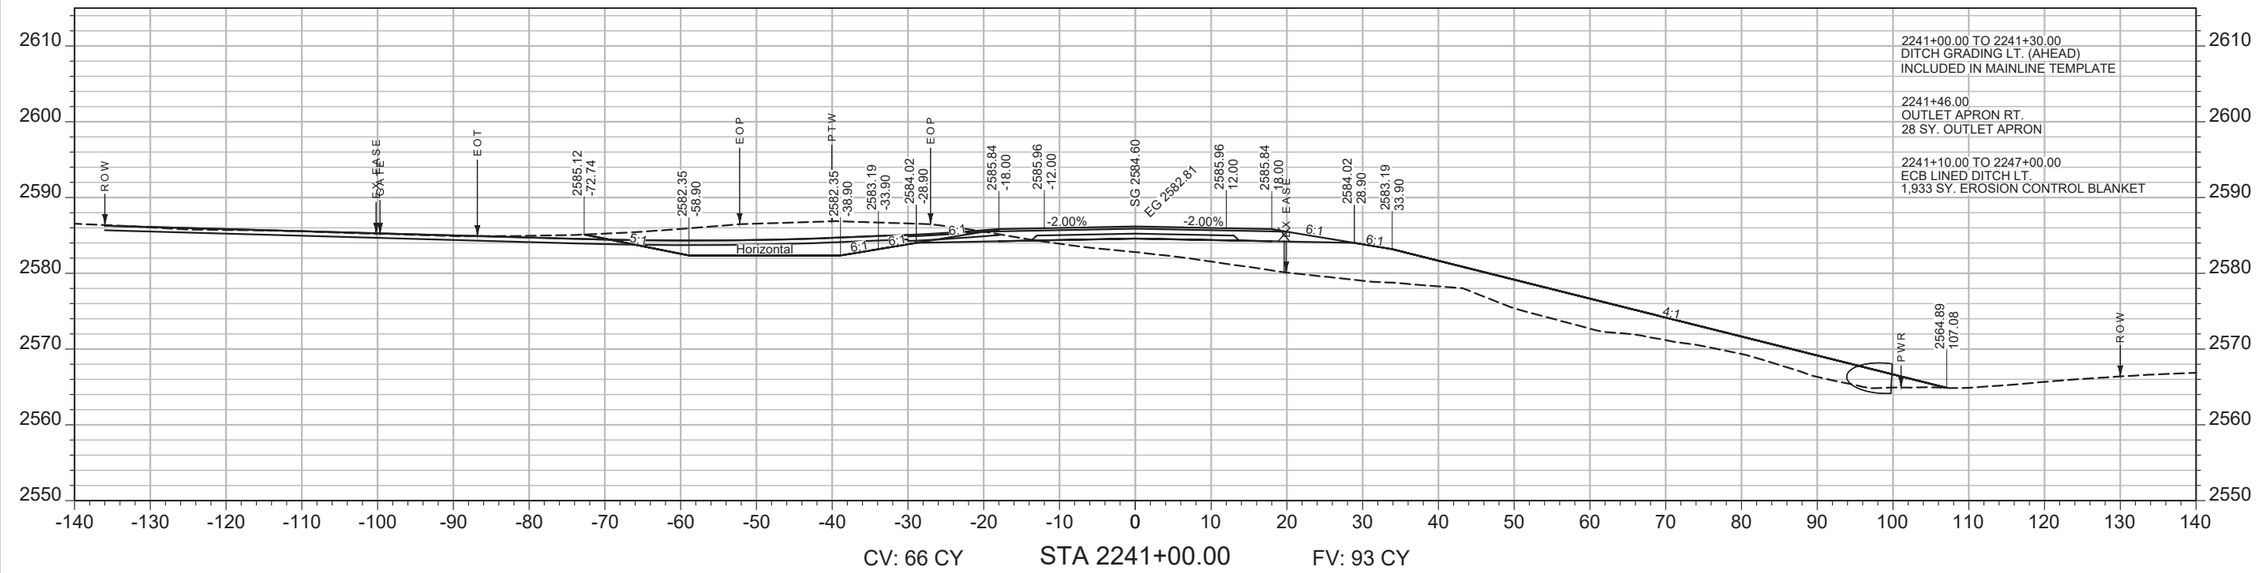

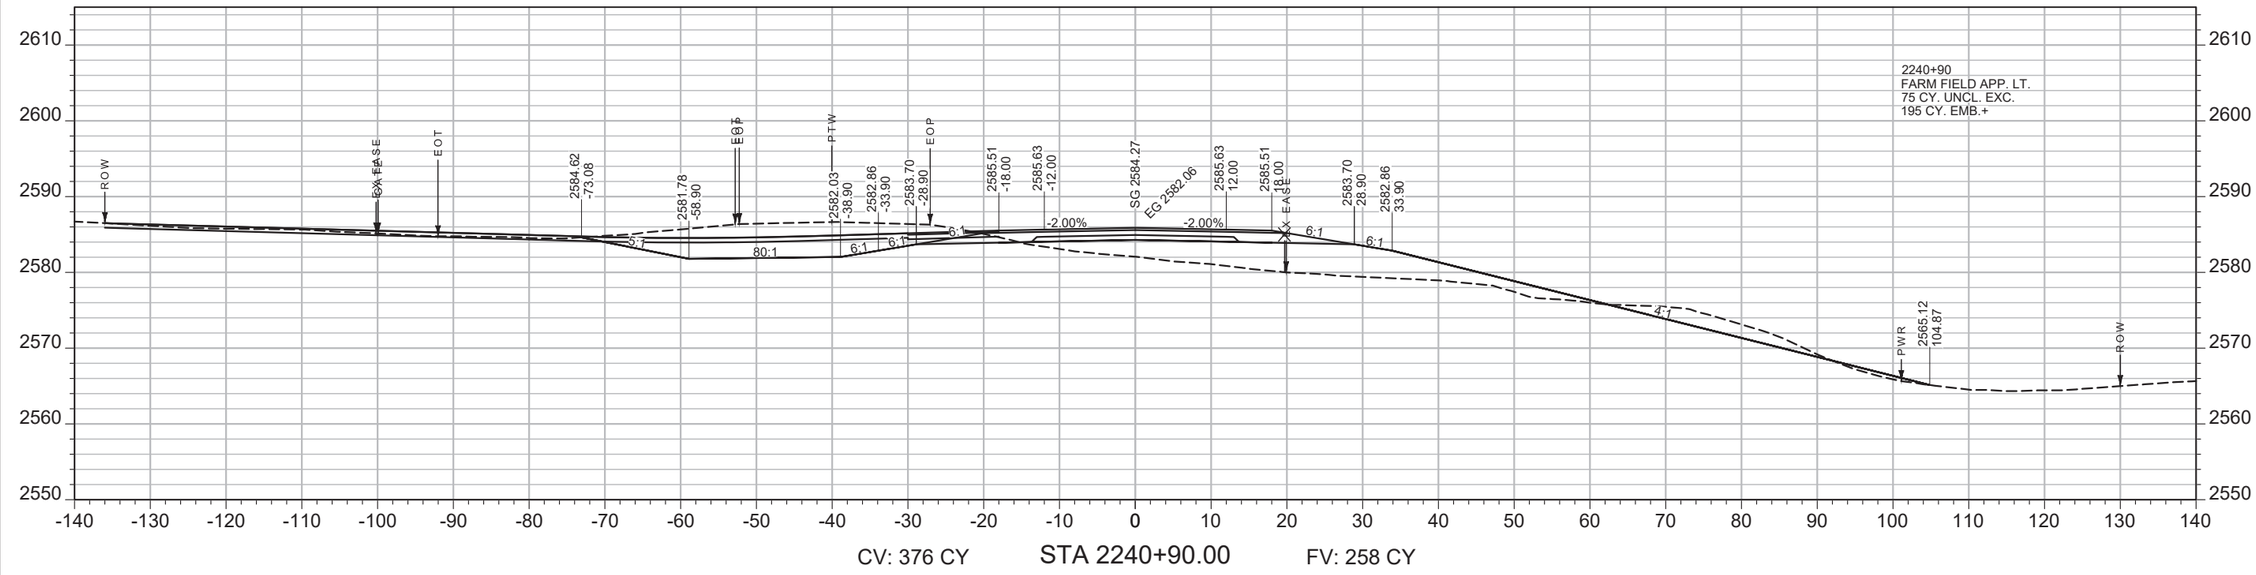

SHEET NO. 115

MAINLINE

PROJECT NAME ***WEST OF BROCKWAY - WEST***
COUNTY ***MCCONE***
PROJECT ID ***NH-HSIP 57-6(22)254***
UPN ***9727000***


DESIGNED BY C. PERIMAN 09/2023
REVIEWED BY
CHECKED BY
9727000RDLAY002.DWG

MONTANA *Department of Transportation*


CROSS SECTIONS

5/15/2025 2:10 PM

AWARD COPY

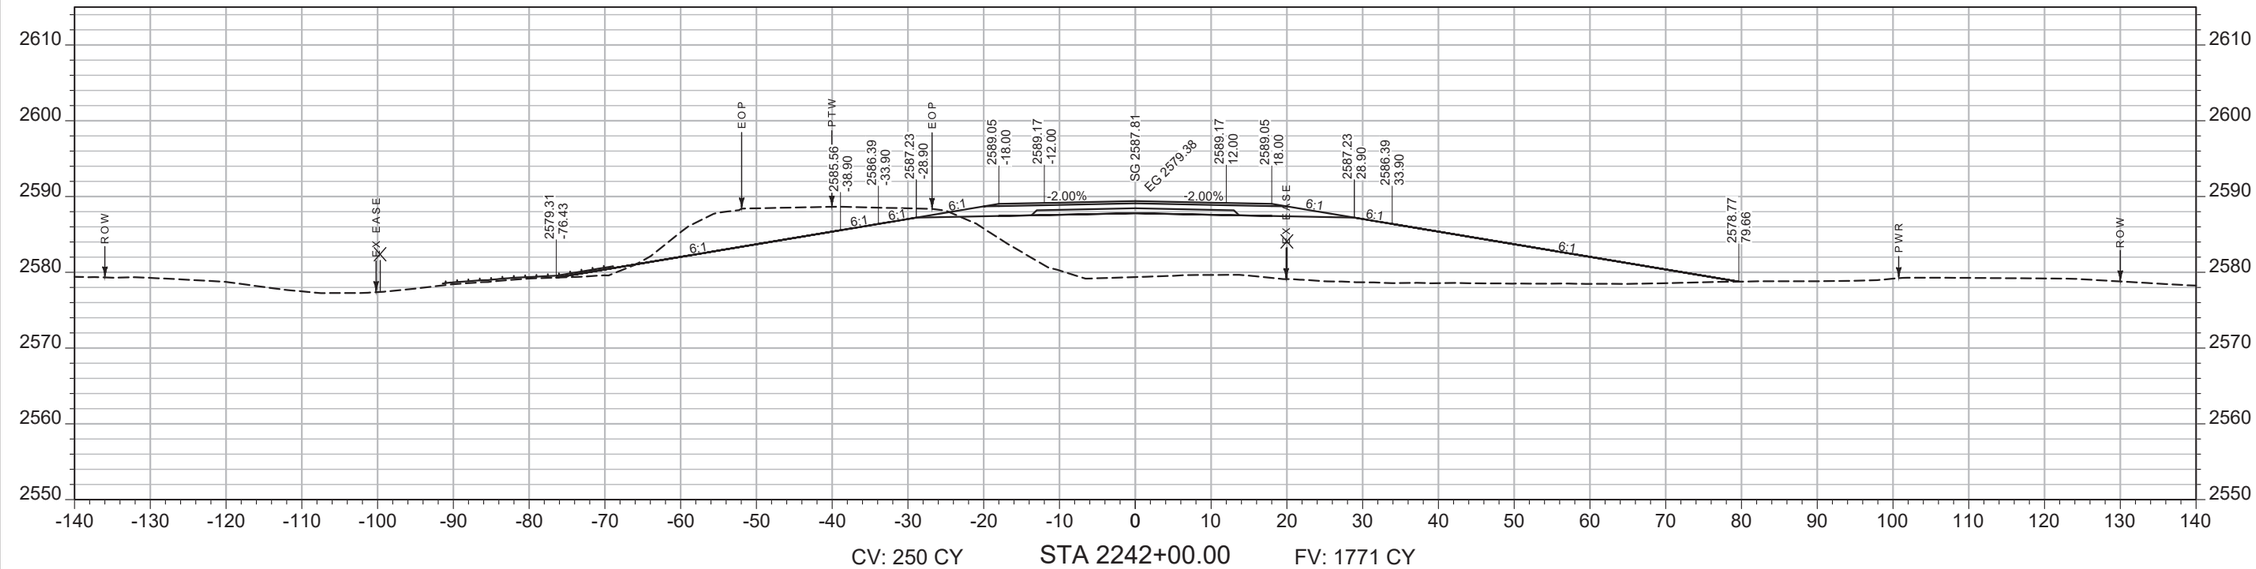

CV: 250 CY STA 2242+00.00 FV: 1771 CY

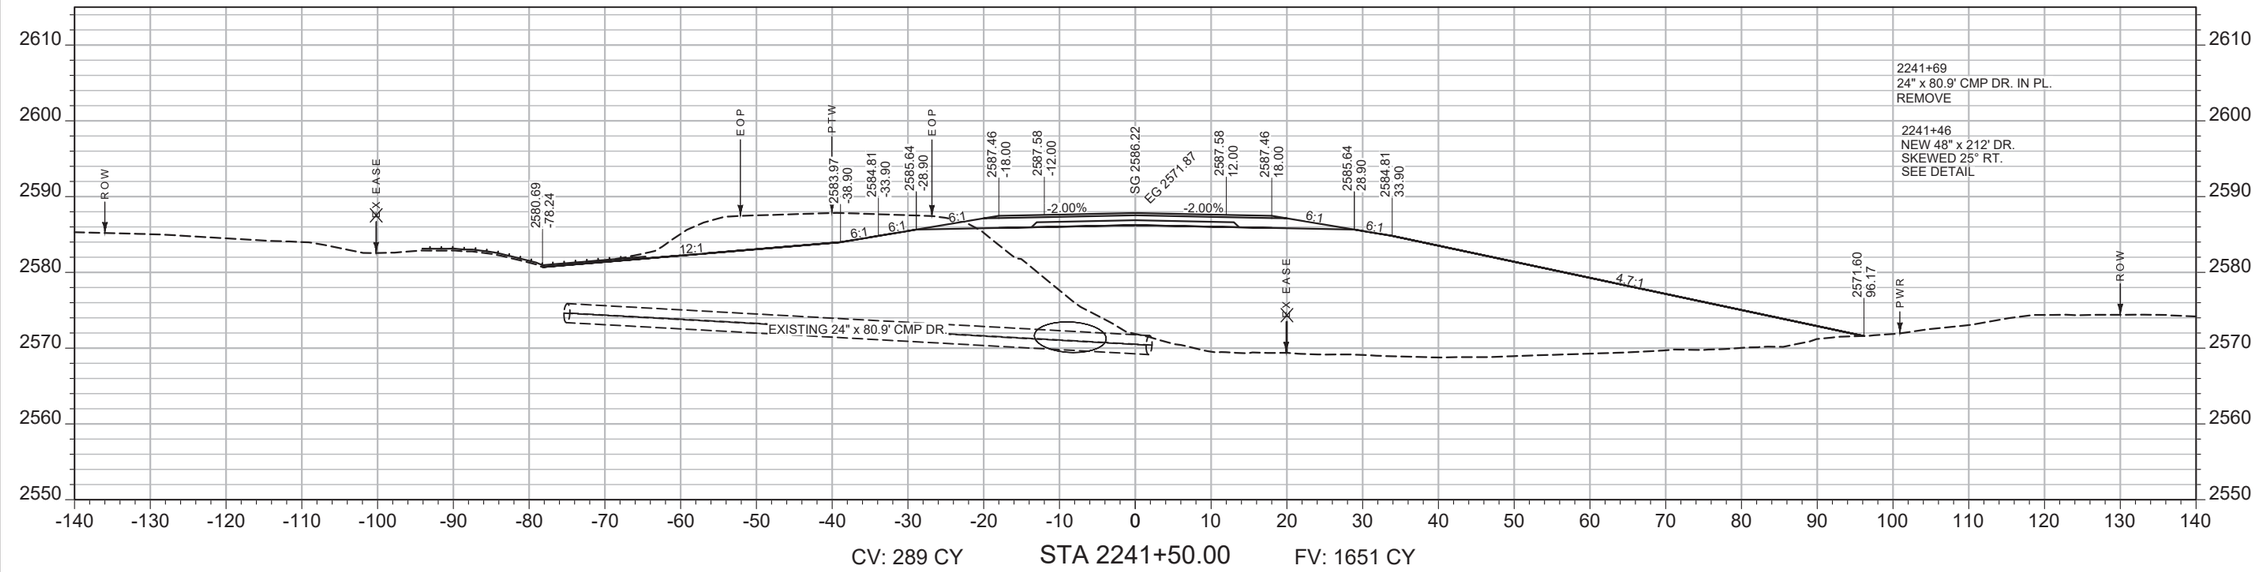

CV: 289 CY STA 2241+50.00 FV: 1651 CY

SHEET NO.
116

MAINLINE

PROJECT NAME WEST OF BROCKWAY - WEST
COUNTY MCCONE
PROJECT ID NH-HSIP 57-6(22)254
UPN 9727000


DESIGNED BY C. PERIMAN 09/2023
REVIEWED BY
CHECKED BY
9727000RDLAY002.DWG

MONTANA Department of Transportation


CROSS SECTIONS

5/15/2025 2:10 PM

AWARD COPY

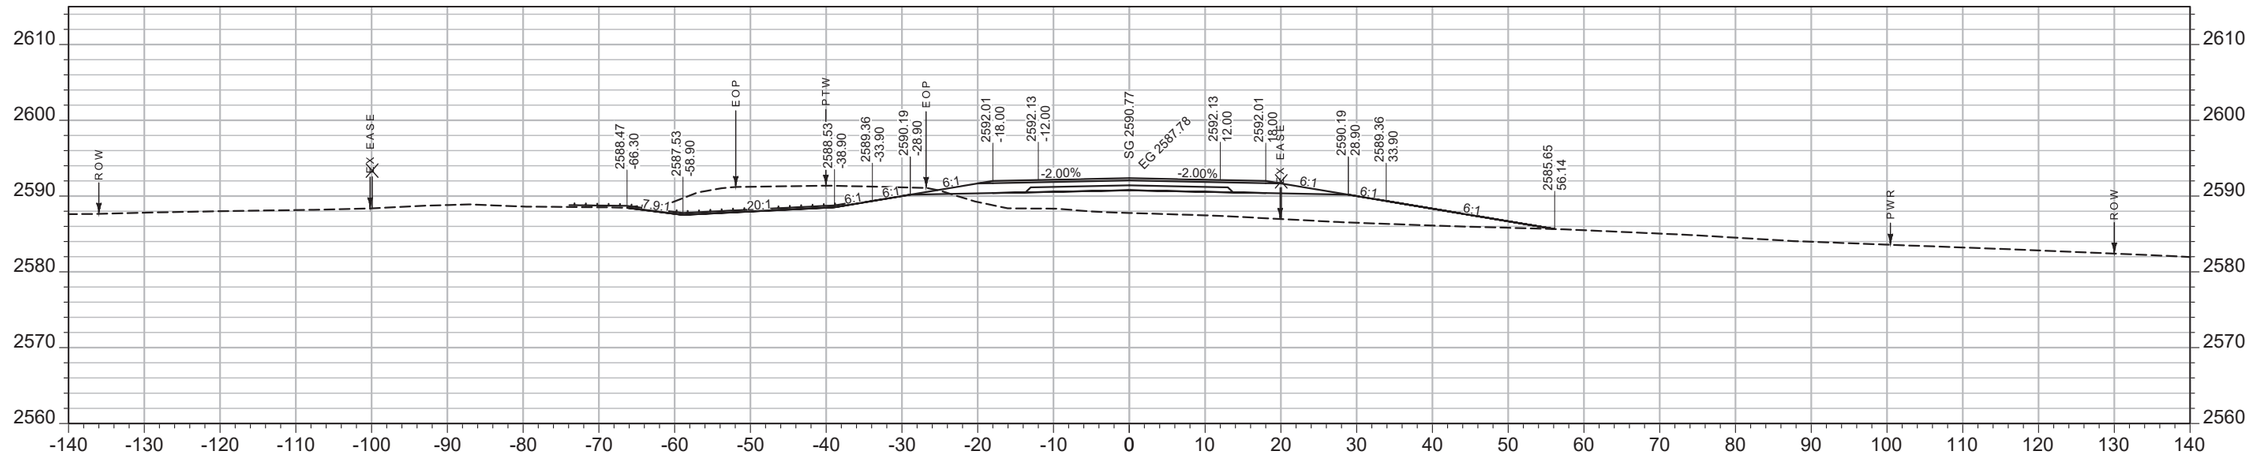

CV: 172 CY STA 2243+00.00 FV: 430 CY

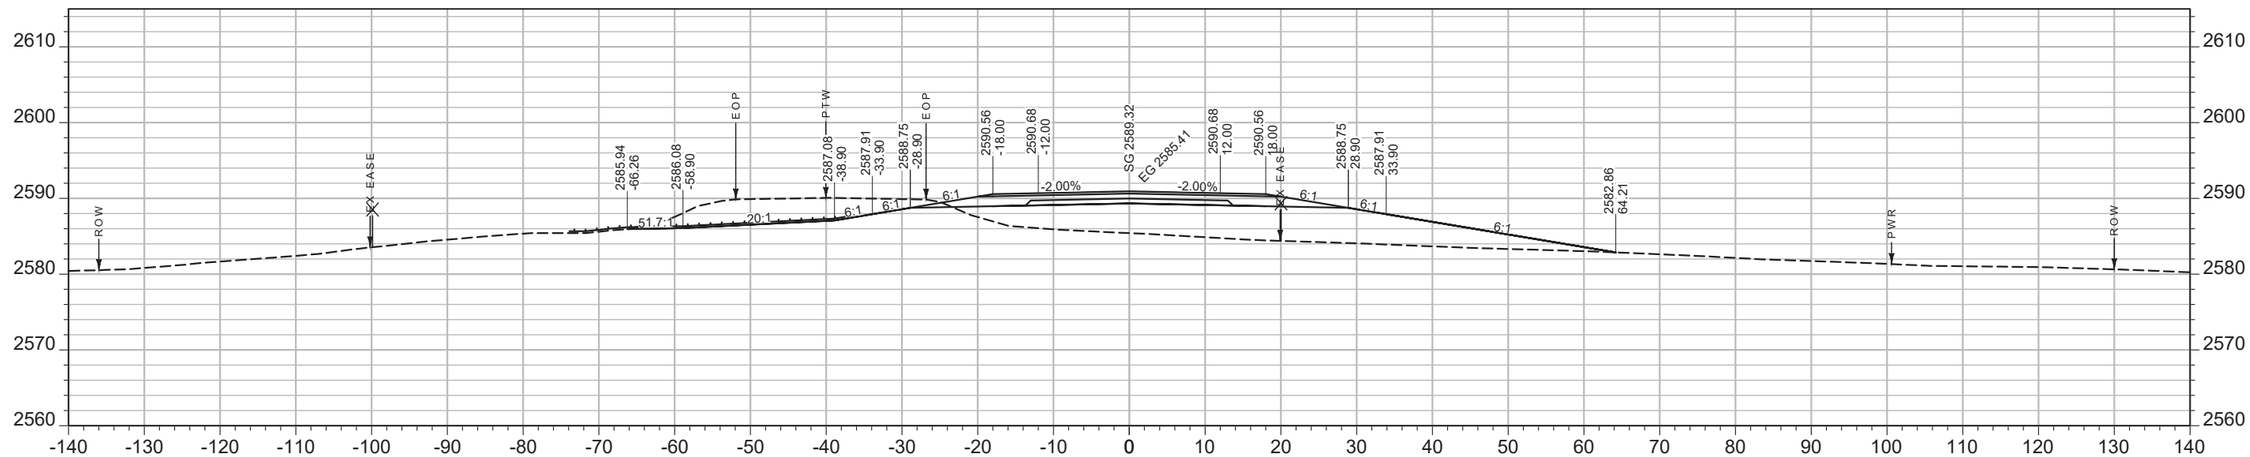

CV: 195 CY STA 2242+50.00 FV: 691 CY

SHEET NO.
117

MAINLINE

PROJECT NAME WEST OF BROCKWAY - WEST
COUNTY MCCONE
PROJECT ID NH-HSIP 57-6(22)254
UPN 9727000


DESIGNED BY C. PERIMAN 09/2023
REVIEWED BY
CHECKED BY

MONTANA Department of Transportation


CROSS SECTIONS

5/15/2025 2:10 PM

9727000RDLAY002.DWG

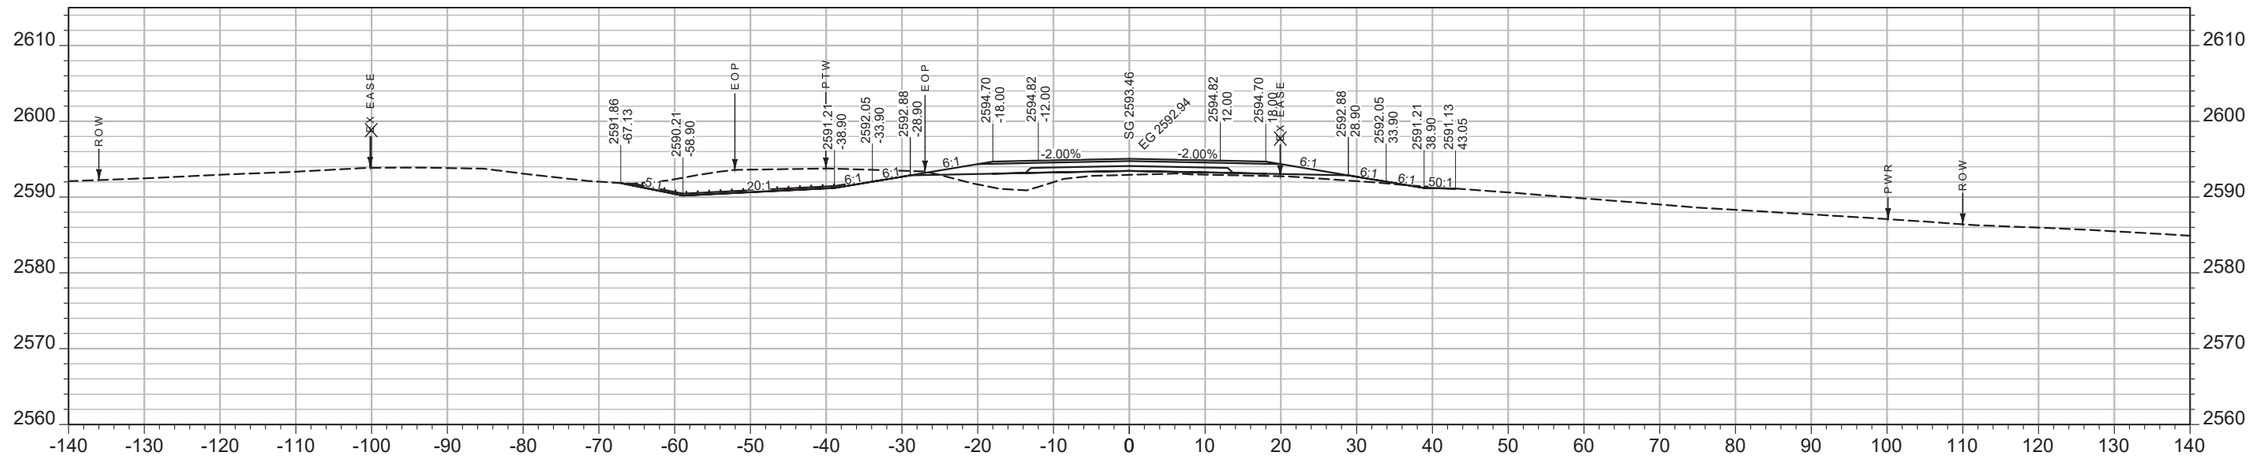

CV: 152 CY STA 2244+00.00 FV: 135 CY

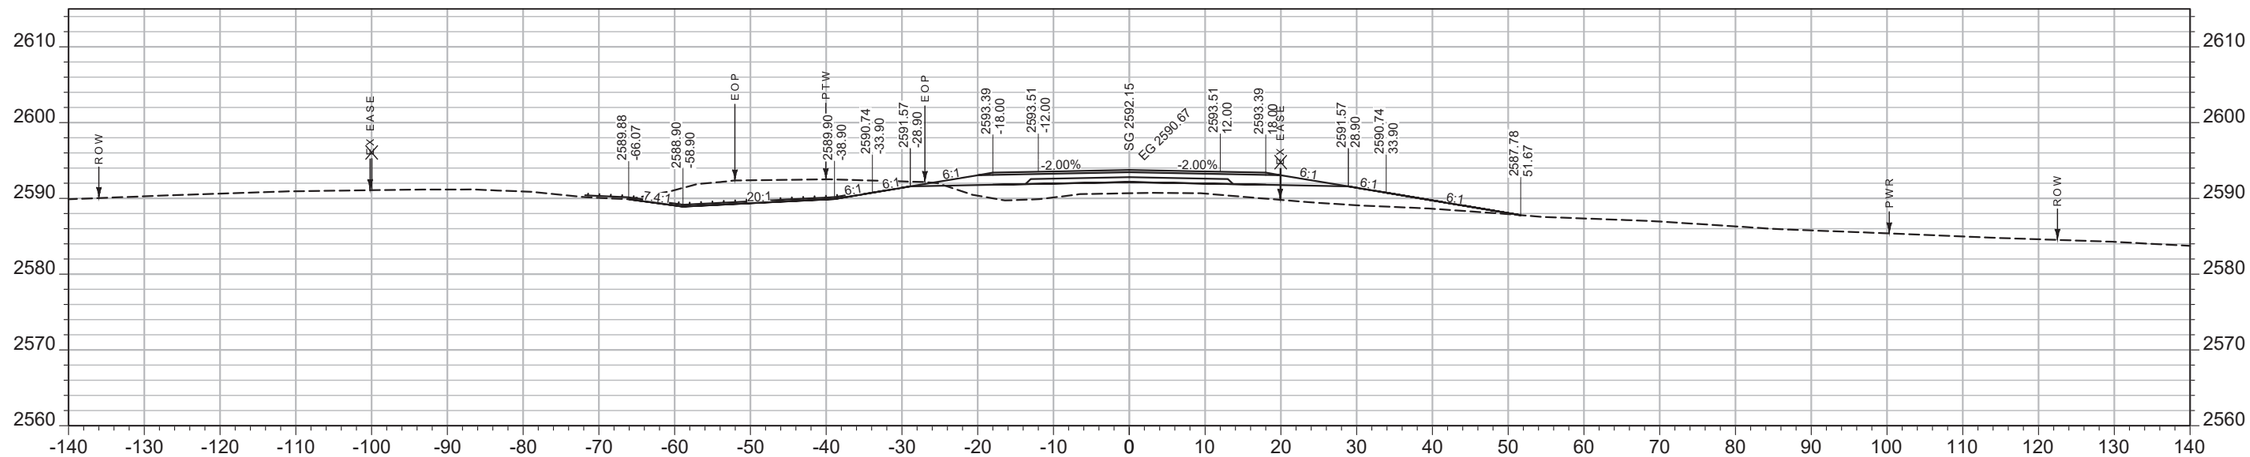

CV: 161 CY STA 2243+50.00 FV: 289 CY

SHEET NO. 118

MAINLINE

PROJECT NAME **WEST OF BROCKWAY - WEST**
COUNTY **MCCONE**
PROJECT ID **NH-HSIP 57-6(22)254**
UPN **9727000**


DESIGNED BY C. PERIMAN 09/2023
REVIEWED BY
CHECKED BY

MONTANA Department of Transportation


CROSS SECTIONS

5/15/2025 2:10 PM 9727000RDLAY002.DWG

AWARD COPY

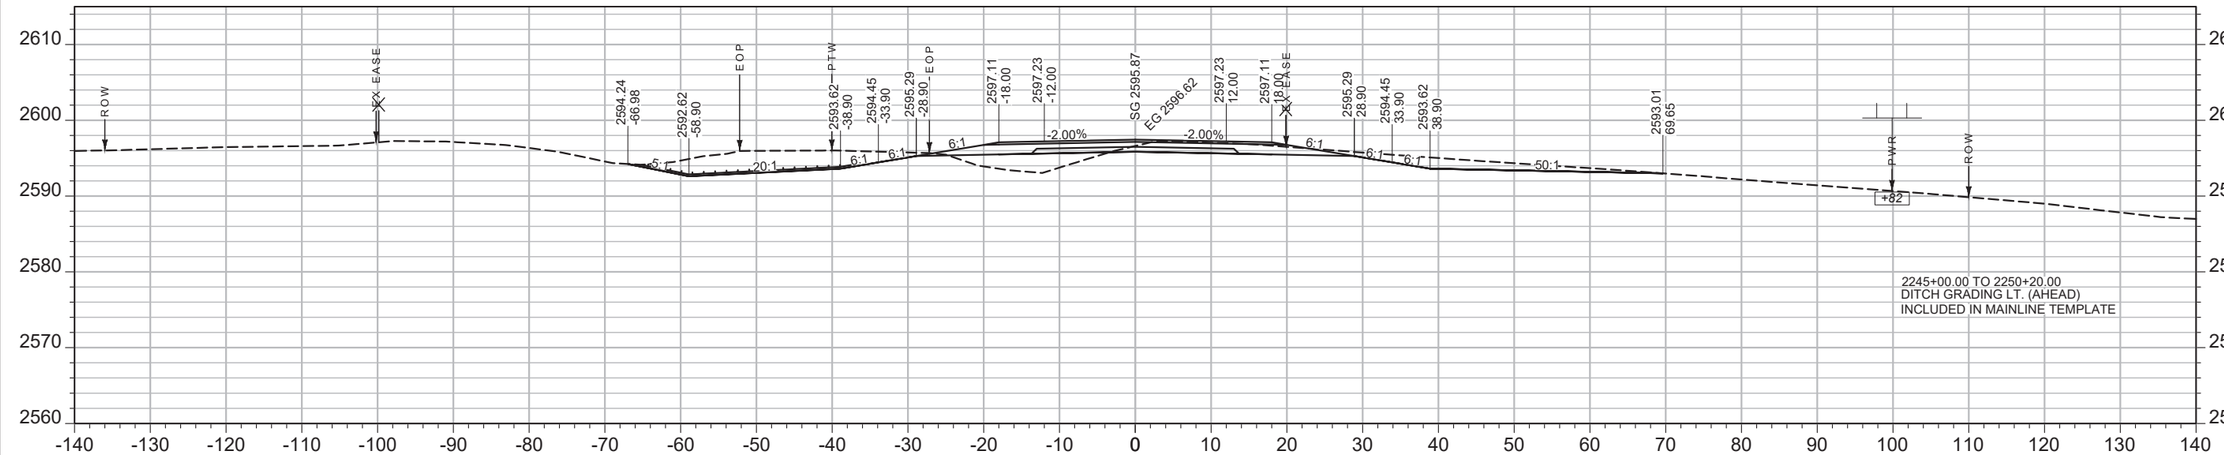

CV: 297 CY STA 2245+00.00 FV: 53 CY

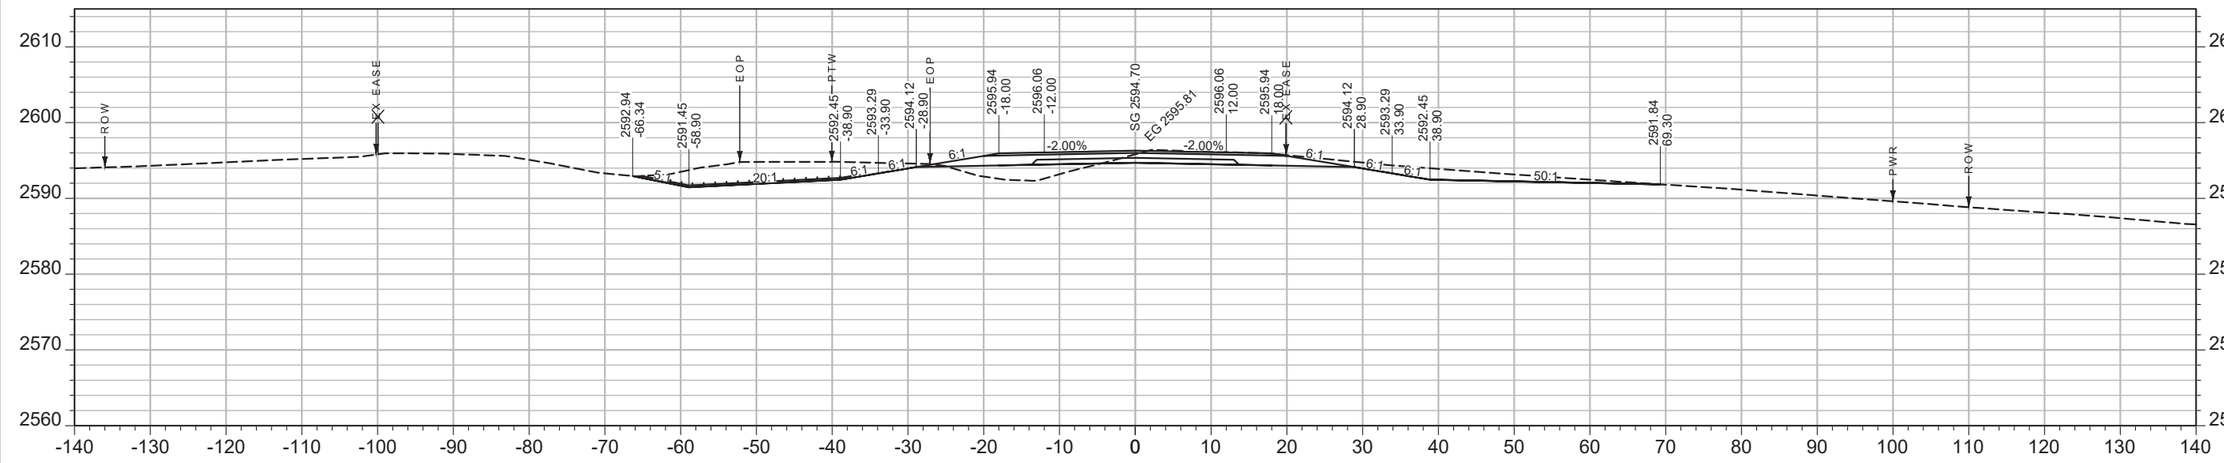

CV: 212 CY STA 2244+50.00 FV: 51 CY

SHEET NO.
119

MAINLINE

PROJECT NAME WEST OF BROCKWAY - WEST
COUNTY MCCONE
PROJECT ID NH-HSIP 57-6(22)254
UPN 9727000

DESIGNED BY C. PERIMAN
09/2023
REVIEWED BY
CHECKED BY


MONTANA
Department of Transportation

CROSS SECTIONS


9727000RDLAY002.DWG

5/15/2025 2:10 PM

AWARD COPY

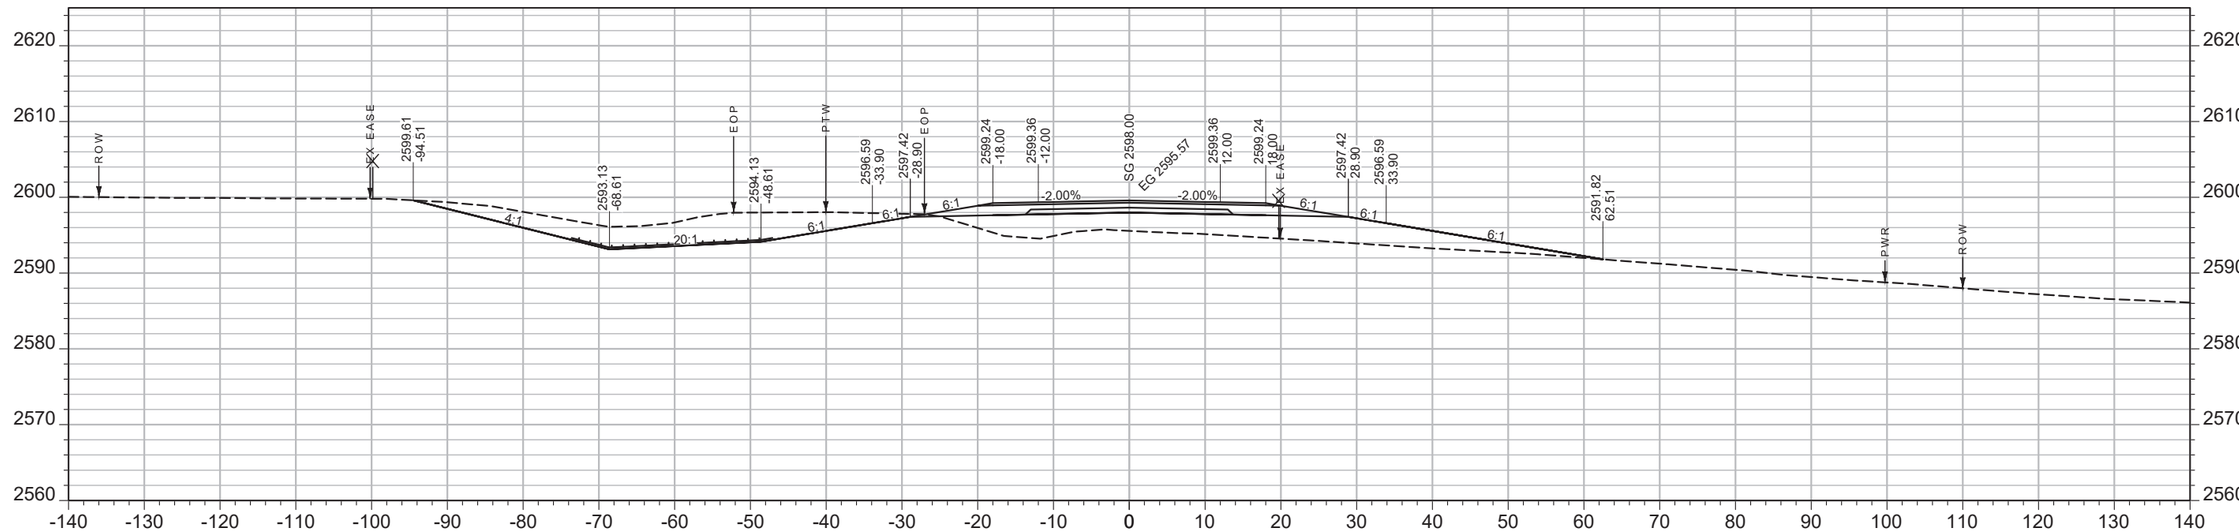

CV: 251 CY STA 2246+00.00 FV: 253 CY

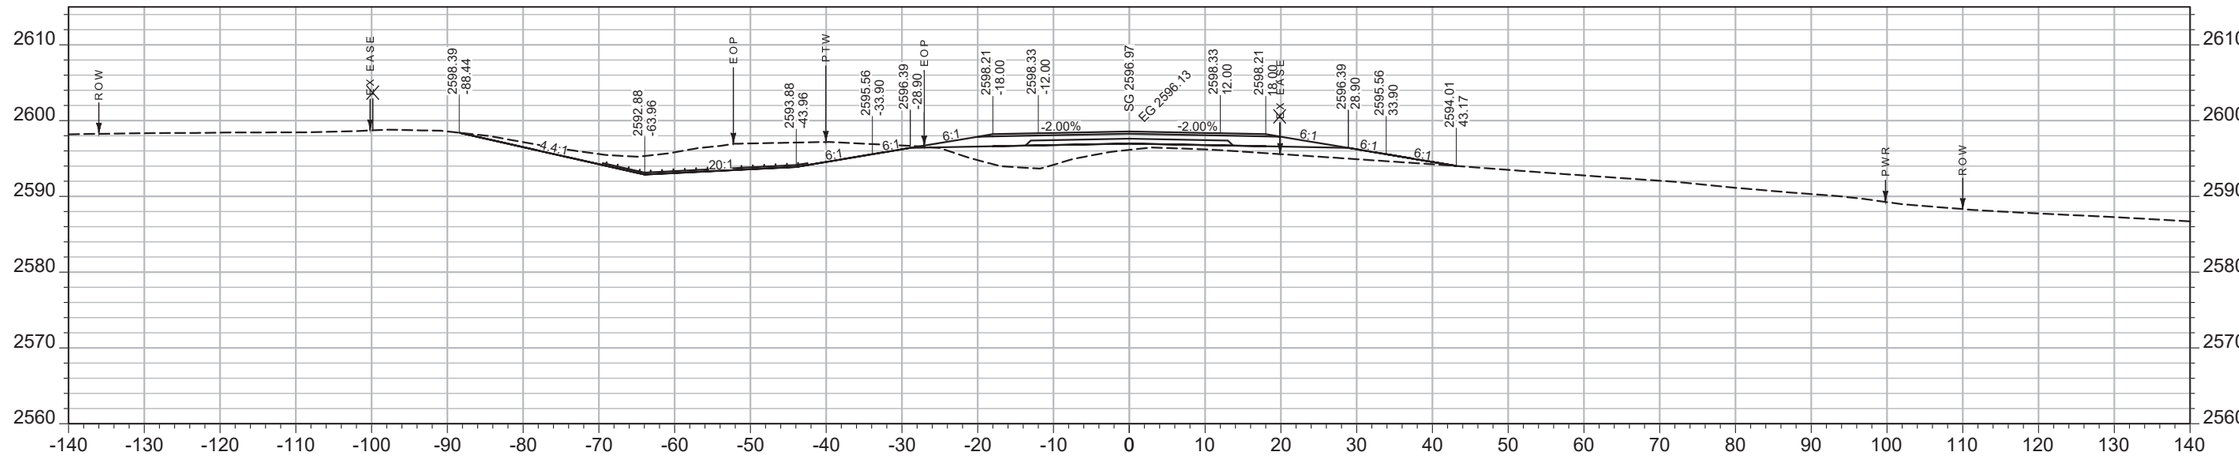

CV: 217 CY STA 2245+50.00 FV: 84 CY

SHEET NO.
120

MAINLINE

PROJECT NAME WEST OF BROCKWAY - WEST
COUNTY MCCONE
PROJECT ID NH-HSIP 57-6(22)254
UPN 9727000

DESIGNED BY C. PERIMAN
09/2023
REVIEWED BY
CHECKED BY


MONTANA
Department of Transportation

CROSS SECTIONS

9727000RDLAY002.DWG

5/15/2025 2:10 PM

AWARD COPY

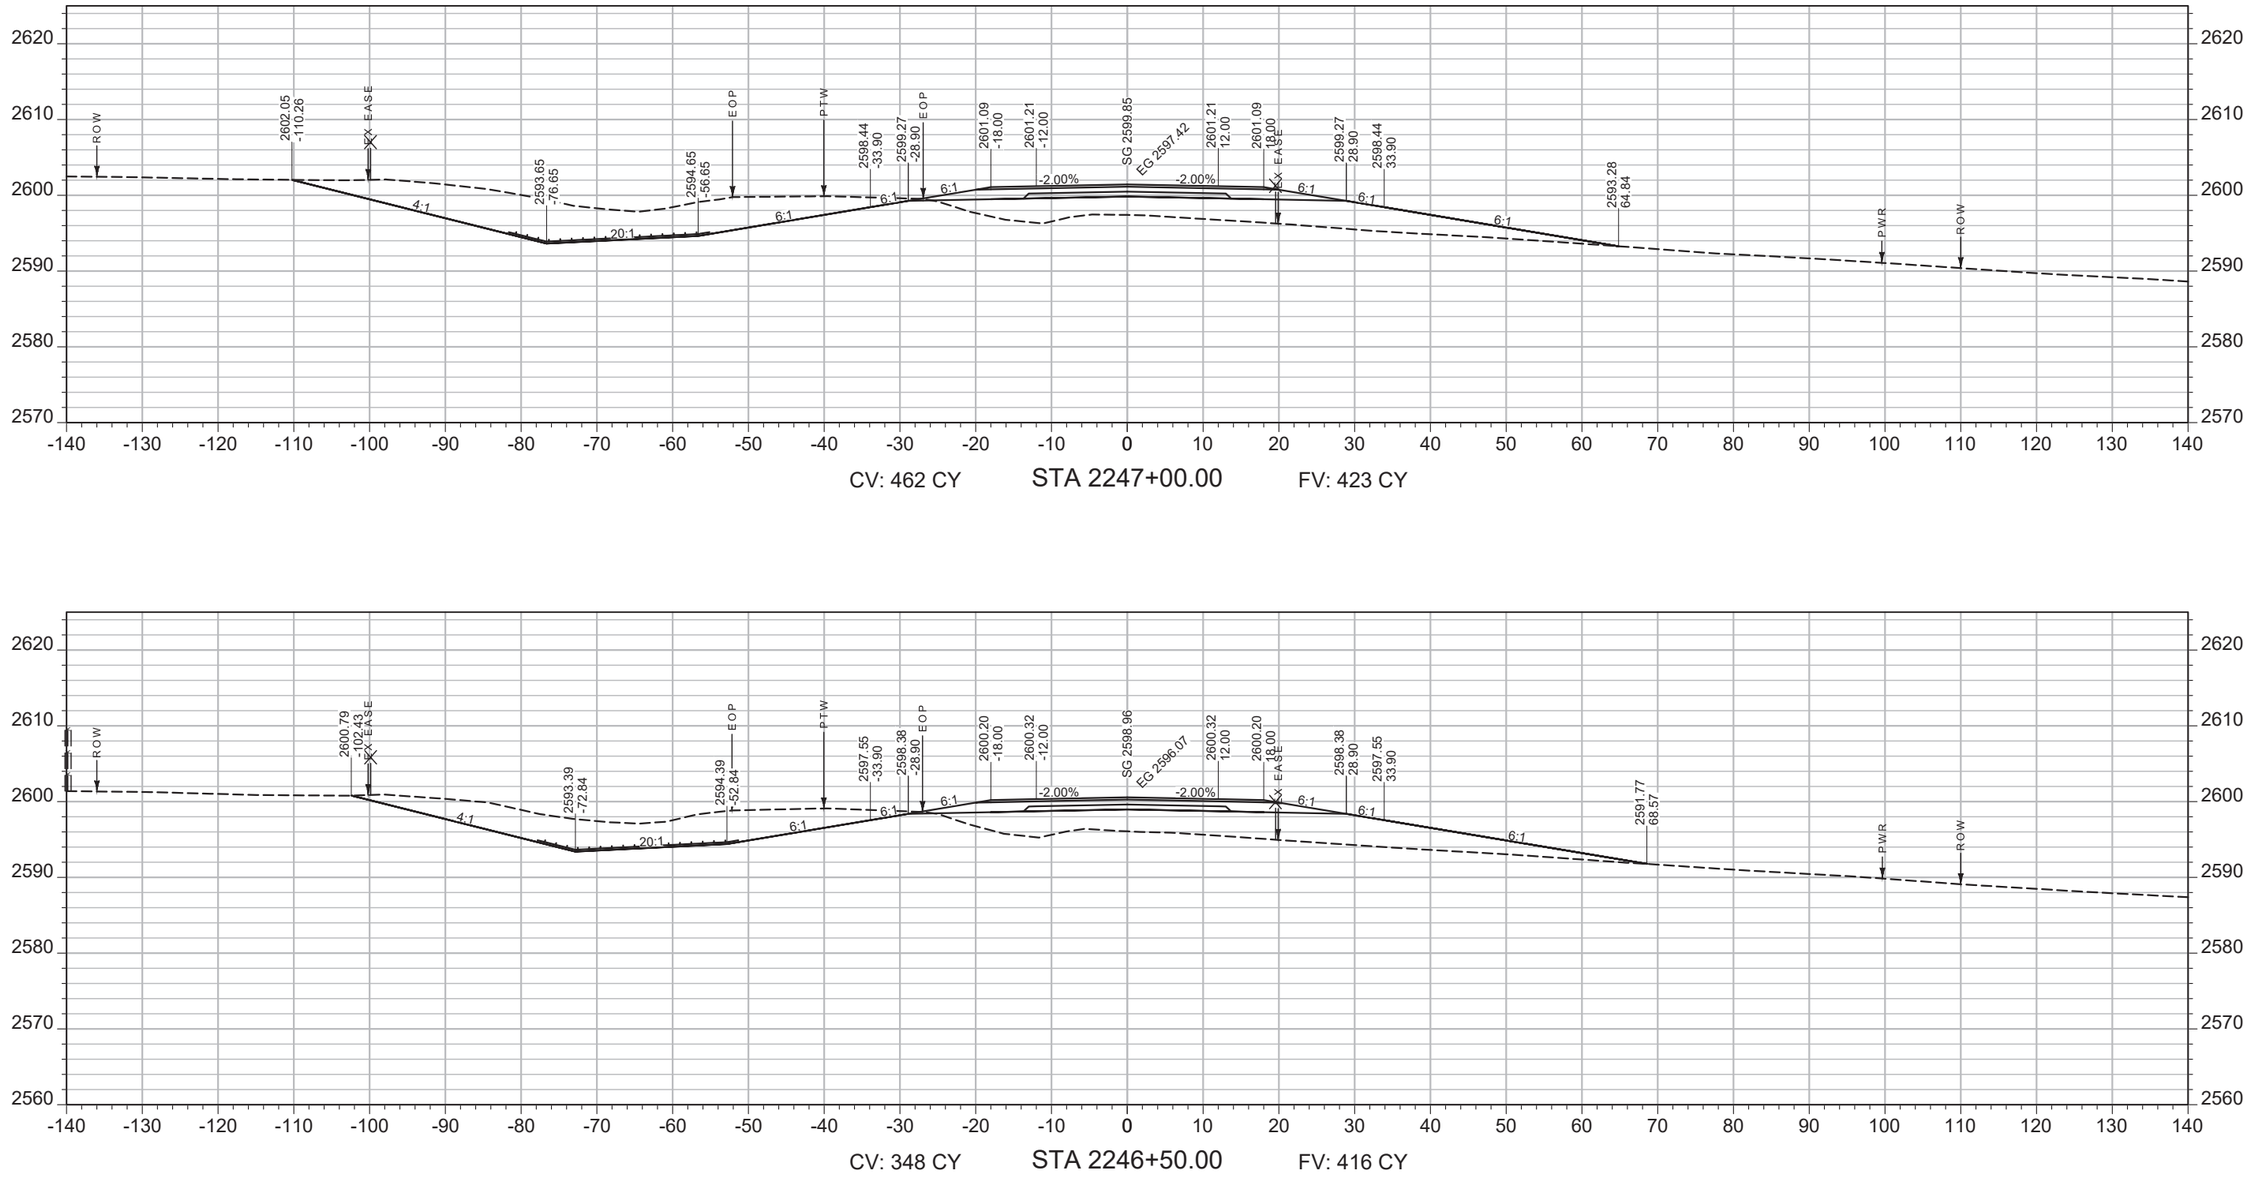

SHEET NO.
121

MAINLINE

PROJECT NAME
WEST OF BROCKWAY - WEST

COUNTY
MCCONE

PROJECT ID
NH-HSIP 57-6(22)254

UPN
9727000

DESIGNED BY
C. PERIMAN
09/2023

REVIEWED BY

CHECKED BY


9727000RDLAY002.DWG

MONTANA
Department of Transportation


CROSS SECTIONS

5/15/2025 2:10 PM

AWARD COPY

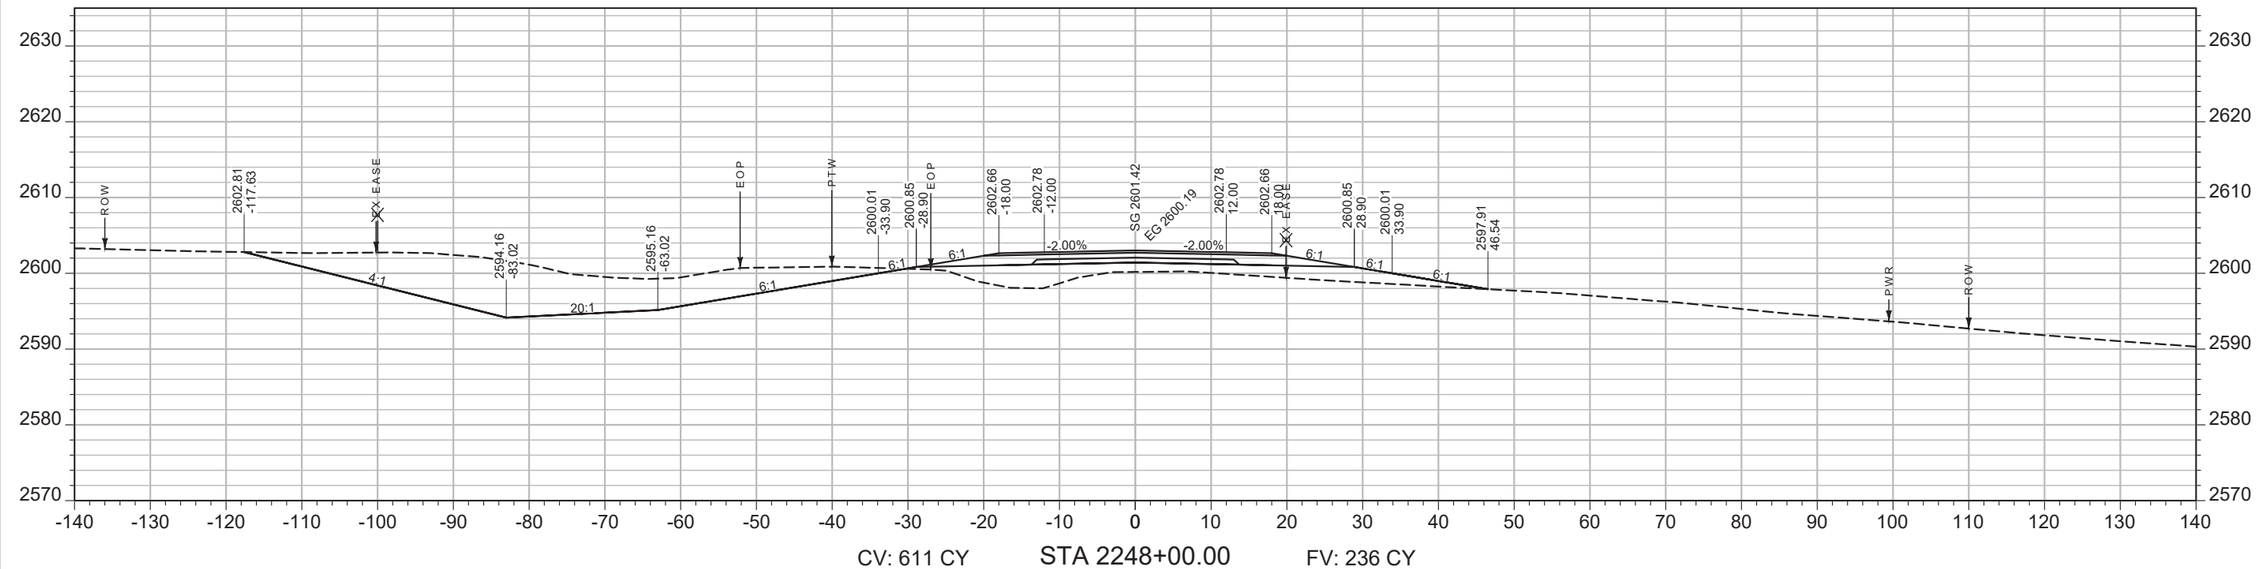

CV: 611 CY STA 2248+00.00 FV: 236 CY

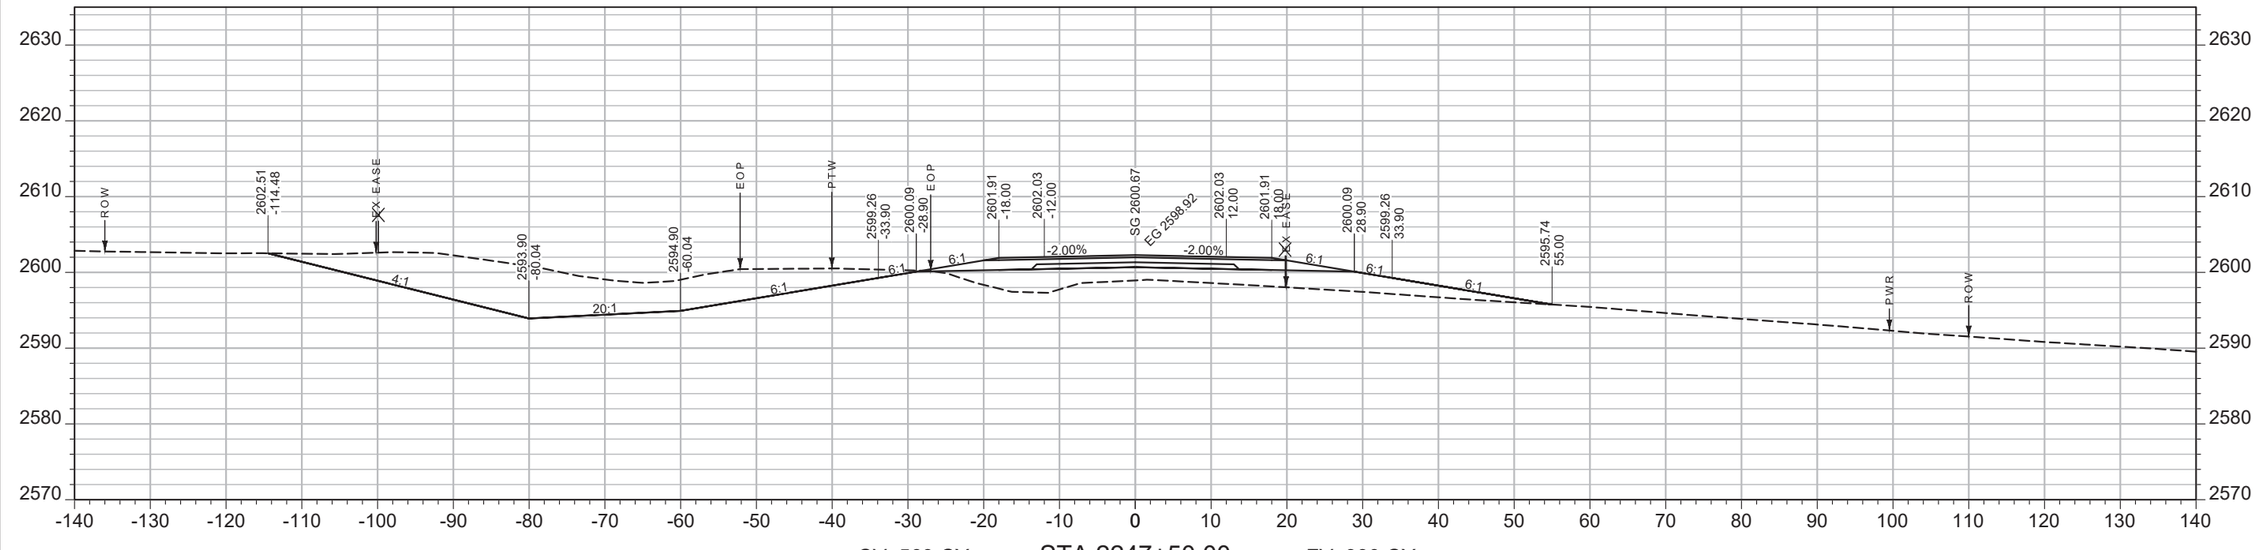

CV: 569 CY STA 2247+50.00 FV: 330 CY

SHEET NO.
122

MAINLINE

PROJECT NAME WEST OF BROCKWAY - WEST
COUNTY MCCONE
PROJECT ID NH-HSIP 57-6(22)254
UPN 9727000

DESIGNED BY C. PERIMAN 09/2023
REVIEWED BY
CHECKED BY


9727000RDLAY002.DWG

MONTANA Department of Transportation

CROSS SECTIONS

5/15/2025 2:10 PM

AWARD COPY

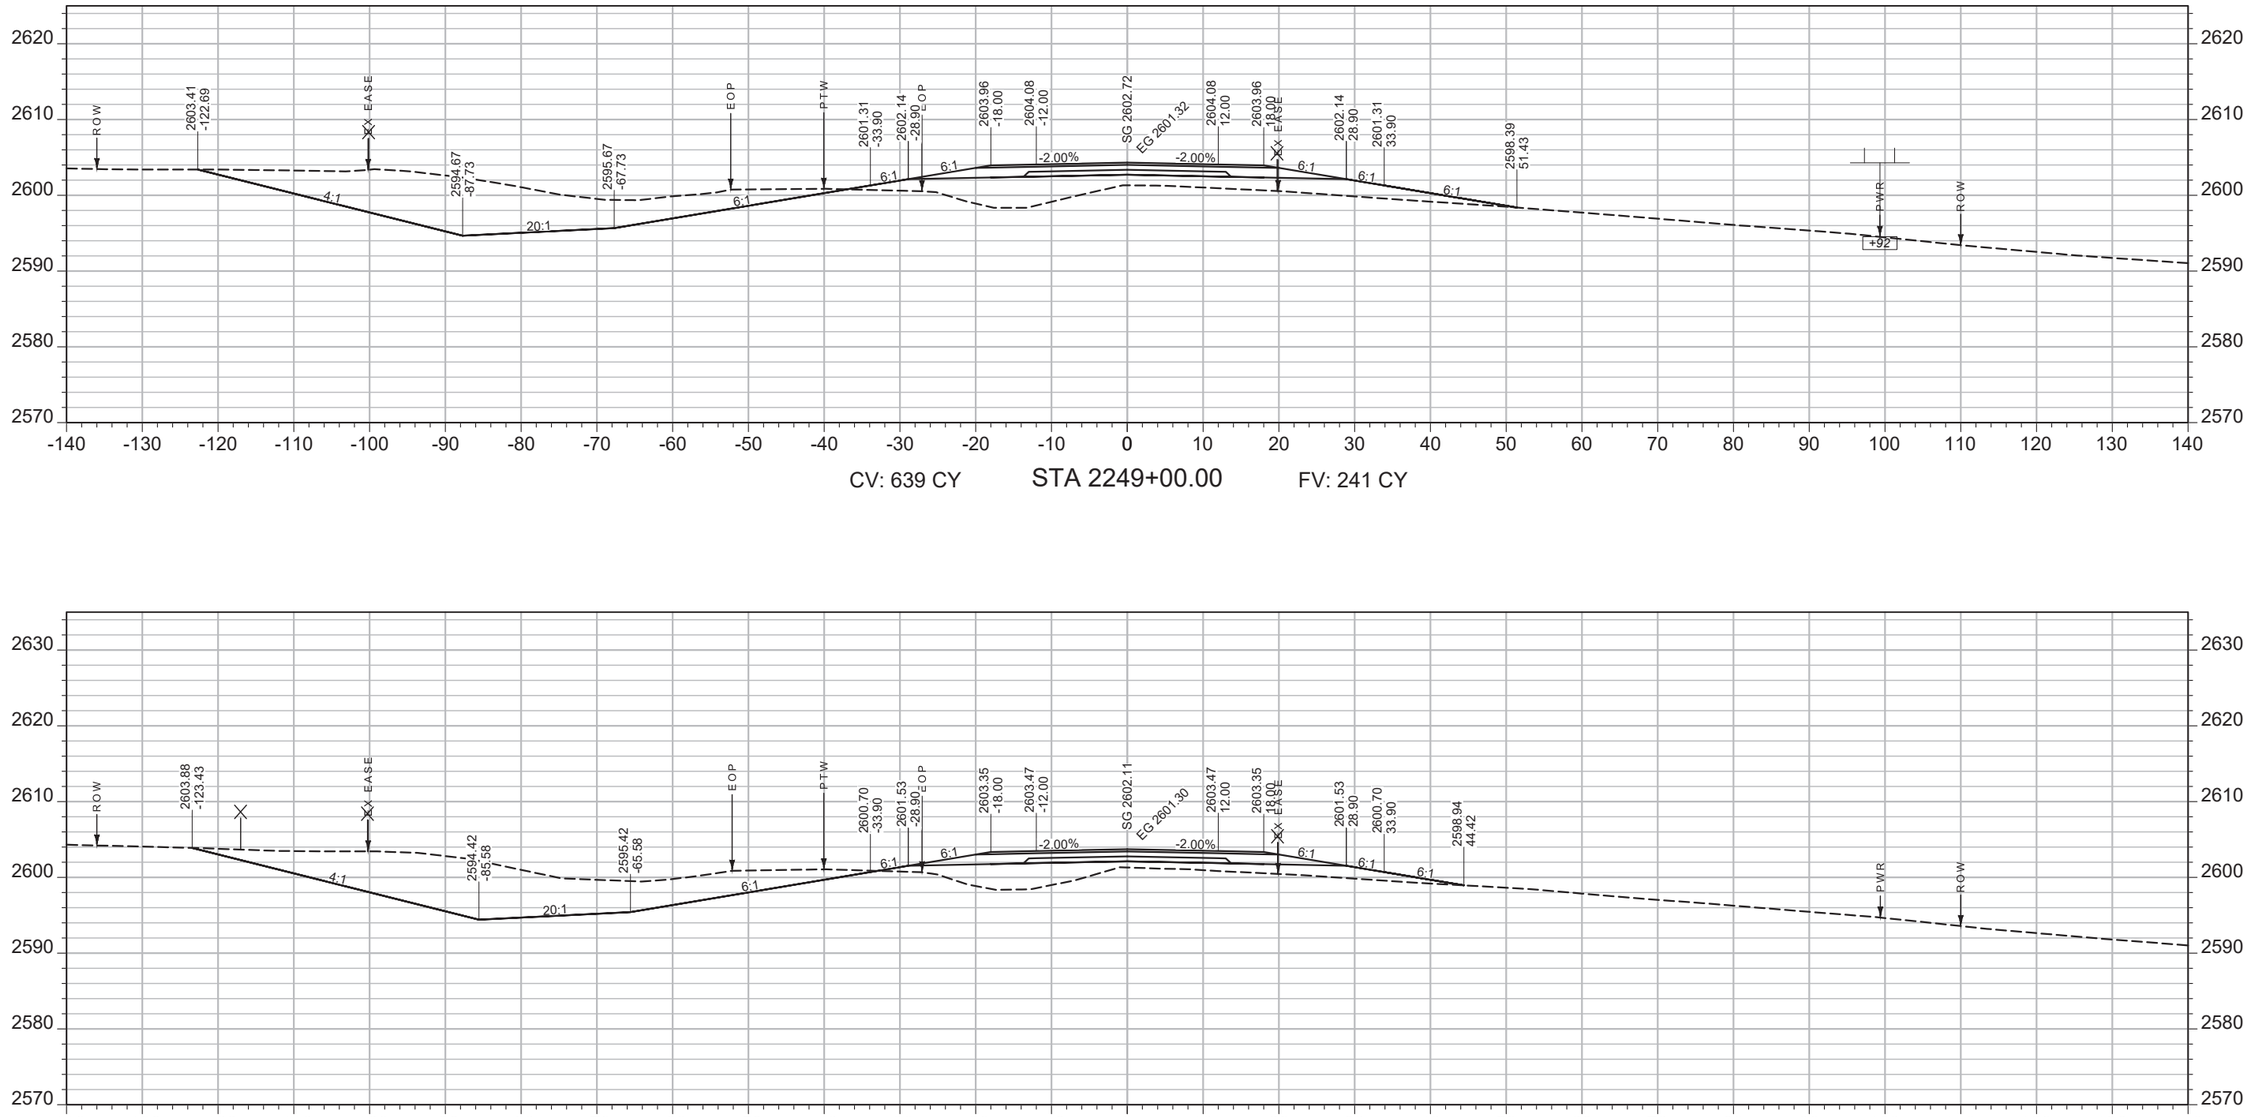

CV: 639 CY STA 2249+00.00 FV: 241 CY

CV: 630 CY STA 2248+50.00 FV: 201 CY

SHEET NO.
123

MAINLINE

PROJECT NAME WEST OF BROCKWAY - WEST
COUNTY MCCONE
PROJECT ID NH-HSIP 57-6(22)254
UPN 9727000

DESIGNED BY C. PERIMAN 09/2023
REVIEWED BY
CHECKED BY


MONTANA Department of Transportation

CROSS SECTIONS


5/15/2025 2:10 PM

9727000RDLAY002.DWG

AWARD COPY

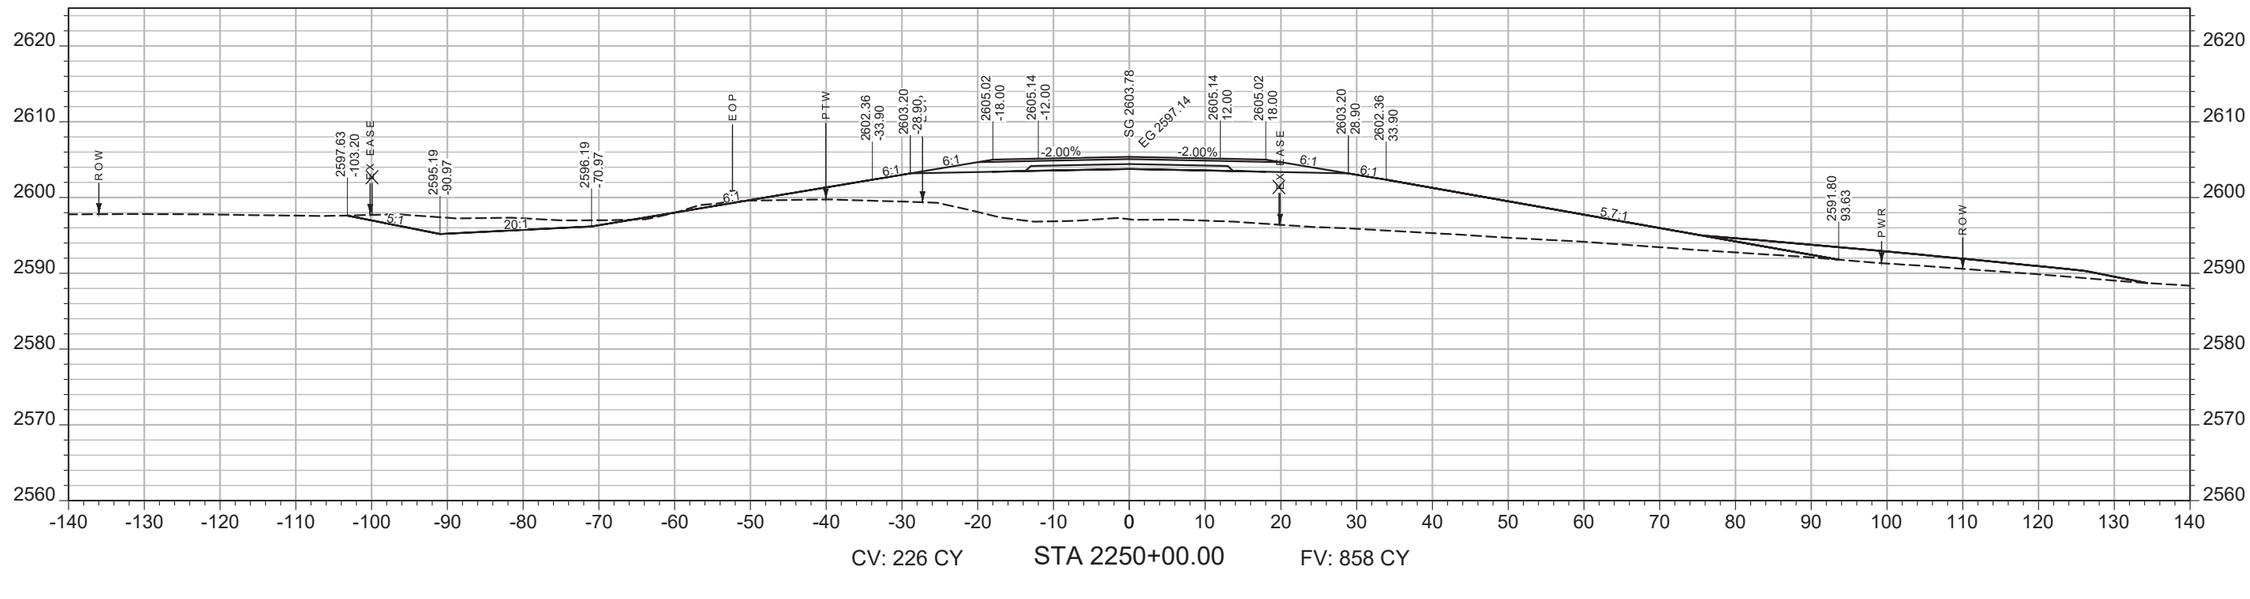

CV: 226 CY STA 2250+00.00 FV: 858 CY

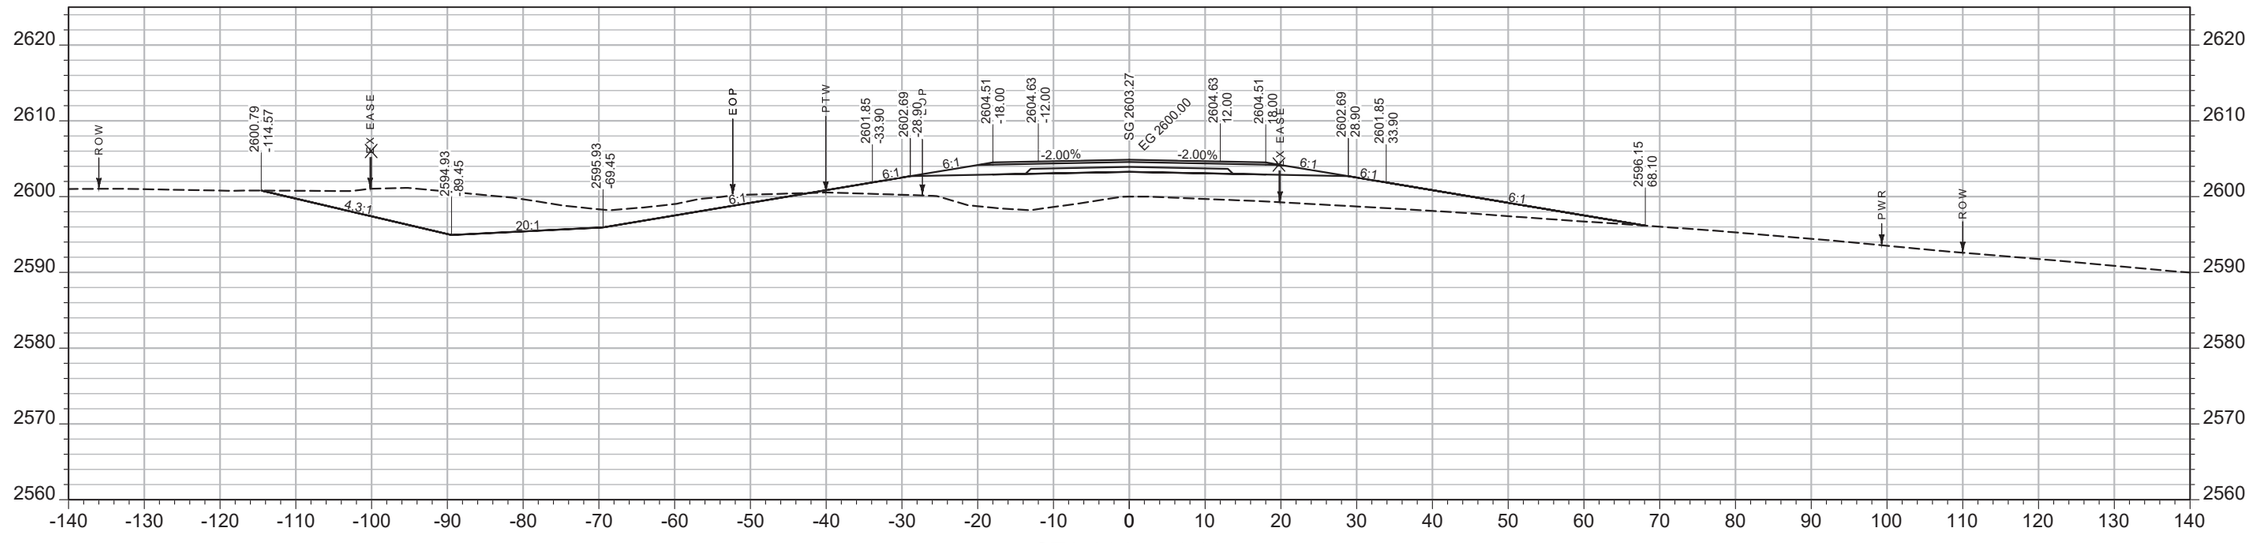

CV: 481 CY STA 2249+50.00 FV: 408 CY

SHEET NO.
124

MAINLINE

PROJECT NAME
WEST OF BROCKWAY - WEST

COUNTY
MCCONE

PROJECT ID
NH-HSIP 57-6(22)254

UPN
9727000

DESIGNED BY
C. PERIMAN
09/2023

REVIEWED BY

CHECKED BY


9727000RDLAY002.DWG

MONTANA
Department of Transportation


CROSS SECTIONS

5/15/2025 2:10 PM

AWARD COPY

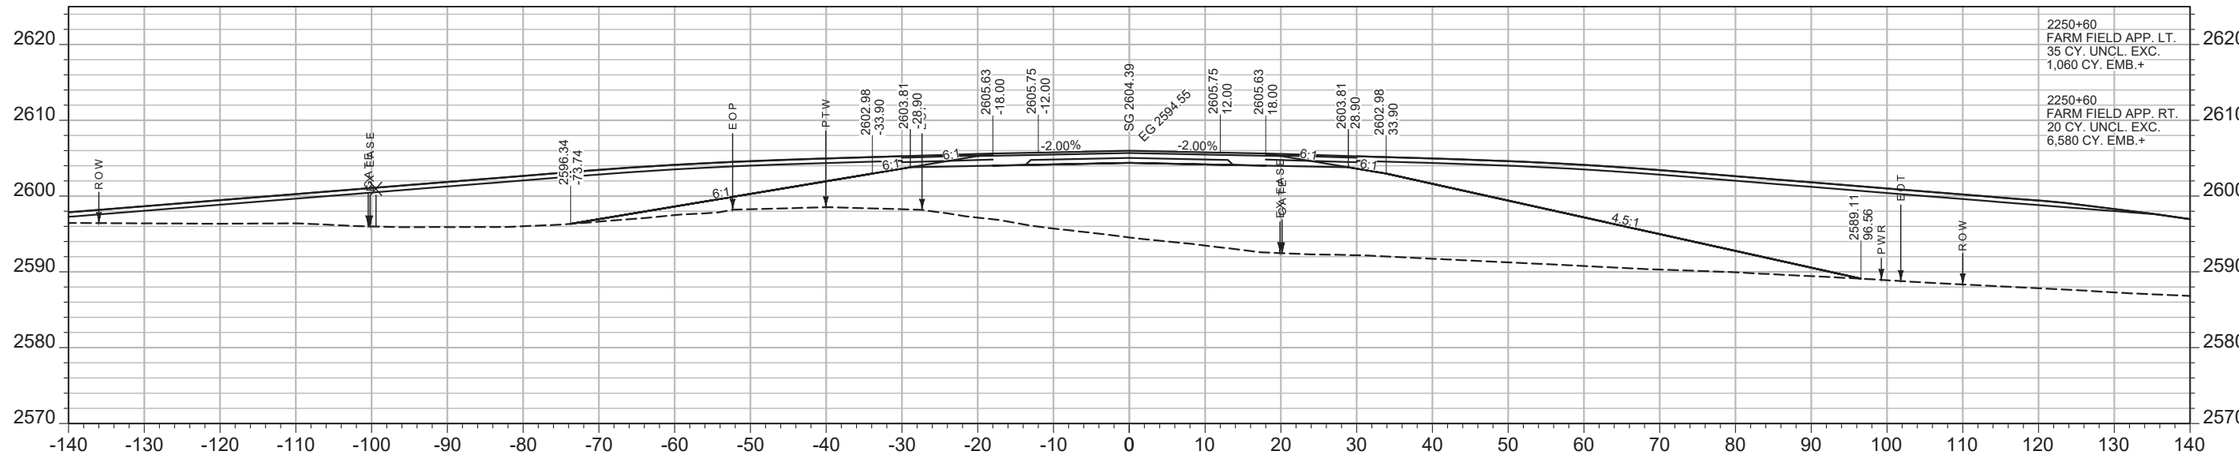

CV: 0 CY STA 2250+60.00 FV: 378 CY

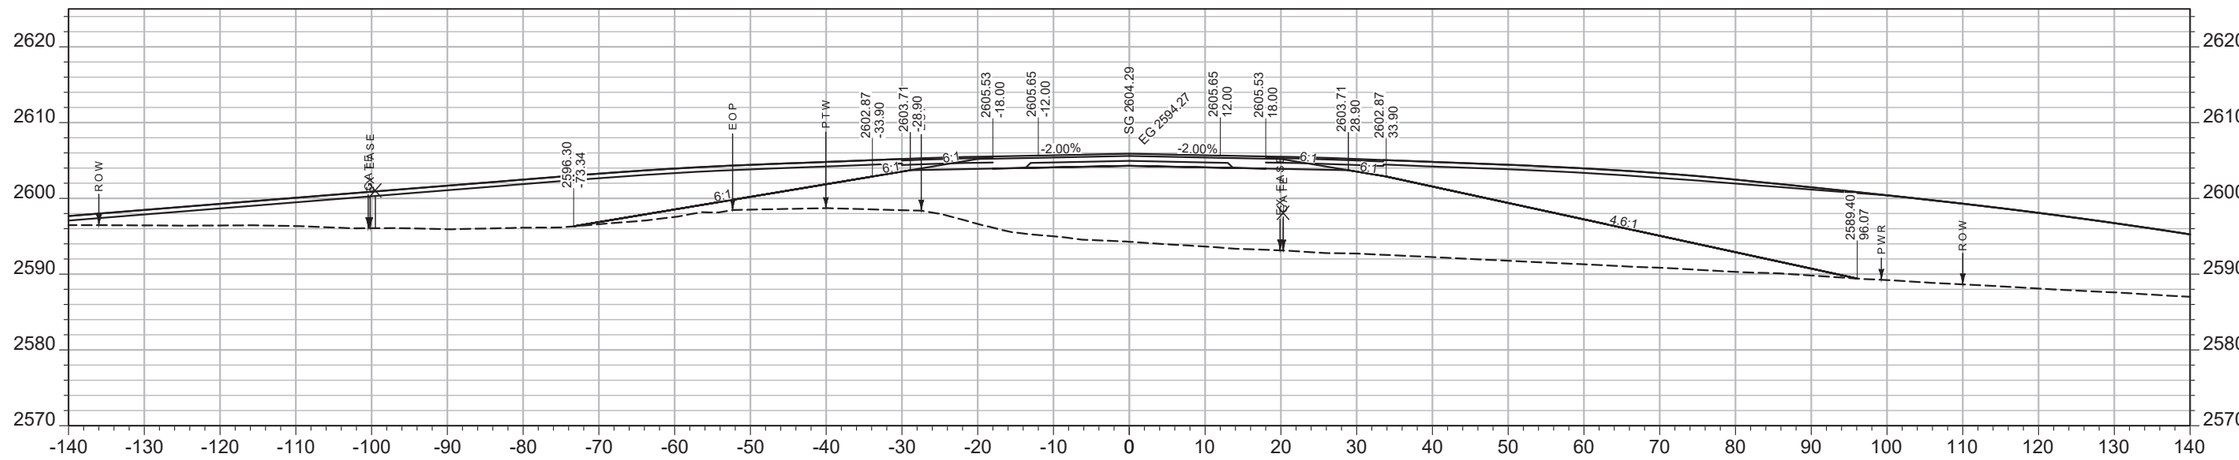

CV: 25 CY STA 2250+50.00 FV: 1521 CY

SHEET NO. 125

MAINLINE

PROJECT NAME ***WEST OF BROCKWAY - WEST***
COUNTY ***MCCONE***
PROJECT ID ***NH-HSIP 57-6(22)254***
UPN ***9727000***


DESIGNED BY C. PERIMAN 09/2023
REVIEWED BY
CHECKED BY
9727000RDLAY002.DWG

MONTANA *Department of Transportation*


CROSS SECTIONS

5/15/2025 2:10 PM

AWARD COPY

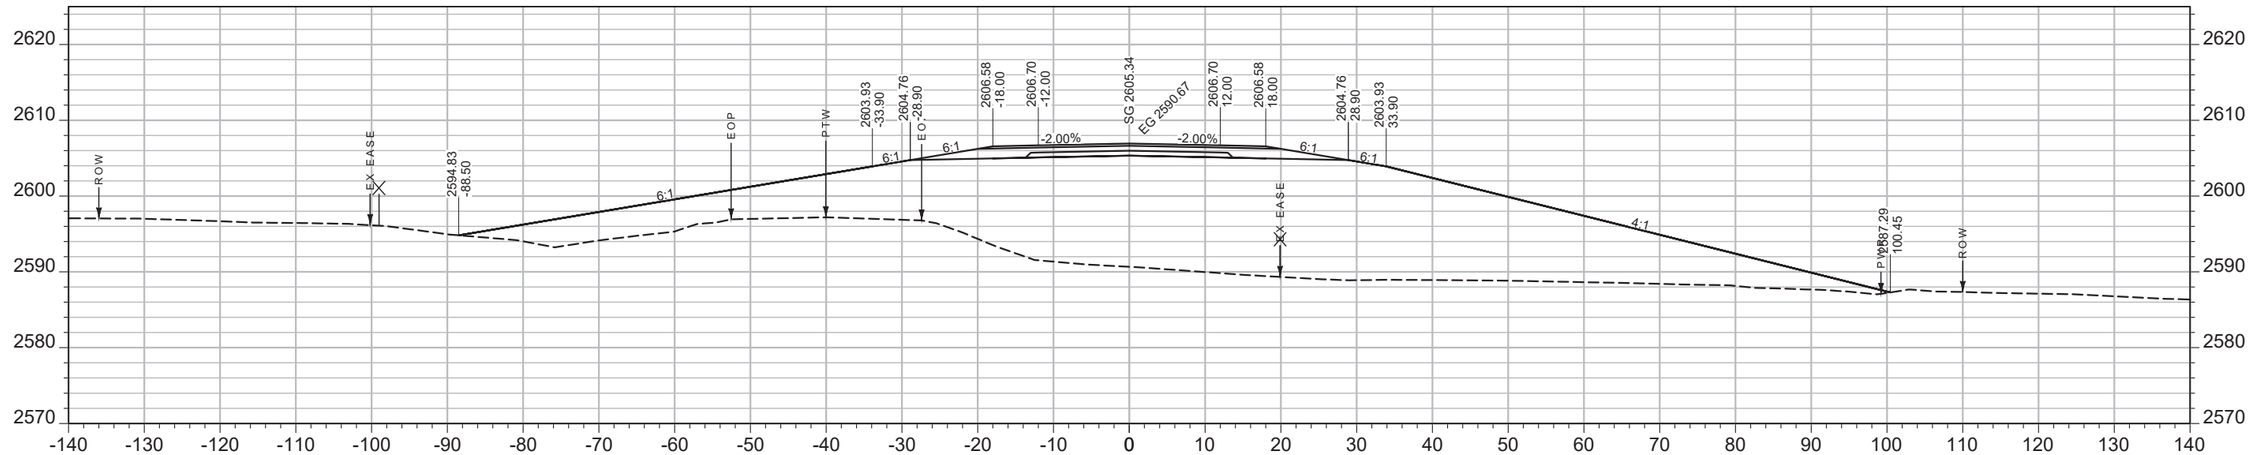

CV: 0 CY STA 2251+50.00 FV: 2839 CY

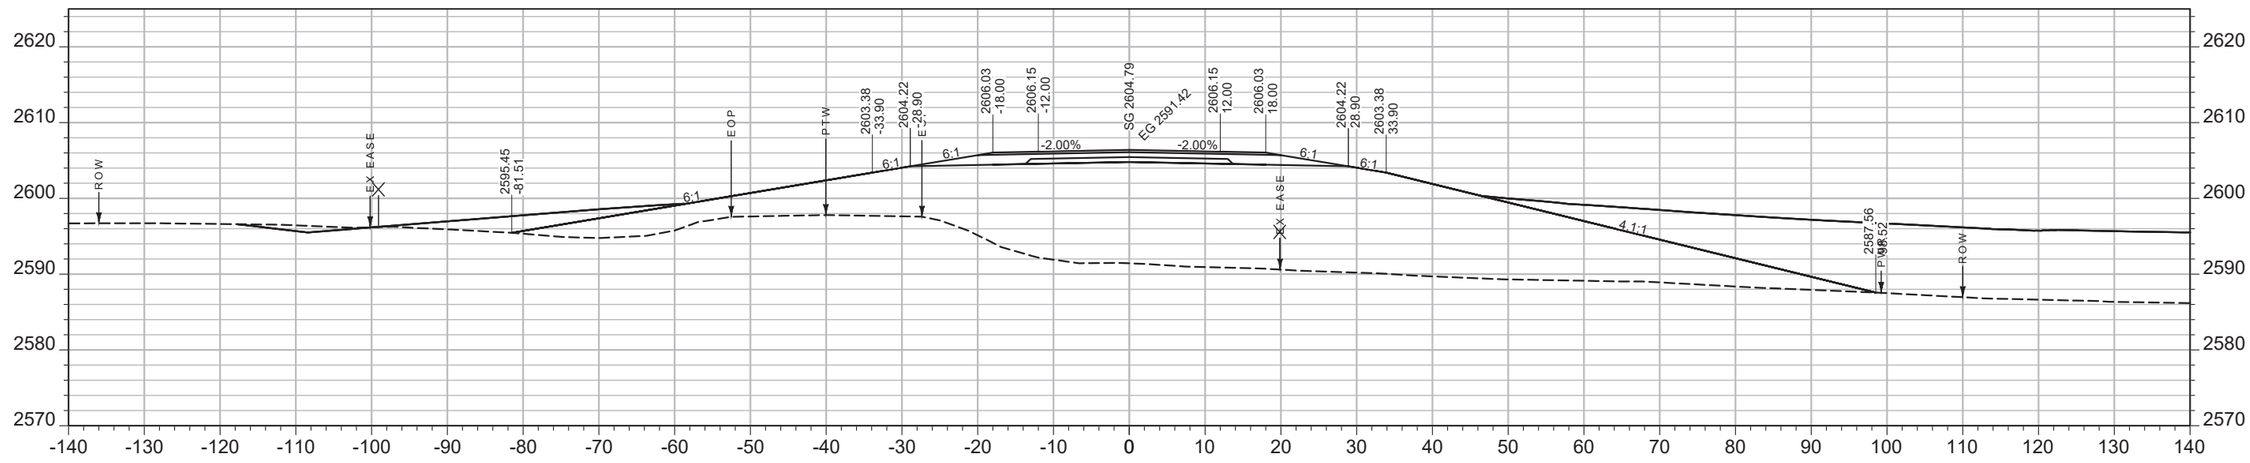

CV: 0 CY STA 2251+00.00 FV: 1780 CY

SHEET NO.
126

MAINLINE

PROJECT NAME WEST OF BROCKWAY - WEST
COUNTY MCCONE
PROJECT ID NH-HSIP 57-6(22)254
UPN 9727000


DESIGNED BY C. PERIMAN 09/2023
REVIEWED BY
CHECKED BY
9727000RDLAY002.DWG

MONTANA Department of Transportation


CROSS SECTIONS

5/15/2025 2:10 PM

AWARD COPY

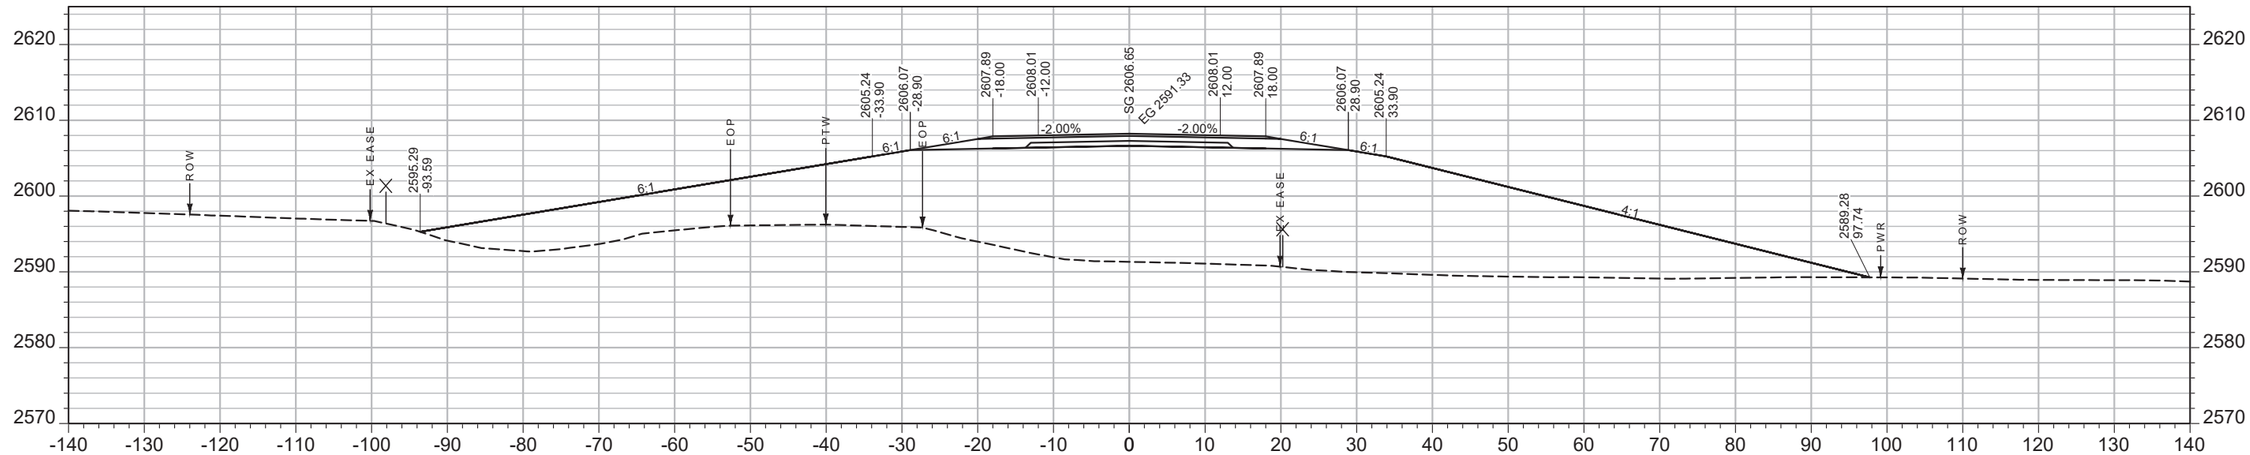

CV: 0 CY STA 2252+50.00 FV: 3105 CY

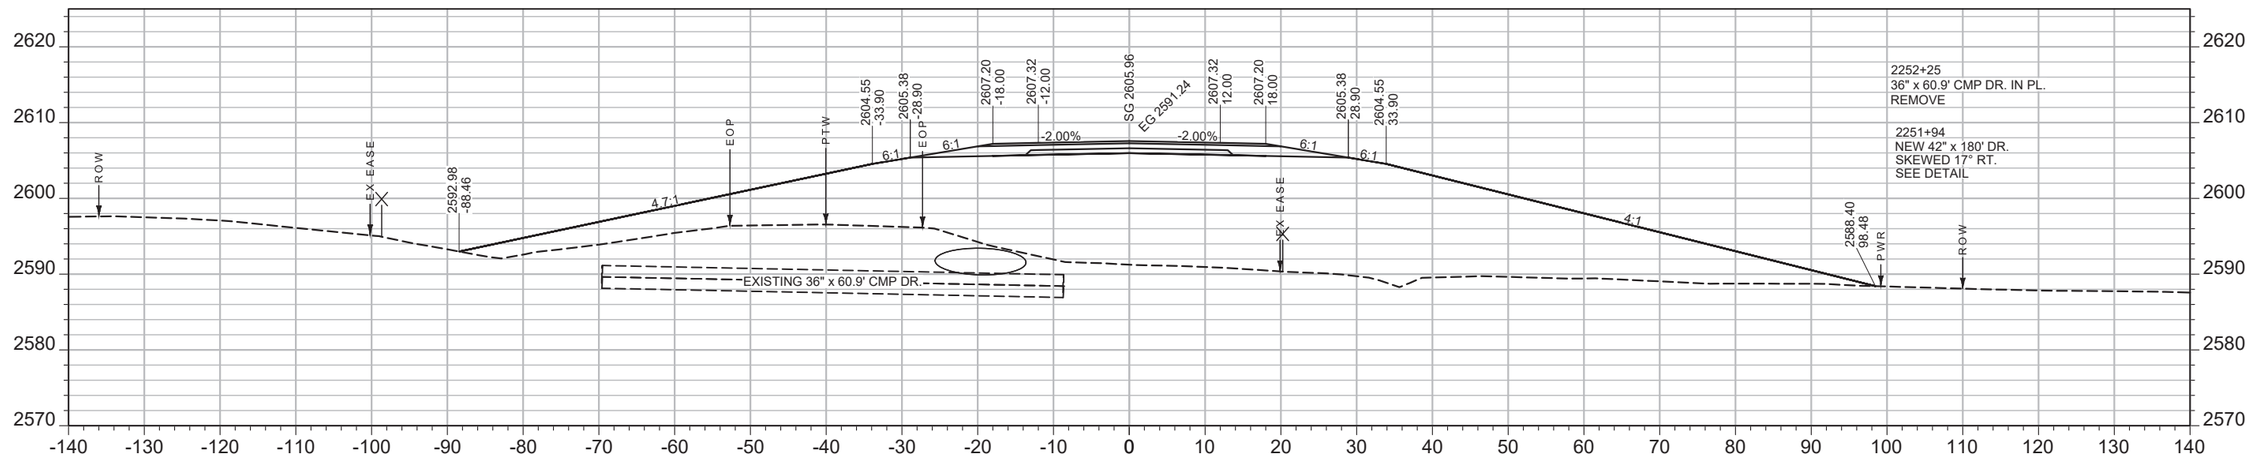

CV: 0 CY STA 2252+00.00 FV: 2974 CY

SHEET NO.
127

MAINLINE


PROJECT NAME WEST OF BROCKWAY - WEST
COUNTY MCCONE
PROJECT ID NH-HSIP 57-6(22)254
UPN 9727000

DESIGNED BY C. PERIMAN
09/2023
REVIEWED BY
CHECKED BY
9727000RDLAY002.DWG


MONTANA
Department of Transportation

CROSS SECTIONS

5/15/2025 2:10 PM

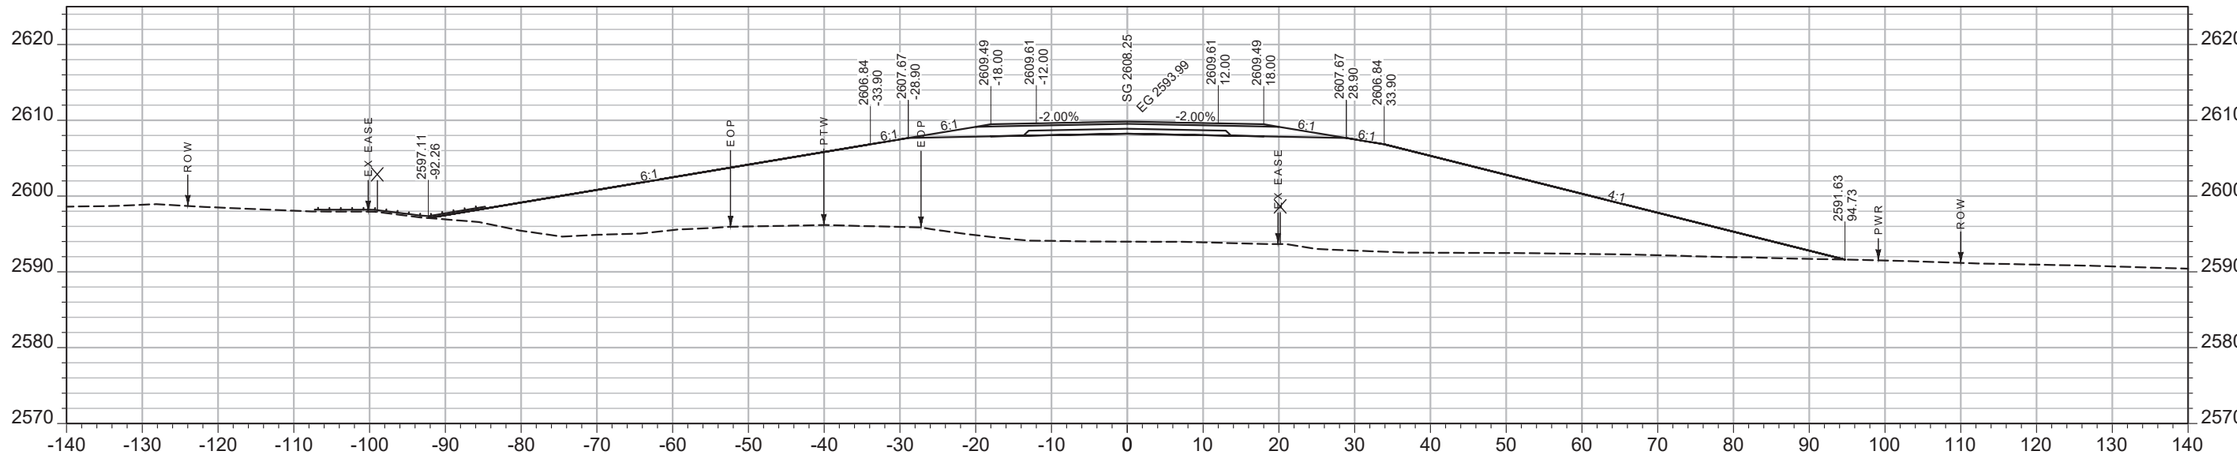

CV: 0 CY STA 2253+50.00 FV: 3193 CY

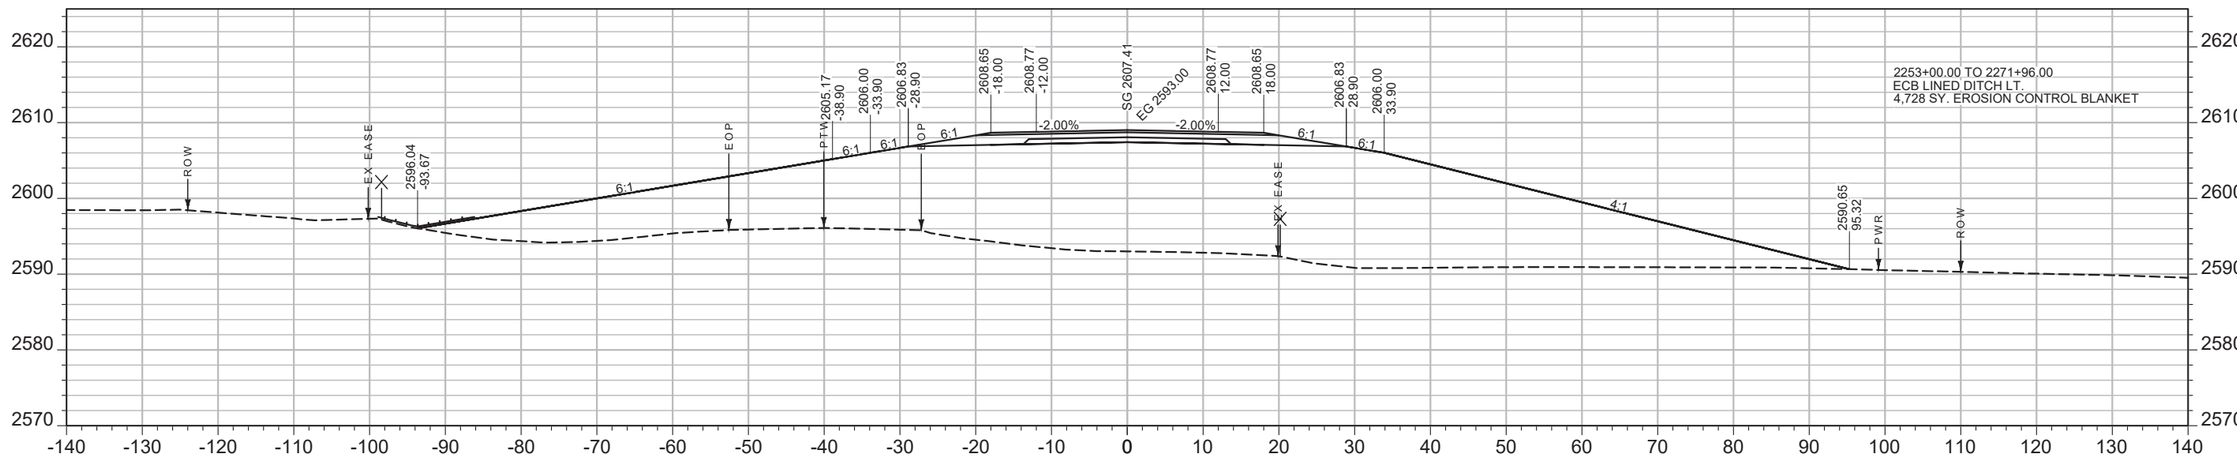

CV: 0 CY STA 2253+00.00 FV: 3267 CY

SHEET NO. 128

MAINLINE

PROJECT NAME **WEST OF BROCKWAY - WEST**
COUNTY **MCCONE**
PROJECT ID **NH-HSIP 57-6(22)254**
UPN **9727000**


DESIGNED BY C. PERIMAN 09/2023
REVIEWED BY
CHECKED BY
9727000RDLAY002.DWG

MONTANA *Department of Transportation*

CROSS SECTIONS

5/15/2025 2:10 PM

AWARD COPY

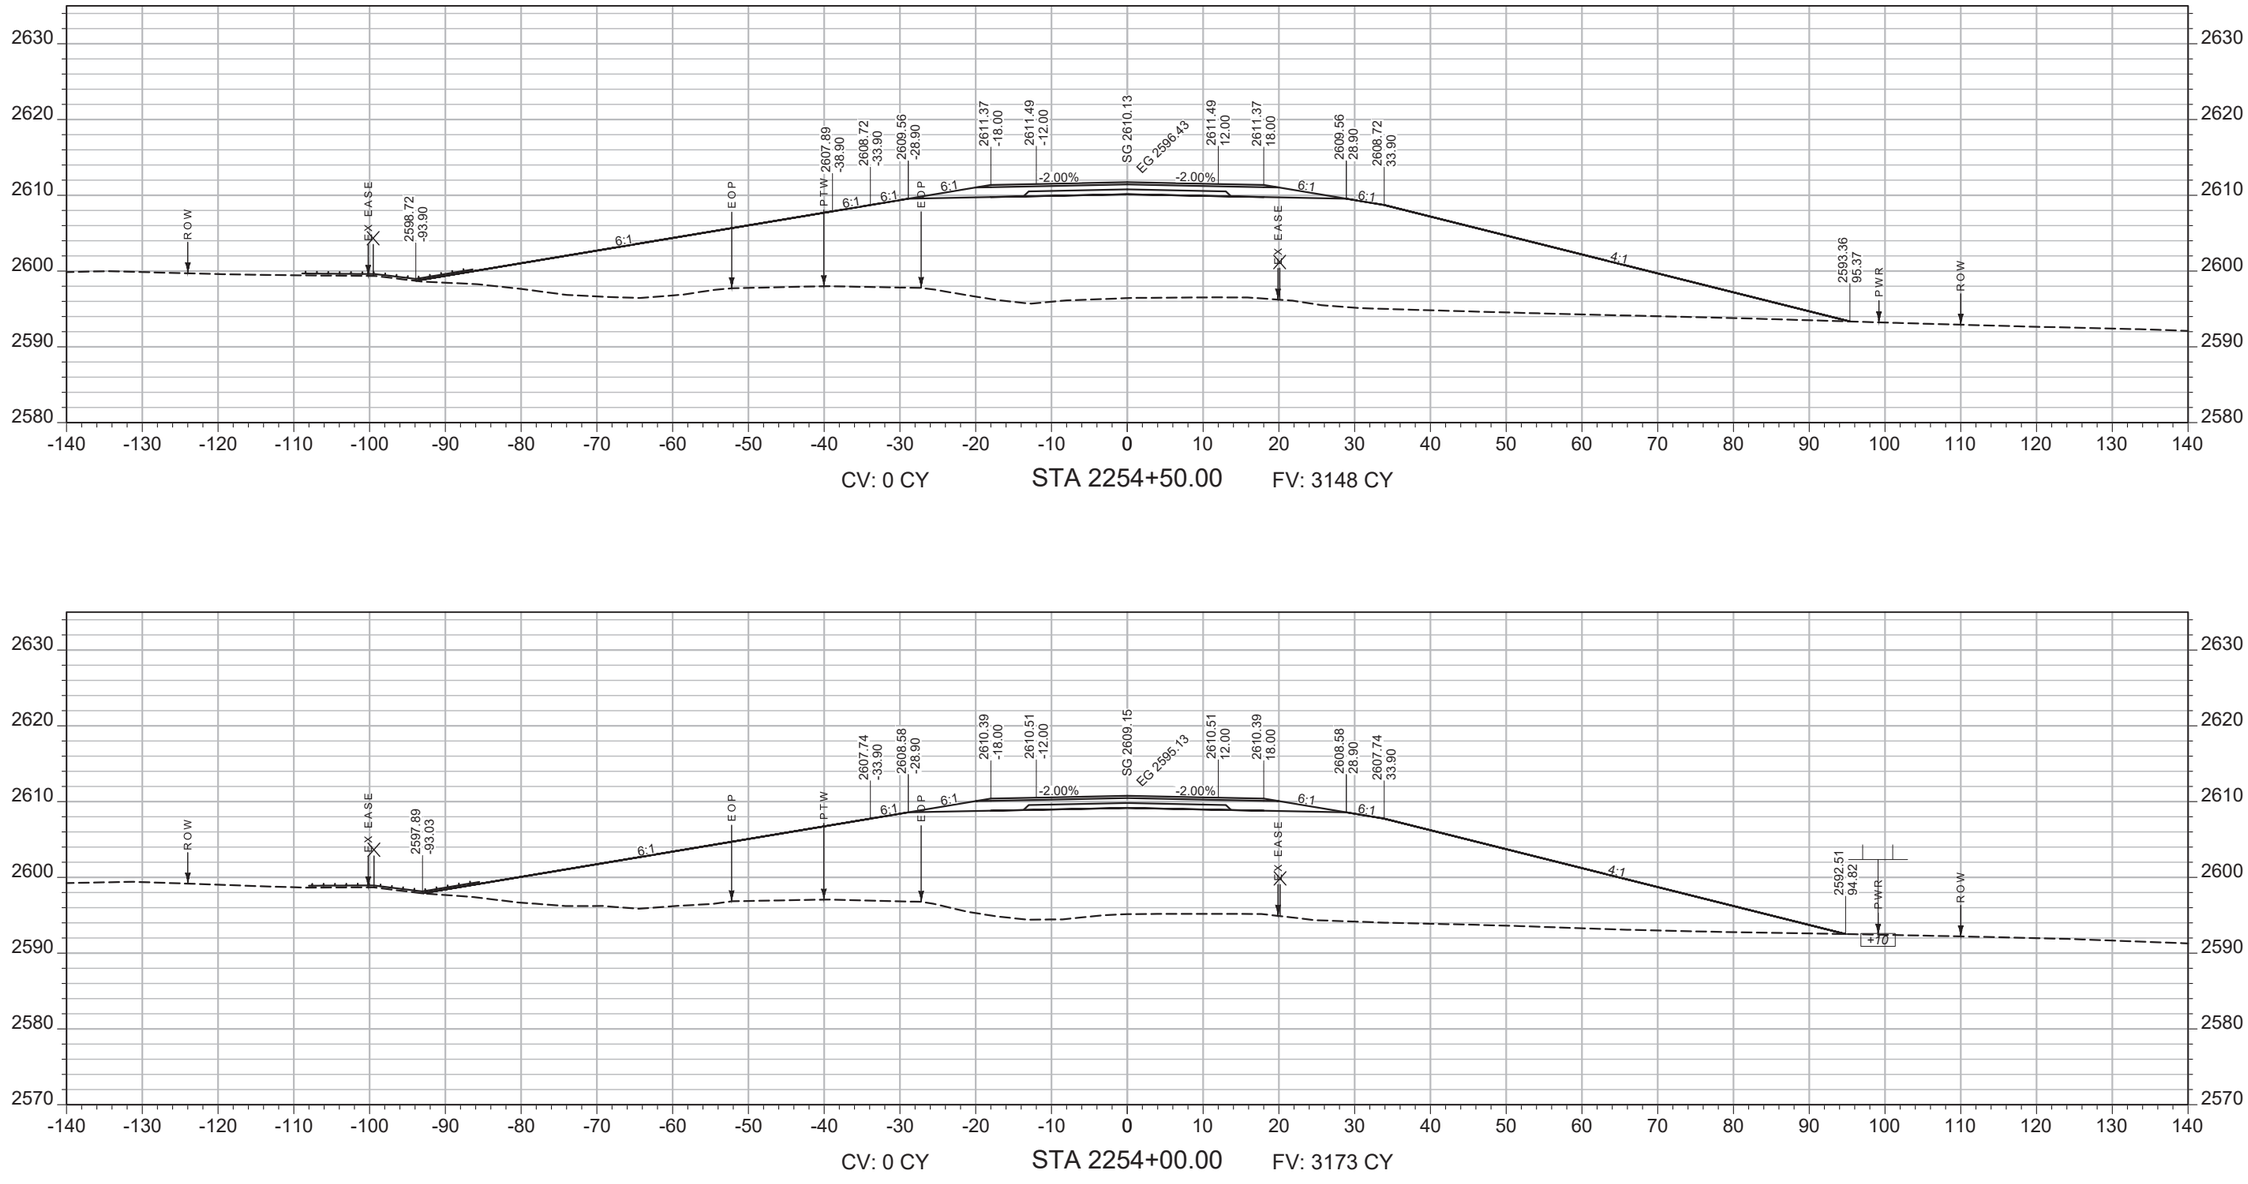

SHEET NO.
129

MAINLINE

PROJECT NAME: WEST OF BROCKWAY - WEST
COUNTY: MCCONE
PROJECT ID: NH-HSIP 57-6(22)254
UPN: 9727000


DESIGNED BY: C. PERIMAN 09/2023
REVIEWED BY:
CHECKED BY:
9727000RDLAY002.DWG

MONTANA
Department of Transportation


CROSS SECTIONS

5/15/2025 2:10 PM

AWARD COPY

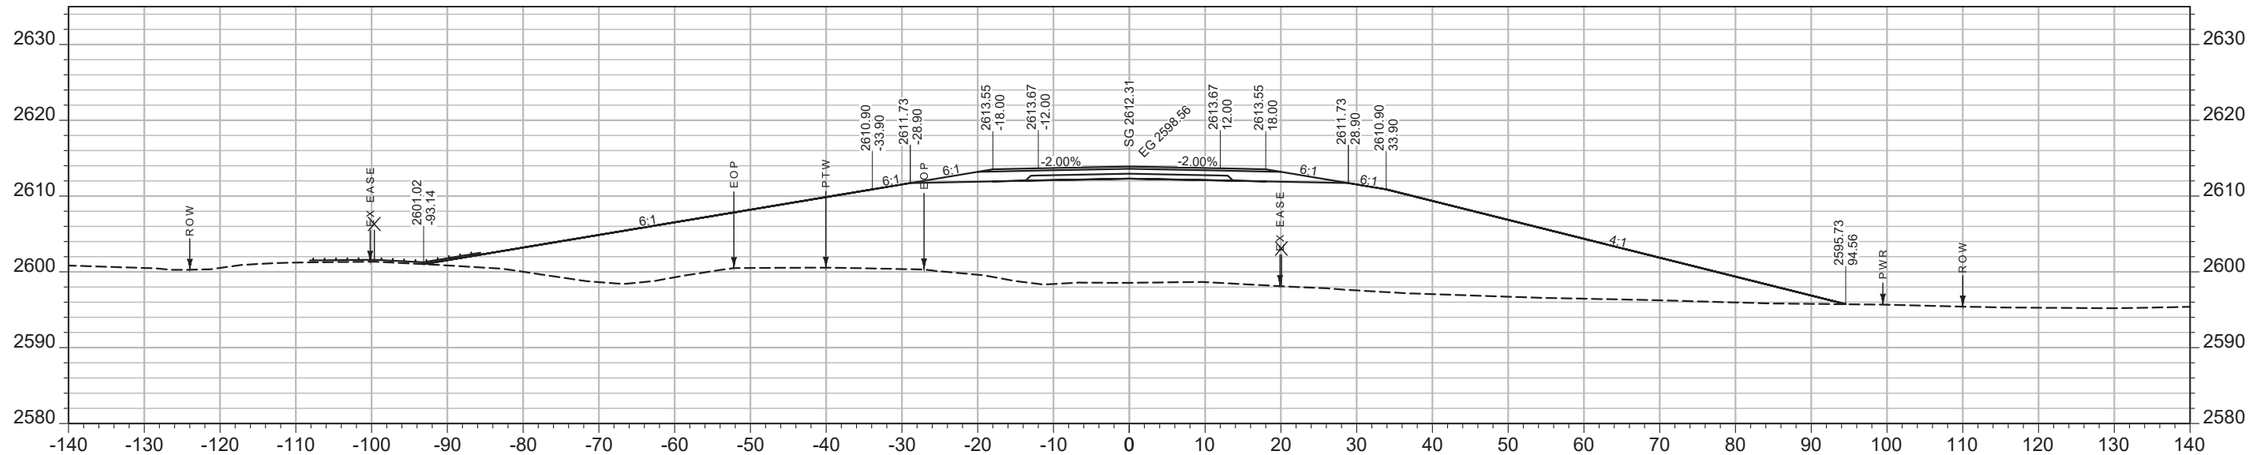

CV: 0 CY STA 2255+50.00 FV: 3102 CY

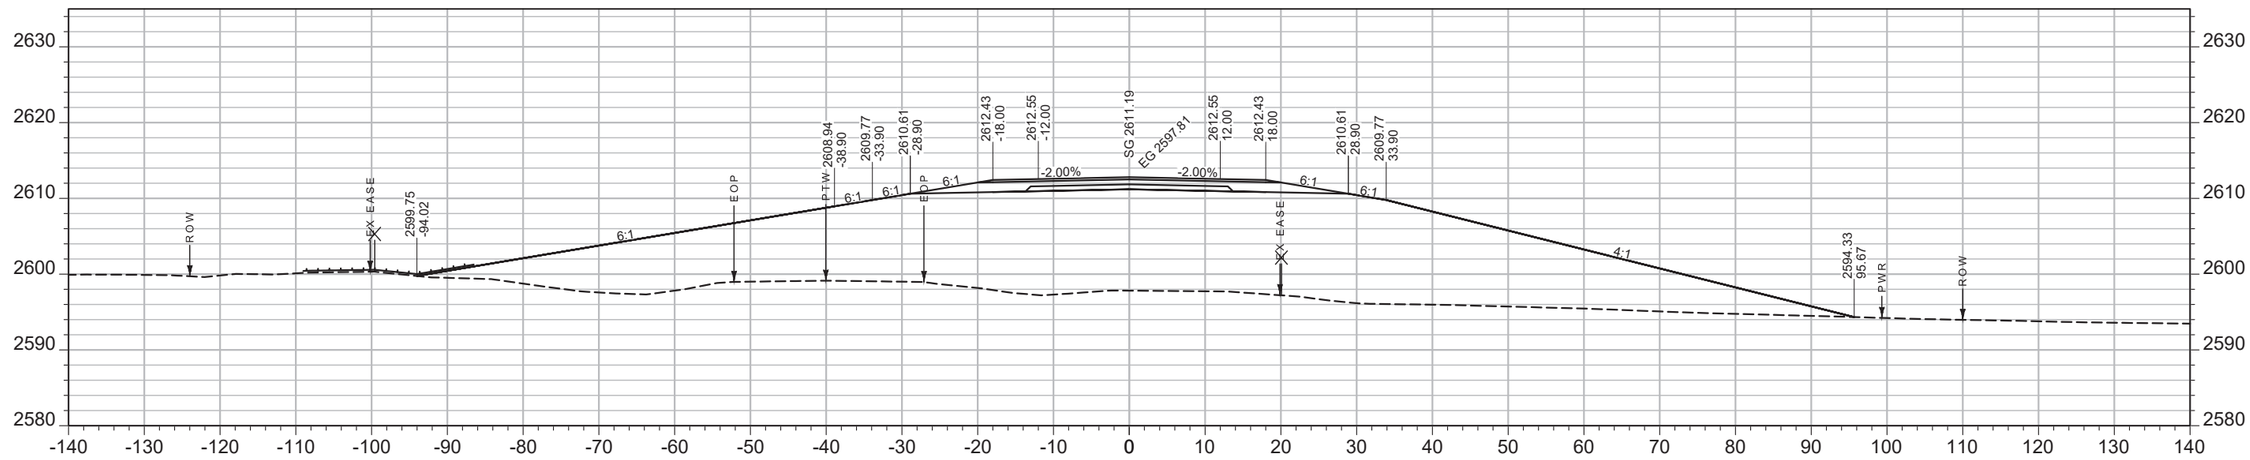

CV: 0 CY STA 2255+00.00 FV: 3133 CY

SHEET NO. 130

MAINLINE

PROJECT NAME **WEST OF BROCKWAY - WEST**
COUNTY **MCCONE**
PROJECT ID **NH-HSIP 57-6(22)254**
UPN **9727000**

DESIGNED BY C. PERIMAN 09/2023
REVIEWED BY
CHECKED BY


9727000RDLAY002.DWG

MONTANA Department of Transportation


CROSS SECTIONS

5/15/2025 2:10 PM

AWARD COPY

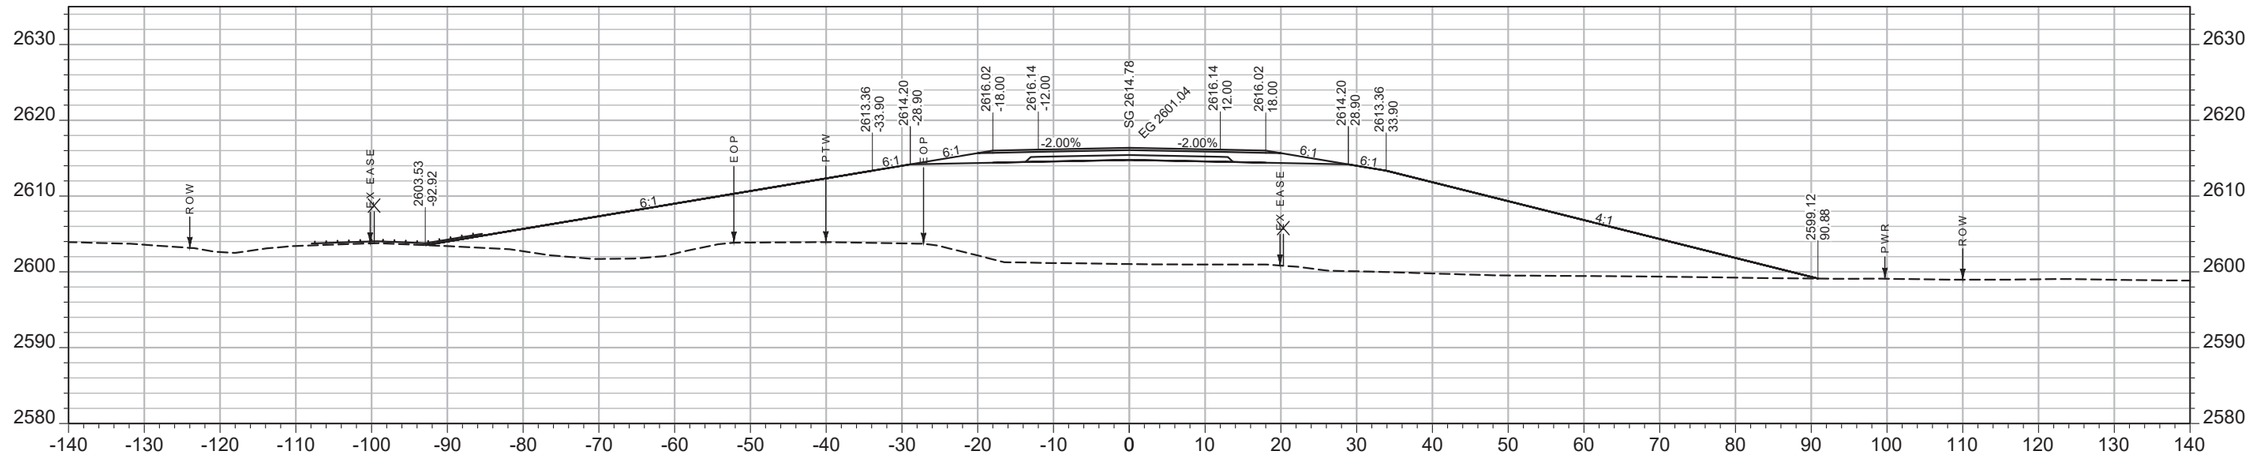

CV: 0 CY STA 2256+50.00 FV: 2982 CY

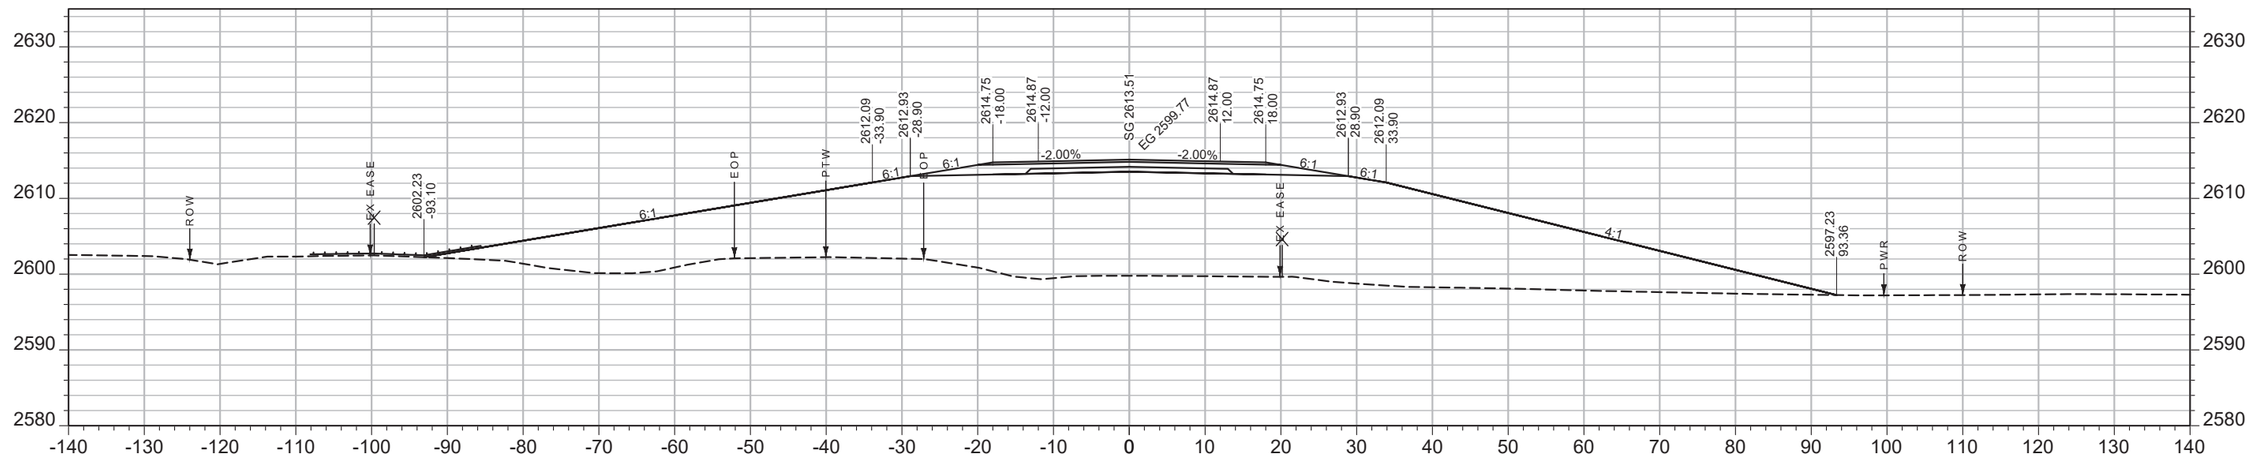

CV: 0 CY STA 2256+00.00 FV: 3063 CY

SHEET NO. 131

MAINLINE

PROJECT NAME **WEST OF BROCKWAY - WEST**
COUNTY **MCCONE**
PROJECT ID **NH-HSIP 57-6(22)254**
UPN **9727000**

DESIGNED BY C. PERIMAN 09/2023
REVIEWED BY
CHECKED BY


9727000RDLAY002.DWG

MONTANA Department of Transportation


CROSS SECTIONS

5/15/2025 2:10 PM

AWARD COPY

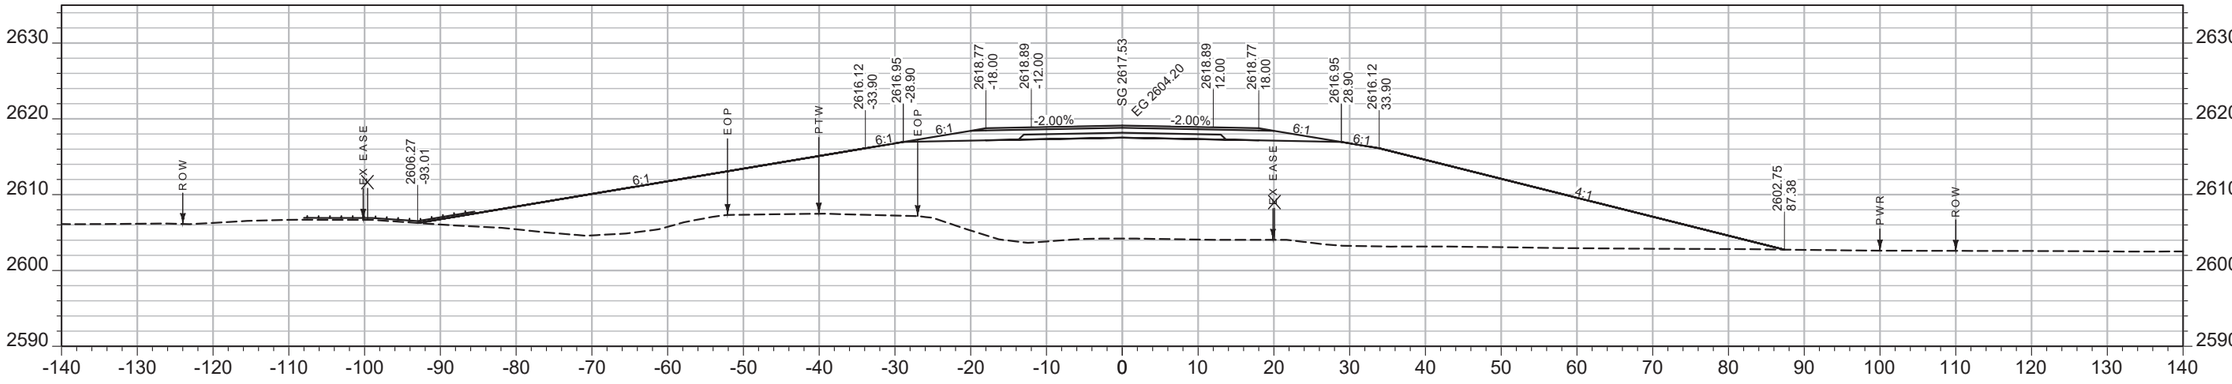

CV: 0 CY STA 2257+50.00 FV: 2800 CY

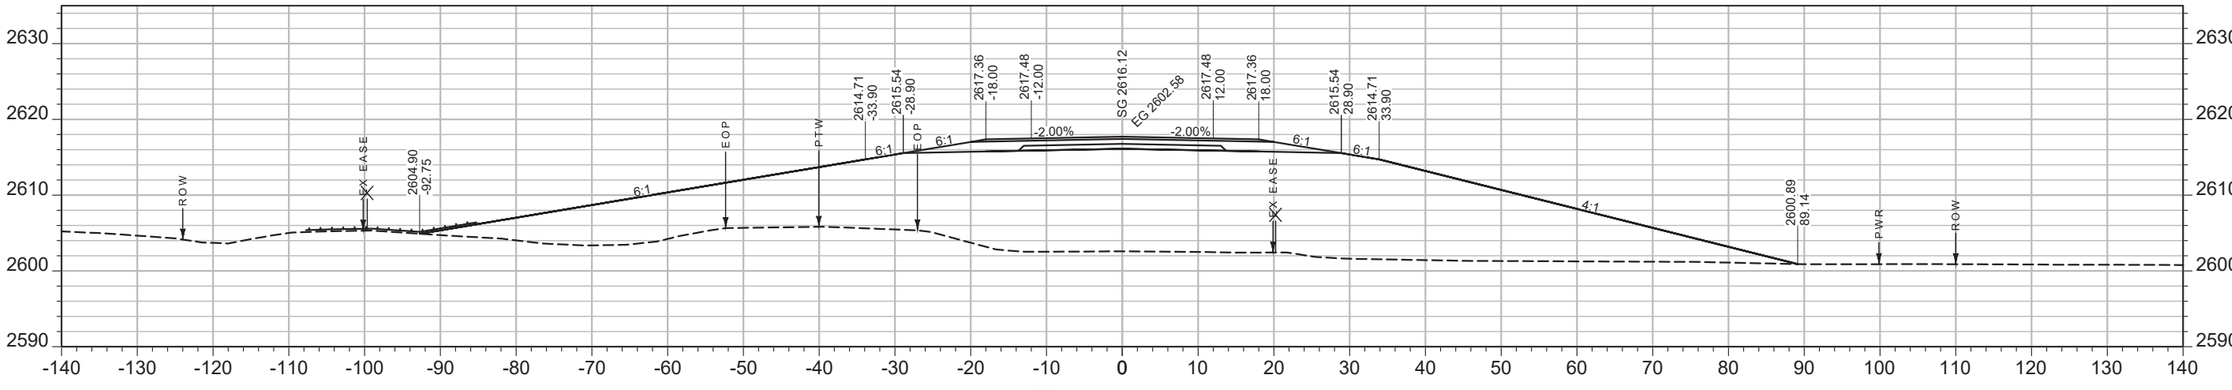

CV: 0 CY STA 2257+00.00 FV: 2893 CY

SHEET NO. 132

MAINLINE

PROJECT NAME ***WEST OF BROCKWAY - WEST***

COUNTY ***MCCONE***

PROJECT ID ***NH-HSIP 57-6(22)254***

UPN ***9727000***

DESIGNED BY C. PERIMAN 09/2023

REVIEWED BY

CHECKED BY


9727000RDLAY002.DWG


MONTANA *Department of Transportation*

CROSS SECTIONS

5/15/2025 2:10 PM

AWARD COPY

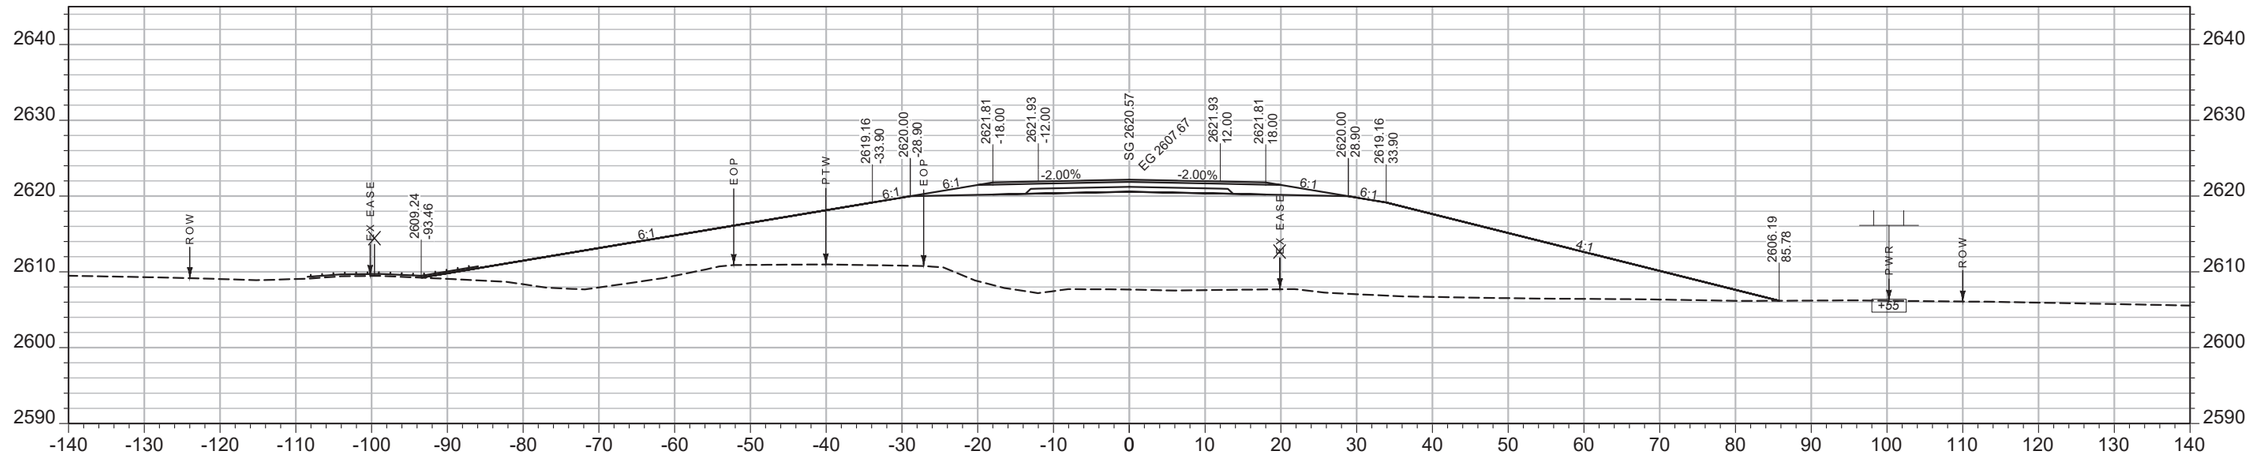

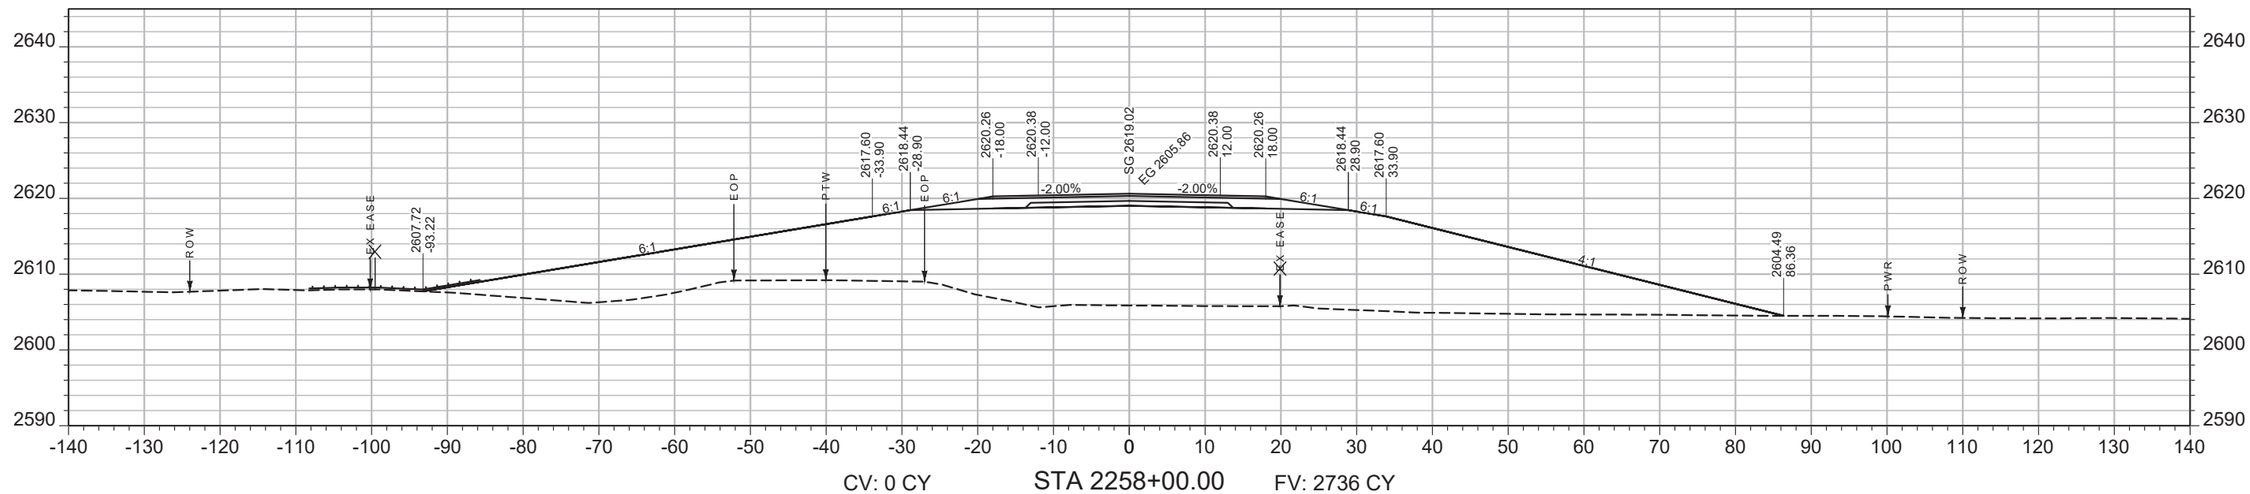

SHEET NO.
133

MAINLINE

PROJECT NAME WEST OF BROCKWAY - WEST
COUNTY MCCONE
PROJECT ID NH-HSIP 57-6(22)254
UPN 9727000


DESIGNED BY C. PERIMAN 09/2023
REVIEWED BY
CHECKED BY
9727000RDLAY002.DWG

MONTANA Department of Transportation


CROSS SECTIONS

5/15/2025 2:10 PM

AWARD COPY

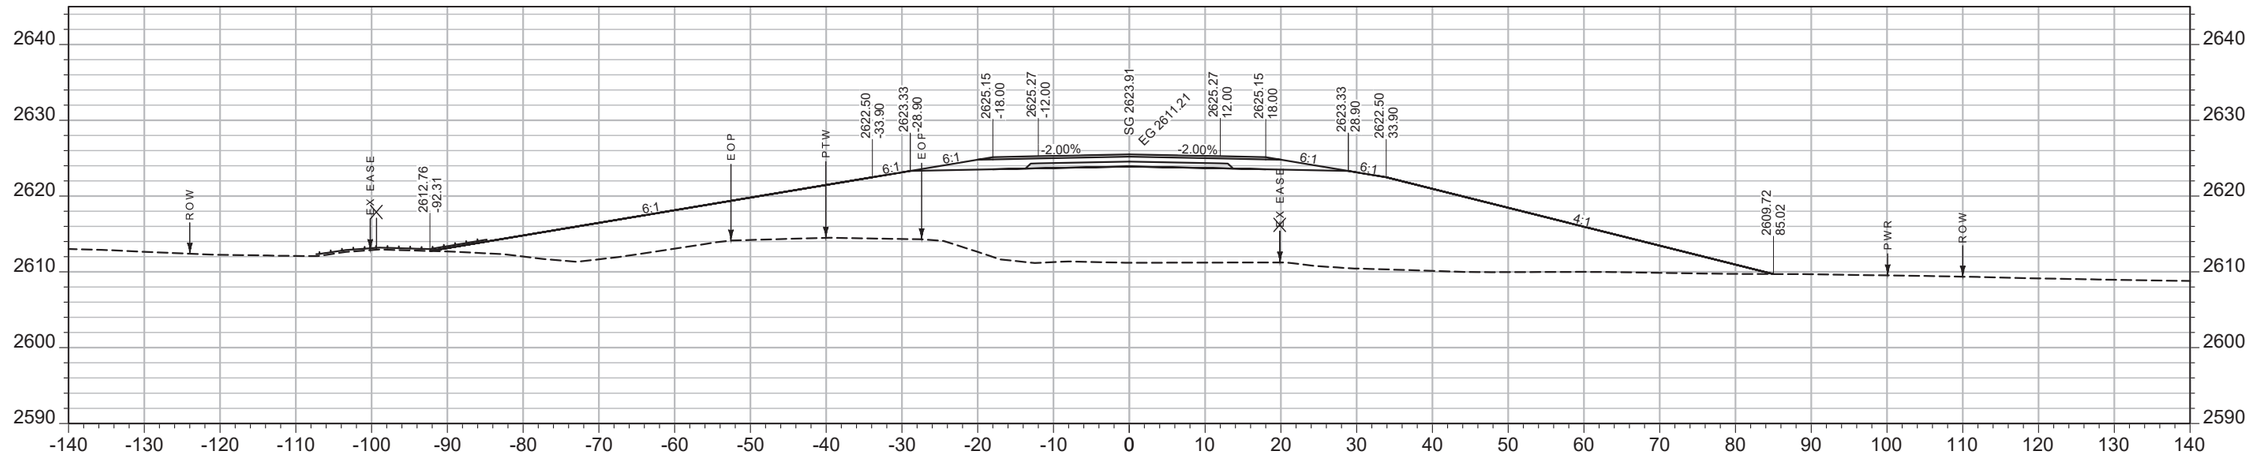

CV: 0 CY STA 2259+50.00 FV: 2571 CY

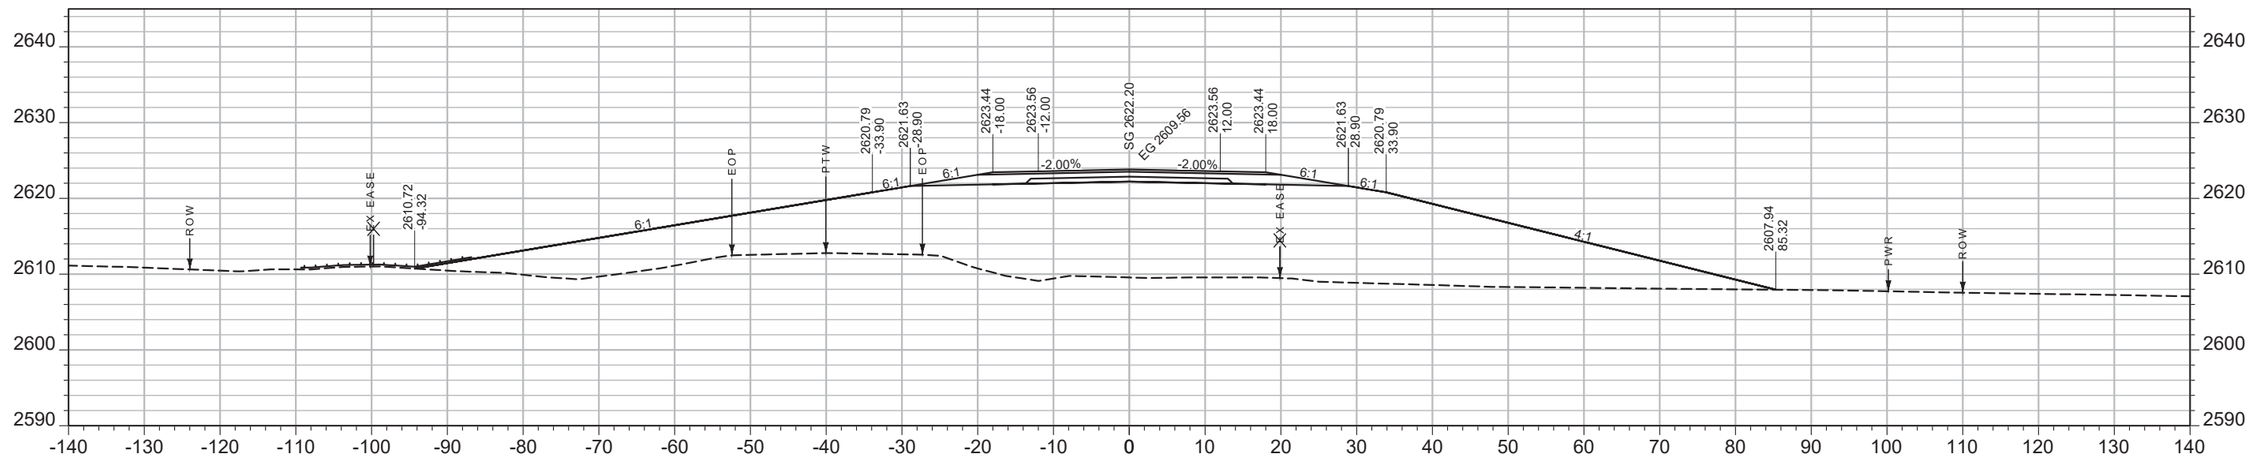

CV: 0 CY STA 2259+00.00 FV: 2597 CY

SHEET NO. 134

MAINLINE

PROJECT NAME: WEST OF BROCKWAY - WEST
COUNTY: MCCONE
PROJECT ID: NH-HSIP 57-6(22)254
UPN: 9727000

DESIGNED BY: C. PERIMAN 09/2023
REVIEWED BY:
CHECKED BY:


9727000RDLAY002.DWG

MONTANA Department of Transportation


CROSS SECTIONS

5/15/2025 2:10 PM

AWARD COPY

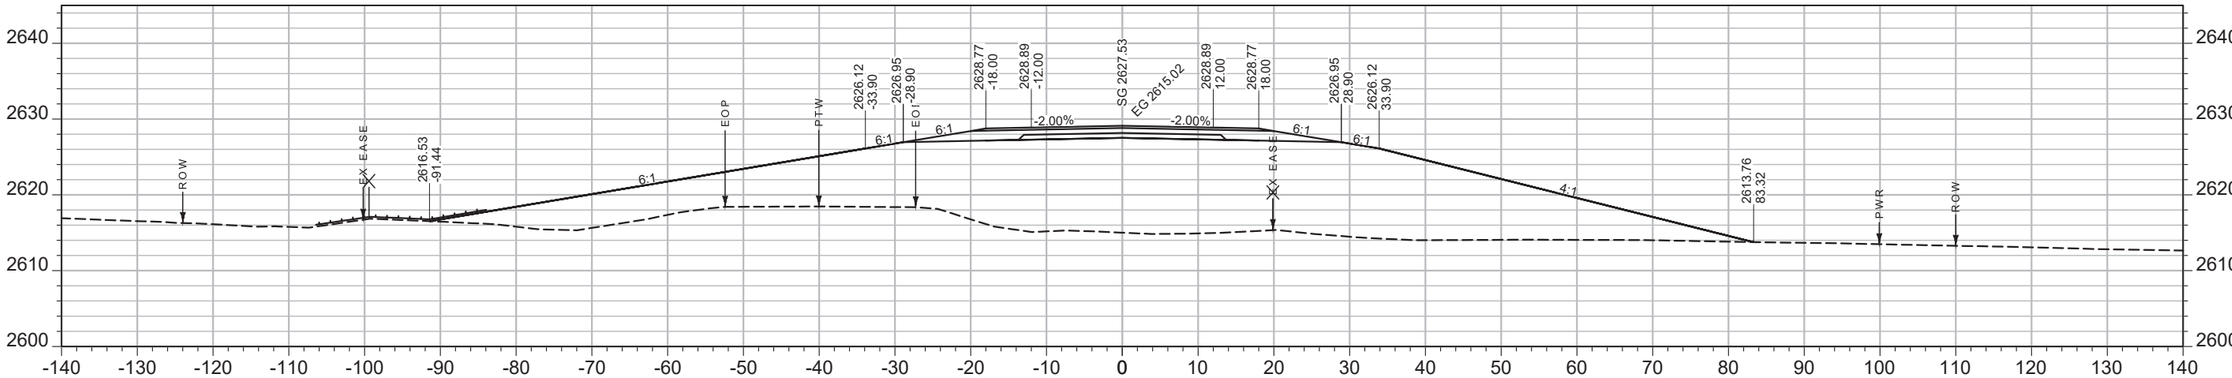

CV: 0 CY STA 2260+50.00 FV: 2454 CY

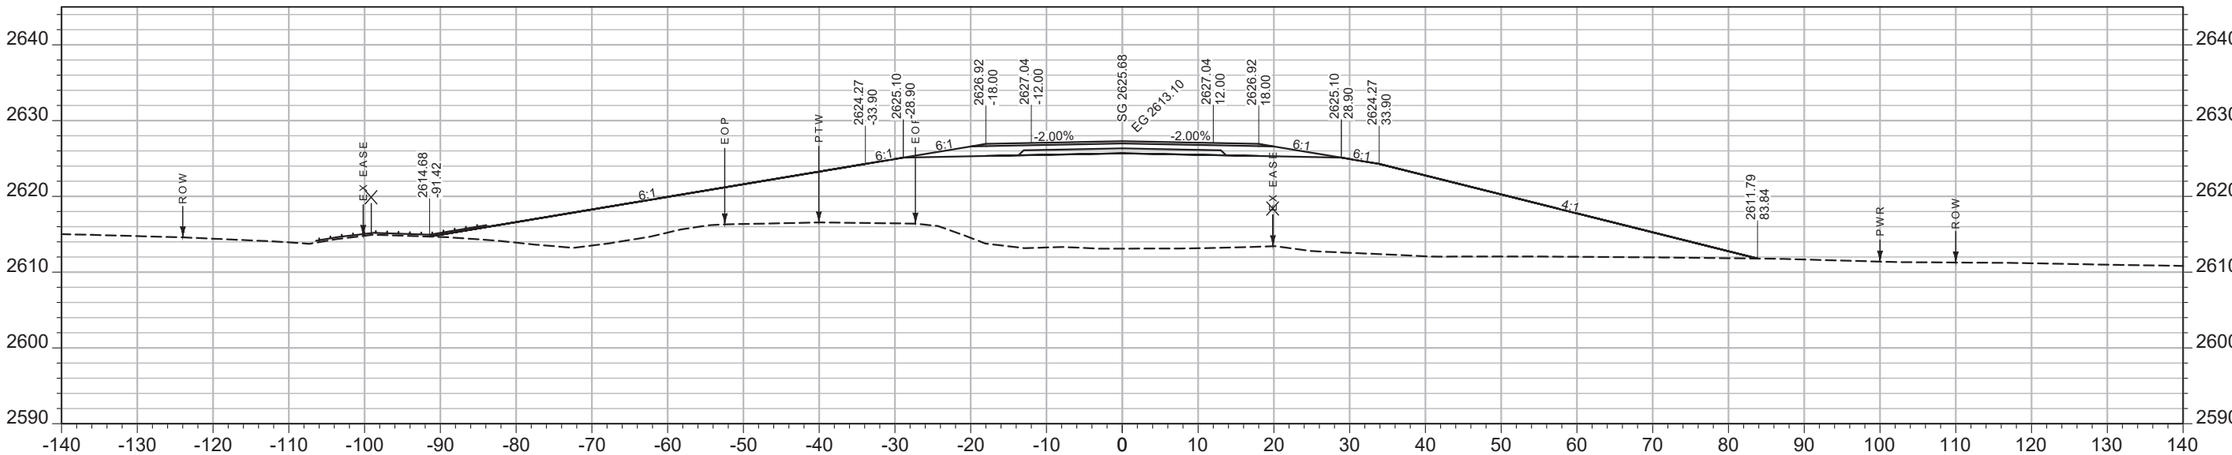

CV: 0 CY STA 2260+00.00 FV: 2516 CY

SHEET NO. 135

MAINLINE

PROJECT NAME ***WEST OF BROCKWAY - WEST***
COUNTY ***MCCONE***
PROJECT ID ***NH-HSIP 57-6(22)254***
UPN ***9727000***

DESIGNED BY C. PERIMAN 09/2023
REVIEWED BY
CHECKED BY


9727000RDLAY002.DWG

MONTANA *Department of Transportation*


CROSS SECTIONS

5/15/2025 2:10 PM

AWARD COPY

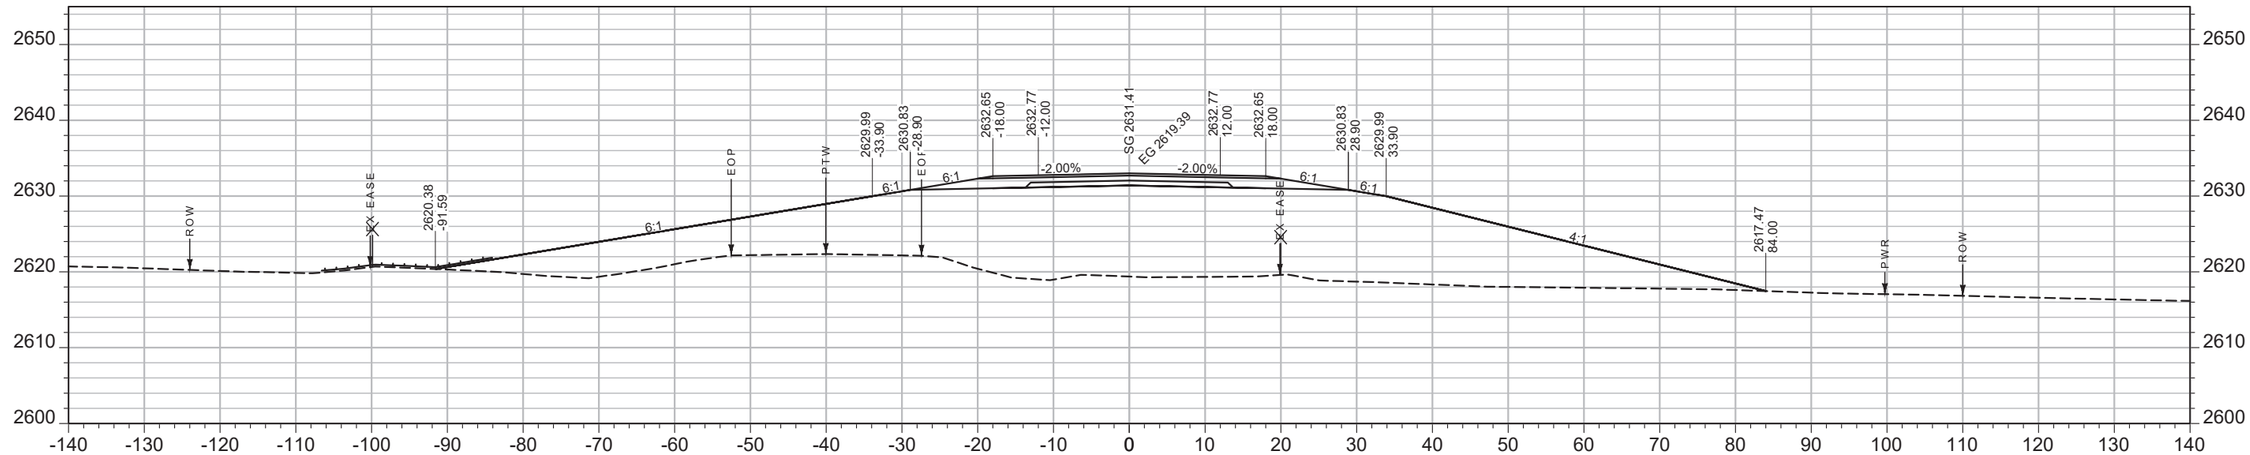

CV: 0 CY STA 2261+50.00 FV: 2403 CY

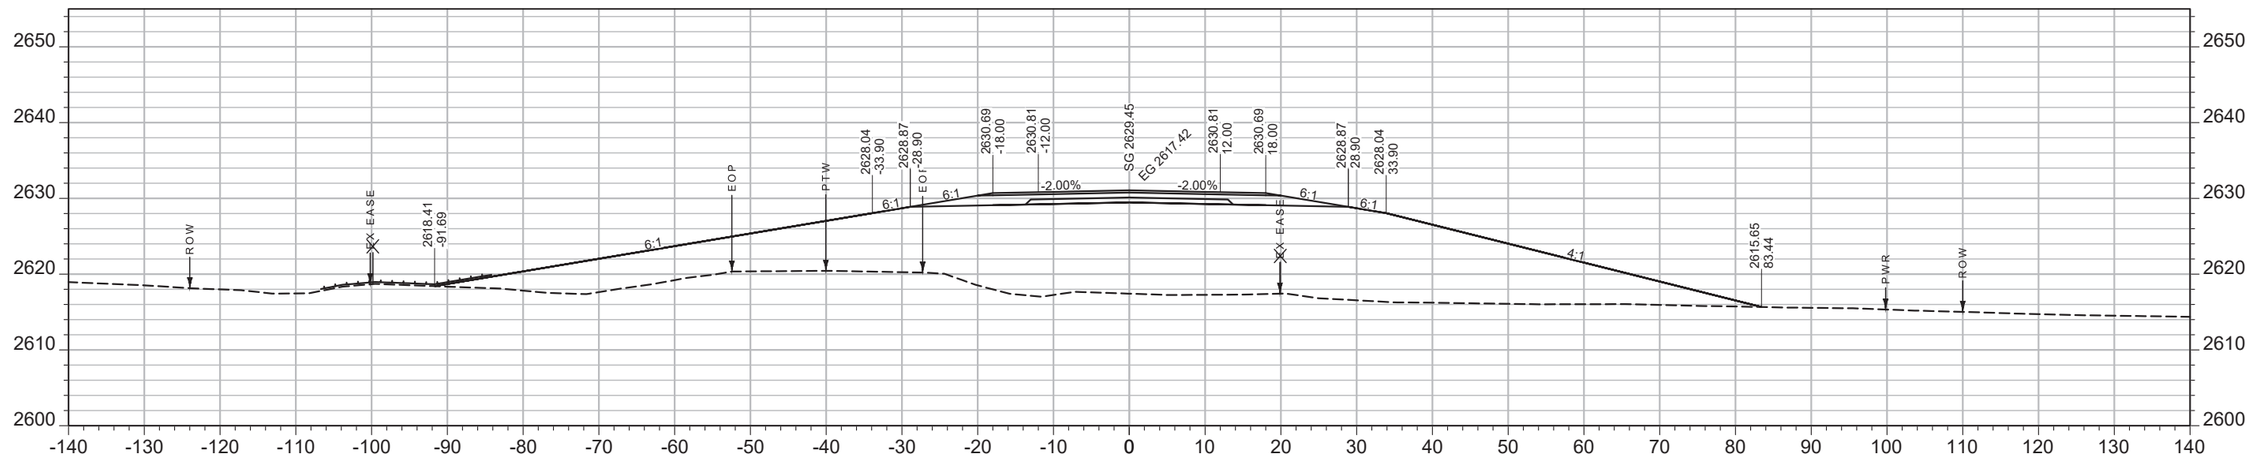

CV: 0 CY STA 2261+00.00 FV: 2411 CY

SHEET NO. 136

MAINLINE

PROJECT NAME ***WEST OF BROCKWAY - WEST***
COUNTY ***MCCONE***
PROJECT ID ***NH-HSIP 57-6(22)254***
UPN ***9727000***

DESIGNED BY C. PERIMAN 09/2023
REVIEWED BY
CHECKED BY


9727000RDLAY002.DWG

MONTANA *Department of Transportation*


CROSS SECTIONS

5/15/2025 2:10 PM

AWARD COPY

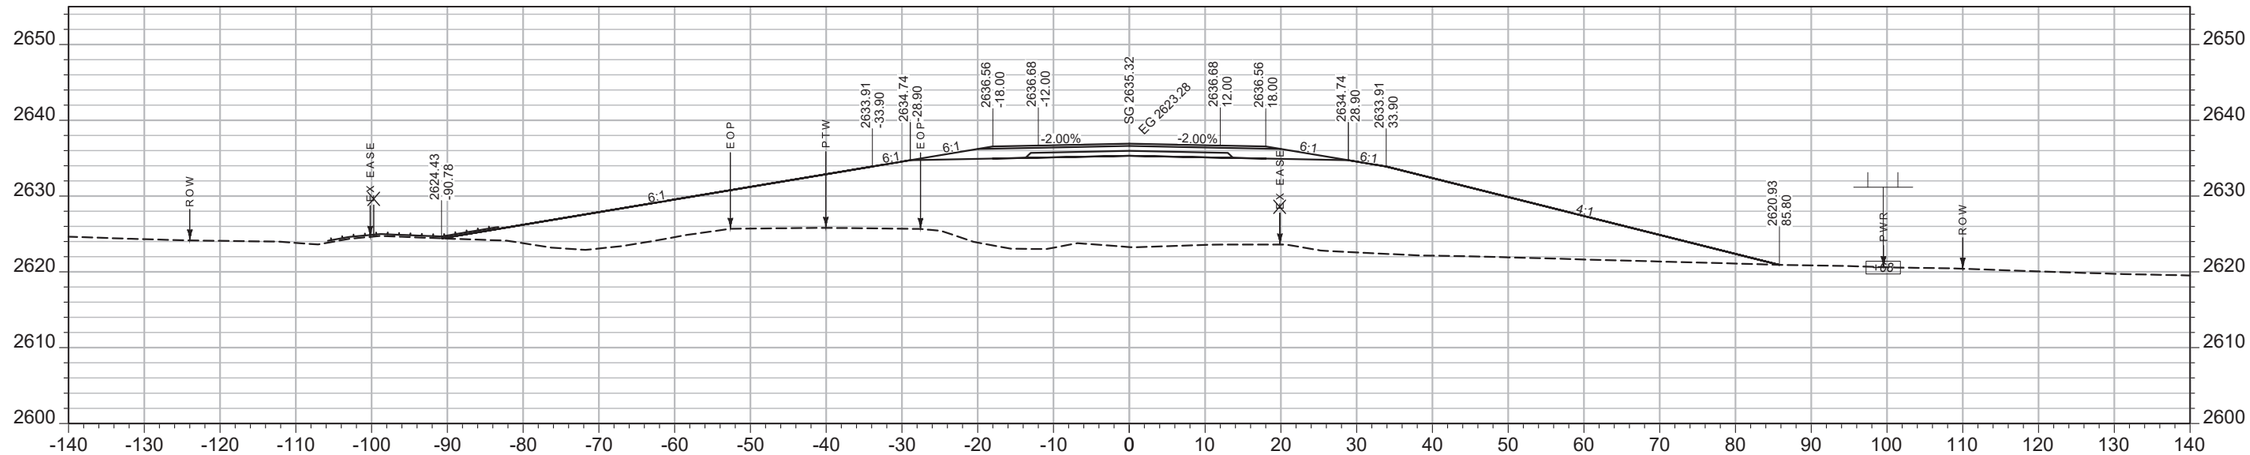

CV: 0 CY STA 2262+50.00 FV: 2429 CY

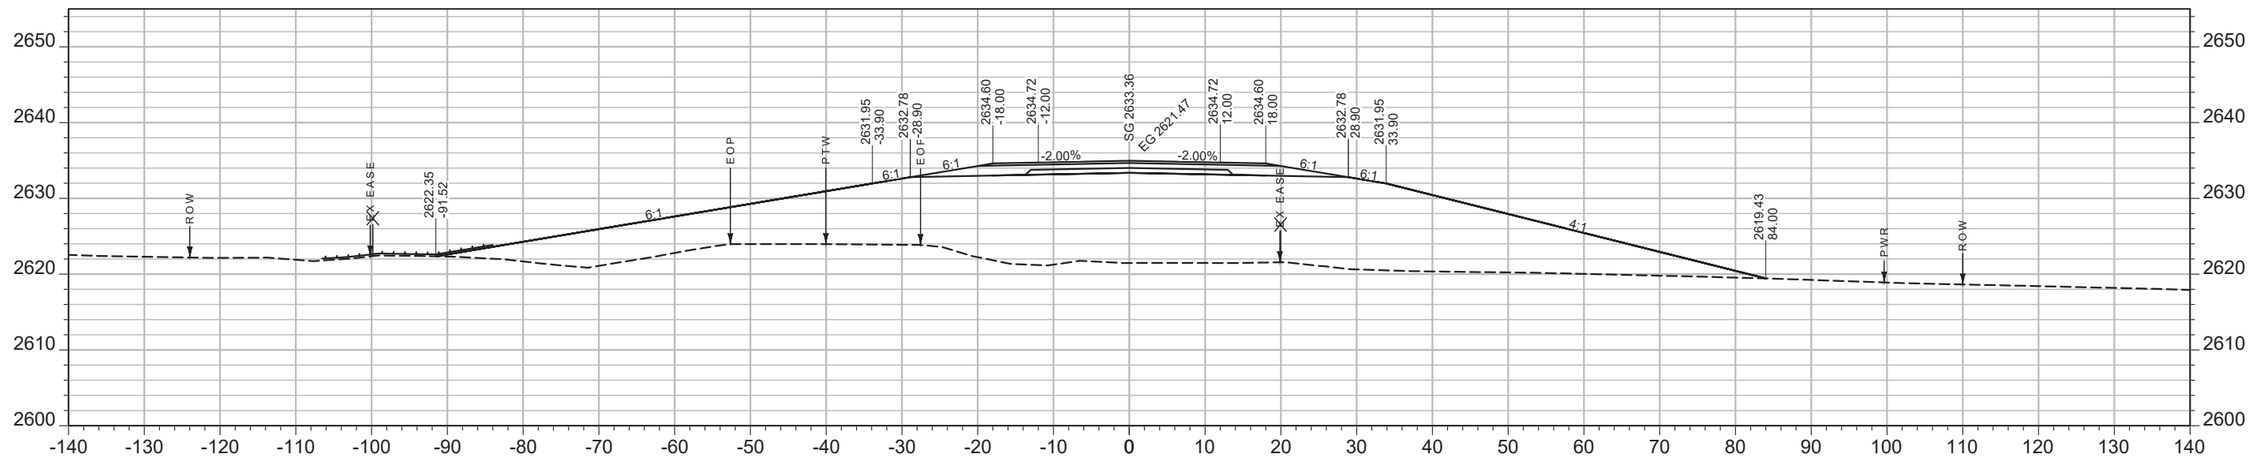

CV: 0 CY STA 2262+00.00 FV: 2400 CY

SHEET NO. 137

MAINLINE

PROJECT NAME **WEST OF BROCKWAY - WEST**
COUNTY **MCCONE**
PROJECT ID **NH-HSIP 57-6(22)254**
UPN **9727000**

DESIGNED BY C. PERIMAN 09/2023
REVIEWED BY
CHECKED BY


9727000RDLAY002.DWG

MONTANA Department of Transportation


CROSS SECTIONS

5/15/2025 2:10 PM

AWARD COPY

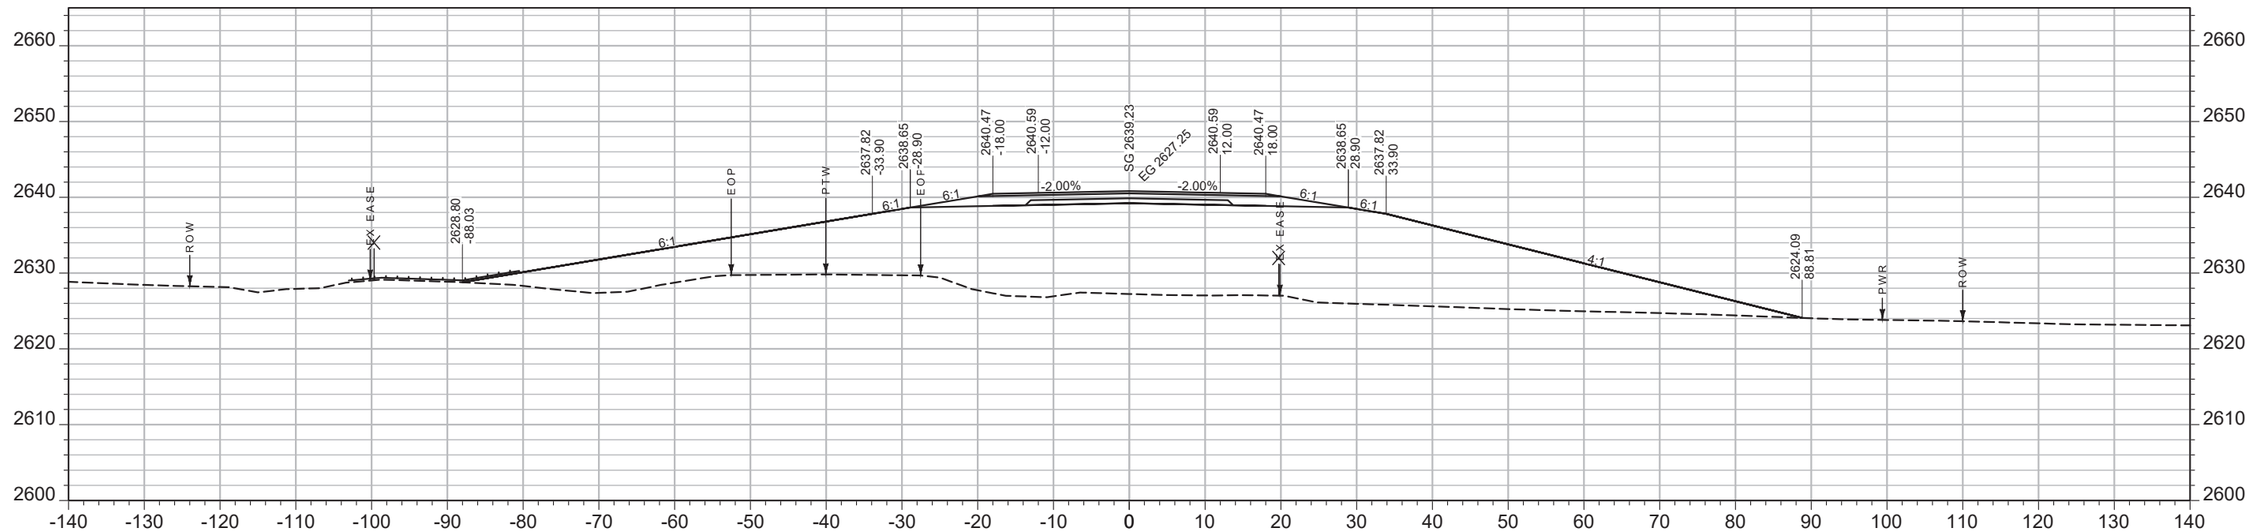

CV: 0 CY STA 2263+50.00 FV: 2483 CY

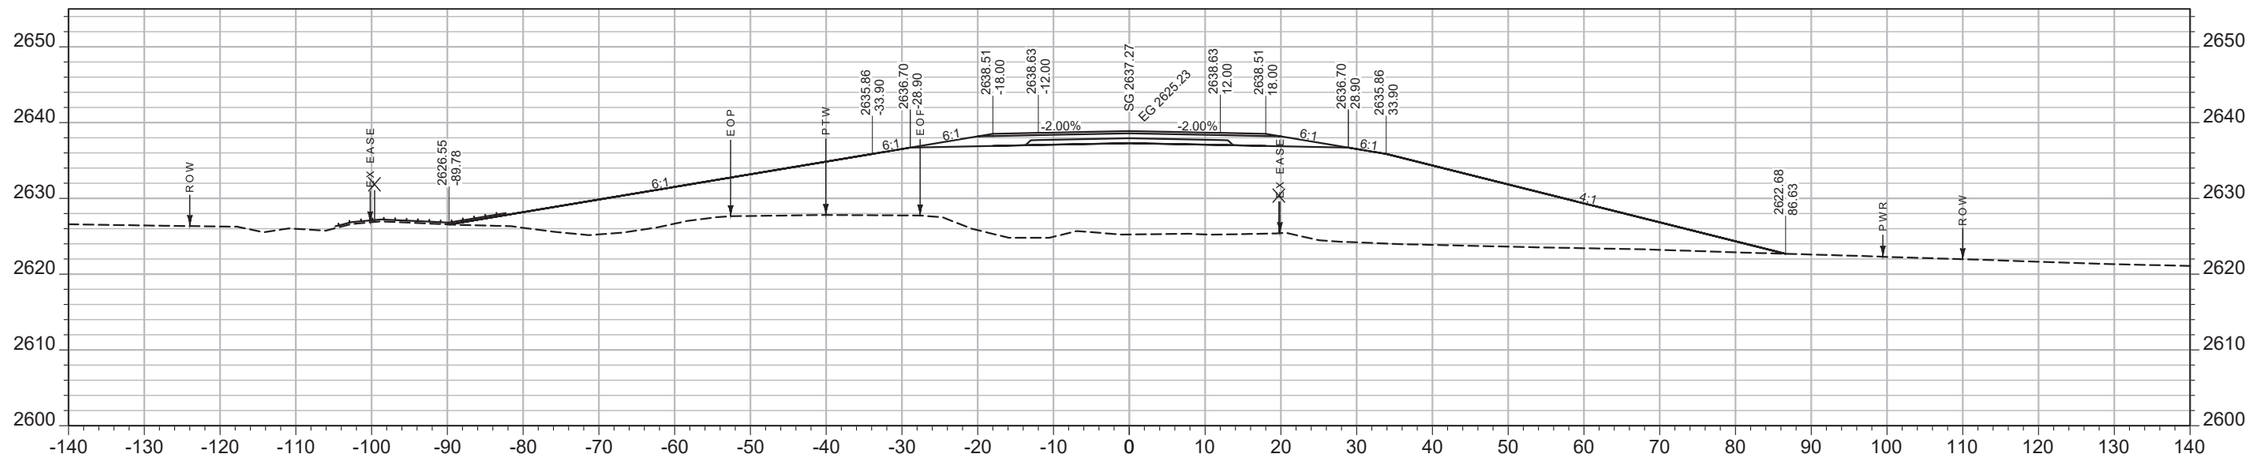

CV: 0 CY STA 2263+00.00 FV: 2454 CY

SHEET NO.
138

MAINLINE


PROJECT NAME WEST OF BROCKWAY - WEST
COUNTY MCCONE
PROJECT ID NH-HSIP 57-6(22)254
UPN 9727000

DESIGNED BY C. PERIMAN
09/2023
REVIEWED BY
CHECKED BY
9727000RDLAY002.DWG


MONTANA
Department of Transportation

CROSS SECTIONS

5/15/2025 2:10 PM

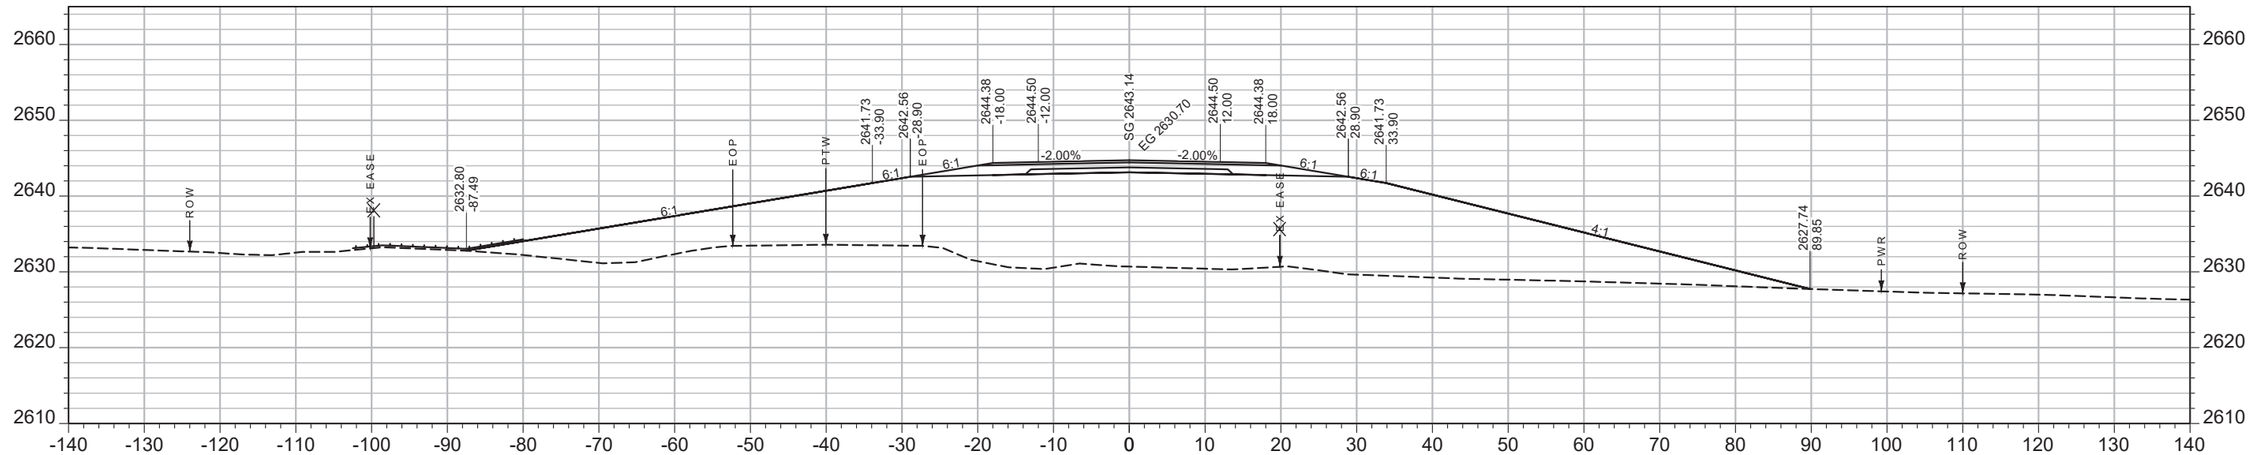

CV: 0 CY STA 2264+50.00 FV: 2561 CY

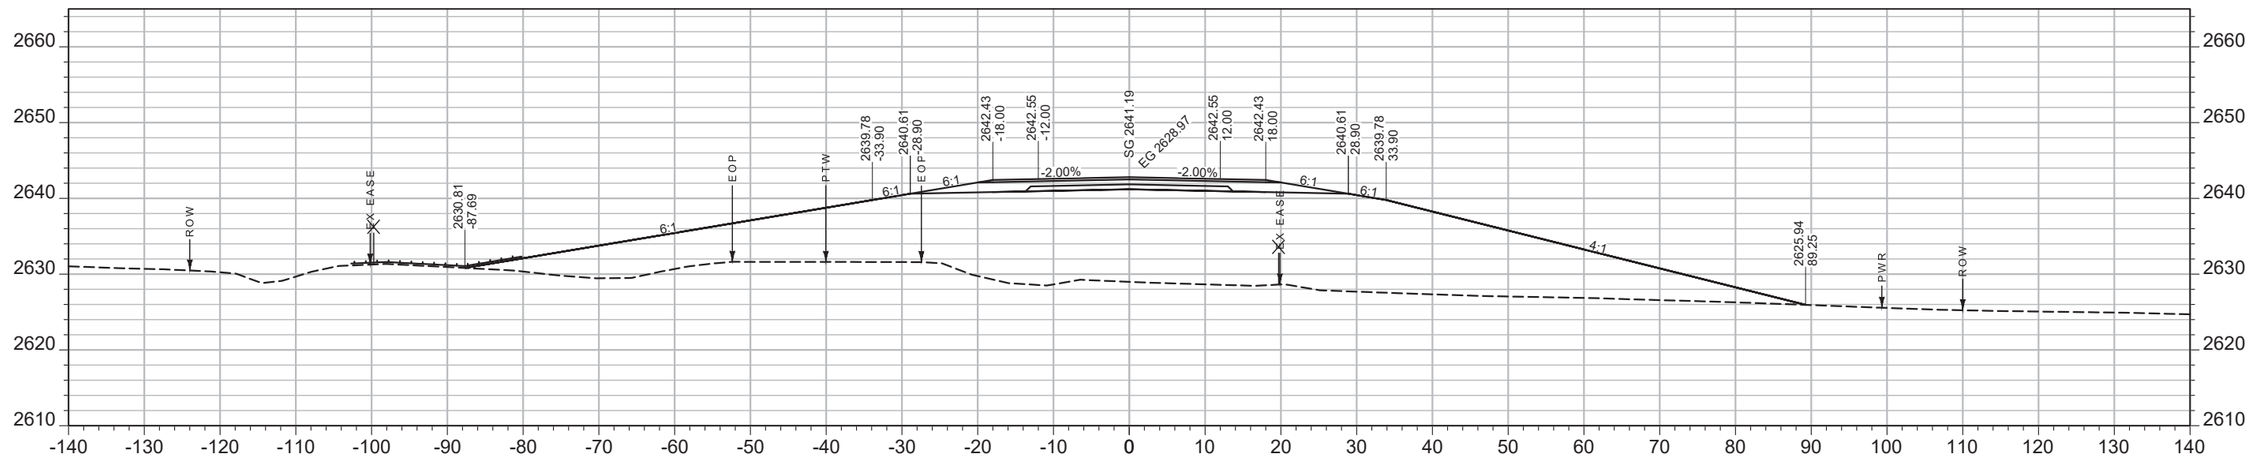

CV: 0 CY STA 2264+00.00 FV: 2518 CY

SHEET NO. 139

MAINLINE


PROJECT NAME ***WEST OF BROCKWAY - WEST***
COUNTY ***MCCONE***
PROJECT ID ***NH-HSIP 57-6(22)254***
UPN ***9727000***

DESIGNED BY C. PERIMAN 09/2023
REVIEWED BY
CHECKED BY
9727000RDLAY002.DWG


MONTANA *Department of Transportation*

CROSS SECTIONS

5/15/2025 2:10 PM

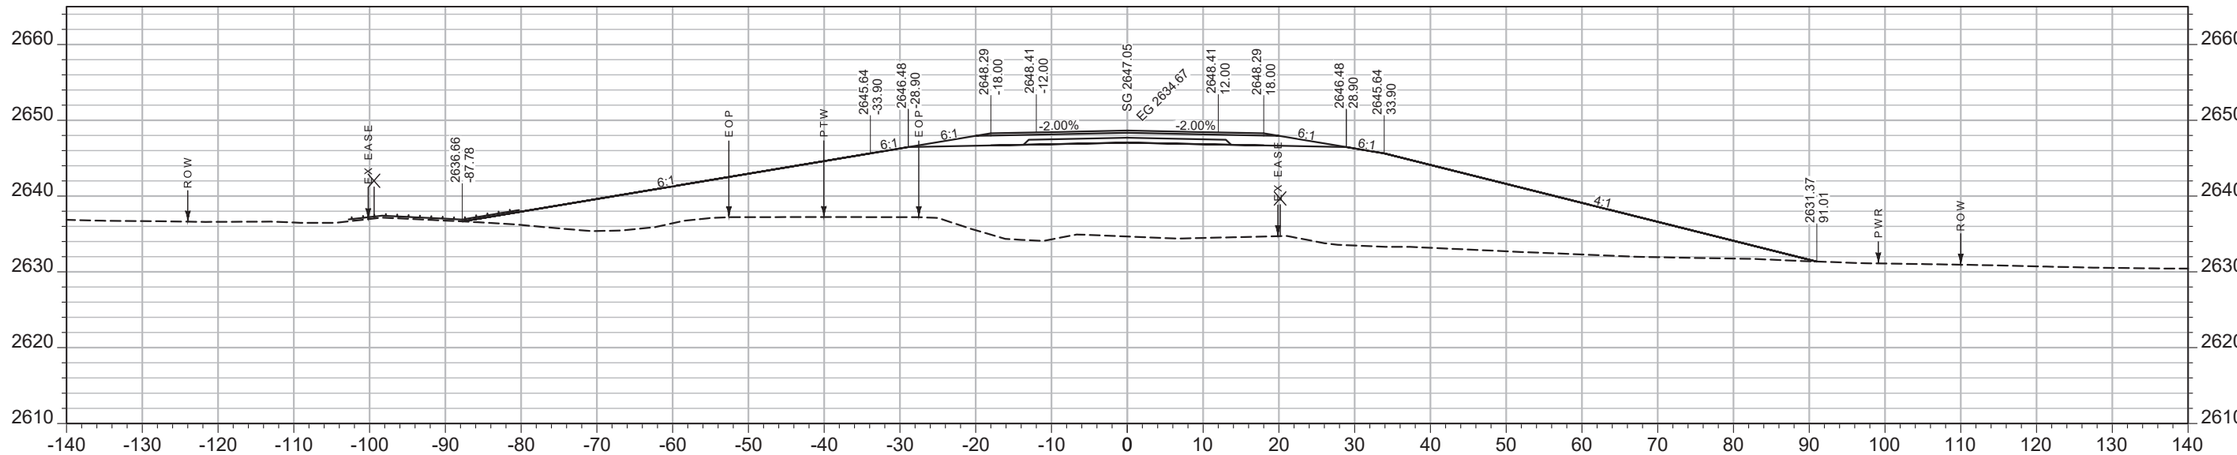

CV: 0 CY STA 2265+50.00 FV: 2574 CY

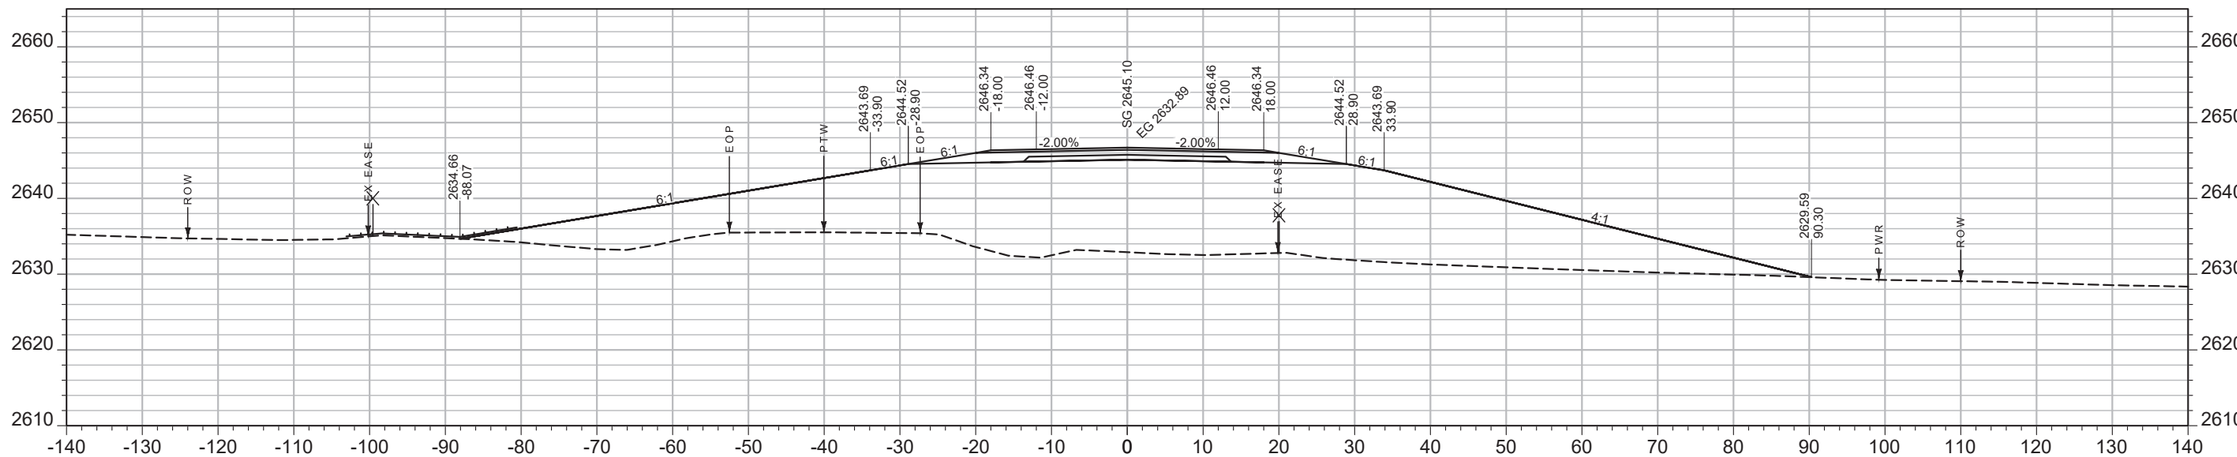

CV: 0 CY STA 2265+00.00 FV: 2564 CY

SHEET NO. 140

MAINLINE

PROJECT NAME **WEST OF BROCKWAY - WEST**
COUNTY **MCCONE**
PROJECT ID **NH-HSIP 57-6(22)254**
UPN **9727000**


DESIGNED BY C. PERIMAN 09/2023
REVIEWED BY
CHECKED BY
9727000RDLAY002.DWG

MONTANA *Department of Transportation*


CROSS SECTIONS

5/15/2025 2:10 PM

AWARD COPY

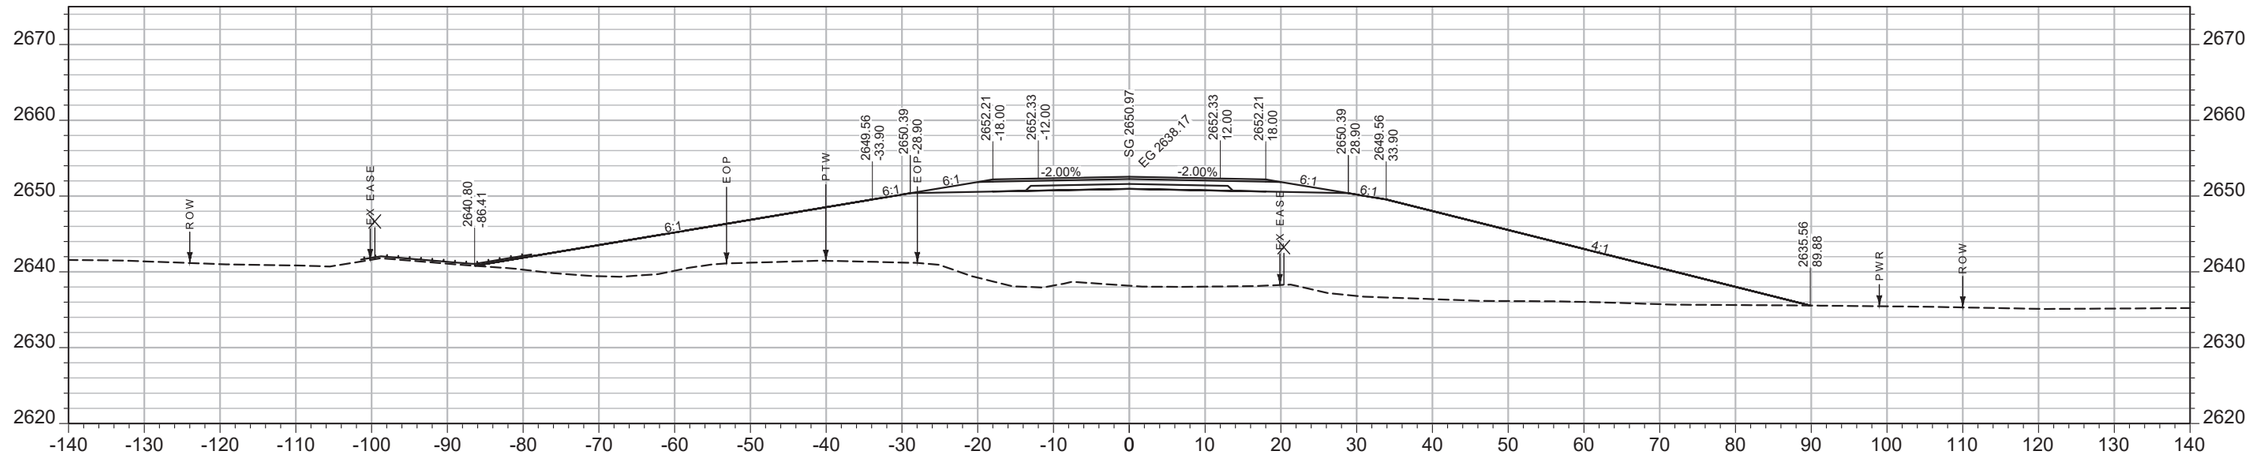

CV: 0 CY STA 2266+50.00 FV: 2656 CY

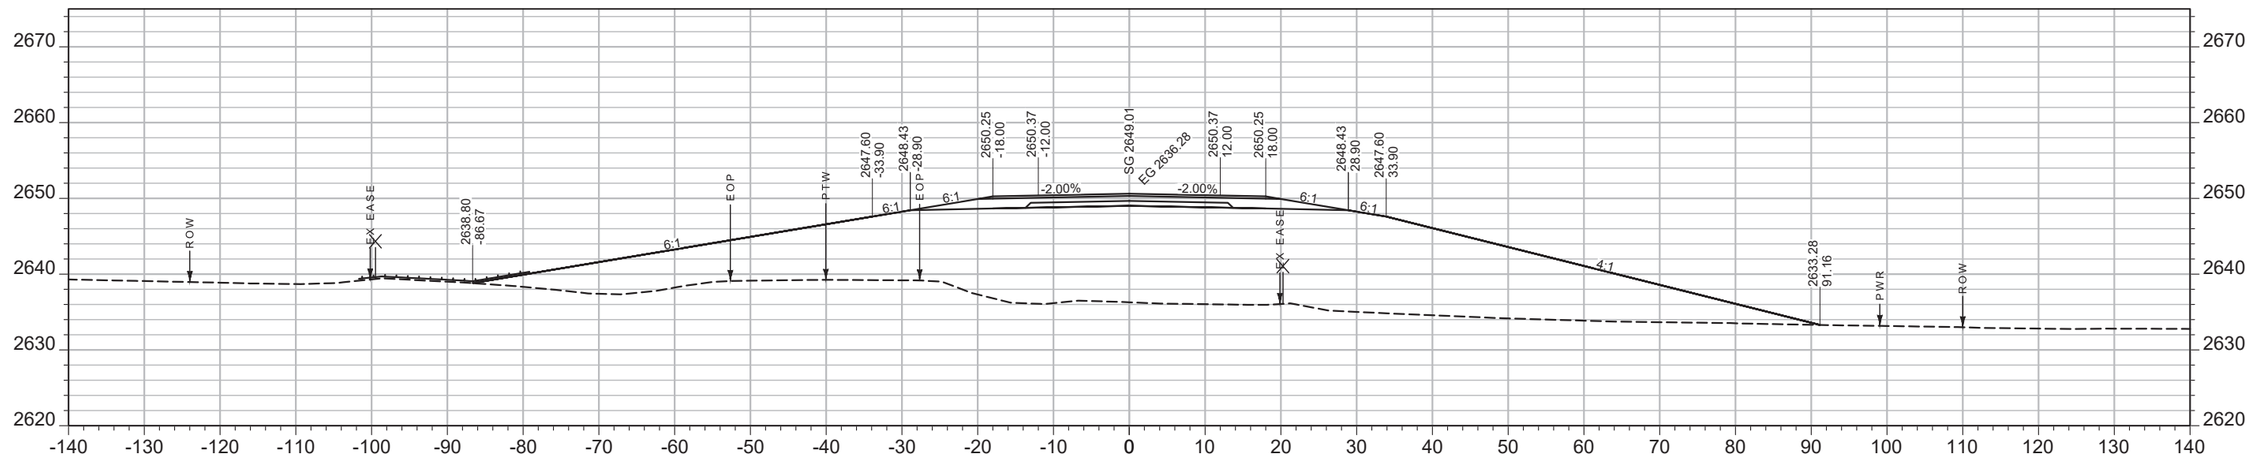

CV: 0 CY STA 2266+00.00 FV: 2633 CY

SHEET NO. 141

MAINLINE

PROJECT NAME **WEST OF BROCKWAY - WEST**
COUNTY **MCCONE**
PROJECT ID **NH-HSIP 57-6(22)254**
UPN **9727000**


DESIGNED BY C. PERIMAN 09/2023
REVIEWED BY
CHECKED BY

9727000RDLAY002.DWG


MONTANA Department of Transportation

CROSS SECTIONS

5/15/2025 2:10 PM

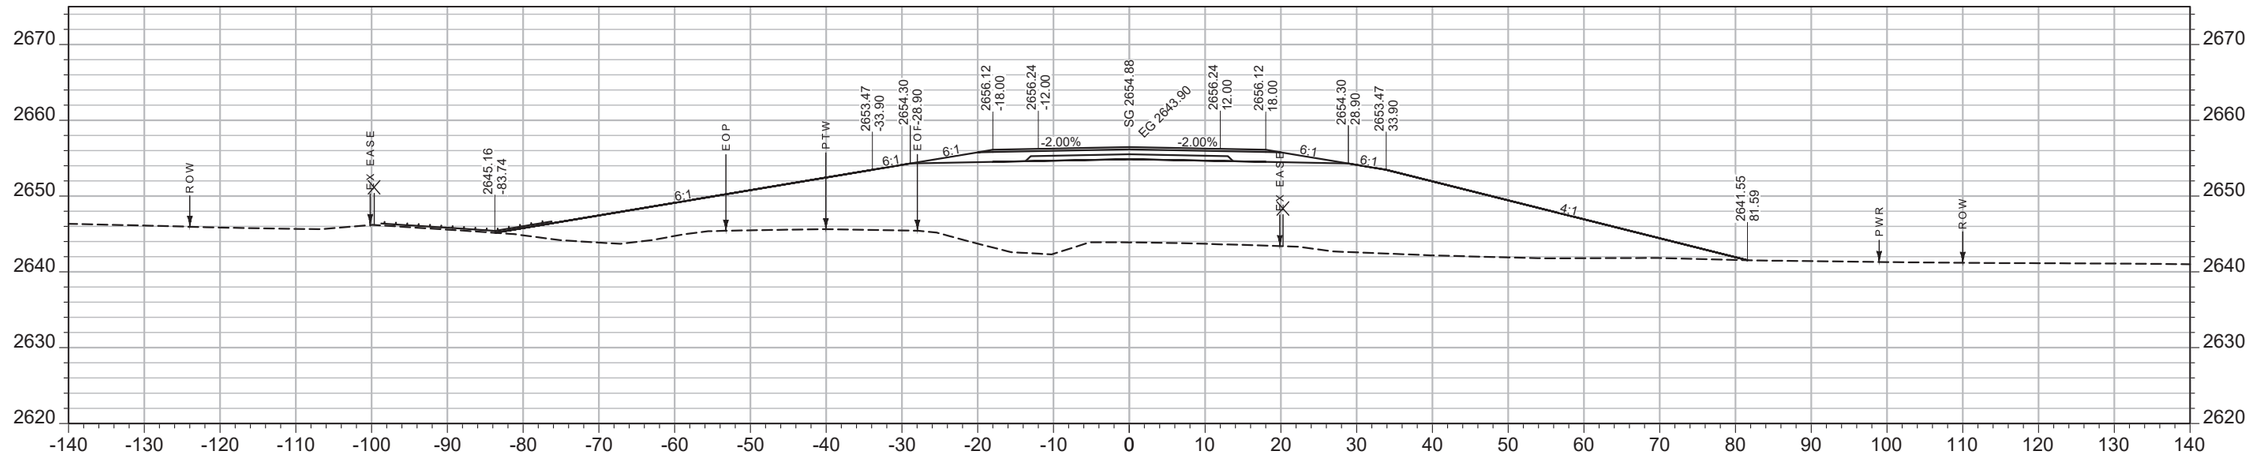

CV: 0 CY STA 2267+50.00 FV: 2379 CY

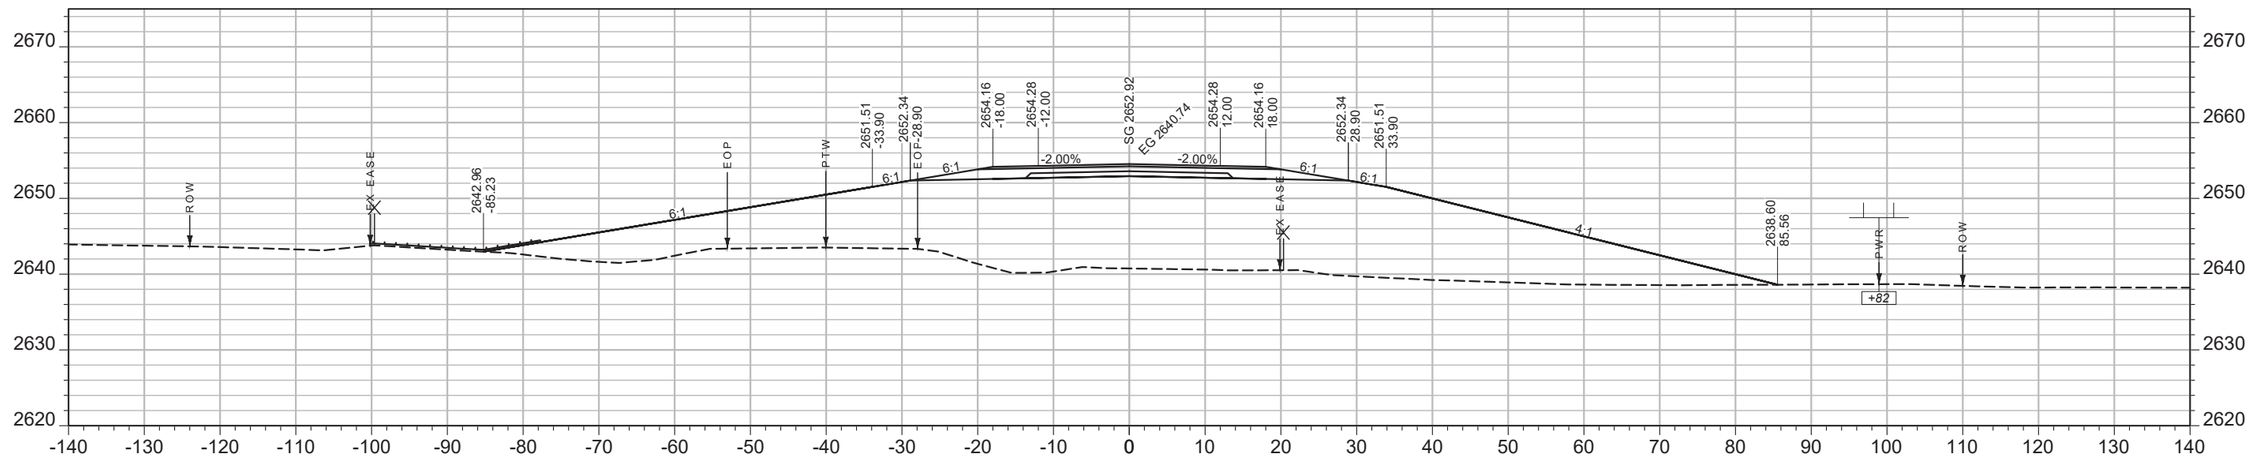

CV: 0 CY STA 2267+00.00 FV: 2571 CY

SHEET NO. 142

MAINLINE

PROJECT NAME **WEST OF BROCKWAY - WEST**
COUNTY **MCCONE**
PROJECT ID **NH-HSIP 57-6(22)254**
UPN **9727000**

DESIGNED BY C. PERIMAN 09/2023
REVIEWED BY
CHECKED BY


9727000RDLAY002.DWG

MONTANA Department of Transportation


CROSS SECTIONS

5/15/2025 2:10 PM

AWARD COPY

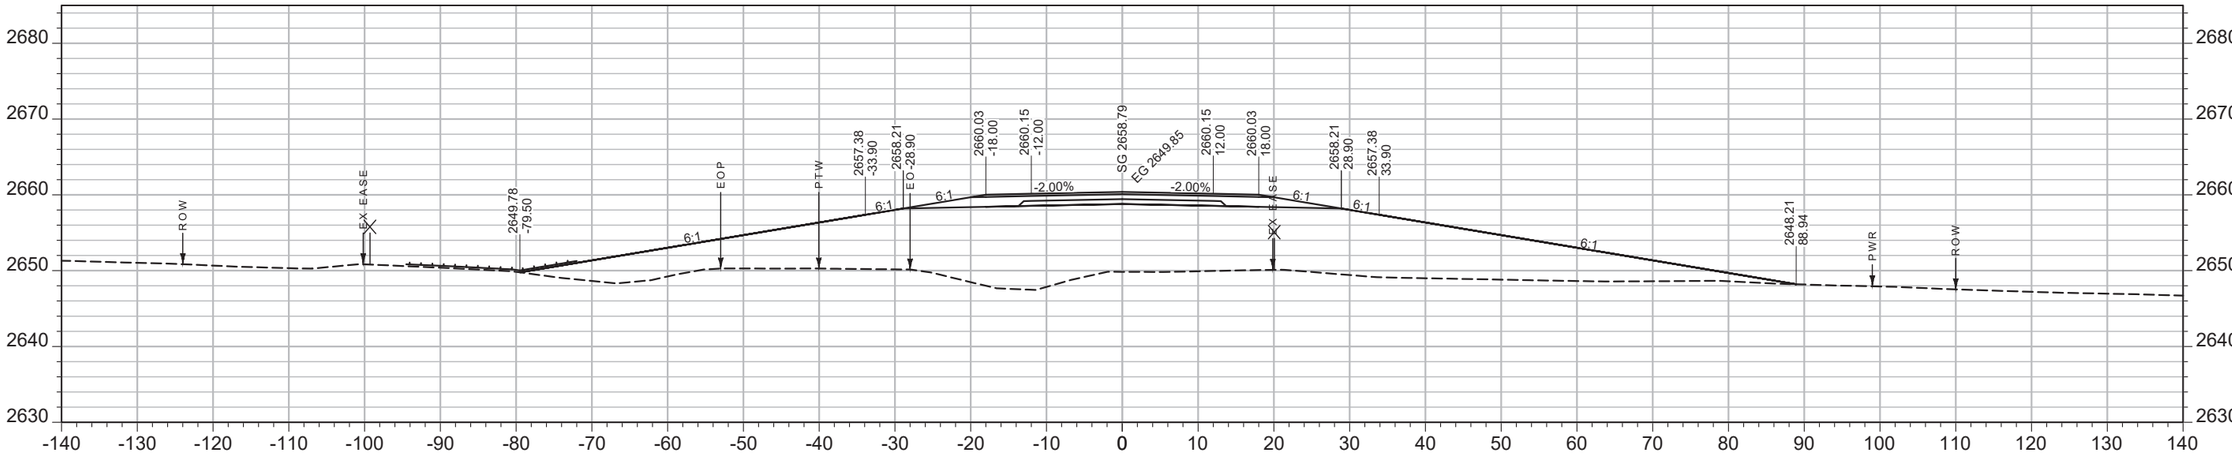

CV: 0 CY STA 2268+50.00 FV: 1963 CY

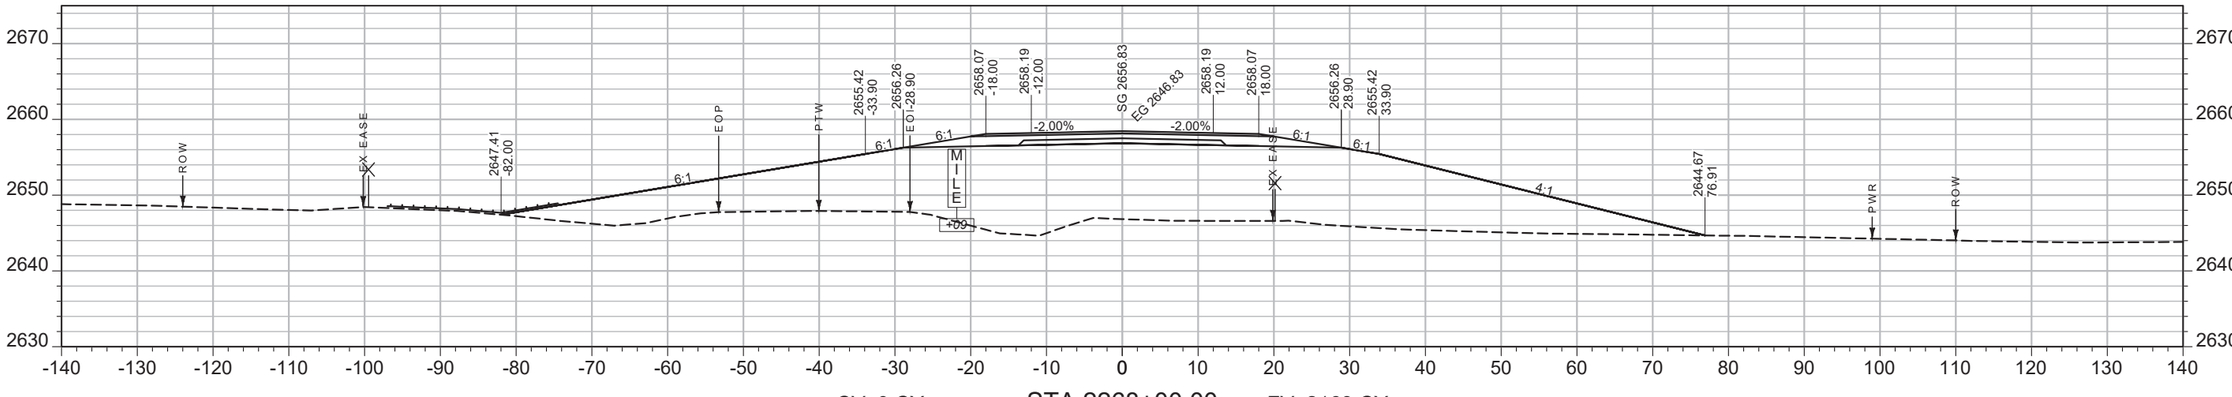

CV: 0 CY STA 2268+00.00 FV: 2163 CY

SHEET NO.
143

MAINLINE

PROJECT NAME WEST OF BROCKWAY - WEST
COUNTY MCCONE
PROJECT ID NH-HSIP 57-6(22)254
UPN 9727000


DESIGNED BY C. PERIMAN 09/2023
REVIEWED BY
CHECKED BY
9727000RDLAY002.DWG

MONTANA Department of Transportation


CROSS SECTIONS

5/15/2025 2:10 PM

AWARD COPY

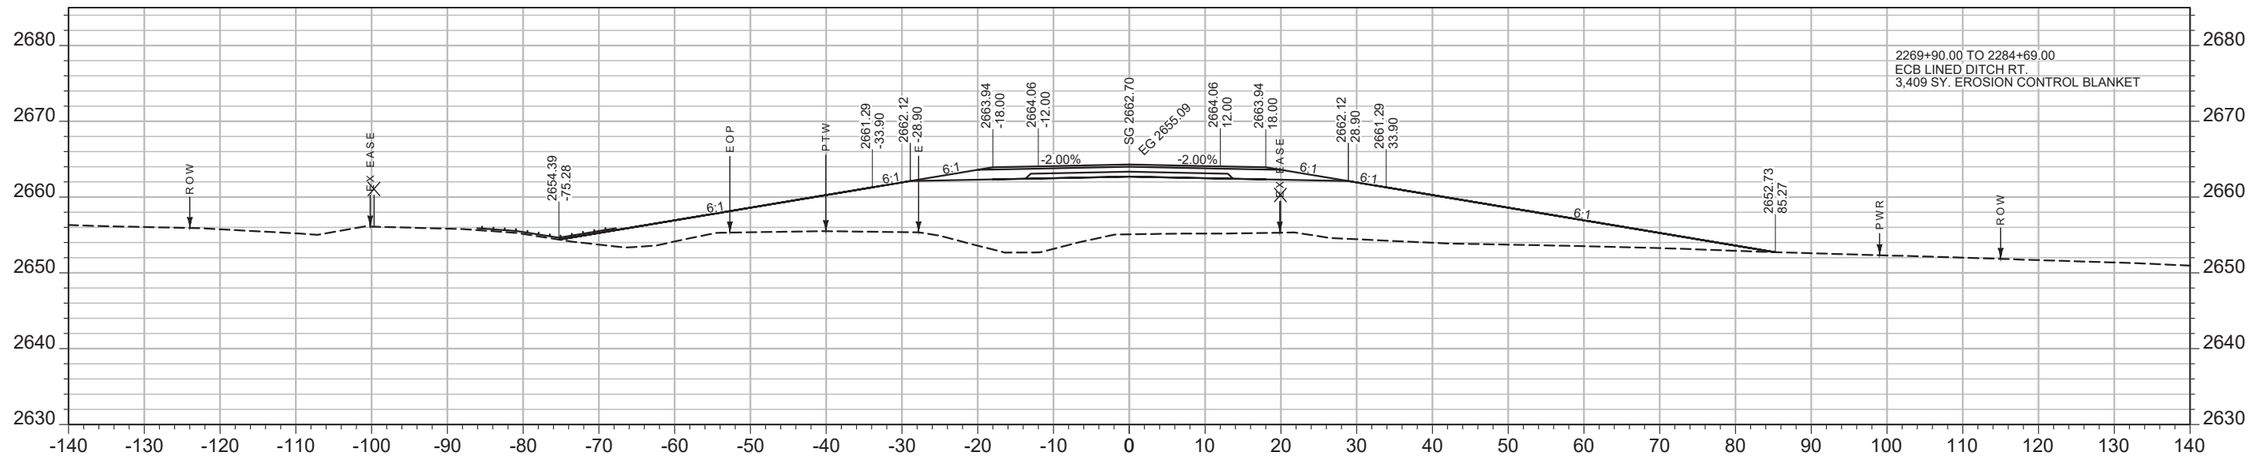

CV: 0 CY STA 2269+50.00 FV: 1602 CY

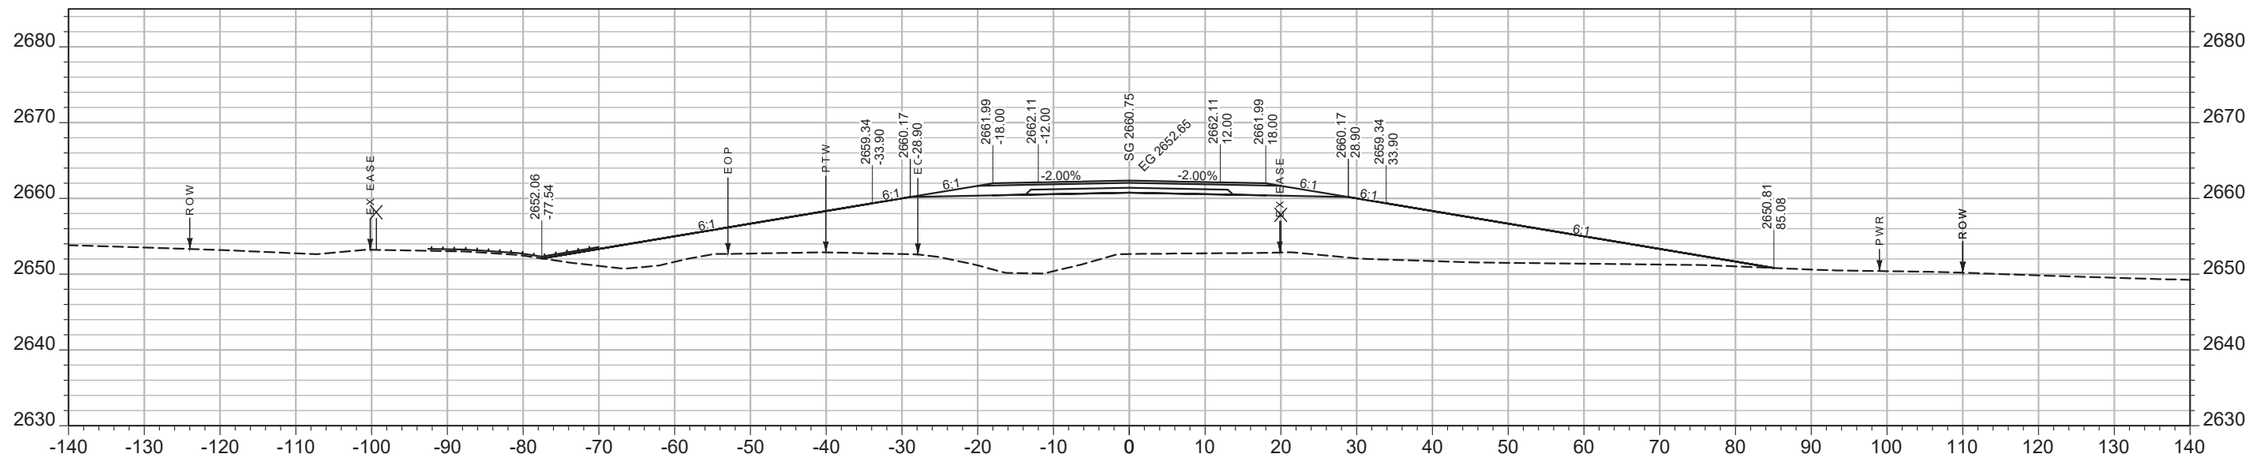

CV: 0 CY STA 2269+00.00 FV: 1773 CY

SHEET NO.
144

MAINLINE

PROJECT NAME WEST OF BROCKWAY - WEST
COUNTY MCCONE
PROJECT ID NH-HSIP 57-6(22)254
UPN 9727000

DESIGNED BY C. PERIMAN 09/2023
REVIEWED BY
CHECKED BY


MONTANA Department of Transportation

CROSS SECTIONS


9727000RDLAY002.DWG

5/15/2025 2:10 PM

AWARD COPY

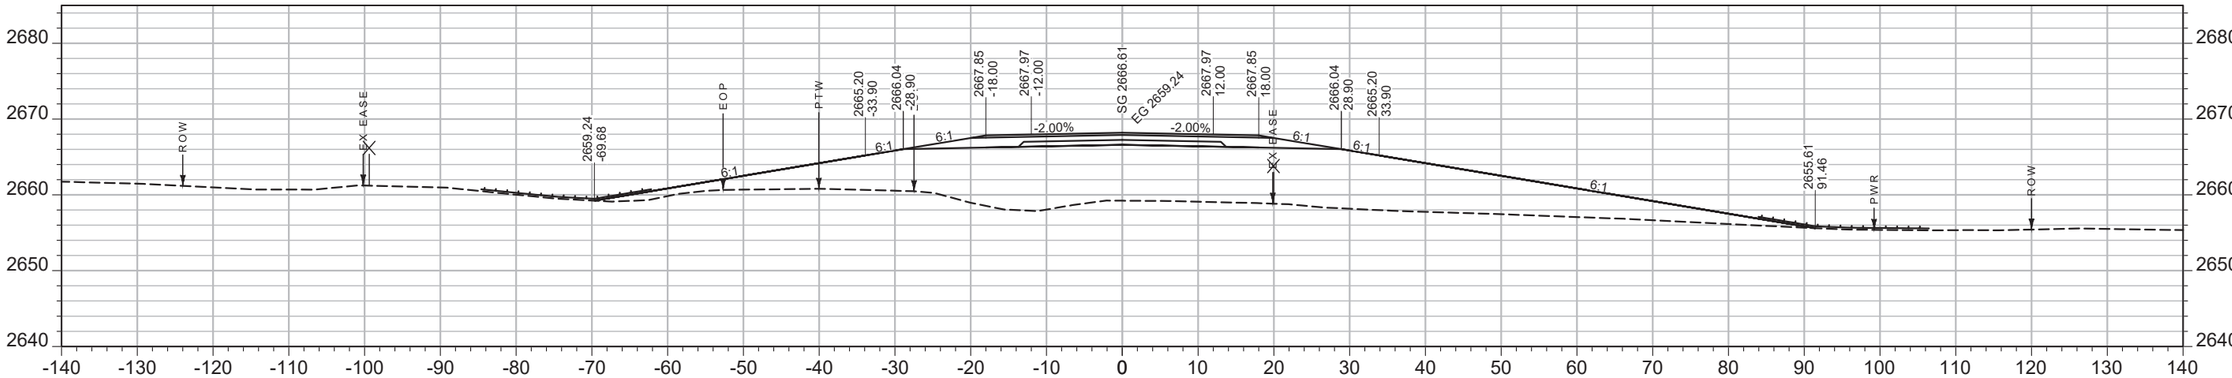

CV: 0 CY STA 2270+50.00 FV: 1439 CY

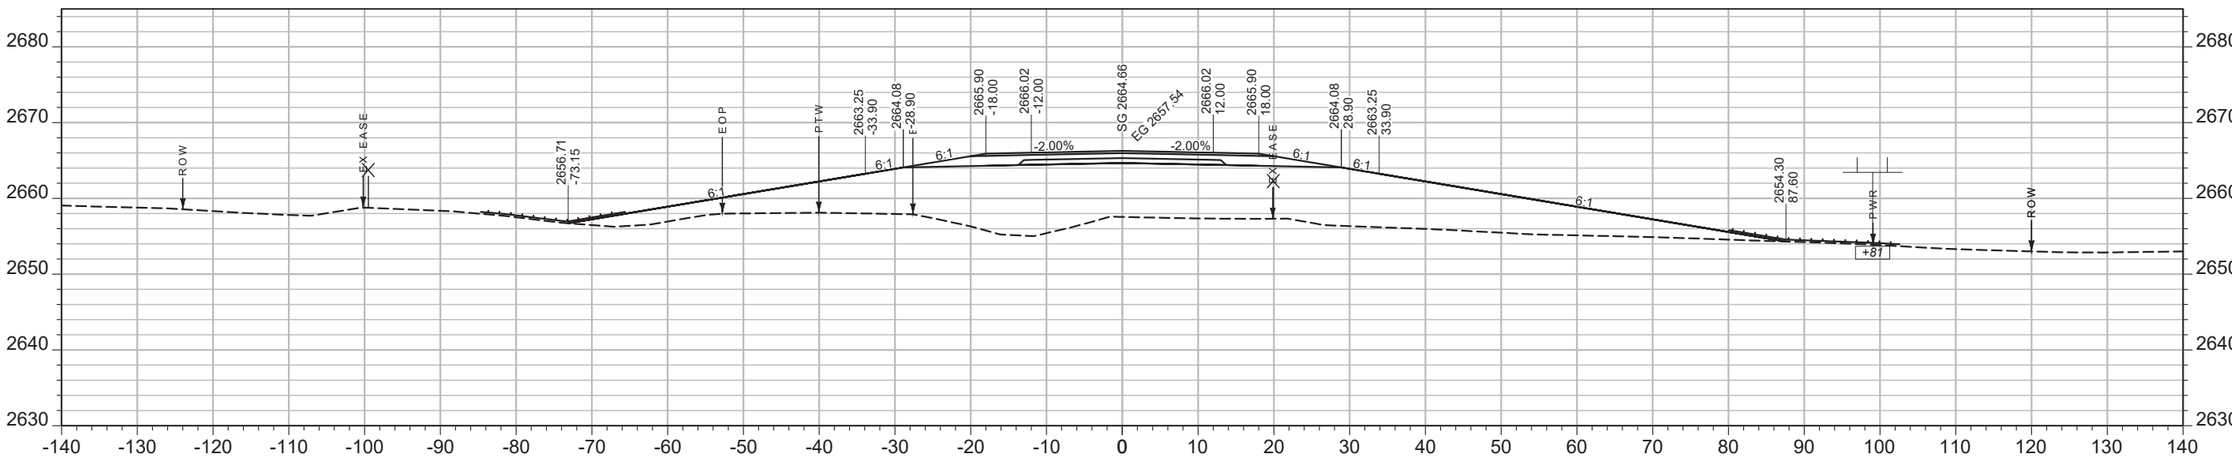

CV: 0 CY STA 2270+00.00 FV: 1512 CY

SHEET NO.
145

MAINLINE

PROJECT NAME WEST OF BROCKWAY - WEST
COUNTY MCCONE
PROJECT ID NH-HSIP 57-6(22)254
UPN 9727000


DESIGNED BY C. PERIMAN
09/2023
REVIEWED BY
CHECKED BY

9727000RDLAY002.DWG


MONTANA Department of Transportation

CROSS SECTIONS

5/15/2025 2:10 PM

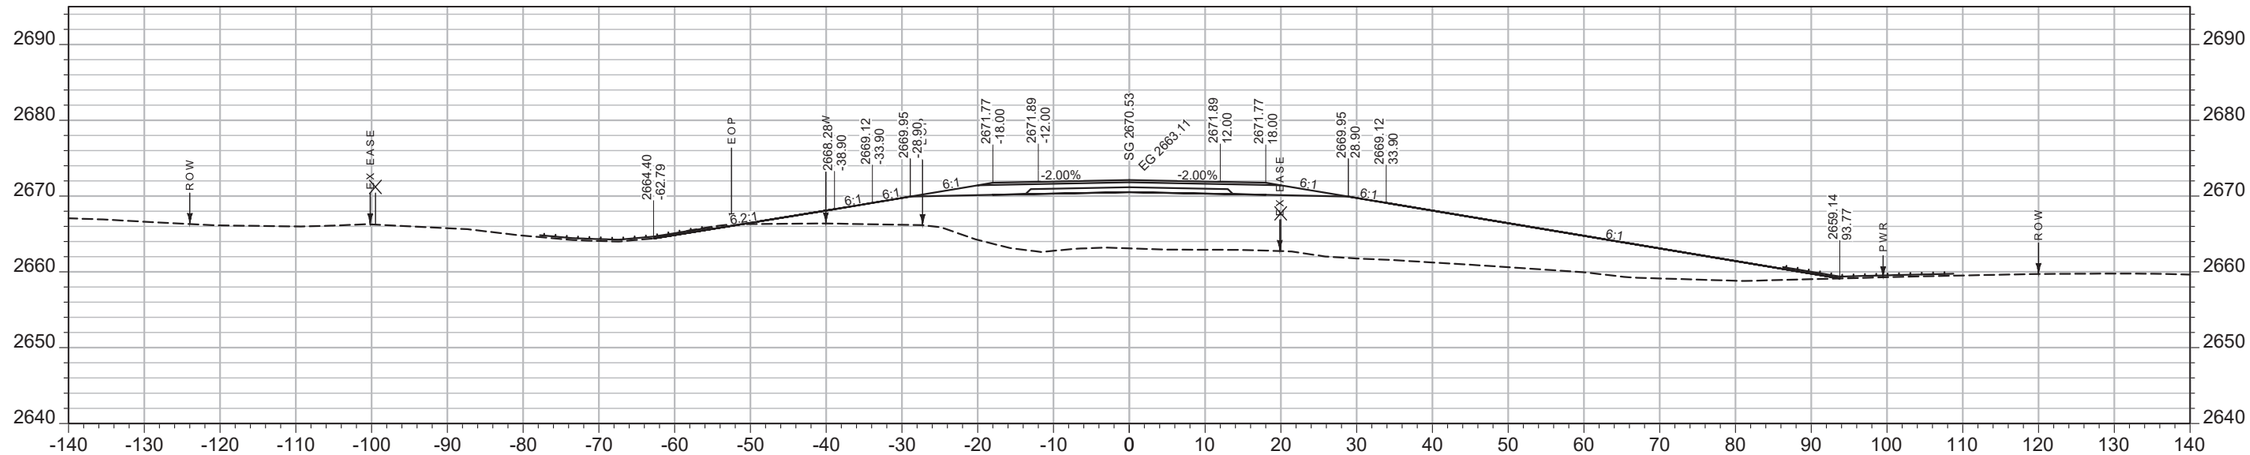

CV: 1 CY STA 2271+50.00 FV: 1371 CY

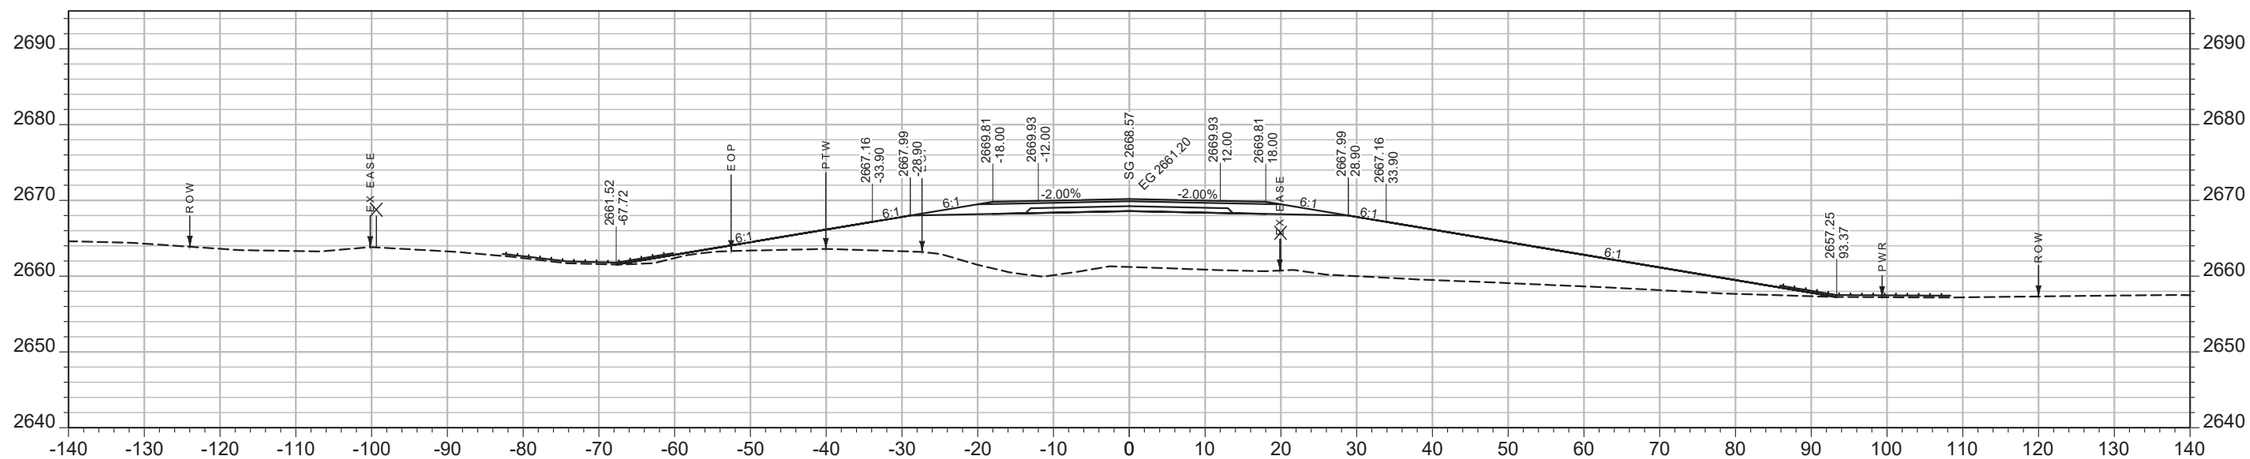

CV: 0 CY STA 2271+00.00 FV: 1404 CY

SHEET NO.
146

MAINLINE

PROJECT NAME WEST OF BROCKWAY - WEST
COUNTY MCCONE
PROJECT ID NH-HSIP 57-6(22)254
UPN 9727000


DESIGNED BY C. PERIMAN 09/2023
REVIEWED BY
CHECKED BY
9727000RDLAY002.DWG

MONTANA Department of Transportation


CROSS SECTIONS

5/15/2025 2:10 PM

AWARD COPY

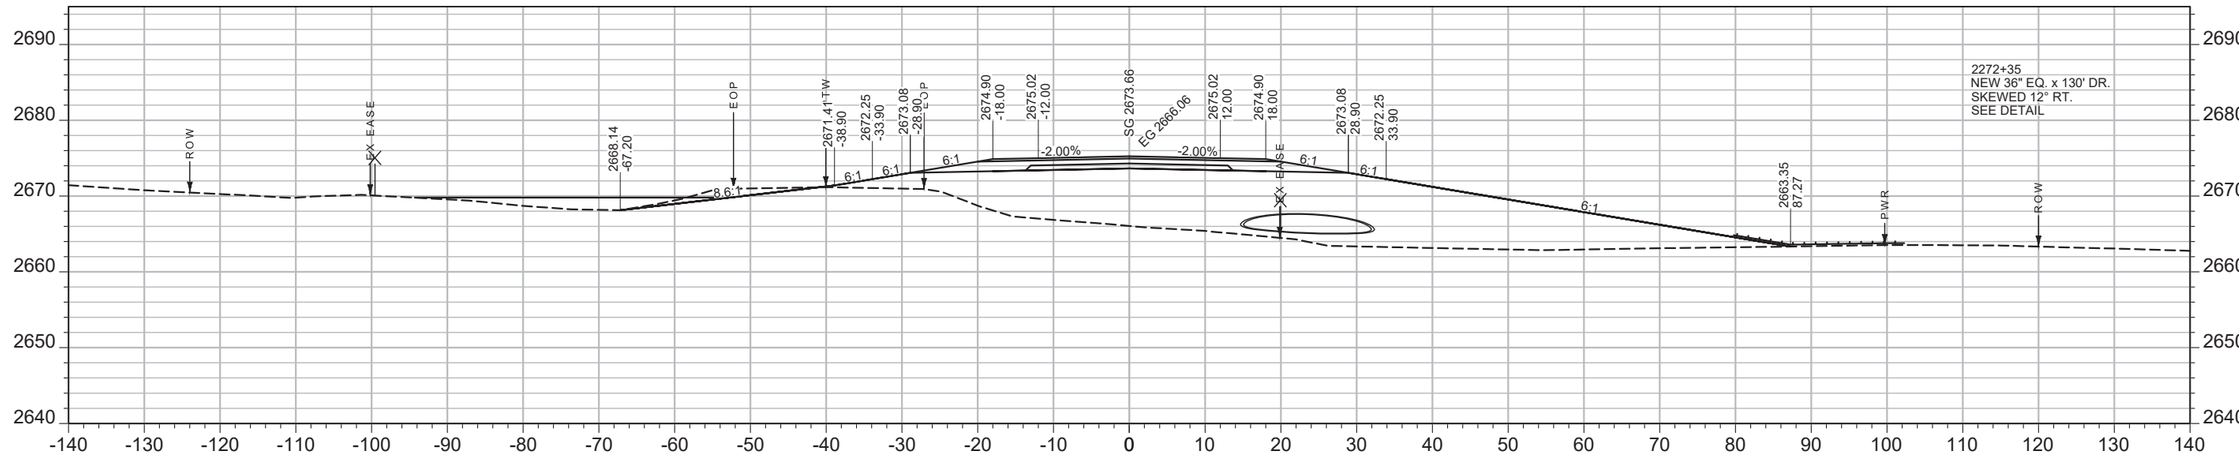

CV: 13 CY STA 2272+30.00 FV: 798 CY

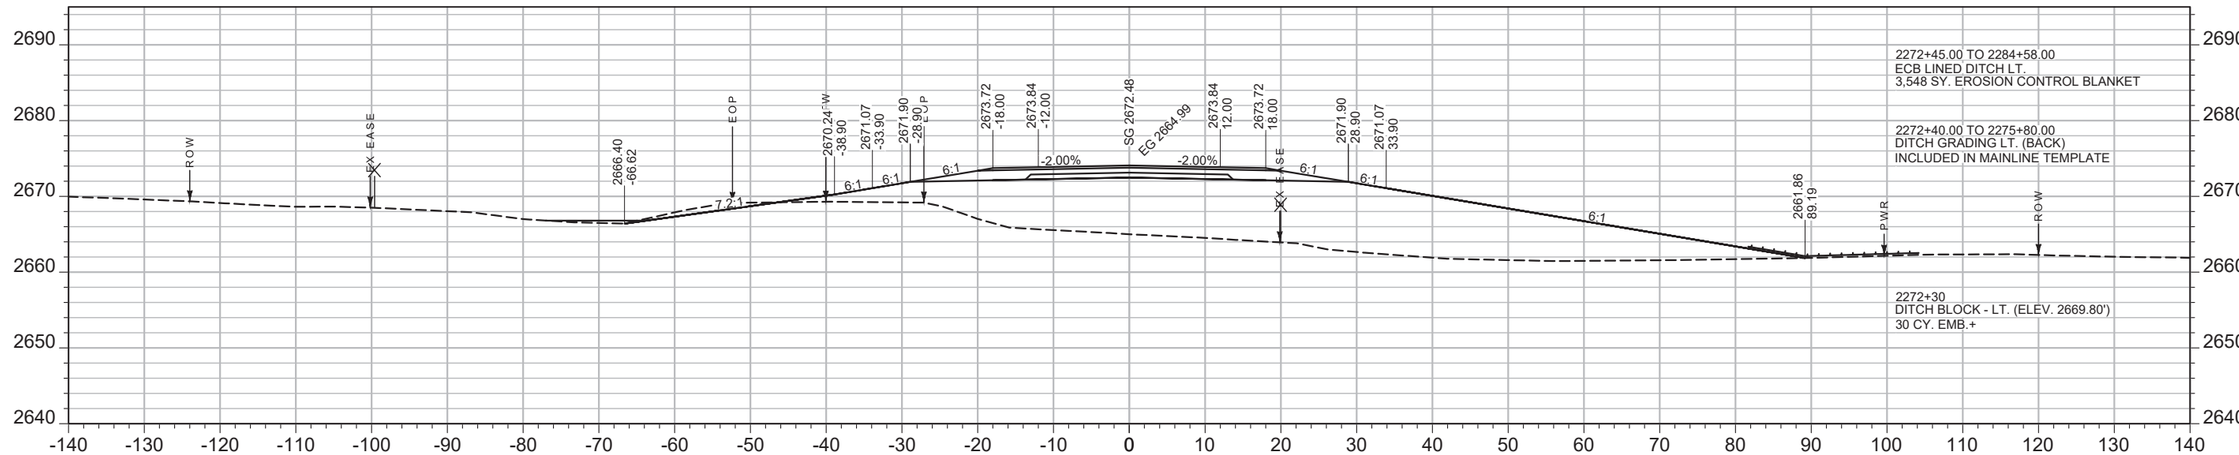

CV: 10 CY STA 2272+00.00 FV: 1357 CY

SHEET NO. 147

MAINLINE

PROJECT NAME ***WEST OF BROCKWAY - WEST***
COUNTY ***MCCONE***
PROJECT ID ***NH-HSIP 57-6(22)254***
UPN ***9727000***


DESIGNED BY C. PERIMAN 09/2023
REVIEWED BY
CHECKED BY
9727000RDLAY002.DWG

MONTANA *Department of Transportation*


CROSS SECTIONS

5/15/2025 2:10 PM

AWARD COPY

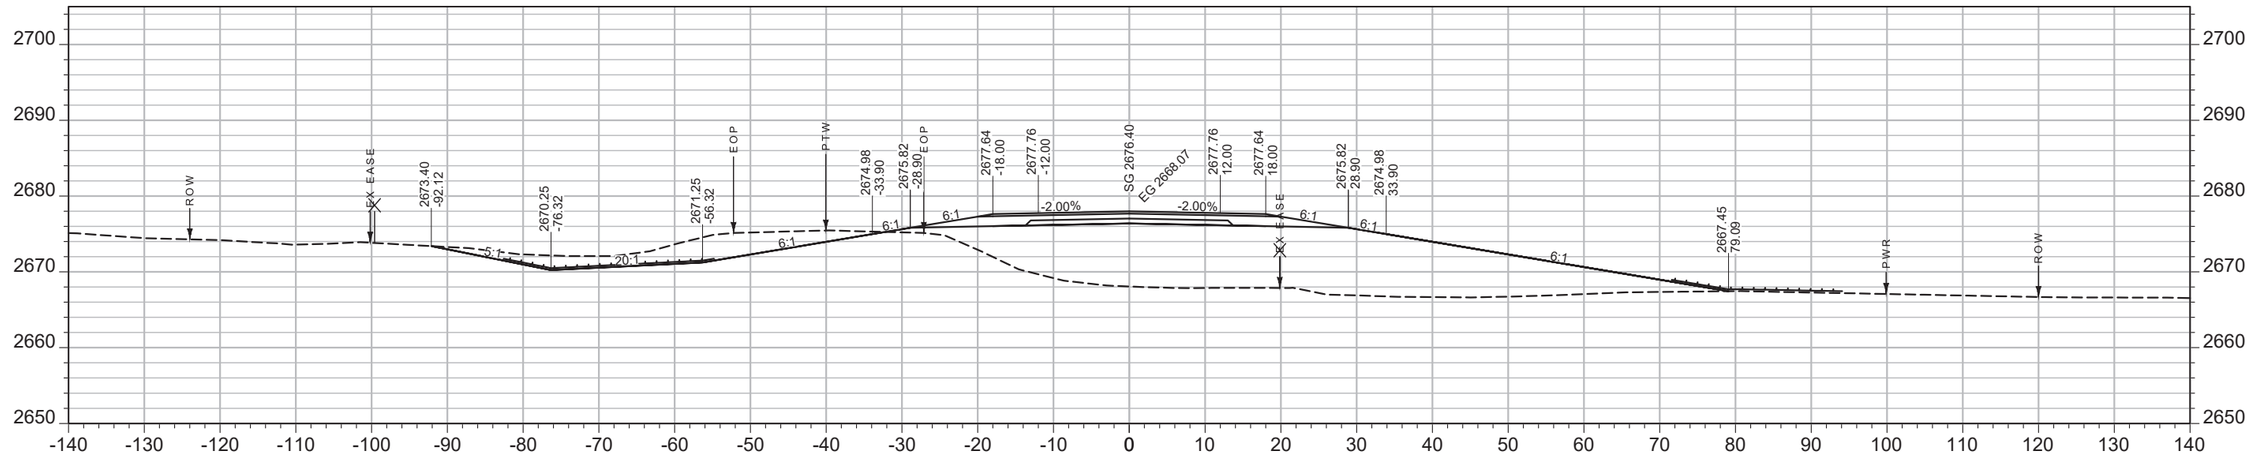

CV: 150 CY STA 2273+00.00 FV: 1223 CY

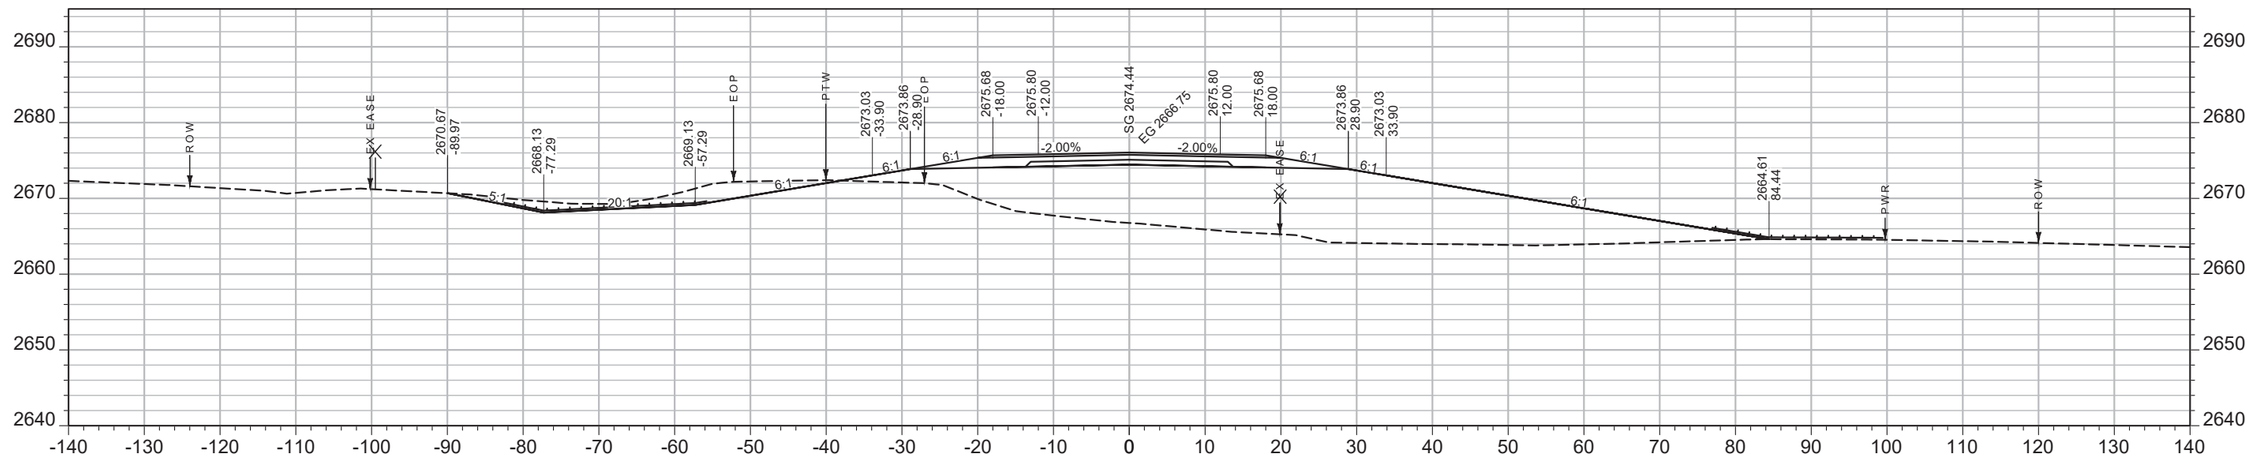

CV: 28 CY STA 2272+50.00 FV: 521 CY

SHEET NO.
148

MAINLINE

PROJECT NAME WEST OF BROCKWAY - WEST
COUNTY MCCONE
PROJECT ID NH-HSIP 57-6(22)254
UPN 9727000

DESIGNED BY C. PERIMAN
09/2023
REVIEWED BY
CHECKED BY


MONTANA
Department of Transportation

CROSS SECTIONS


5/15/2025 2:10 PM

9727000RDLAY002.DWG

AWARD COPY

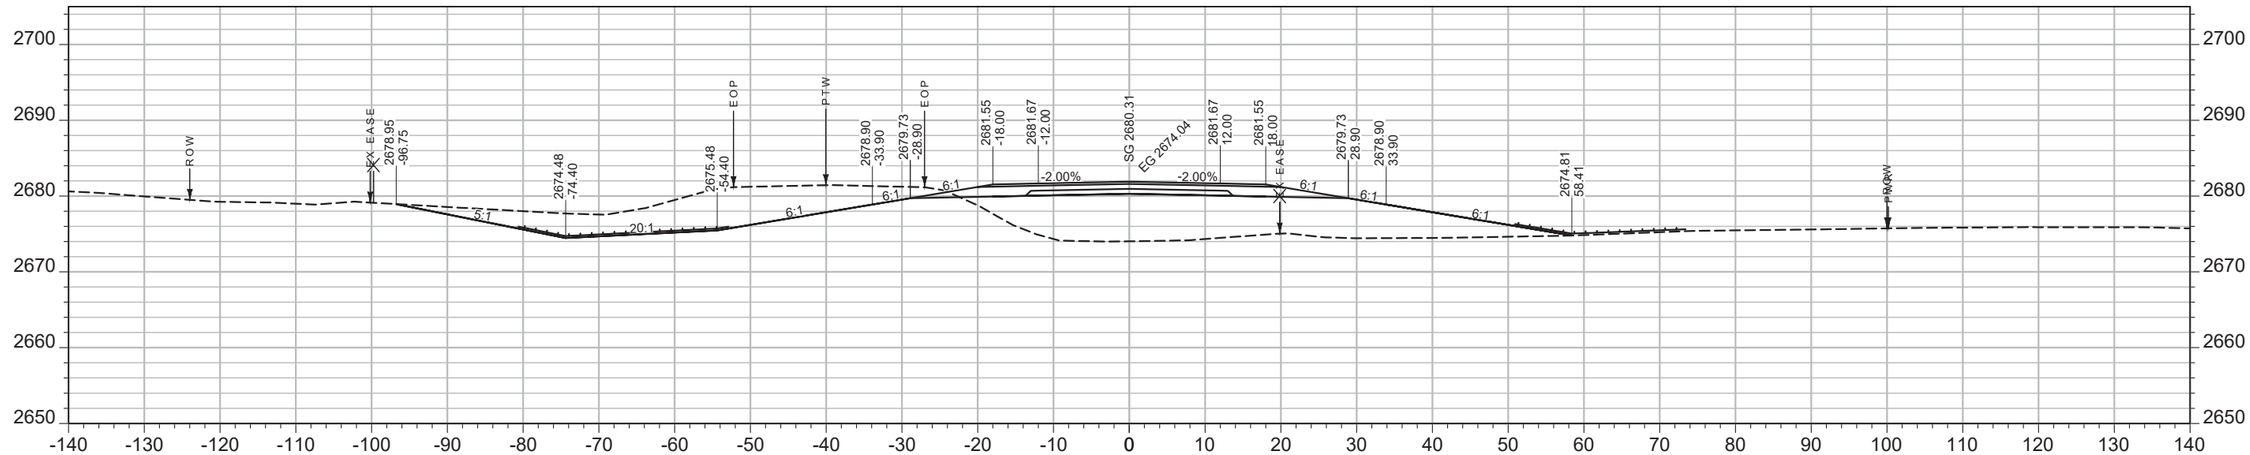

CV: 333 CY STA 2274+00.00 FV: 746 CY

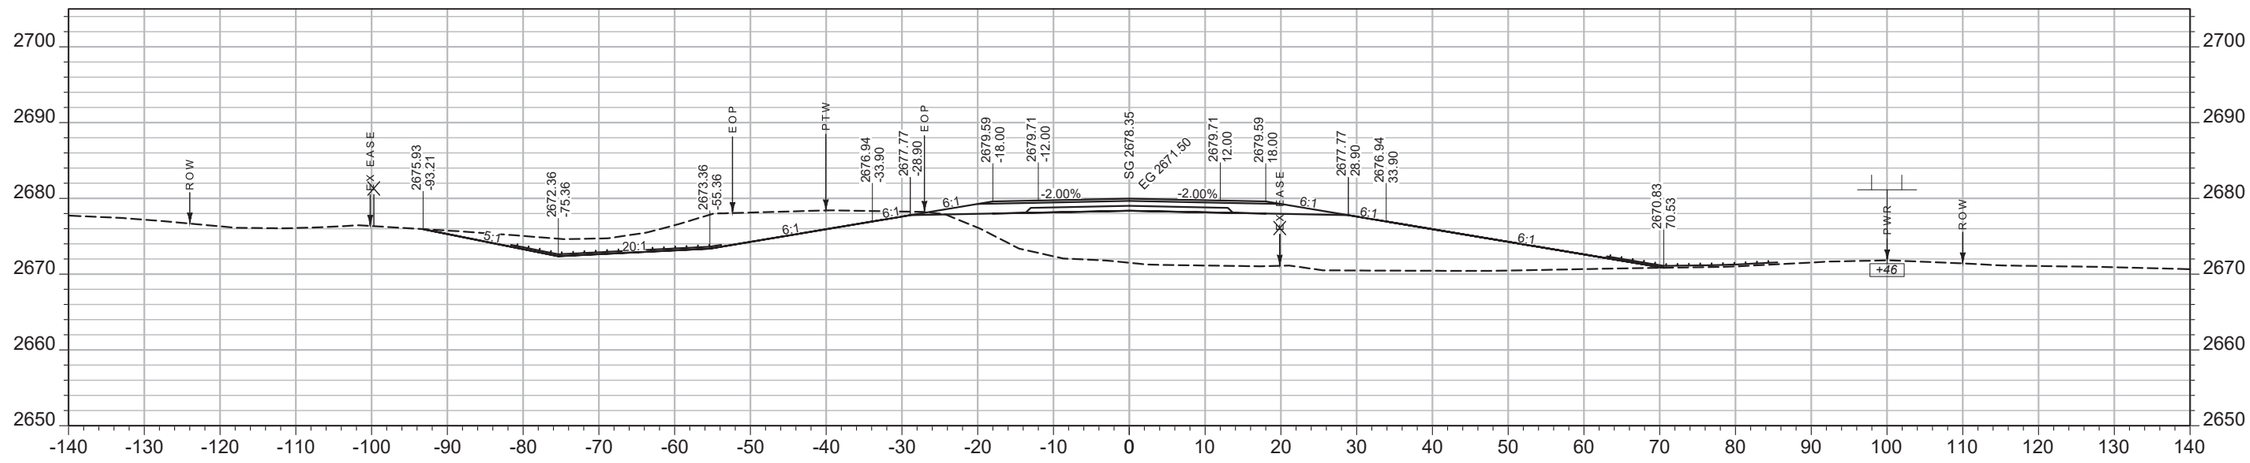

CV: 228 CY STA 2273+50.00 FV: 1015 CY

SHEET NO.
149

MAINLINE


PROJECT NAME WEST OF BROCKWAY - WEST
COUNTY MCCONE
PROJECT ID NH-HSIP 57-6(22)254
UPN 9727000

DESIGNED BY C. PERIMAN 09/2023
REVIEWED BY
CHECKED BY
9727000RDLAY002.DWG


MONTANA Department of Transportation

CROSS SECTIONS

5/15/2025 2:10 PM

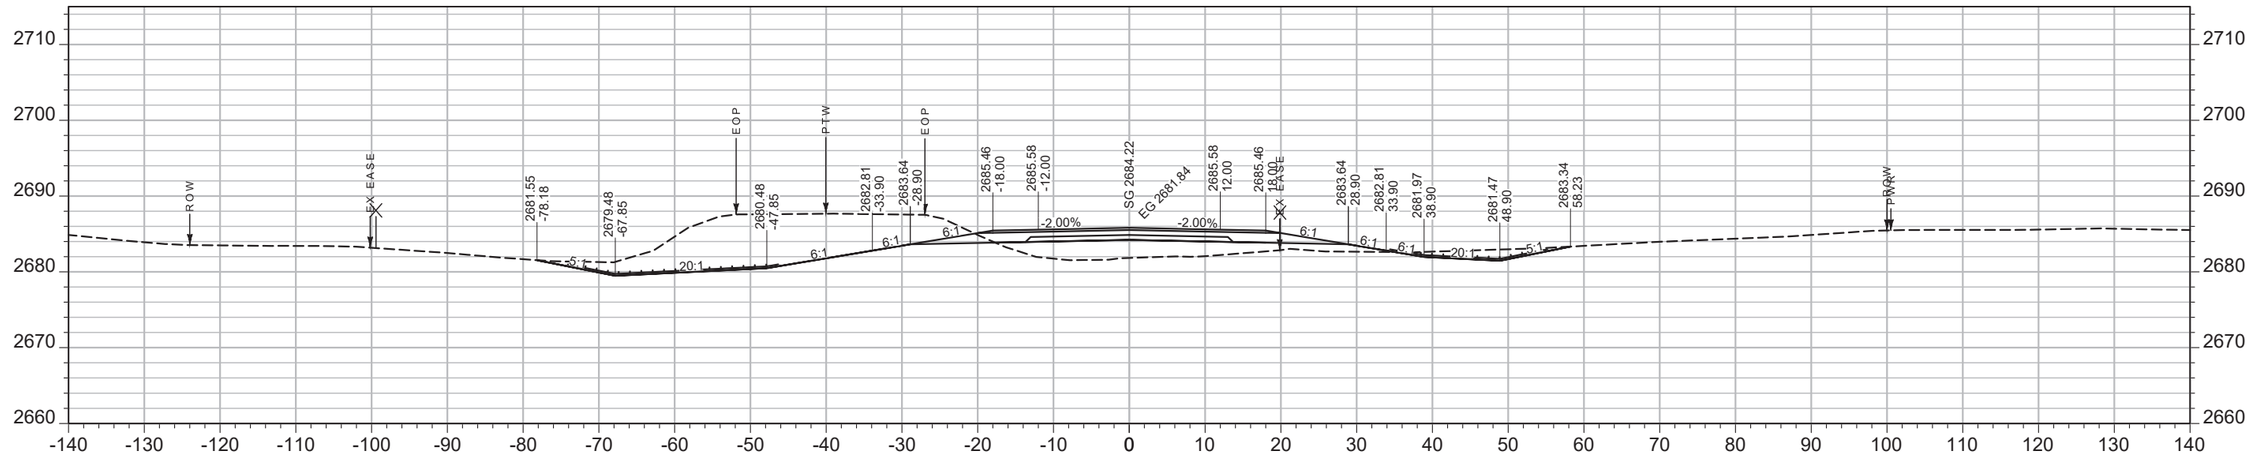

CV: 442 CY STA 2275+00.00 FV: 235 CY

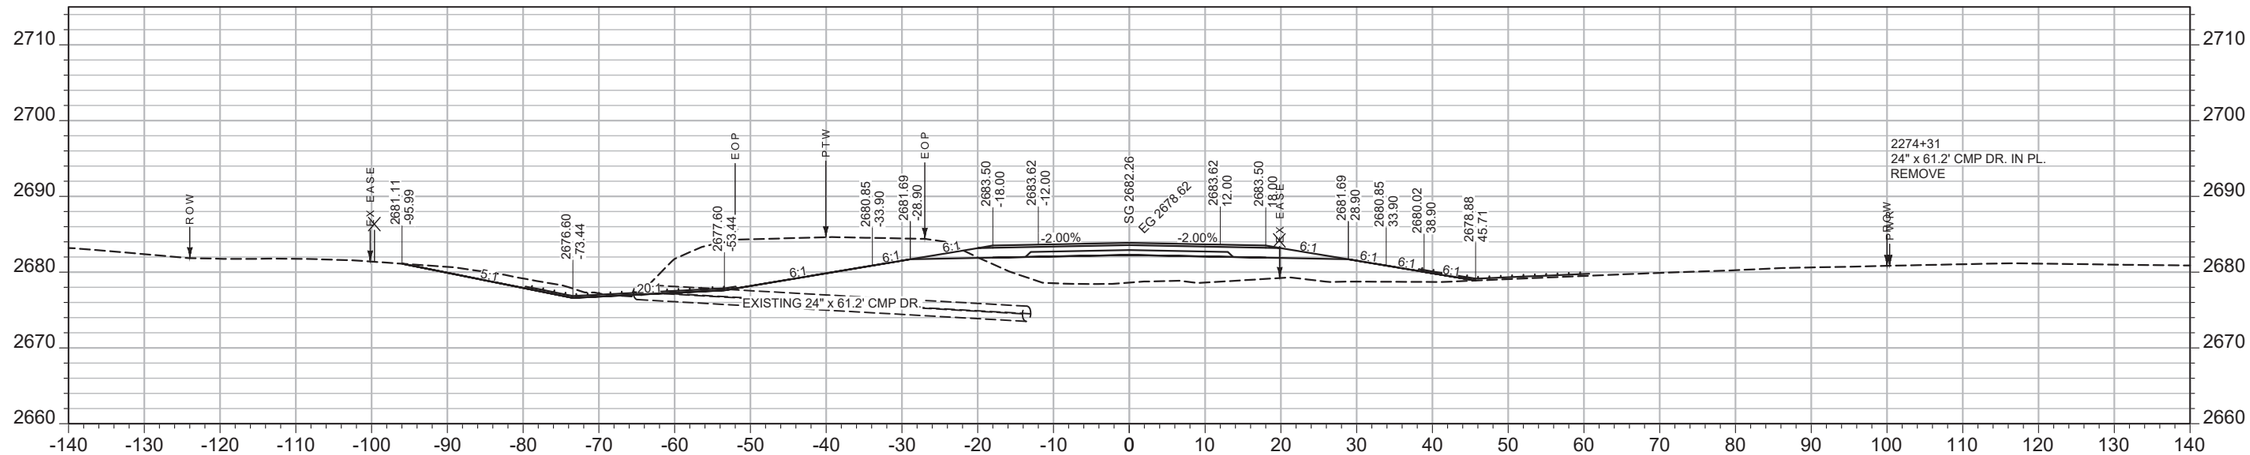

CV: 418 CY STA 2274+50.00 FV: 461 CY

SHEET NO.
150

MAINLINE


PROJECT NAME WEST OF BROCKWAY - WEST
COUNTY MCCONE
PROJECT ID NH-HSIP 57-6(22)254
UPN 9727000

DESIGNED BY C. PERIMAN 09/2023
REVIEWED BY
CHECKED BY
9727000RDLAY002.DWG


MONTANA Department of Transportation

CROSS SECTIONS

5/15/2025 2:10 PM

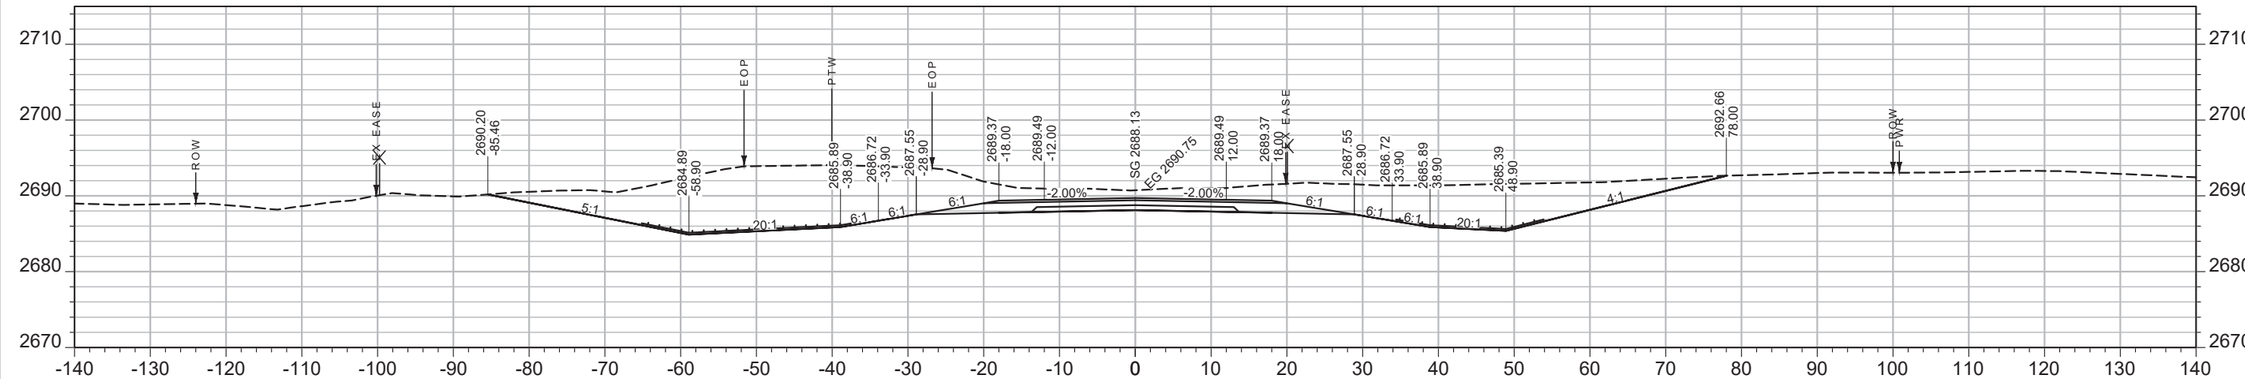

CV: 1055 CY STA 2276+00.00 FV: 0 CY

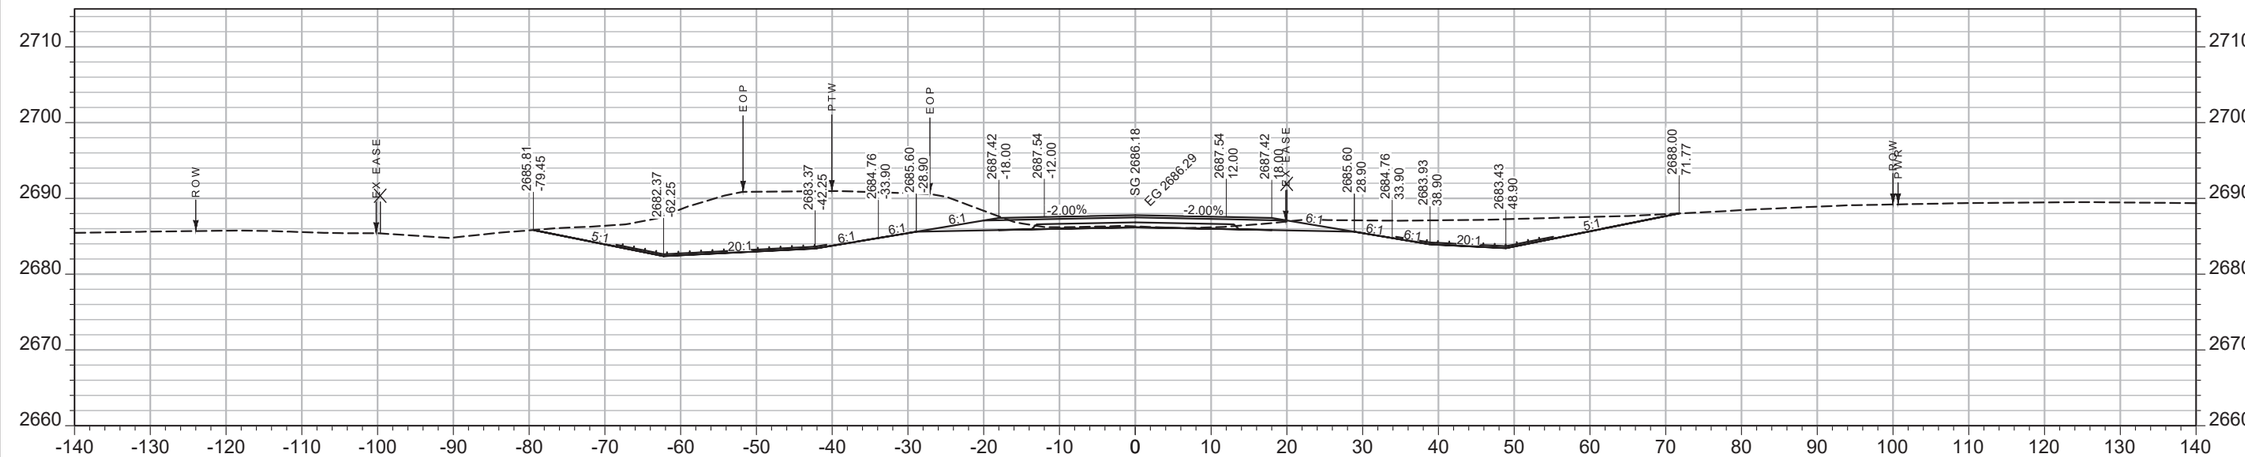

CV: 628 CY STA 2275+50.00 FV: 59 CY

SHEET NO.
151

MAINLINE

PROJECT NAME WEST OF BROCKWAY - WEST
COUNTY MCCONE
PROJECT ID NH-HSIP 57-6(22)254
UPN 9727000


DESIGNED BY C. PERIMAN 09/2023
REVIEWED BY
CHECKED BY
9727000RDLAY002.DWG

MONTANA Department of Transportation


CROSS SECTIONS

5/15/2025 2:10 PM

AWARD COPY

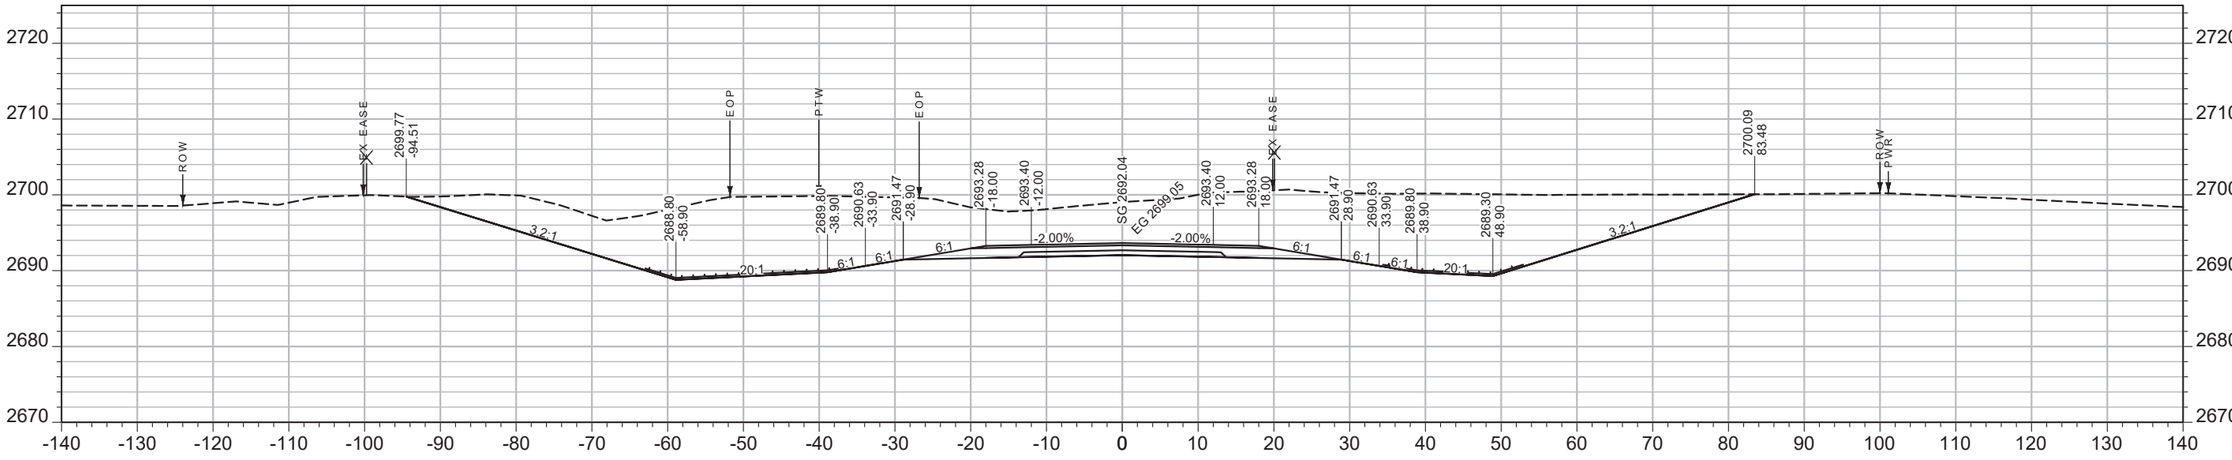

CV: 2192 CY STA 2277+00.00 FV: 0 CY

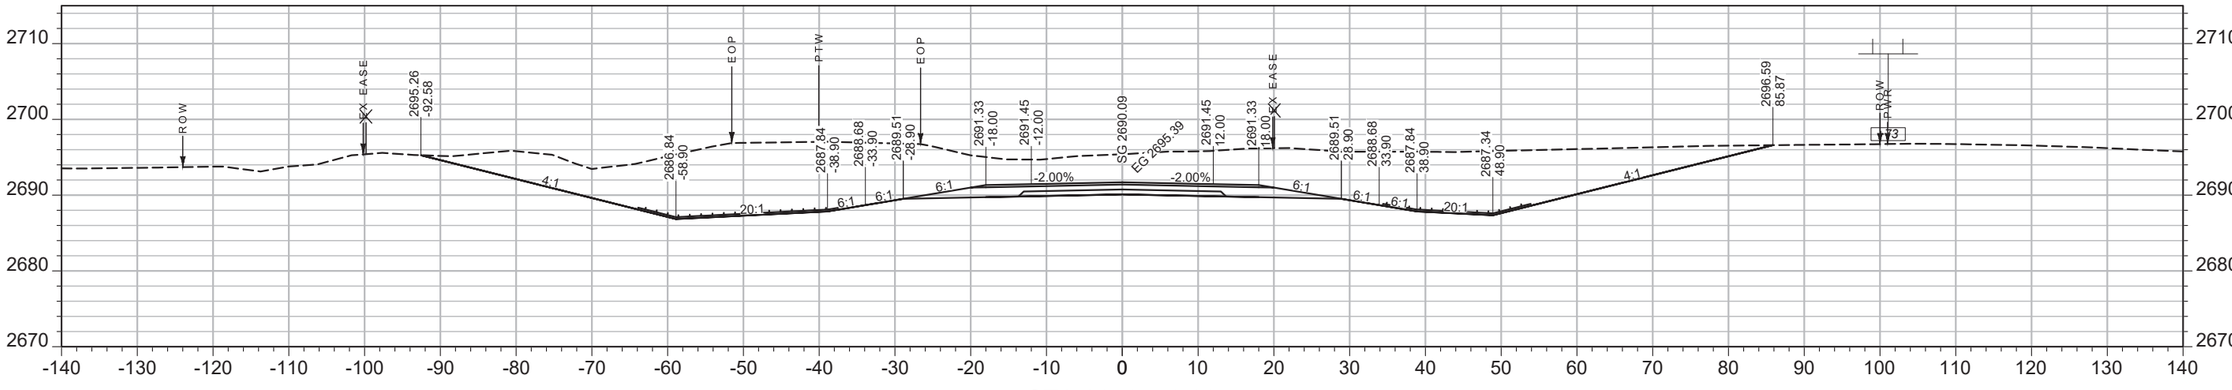

CV: 1630 CY STA 2276+50.00 FV: 0 CY

SHEET NO.
152

MAINLINE

PROJECT NAME WEST OF BROCKWAY - WEST
COUNTY MCCONE
PROJECT ID NH-HSIP 57-6(22)254
UPN 9727000

DESIGNED BY C. PERIMAN 09/2023
REVIEWED BY
CHECKED BY


MONTANA Department of Transportation

CROSS SECTIONS


5/15/2025 2:10 PM

9727000RDLAY002.DWG

AWARD COPY

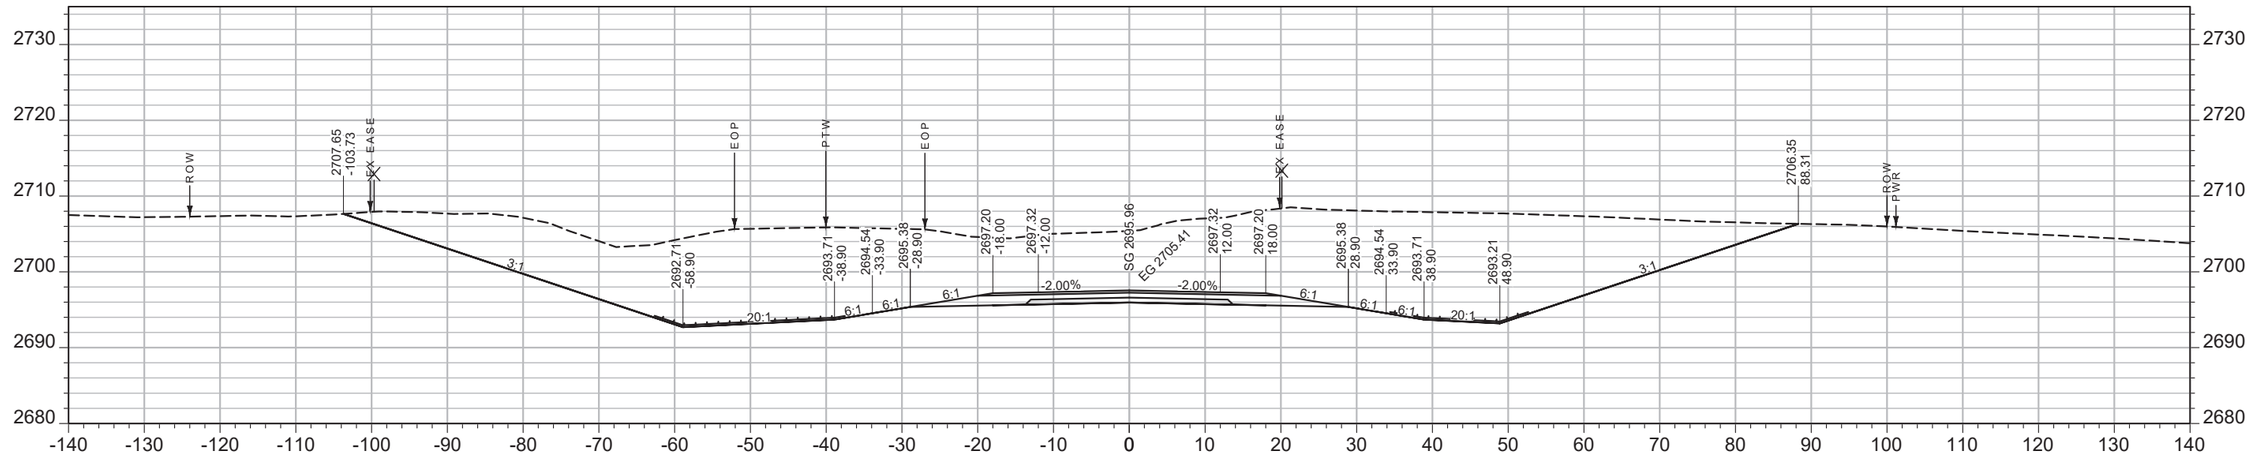

CV: 3087 CY STA 2278+00.00 FV: 0 CY

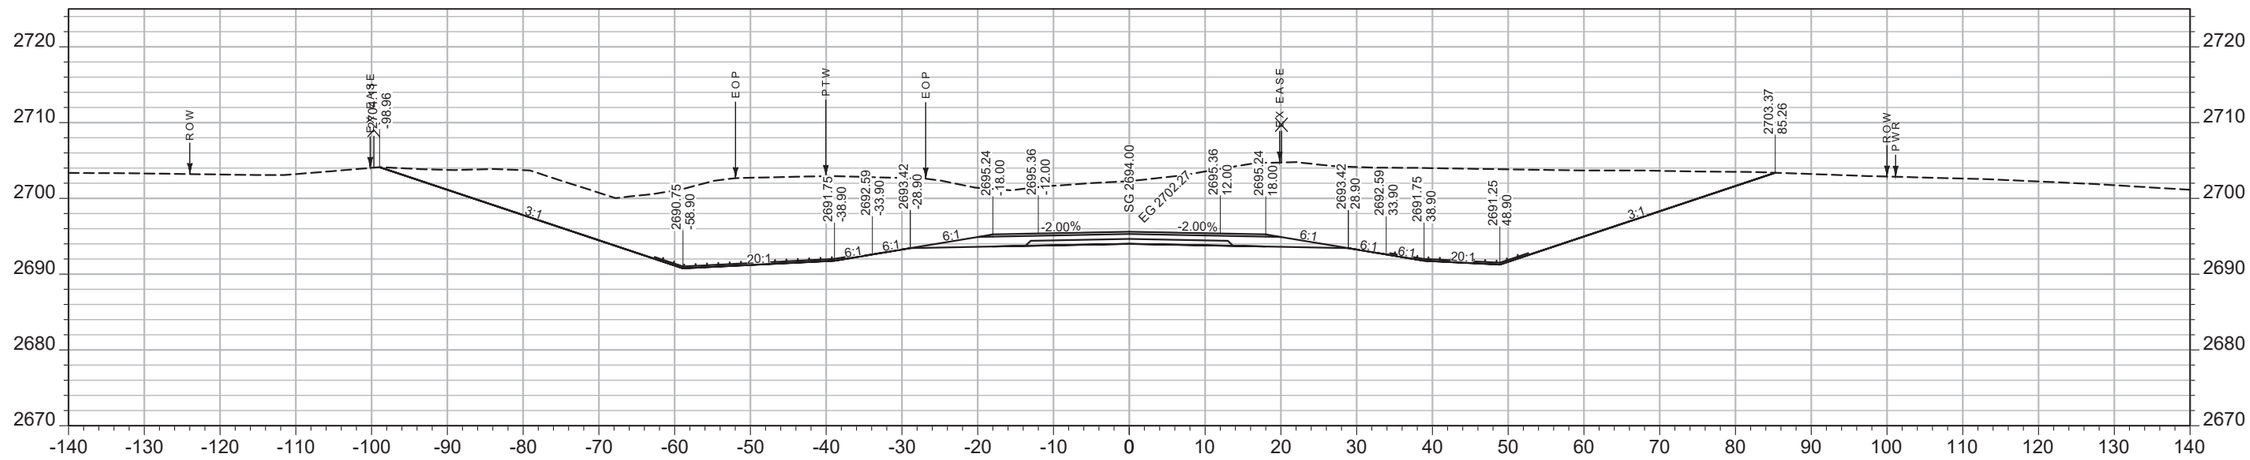

CV: 2572 CY STA 2277+50.00 FV: 0 CY

SHEET NO.
153

MAINLINE

PROJECT NAME WEST OF BROCKWAY - WEST
COUNTY MCCONE
PROJECT ID NH-HSIP 57-6(22)254
UPN 9727000


DESIGNED BY C. PERIMAN 09/2023
REVIEWED BY
CHECKED BY

MONTANA Department of Transportation


CROSS SECTIONS

5/15/2025 2:10 PM 9727000RDLAY002.DWG

AWARD COPY

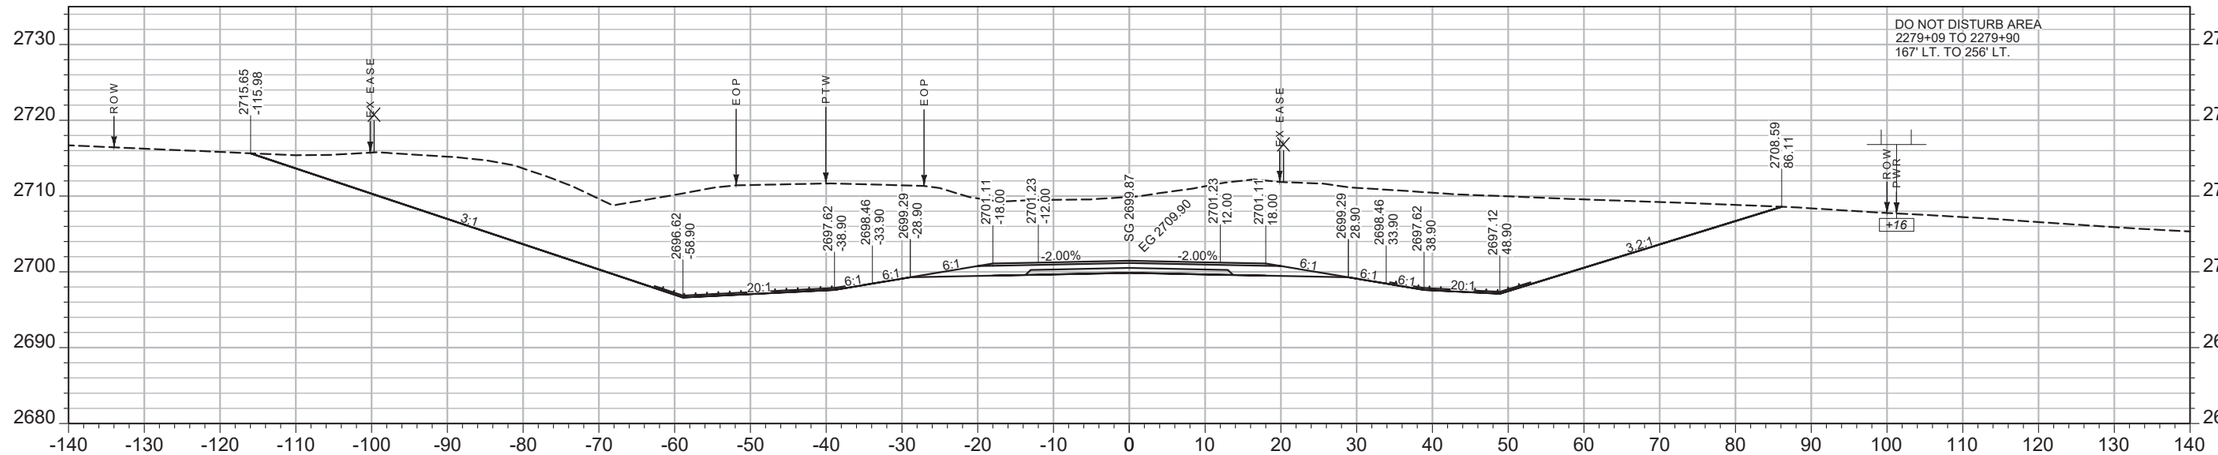

CV: 3718 CY STA 2279+00.00 FV: 0 CY

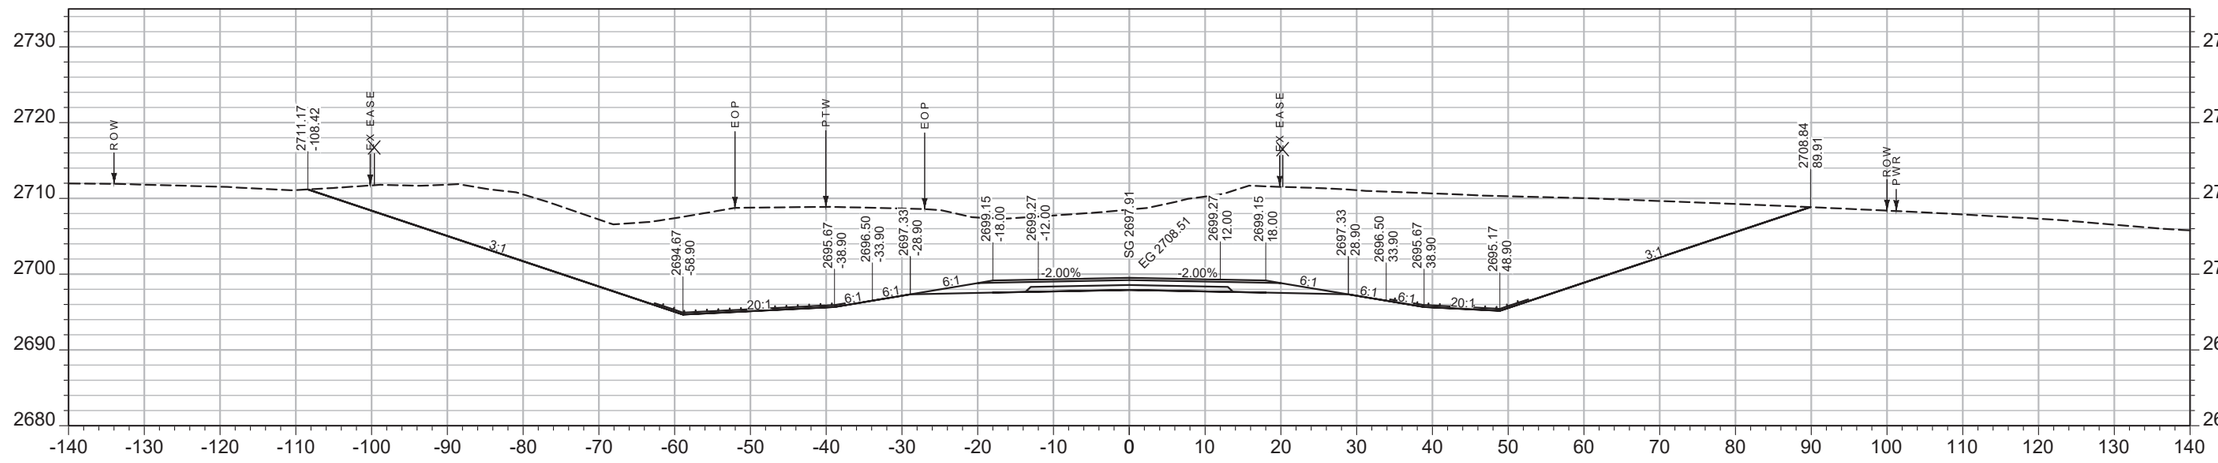

CV: 3569 CY STA 2278+50.00 FV: 0 CY

SHEET NO.
154

MAINLINE

PROJECT NAME WEST OF BROCKWAY - WEST
COUNTY MCCONE
PROJECT ID NH-HSIP 57-6(22)254
UPN 9727000


DESIGNED BY C. PERIMAN 09/2023
REVIEWED BY
CHECKED BY
9727000RDLAY002.DWG

MONTANA Department of Transportation


CROSS SECTIONS

5/15/2025 2:10 PM

AWARD COPY

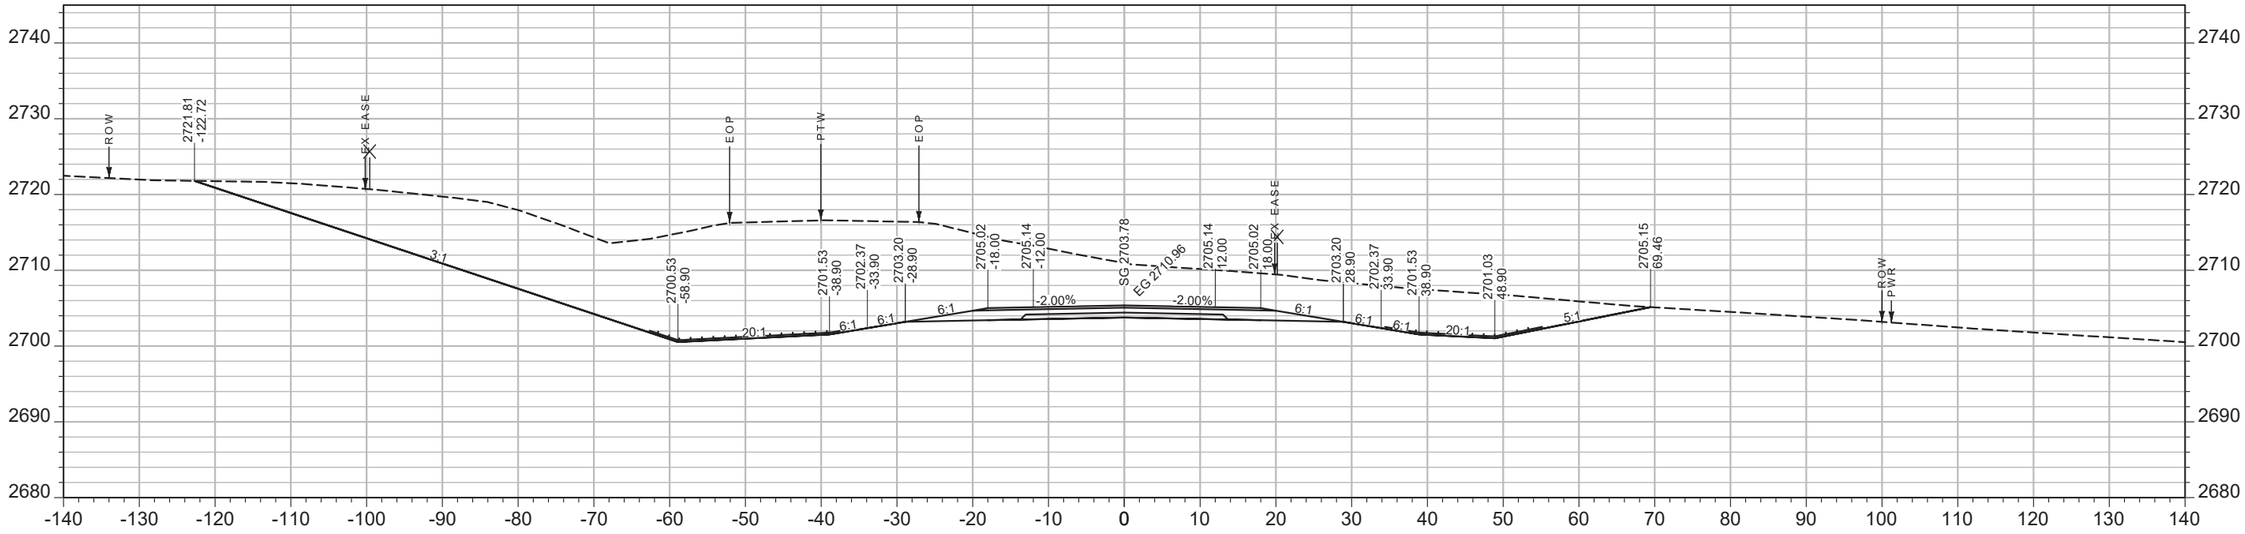

CV: 3055 CY STA 2280+00.00 FV: 0 CY

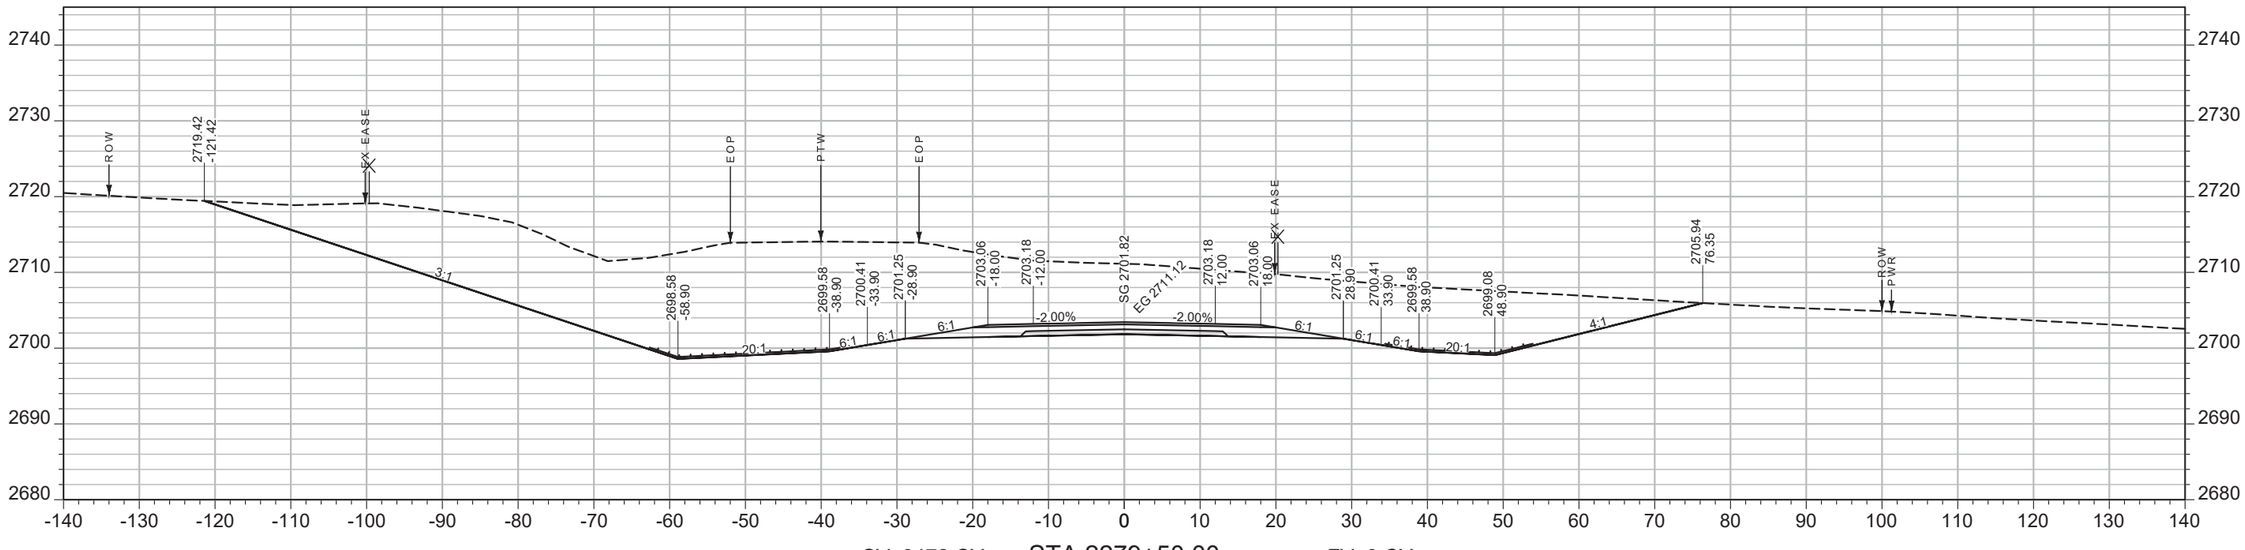

CV: 3472 CY STA 2279+50.00 FV: 0 CY

SHEET NO.
155

MAINLINE

PROJECT NAME WEST OF BROCKWAY - WEST
COUNTY MCCONE
PROJECT ID NH-HSIP 57-6(22)254
UPN 9727000

DESIGNED BY C. PERIMAN 09/2023
REVIEWED BY
CHECKED BY


MONTANA Department of Transportation

CROSS SECTIONS


5/15/2025 2:10 PM

9727000RDLAY002.DWG

AWARD COPY

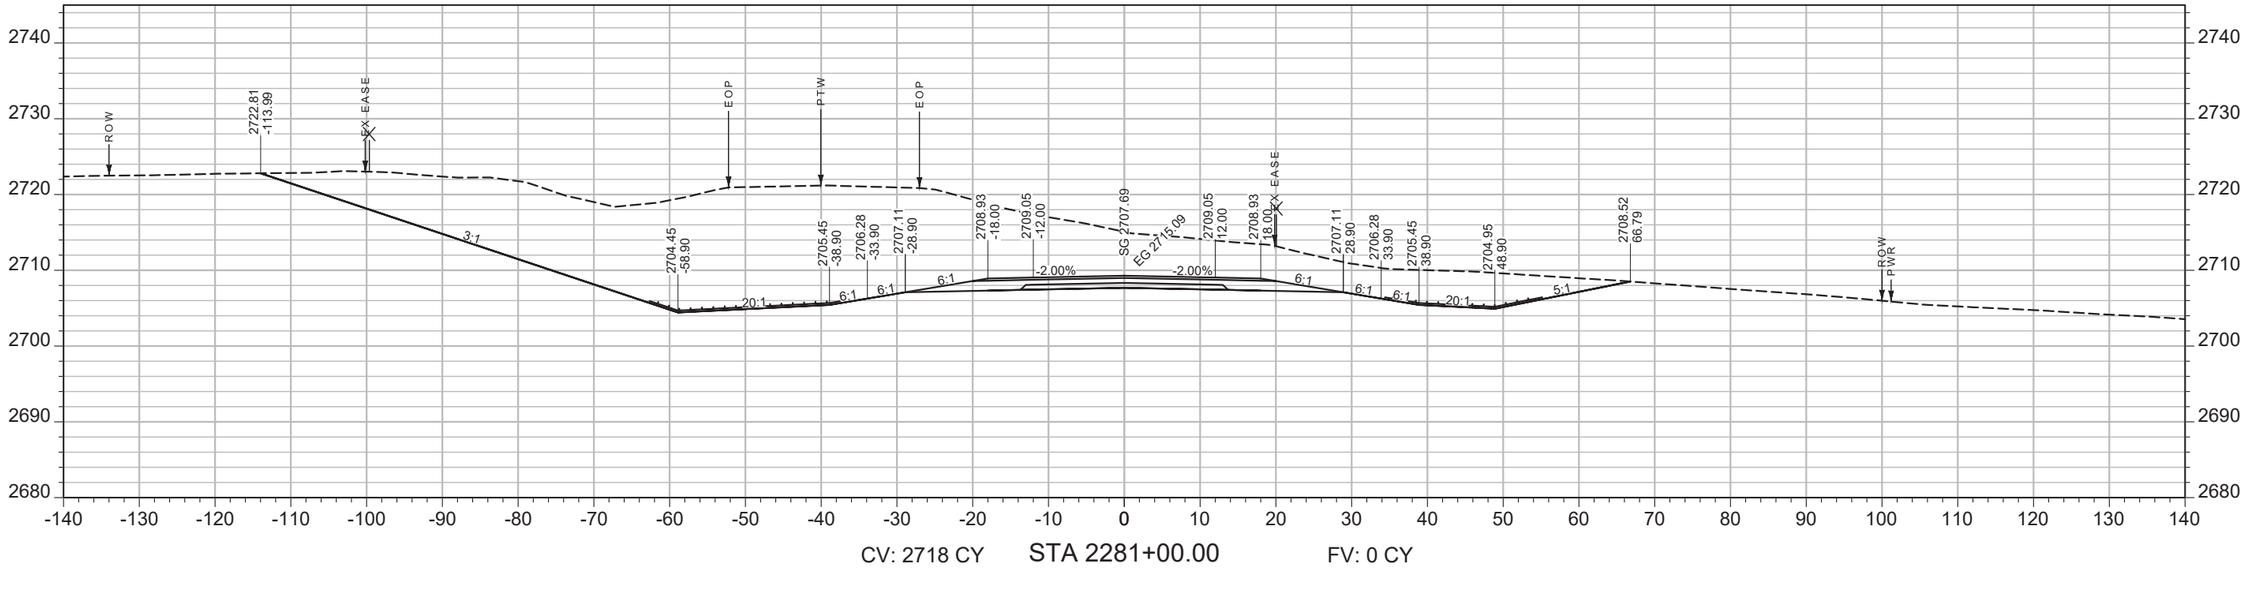

CV: 2718 CY STA 2281+00.00 FV: 0 CY

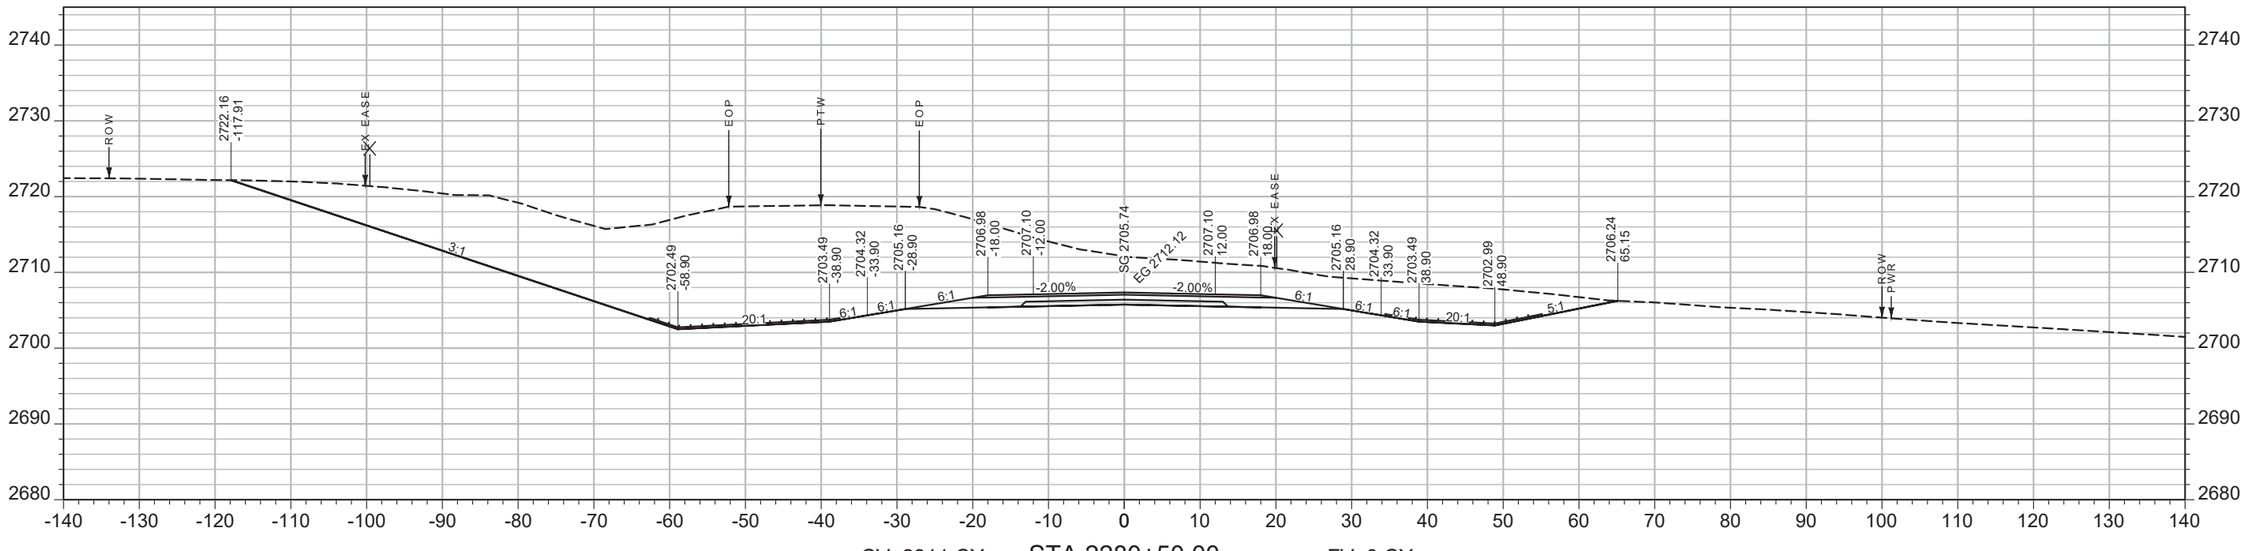

CV: 2811 CY STA 2280+50.00 FV: 0 CY

SHEET NO.
156

MAINLINE

PROJECT NAME WEST OF BROCKWAY - WEST
COUNTY MCCONE
PROJECT ID NH-HSIP 57-6(22)254
UPN 9727000


DESIGNED BY C. PERIMAN 09/2023
REVIEWED BY
CHECKED BY
9727000RDLAY002.DWG

MONTANA Department of Transportation

CROSS SECTIONS

5/15/2025 2:10 PM

AWARD COPY

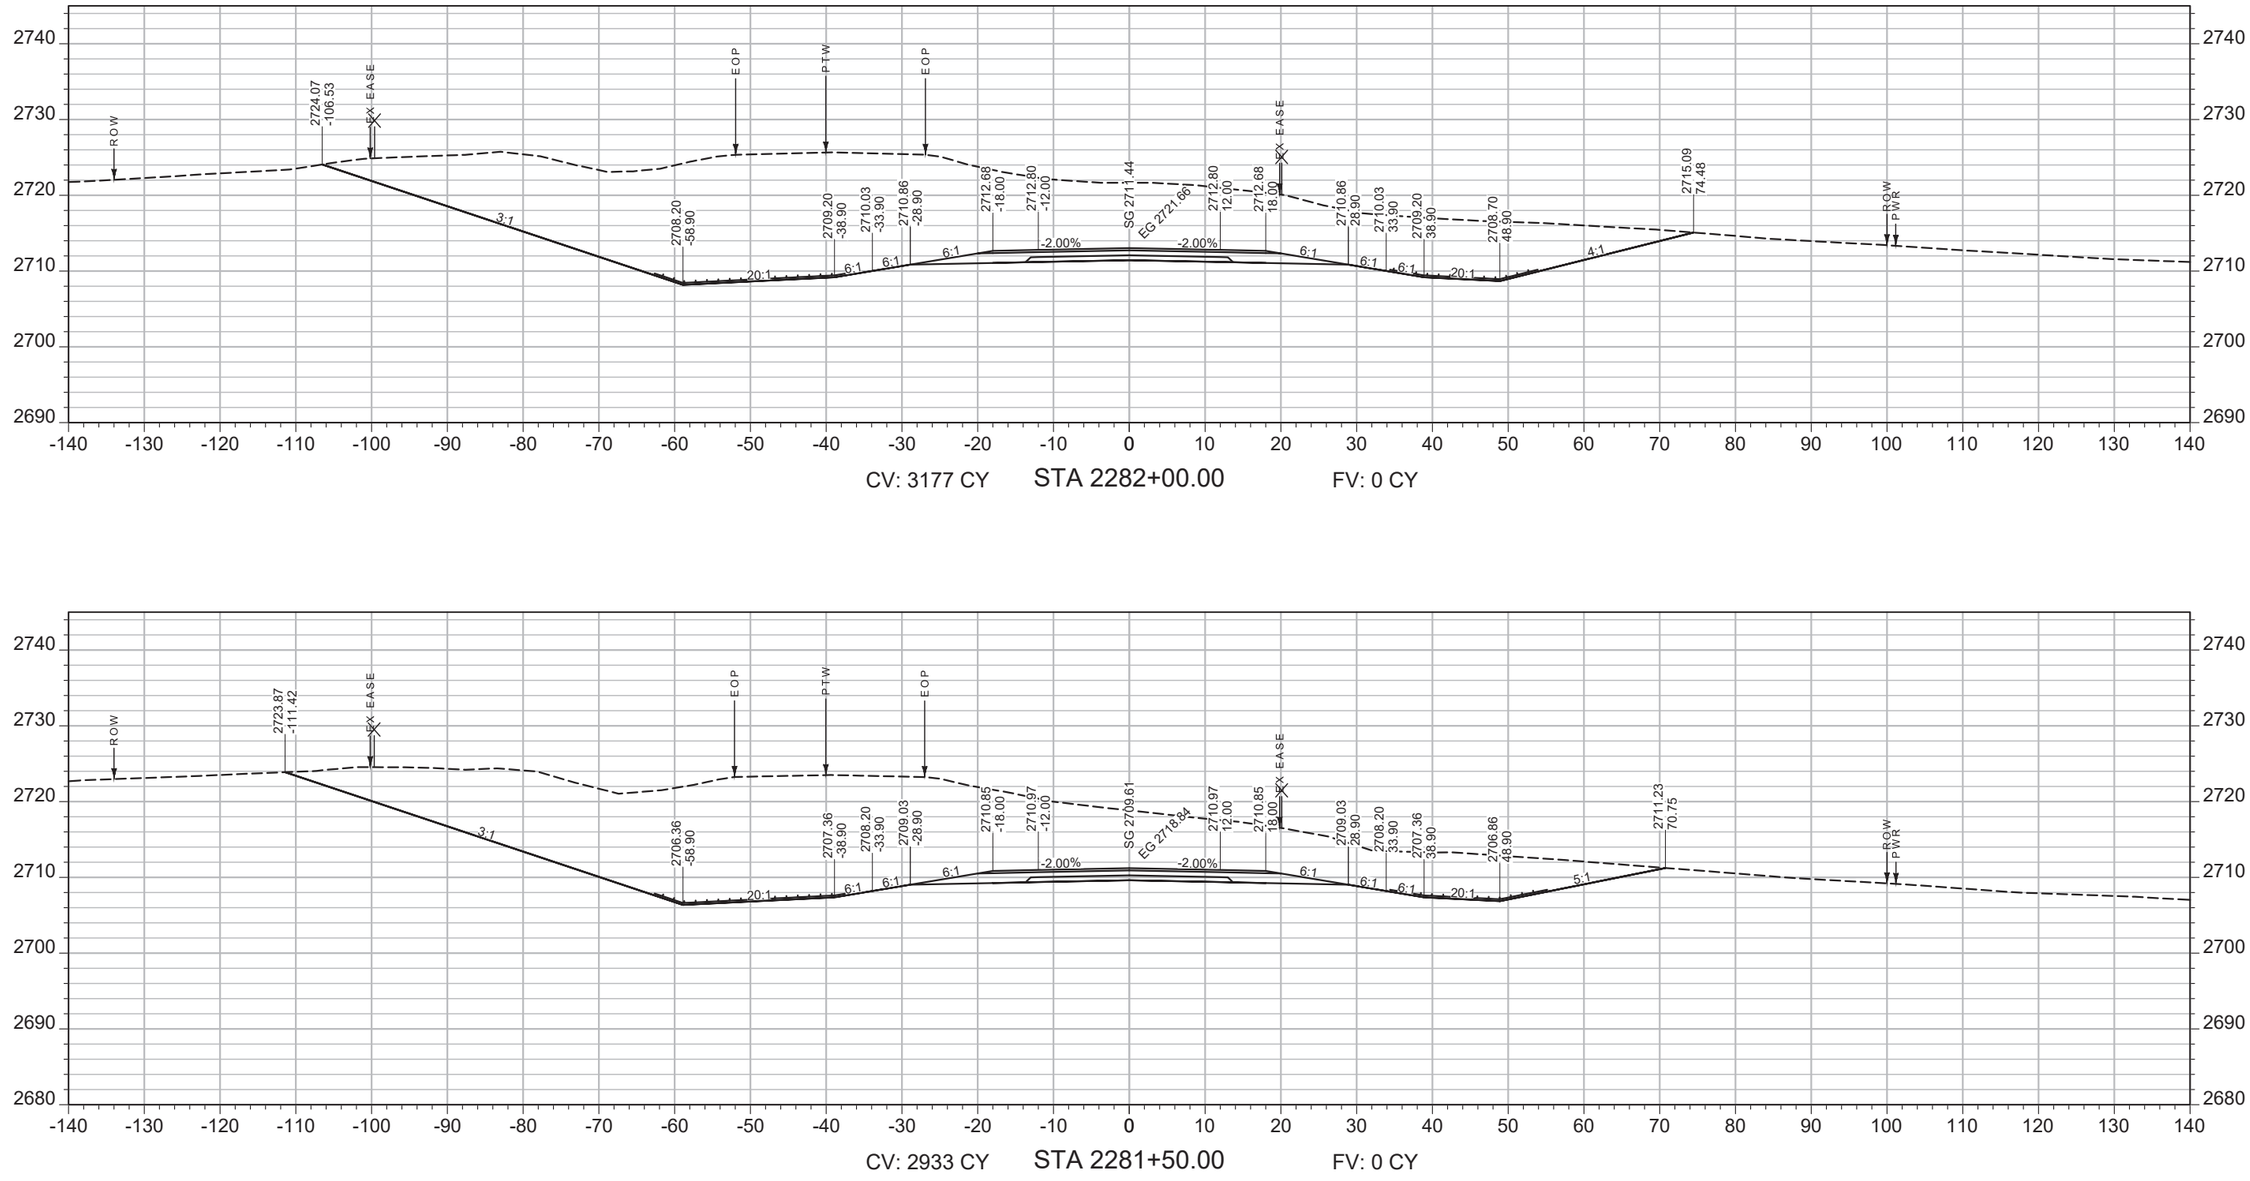

CV: 3177 CY STA 2282+00.00 FV: 0 CY

CV: 2933 CY STA 2281+50.00 FV: 0 CY

SHEET NO.
157

MAINLINE

PROJECT NAME WEST OF BROCKWAY - WEST
COUNTY MCCONE
PROJECT ID NH-HSIP 57-6(22)254
UPN 9727000


DESIGNED BY		REVIEWED BY		CHECKED BY	
C. PERIMAN	09/2023				

9727000RDLAY002.DWG


MONTANA
Department of Transportation

CROSS SECTIONS

5/15/2025 2:10 PM

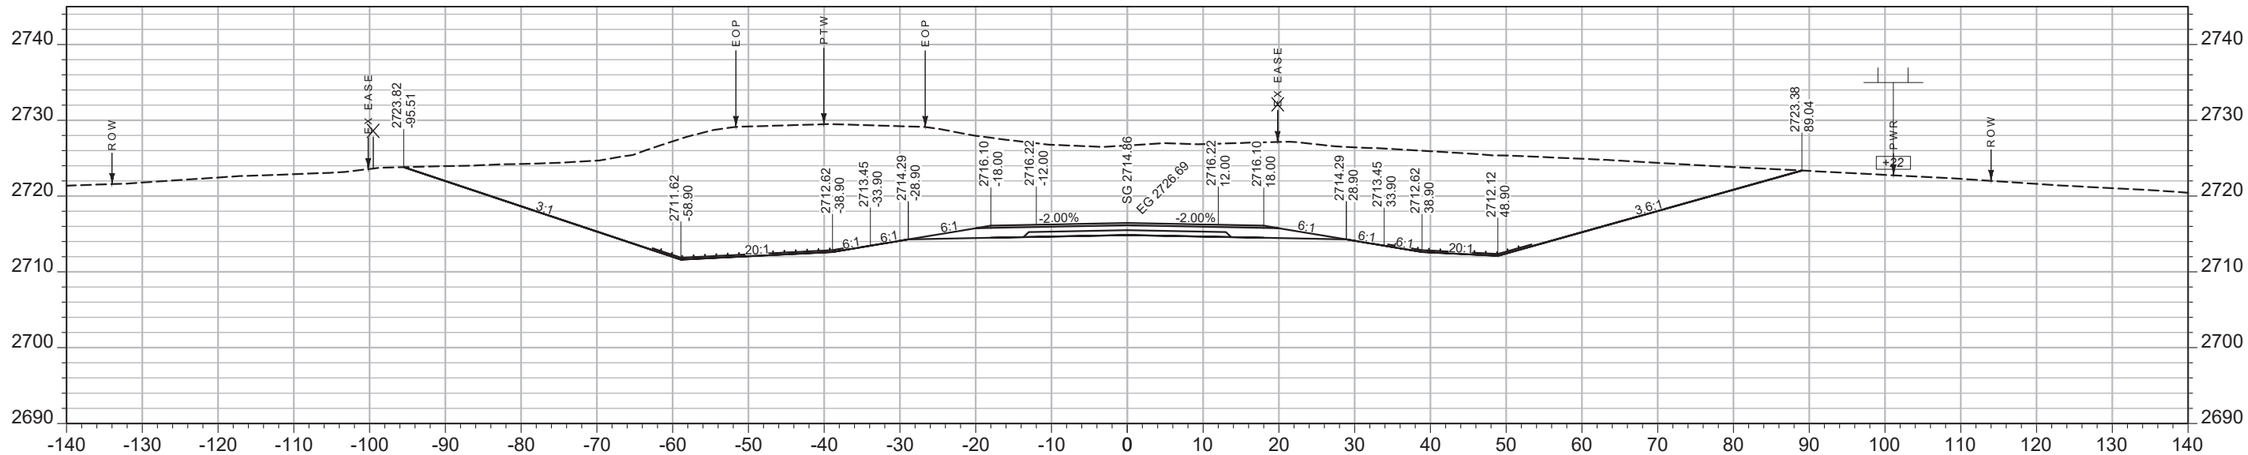

CV: 3643 CY STA 2283+00.00 FV: 0 CY

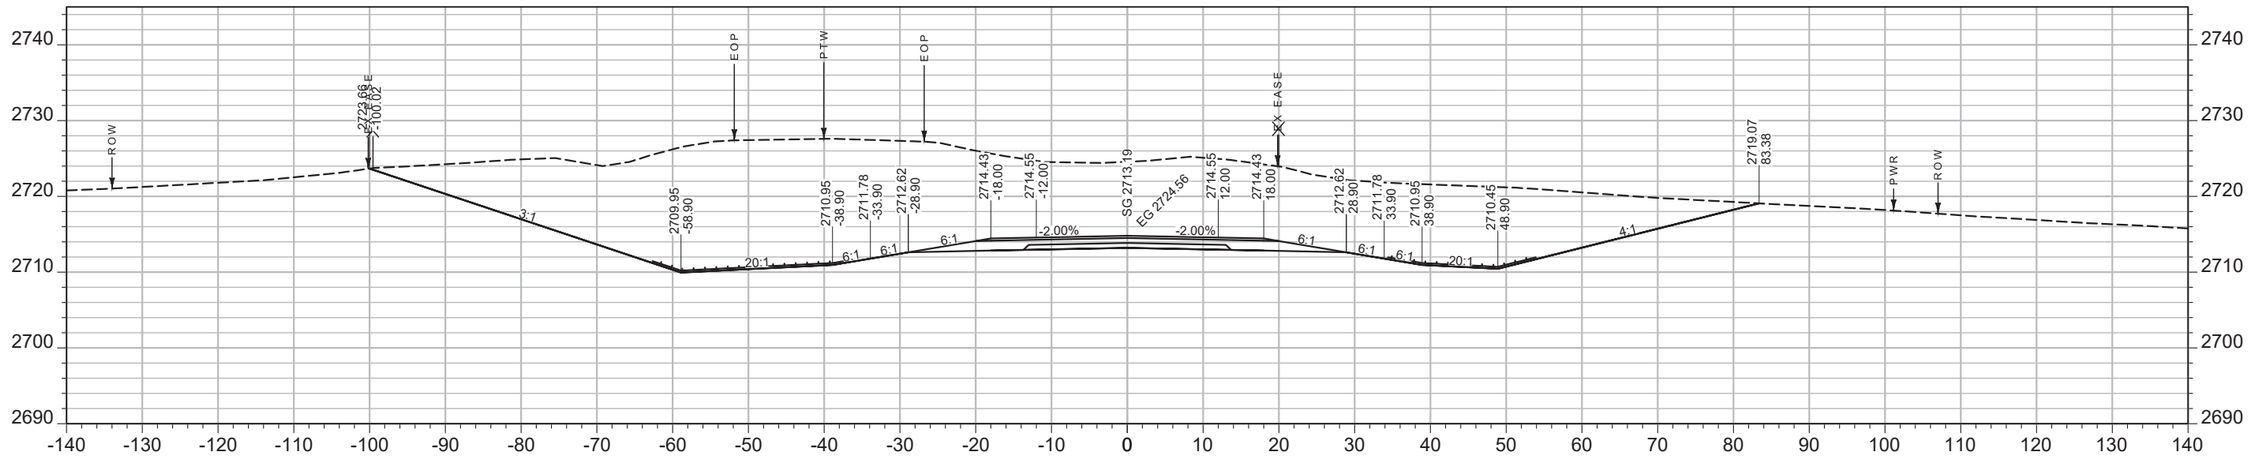

CV: 3369 CY STA 2282+50.00 FV: 0 CY

SHEET NO.
158

MAINLINE


PROJECT NAME WEST OF BROCKWAY - WEST
COUNTY MCCONE
PROJECT ID NH-HSIP 57-6(22)254
UPN 9727000

DESIGNED BY C. PERIMAN 09/2023
REVIEWED BY
CHECKED BY
9727000RDLAY002.DWG


MONTANA Department of Transportation

CROSS SECTIONS

5/15/2025 2:10 PM

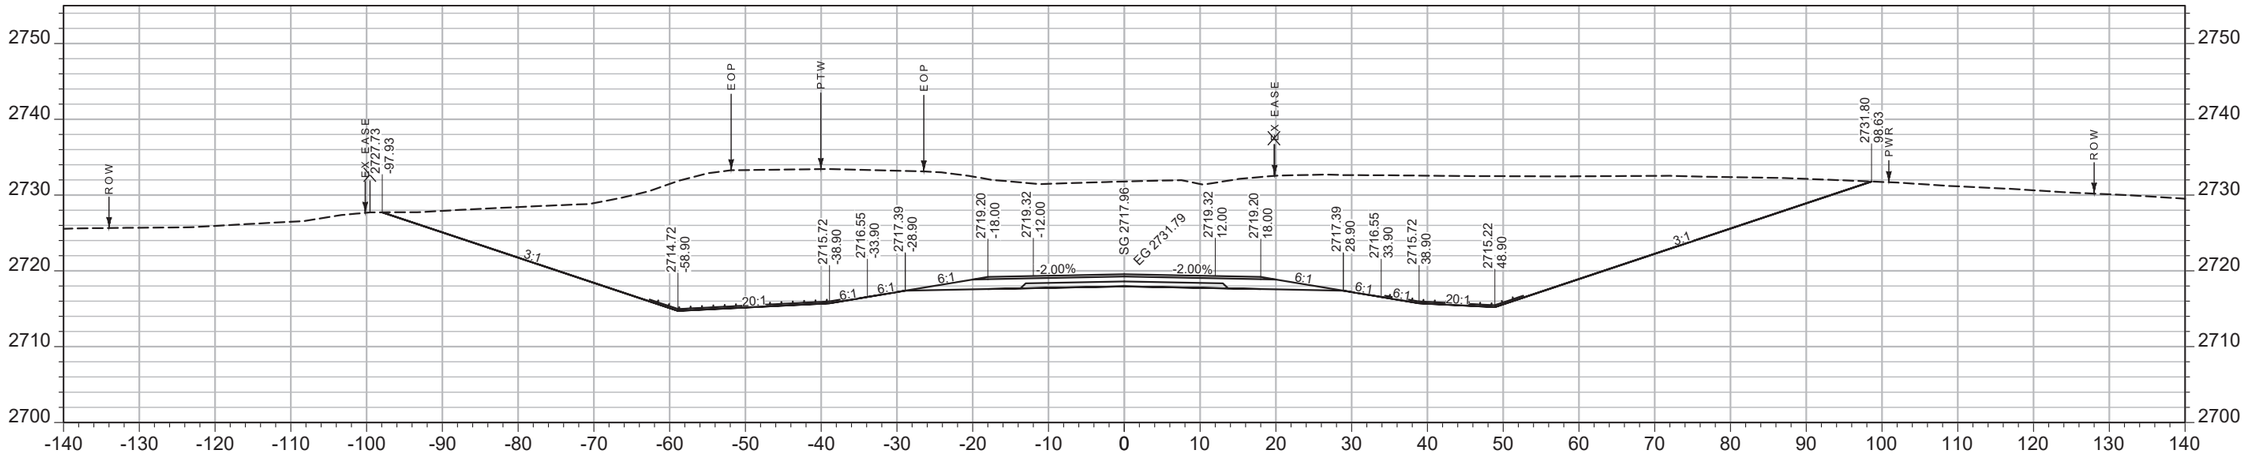

CV: 4246 CY STA 2284+00.00 FV: 0 CY

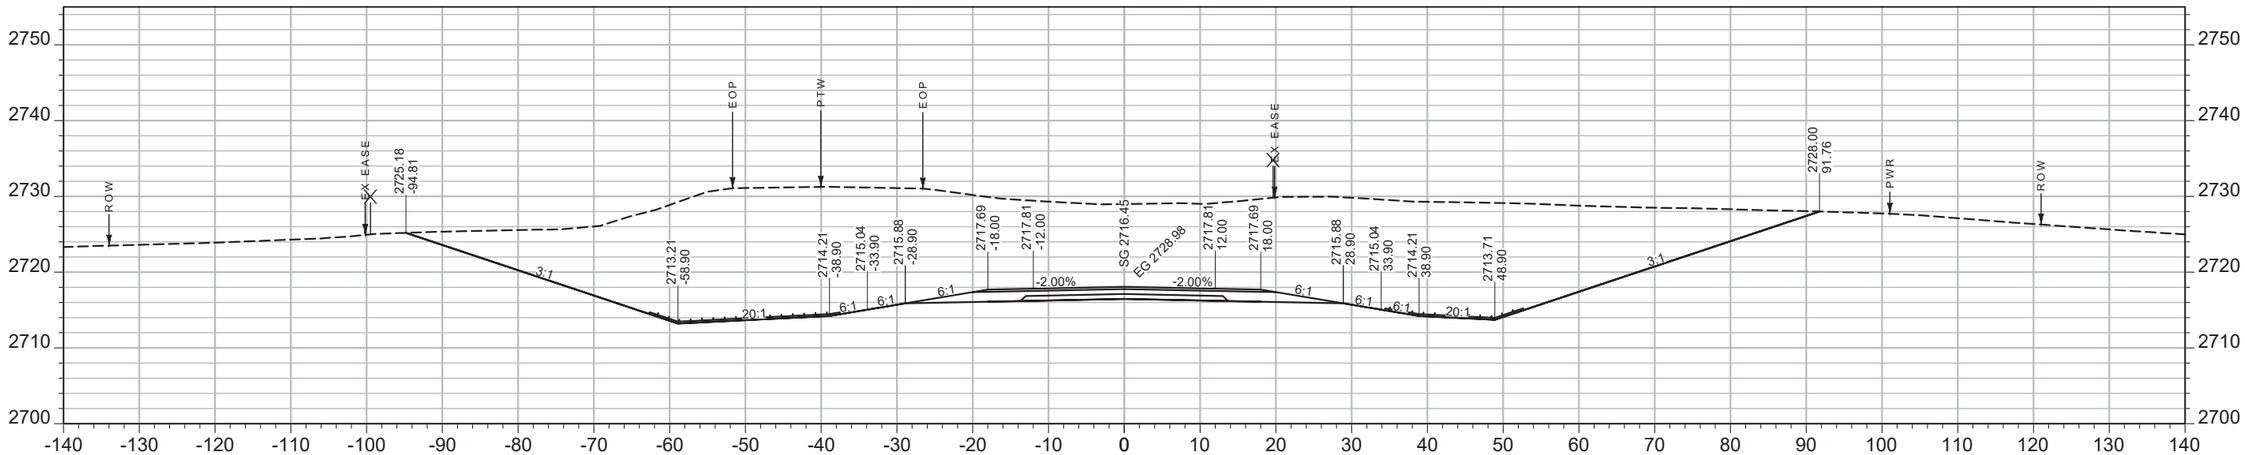

CV: 3824 CY STA 2283+50.00 FV: 0 CY

SHEET NO.
159

MAINLINE

PROJECT NAME WEST OF BROCKWAY - WEST
COUNTY MCCONE
PROJECT ID NH-HSIP 57-6(22)254
UPN 9727000


DESIGNED BY C. PERIMAN 09/2023
REVIEWED BY
CHECKED BY
9727000RDLAY002.DWG

MONTANA Department of Transportation


CROSS SECTIONS

5/15/2025 2:10 PM

AWARD COPY

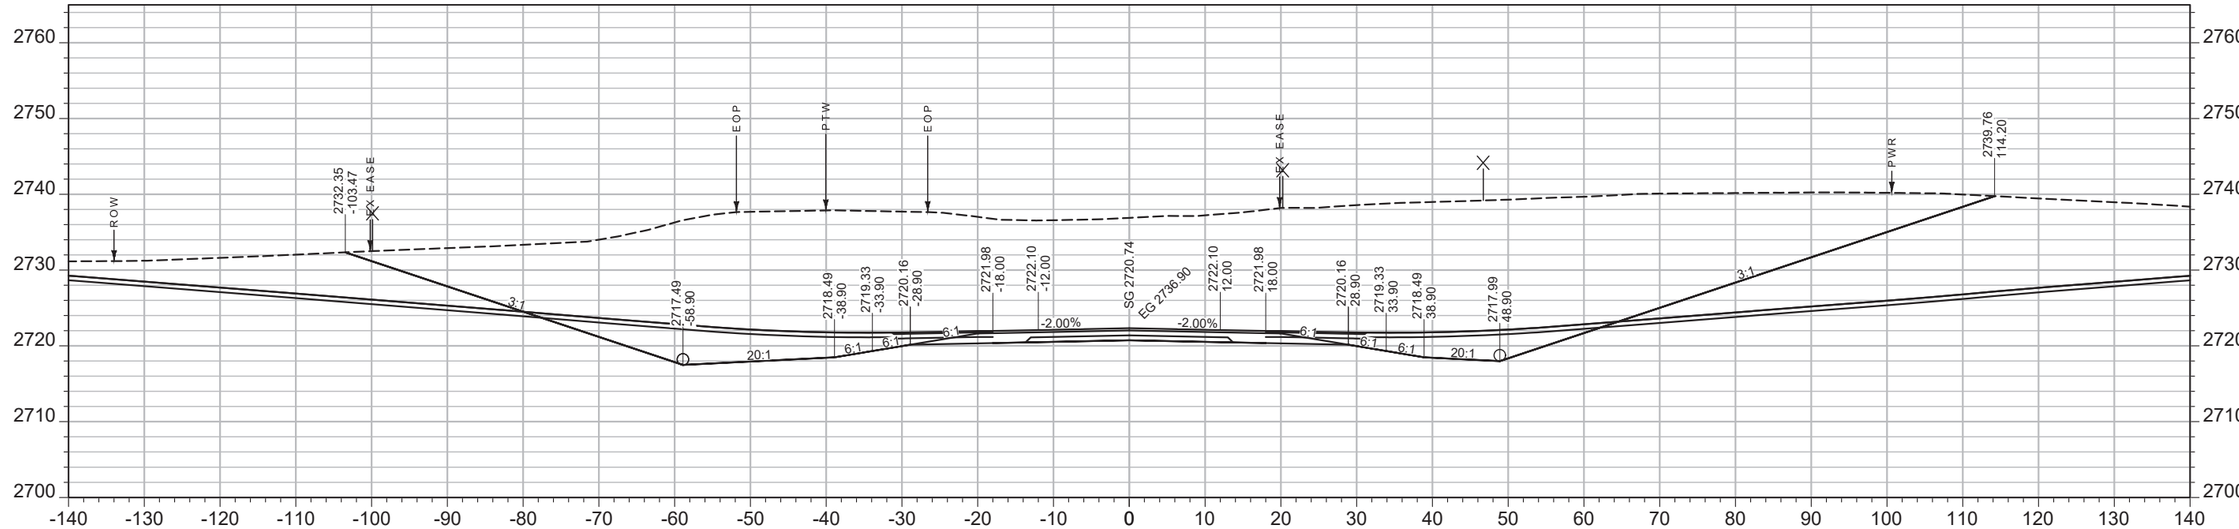

CV: 5331 CY STA 2285+00.00 FV: 0 CY

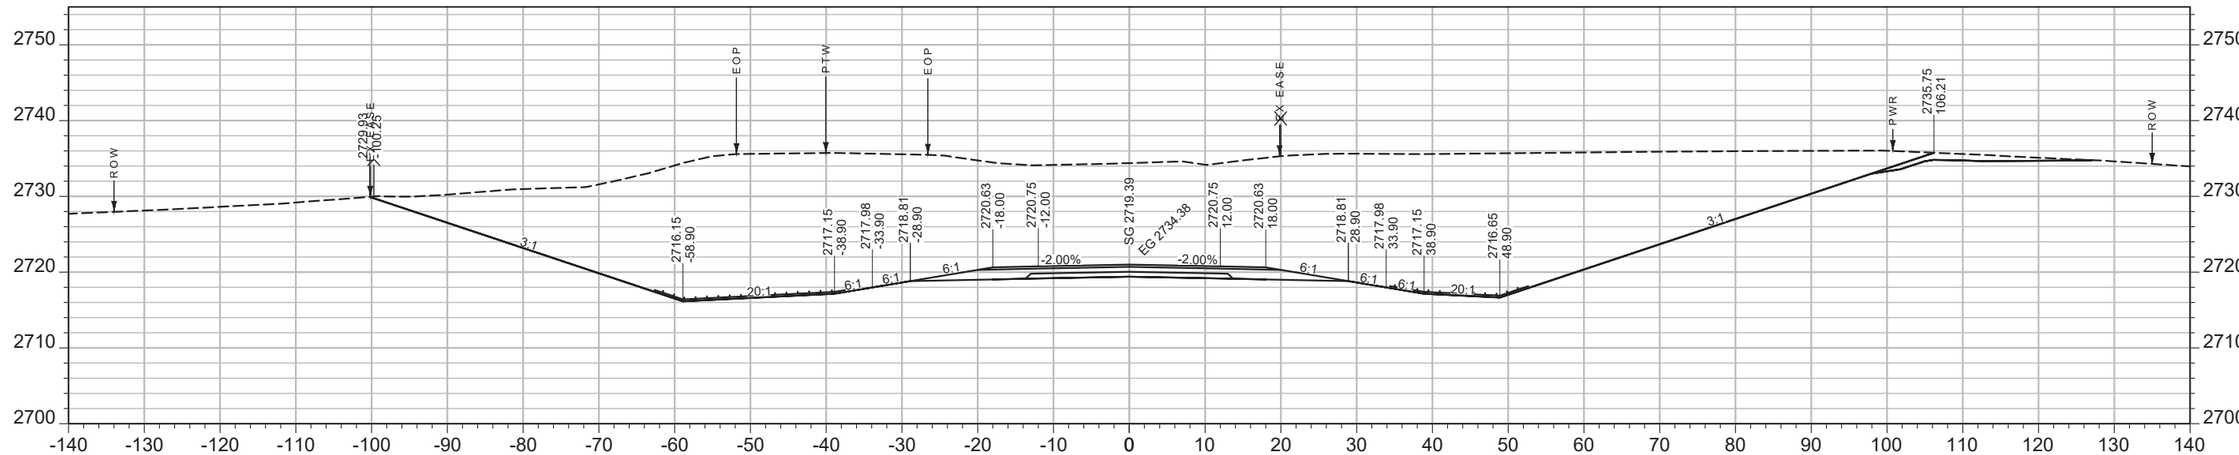

CV: 4750 CY STA 2284+50.00 FV: 0 CY

SHEET NO.
160

MAINLINE

PROJECT NAME WEST OF BROCKWAY - WEST
COUNTY MCCONE
PROJECT ID NH-HSIP 57-6(22)254
UPN 9727000


DESIGNED BY C. PERIMAN 09/2023
REVIEWED BY
CHECKED BY
9727000RDLAY002.DWG


MONTANA Department of Transportation

CROSS SECTIONS

5/15/2025 2:10 PM

AWARD COPY

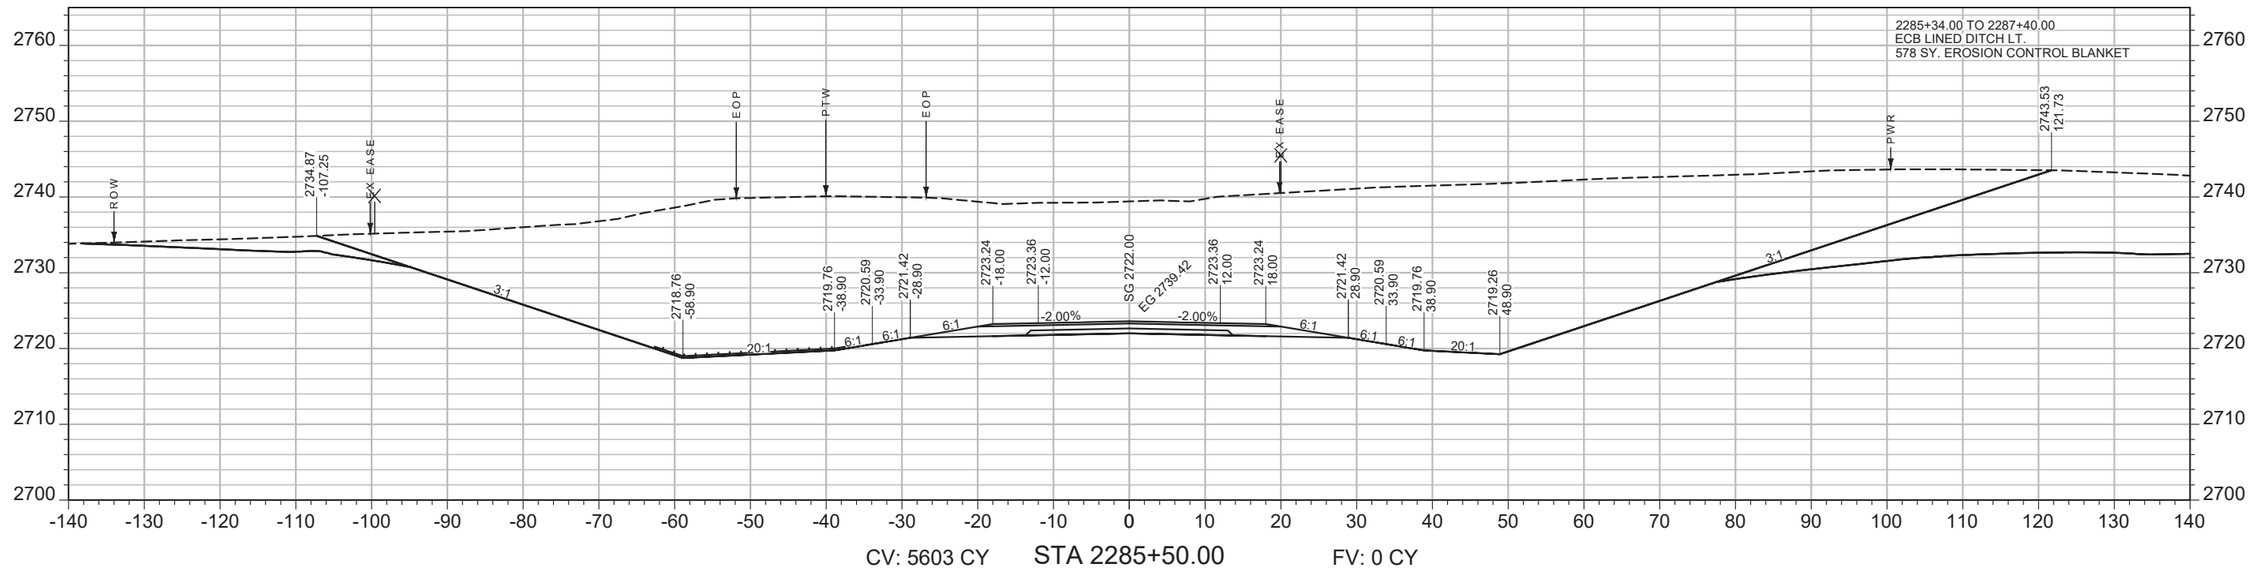

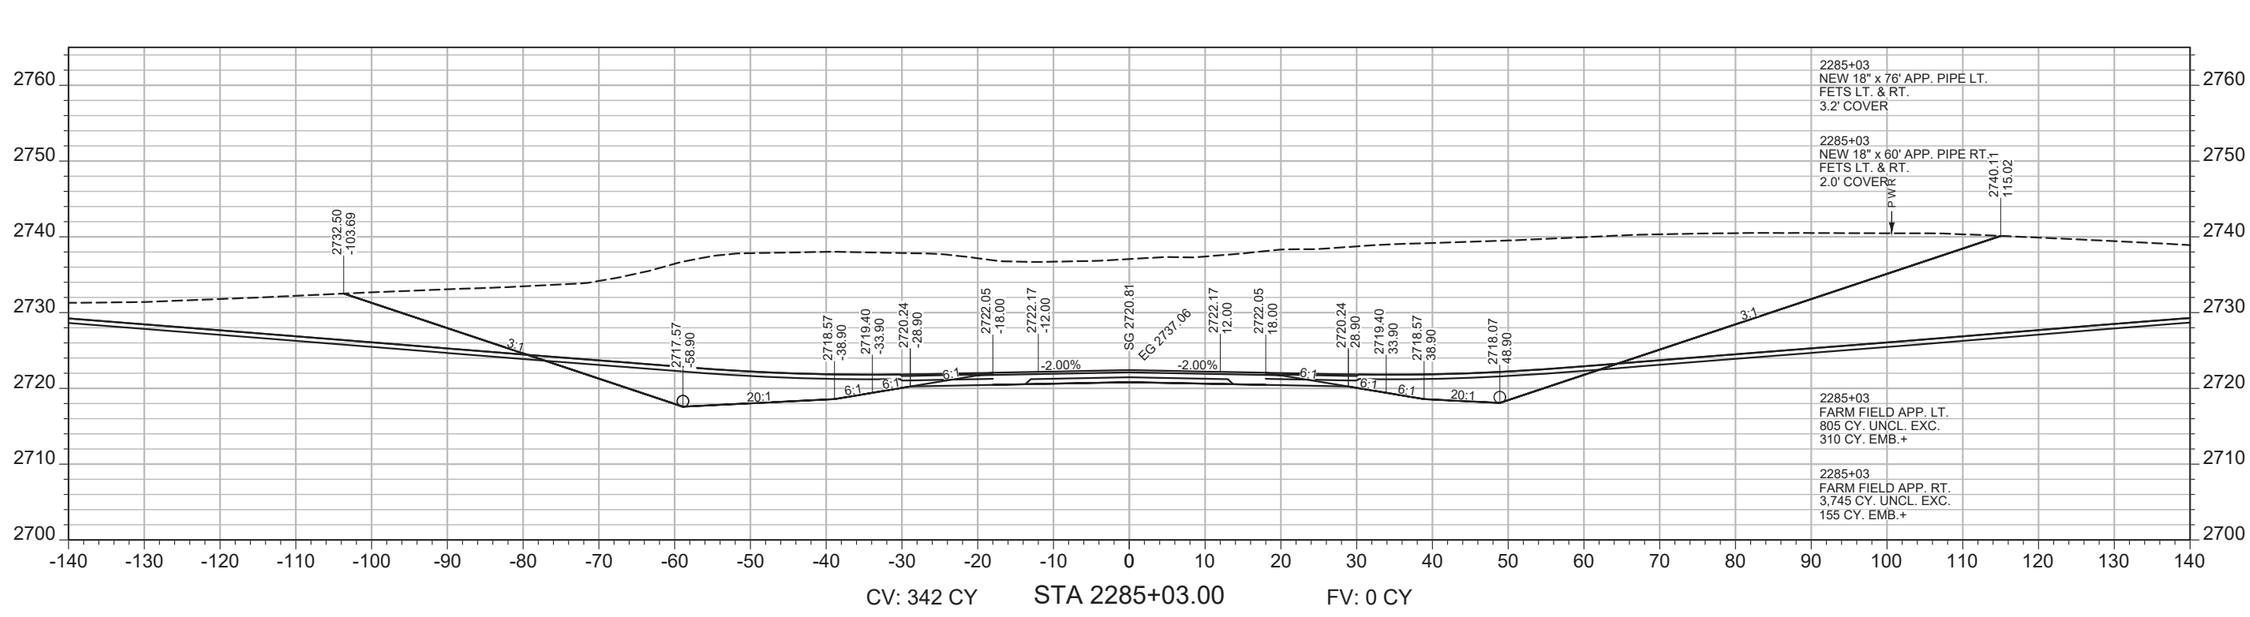

SHEET NO.
161

MAINLINE

PROJECT NAME: WEST OF BROCKWAY - WEST
COUNTY: MCCONE
PROJECT ID: NH-HSIP 57-6(22)254
UPN: 9727000


DESIGNED BY: C. PERIMAN 09/2023
REVIEWED BY:
CHECKED BY:
9727000RDLAY002.DWG

MONTANA
Department of Transportation

CROSS SECTIONS

5/15/2025 2:10 PM

AWARD COPY

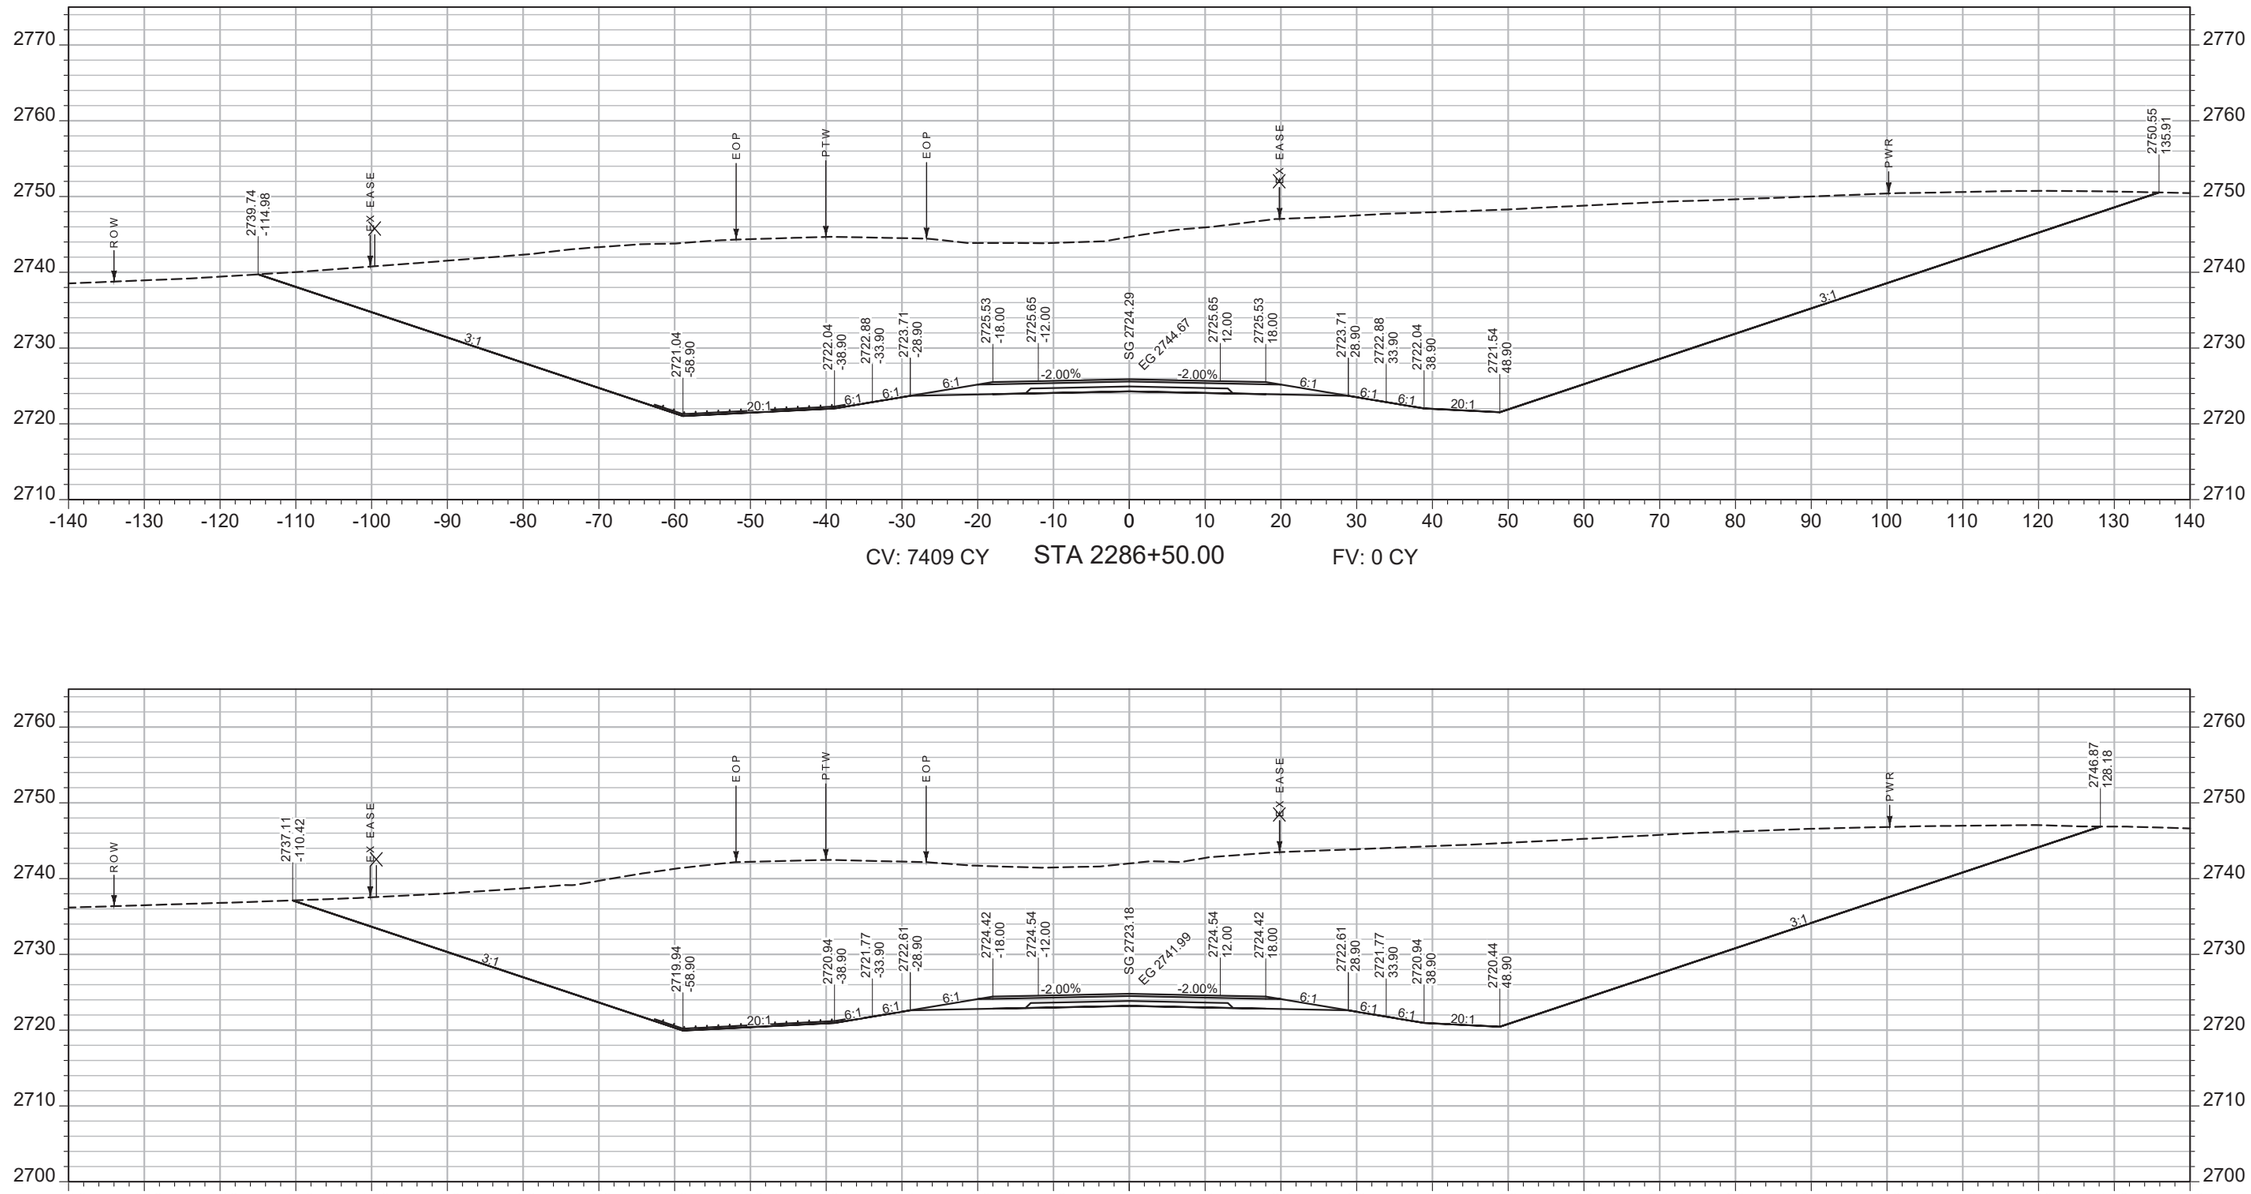

SHEET NO.
162

MAINLINE

PROJECT NAME
WEST OF BROCKWAY - WEST

COUNTY
MCCONE

PROJECT ID
NH-HSIP 57-6(22)254

UPN
9727000

DESIGNED BY
C. PERIMAN
09/2023

REVIEWED BY

CHECKED BY


9727000RDLAY002.DWG

MONTANA
Department of Transportation


CROSS SECTIONS

5/15/2025 2:10 PM

AWARD COPY

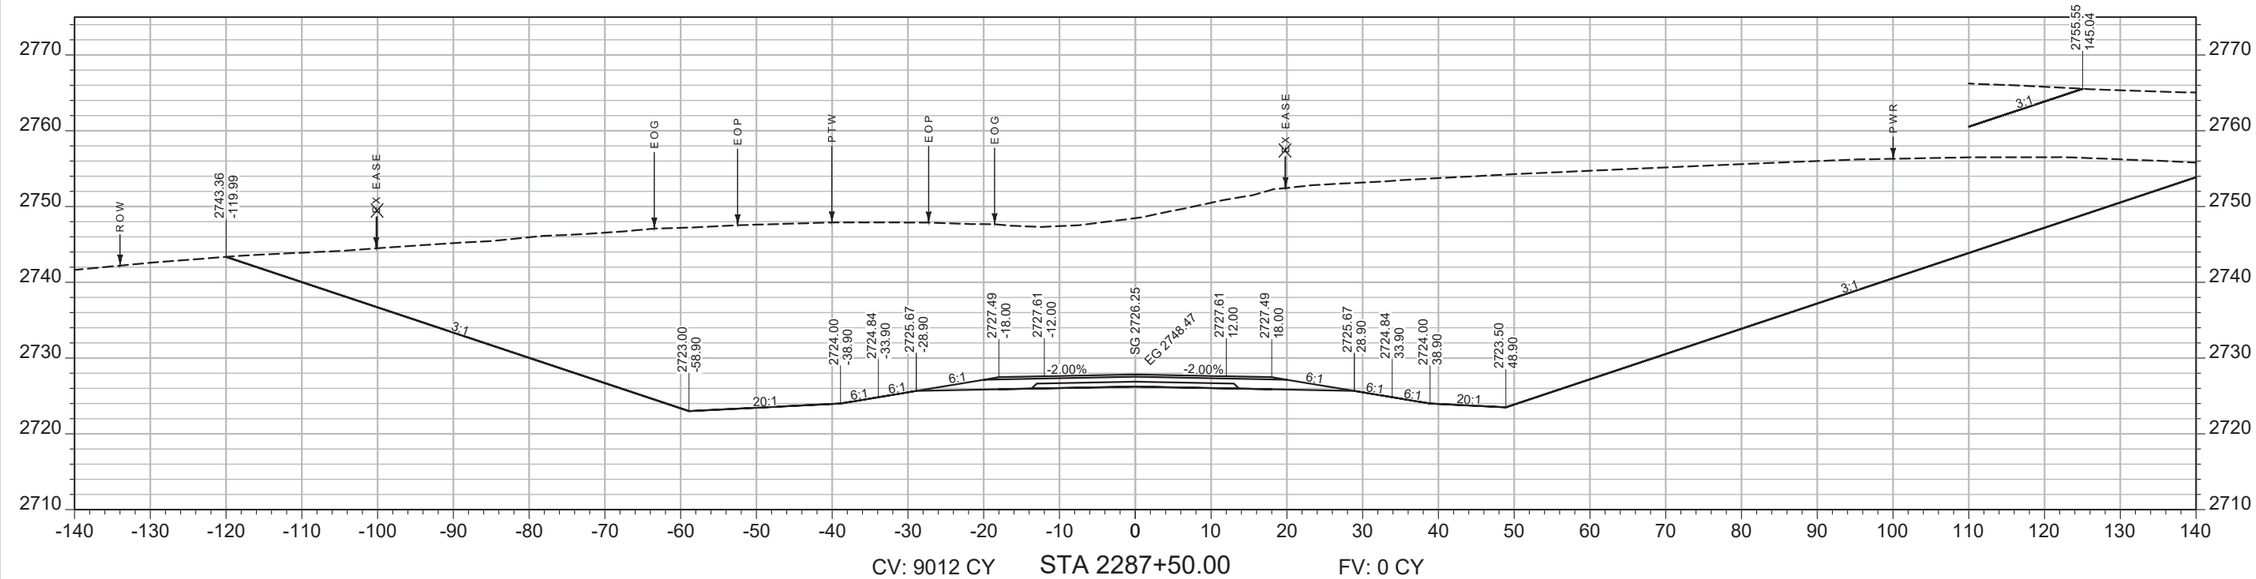

CV: 9012 CY STA 2287+50.00 FV: 0 CY

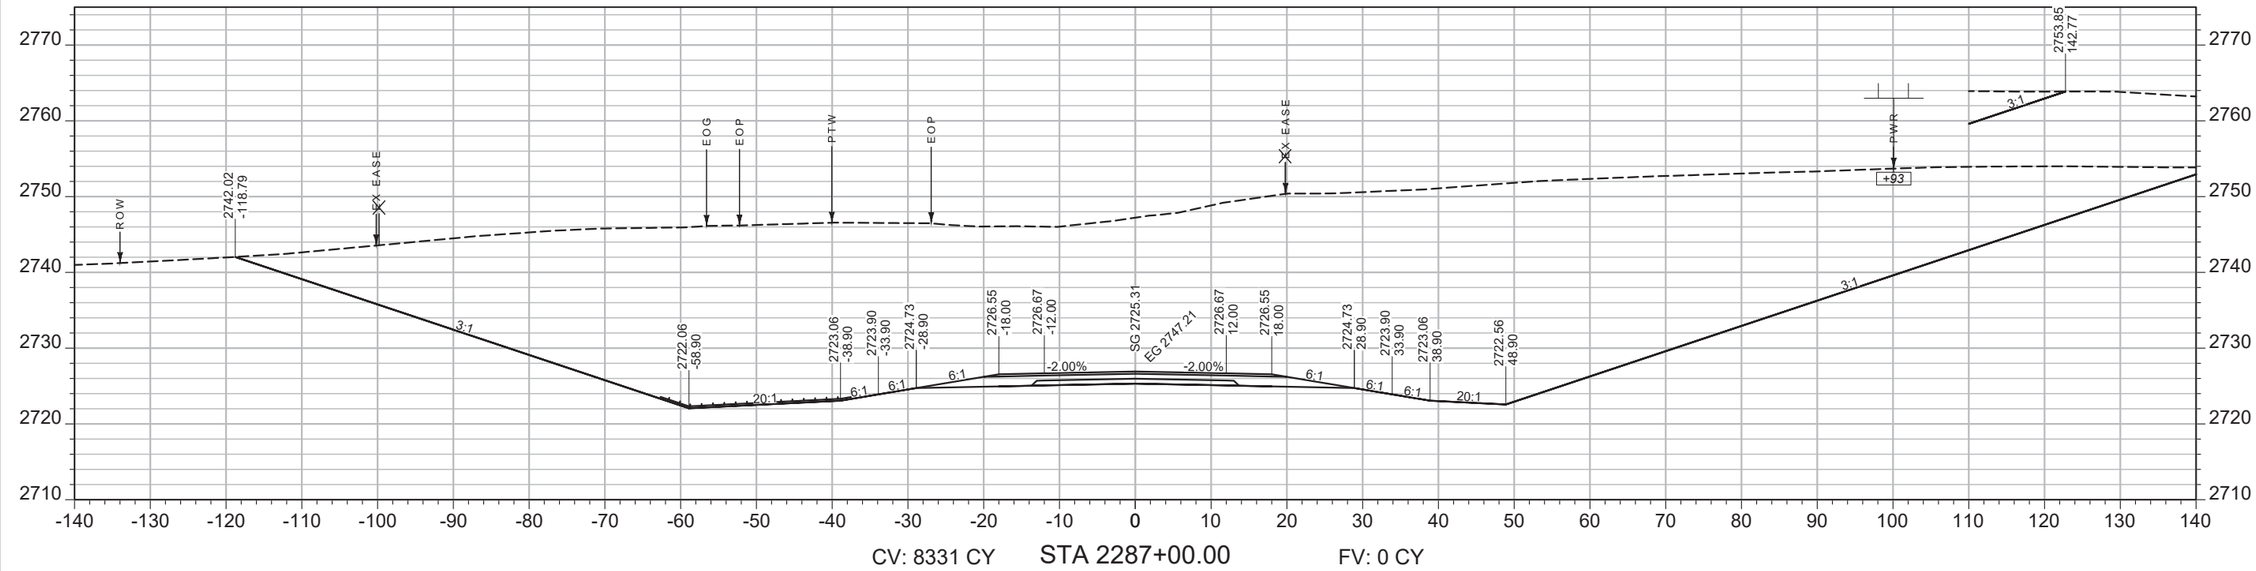

CV: 8331 CY STA 2287+00.00 FV: 0 CY

SHEET NO. 163

MAINLINE

PROJECT NAME ***WEST OF BROCKWAY - WEST***

COUNTY ***MCCONE***

PROJECT ID ***NH-HSIP 57-6(22)254***

UPN ***9727000***


DESIGNED BY	DATE	REVIEWED BY	CHECKED BY	9727000RDLAY002.DWG
C. PERIMAN	09/2023			

MONTANA *Department of Transportation*

CROSS SECTIONS

5/15/2025 2:10 PM

AWARD COPY

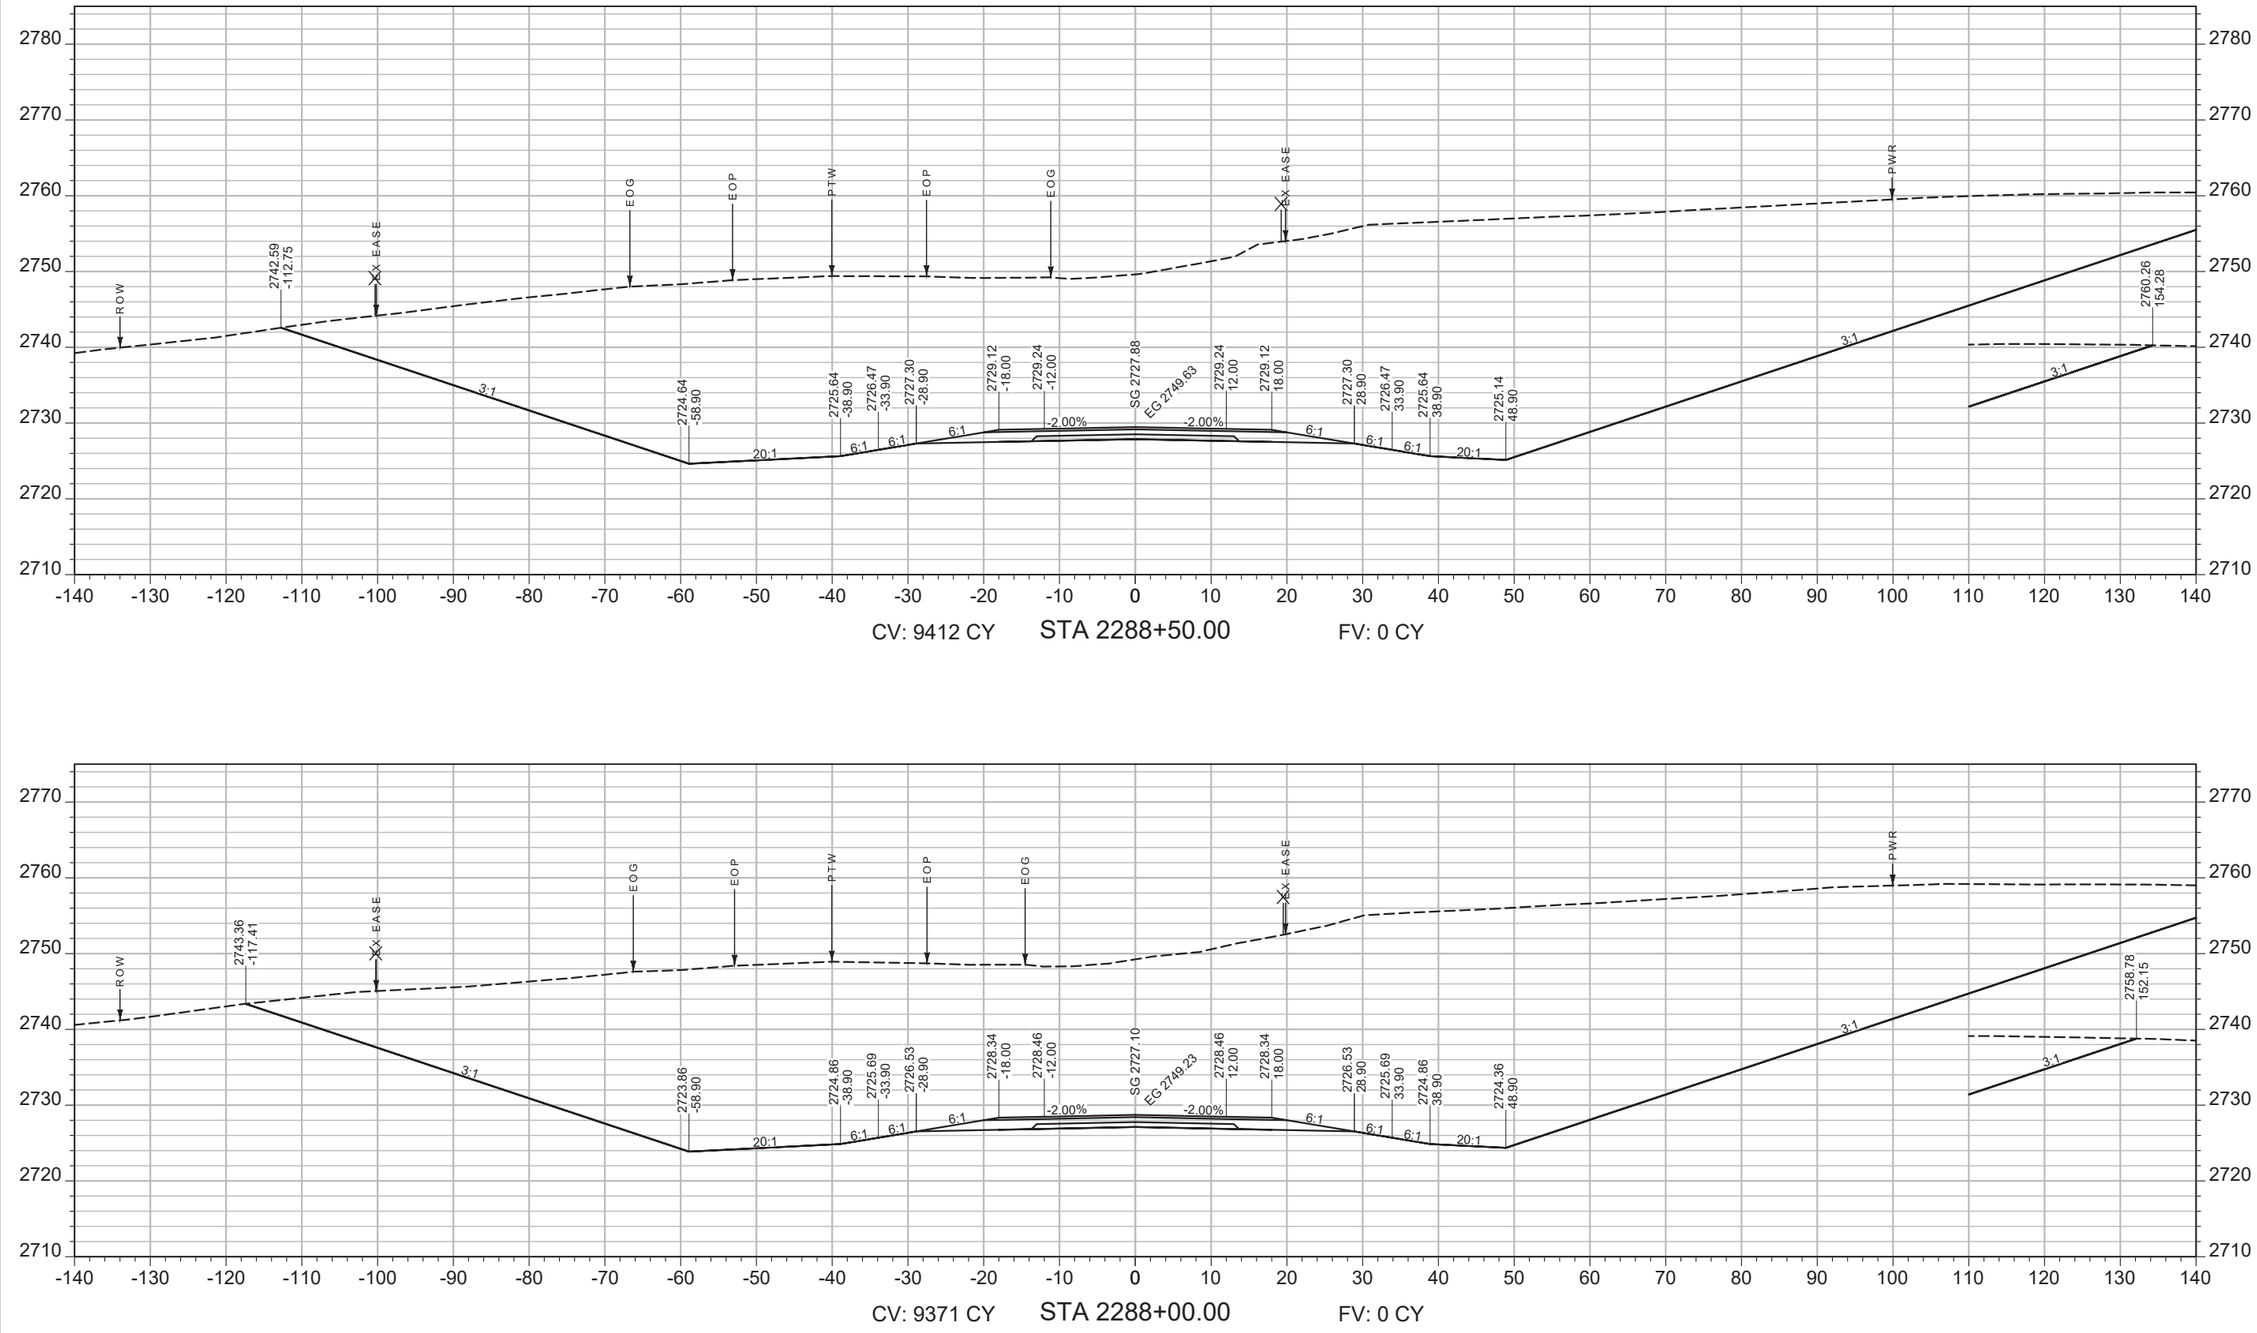

SHEET NO.
164

MAINLINE

PROJECT NAME **WEST OF BROCKWAY - WEST**
COUNTY **MCCONE**
PROJECT ID **NH-HSIP 57-6(22)254**
UPN **9727000**


DESIGNED BY C. PERIMAN 09/2023
REVIEWED BY
CHECKED BY
9727000RDLAY002.DWG

MONTANA
Department of Transportation


CROSS SECTIONS

5/15/2025 2:10 PM

AWARD COPY

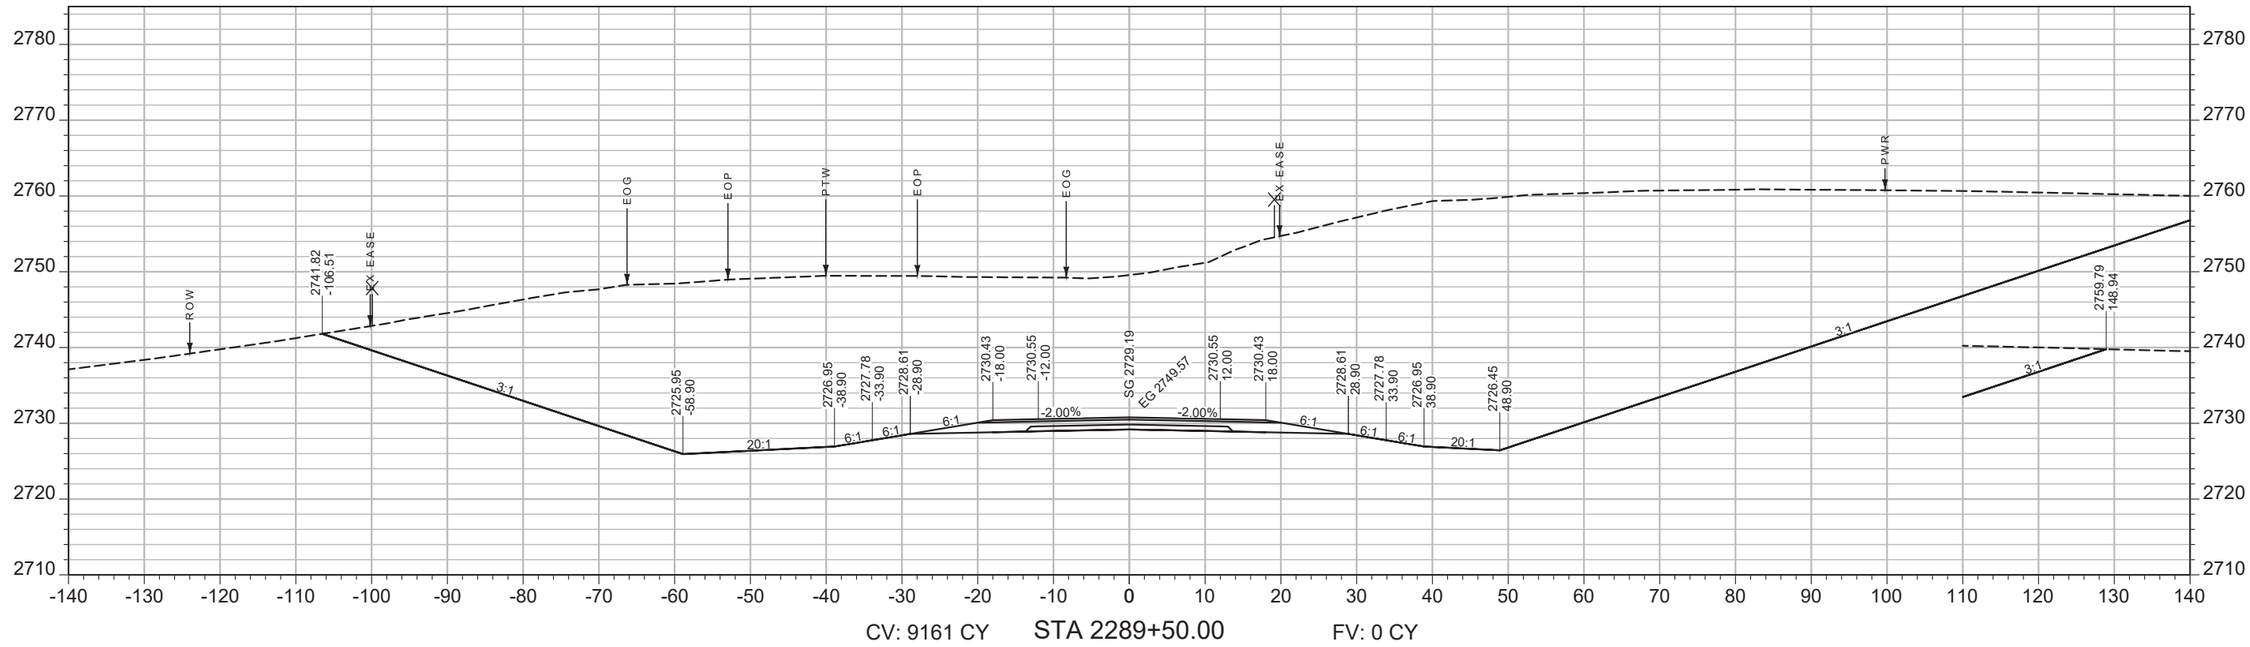

CV: 9161 CY STA 2289+50.00 FV: 0 CY

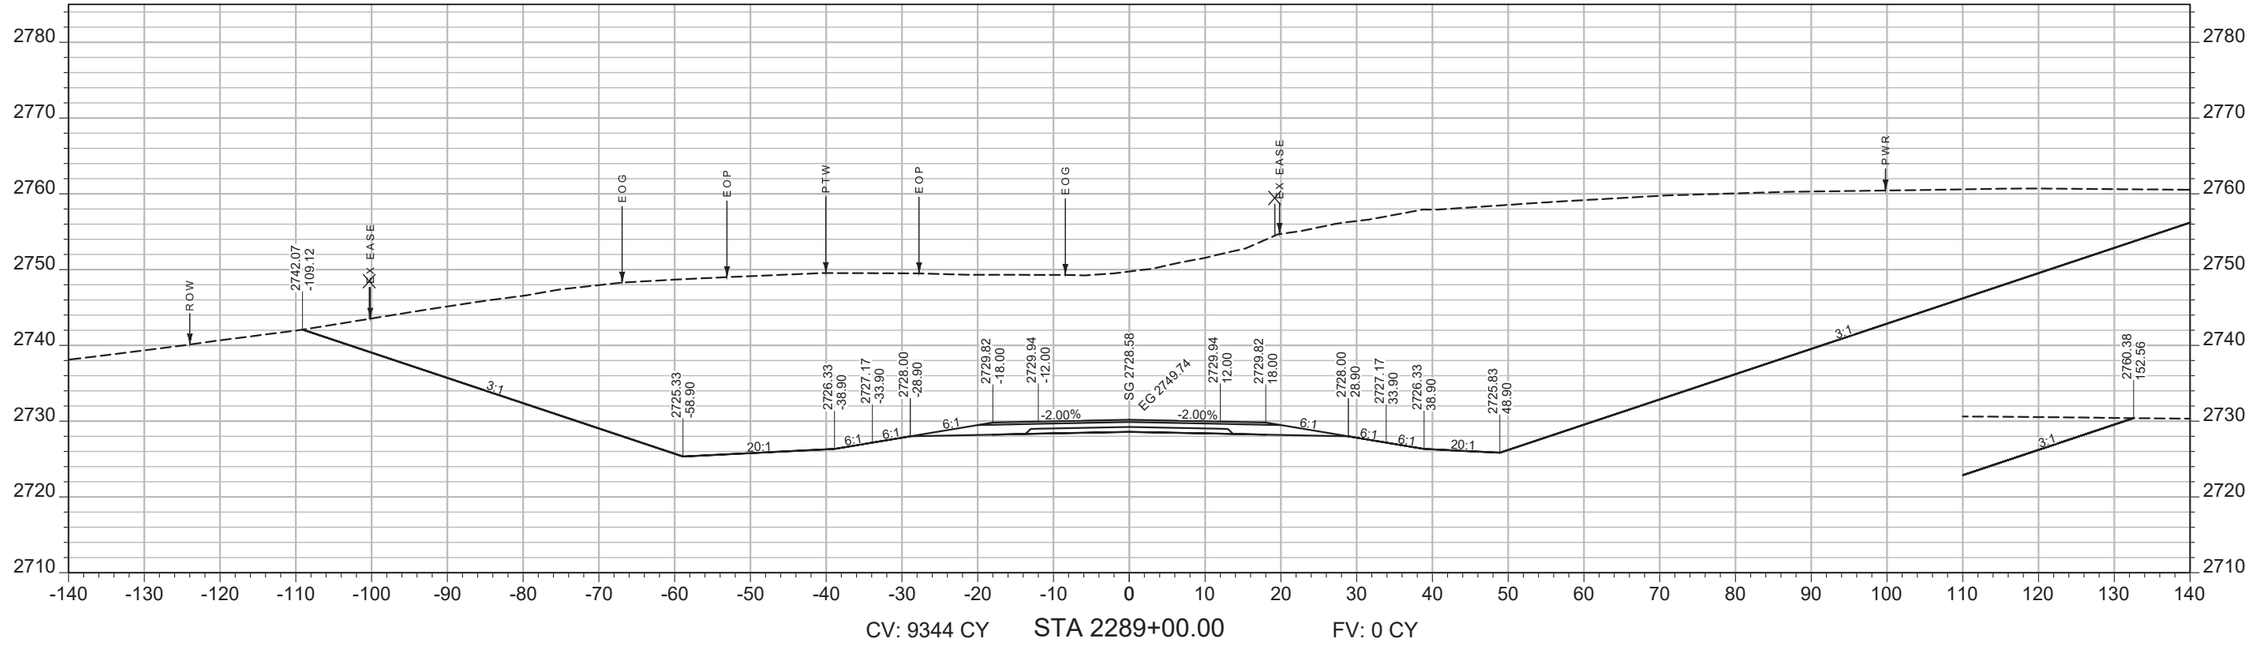

CV: 9344 CY STA 2289+00.00 FV: 0 CY

SHEET NO.
165

MAINLINE

PROJECT NAME WEST OF BROCKWAY - WEST
COUNTY MCCONE
PROJECT ID NH-HSIP 57-6(22)254
UPN 9727000


DESIGNED BY C. PERIMAN 09/2023
REVIEWED BY
CHECKED BY
9727000RDLAY002.DWG

MONTANA Department of Transportation


CROSS SECTIONS

5/15/2025 2:10 PM

AWARD COPY

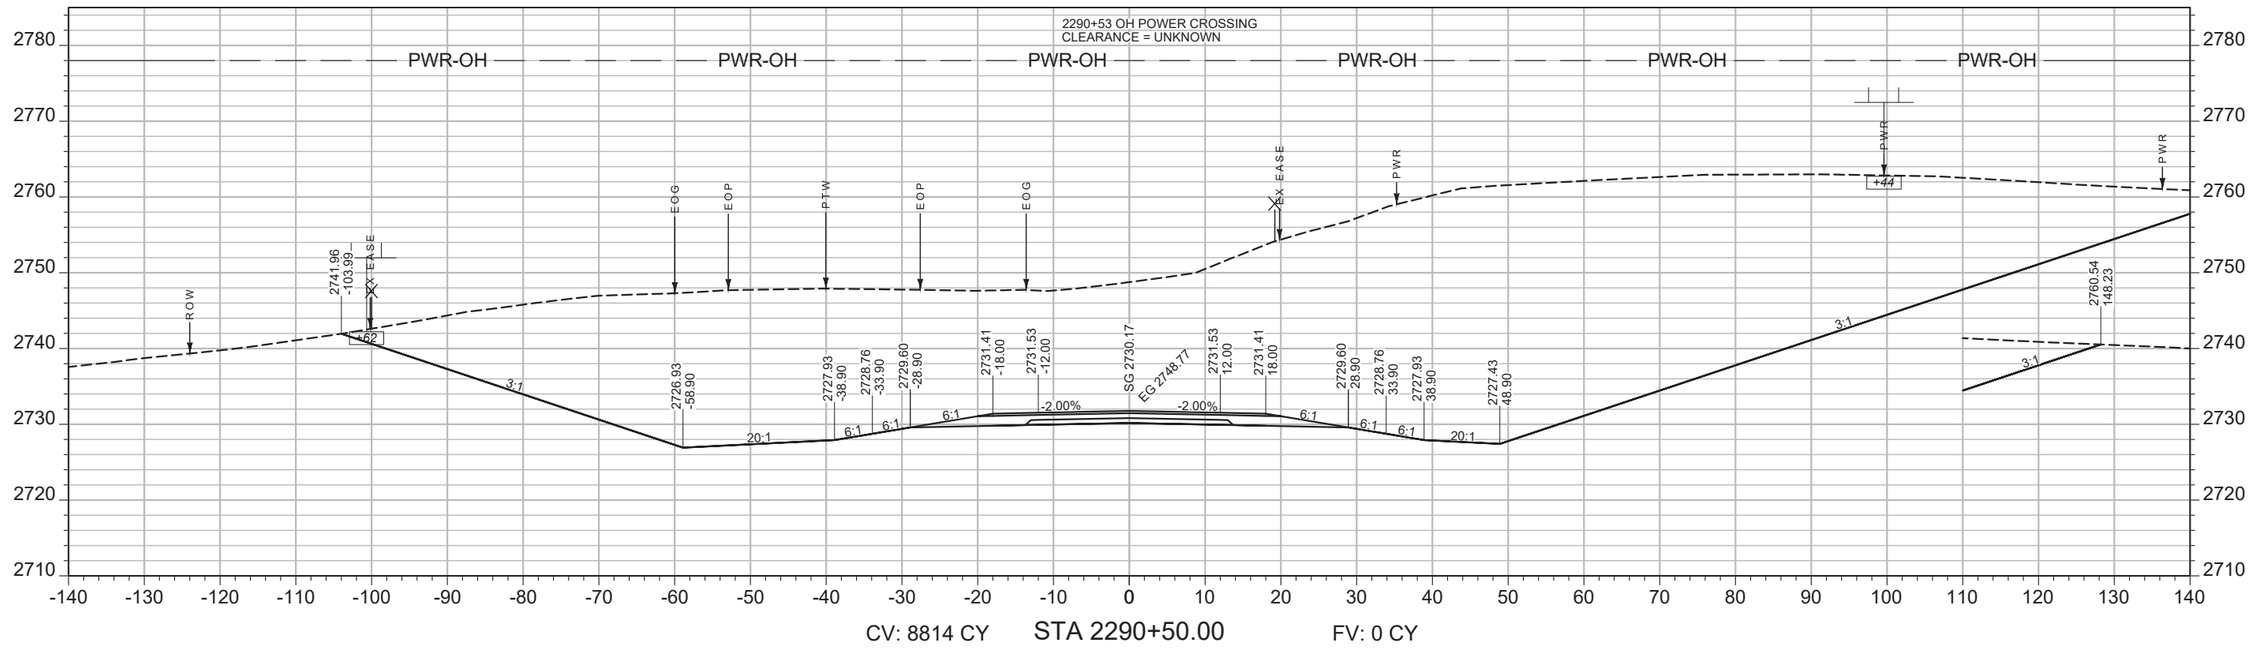

CV: 8814 CY STA 2290+50.00 FV: 0 CY

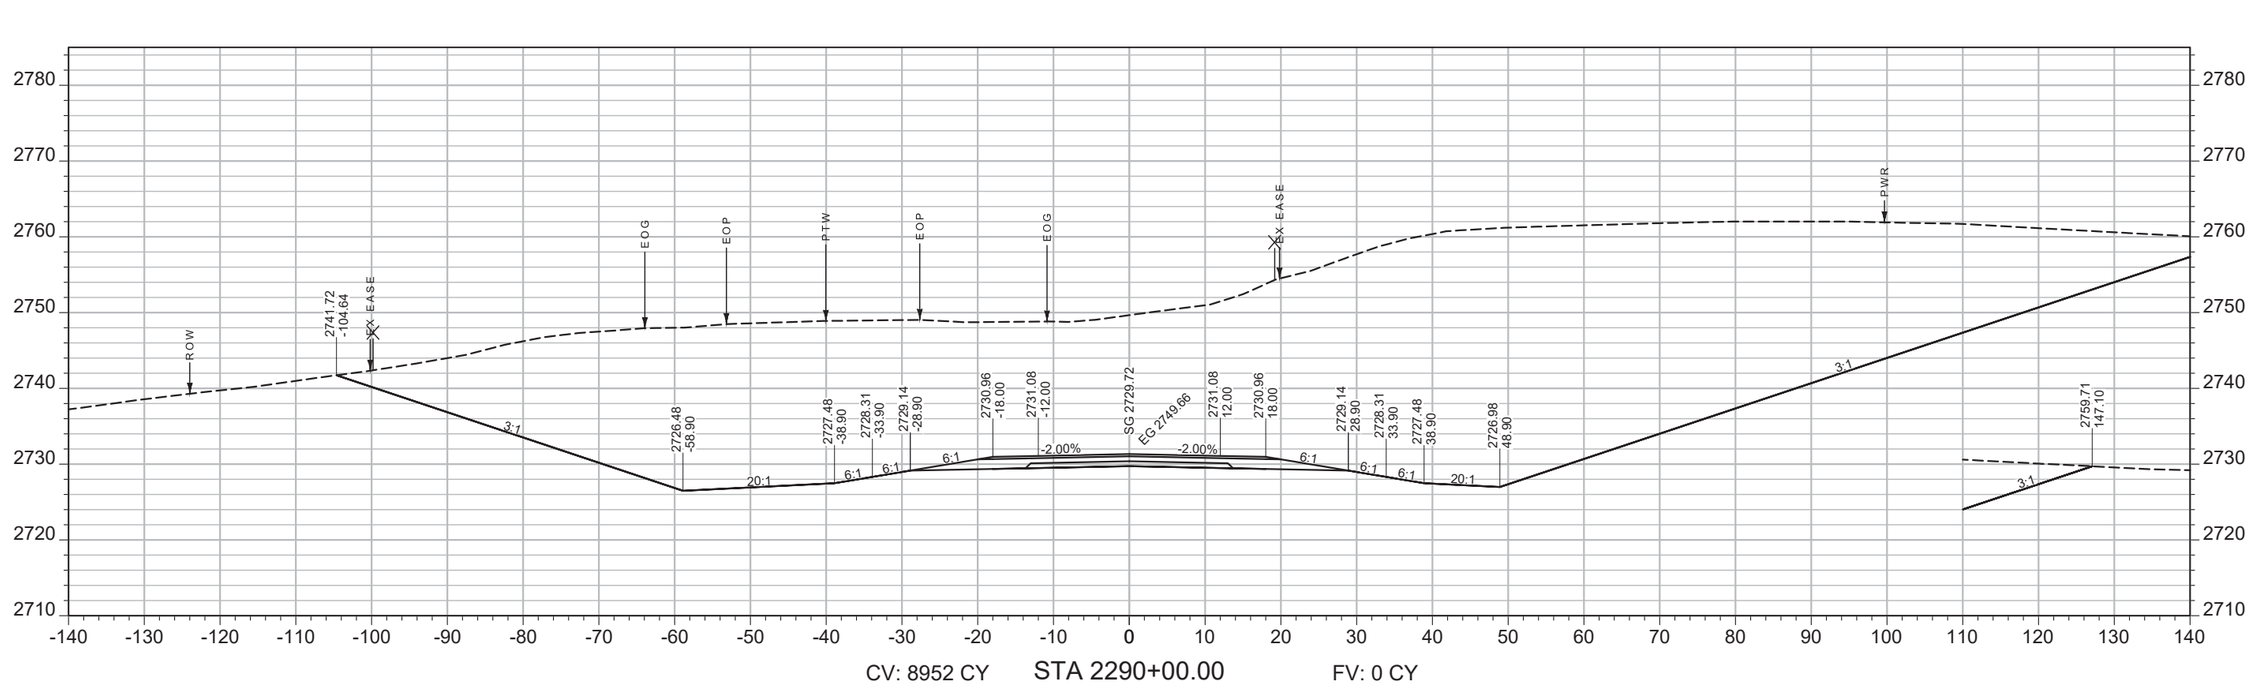

CV: 8952 CY STA 2290+00.00 FV: 0 CY

SHEET NO.
166

MAINLINE

PROJECT NAME ***WEST OF BROCKWAY - WEST***
COUNTY ***MCCONE***
PROJECT ID ***NH-HSIP 57-6(22)254***
UPN ***9727000***


DESIGNED BY C. PERIMAN 09/2023
REVIEWED BY
CHECKED BY
9727000RDLAY002.DWG

MONTANA *Department of Transportation*

CROSS SECTIONS

5/15/2025 2:10 PM

AWARD COPY

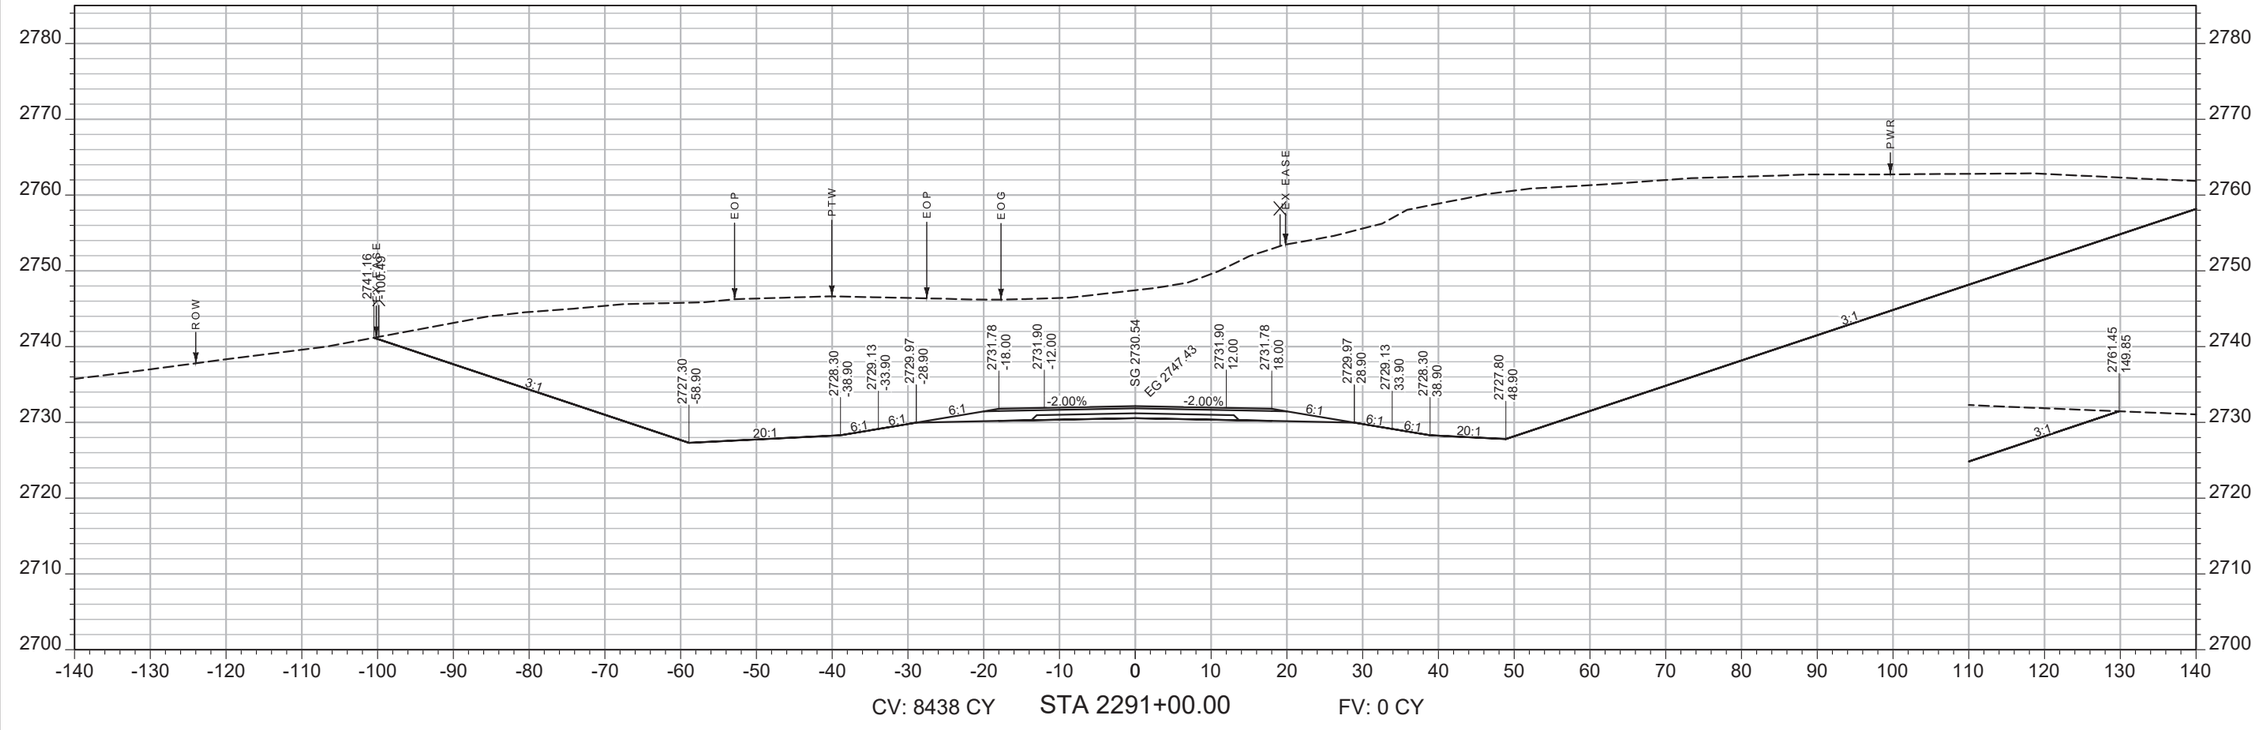

CV: 8438 CY STA 2291+00.00 FV: 0 CY

SHEET NO. 167

MAINLINE

PROJECT NAME ***WEST OF BROCKWAY - WEST***

COUNTY ***MCCONE***

PROJECT ID ***NH-HSIP 57-6(22)254***

UPN ***9727000***

DESIGNED BY C. PERIMAN 09/2023

REVIEWED BY

CHECKED BY


9727000RDLAY002.DWG

MONTANA *Department of Transportation*

CROSS SECTIONS

5/15/2025 2:10 PM

AWARD COPY

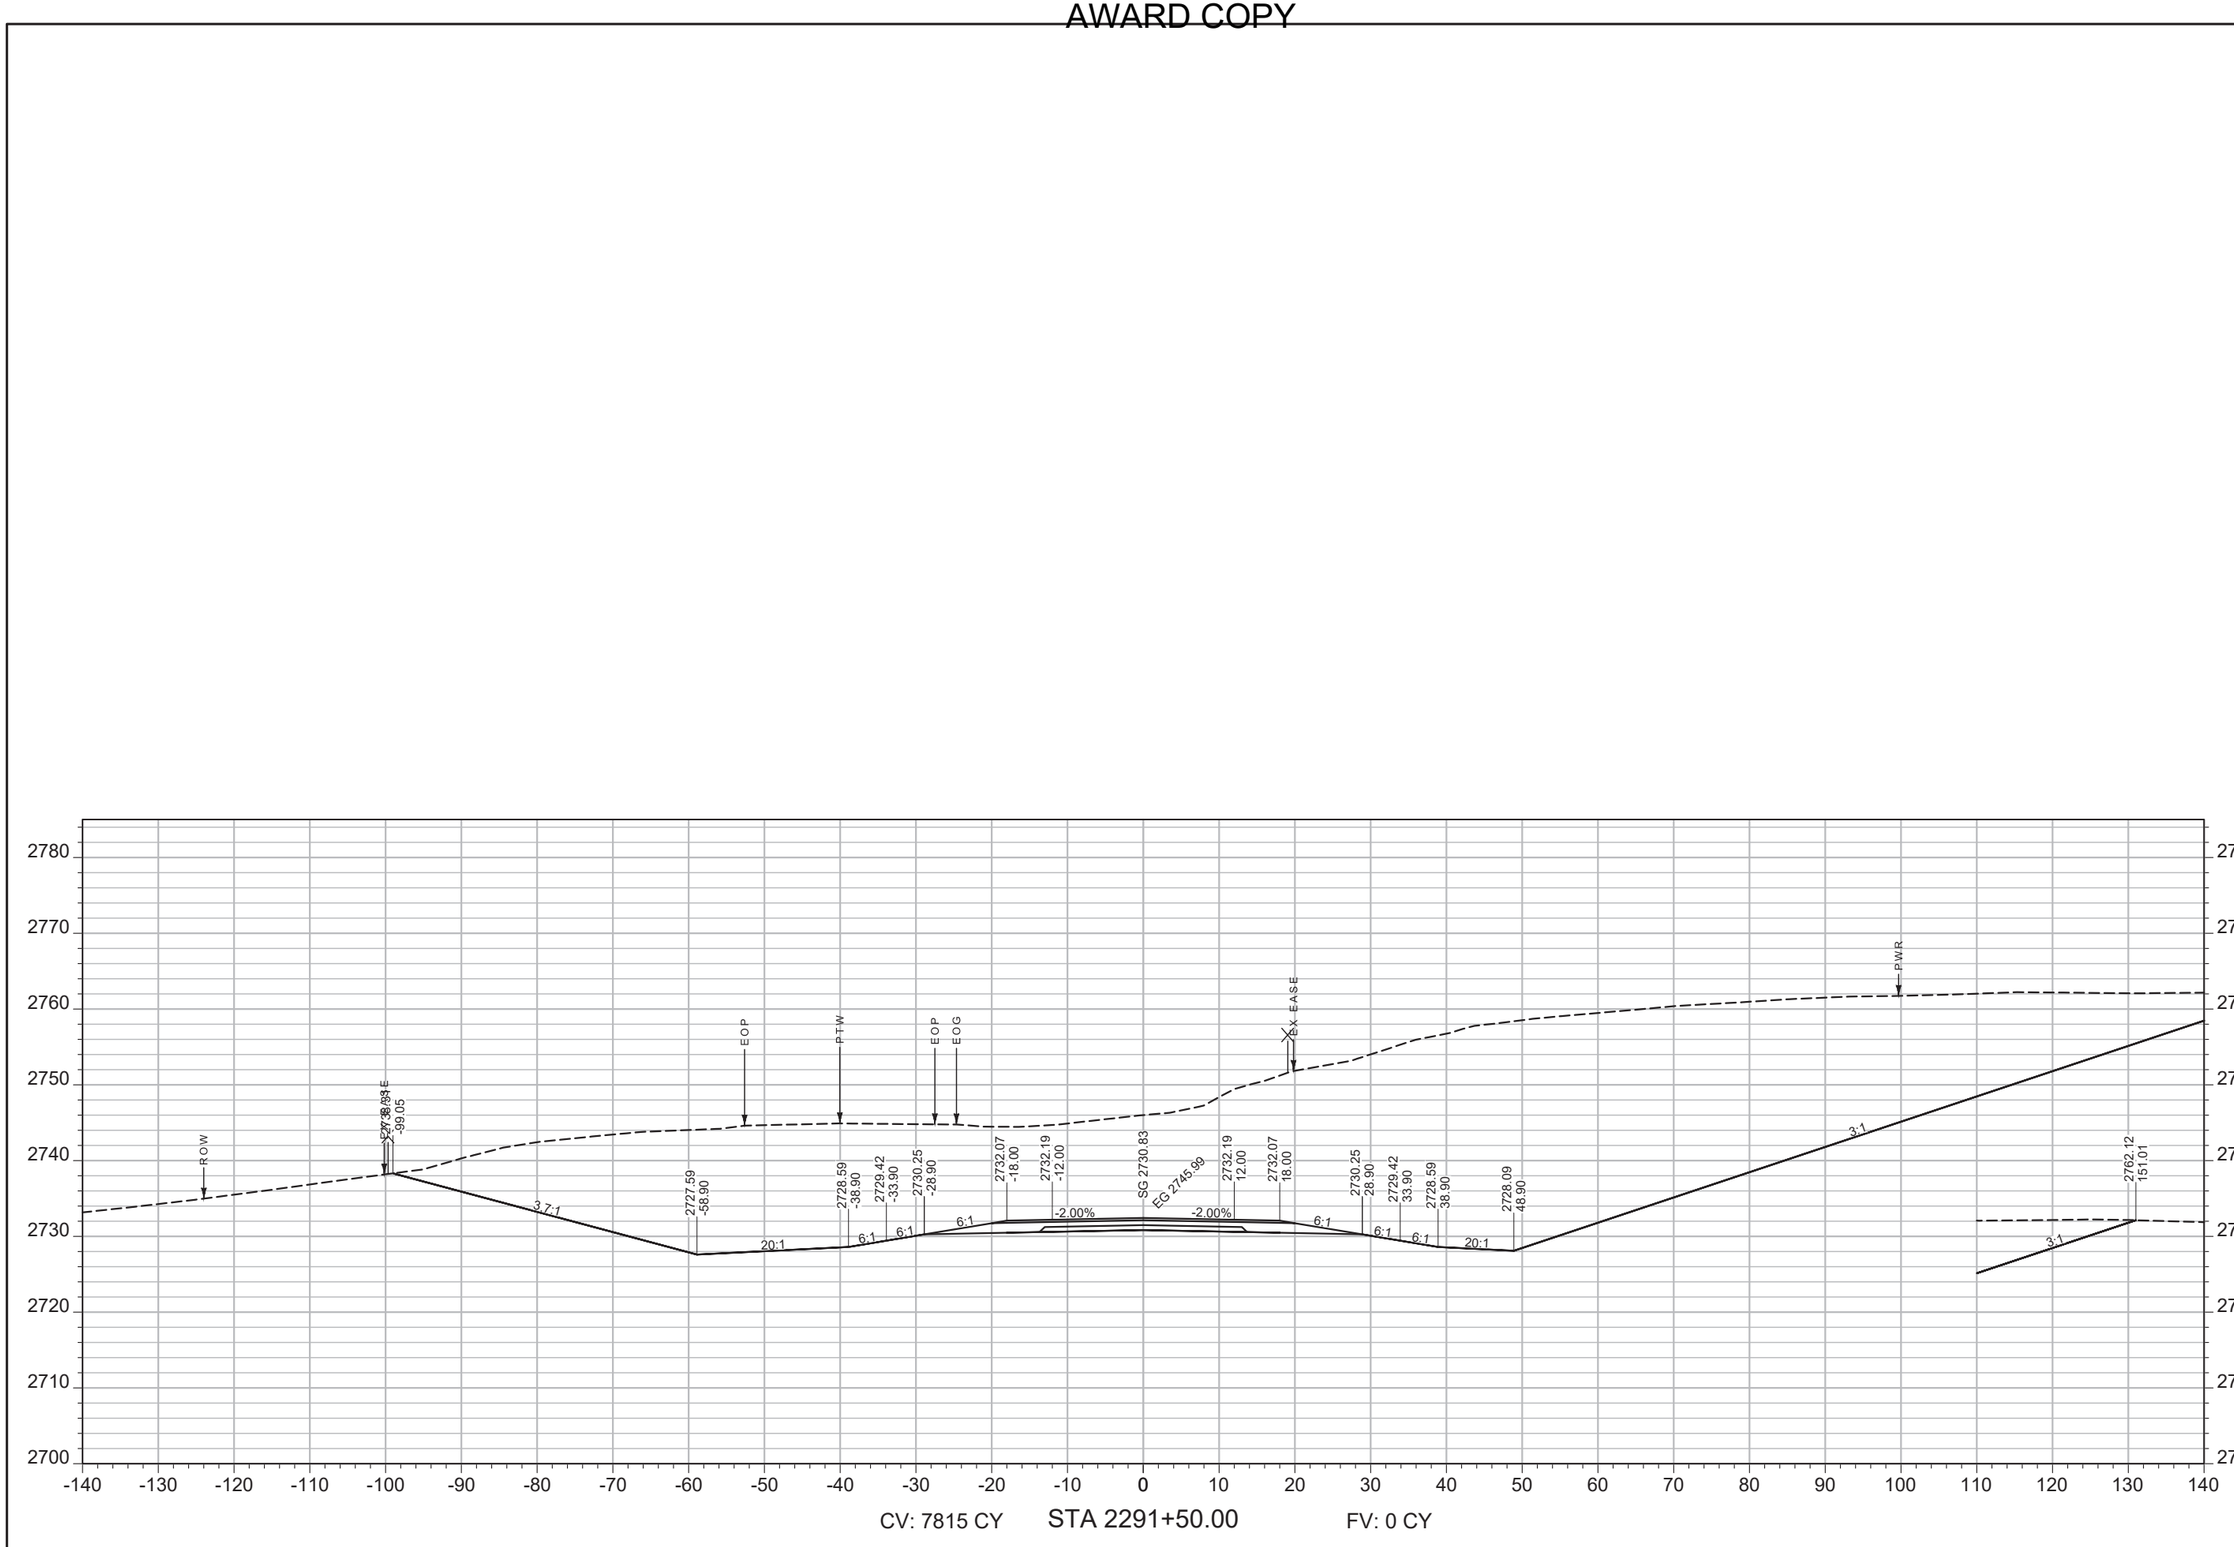

SHEET NO.
168

MAINLINE

PROJECT NAME: WEST OF BROCKWAY - WEST
COUNTY: MCCONE
PROJECT ID: NH-HSIP 57-6(22)254
UPN: 9727000

DESIGNED BY: C. PERIMAN 09/2023
REVIEWED BY:
CHECKED BY:


9727000RDLAY002.DWG

MONTANA
Department of Transportation


CROSS SECTIONS

5/15/2025 2:10 PM

AWARD COPY

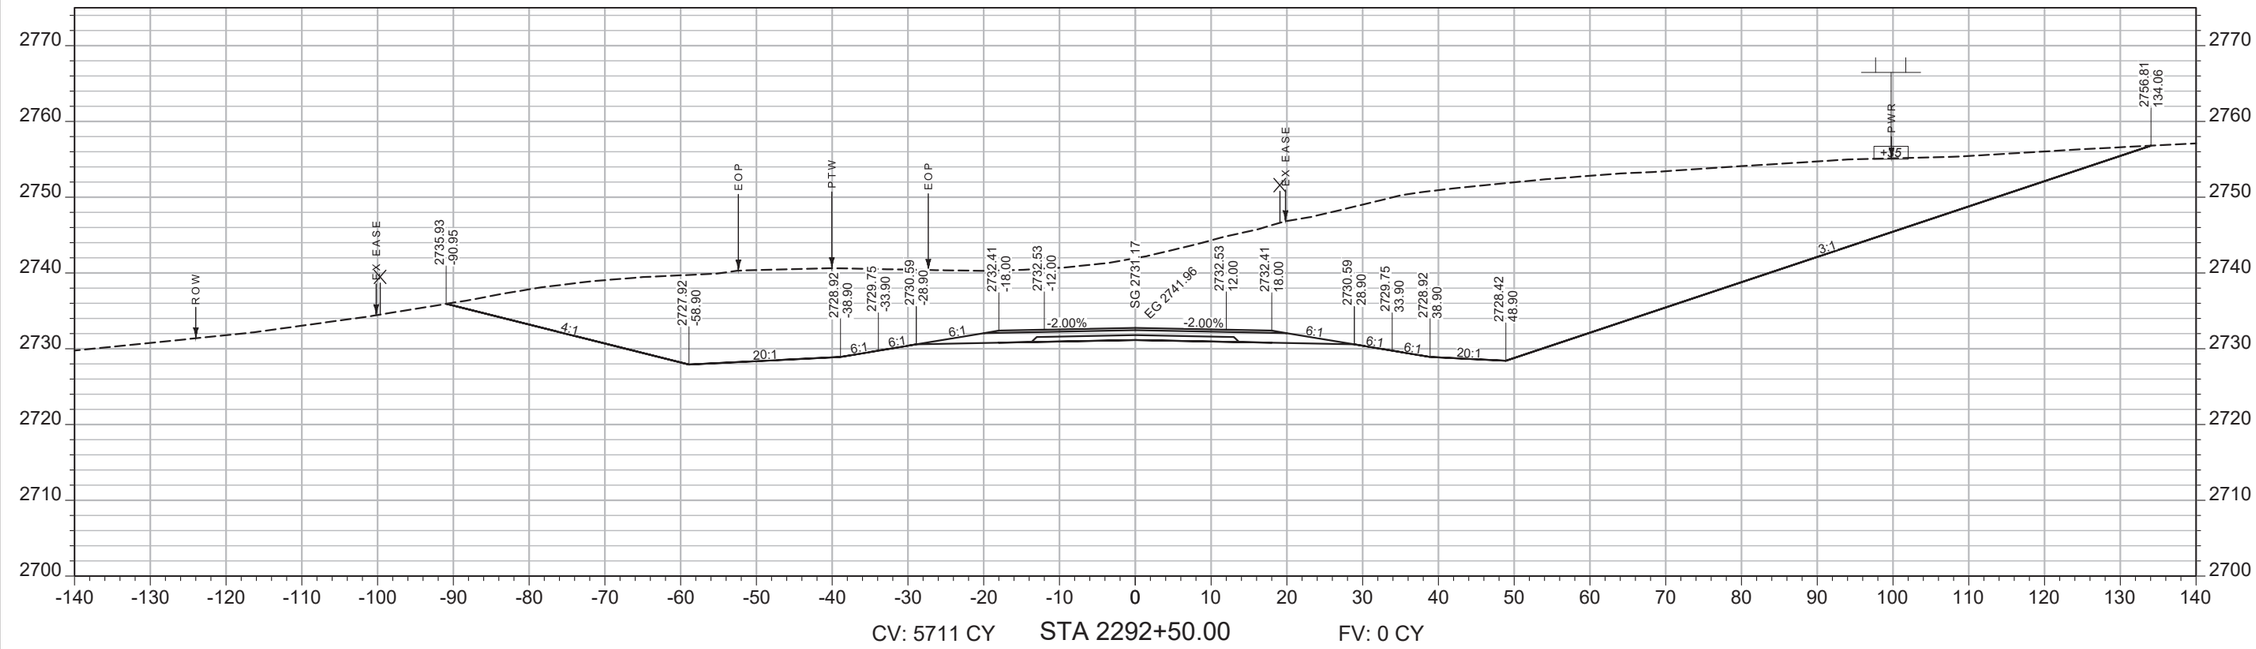

CV: 5711 CY STA 2292+50.00 FV: 0 CY

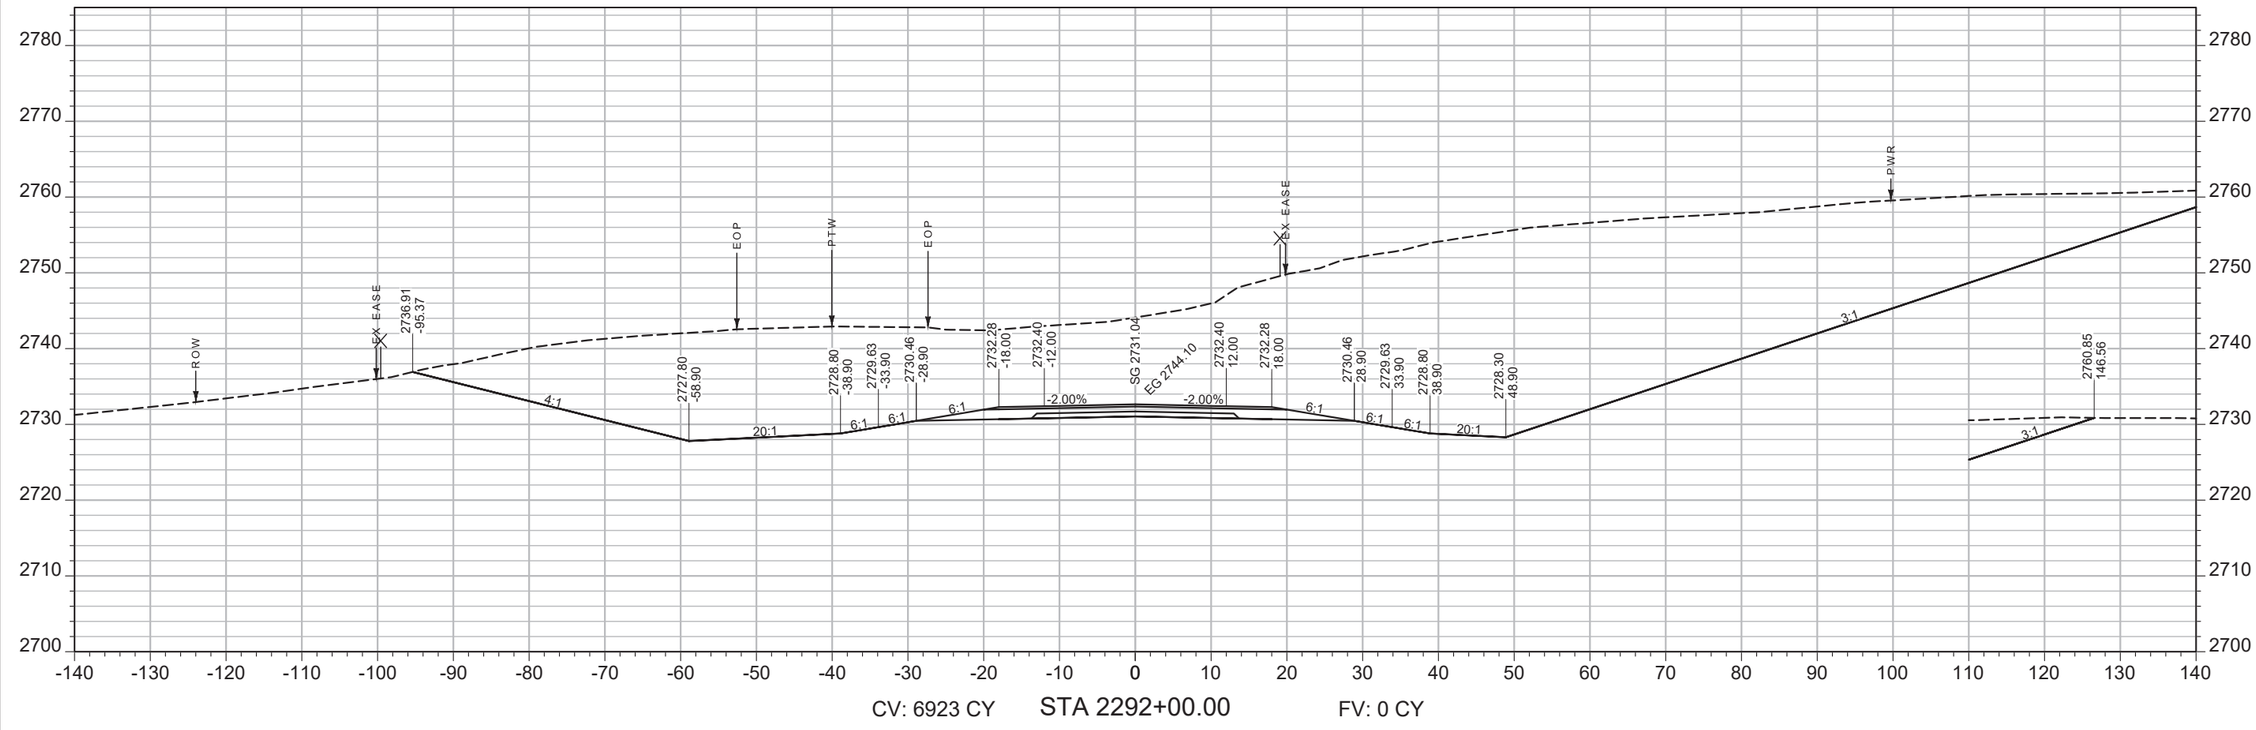

CV: 6923 CY STA 2292+00.00 FV: 0 CY

SHEET NO.
169

MAINLINE

PROJECT NAME WEST OF BROCKWAY - WEST
COUNTY MCCONE
PROJECT ID NH-HSIP 57-6(22)254
UPN 9727000

DESIGNED BY C. PERIMAN 09/2023
REVIEWED BY
CHECKED BY


MONTANA Department of Transportation

CROSS SECTIONS


9727000RDLAY002.DWG

5/15/2025 2:10 PM

AWARD COPY

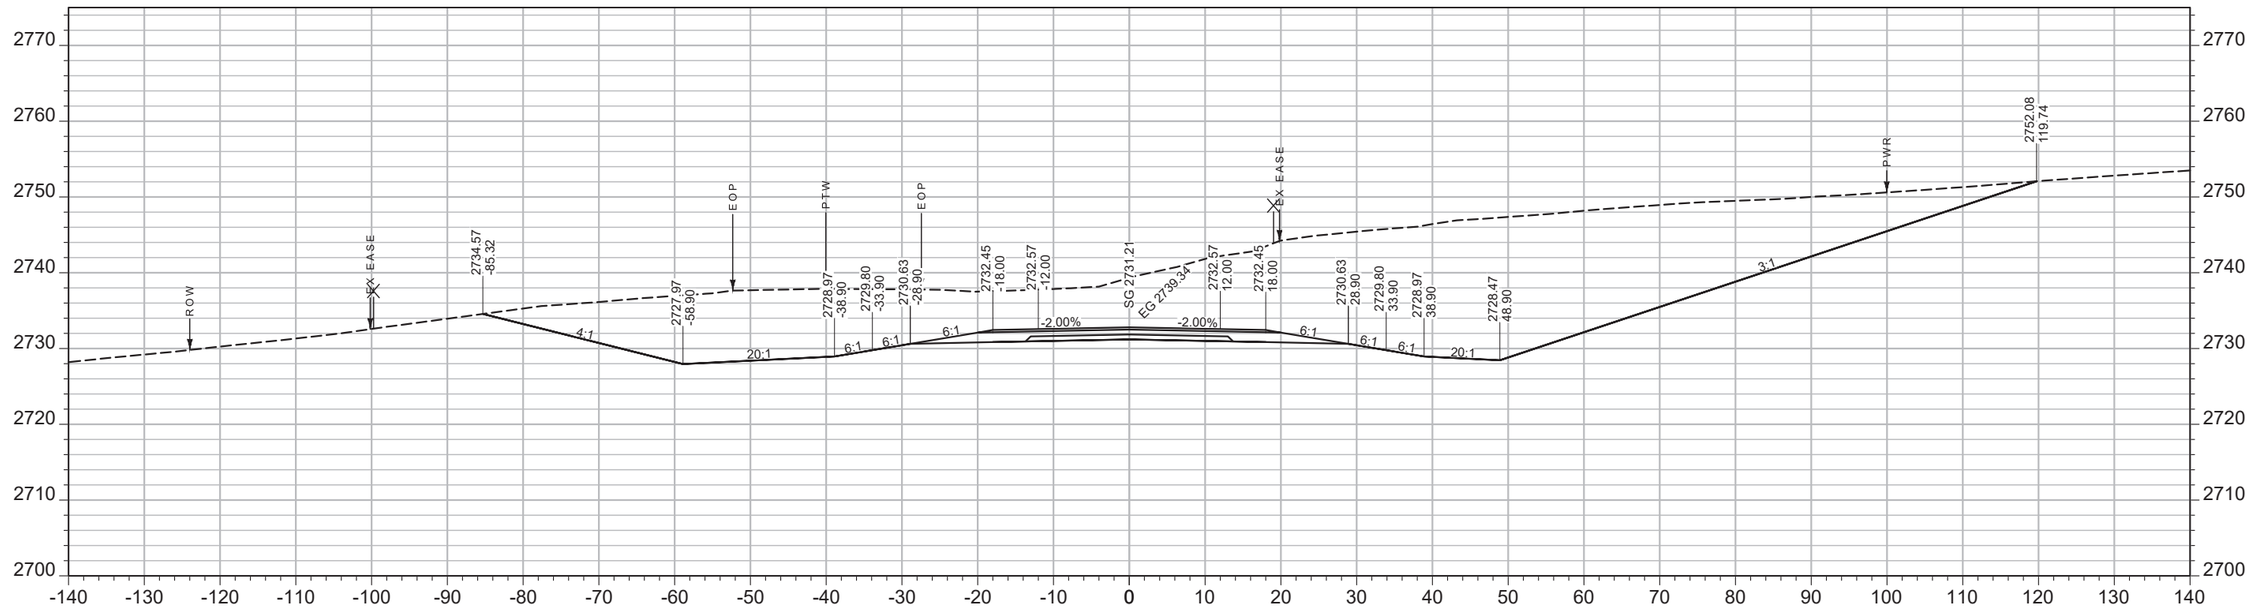

CV: 172 CY STA 2293+02.37 FV: 0 CY

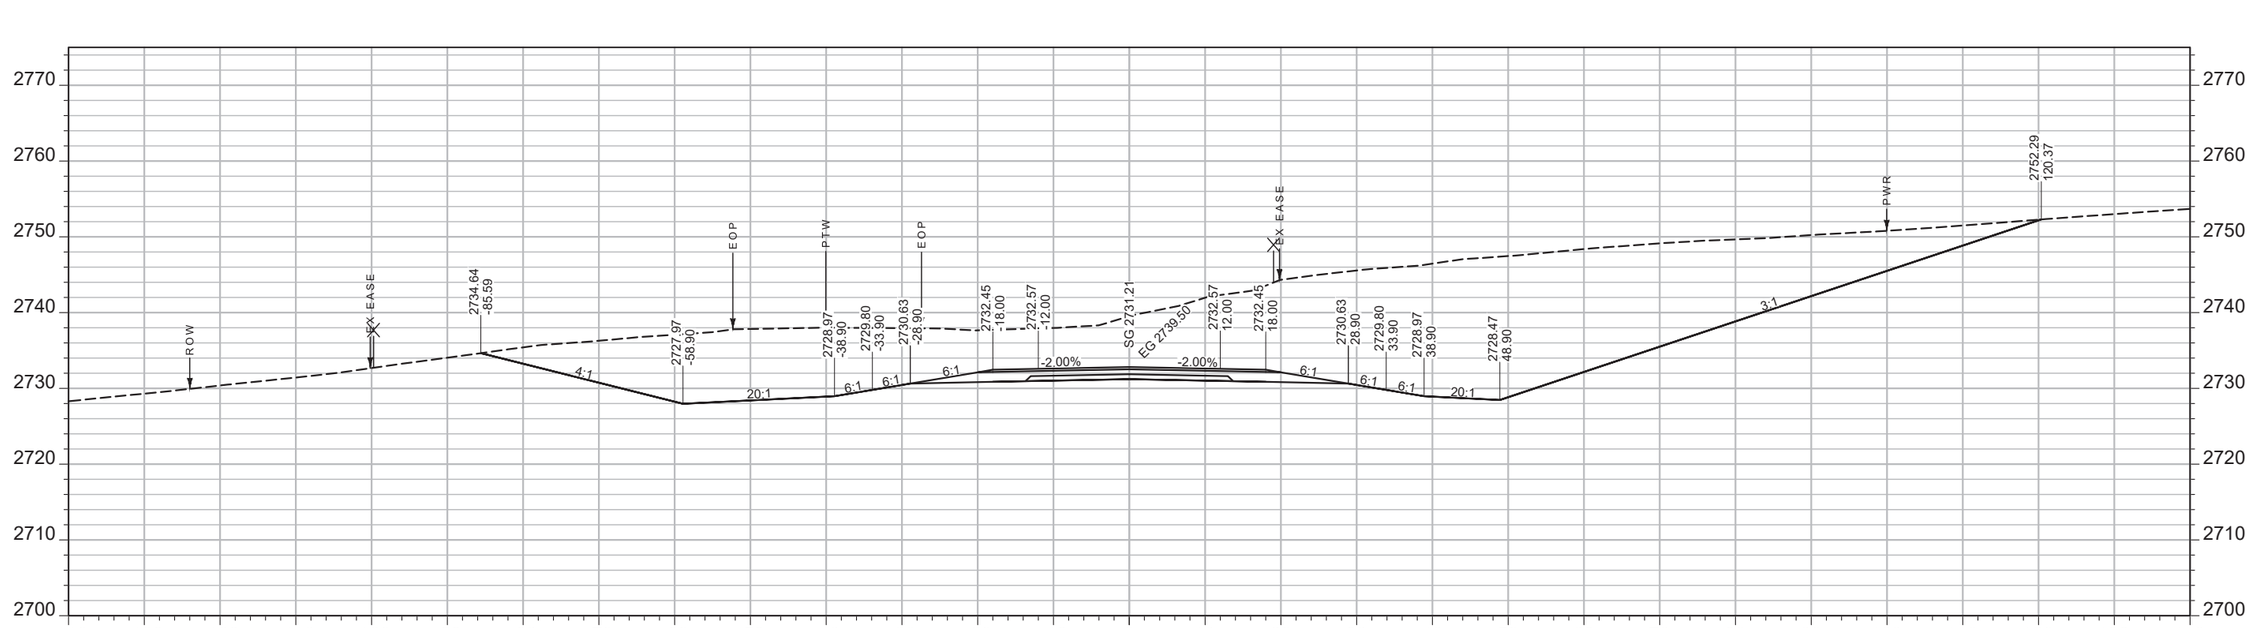

CV: 4296 CY STA 2293+00.00 FV: 0 CY

SHEET NO.
170

MAINLINE

PROJECT NAME WEST OF BROCKWAY - WEST
COUNTY MCCONE
PROJECT ID NH-HSIP 57-6(22)254
UPN 9727000

DESIGNED BY C. PERIMAN 09/2023
REVIEWED BY
CHECKED BY


MONTANA Department of Transportation

CROSS SECTIONS


5/15/2025 2:10 PM

9727000RDLAY002.DWG

AWARD COPY

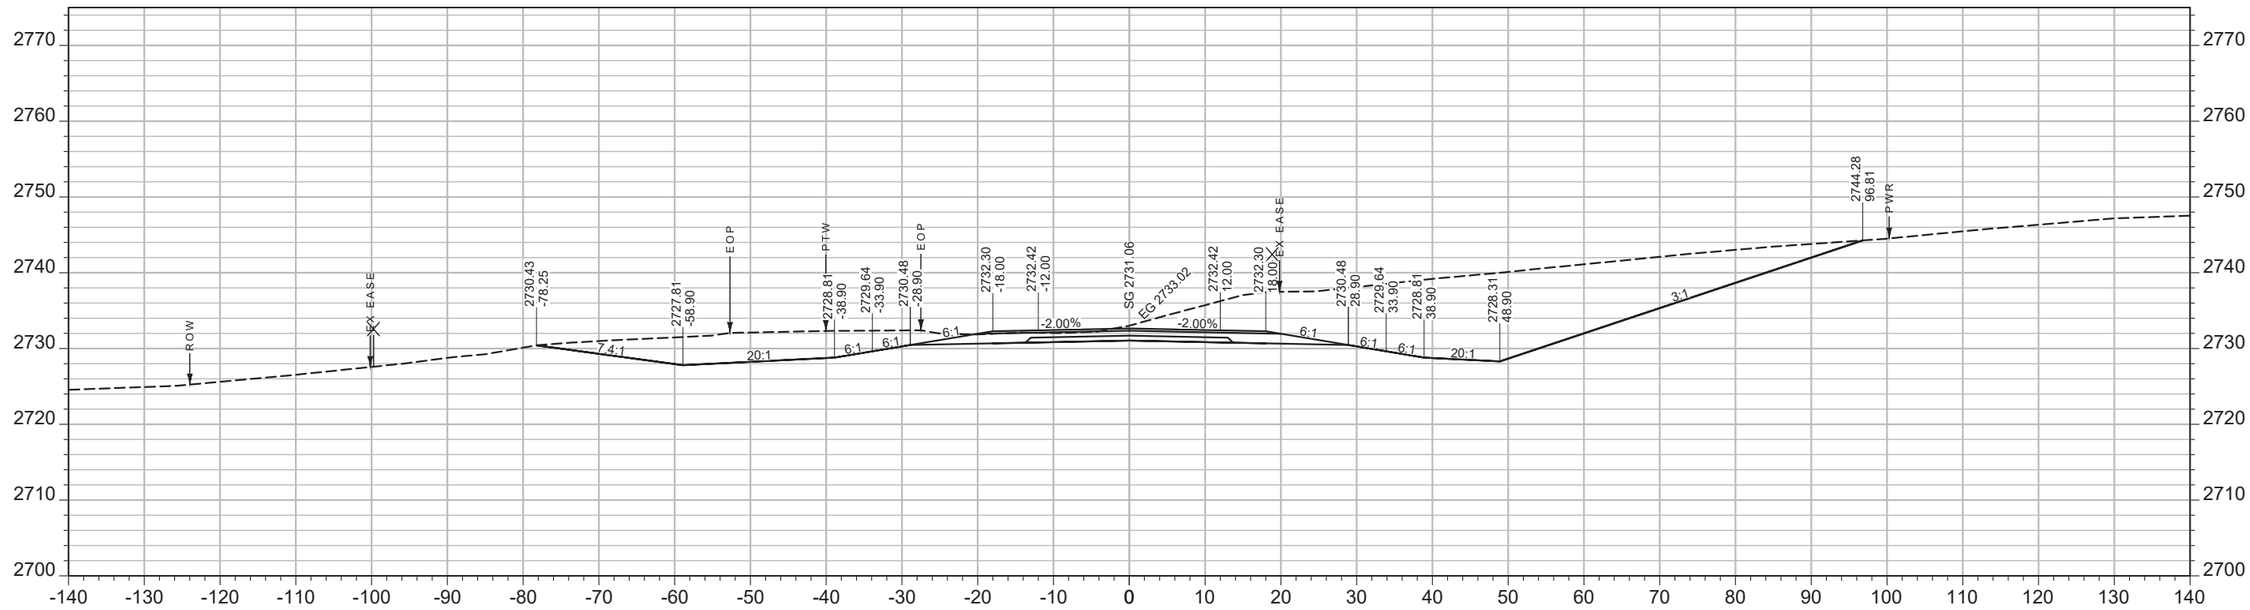

CV: 2016 CY STA 2294+00.00 FV: 0 CY

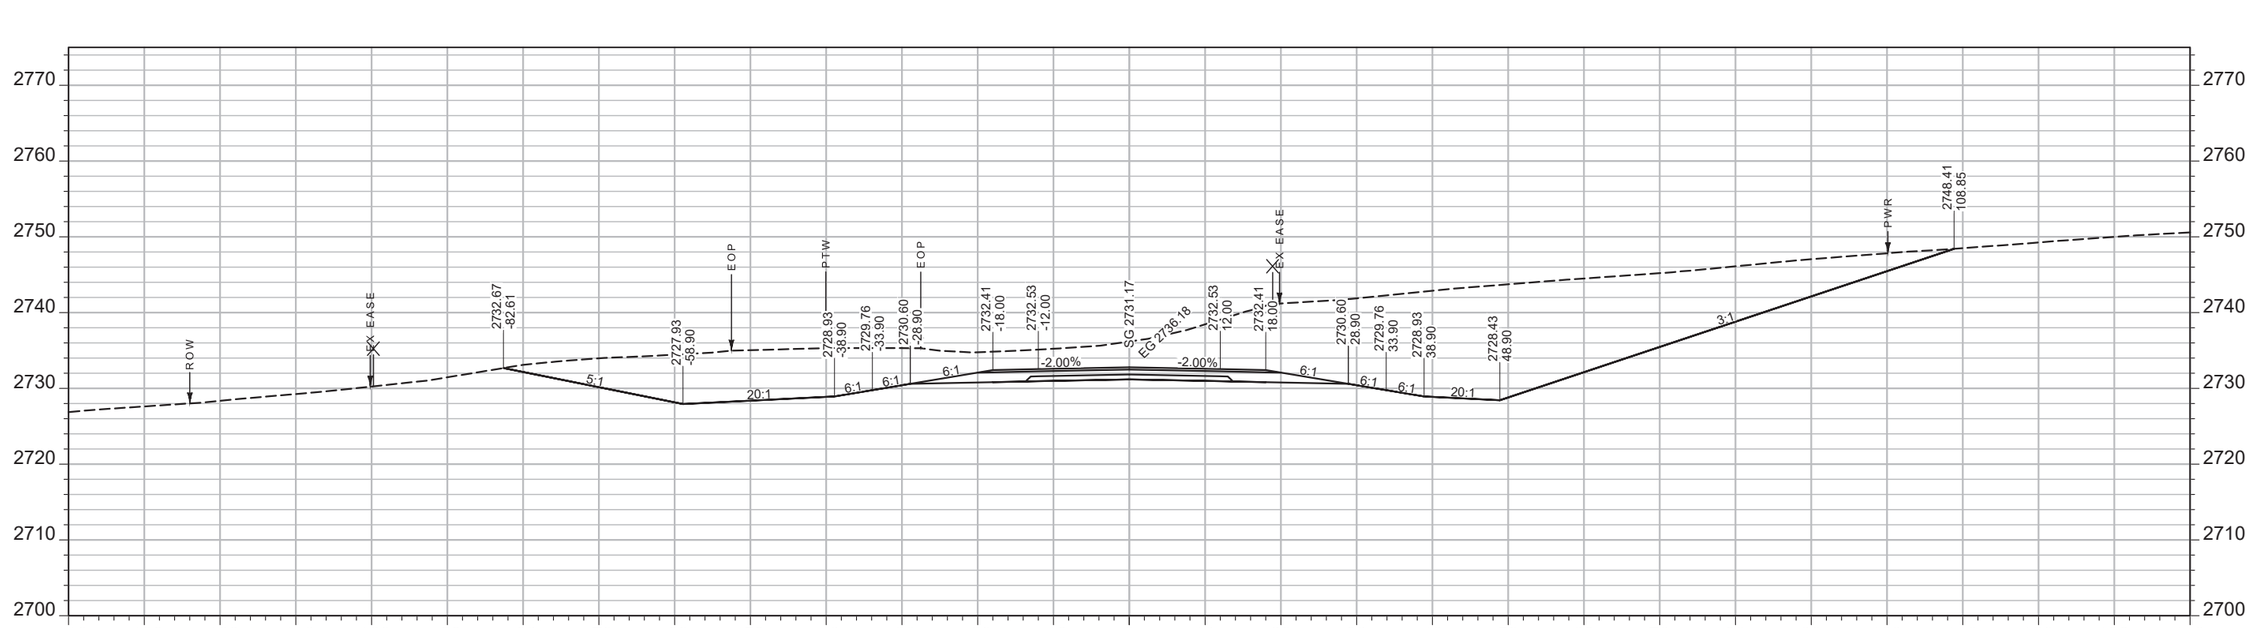

CV: 2906 CY STA 2293+50.00 FV: 0 CY

SHEET NO.
171

MAINLINE

PROJECT NAME WEST OF BROCKWAY - WEST
COUNTY MCCONE
PROJECT ID NH-HSIP 57-6(22)254
UPN 9727000

DESIGNED BY C. PERIMAN 09/2023
REVIEWED BY
CHECKED BY


MONTANA Department of Transportation

CROSS SECTIONS


9727000RDLAY002.DWG

5/15/2025 2:10 PM

AWARD COPY

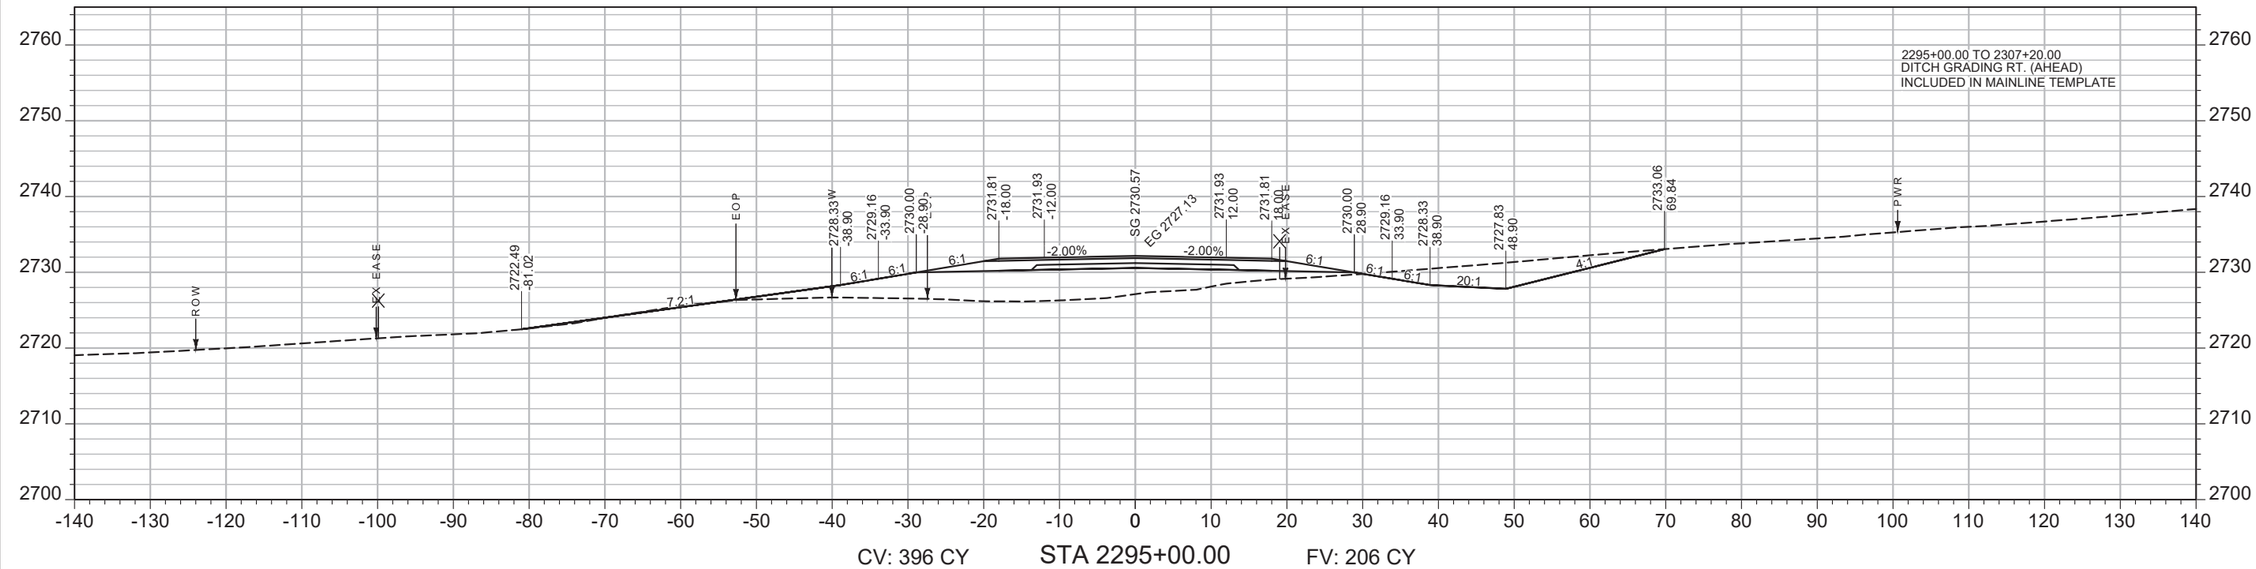

CV: 396 CY STA 2295+00.00 FV: 206 CY

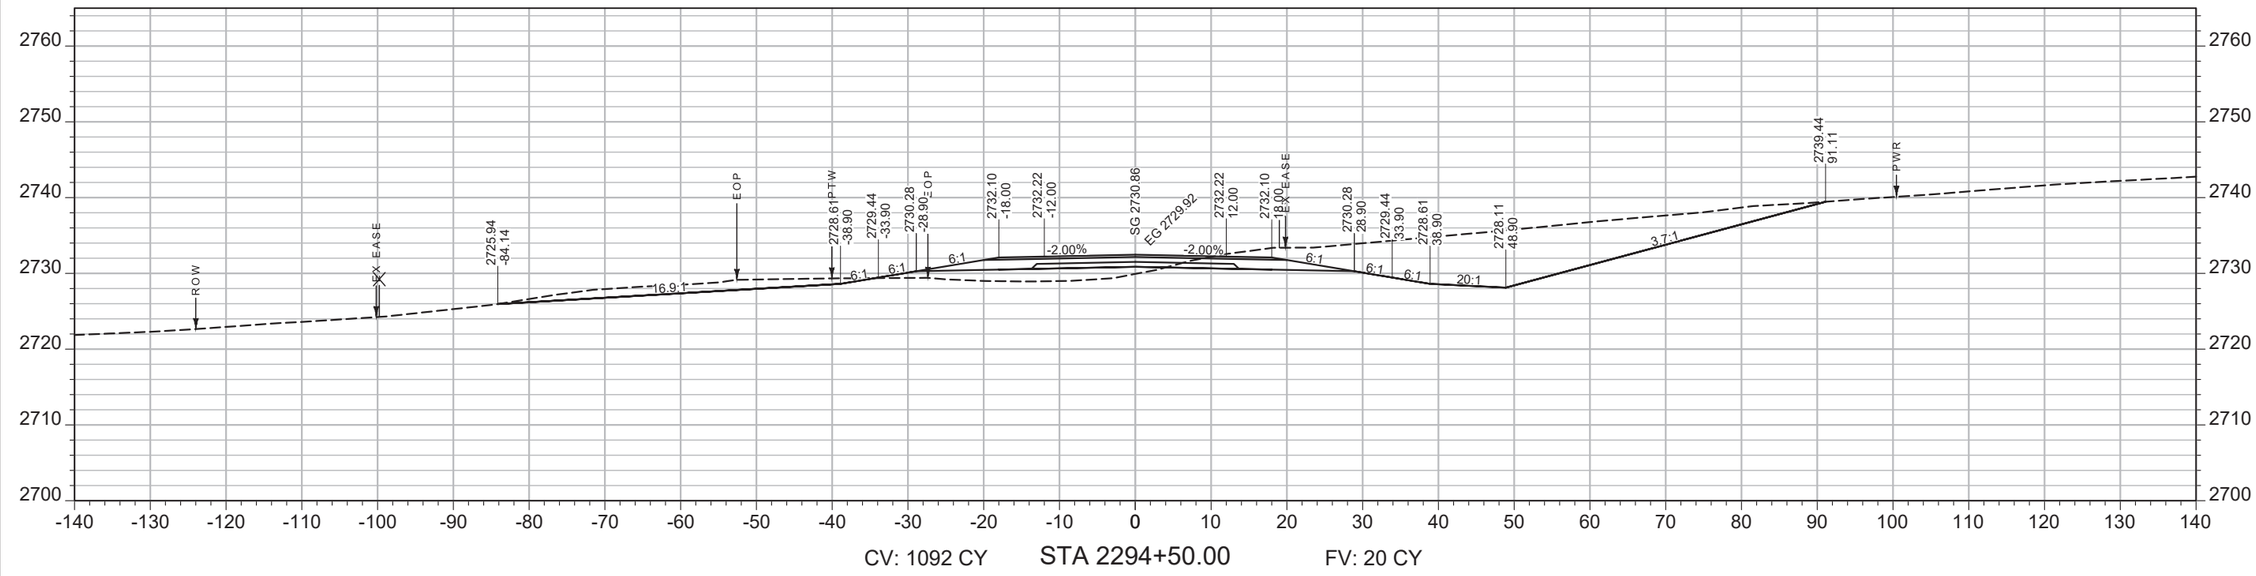

CV: 1092 CY STA 2294+50.00 FV: 20 CY

SHEET NO.
172

MAINLINE

PROJECT NAME WEST OF BROCKWAY - WEST
COUNTY MCCONE
PROJECT ID NH-HSIP 57-6(22)254
UPN 9727000


DESIGNED BY C. PERIMAN 09/2023
REVIEWED BY
CHECKED BY
9727000RDLAY002.DWG

MONTANA Department of Transportation


CROSS SECTIONS

5/15/2025 2:10 PM

AWARD COPY

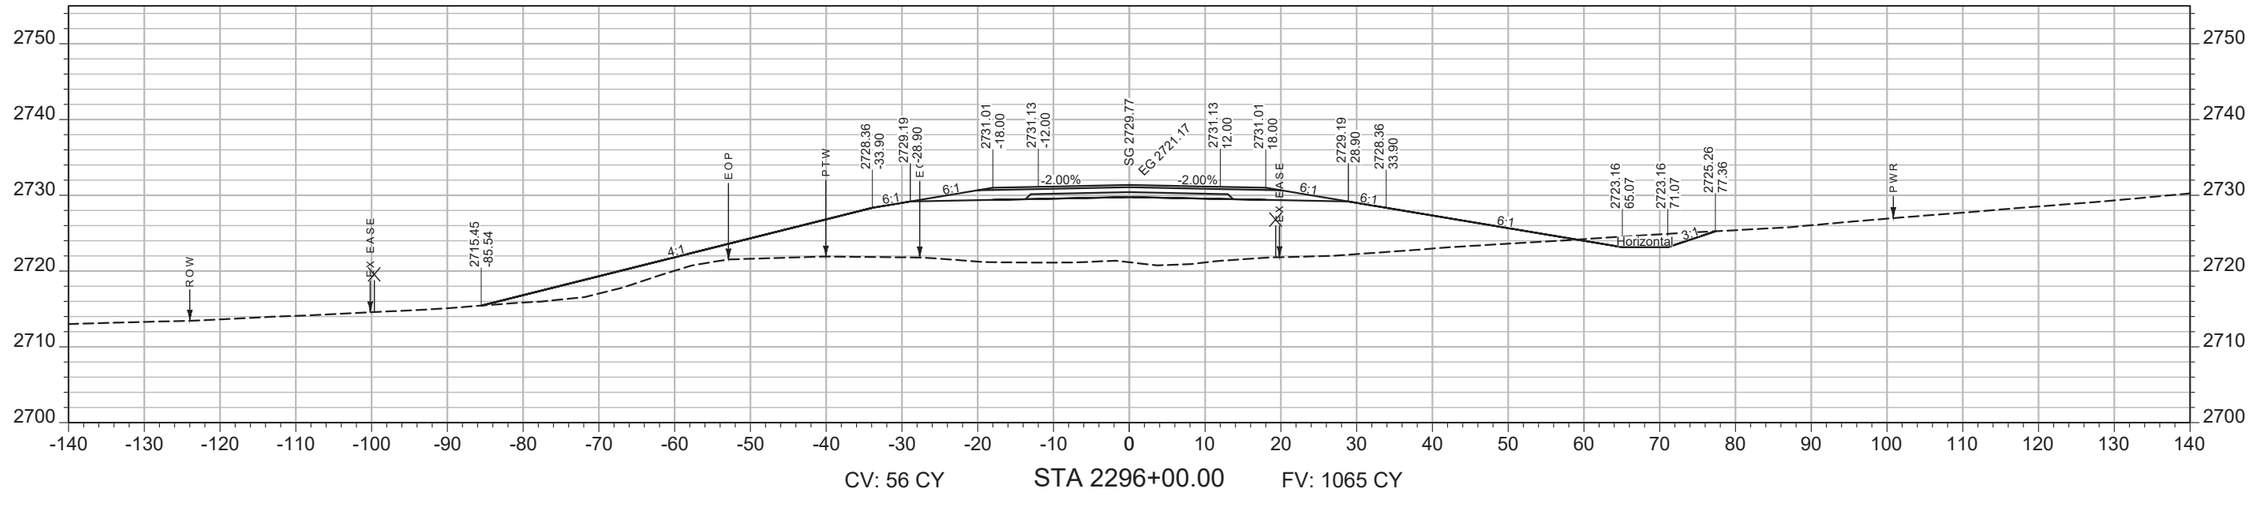

CV: 56 CY STA 2296+00.00 FV: 1065 CY

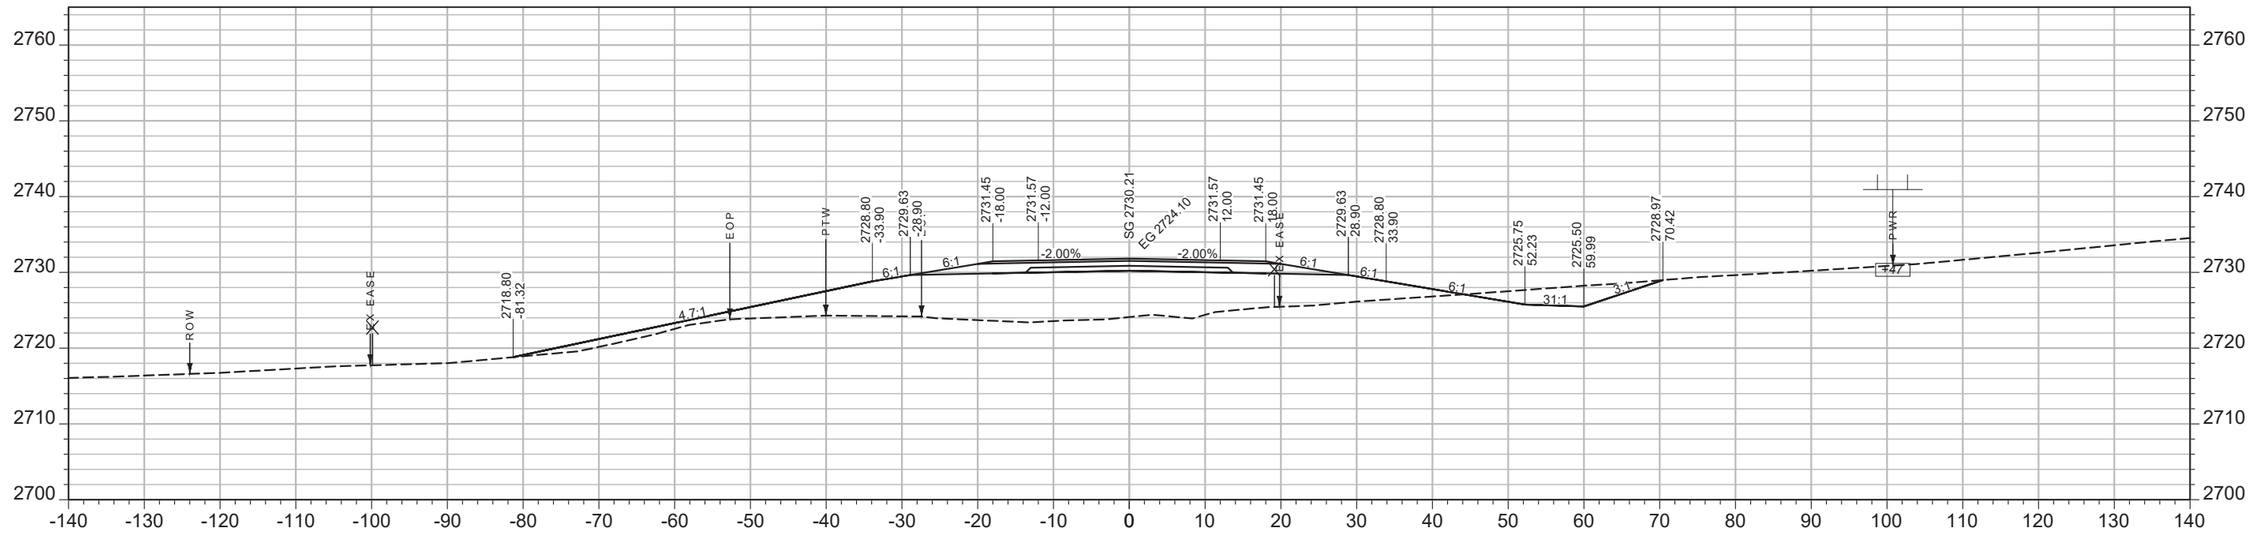

CV: 99 CY STA 2295+50.00 FV: 621 CY

SHEET NO.
173

MAINLINE

PROJECT NAME WEST OF BROCKWAY - WEST
COUNTY MCCONE
PROJECT ID NH-HSIP 57-6(22)254
UPN 9727000

DESIGNED BY C. PERIMAN 09/2023
REVIEWED BY
CHECKED BY


9727000RDLAY002.DWG


MONTANA Department of Transportation

CROSS SECTIONS

5/15/2025 2:10 PM

AWARD COPY

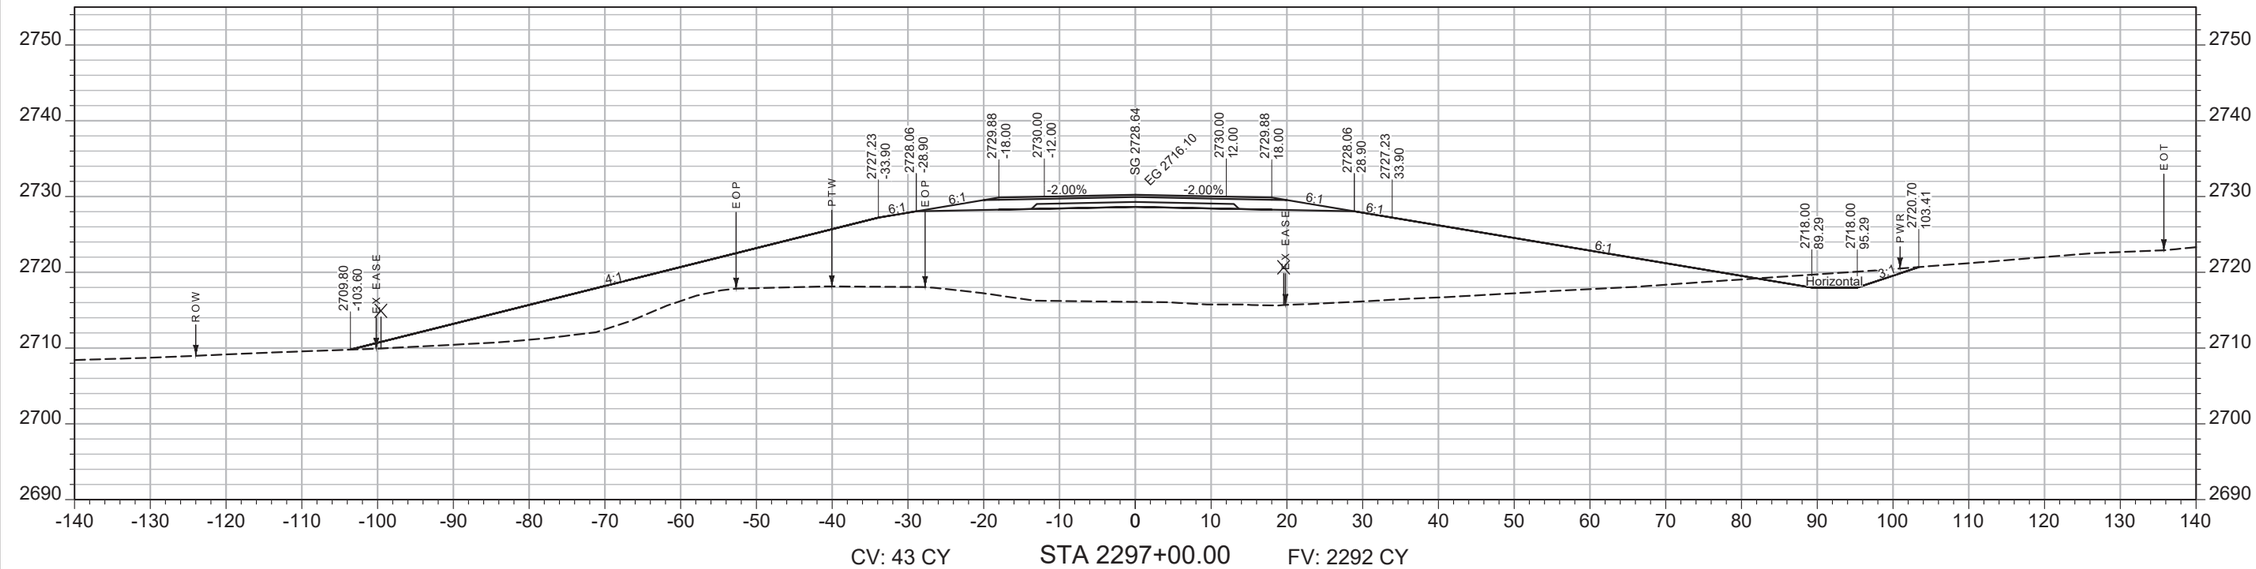

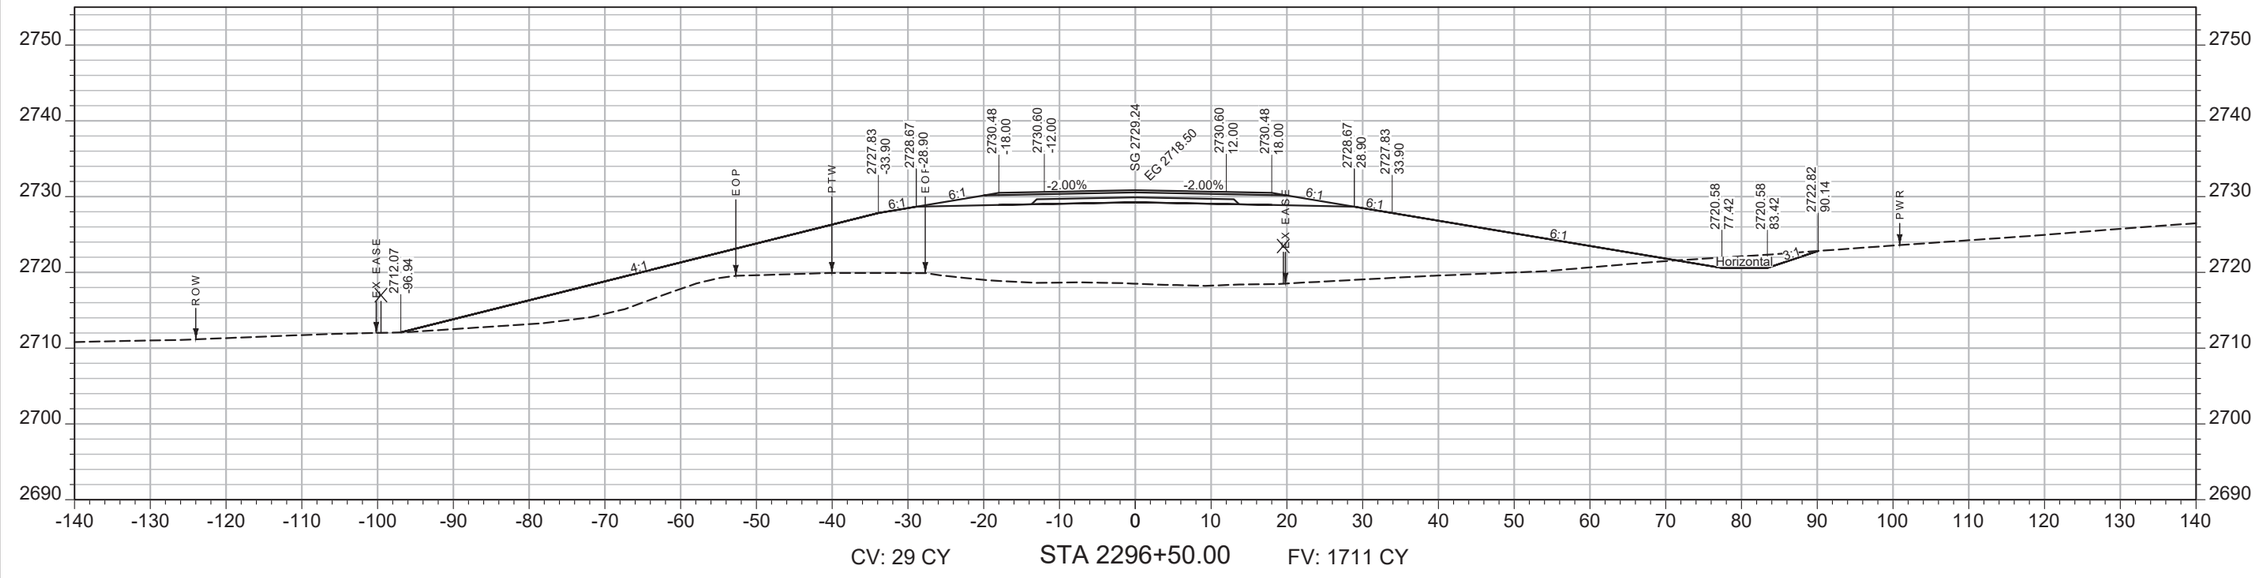

SHEET NO.
174

MAINLINE

PROJECT NAME
WEST OF BROCKWAY - WEST

COUNTY
MCCONE

PROJECT ID
NH-HSIP 57-6(22)254

UPN
9727000

DESIGNED BY
C. PERIMAN
09/2023

REVIEWED BY

CHECKED BY


9727000RDLAY002.DWG

MONTANA
Department of Transportation


CROSS SECTIONS

5/15/2025 2:10 PM

AWARD COPY

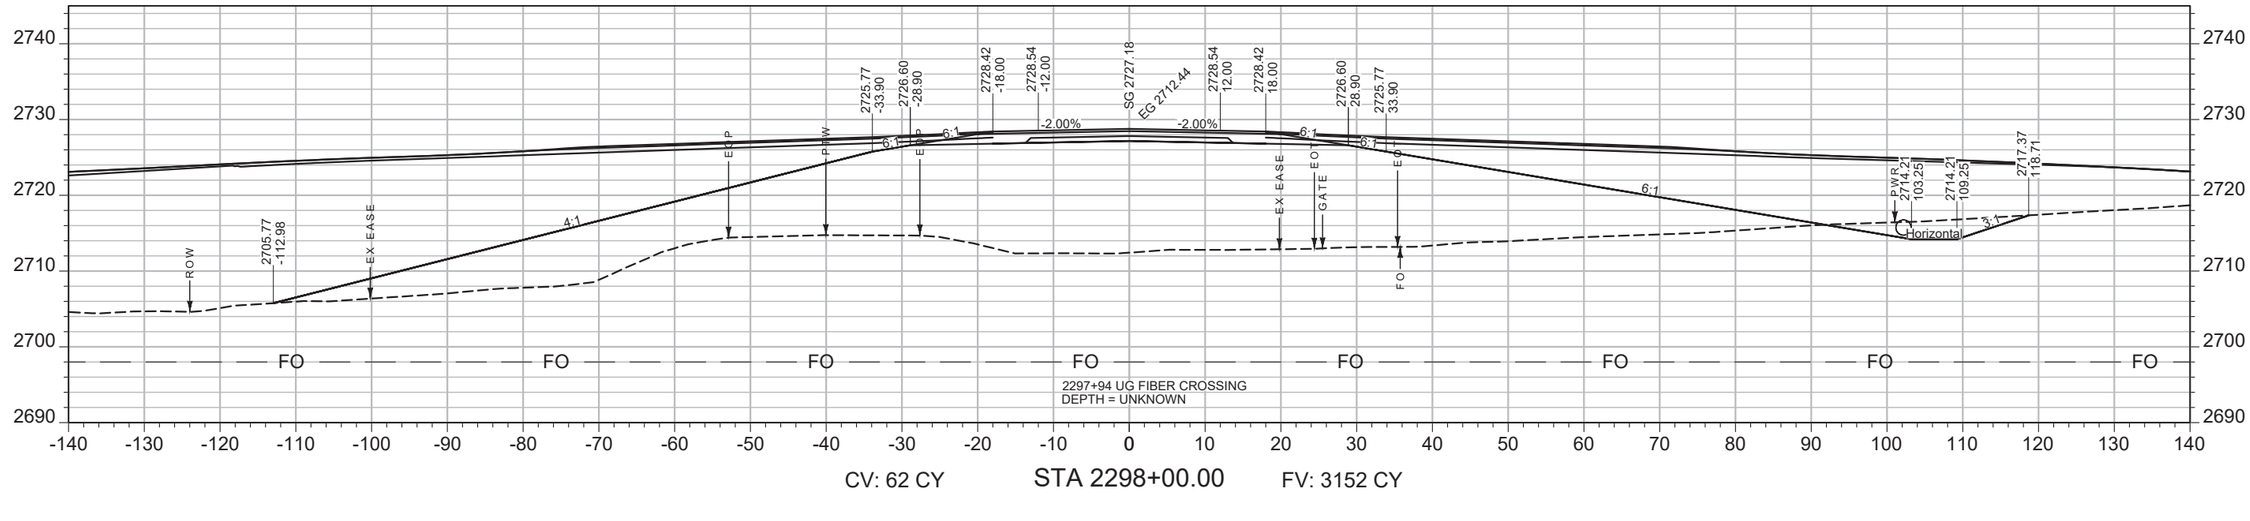

CV: 62 CY STA 2298+00.00 FV: 3152 CY

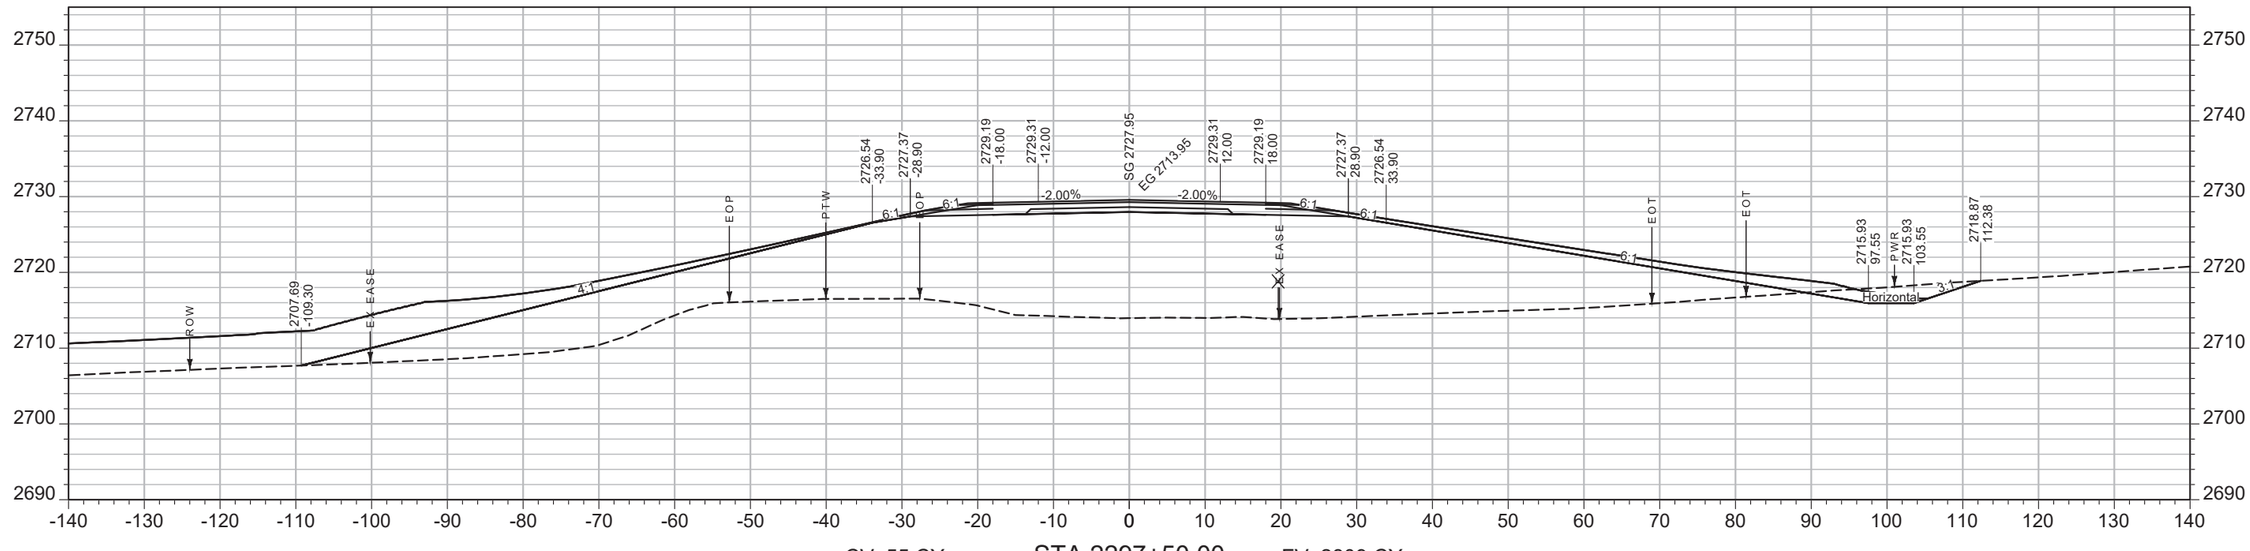

CV: 55 CY STA 2297+50.00 FV: 2809 CY

SHEET NO.
175

MAINLINE

PROJECT NAME WEST OF BROCKWAY - WEST
COUNTY MCCONE
PROJECT ID NH-HSIP 57-6(22)254
UPN 9727000


DESIGNED BY C. PERIMAN 09/2023
REVIEWED BY
CHECKED BY

MONTANA Department of Transportation


CROSS SECTIONS

5/15/2025 2:10 PM

9727000RDLAY002.DWG

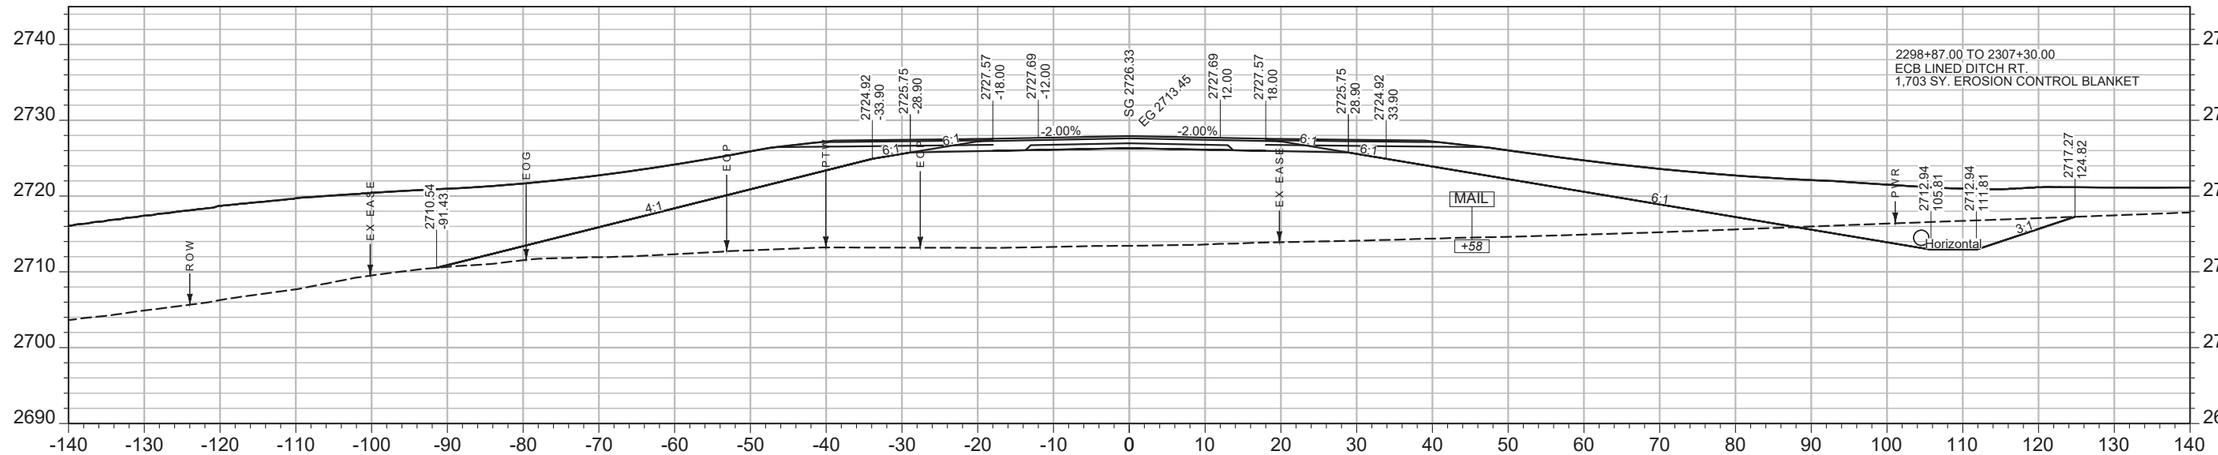

CV: 32 CY STA 2298+50.00 FV: 2049 CY

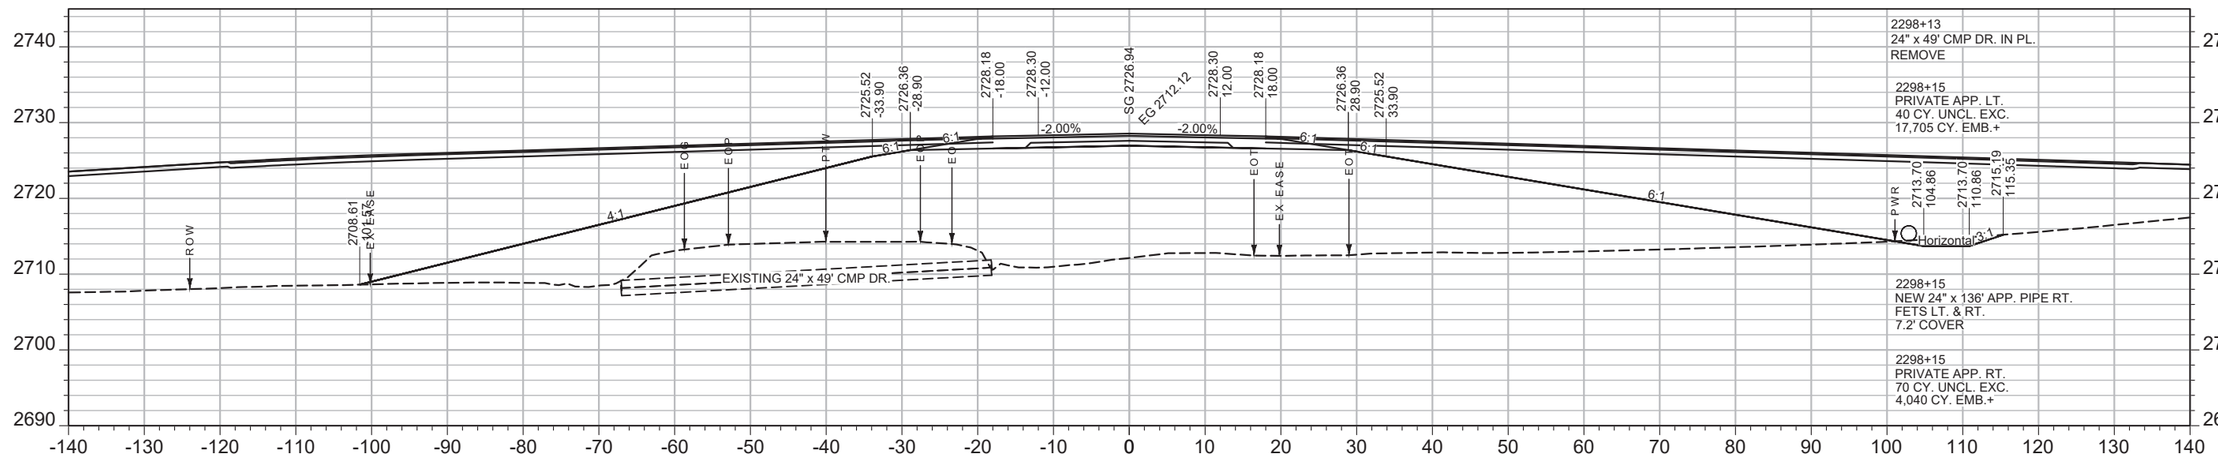

CV: 20 CY STA 2298+15.00 FV: 999 CY

SHEET NO. 176

MAINLINE


PROJECT NAME **WEST OF BROCKWAY - WEST**
COUNTY **MCCONE**
PROJECT ID **NH-HSIP 57-6(22)254**
UPN **9727000**

DESIGNED BY C. PERIMAN 09/2023
REVIEWED BY
CHECKED BY
9727000RDLAY002.DWG


MONTANA Department of Transportation

CROSS SECTIONS

5/15/2025 2:10 PM

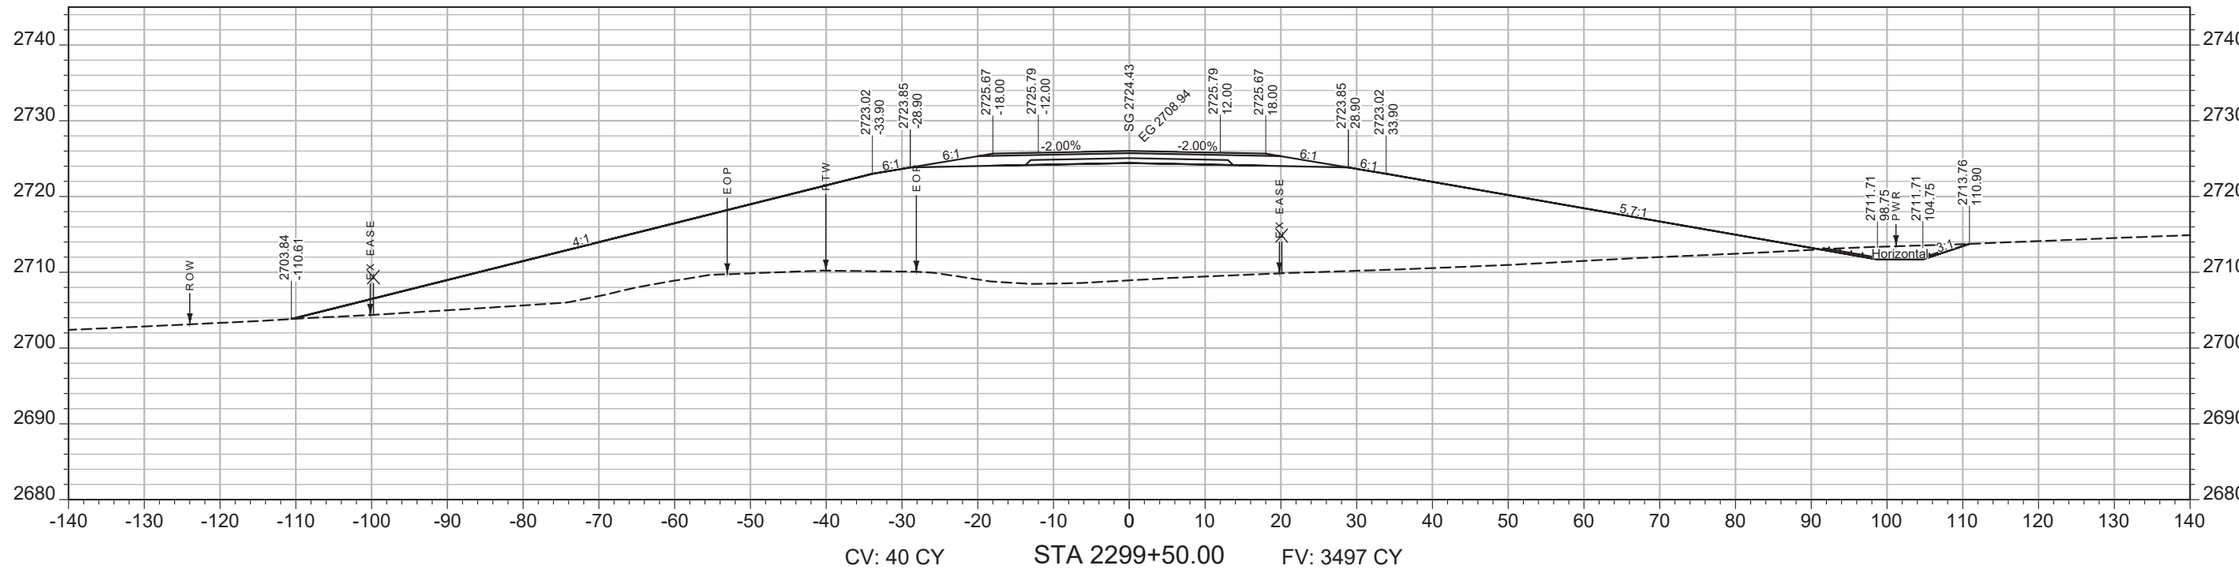

CV: 40 CY STA 2299+50.00 FV: 3497 CY

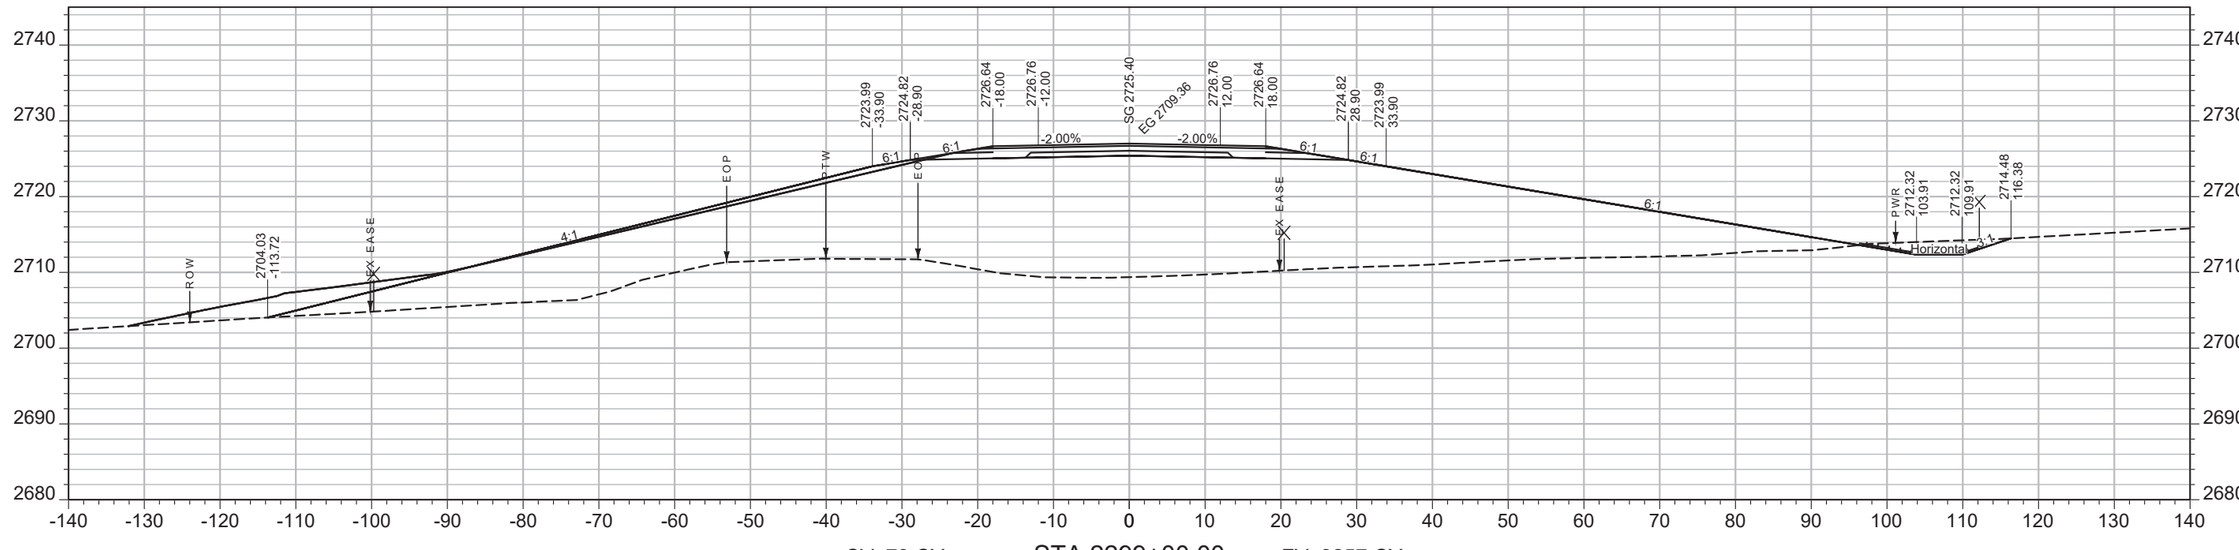

CV: 73 CY STA 2299+00.00 FV: 3257 CY

SHEET NO.
177

MAINLINE

PROJECT NAME WEST OF BROCKWAY - WEST
COUNTY MCCONE
PROJECT ID NH-HSIP 57-6(22)254
UPN 9727000


DESIGNED BY C. PERIMAN 09/2023
REVIEWED BY
CHECKED BY
9727000RDLAY002.DWG

MONTANA Department of Transportation


CROSS SECTIONS

5/15/2025 2:10 PM

AWARD COPY

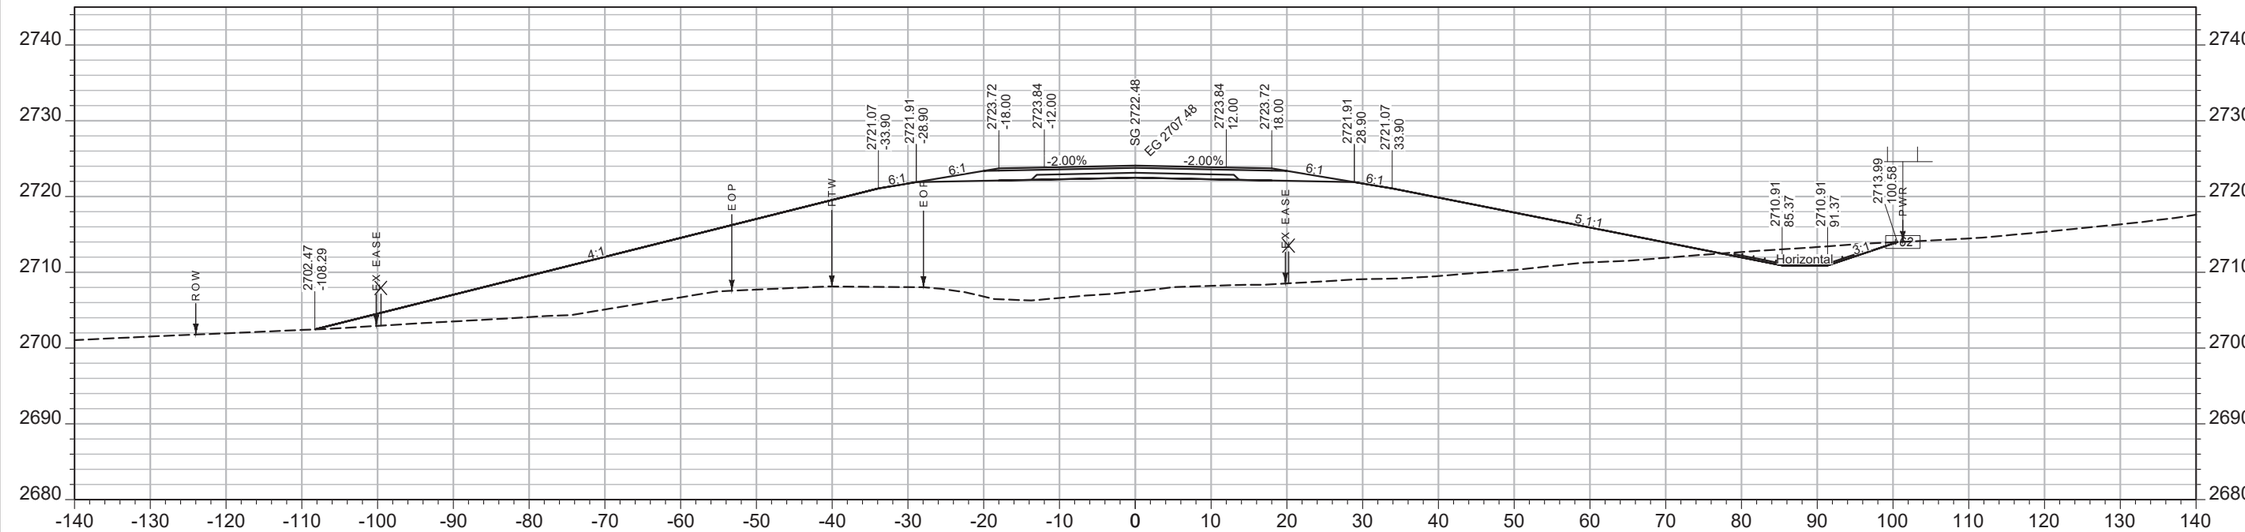

CV: 24 CY STA 2300+50.00 FV: 3320 CY

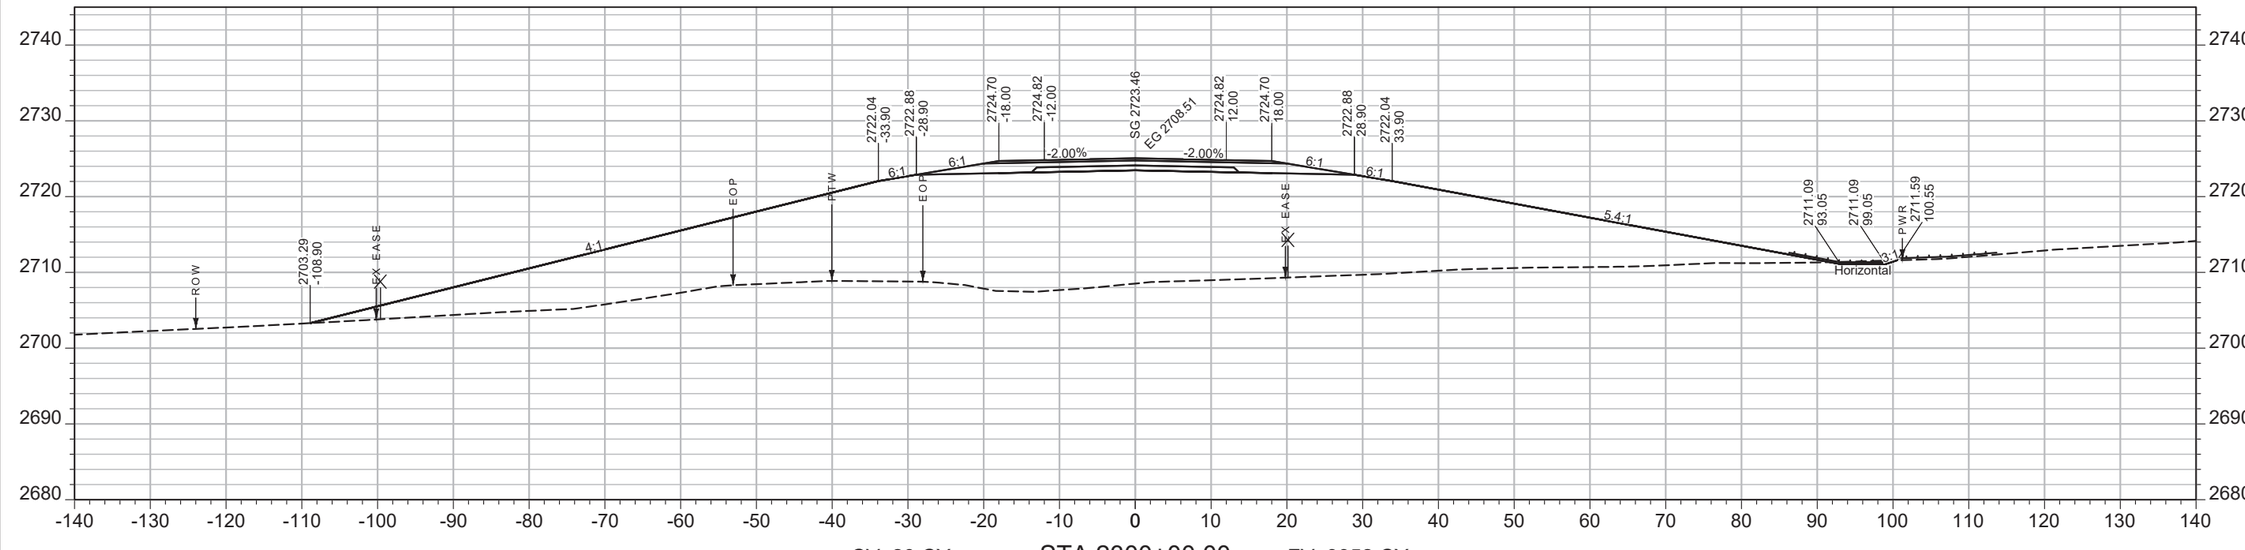

CV: 29 CY STA 2300+00.00 FV: 3352 CY

SHEET NO.
178

MAINLINE

PROJECT NAME WEST OF BROCKWAY - WEST
COUNTY MCCONE
PROJECT ID NH-HSIP 57-6(22)254
UPN 9727000


DESIGNED BY C. PERIMAN 09/2023
REVIEWED BY
CHECKED BY
9727000RDLAY002.DWG

MONTANA Department of Transportation


CROSS SECTIONS

5/15/2025 2:10 PM

AWARD COPY

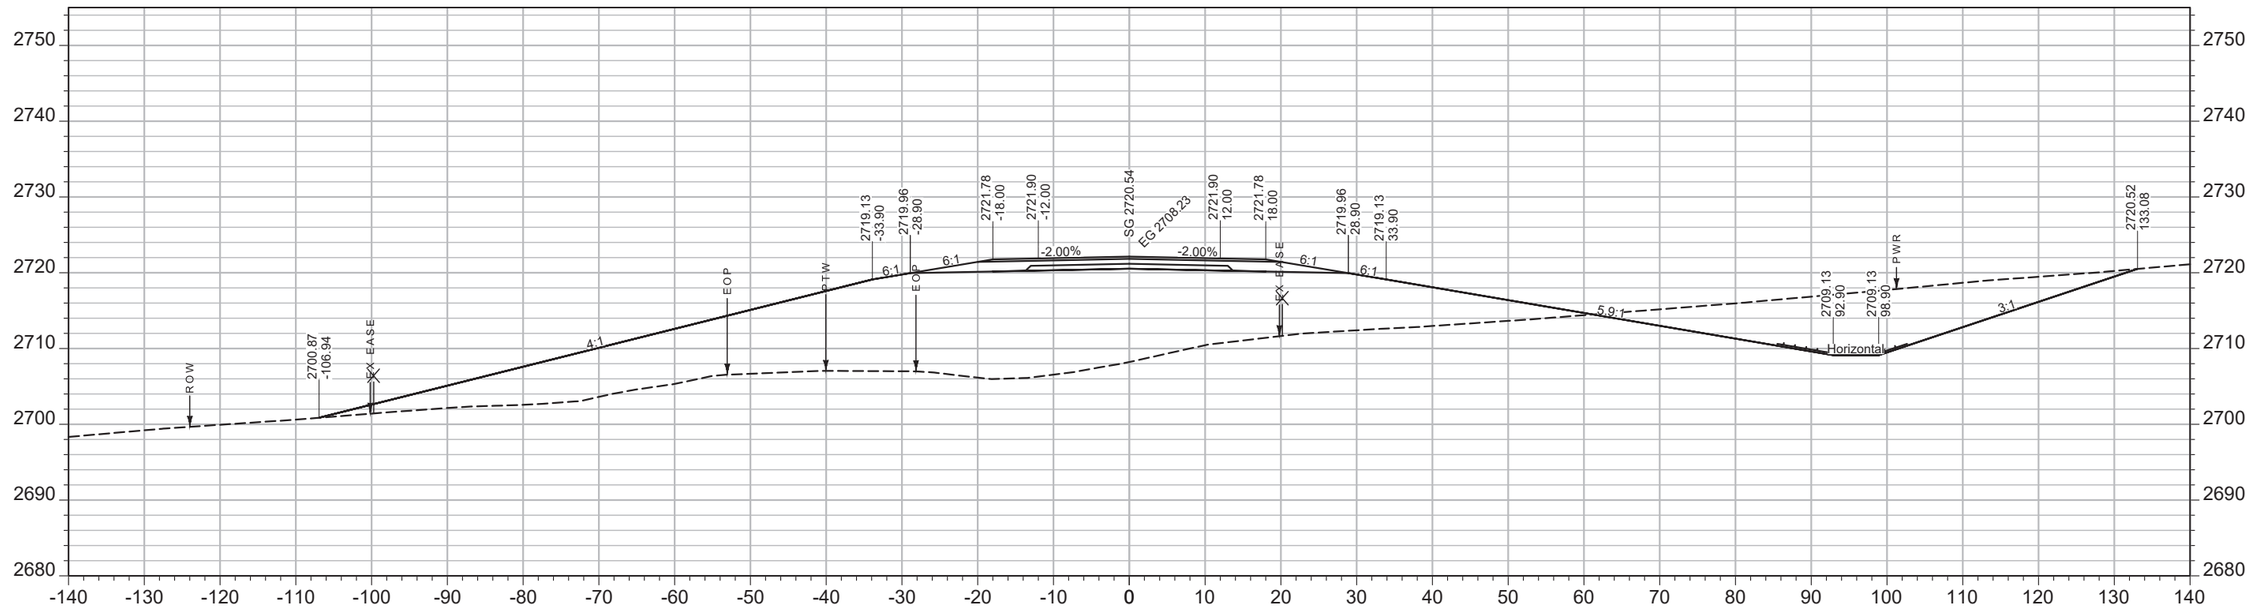

CV: 447 CY STA 2301+50.00 FV: 2556 CY

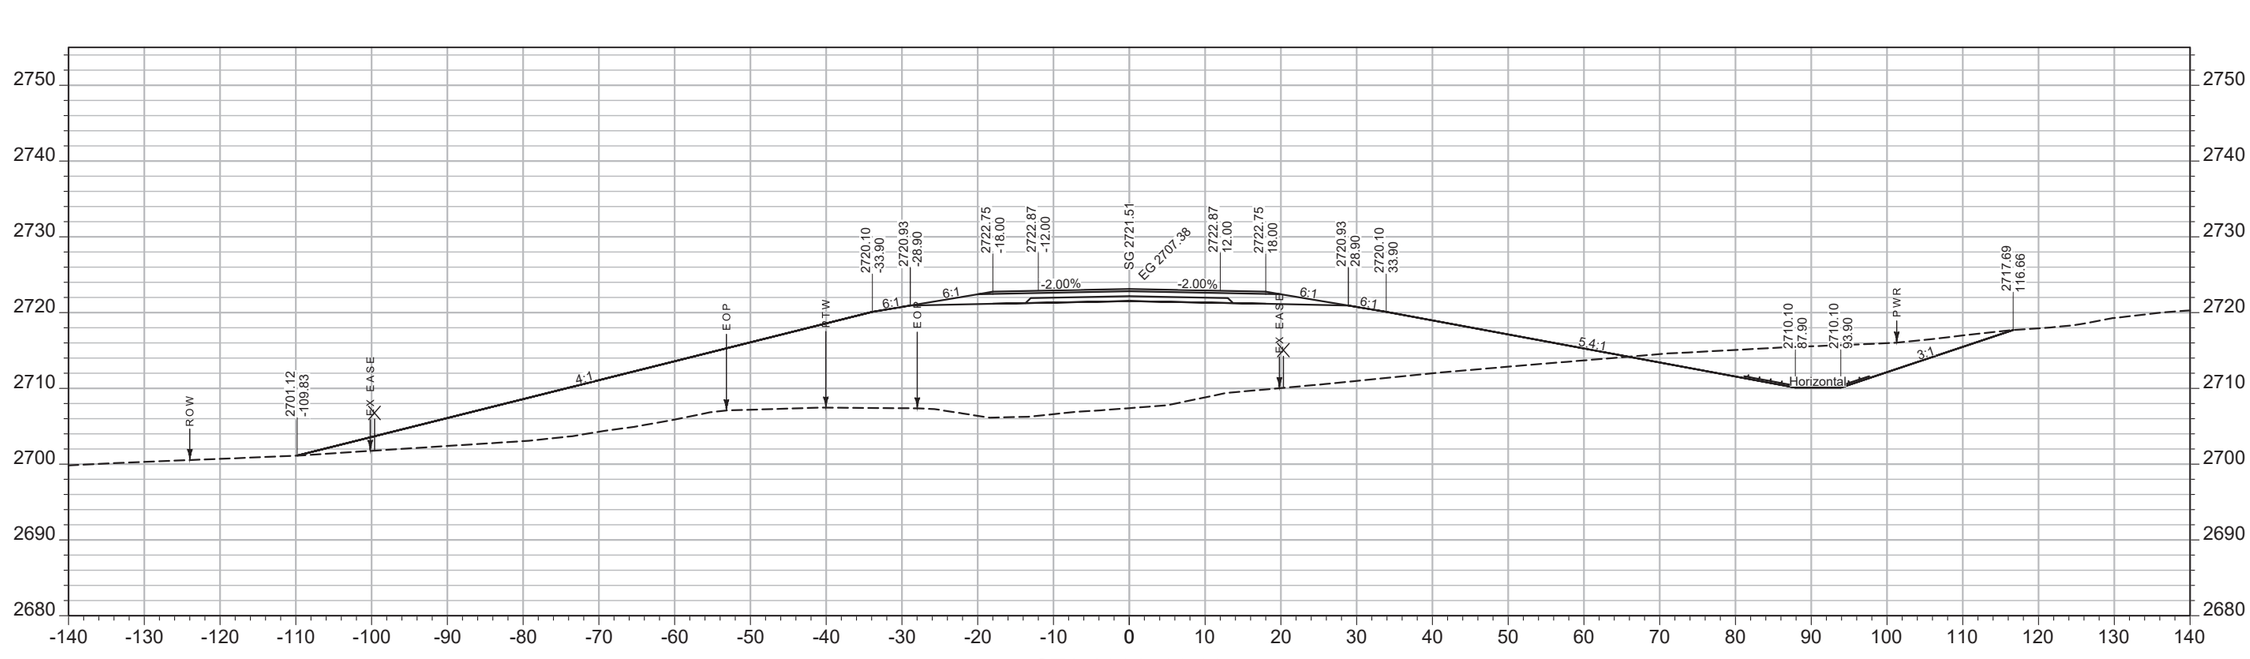

CV: 154 CY STA 2301+00.00 FV: 2951 CY

SHEET NO.
179

MAINLINE

PROJECT NAME WEST OF BROCKWAY - WEST
COUNTY MCCONE
PROJECT ID NH-HSIP 57-6(22)254
UPN 9727000


DESIGNED BY C. PERIMAN 09/2023
REVIEWED BY
CHECKED BY
9727000RDLAY002.DWG

MONTANA Department of Transportation


CROSS SECTIONS

5/15/2025 2:10 PM

AWARD COPY

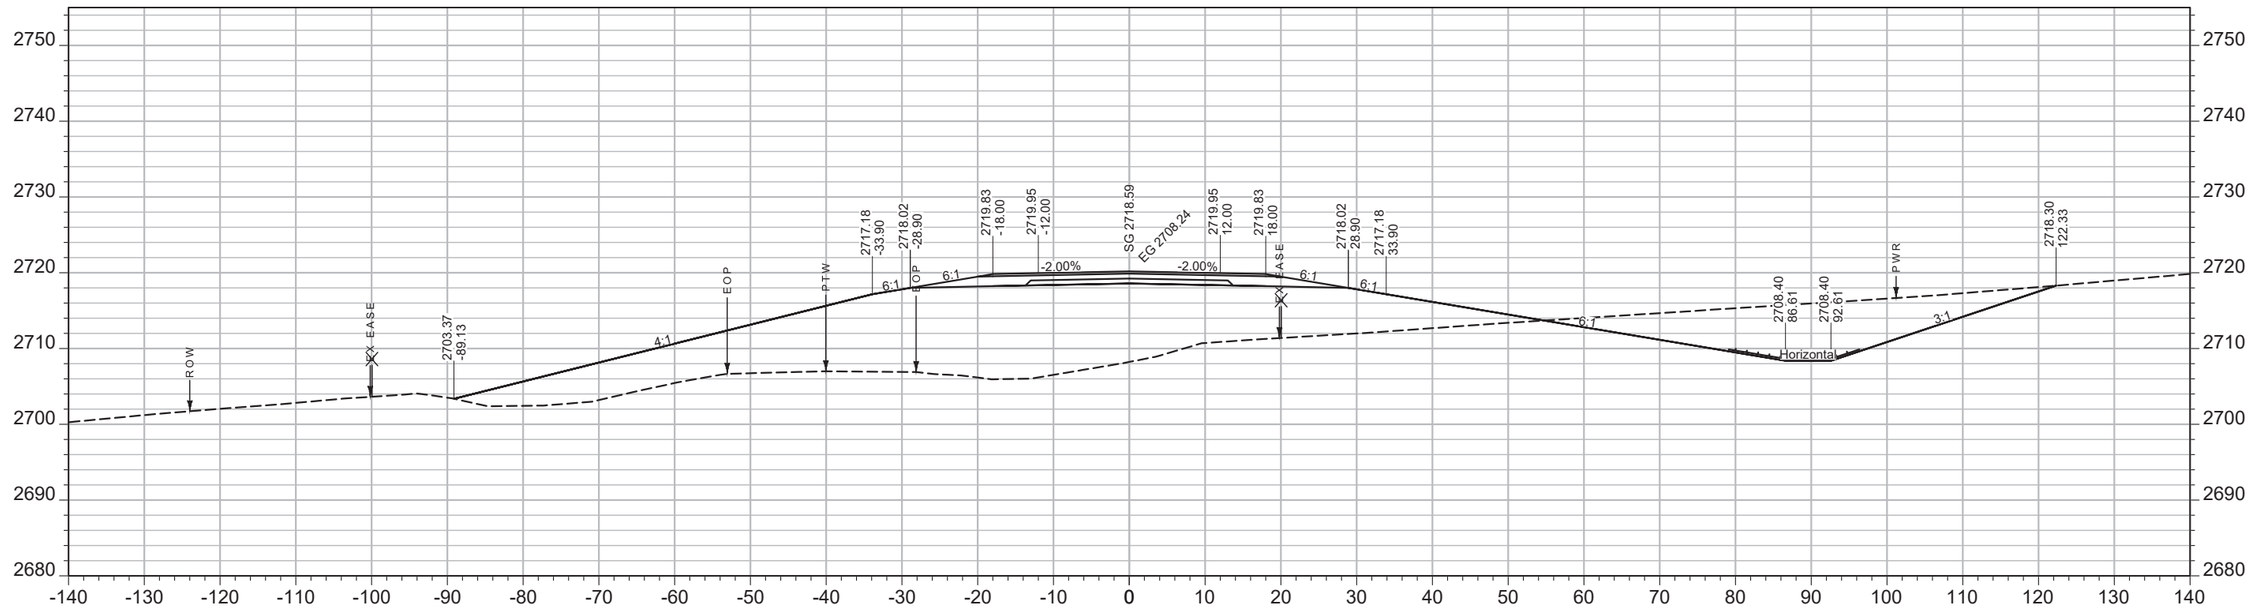

CV: 580 CY STA 2302+50.00 FV: 1923 CY

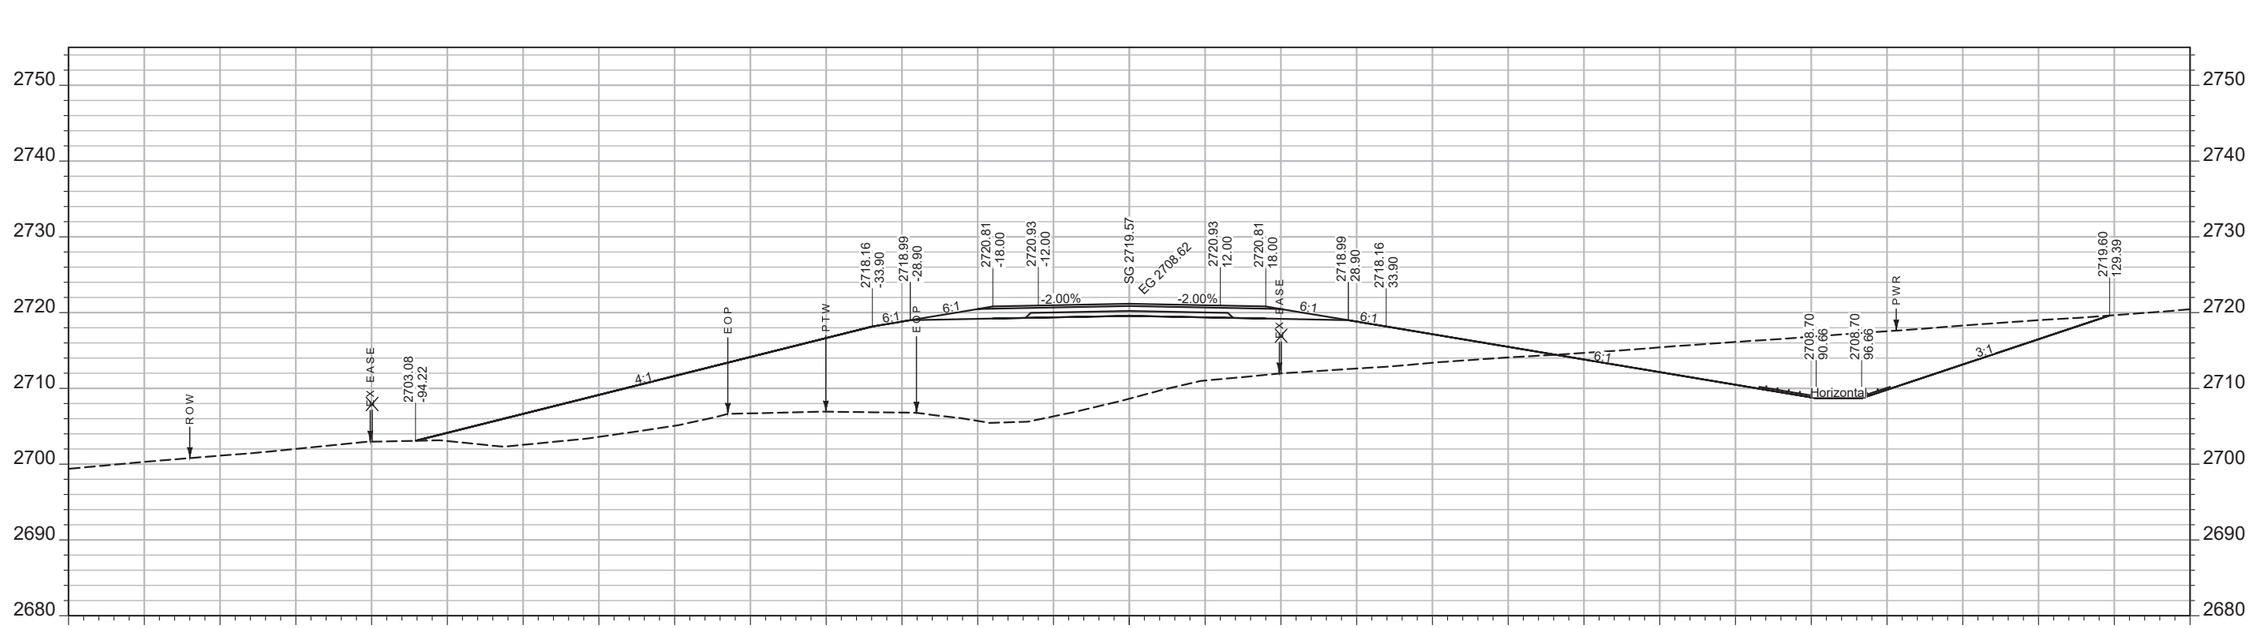

CV: 621 CY STA 2302+00.00 FV: 2205 CY

SHEET NO.
180

MAINLINE

PROJECT NAME WEST OF BROCKWAY - WEST
COUNTY MCCONE
PROJECT ID NH-HSIP 57-6(22)254
UPN 9727000


DESIGNED BY C. PERIMAN 09/2023
REVIEWED BY
CHECKED BY
9727000RDLAY002.DWG

MONTANA Department of Transportation


CROSS SECTIONS

5/15/2025 2:10 PM

AWARD COPY

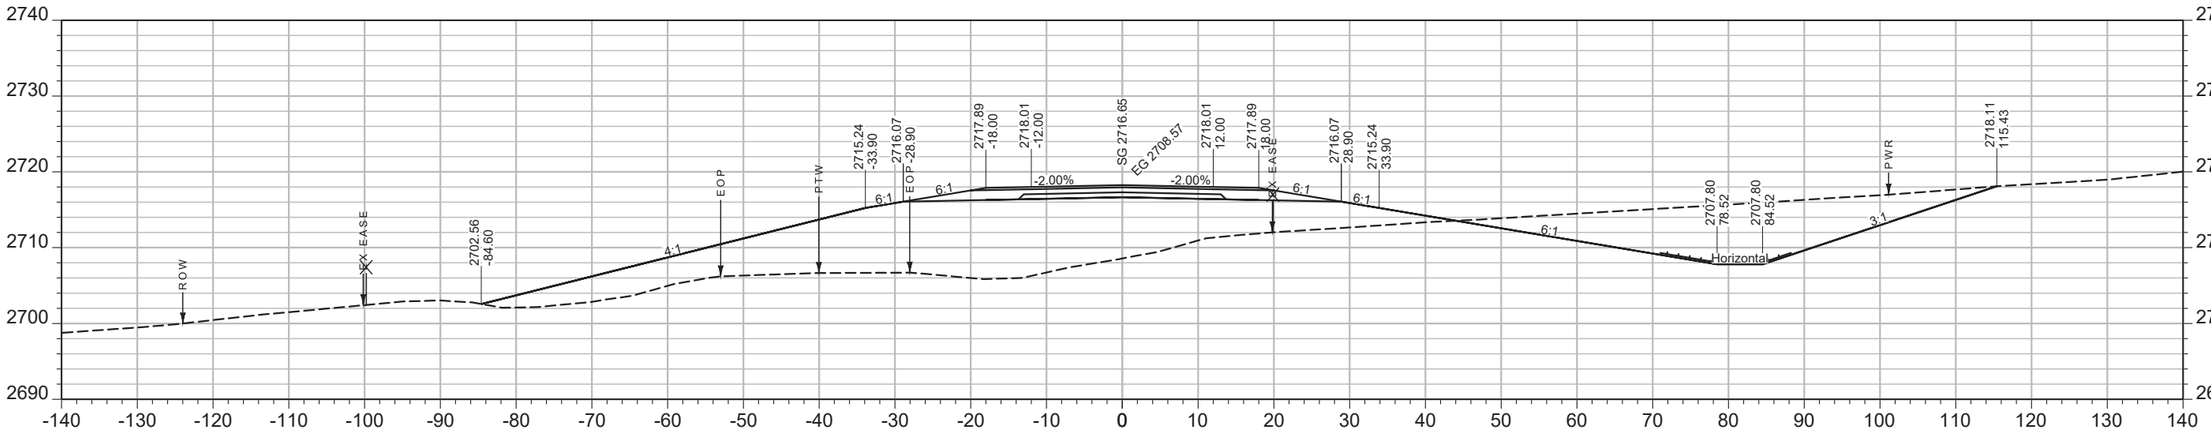

CV: 433 CY STA 2303+50.00 FV: 1502 CY

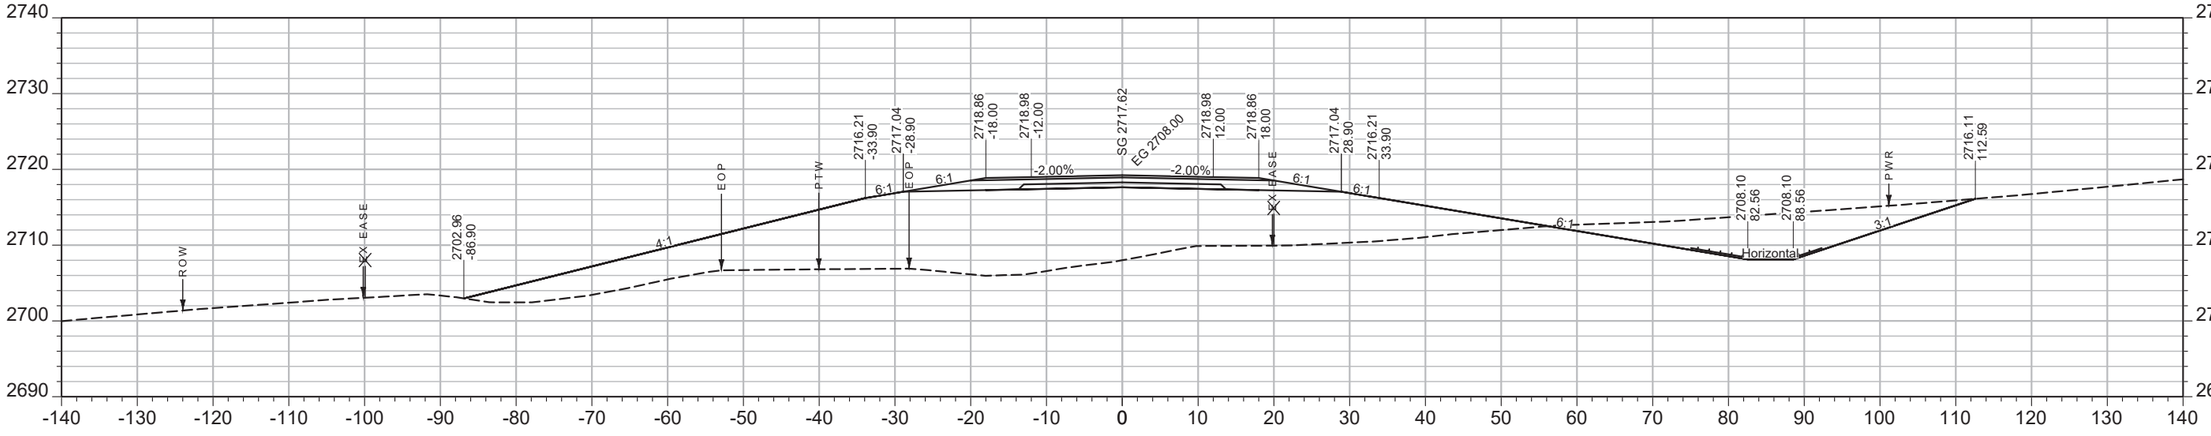

CV: 396 CY STA 2303+00.00 FV: 1787 CY

SHEET NO.
181

MAINLINE

PROJECT NAME WEST OF BROCKWAY - WEST
COUNTY MCCONE
PROJECT ID NH-HSIP 57-6(22)254
UPN 9727000

DESIGNED BY C. PERIMAN 09/2023
REVIEWED BY
CHECKED BY


MONTANA Department of Transportation


CROSS SECTIONS

5/15/2025 2:10 PM

9727000RDLAY002.DWG

AWARD COPY

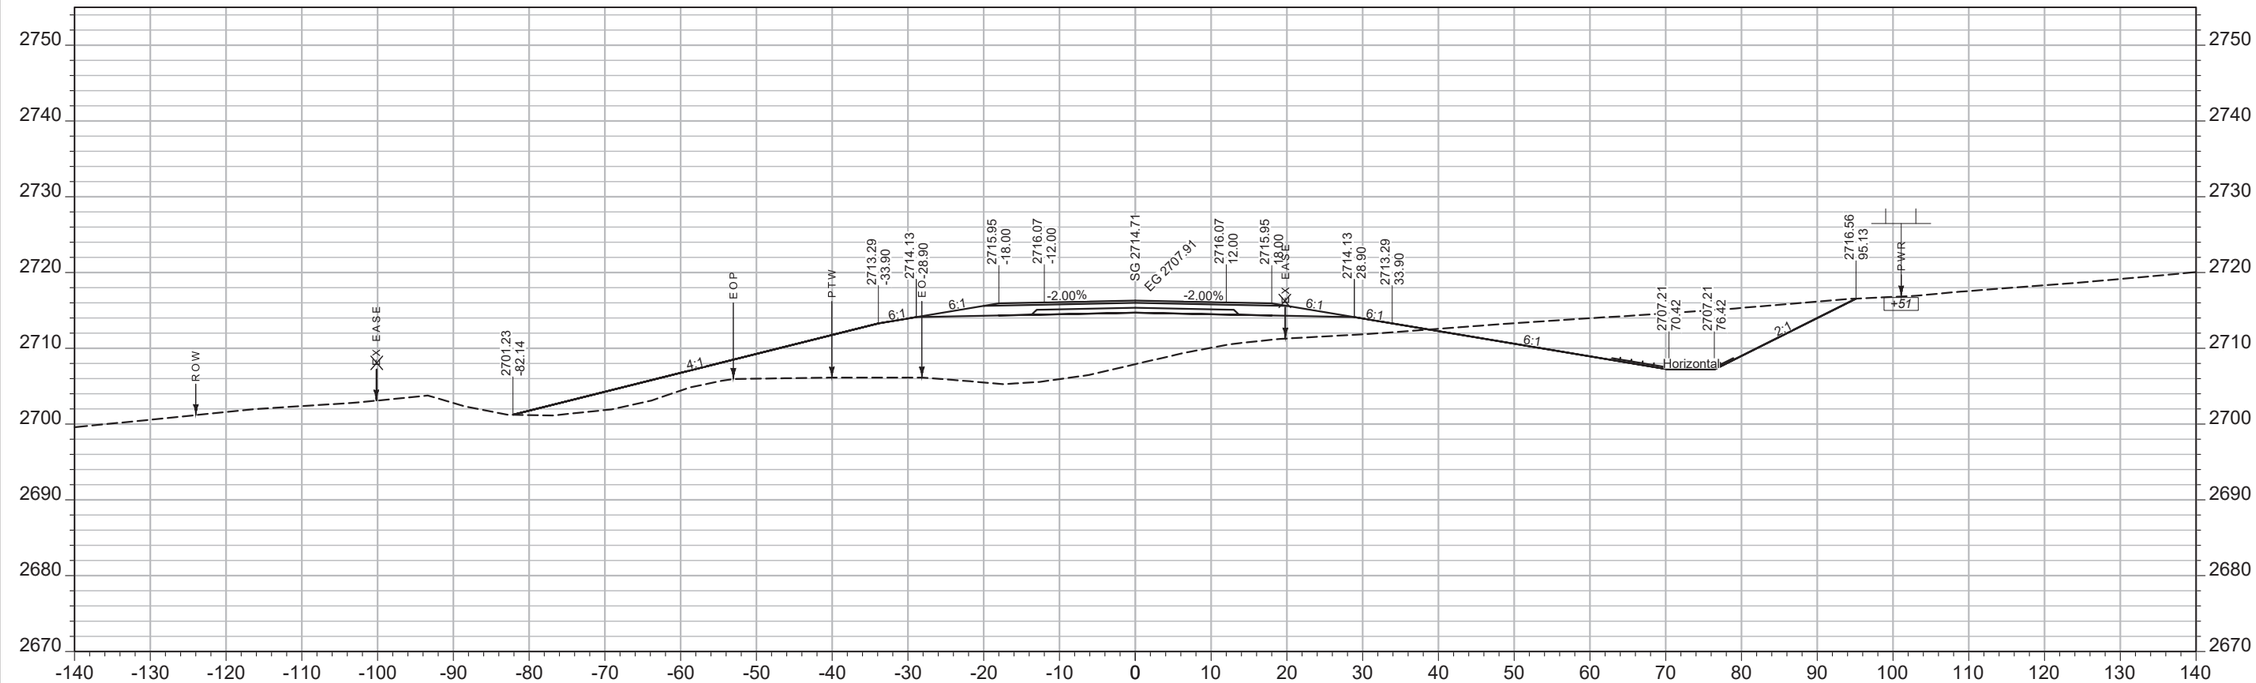

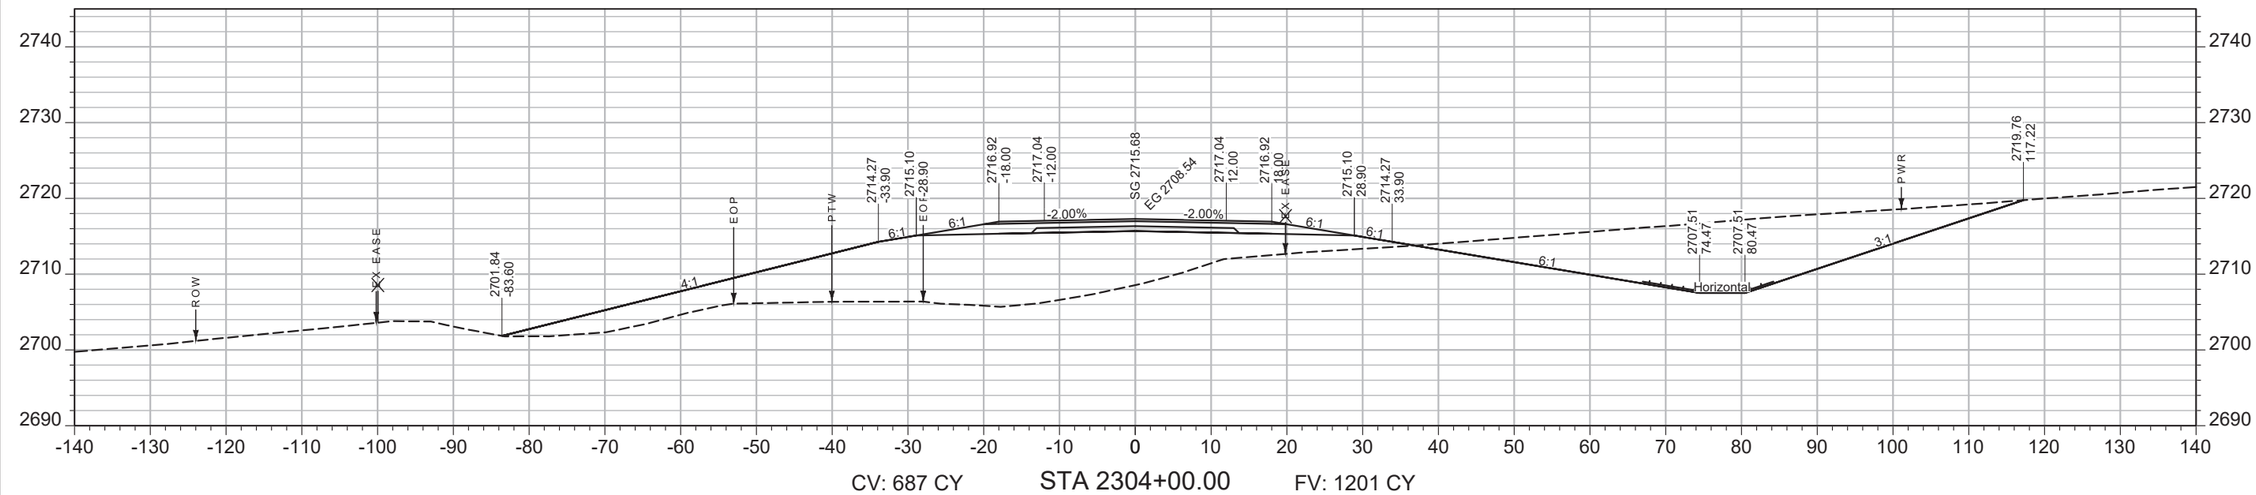

SHEET NO.
182

MAINLINE

PROJECT NAME: **WEST OF BROCKWAY - WEST**
COUNTY: **MCCONE**
PROJECT ID: **NH-HSIP 57-6(22)254**
UPN: **9727000**

DESIGNED BY: C. PERIMAN — 09/2023
REVIEWED BY:
CHECKED BY:


9727000RDLAY002.DWG

MONTANA
Department of Transportation


CROSS SECTIONS

5/15/2025 2:10 PM

AWARD COPY

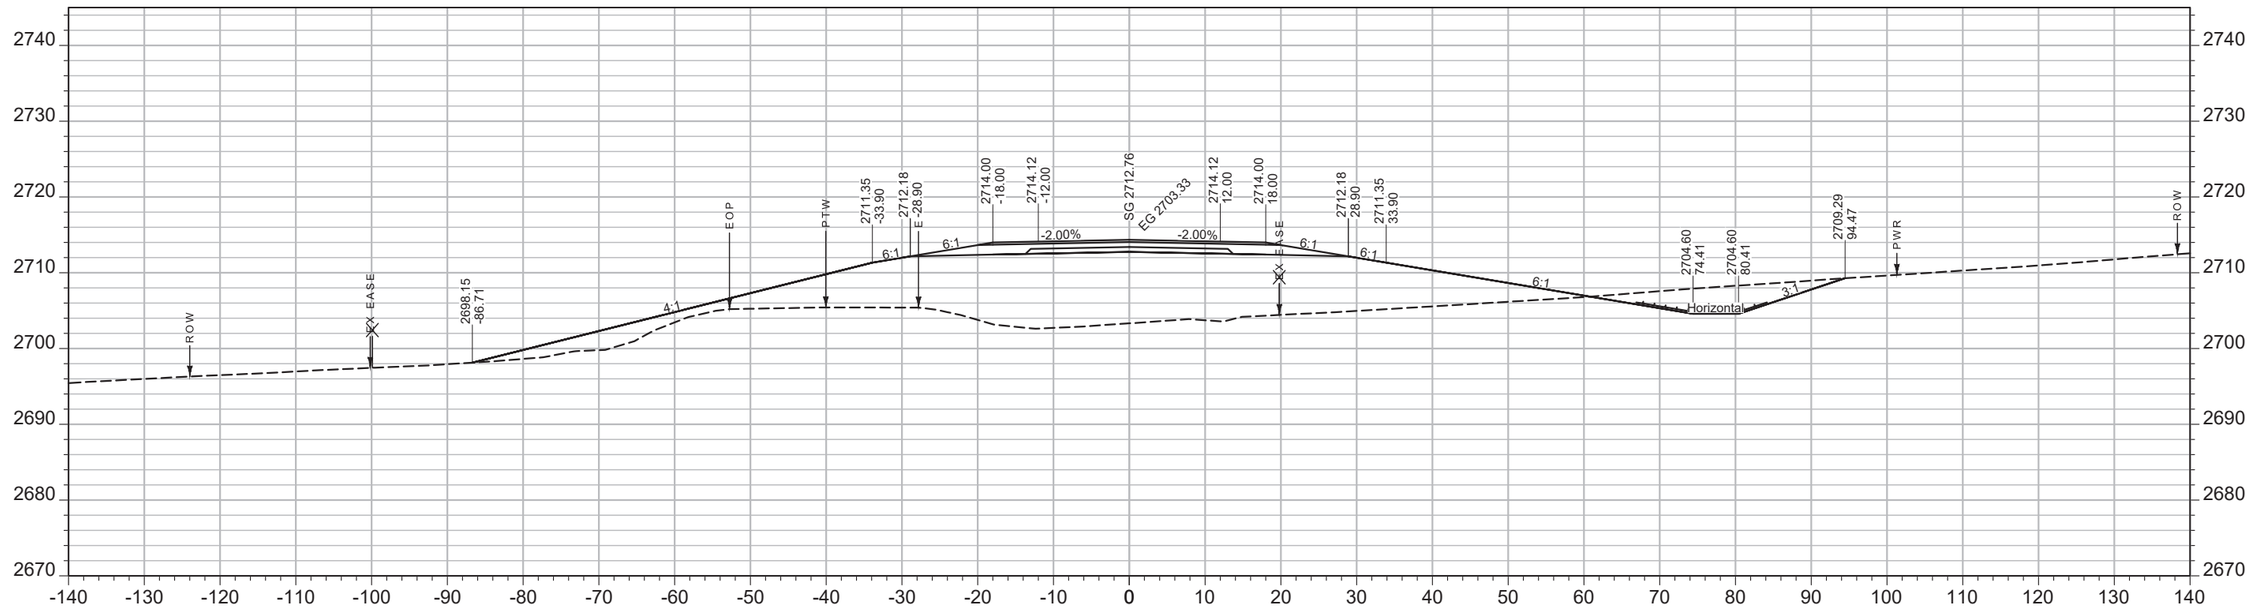

CV: 198 CY STA 2305+50.00 FV: 1263 CY

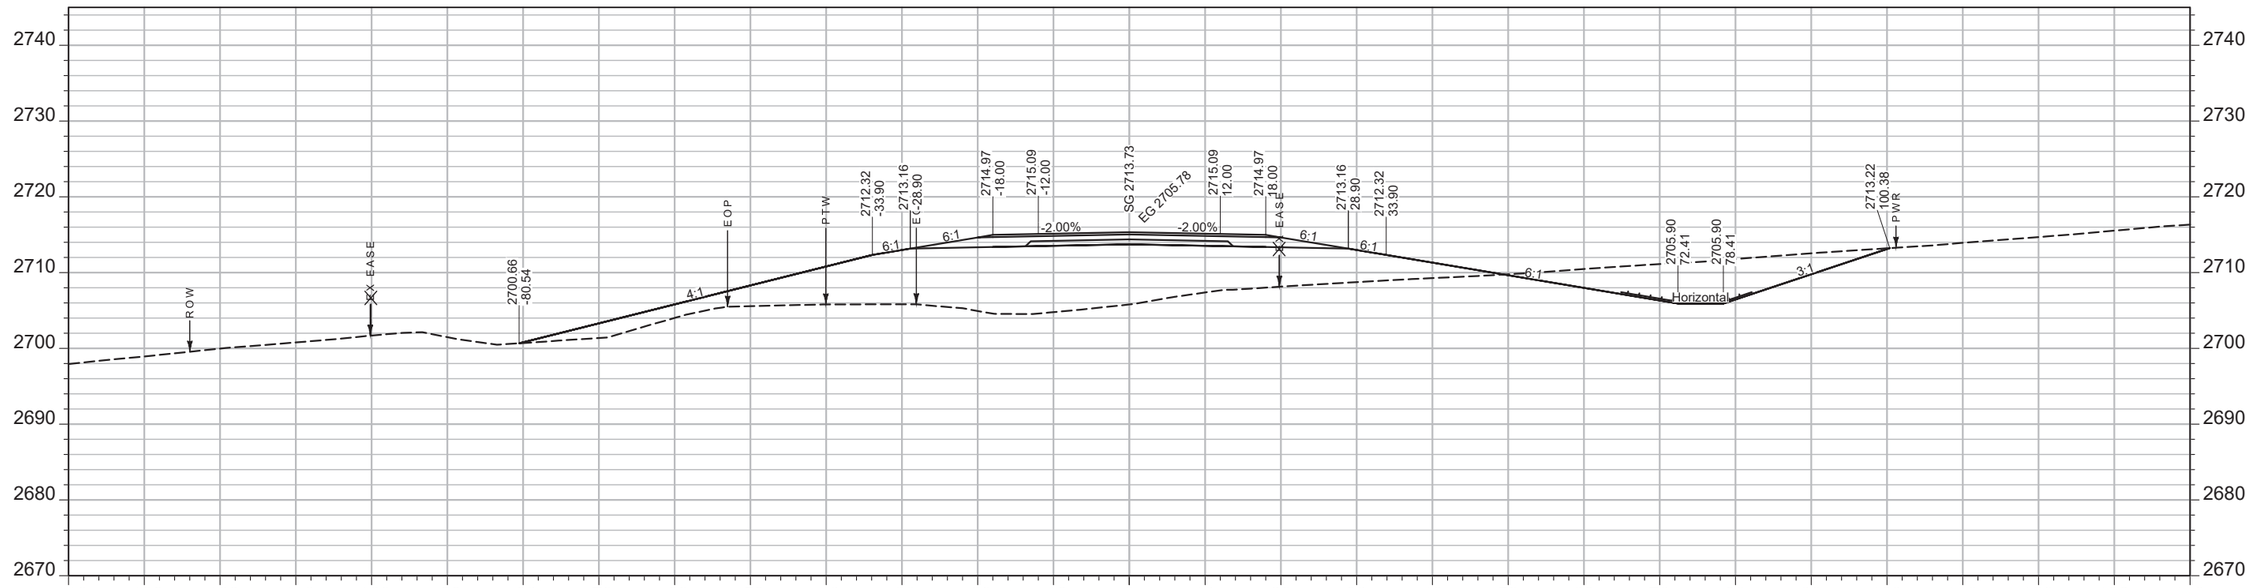

CV: 405 CY STA 2305+00.00 FV: 1069 CY

SHEET NO.
183

MAINLINE

PROJECT NAME WEST OF BROCKWAY - WEST
COUNTY MCCONE
PROJECT ID NH-HSIP 57-6(22)254
UPN 9727000

DESIGNED BY C. PERIMAN 09/2023
REVIEWED BY
CHECKED BY


MONTANA Department of Transportation

CROSS SECTIONS


5/15/2025 2:10 PM

9727000RDLAY002.DWG

AWARD COPY

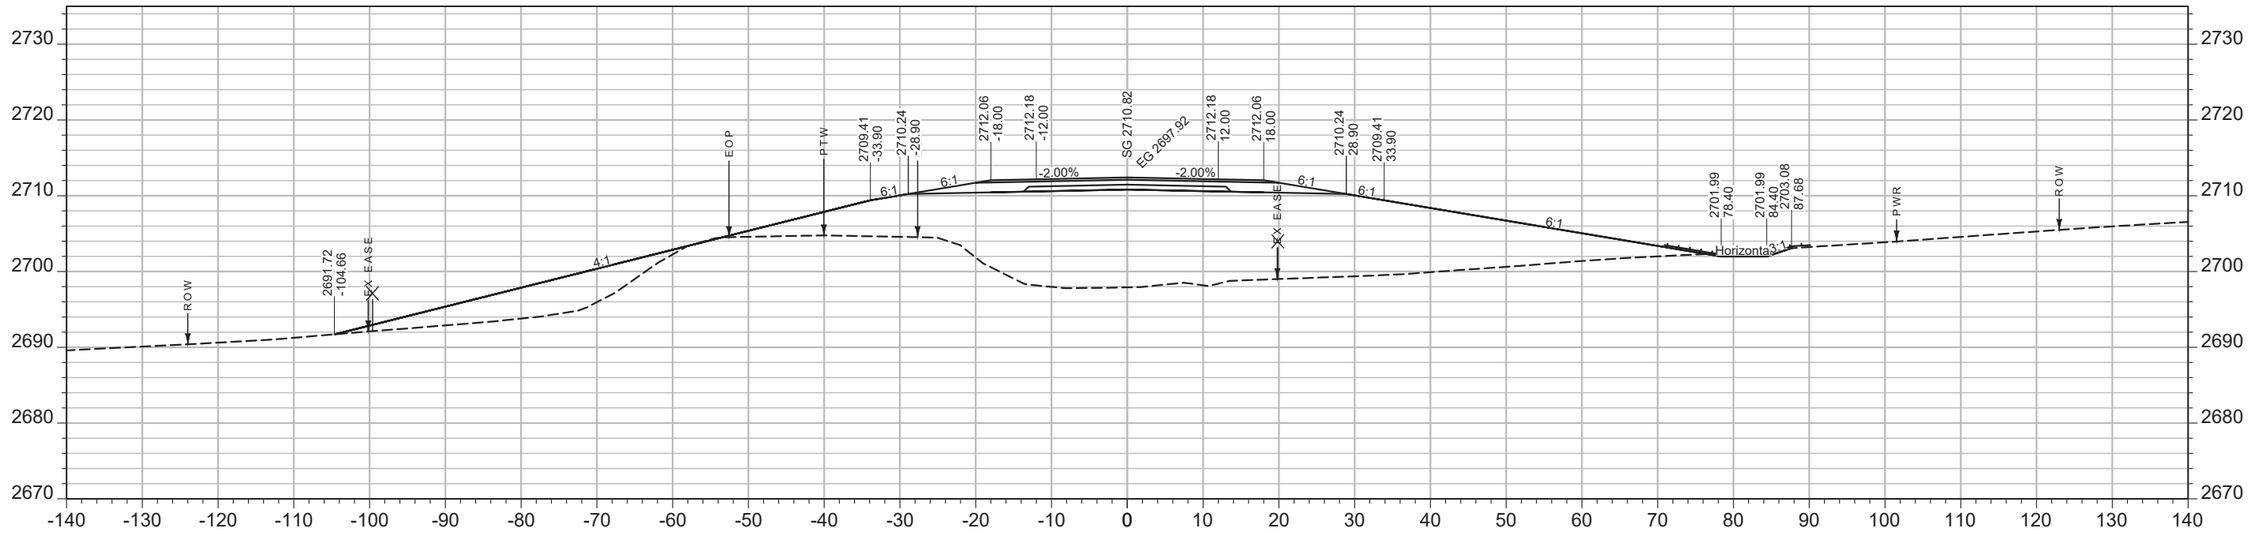

CV: 34 CY STA 2306+50.00 FV: 1914 CY

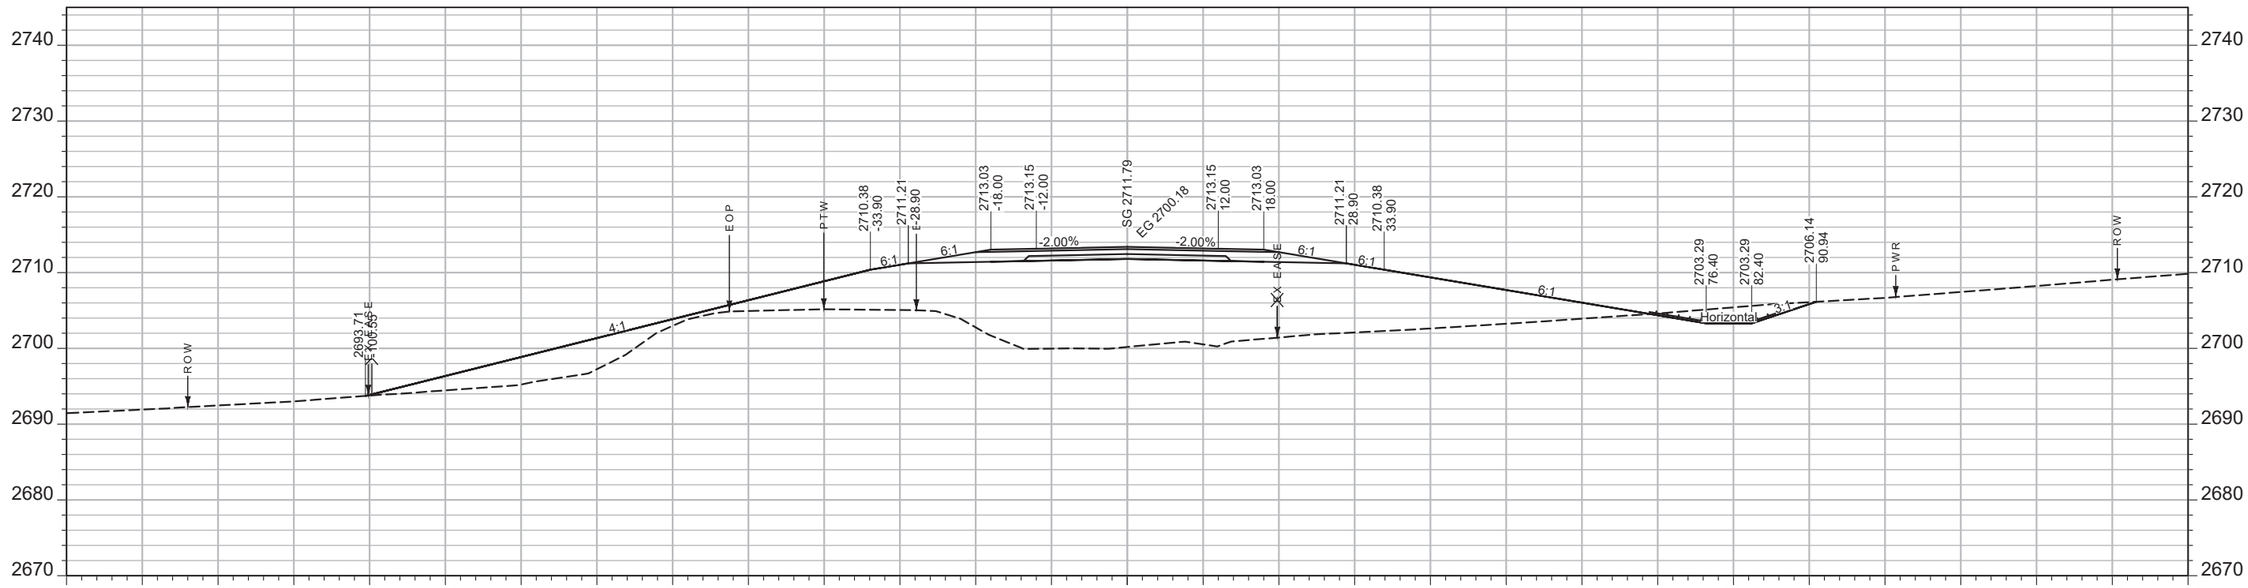

CV: 82 CY STA 2306+00.00 FV: 1607 CY

SHEET NO.
184

MAINLINE

PROJECT NAME WEST OF BROCKWAY - WEST
COUNTY MCCONE
PROJECT ID NH-HSIP 57-6(22)254
UPN 9727000


DESIGNED BY C. PERIMAN 09/2023
REVIEWED BY
CHECKED BY
9727000RDLAY002.DWG

MONTANA Department of Transportation


CROSS SECTIONS

5/15/2025 2:10 PM

AWARD COPY

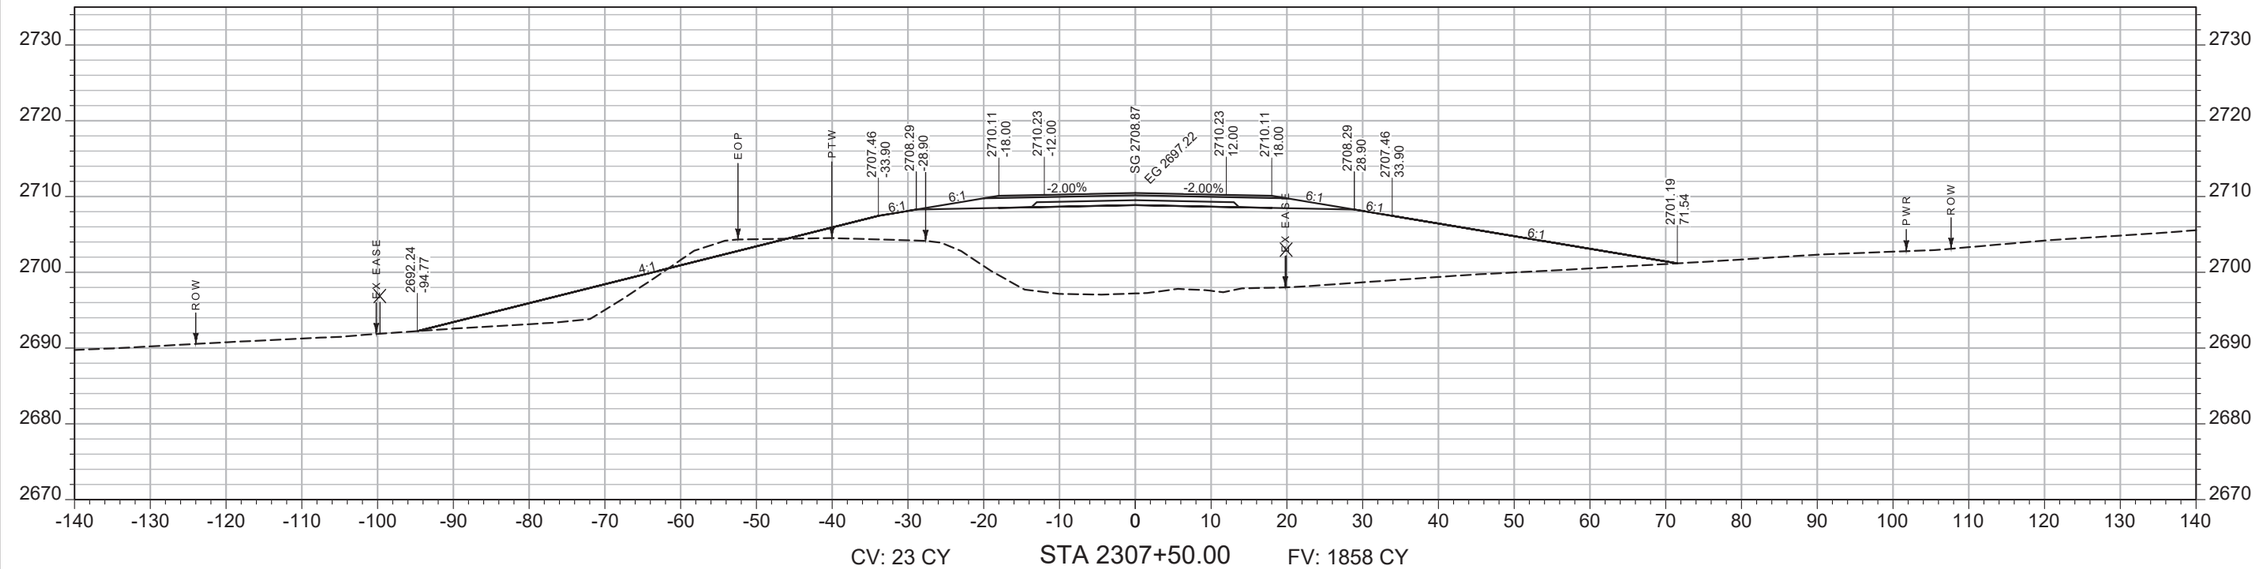

CV: 23 CY STA 2307+50.00 FV: 1858 CY

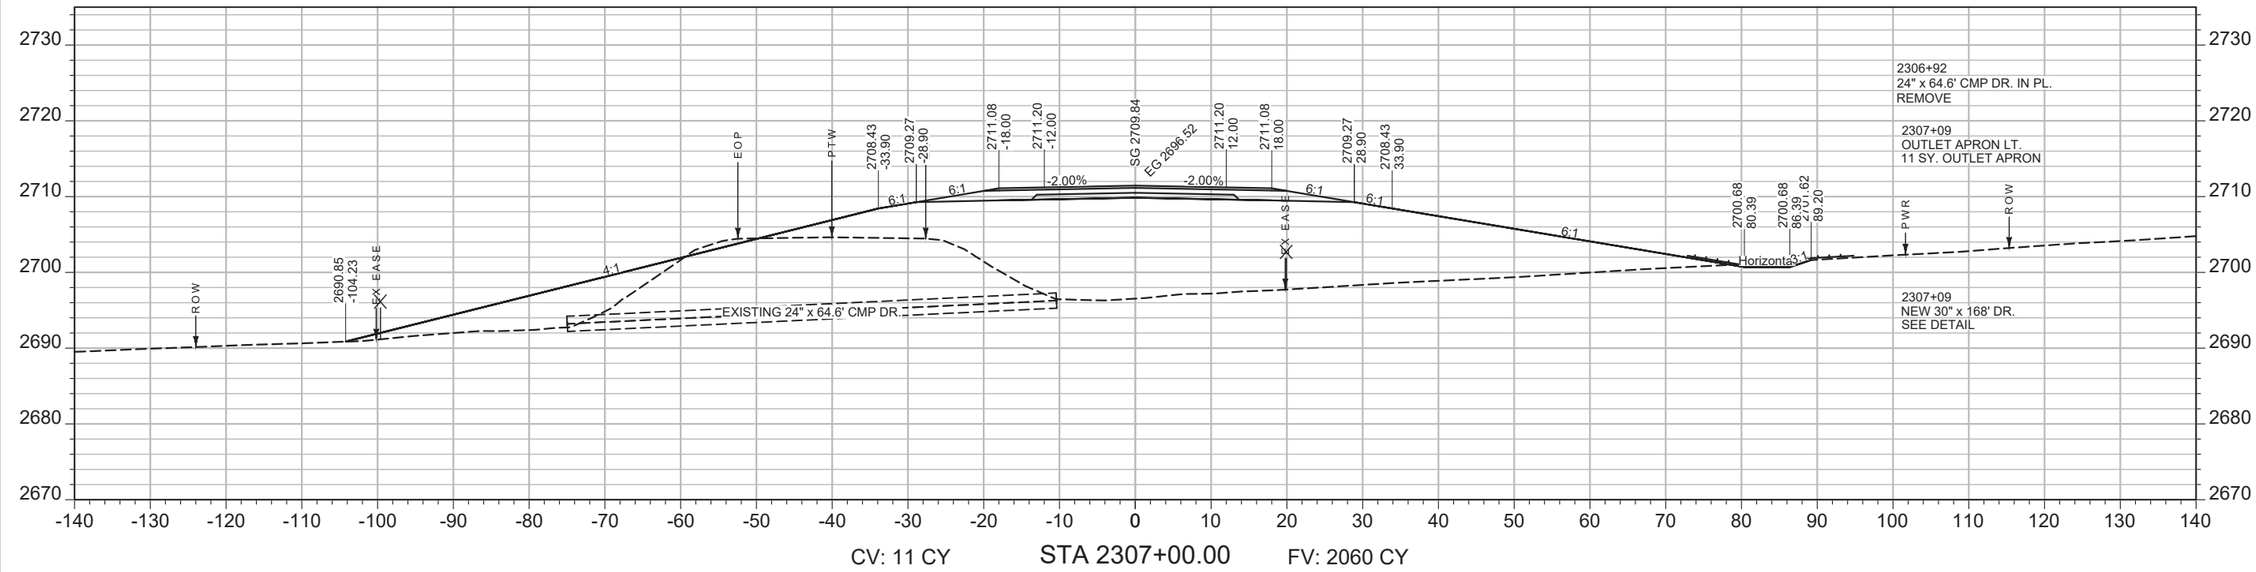

CV: 11 CY STA 2307+00.00 FV: 2060 CY

SHEET NO.
185

MAINLINE

PROJECT NAME
WEST OF BROCKWAY - WEST

COUNTY
MCCONE

PROJECT ID
NH-HSIP 57-6(22)254

UPN
9727000

DESIGNED BY
C. PERIMAN

09/2023

REVIEWED BY

CHECKED BY


9727000RDLAY002.DWG

MONTANA
Department of Transportation


CROSS SECTIONS

5/15/2025 2:10 PM

AWARD COPY

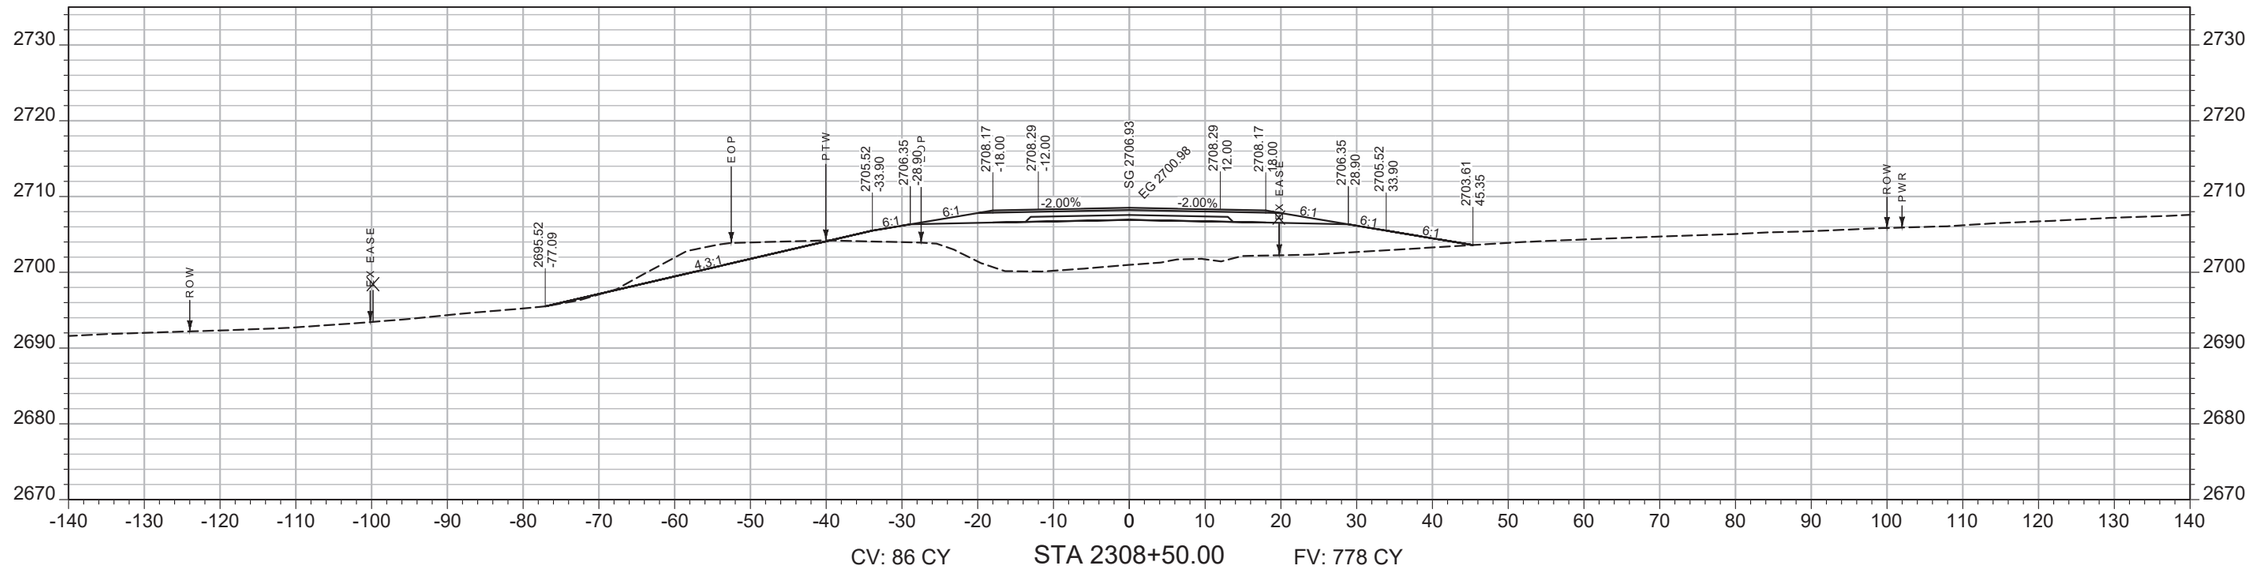

CV: 86 CY STA 2308+50.00 FV: 778 CY

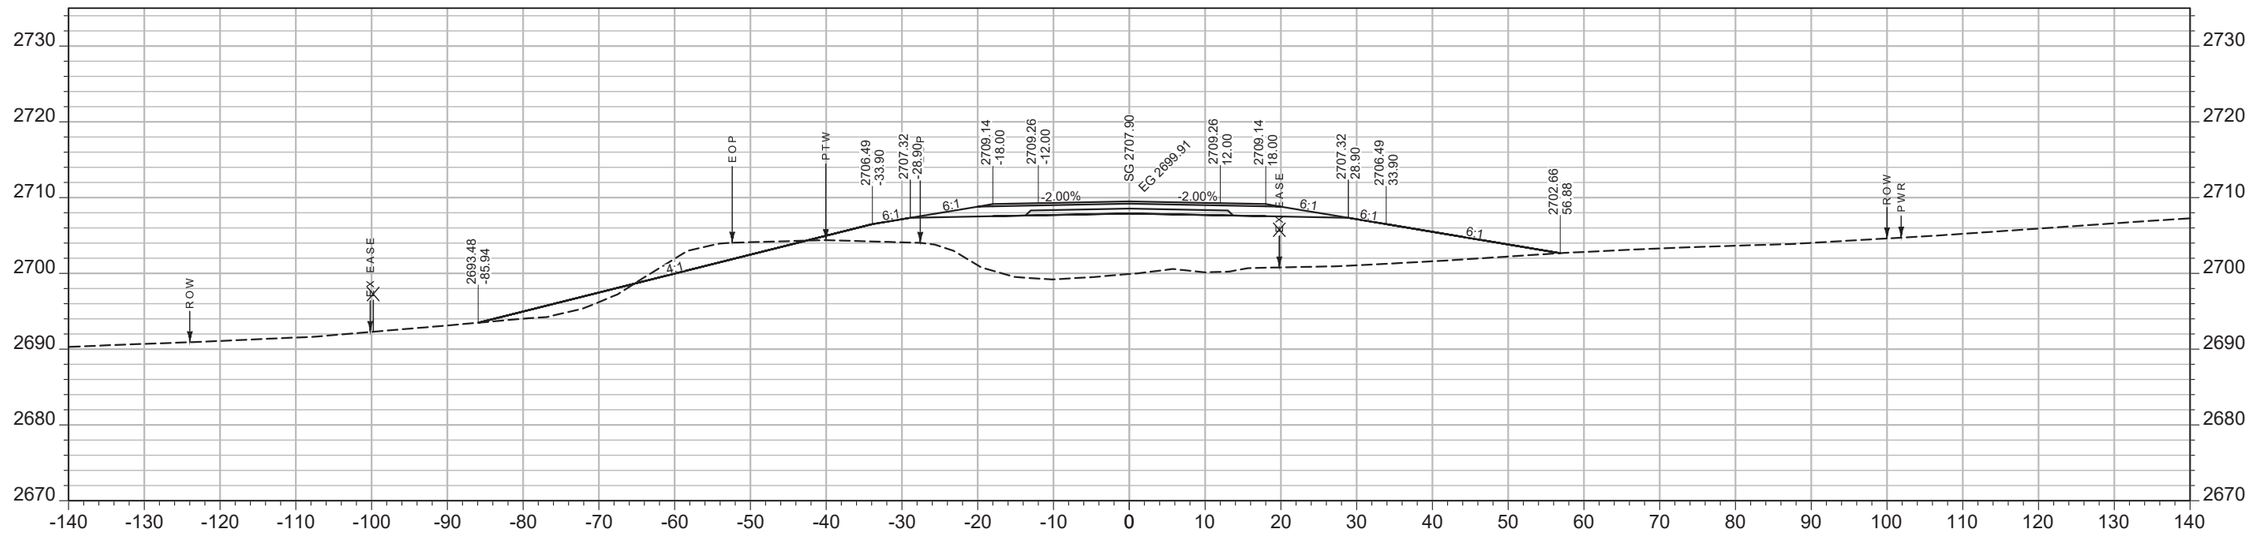

CV: 45 CY STA 2308+00.00 FV: 1318 CY

SHEET NO.
186

MAINLINE

PROJECT NAME WEST OF BROCKWAY - WEST
COUNTY MCCONE
PROJECT ID NH-HSIP 57-6(22)254
UPN 9727000


DESIGNED BY C. PERIMAN 09/2023
REVIEWED BY
CHECKED BY
9727000RDLAY002.DWG

MONTANA Department of Transportation


CROSS SECTIONS

5/15/2025 2:10 PM

AWARD COPY

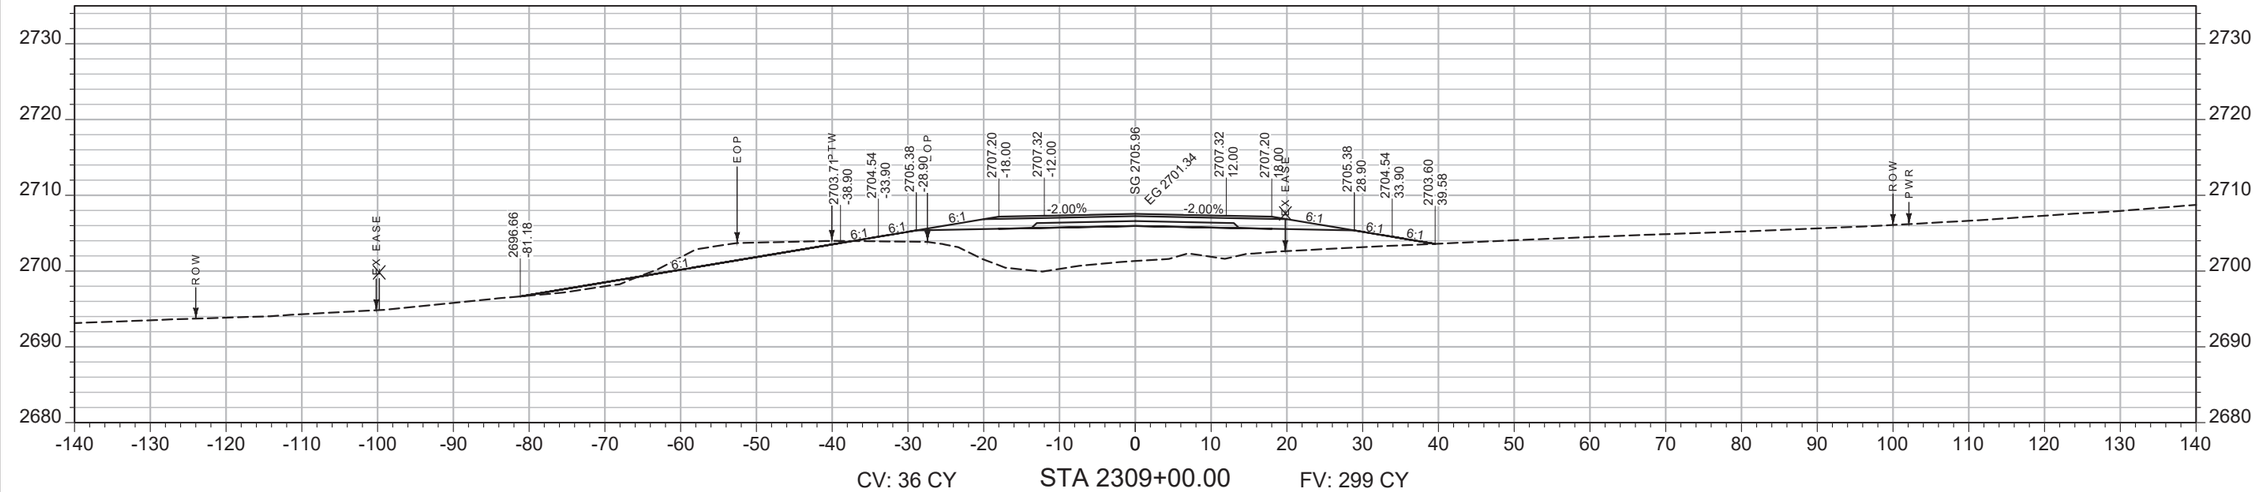

CV: 36 CY STA 2309+00.00 FV: 299 CY

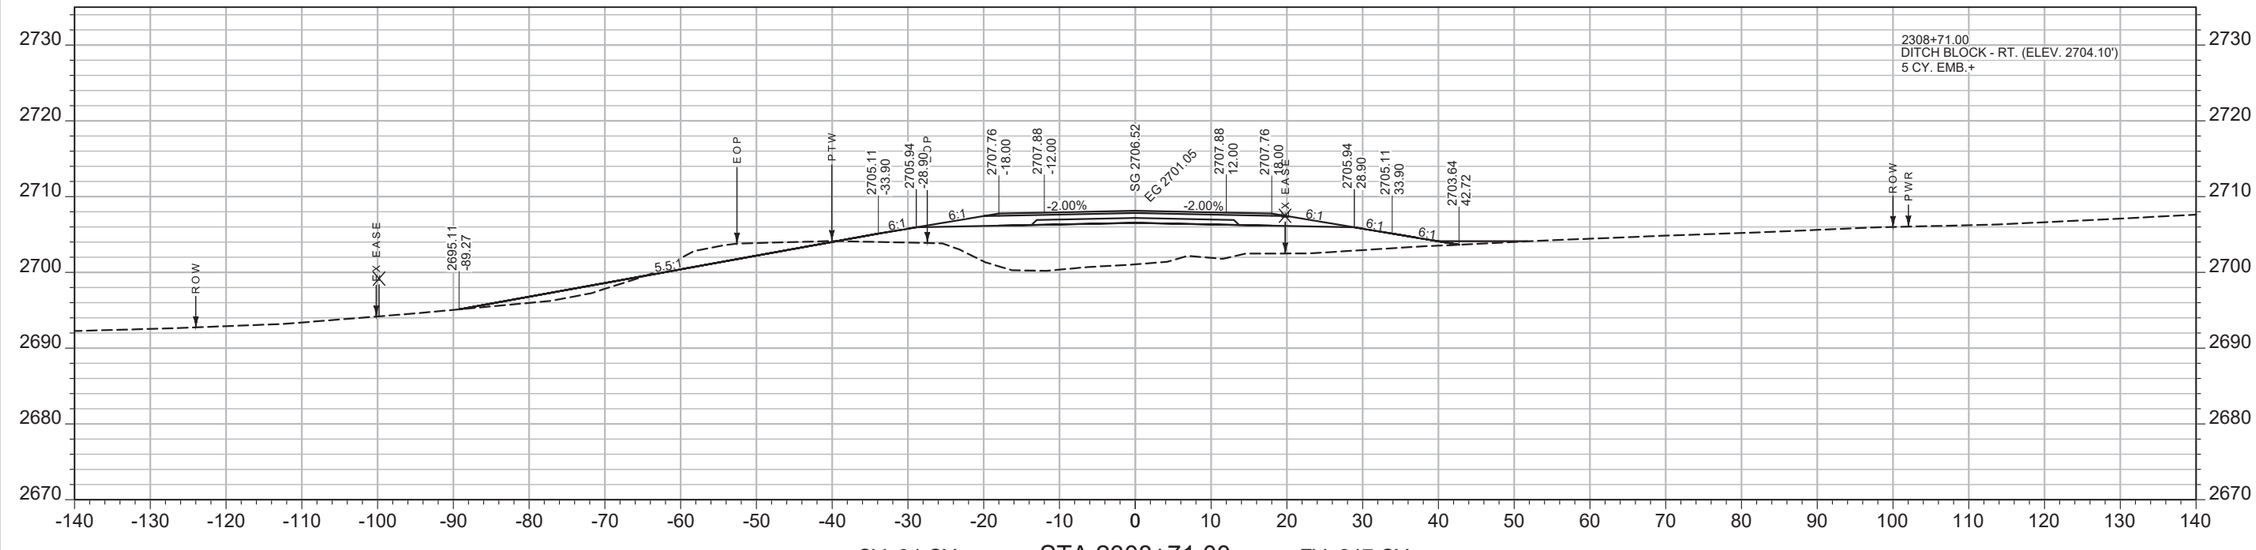

CV: 34 CY STA 2308+71.00 FV: 247 CY

SHEET NO.
187

MAINLINE

PROJECT NAME WEST OF BROCKWAY - WEST
COUNTY MCCONE
PROJECT ID NH-HSIP 57-6(22)254
UPN 9727000


DESIGNED BY C. PERIMAN 09/2023
REVIEWED BY
CHECKED BY
9727000RDLAY002.DWG

MONTANA Department of Transportation


CROSS SECTIONS

5/15/2025 2:10 PM

AWARD COPY

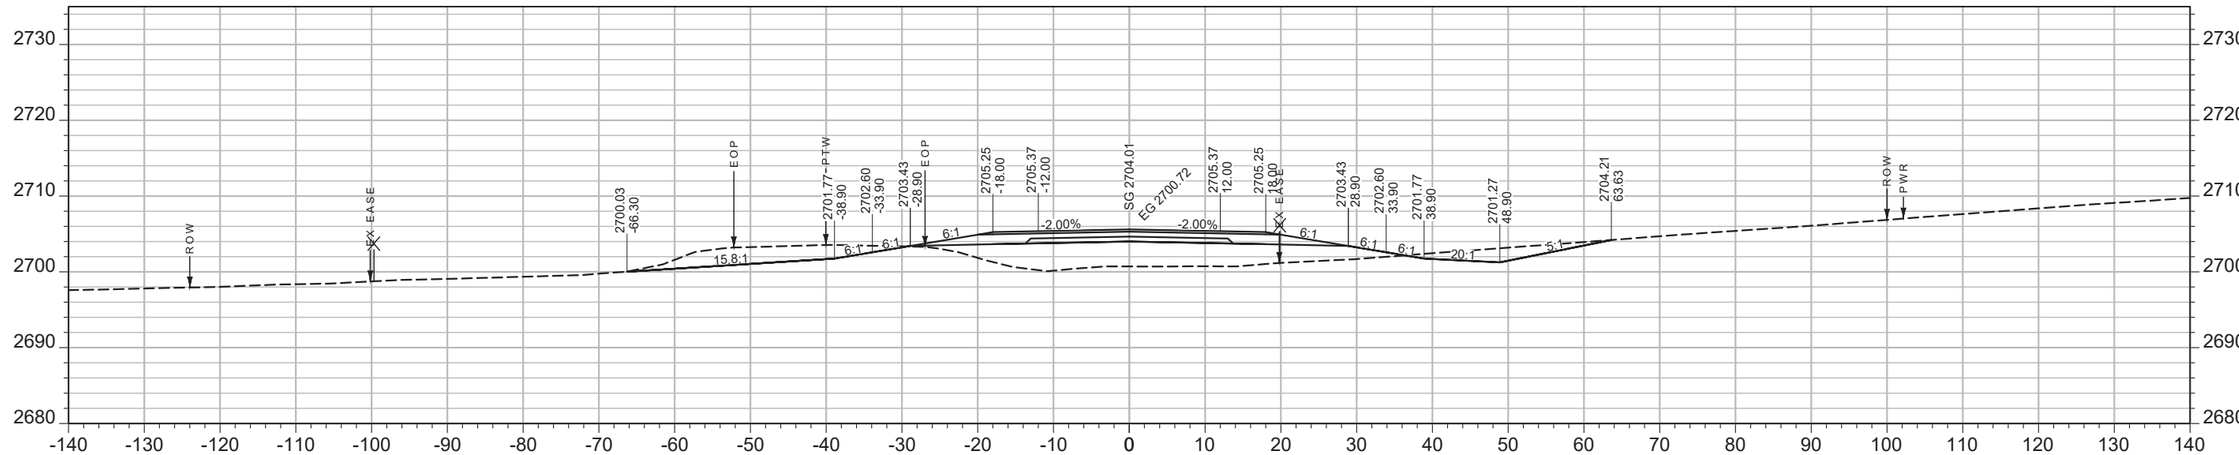

CV: 133 CY STA 2310+00.00 FV: 295 CY

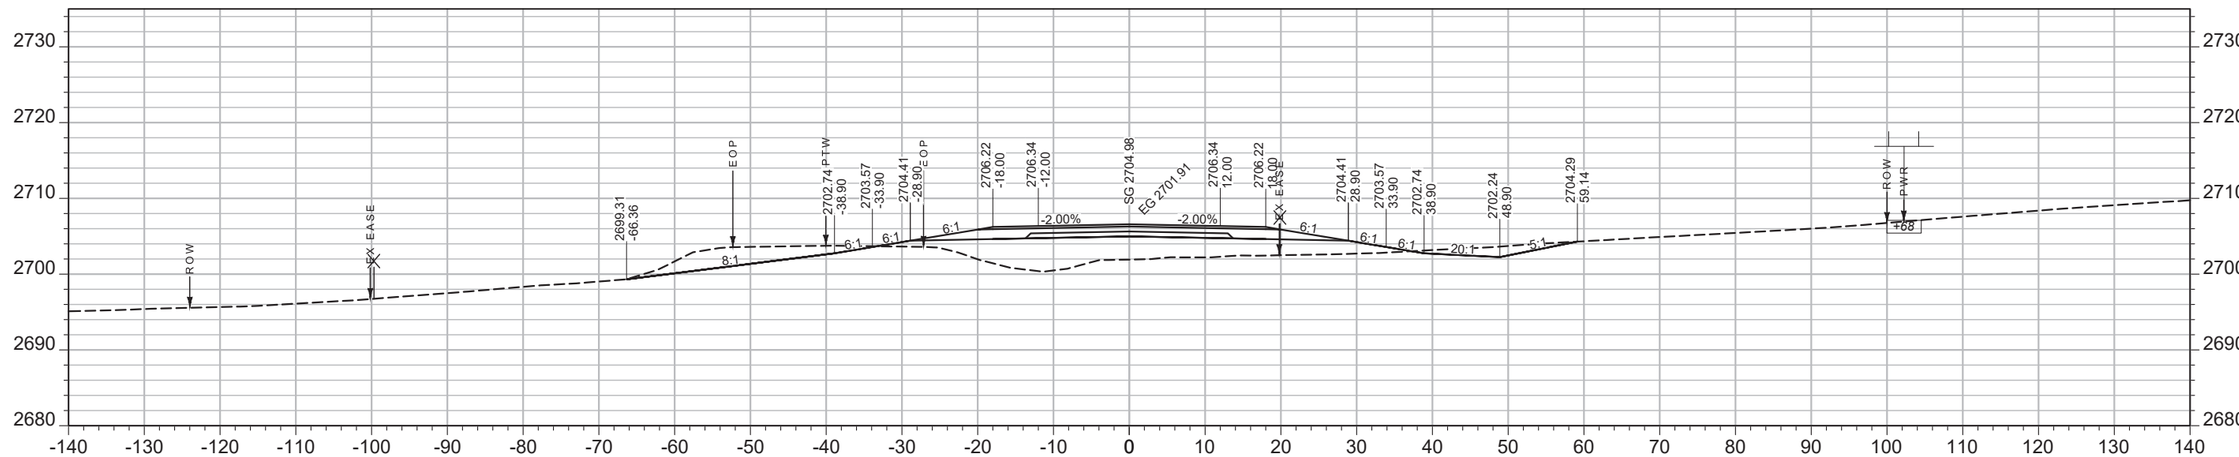

CV: 96 CY STA 2309+50.00 FV: 363 CY

SHEET NO.
188

MAINLINE

PROJECT NAME WEST OF BROCKWAY - WEST
COUNTY MCCONE
PROJECT ID NH-HSIP 57-6(22)254
UPN 9727000

DESIGNED BY C. PERIMAN 09/2023
REVIEWED BY
CHECKED BY


MONTANA Department of Transportation

CROSS SECTIONS


5/15/2025 2:10 PM

9727000RDLAY002.DWG

AWARD COPY

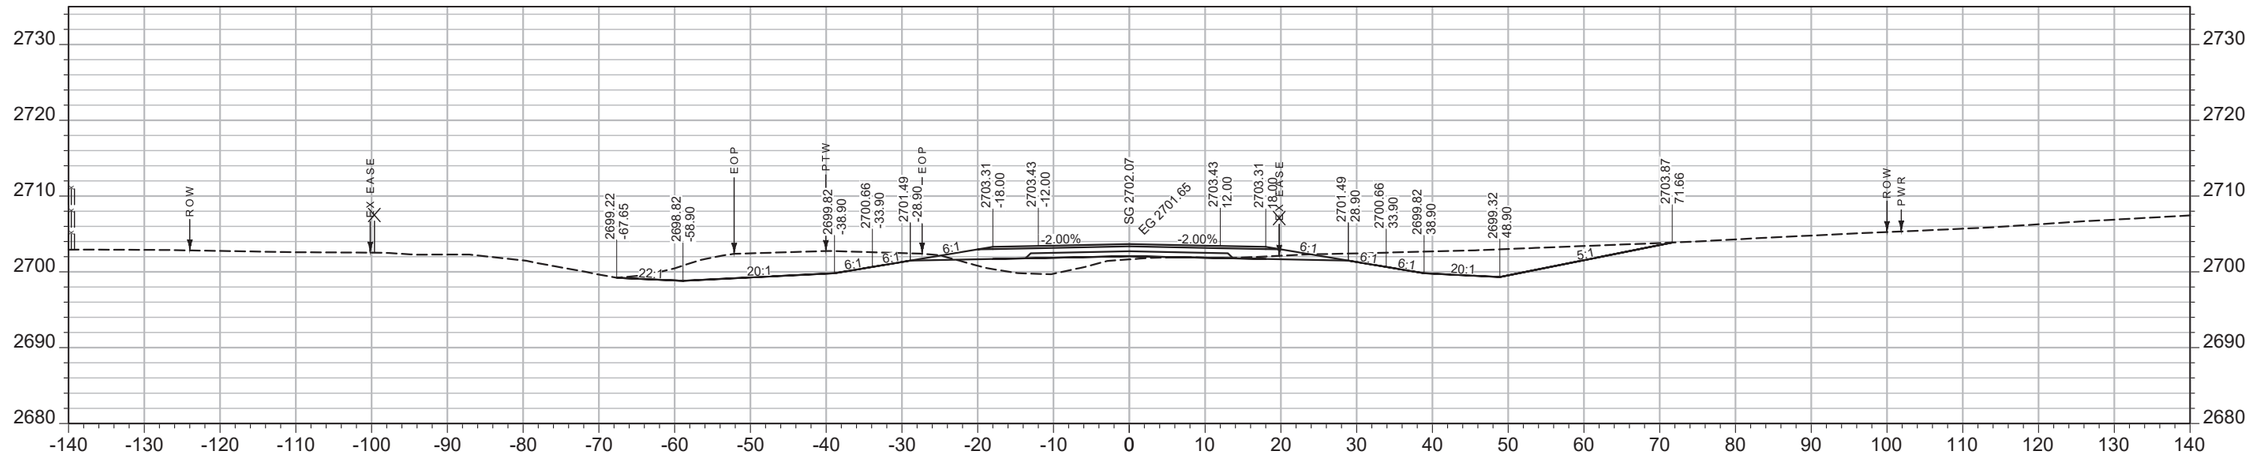

CV: 277 CY STA 2311+00.00 FV: 111 CY

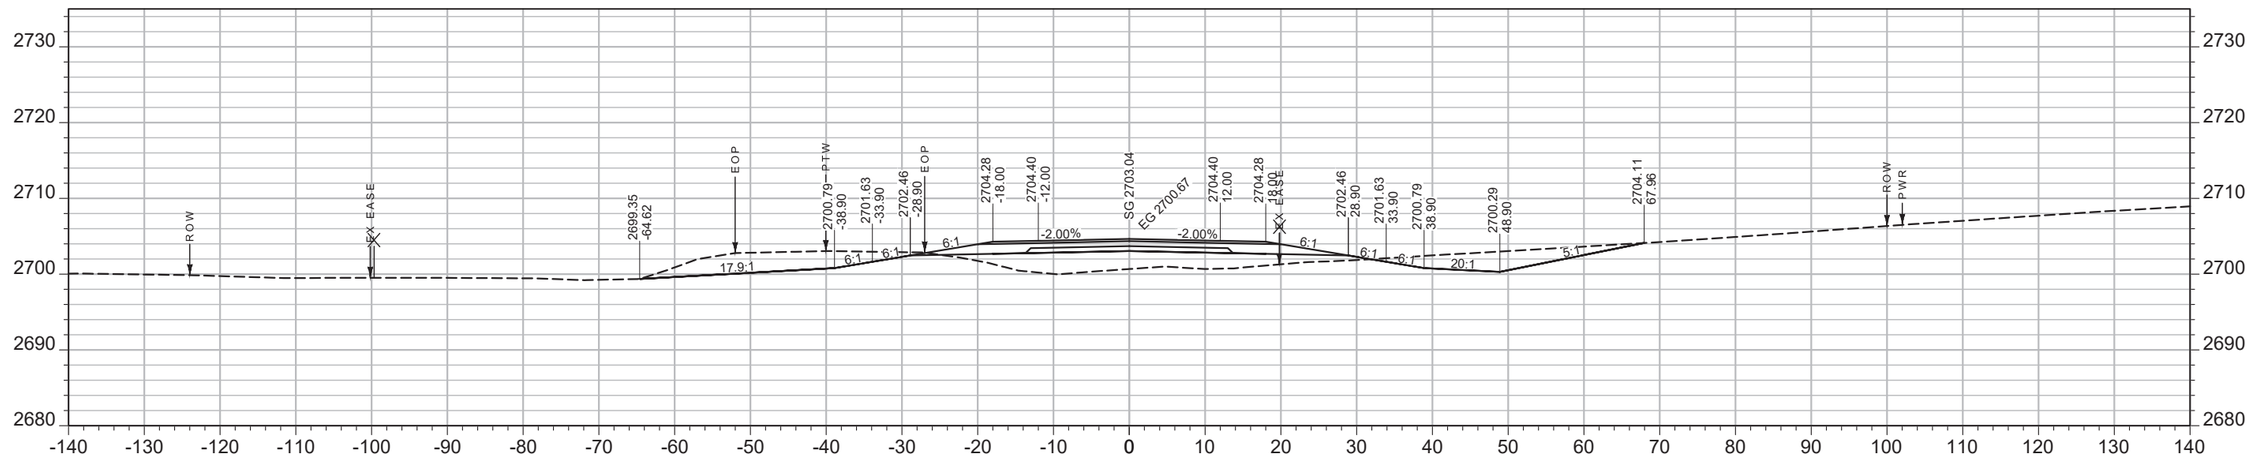

CV: 186 CY STA 2310+50.00 FV: 256 CY

SHEET NO. 189

MAINLINE

PROJECT NAME **WEST OF BROCKWAY - WEST**
COUNTY **MCCONE**
PROJECT ID **NH-HSIP 57-6(22)254**
UPN **9727000**

DESIGNED BY C. PERIMAN 09/2023
REVIEWED BY
CHECKED BY


9727000RDLAY002.DWG

MONTANA Department of Transportation


CROSS SECTIONS

5/15/2025 2:10 PM


AWARD COPY

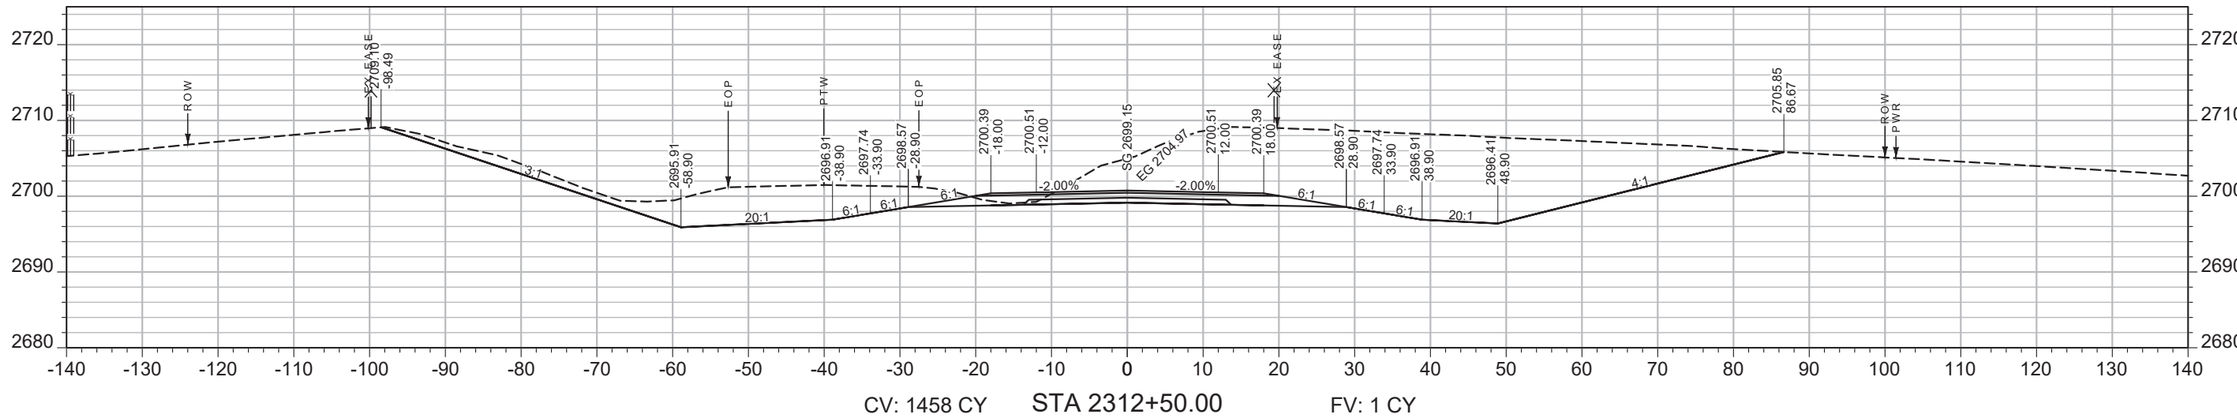

CV: 1458 CY STA 2312+50.00 FV: 1 CY

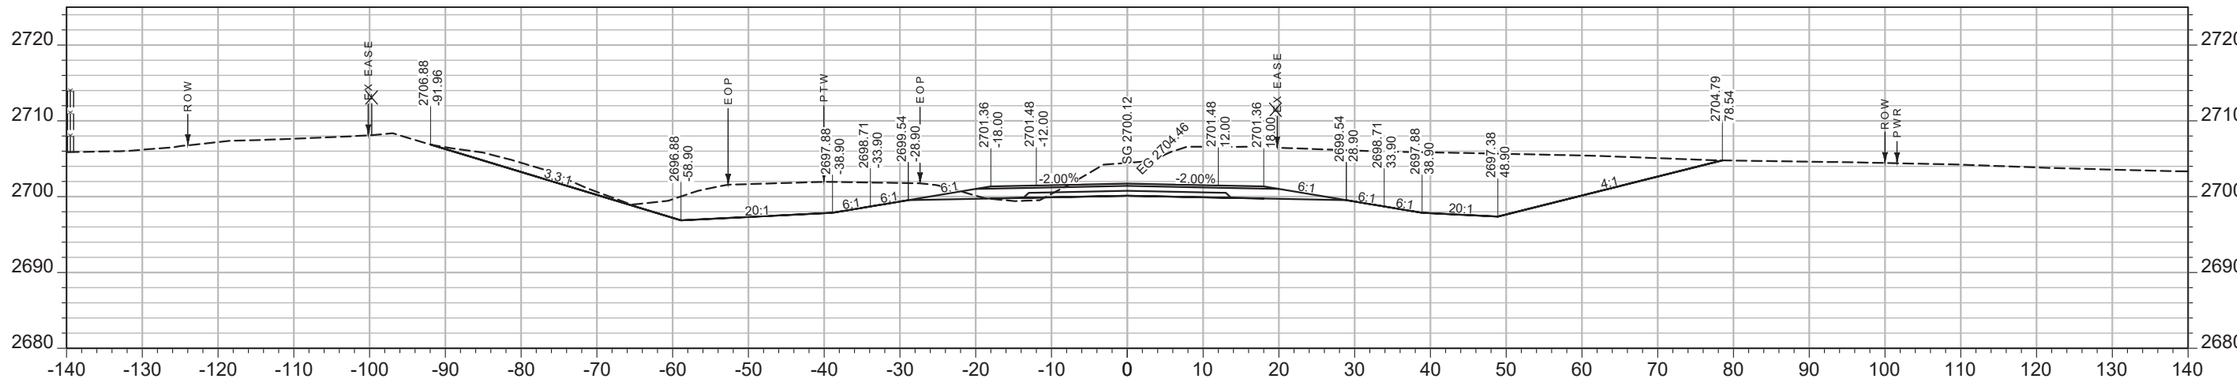

CV: 949 CY STA 2312+00.00 FV: 13 CY

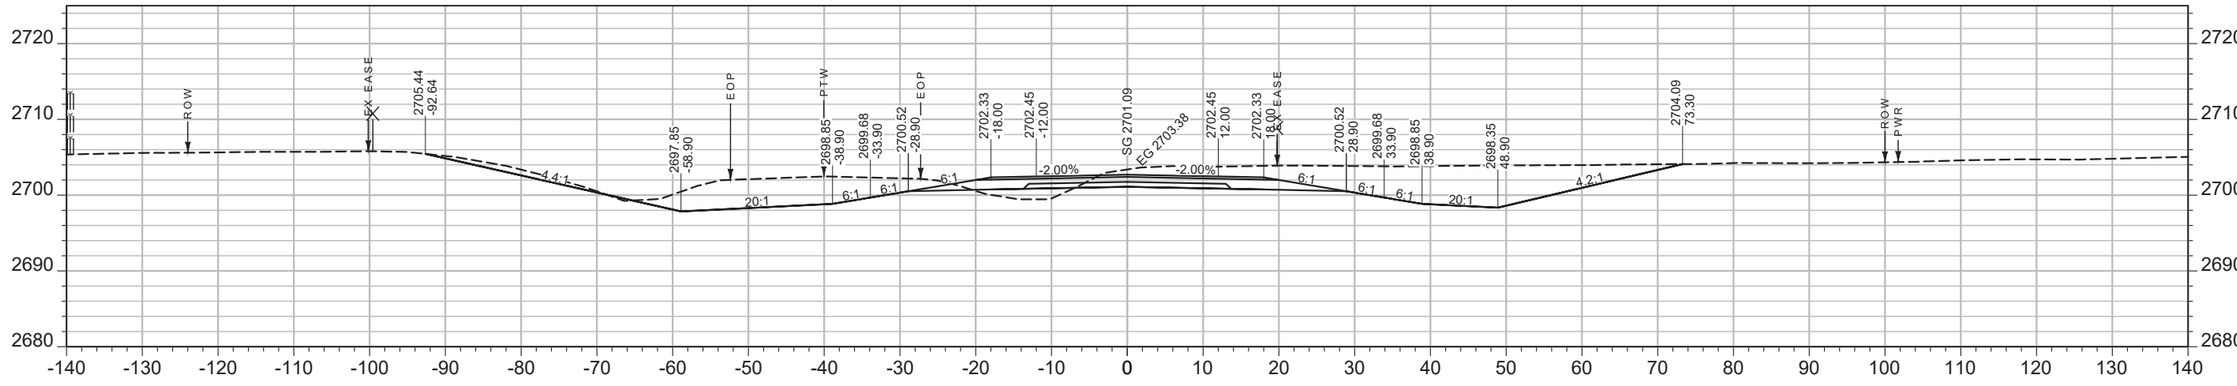

CV: 521 CY STA 2311+50.00 FV: 38 CY

SHEET NO.
190

MAINLINE

PROJECT NAME WEST OF BROCKWAY - WEST
COUNTY MCCONE
PROJECT ID NH-HSIP 57-6(22)254
UPN 9727000


DESIGNED BY C. PERIMAN 09/2023
REVIEWED BY
CHECKED BY
9727000RDLAY002.DWG

MONTANA Department of Transportation


CROSS SECTIONS

5/15/2025 2:10 PM

AWARD COPY

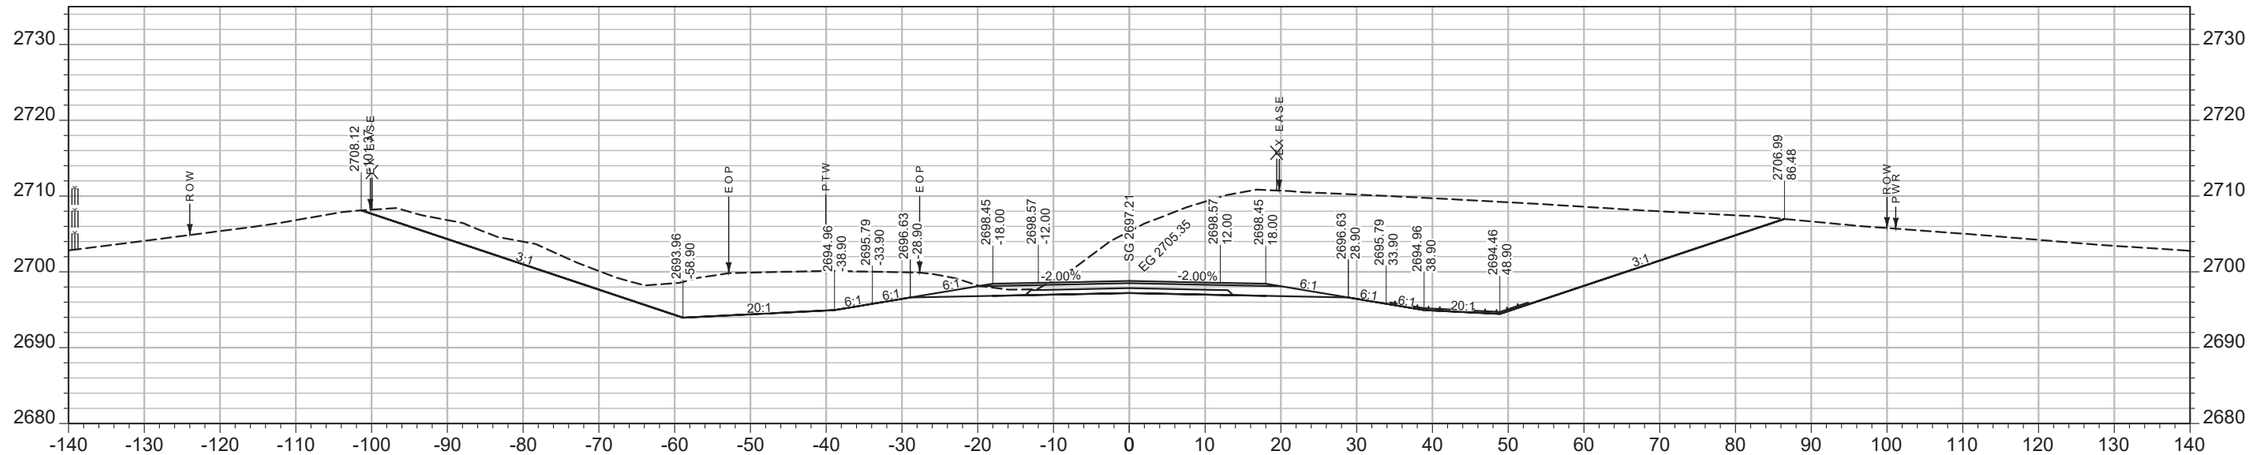

CV: 2299 CY STA 2313+50.00 FV: 0 CY

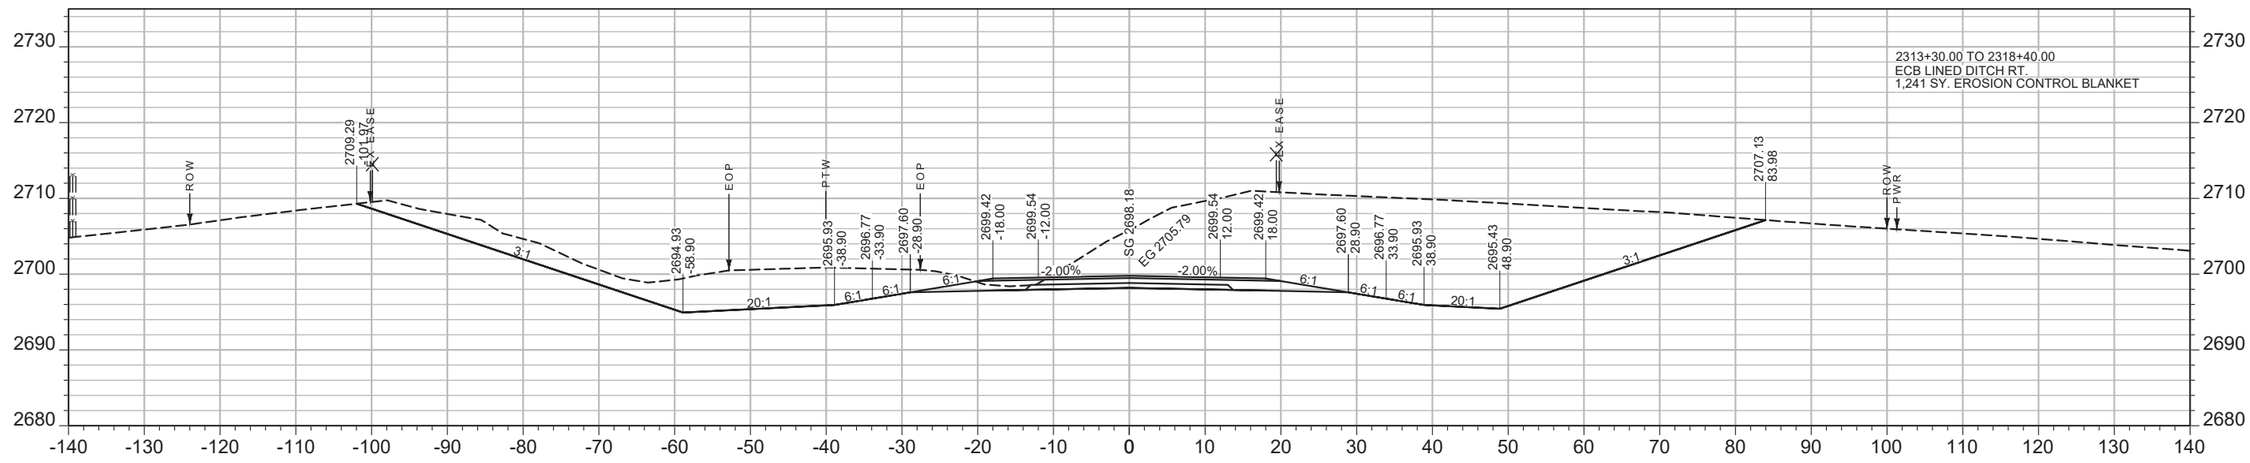

CV: 1995 CY STA 2313+00.00 FV: 0 CY

SHEET NO.
191

MAINLINE

PROJECT NAME WEST OF BROCKWAY - WEST
COUNTY MCCONE
PROJECT ID NH-HSIP 57-6(22)254
UPN 9727000


DESIGNED BY C. PERIMAN 09/2023
REVIEWED BY
CHECKED BY
9727000RDLAY002.DWG

MONTANA Department of Transportation


CROSS SECTIONS

5/15/2025 2:10 PM

AWARD COPY

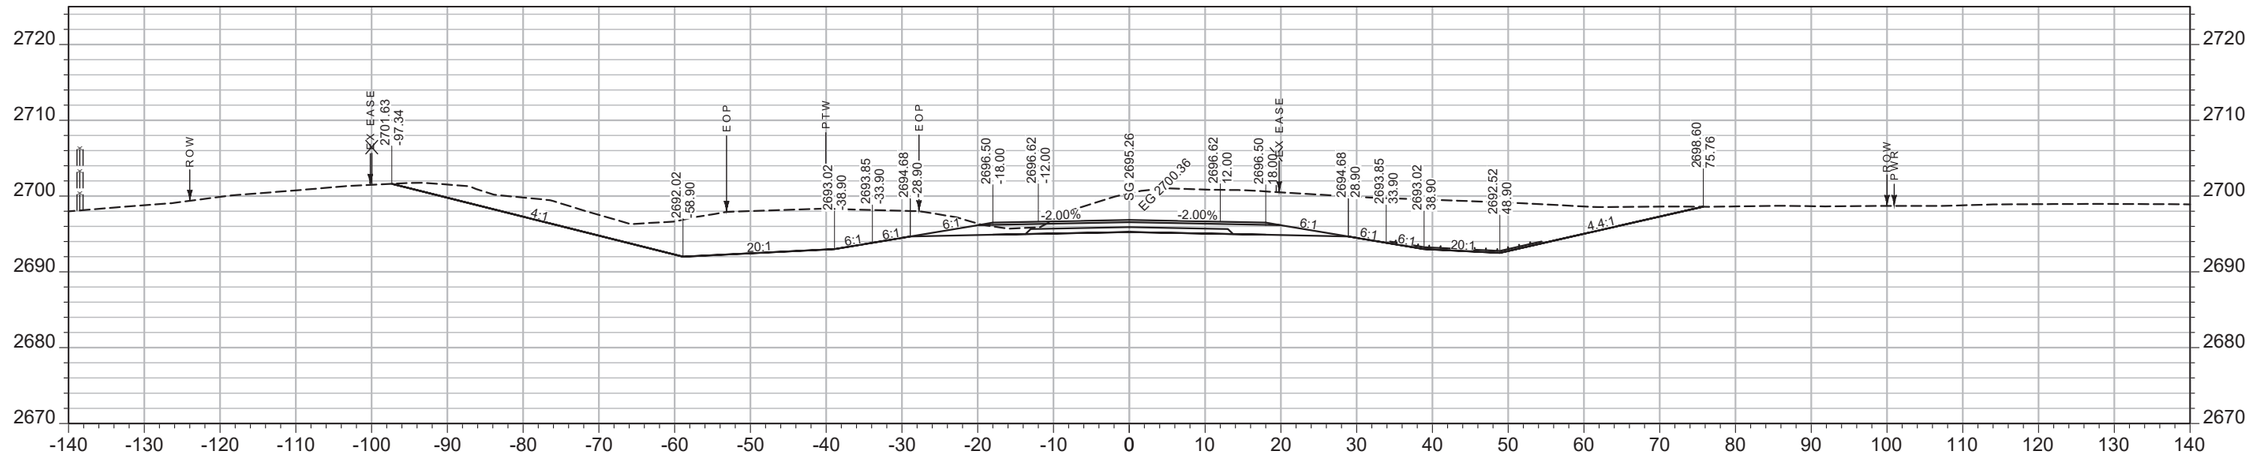

CV: 1682 CY STA 2314+50.00 FV: 0 CY

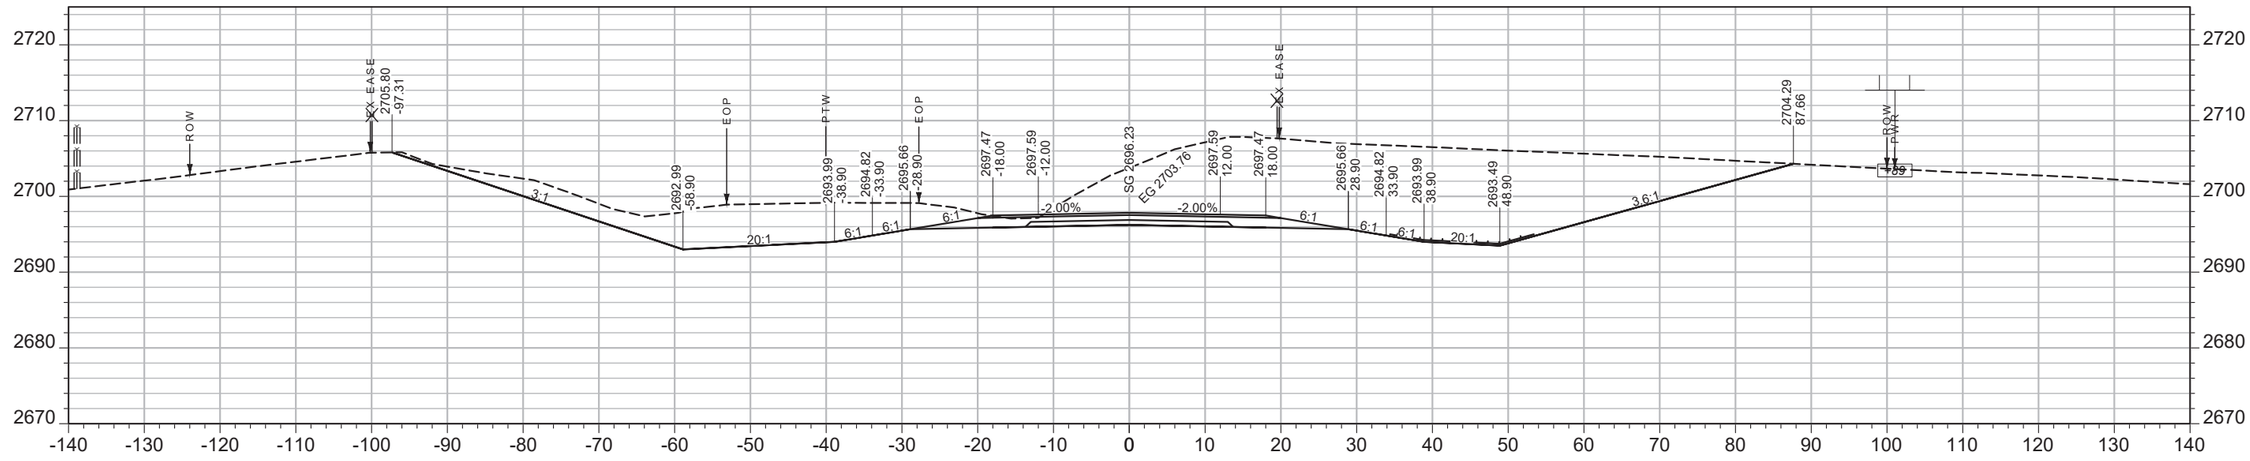

CV: 2245 CY STA 2314+00.00 FV: 0 CY

SHEET NO.
192

MAINLINE

PROJECT NAME WEST OF BROCKWAY - WEST
COUNTY MCCONE
PROJECT ID NH-HSIP 57-6(22)254
UPN 9727000

DESIGNED BY C. PERIMAN 09/2023
REVIEWED BY
CHECKED BY


MONTANA Department of Transportation

CROSS SECTIONS


5/15/2025 2:10 PM

9727000RDLAY002.DWG

AWARD COPY

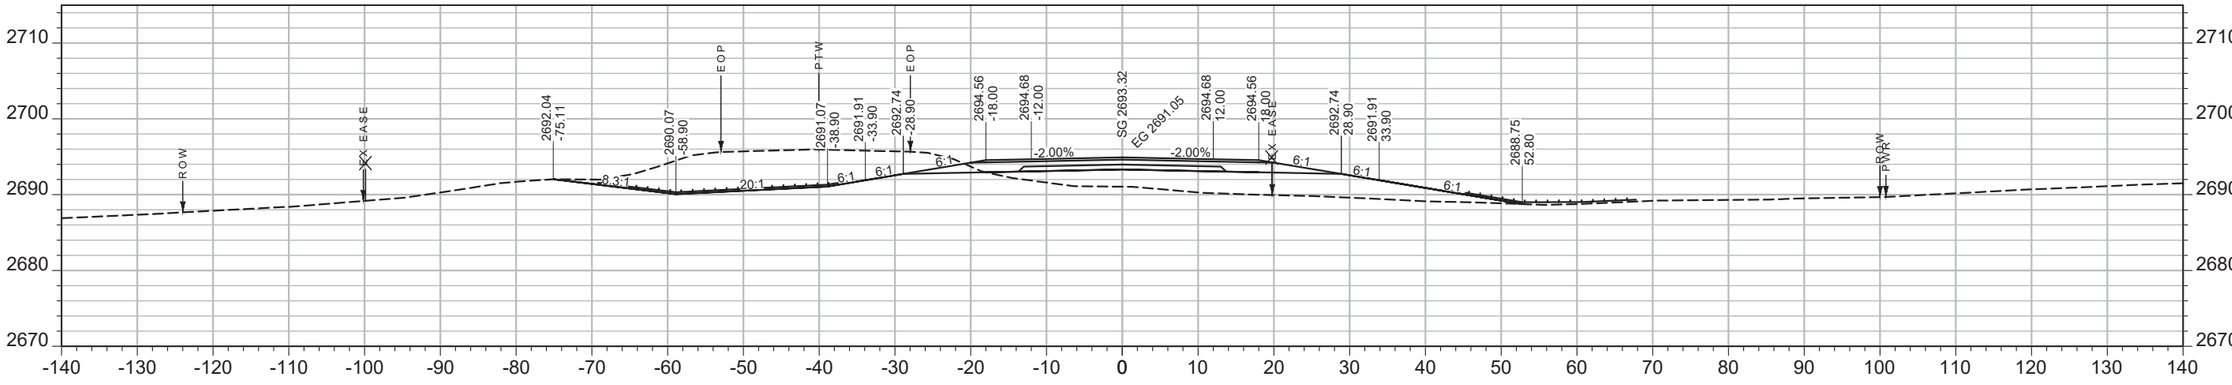

CV: 395 CY STA 2315+50.00 FV: 106 CY

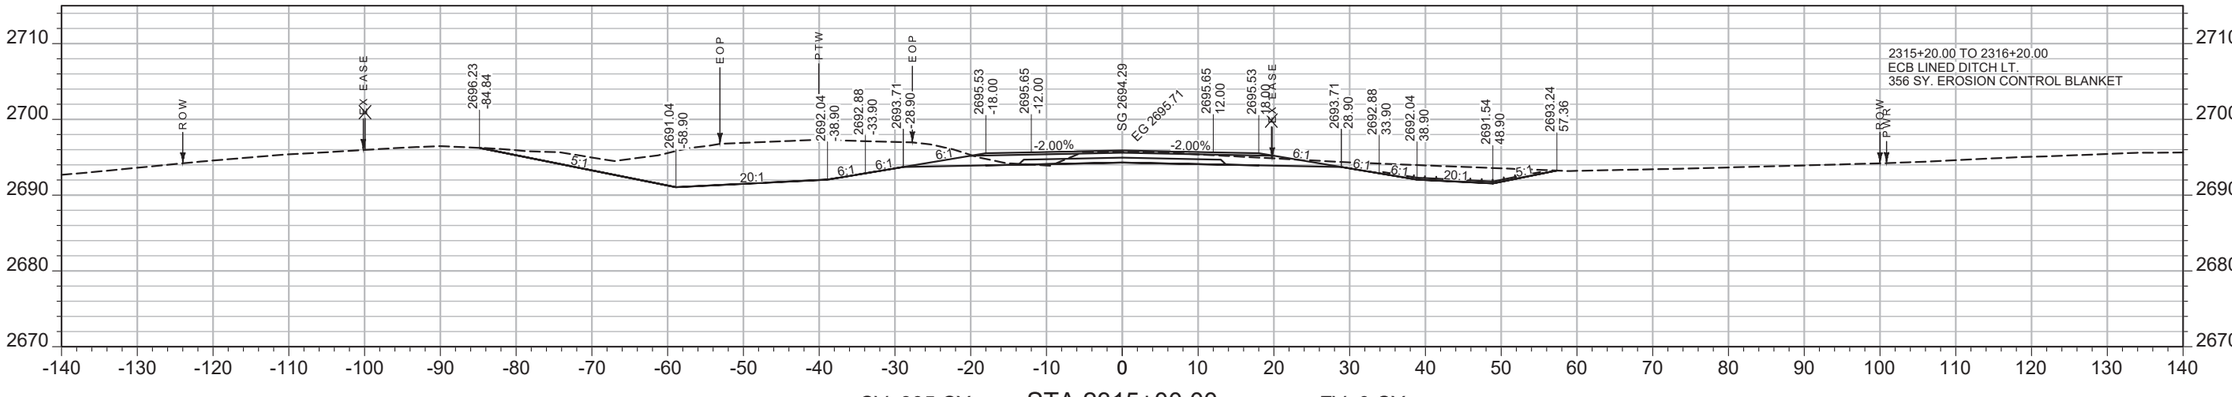

CV: 895 CY STA 2315+00.00 FV: 0 CY

SHEET NO. 193

MAINLINE

PROJECT NAME ***WEST OF BROCKWAY - WEST***
COUNTY ***MCCONE***
PROJECT ID ***NH-HSIP 57-6(22)254***
UPN ***9727000***


DESIGNED BY C. PERIMAN 09/2023
REVIEWED BY
CHECKED BY

MONTANA *Department of Transportation*


CROSS SECTIONS

5/15/2025 2:10 PM 9727000RDLAY002.DWG

AWARD COPY

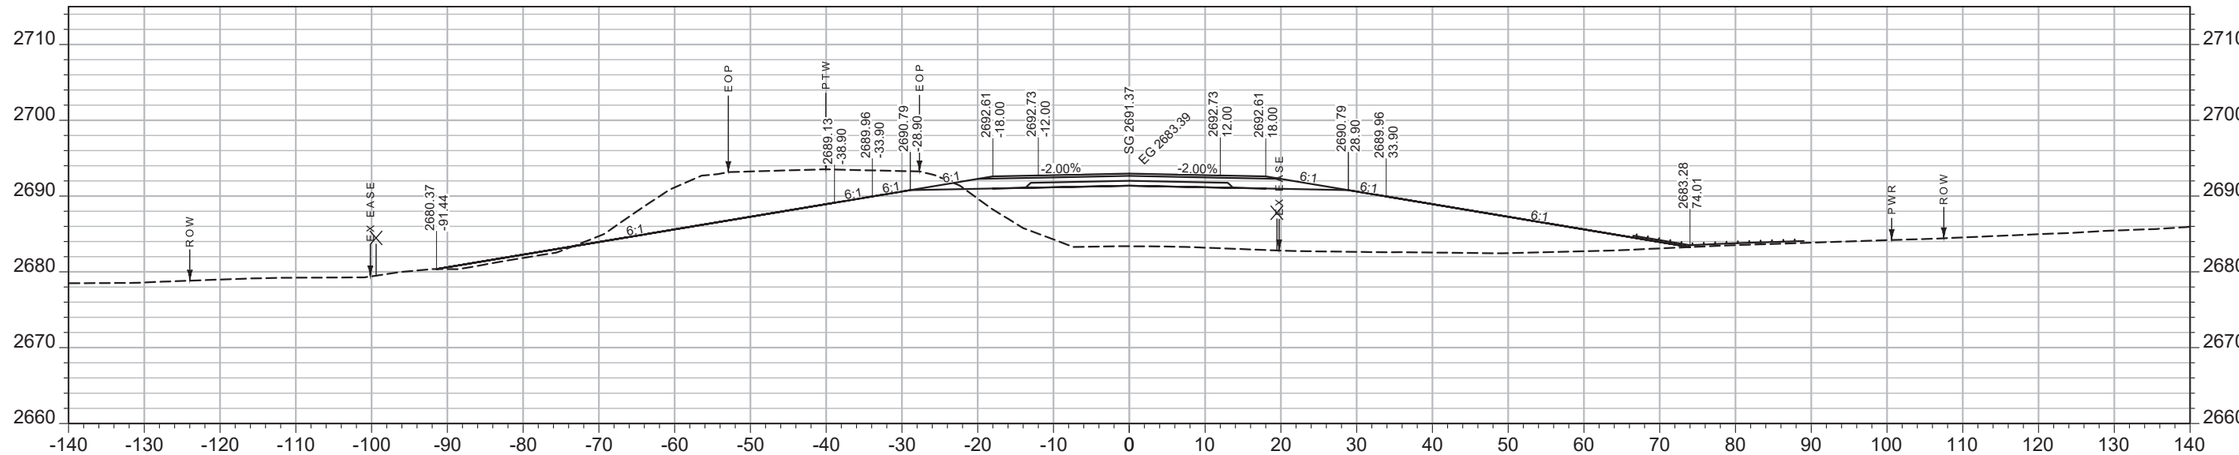

CV: 337 CY STA 2316+50.00 FV: 822 CY

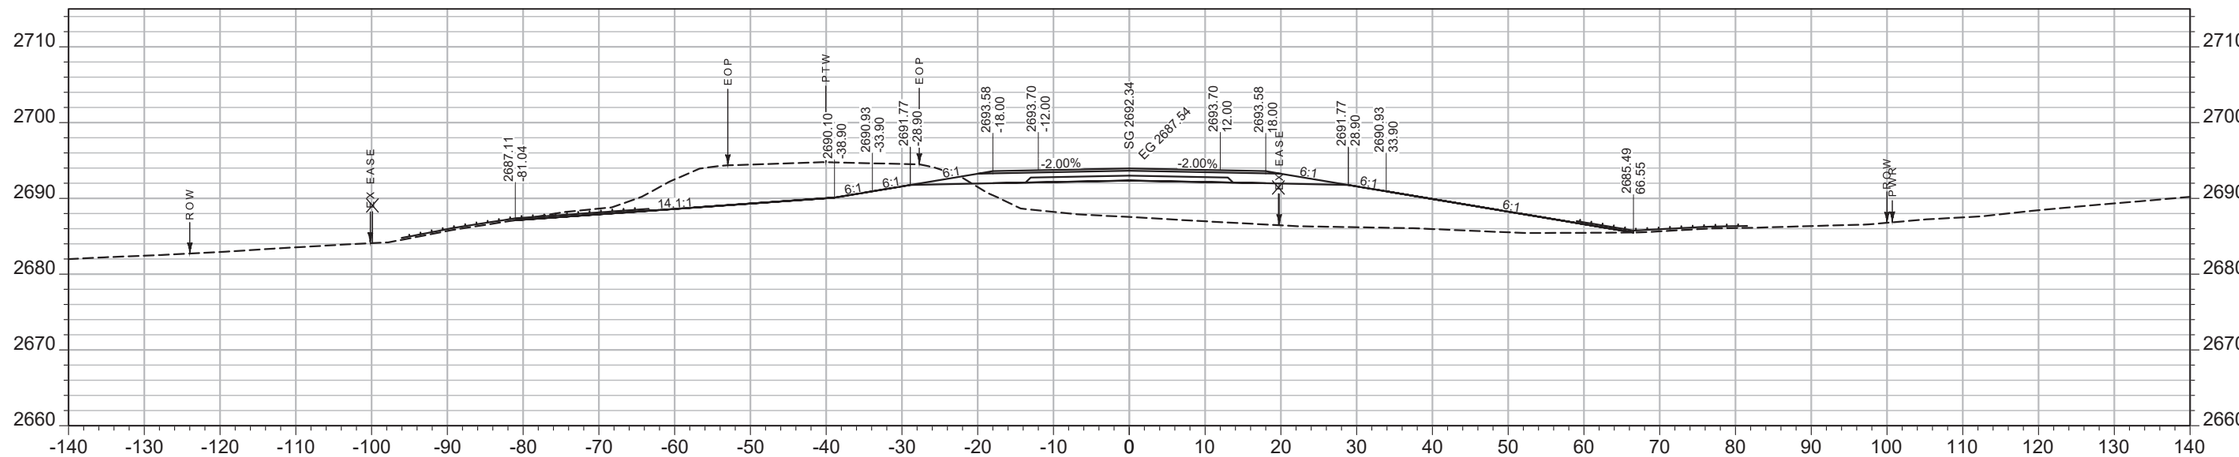

CV: 359 CY STA 2316+00.00 FV: 433 CY

SHEET NO.
194

MAINLINE

PROJECT NAME WEST OF BROCKWAY - WEST
COUNTY MCCONE
PROJECT ID NH-HSIP 57-6(22)254
UPN 9727000


DESIGNED BY C. PERIMAN 09/2023
REVIEWED BY
CHECKED BY
9727000RDLAY002.DWG

MONTANA Department of Transportation


CROSS SECTIONS

5/15/2025 2:10 PM

AWARD COPY

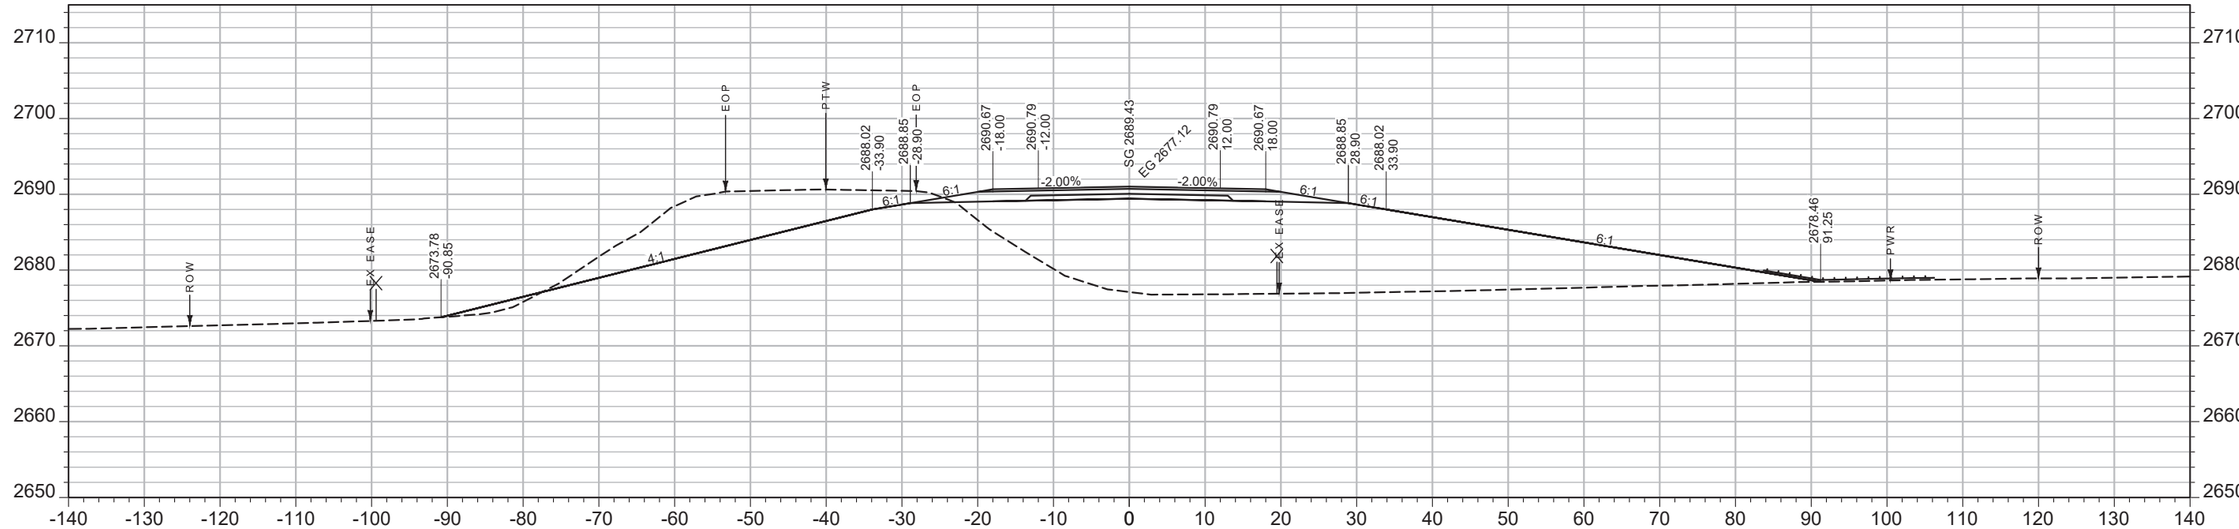

CV: 421 CY STA 2317+50.00 FV: 1574 CY

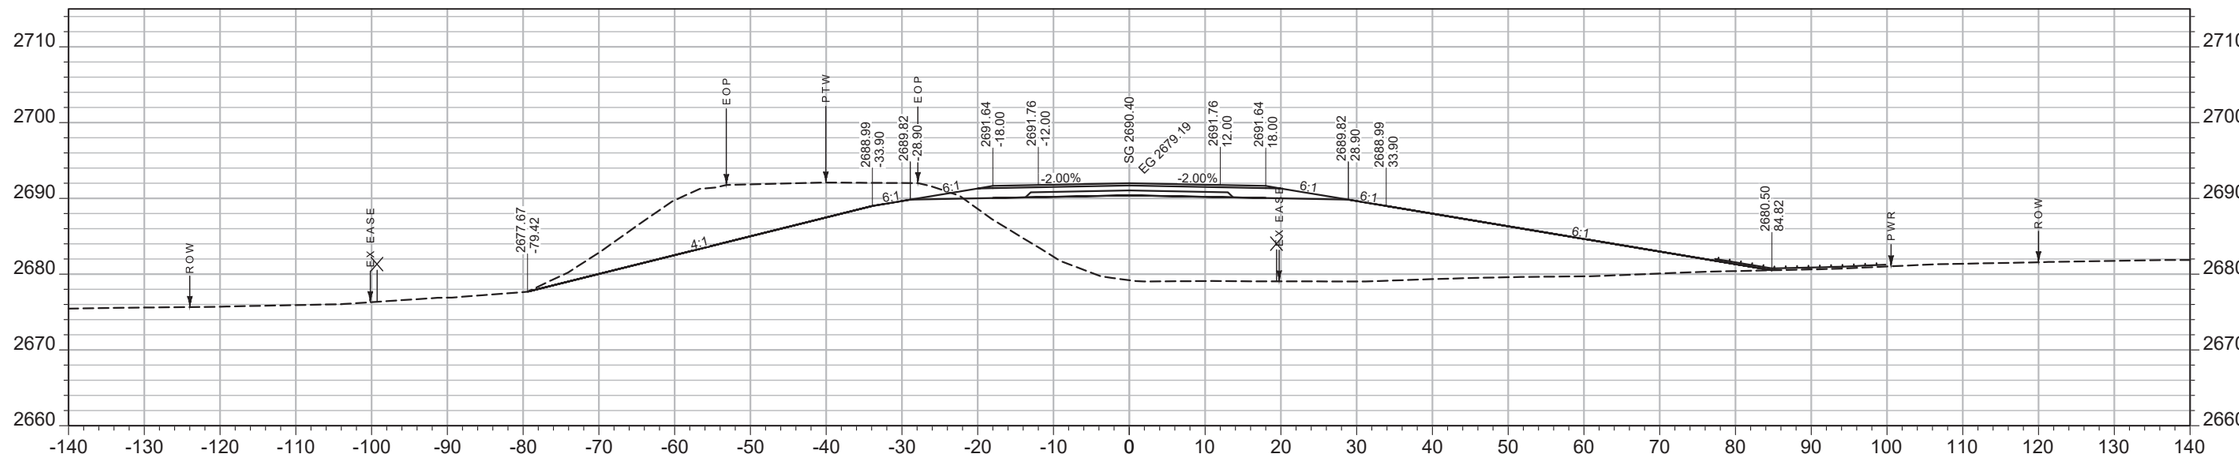

CV: 423 CY STA 2317+00.00 FV: 1218 CY

SHEET NO.
195

MAINLINE

PROJECT NAME WEST OF BROCKWAY - WEST
COUNTY MCCONE
PROJECT ID NH-HSIP 57-6(22)254
UPN 9727000


DESIGNED BY C. PERIMAN 09/2023
REVIEWED BY
CHECKED BY
9727000RDLAY002.DWG

MONTANA Department of Transportation


CROSS SECTIONS

5/15/2025 2:10 PM

AWARD COPY

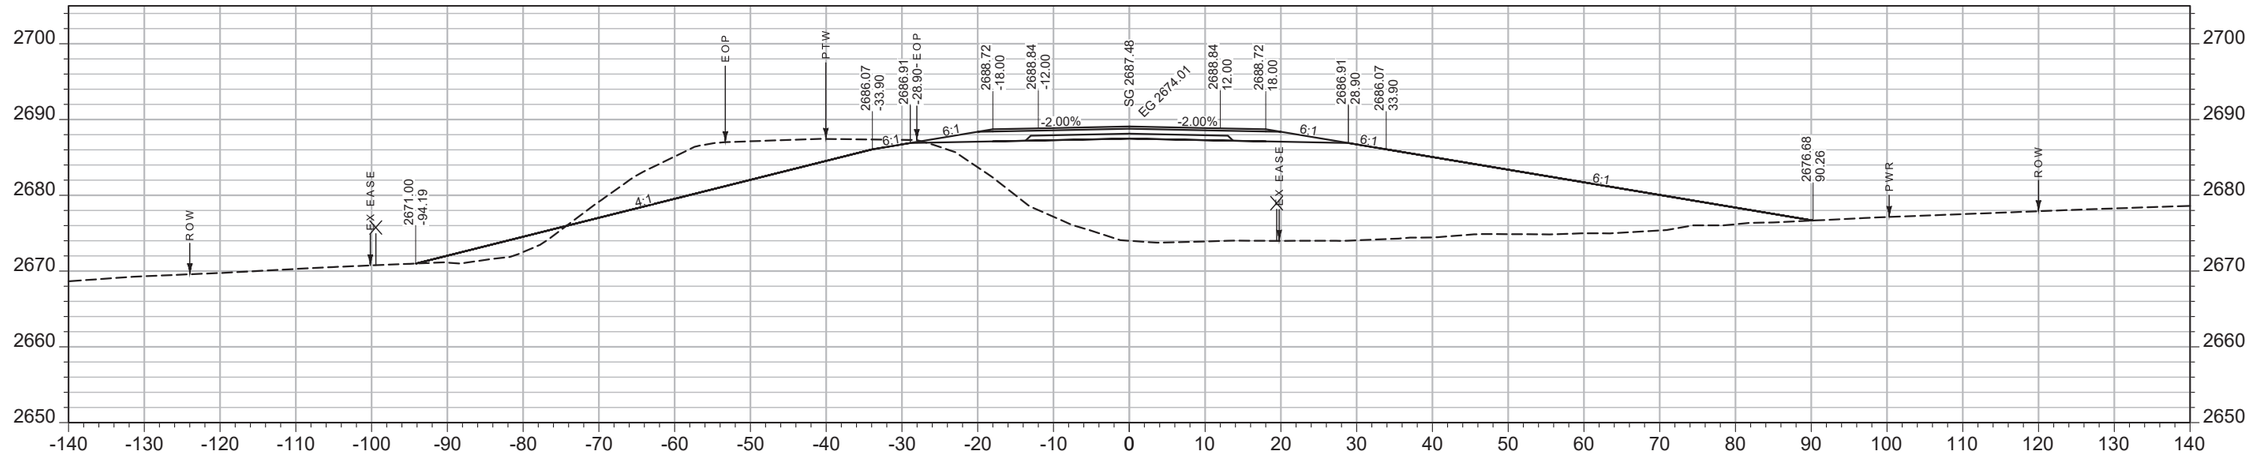

CV: 332 CY STA 2318+50.00 FV: 1911 CY

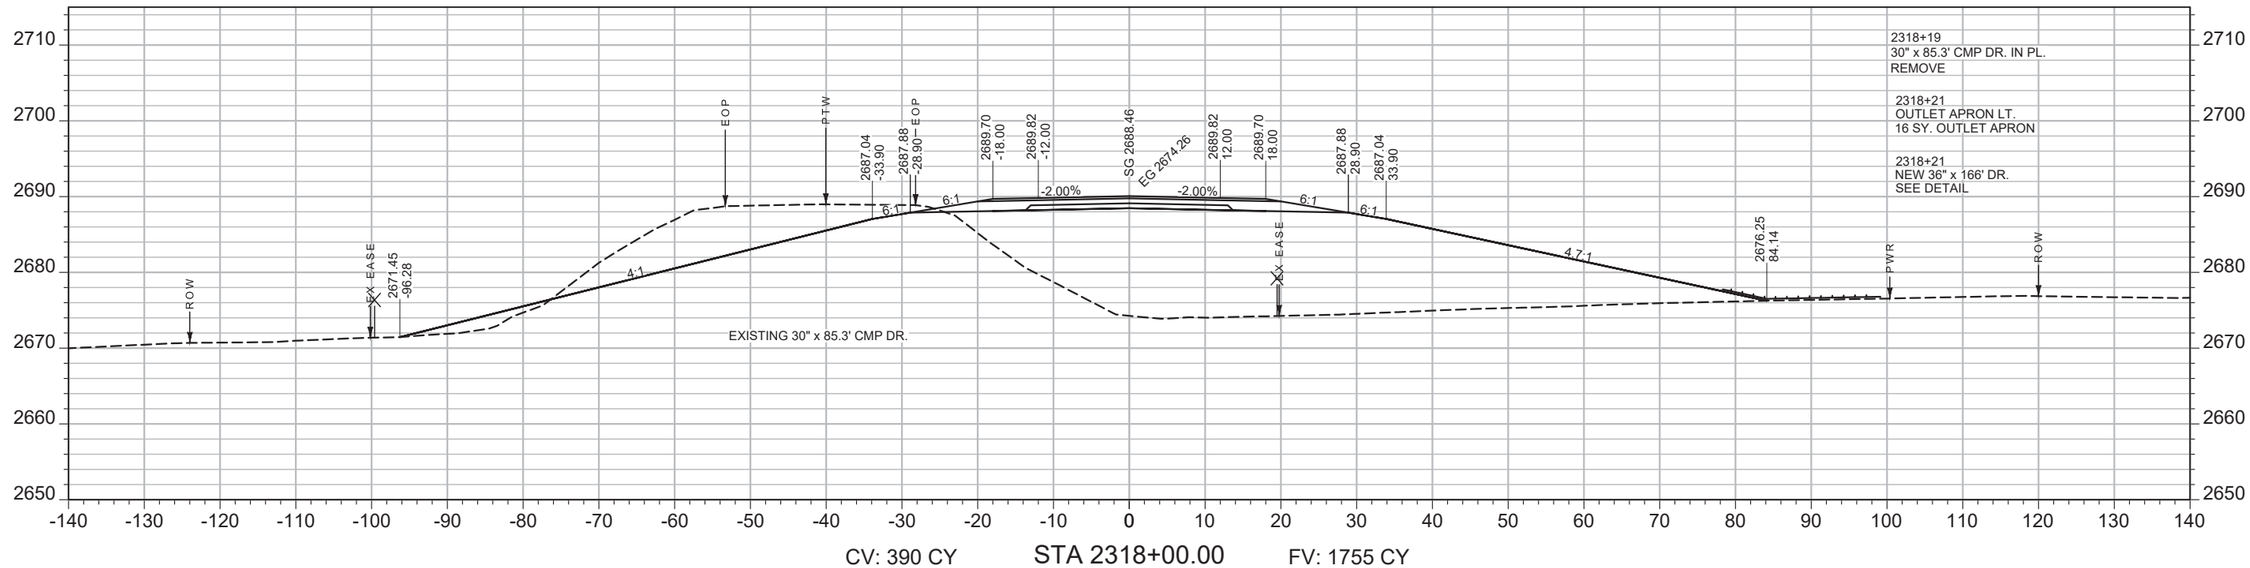

CV: 390 CY STA 2318+00.00 FV: 1755 CY

SHEET NO.
196

MAINLINE

PROJECT NAME WEST OF BROCKWAY - WEST
COUNTY MCCONE
PROJECT ID NH-HSIP 57-6(22)254
UPN 9727000


DESIGNED BY C. PERIMAN 09/2023
REVIEWED BY
CHECKED BY
9727000RDLAY002.DWG

MONTANA Department of Transportation


CROSS SECTIONS

5/15/2025 2:10 PM

AWARD COPY

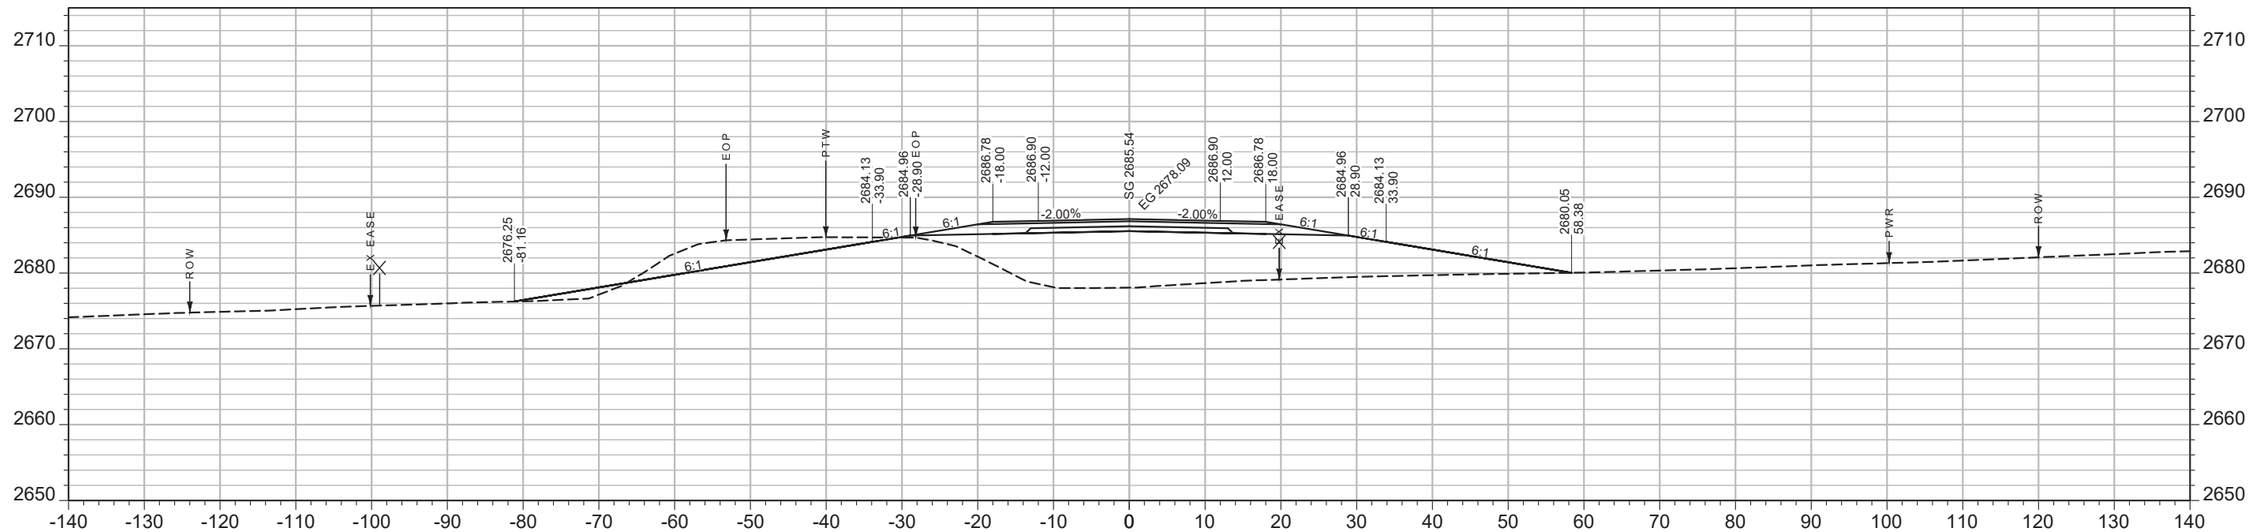

CV: 179 CY STA 2319+50.00 FV: 961 CY

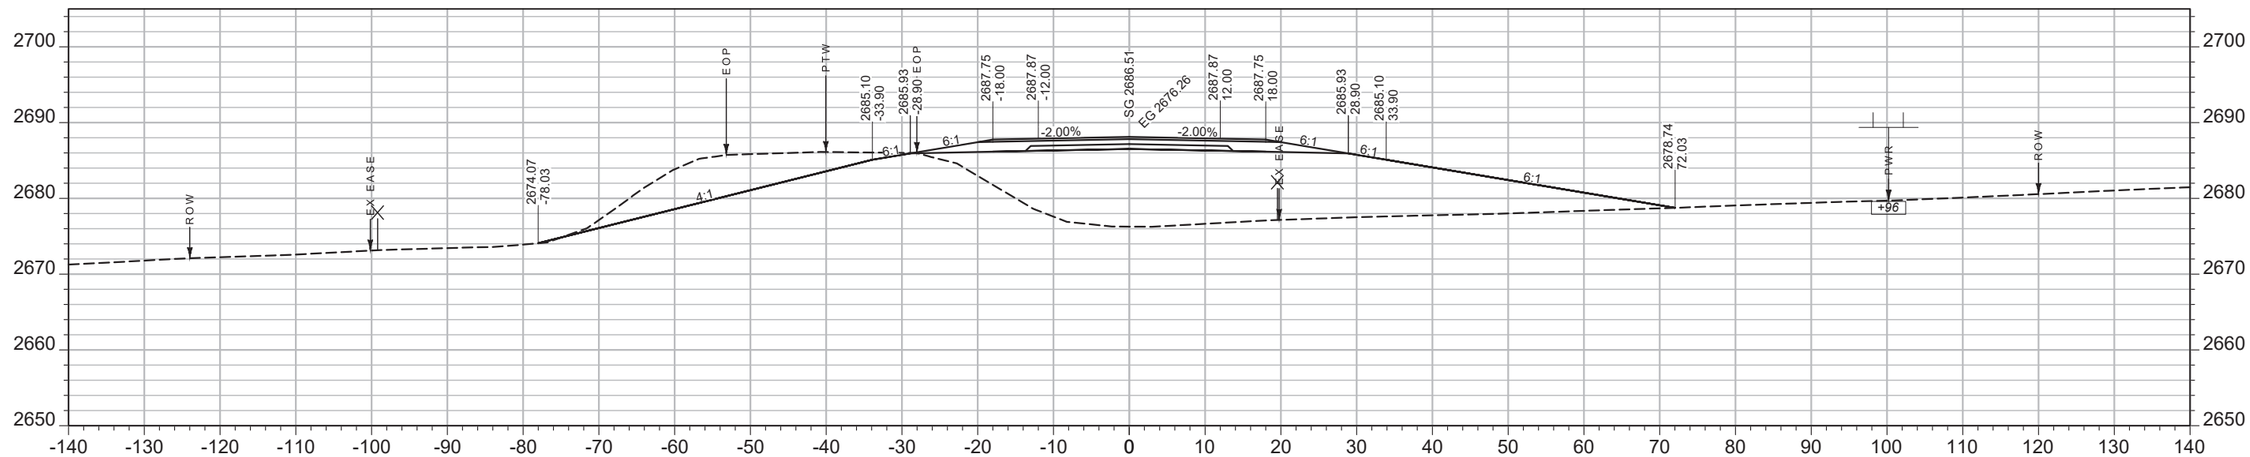

CV: 268 CY STA 2319+00.00 FV: 1471 CY

SHEET NO. 197

MAINLINE


PROJECT NAME ***WEST OF BROCKWAY - WEST***
COUNTY ***MCCONE***
PROJECT ID ***NH-HSIP 57-6(22)254***
UPN ***9727000***

DESIGNED BY C. PERIMAN 09/2023
REVIEWED BY
CHECKED BY
9727000RDLAY002.DWG


MONTANA *Department of Transportation*

CROSS SECTIONS

5/15/2025 2:10 PM

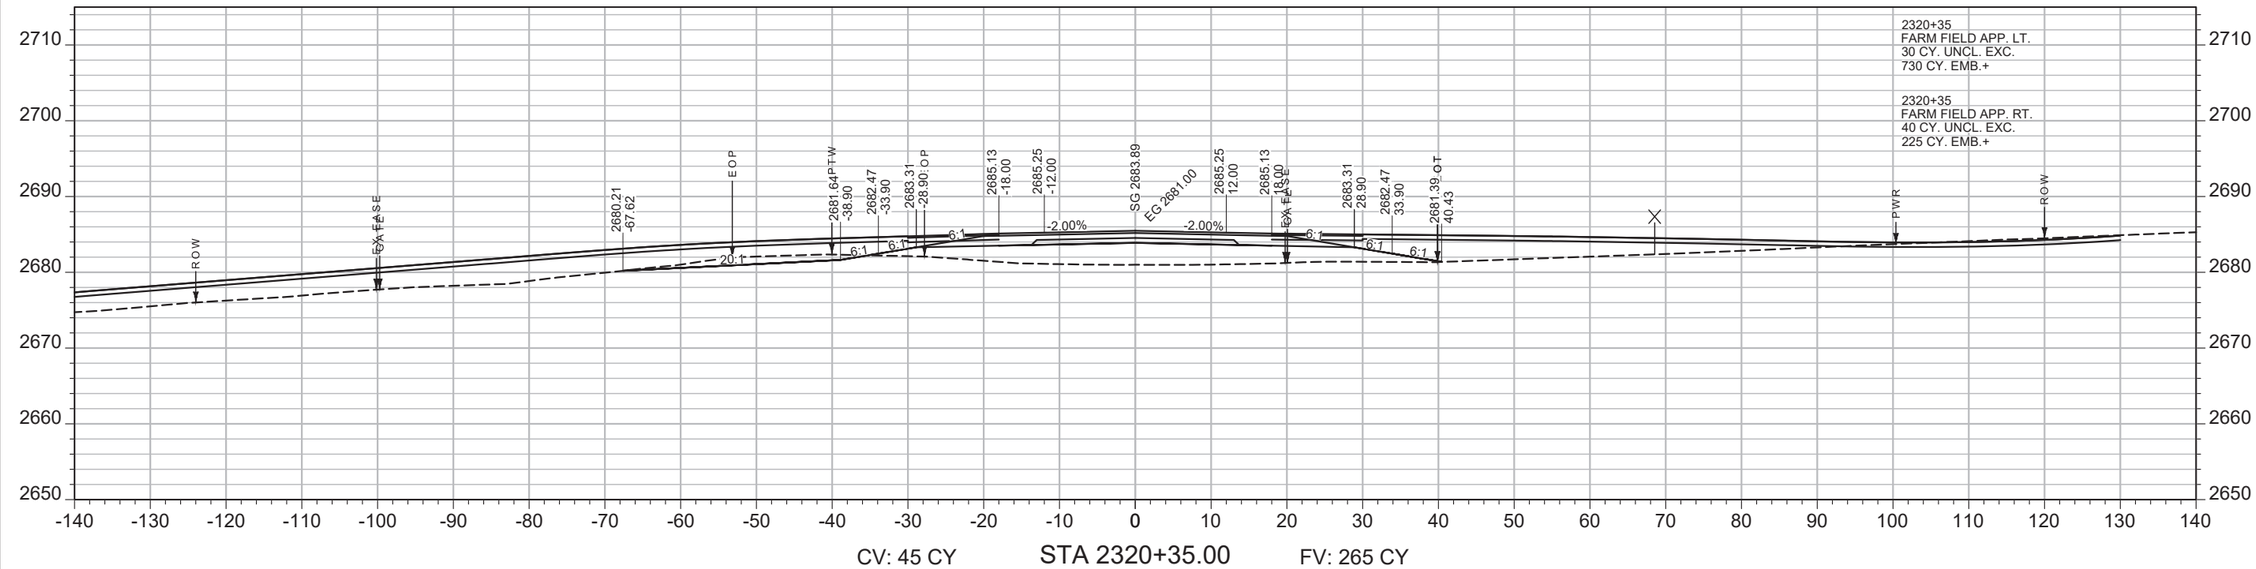

CV: 45 CY STA 2320+35.00 FV: 265 CY

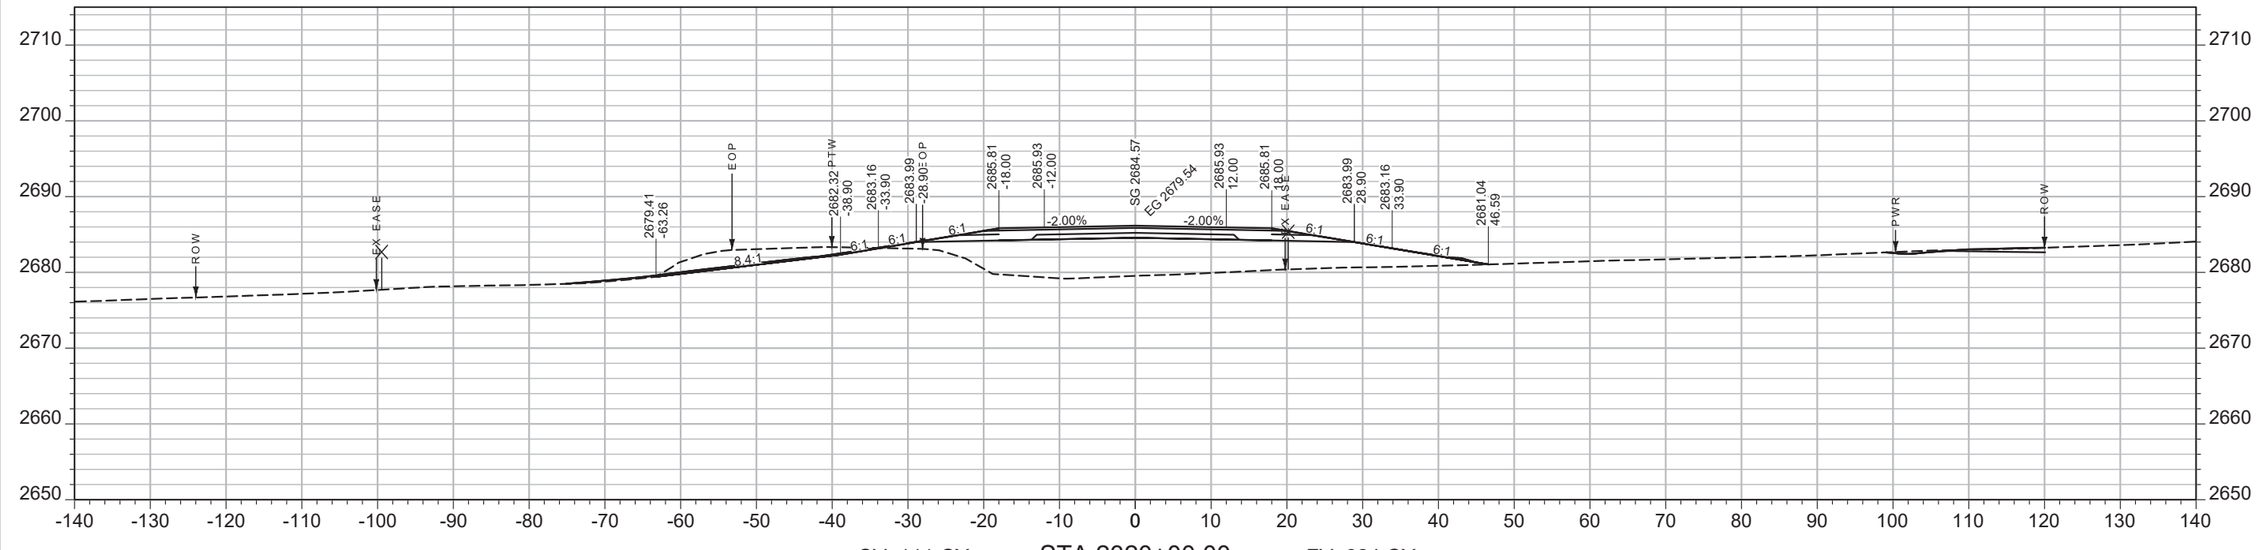

CV: 111 CY STA 2320+00.00 FV: 624 CY

SHEET NO. 198

MAINLINE

PROJECT NAME **WEST OF BROCKWAY - WEST**
COUNTY **MCCONE**
PROJECT ID **NH-HSIP 57-6(22)254**
UPN **9727000**


DESIGNED BY C. PERIMAN 09/2023
REVIEWED BY
CHECKED BY


MONTANA Department of Transportation

CROSS SECTIONS

5/15/2025 2:10 PM 9727000RDLAY002.DWG

AWARD COPY

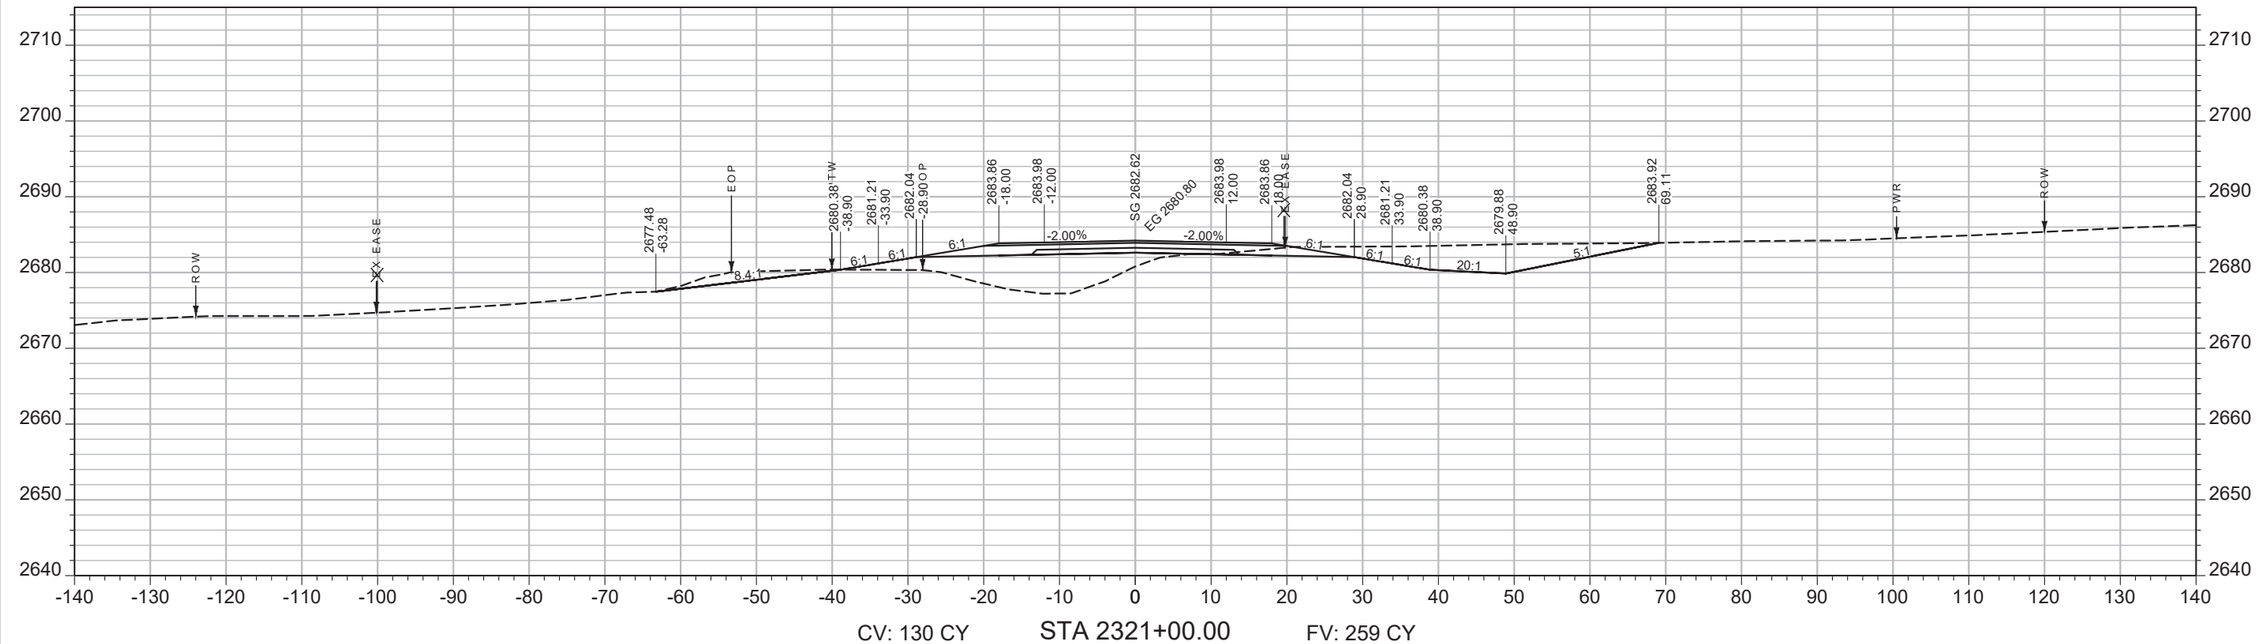

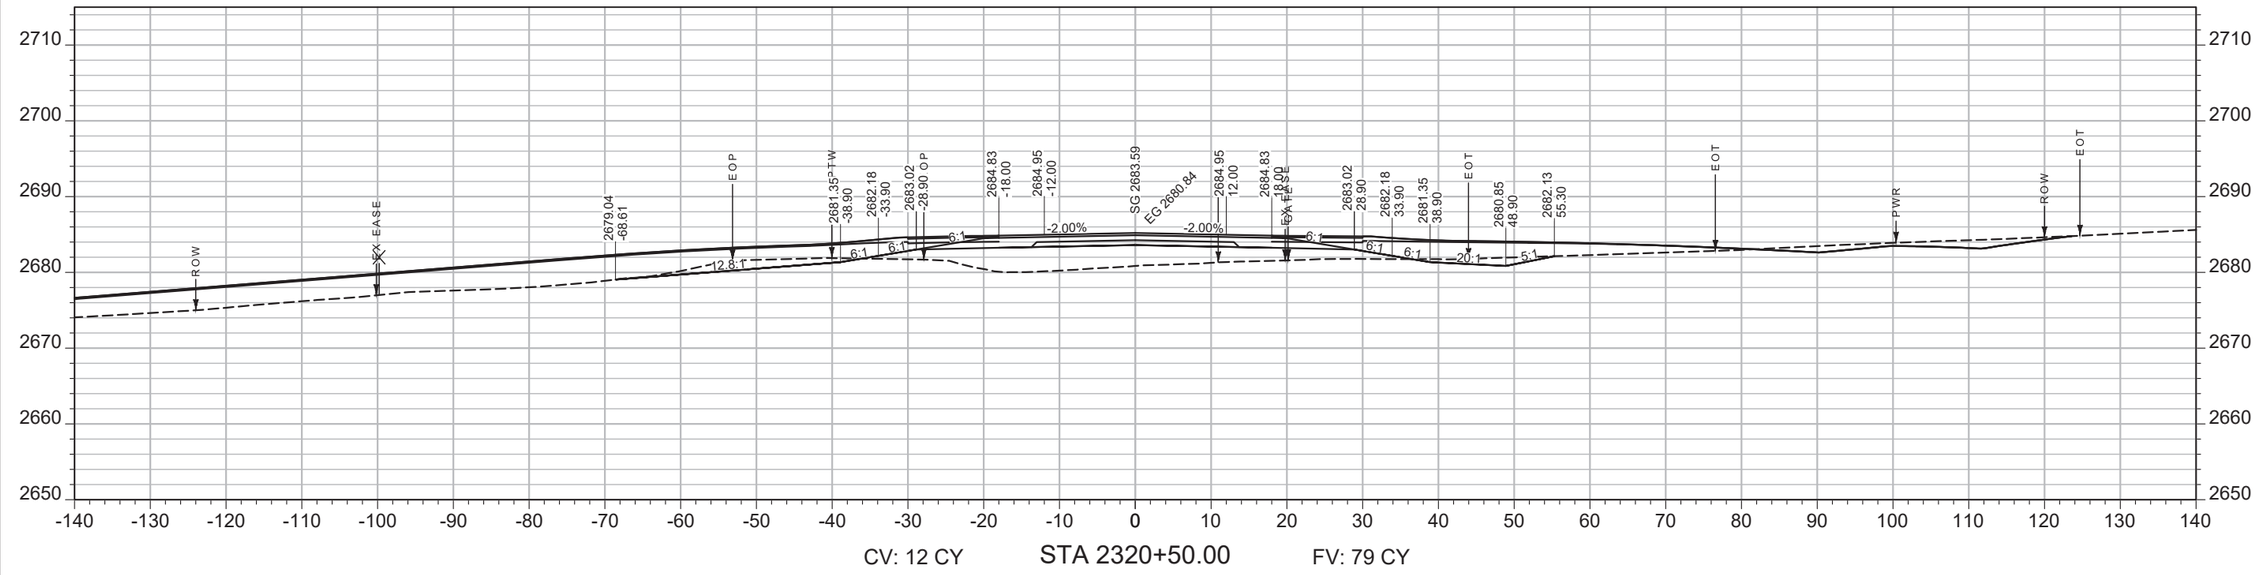

SHEET NO.
199

MAINLINE

PROJECT NAME
WEST OF BROCKWAY - WEST

COUNTY
MCCONE

PROJECT ID
NH-HSIP 57-6(22)254

UPN
9727000

DESIGNED BY
C. PERIMAN
09/2023

REVIEWED BY

CHECKED BY


9727000RDLAY002.DWG


MONTANA
Department of Transportation

CROSS SECTIONS

5/15/2025 2:10 PM

AWARD COPY

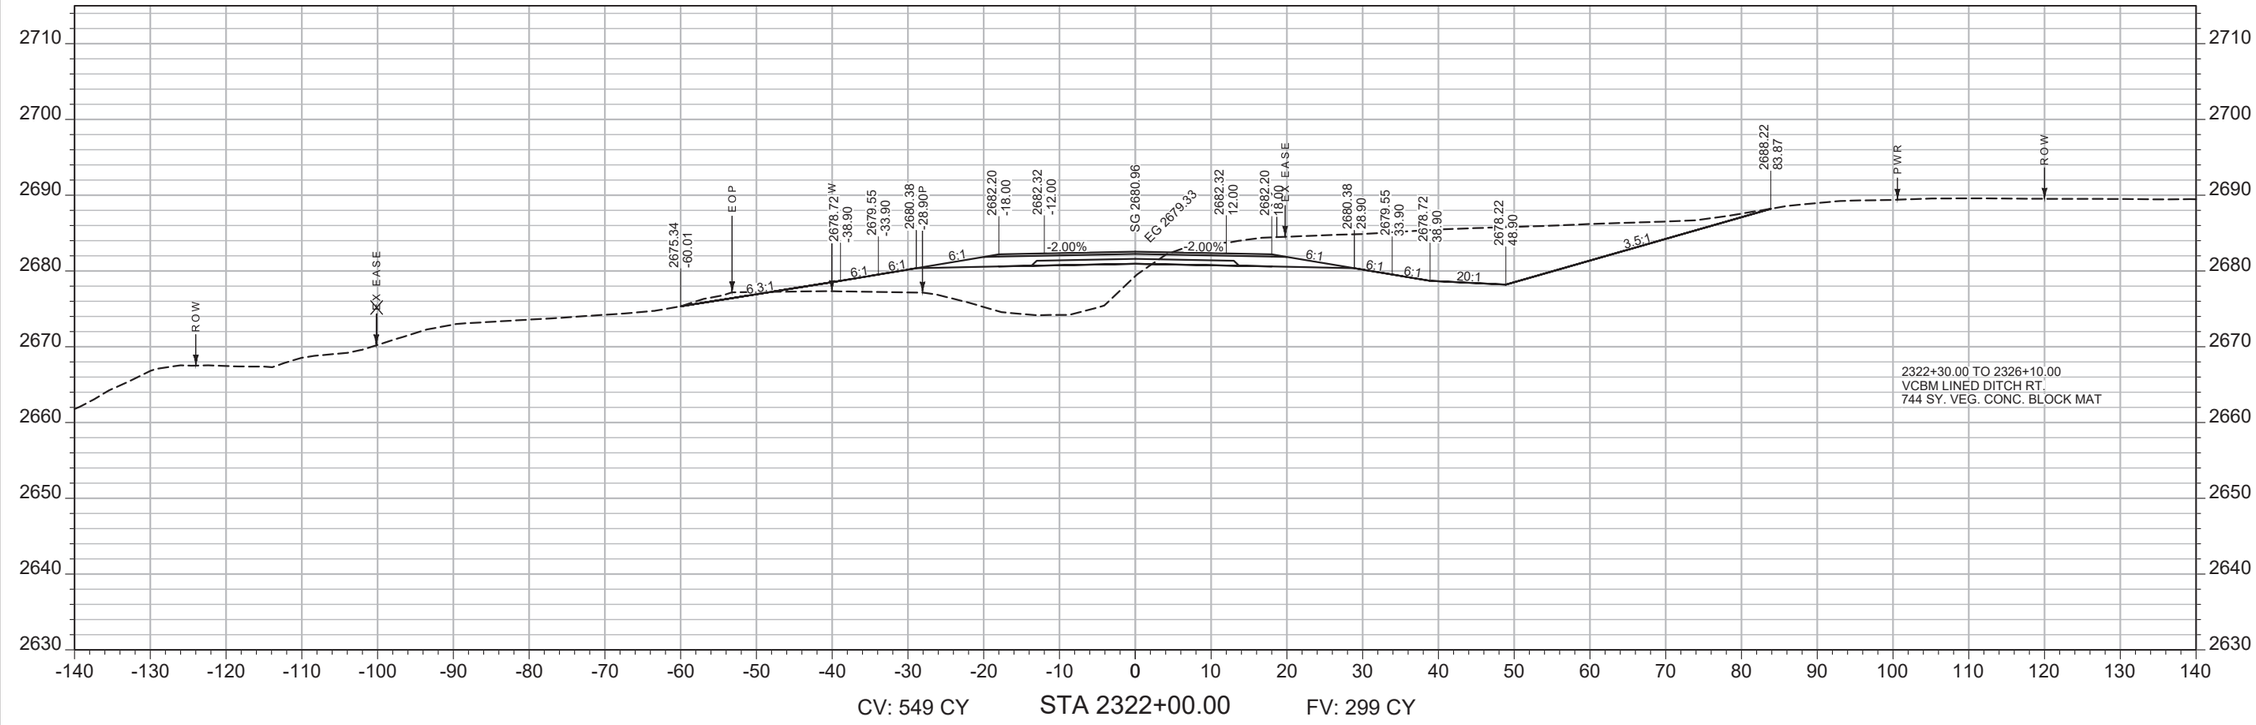

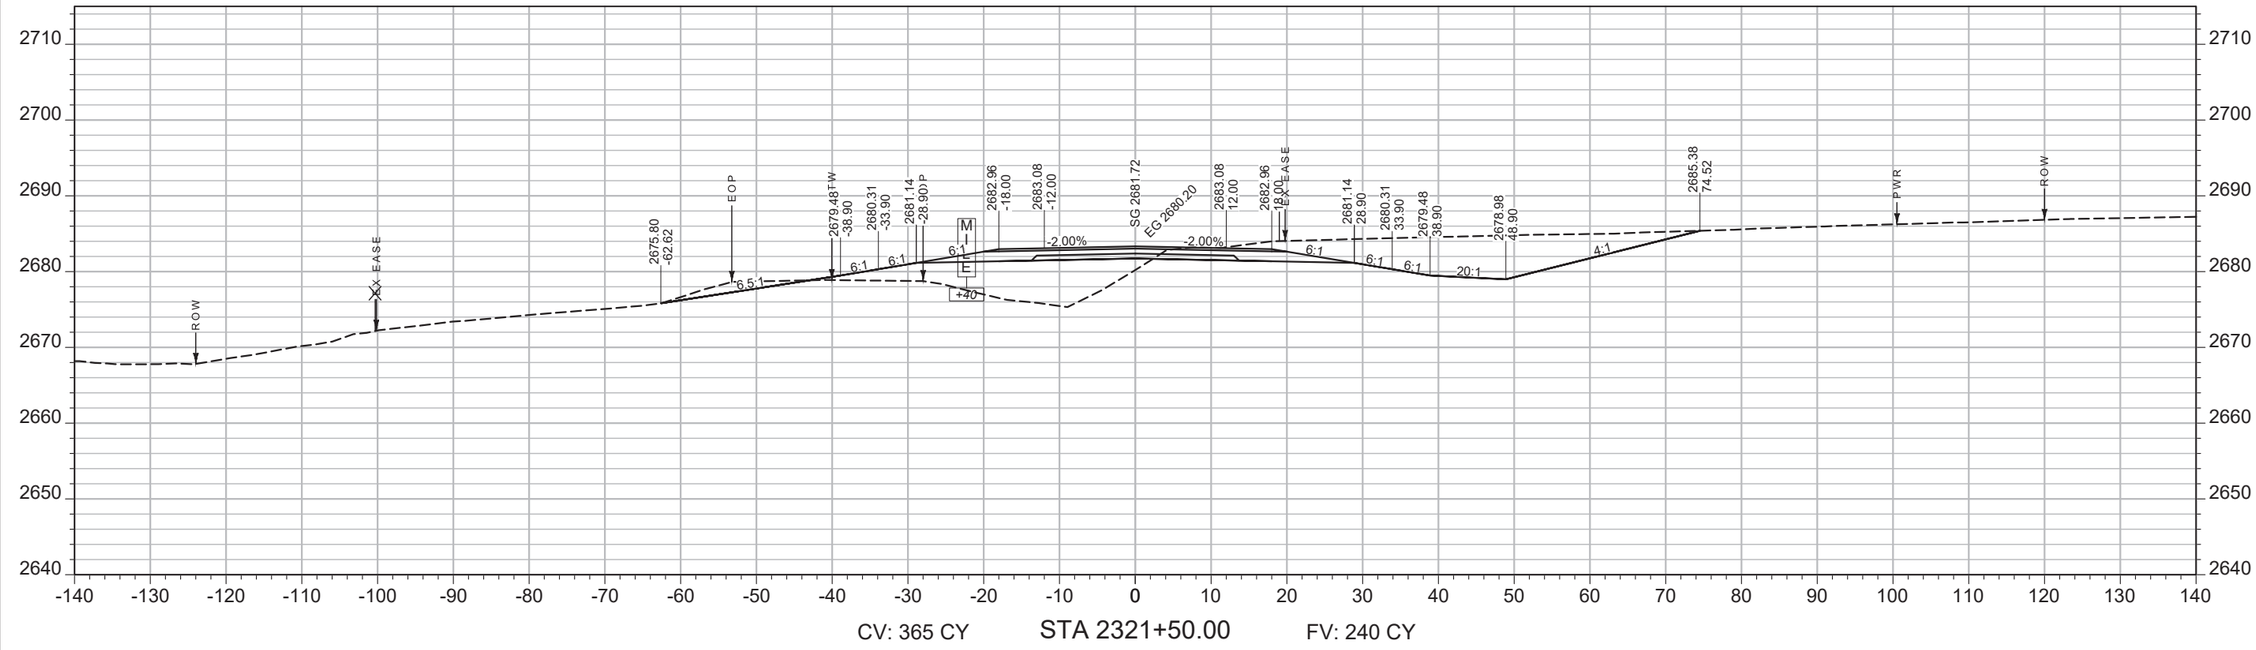

SHEET NO.
200

MAINLINE

PROJECT NAME
WEST OF BROCKWAY - WEST

COUNTY
MCCONE

PROJECT ID
NH-HSIP 57-6(22)254

UPN
9727000

DESIGNED BY
C. PERIMAN
09/2023

REVIEWED BY

CHECKED BY


9727000RDLAY002.DWG

MONTANA
Department of Transportation


CROSS SECTIONS

5/15/2025 2:10 PM

AWARD COPY

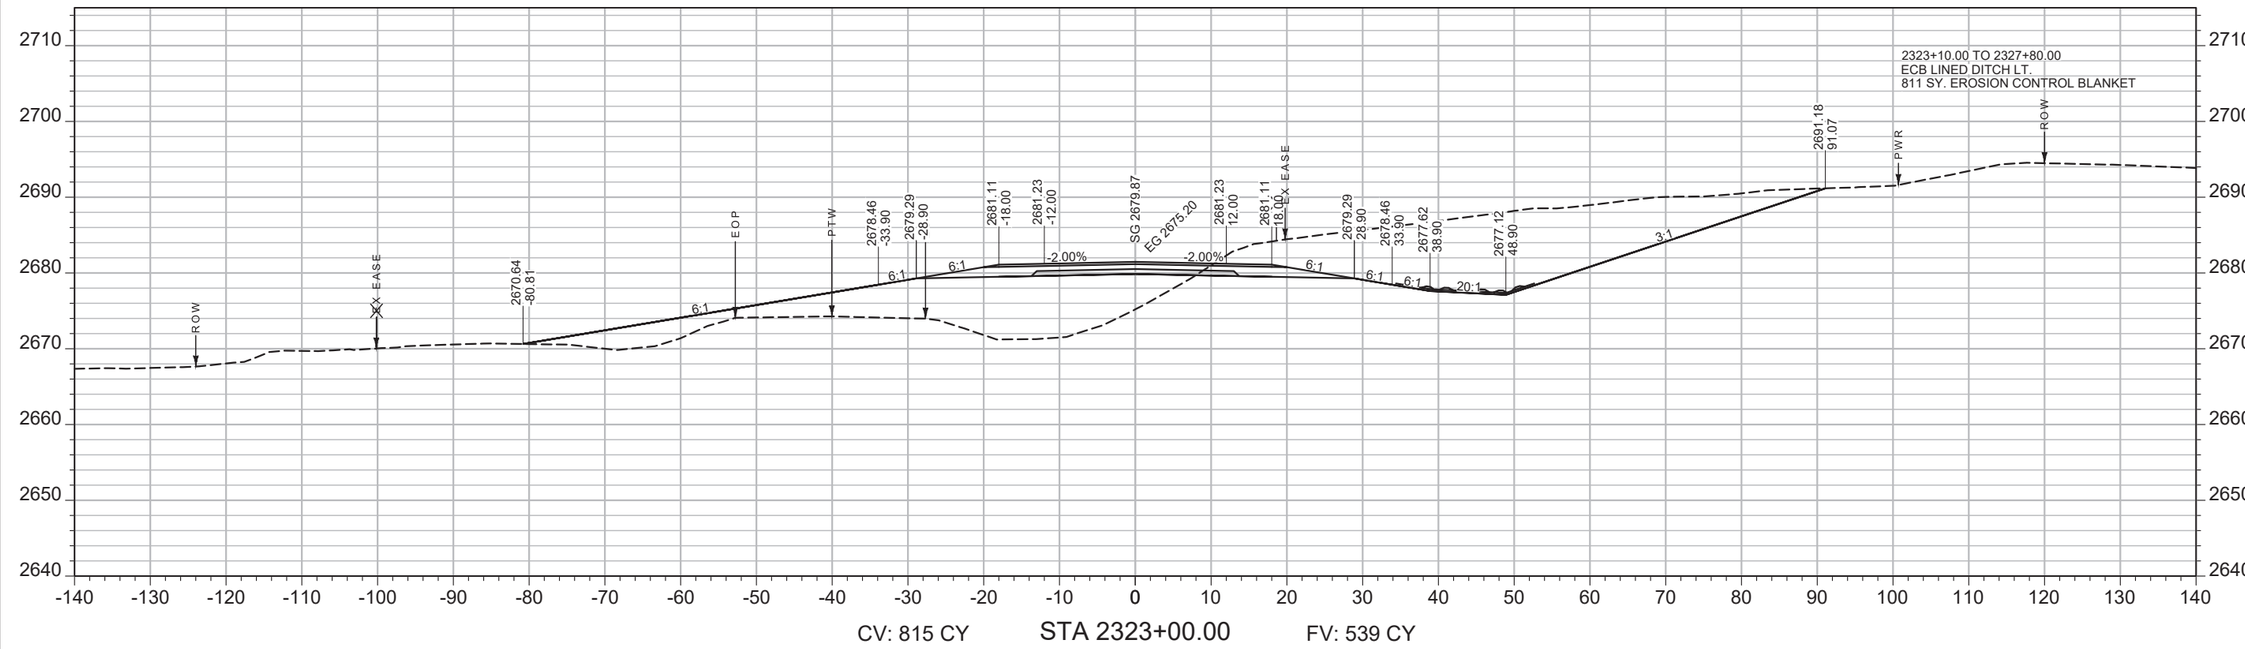

CV: 815 CY STA 2323+00.00 FV: 539 CY

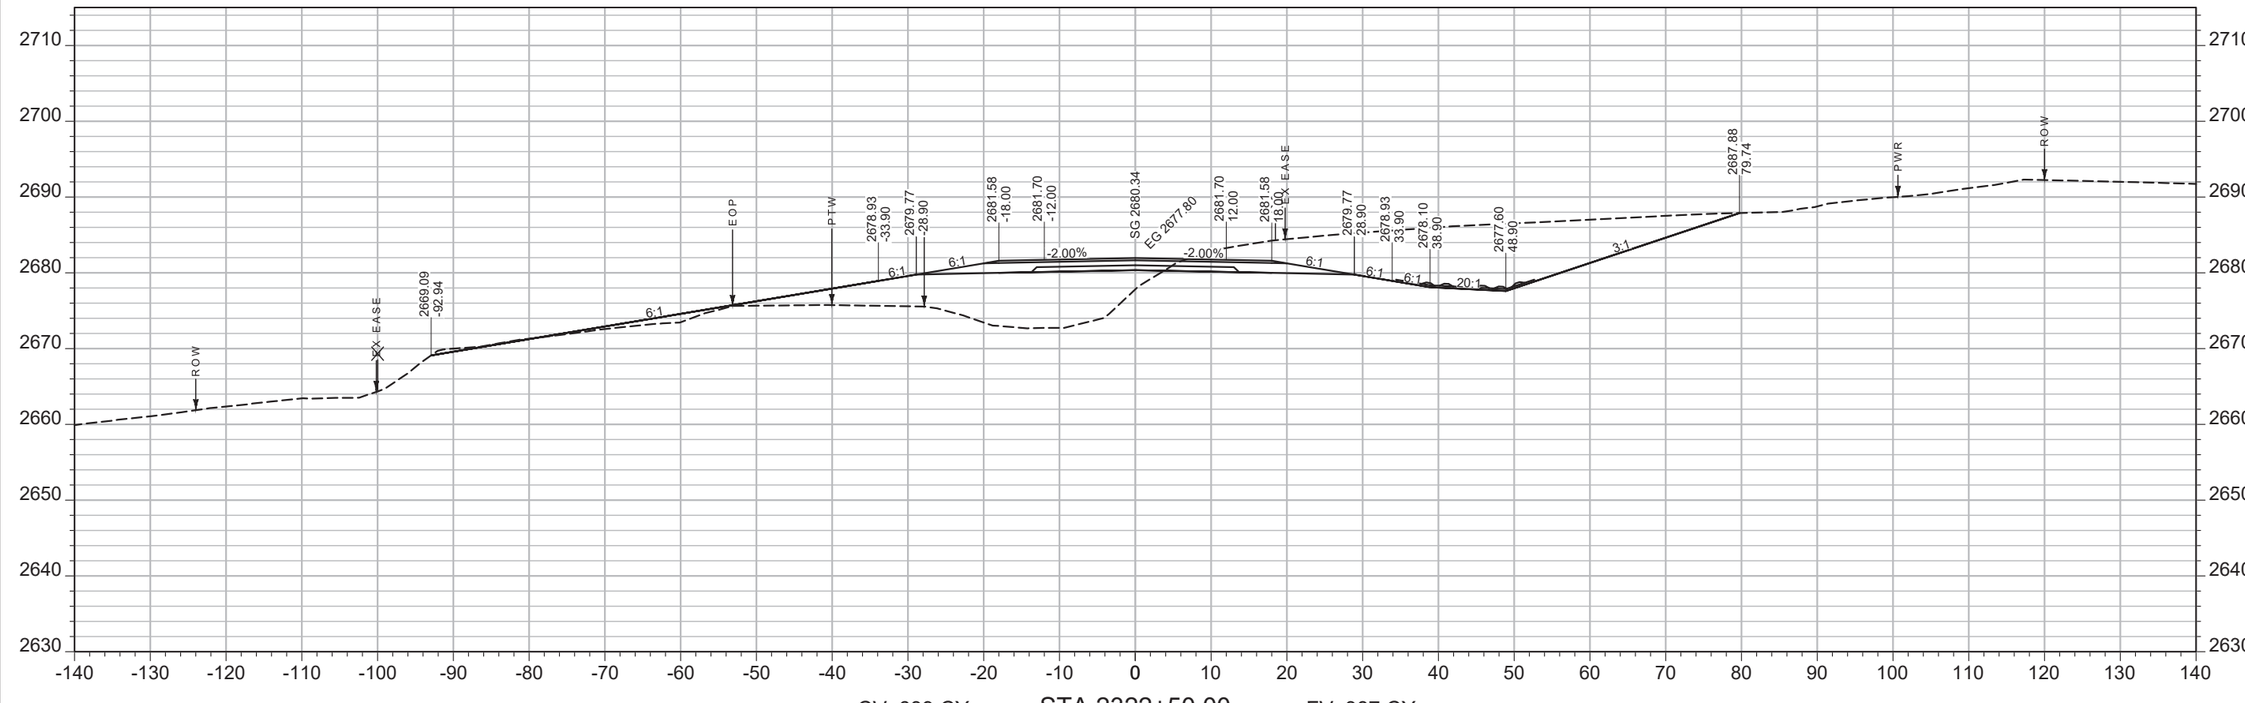

CV: 639 CY STA 2322+50.00 FV: 387 CY

SHEET NO.
201

MAINLINE

PROJECT NAME: WEST OF BROCKWAY - WEST
COUNTY: MCCONE
PROJECT ID: NH-HSIP 57-6(22)254
UPN: 9727000

DESIGNED BY: C. PERIMAN 09/2023
REVIEWED BY:
CHECKED BY:


MONTANA Department of Transportation


CROSS SECTIONS

9727000RDLAY003.DWG

5/15/2025 2:14 PM

AWARD COPY

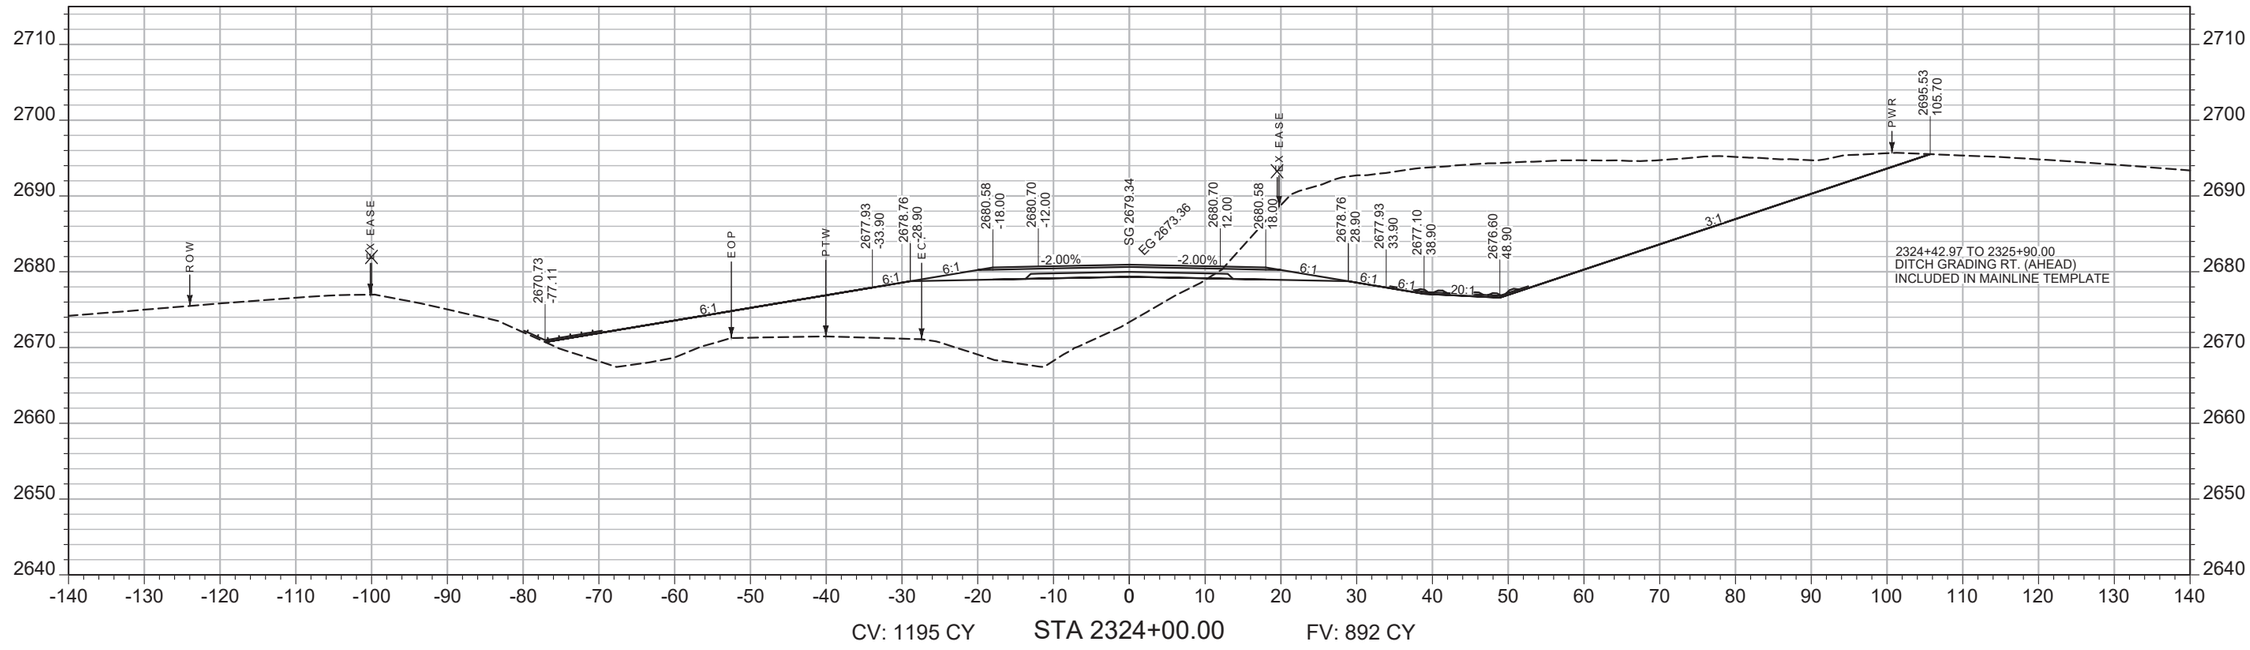

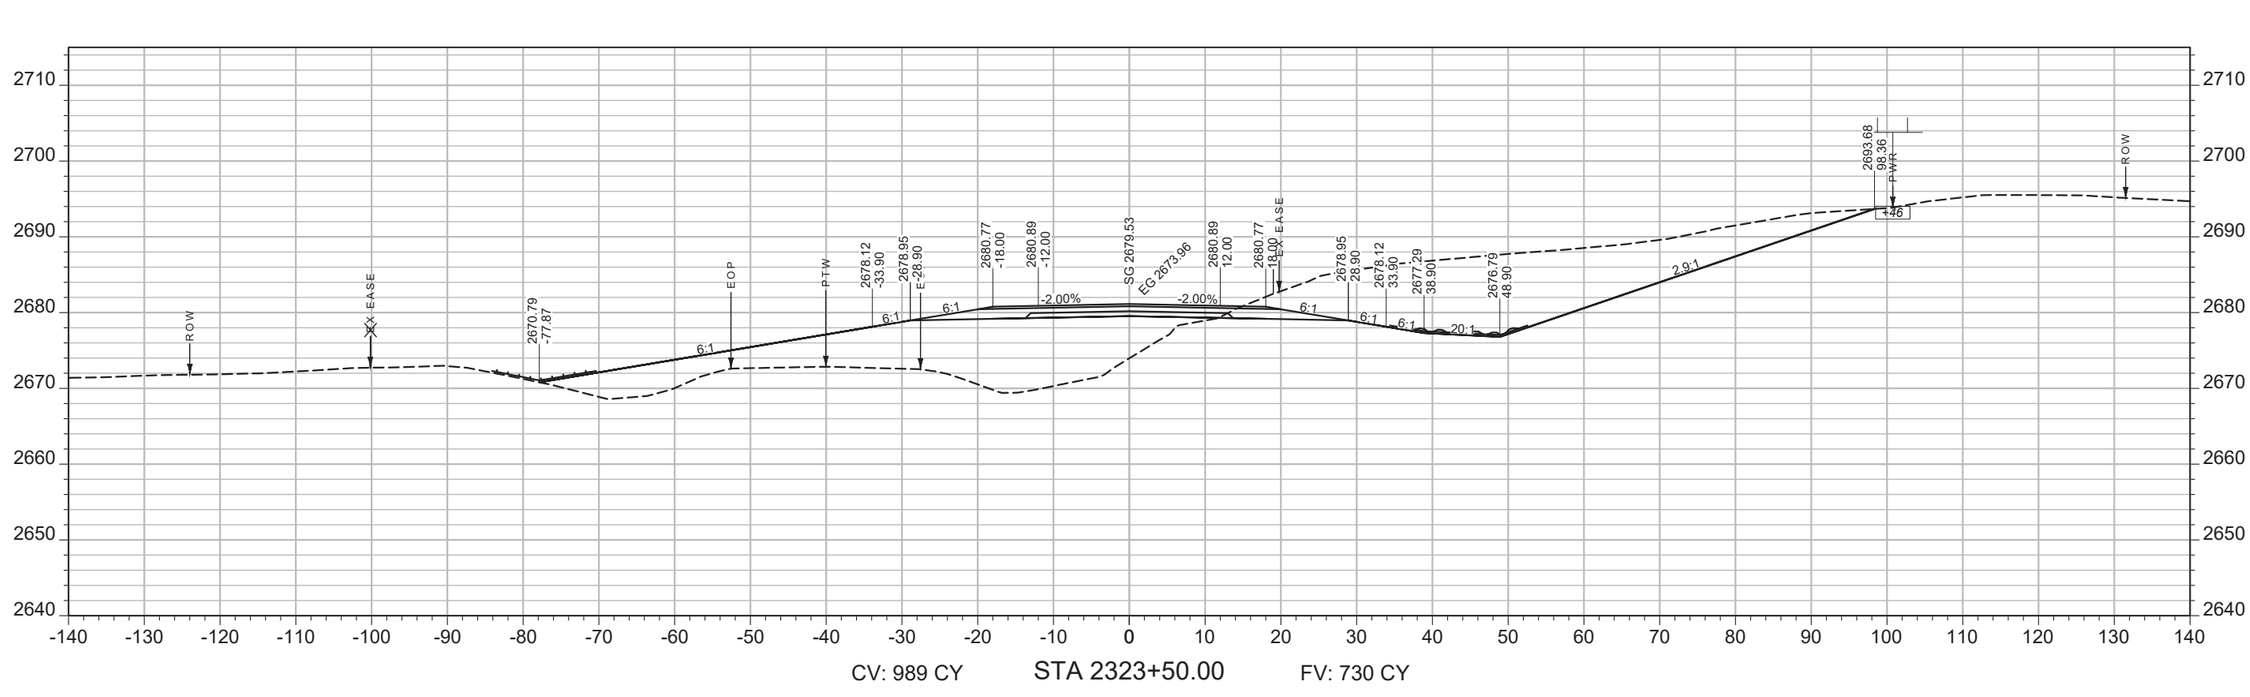

SHEET NO.
202

MAINLINE

PROJECT NAME: WEST OF BROCKWAY - WEST
COUNTY: MCCONE
PROJECT ID: NH-HSIP 57-6(22)254
UPN: 9727000


DESIGNED BY: C. PERIMAN 09/2023
REVIEWED BY:
CHECKED BY:
9727000RDLAY003.DWG

MONTANA
Department of Transportation


CROSS SECTIONS

5/15/2025 2:14 PM

AWARD COPY

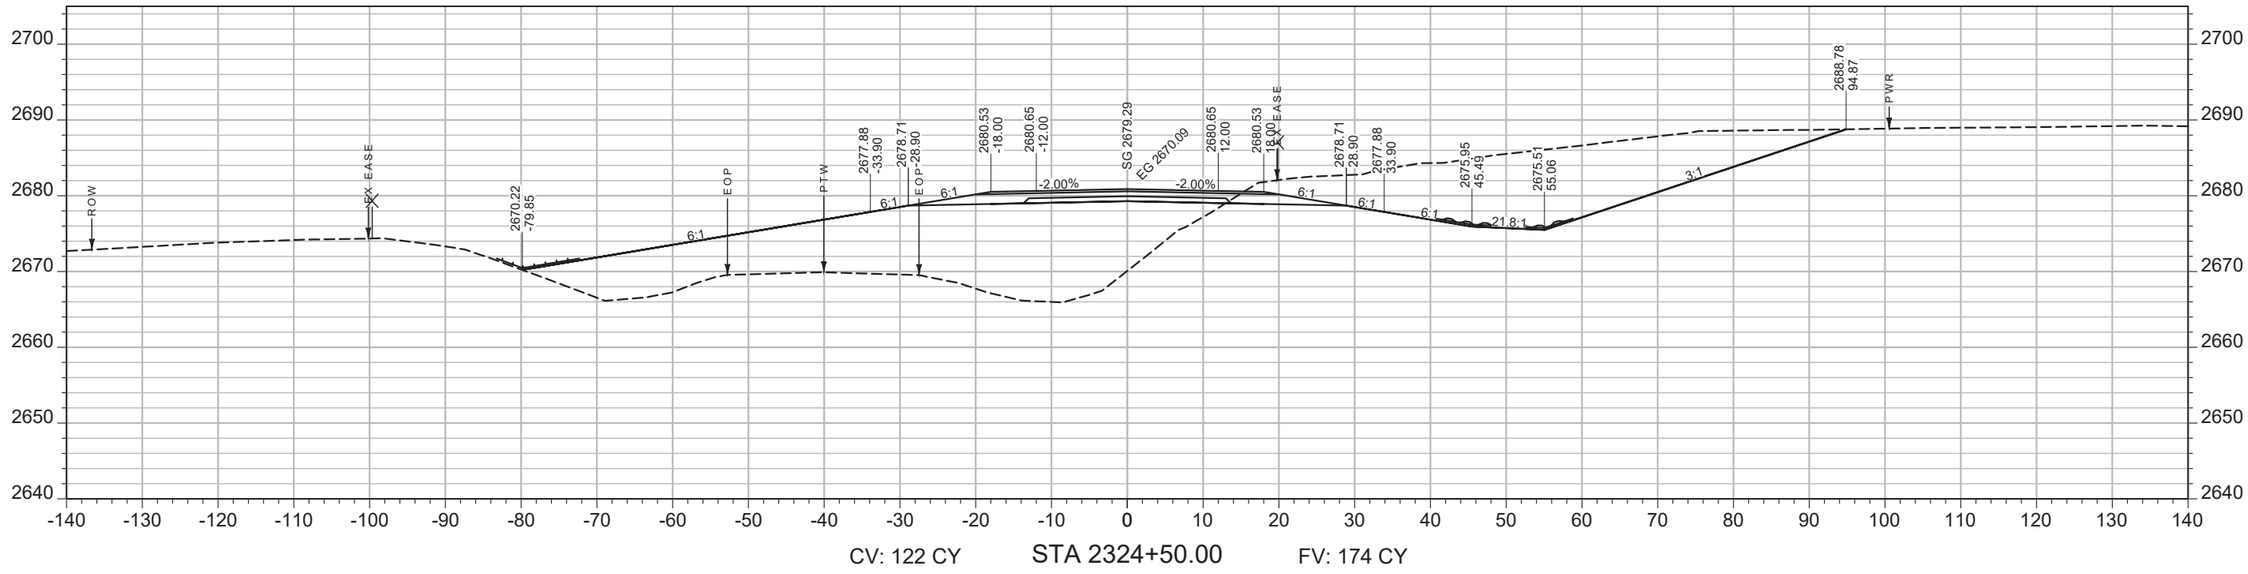

CV: 122 CY STA 2324+50.00 FV: 174 CY

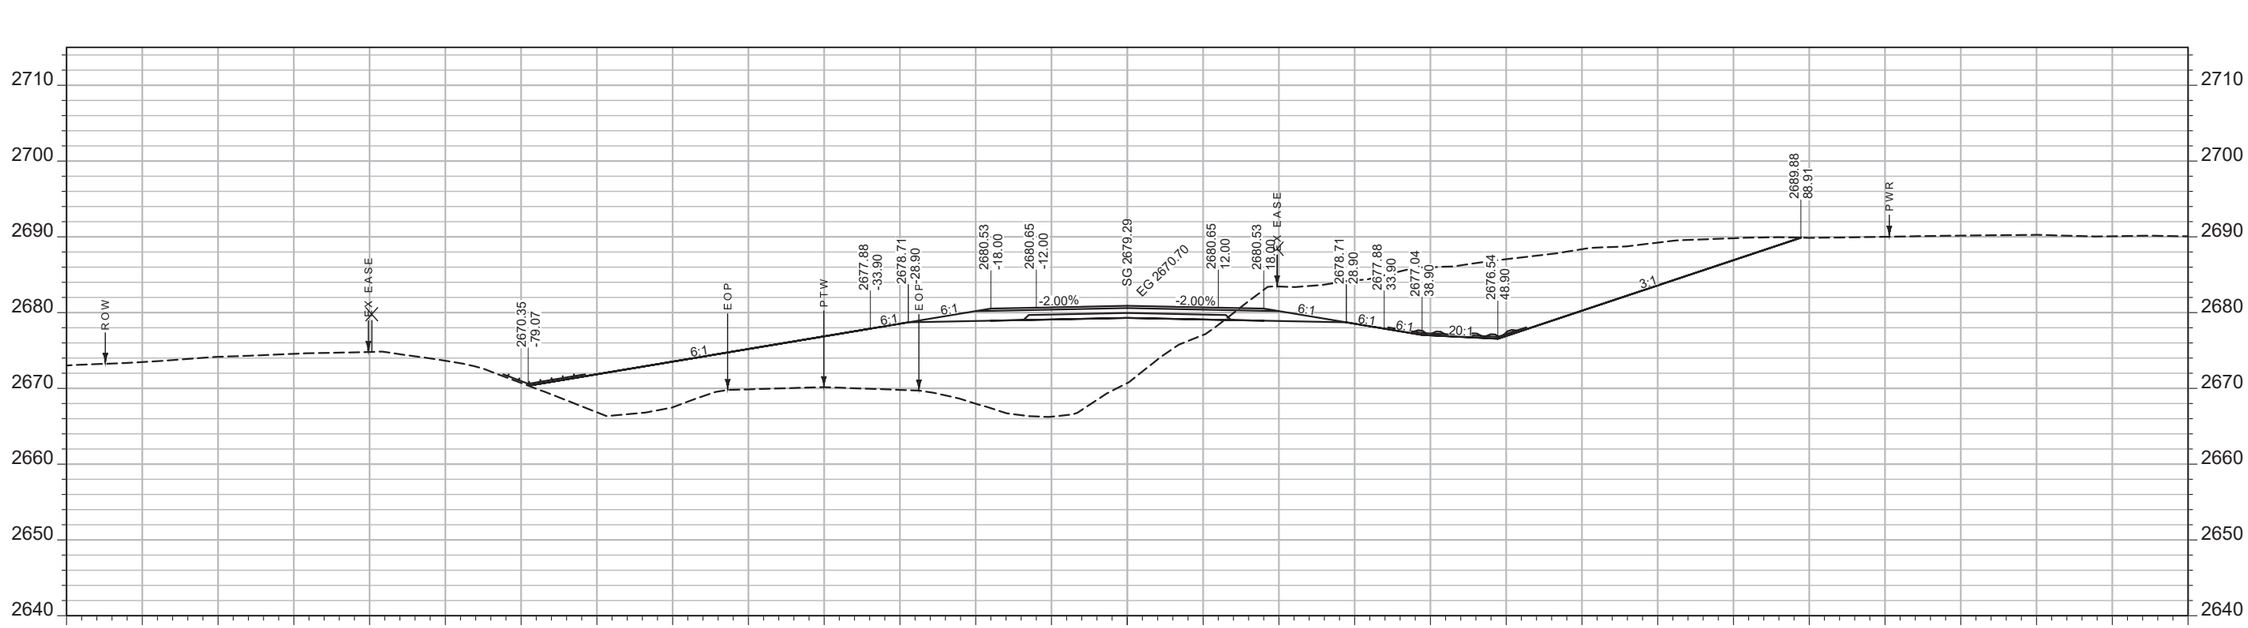

CV: 1285 CY STA 2324+42.97 FV: 920 CY

SHEET NO.
203

MAINLINE

PROJECT NAME WEST OF BROCKWAY - WEST
COUNTY MCCONE
PROJECT ID NH-HSIP 57-6(22)254
UPN 9727000

DESIGNED BY C. PERIMAN 09/2023
REVIEWED BY
CHECKED BY


MONTANA Department of Transportation


CROSS SECTIONS

5/15/2025 2:14 PM

9727000RDLAY003.DWG

AWARD COPY

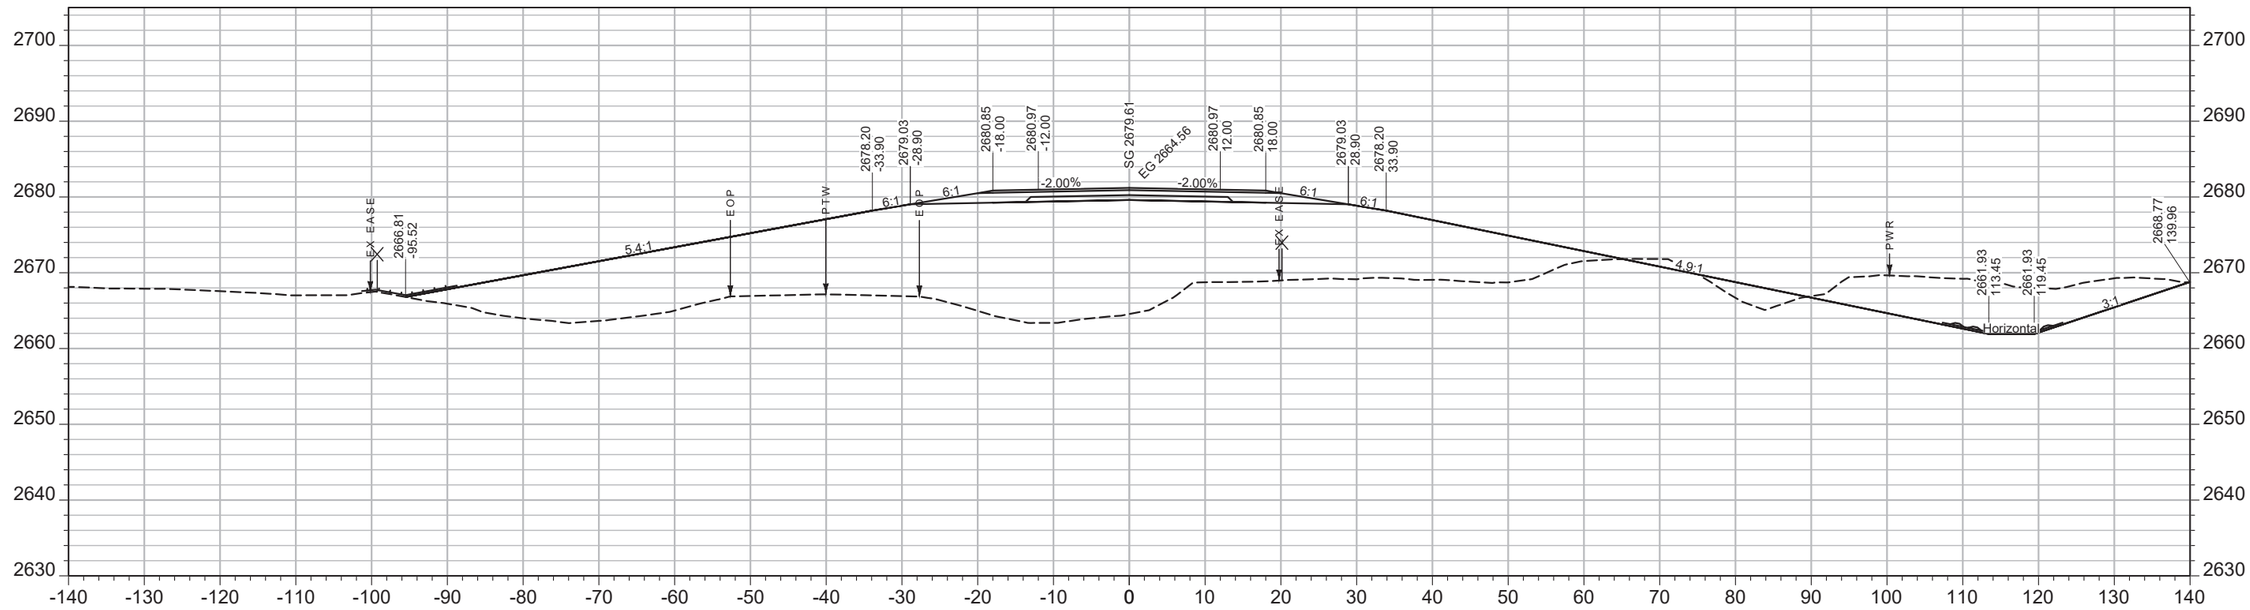

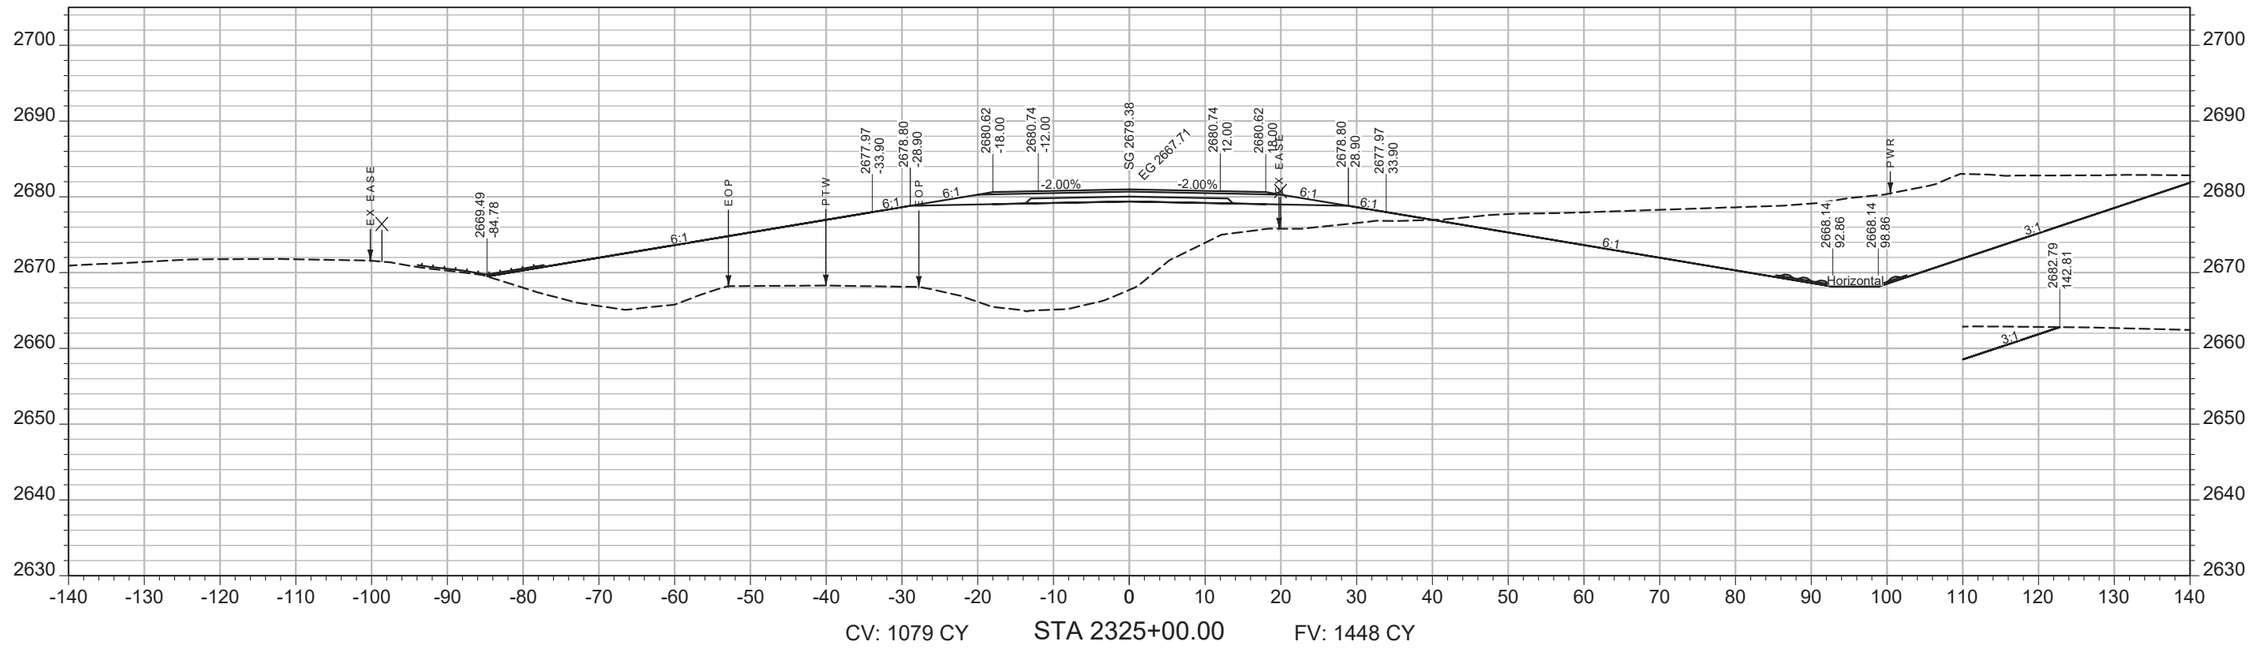

SHEET NO.
204

MAINLINE

PROJECT NAME
WEST OF BROCKWAY - WEST

COUNTY
MCCONE

PROJECT ID
NH-HSIP 57-6(22)254

UPN
9727000

DESIGNED BY
C. PERIMAN

09/2023

REVIEWED BY


CHECKED BY

9727000RDLAY003.DWG


MONTANA
Department of Transportation

CROSS SECTIONS

5/15/2025 2:14 PM

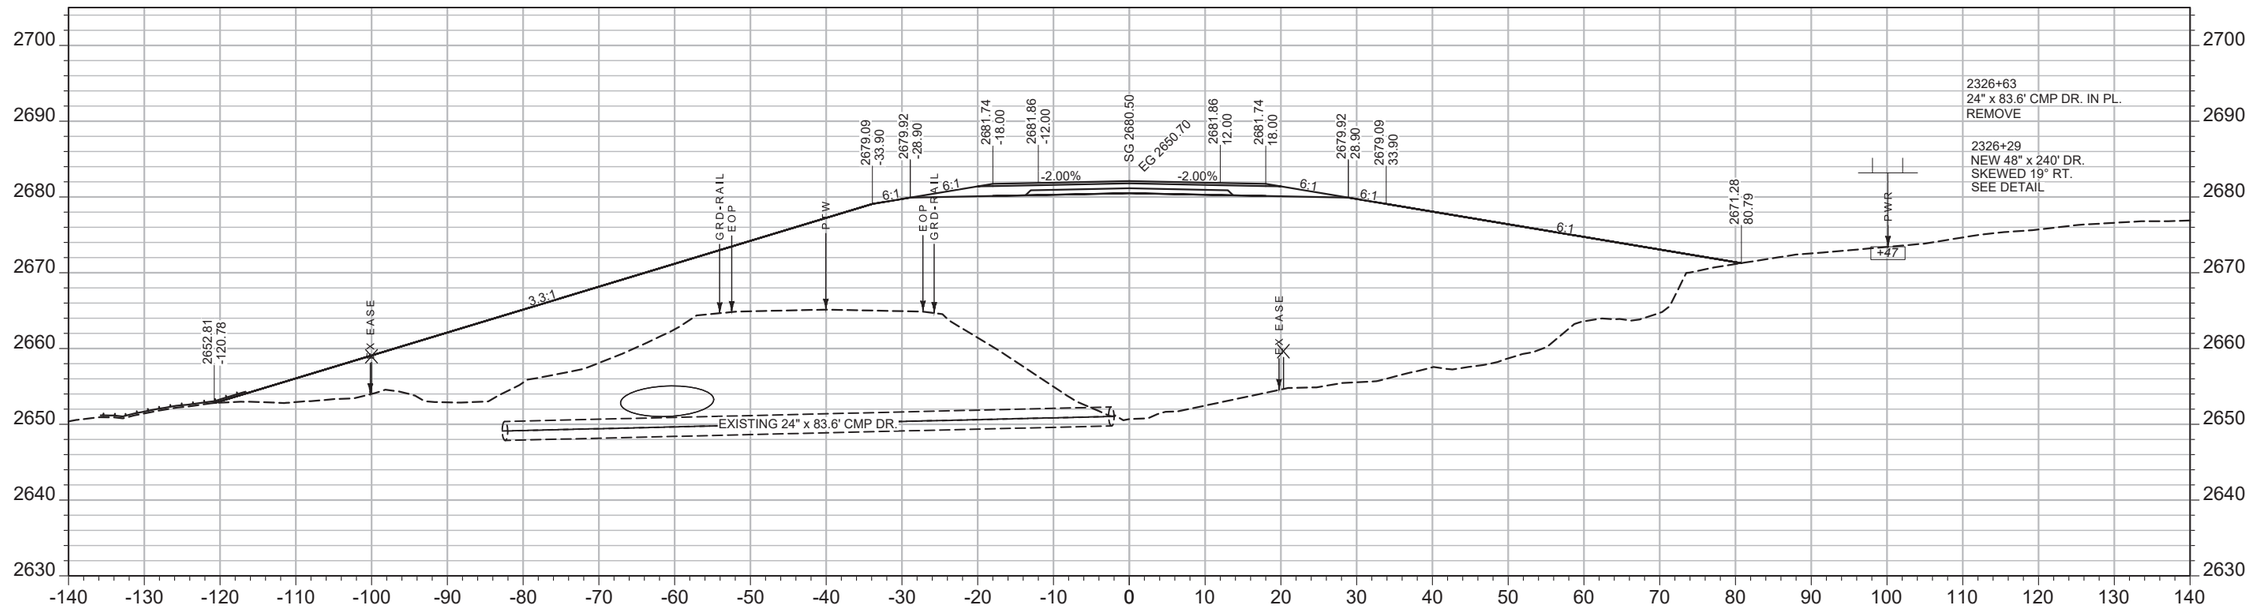

CV: 1 CY STA 2326+50.00 FV: 5482 CY

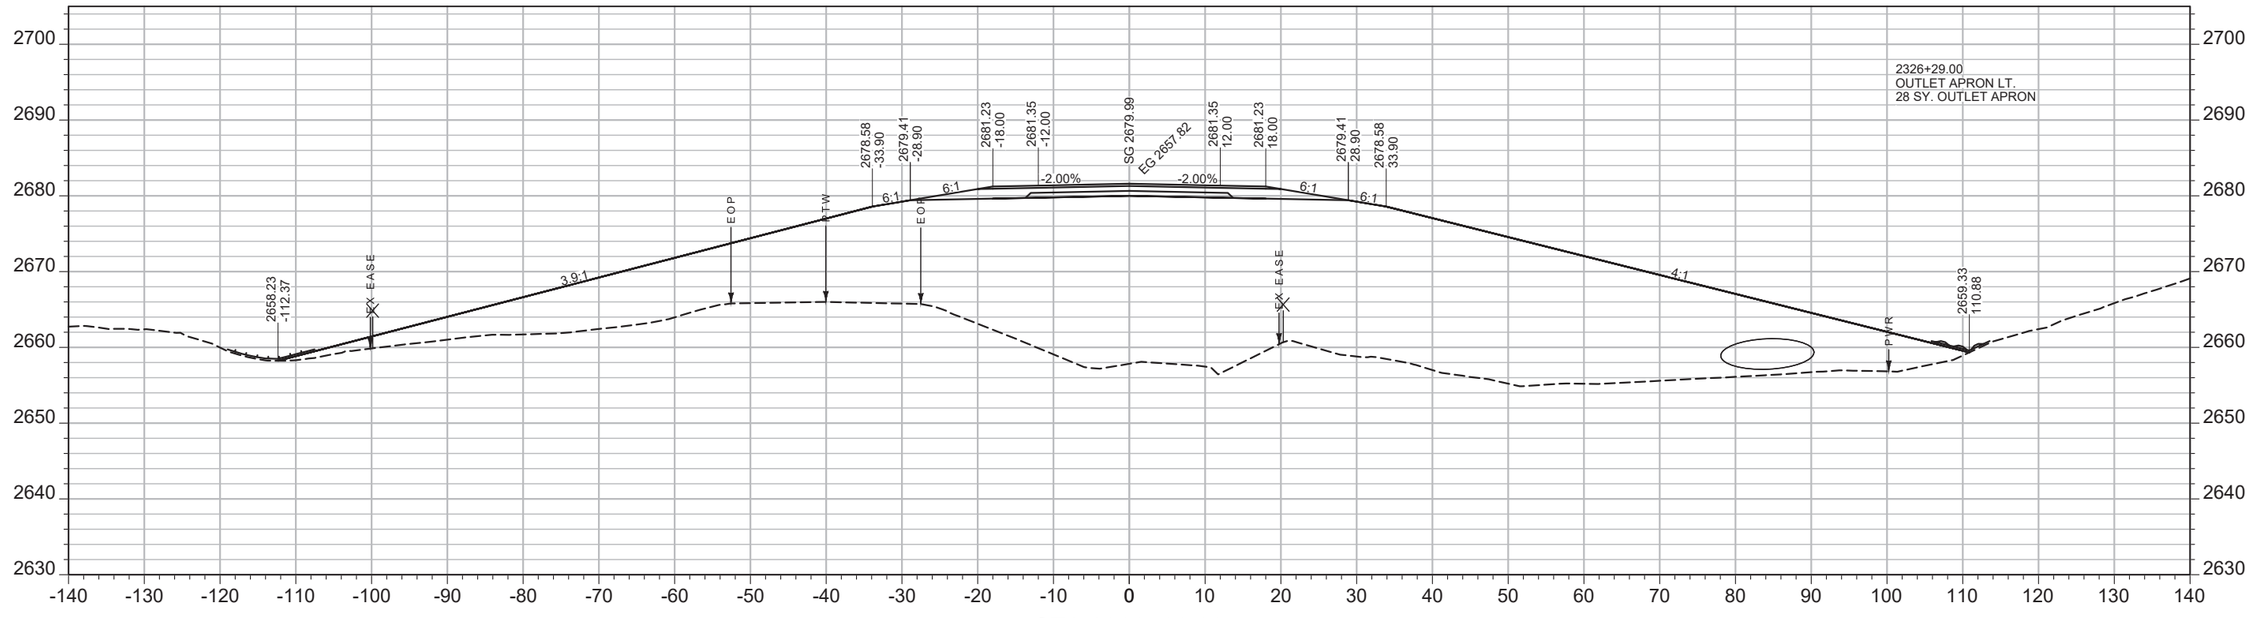

CV: 87 CY STA 2326+00.00 FV: 3821 CY

SHEET NO.
205

MAINLINE

PROJECT NAME WEST OF BROCKWAY - WEST
COUNTY MCCONE
PROJECT ID NH-HSIP 57-6(22)254
UPN 9727000

DESIGNED BY C. PERIMAN 09/2023
REVIEWED BY
CHECKED BY


MONTANA Department of Transportation


CROSS SECTIONS

9727000RDLAY003.DWG

5/15/2025 2:14 PM

AWARD COPY

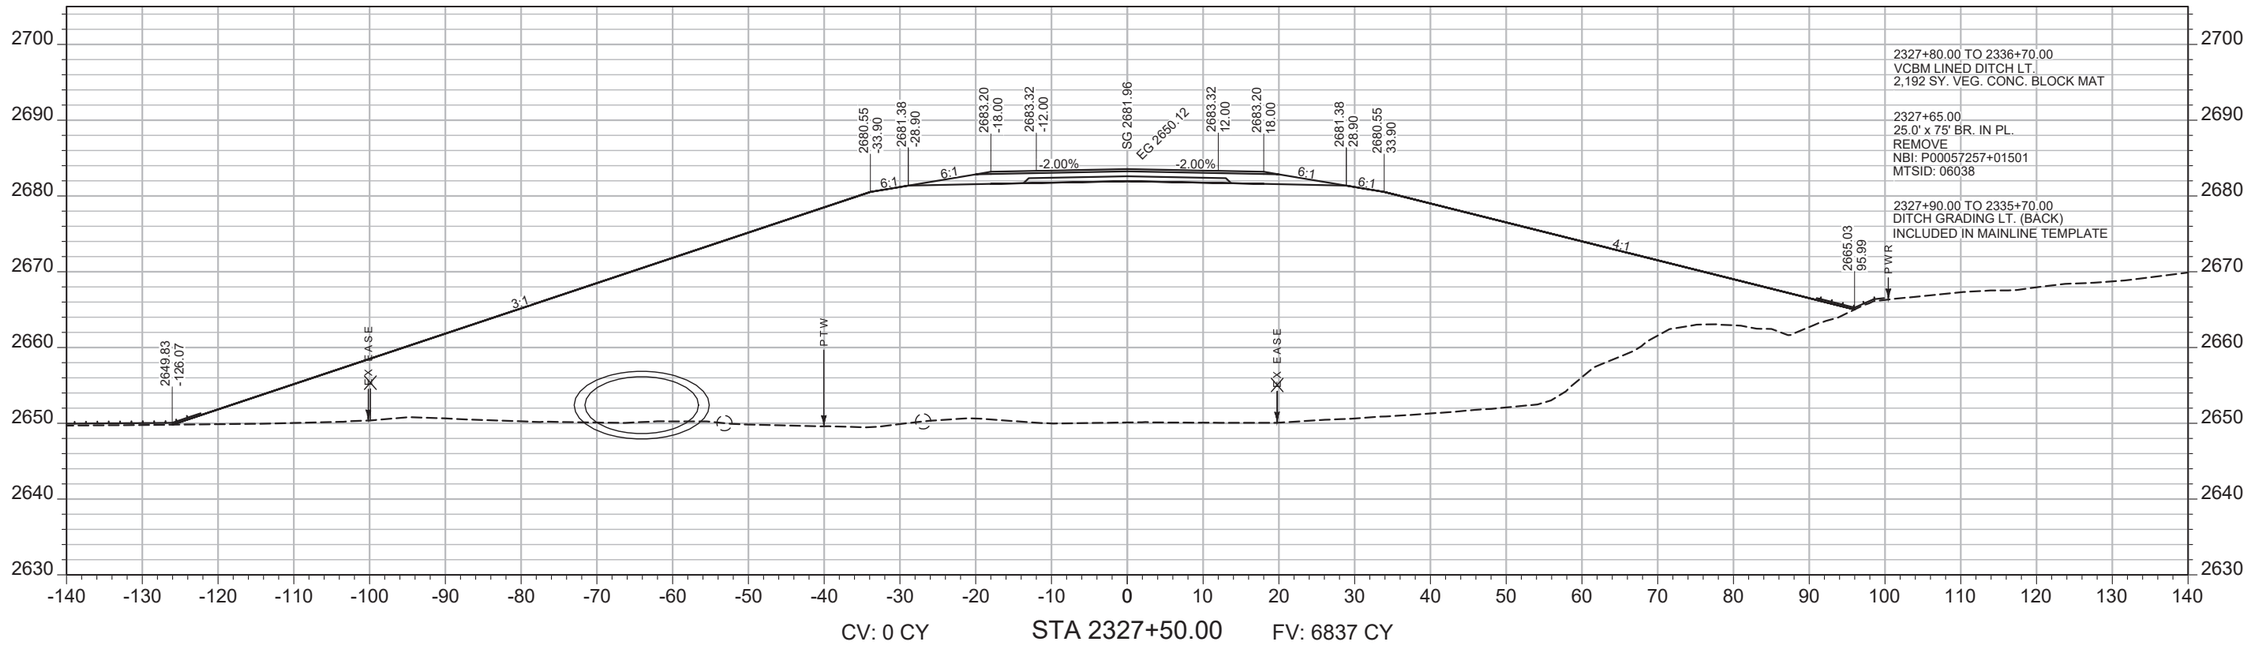

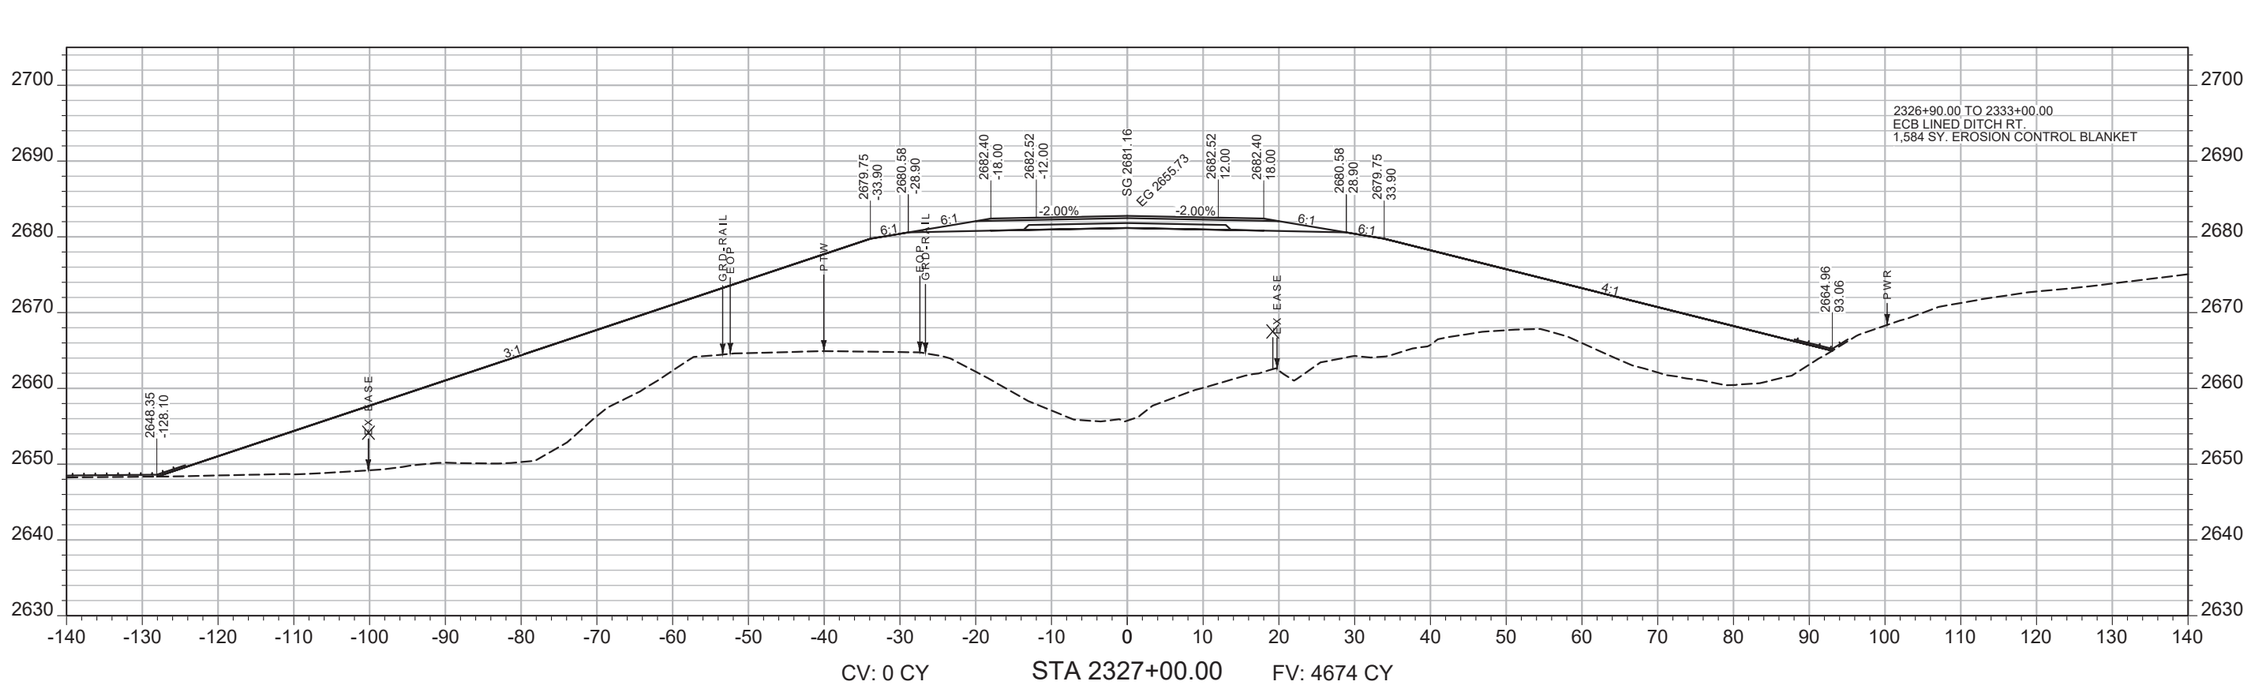

SHEET NO.
206

MAINLINE

PROJECT NAME: WEST OF BROCKWAY - WEST
COUNTY: MCCONE
PROJECT ID: NH-HSIP 57-6(22)254
UPN: 9727000


DESIGNED BY: C. PERIMAN 09/2023
REVIEWED BY:
CHECKED BY:
9727000RDLAY003.DWG


MONTANA Department of Transportation

CROSS SECTIONS

5/15/2025 2:14 PM

AWARD COPY

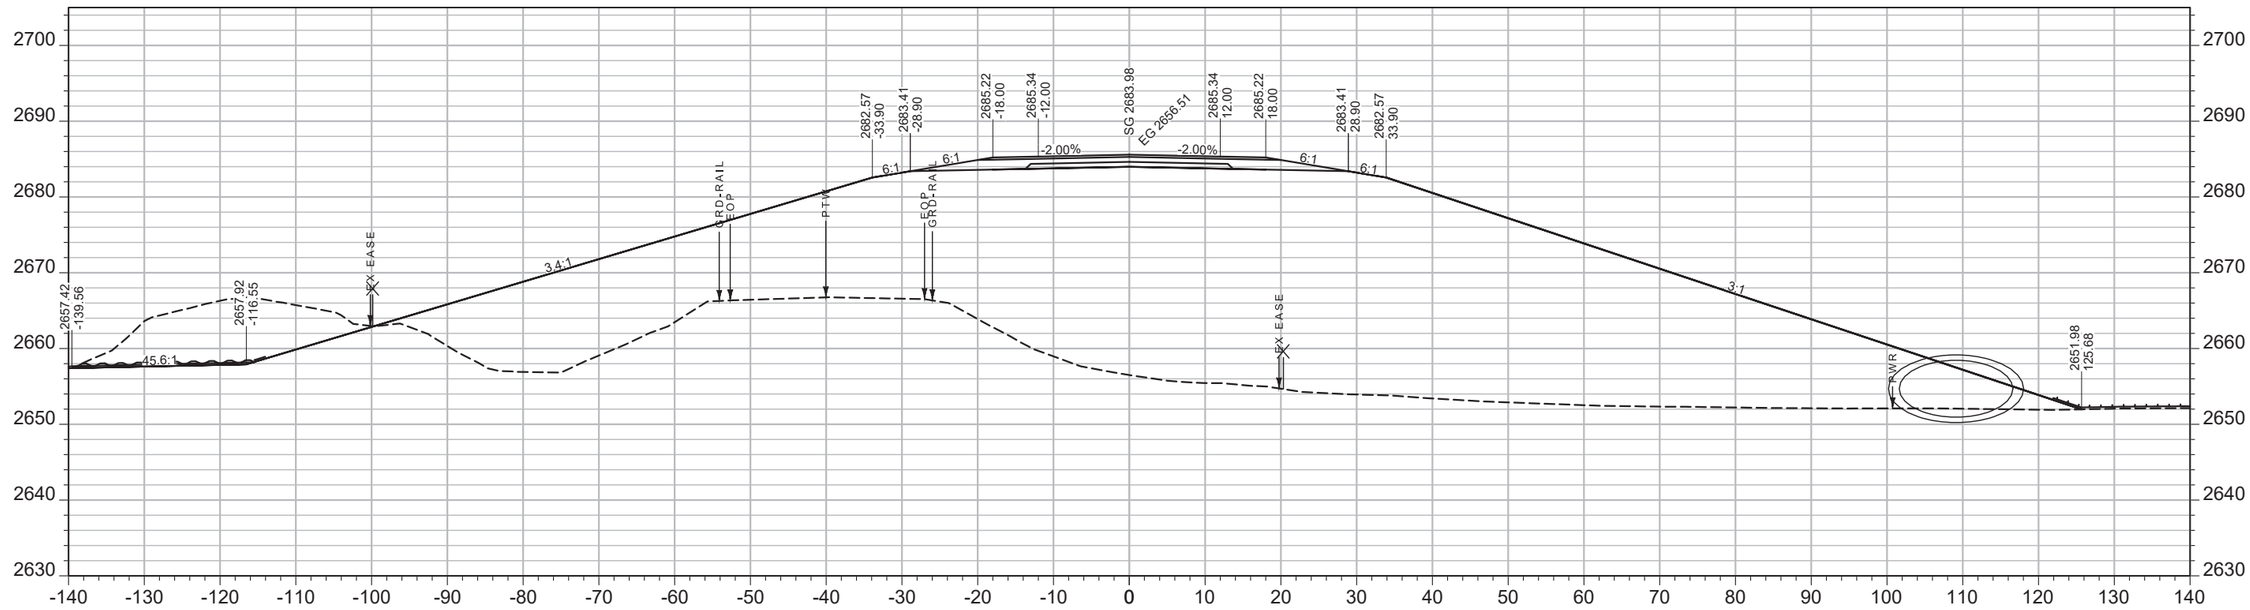

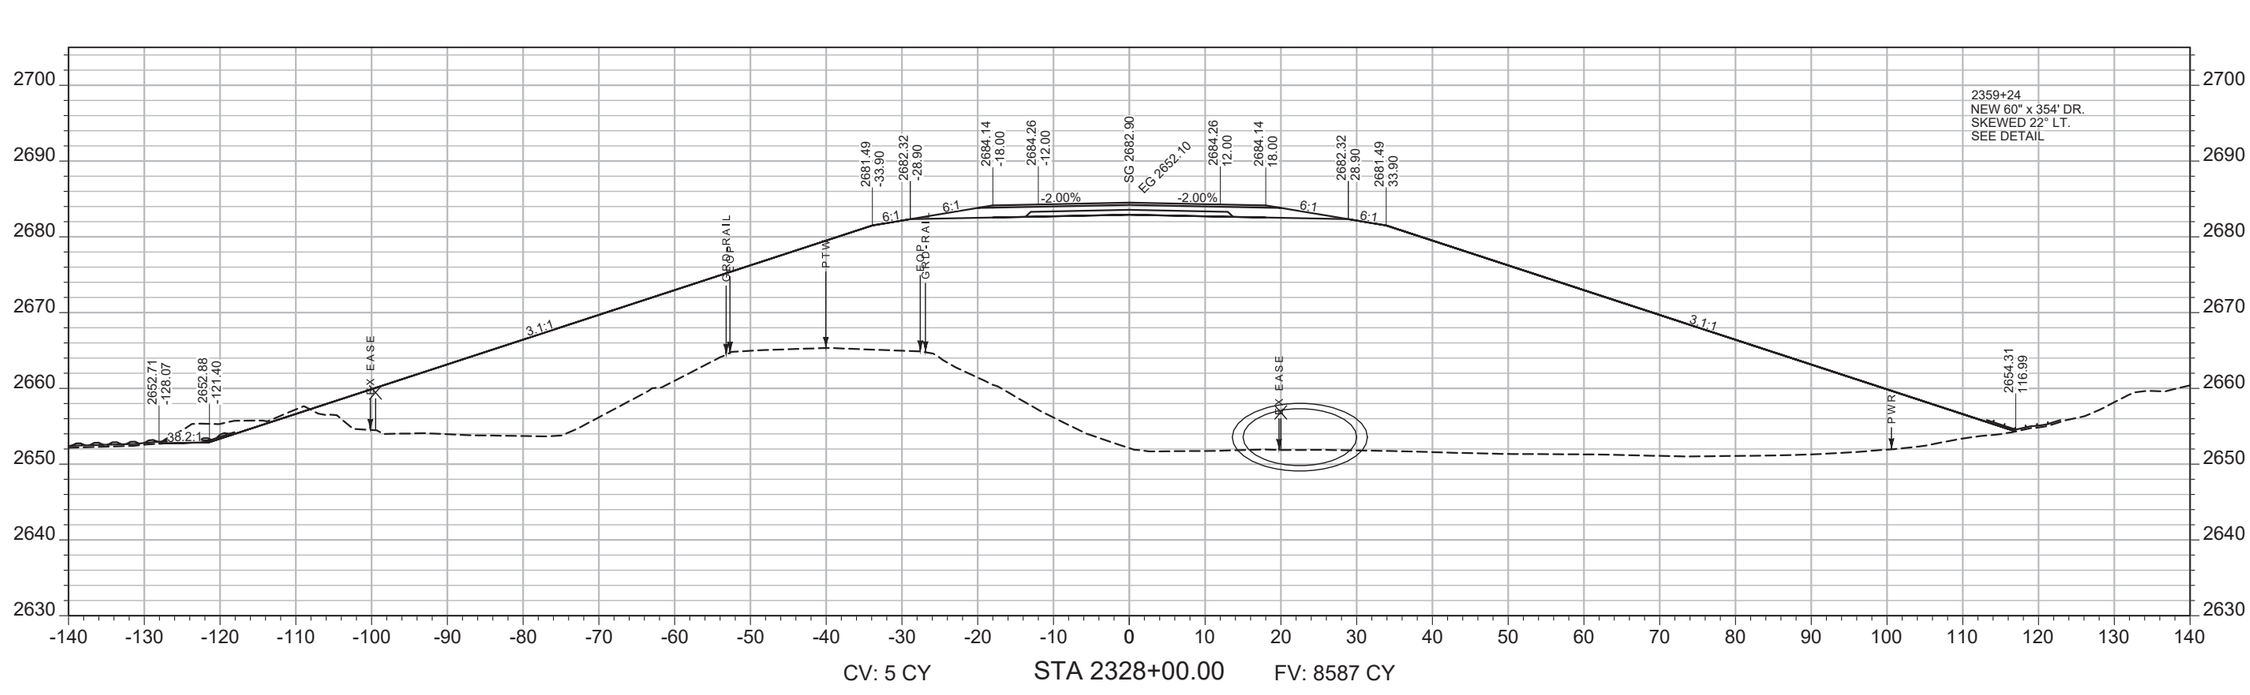

SHEET NO.
207

MAINLINE

PROJECT NAME: WEST OF BROCKWAY - WEST
COUNTY: MCCONE
PROJECT ID: NH-HSIP 57-6(22)254
UPN: 9727000

DESIGNED BY: C. PERIMAN 09/2023
REVIEWED BY:
CHECKED BY:


9727000RDLAY003.DWG

MONTANA
Department of Transportation


CROSS SECTIONS

5/15/2025 2:14 PM

AWARD COPY

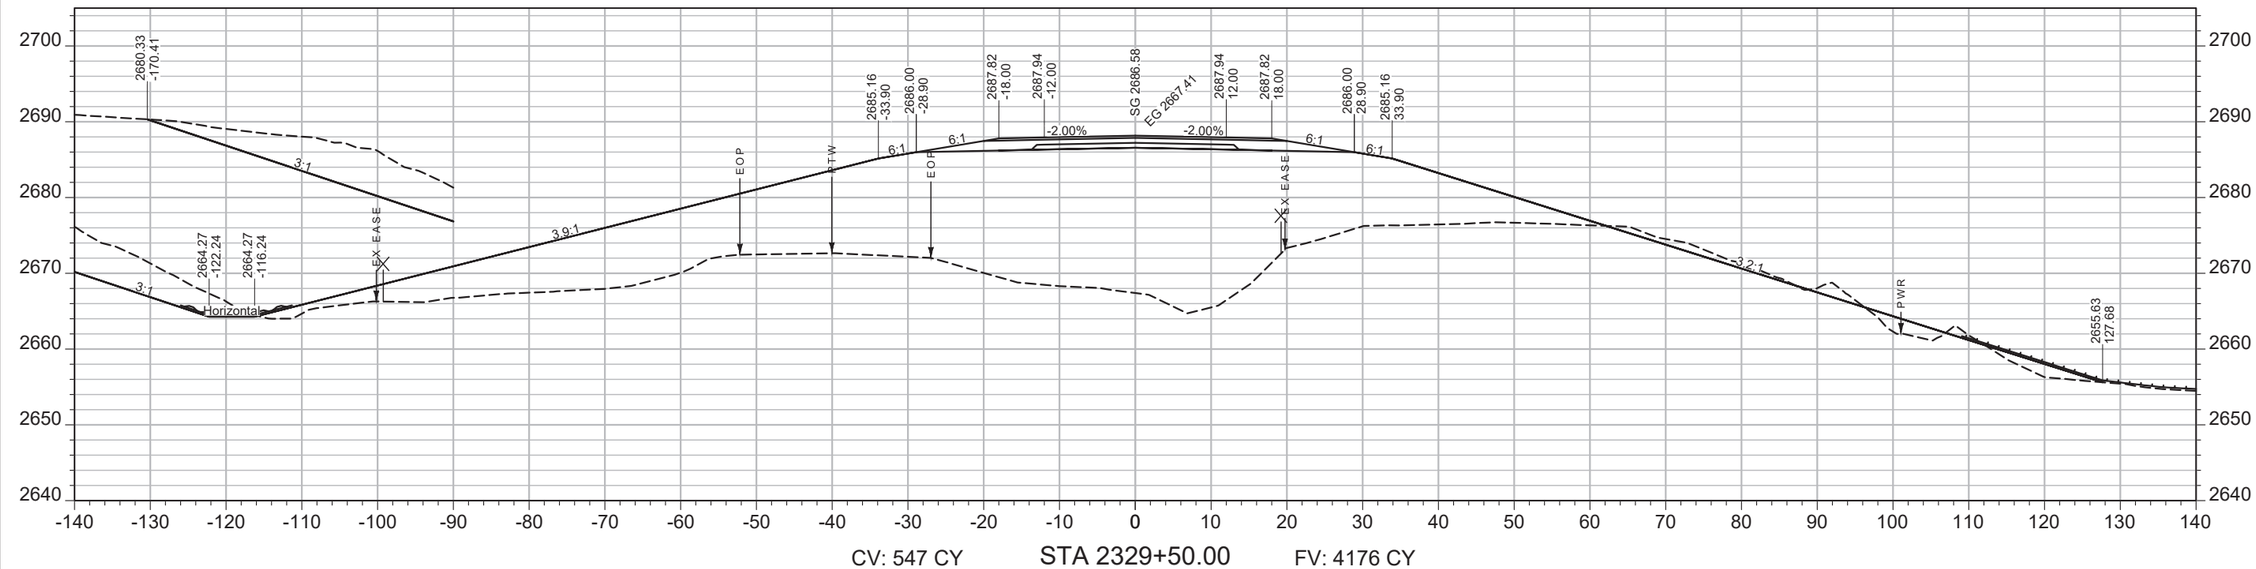

CV: 547 CY STA 2329+50.00 FV: 4176 CY

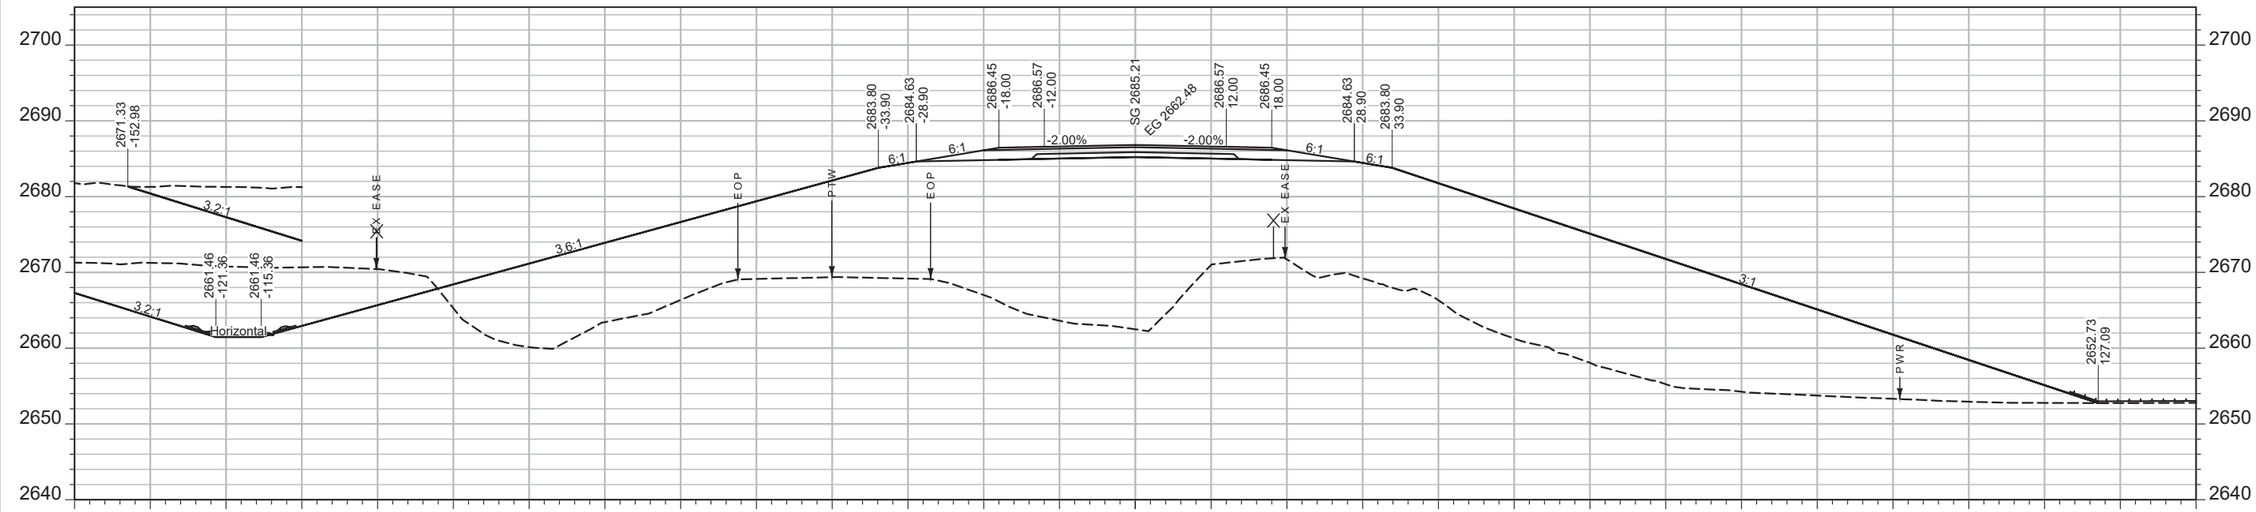

CV: 479 CY STA 2329+00.00 FV: 6255 CY

SHEET NO.
208

MAINLINE

PROJECT NAME **WEST OF BROCKWAY - WEST**
COUNTY **MCCONE**
PROJECT ID **NH-HSIP 57-6(22)254**
UPN **9727000**


DESIGNED BY C. PERIMAN 09/2023
REVIEWED BY
CHECKED BY
9727000RDLAY003.DWG

MONTANA Department of Transportation


CROSS SECTIONS

5/15/2025 2:14 PM

AWARD COPY

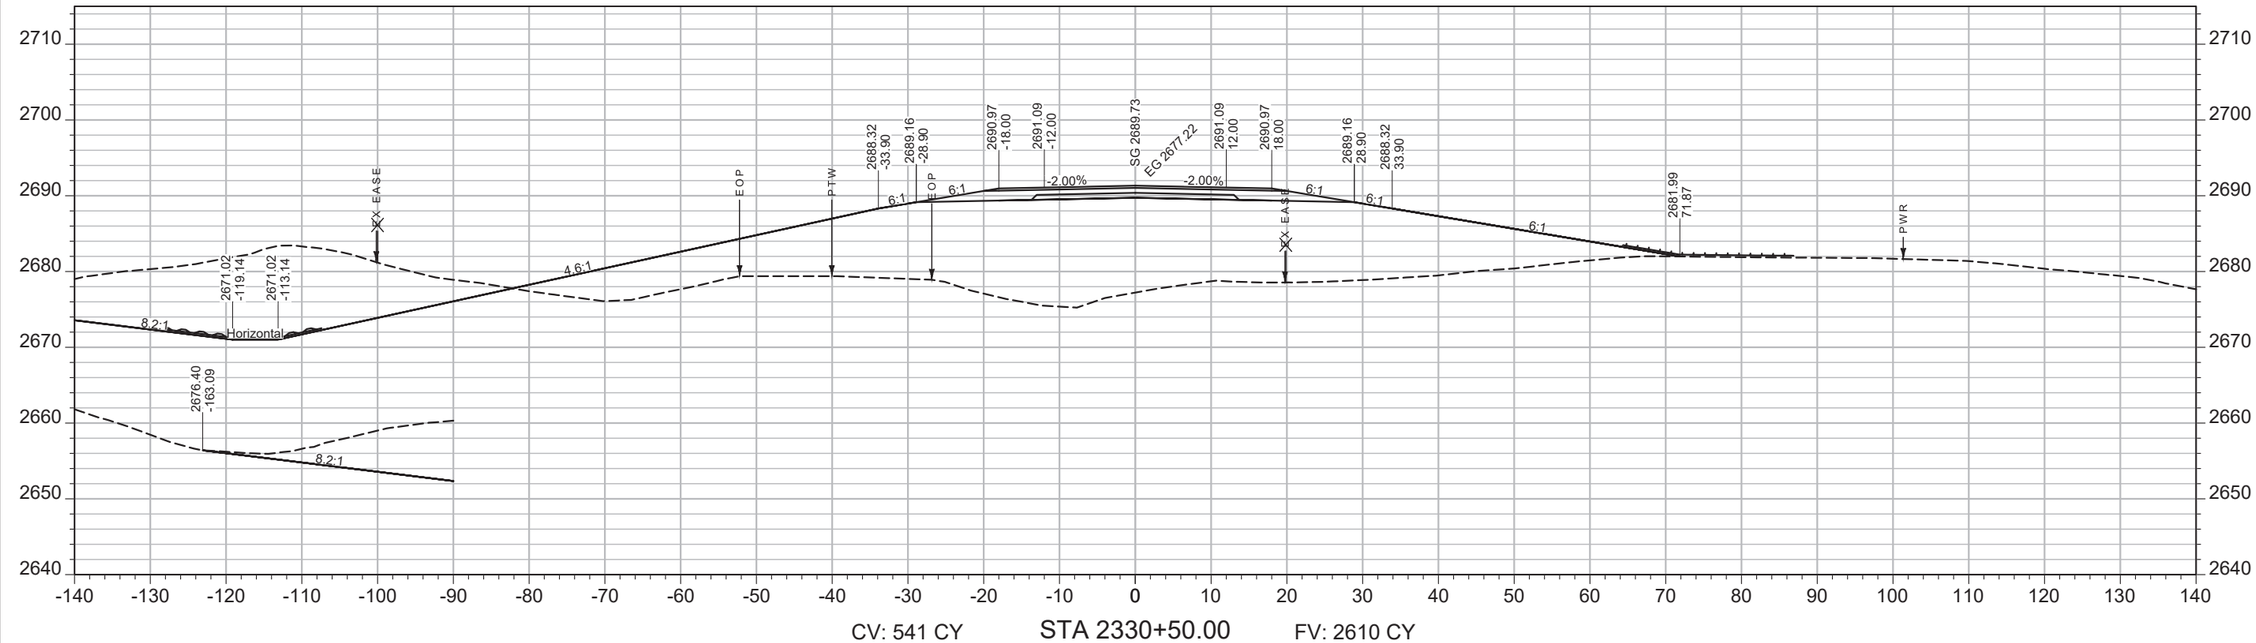

CV: 541 CY STA 2330+50.00 FV: 2610 CY

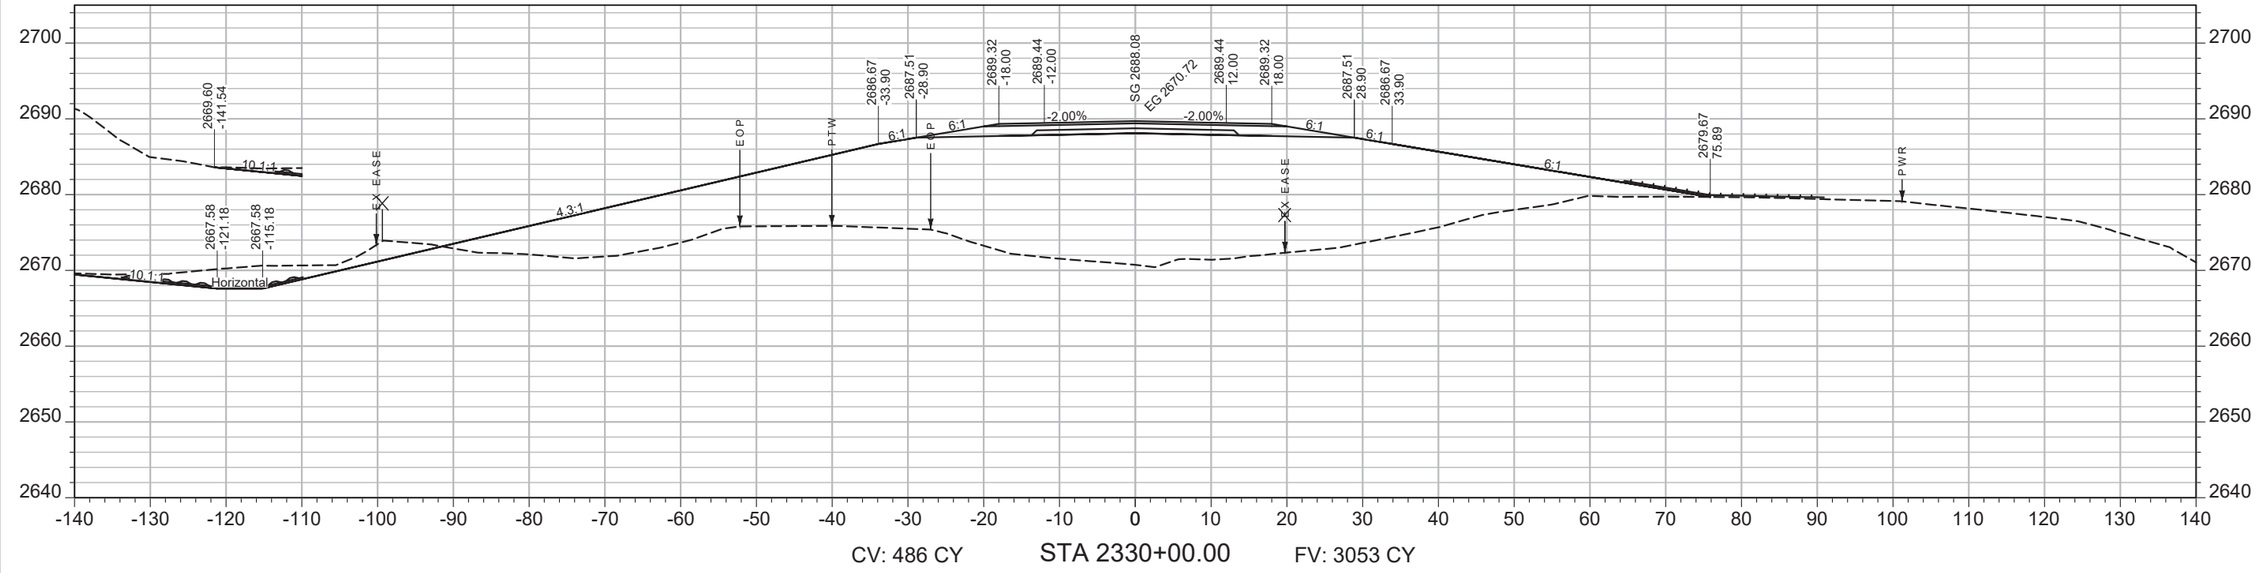

CV: 486 CY STA 2330+00.00 FV: 3053 CY

SHEET NO.
209

MAINLINE

PROJECT NAME WEST OF BROCKWAY - WEST
COUNTY MCCONE
PROJECT ID NH-HSIP 57-6(22)254
UPN 9727000

DESIGNED BY C. PERIMAN 09/2023
REVIEWED BY
CHECKED BY


MONTANA Department of Transportation

CROSS SECTIONS


5/15/2025 2:14 PM

9727000RDLAY003.DWG

AWARD COPY

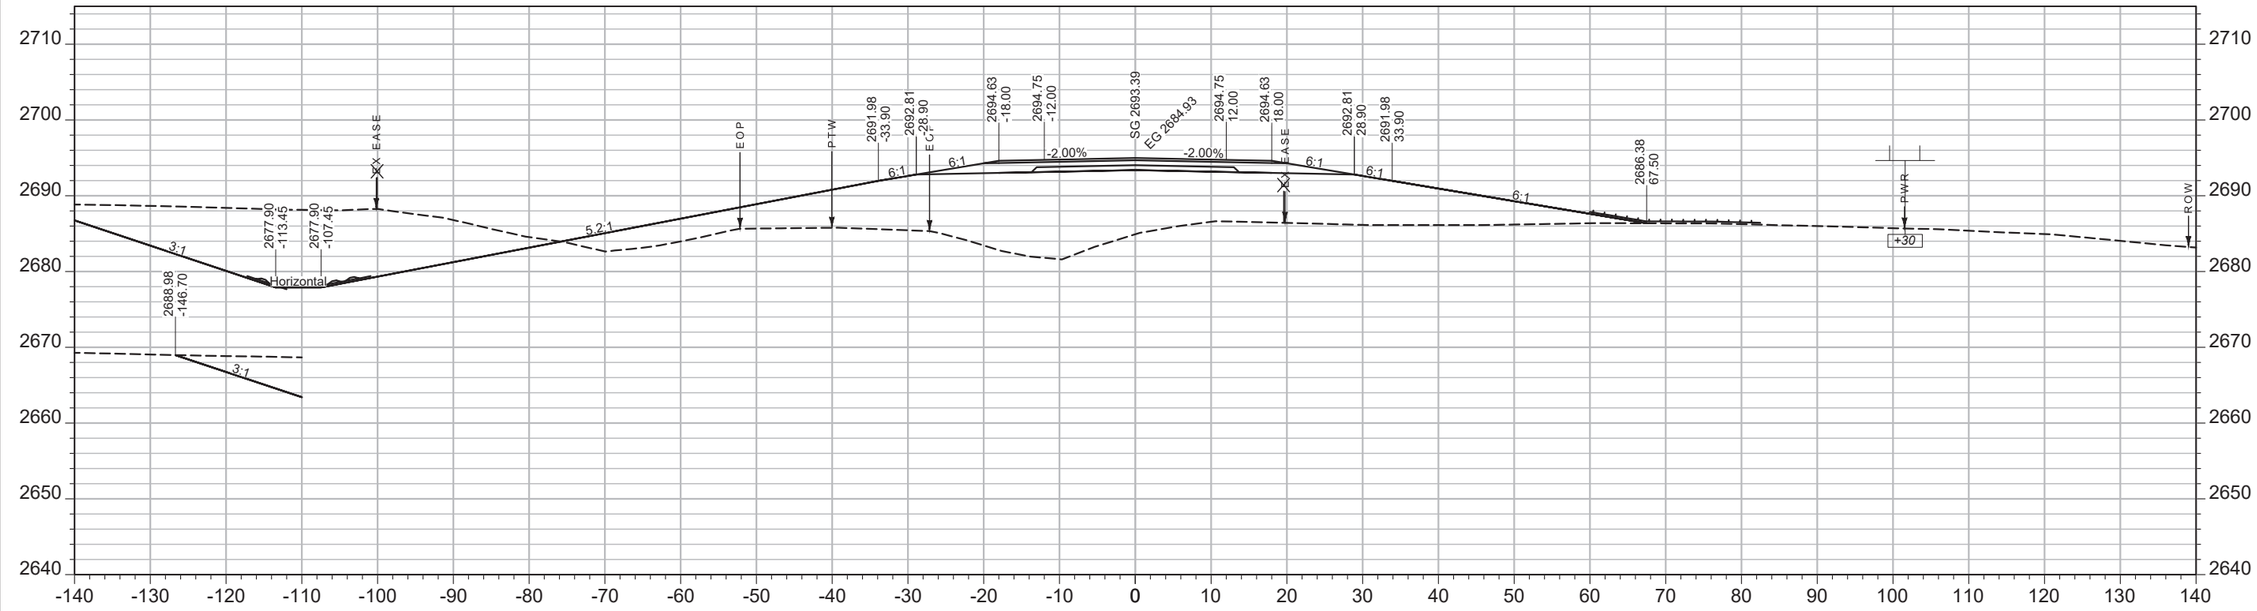

CV: 846 CY STA 2331+50.00 FV: 1574 CY

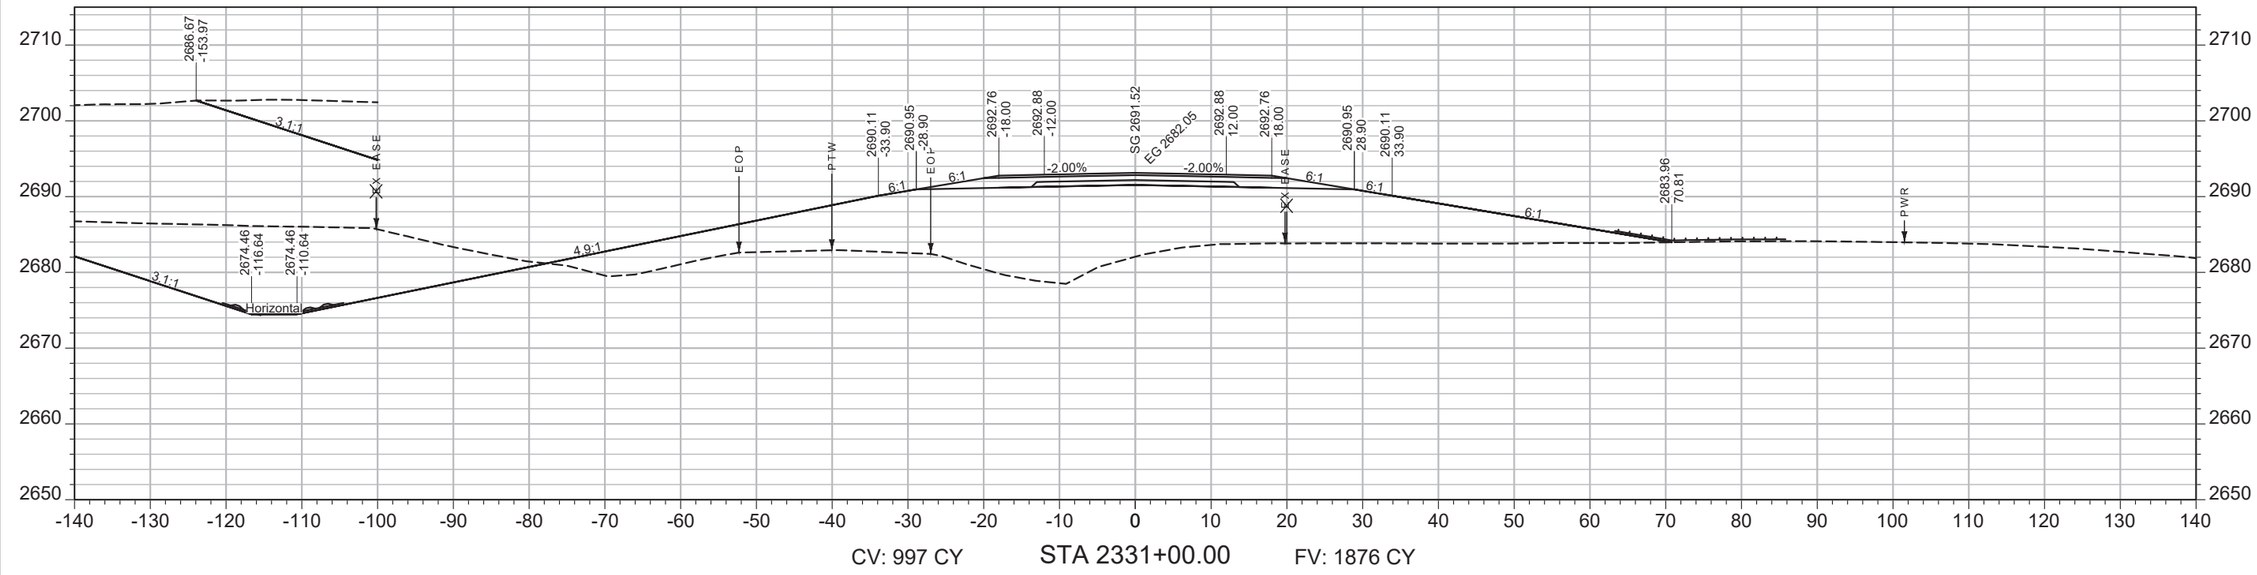

CV: 997 CY STA 2331+00.00 FV: 1876 CY

SHEET NO.
210

MAINLINE

PROJECT NAME WEST OF BROCKWAY - WEST
COUNTY MCCONE
PROJECT ID NH-HSIP 57-6(22)254
UPN 9727000

DESIGNED BY C. PERIMAN 09/2023
REVIEWED BY
CHECKED BY


MONTANA Department of Transportation

CROSS SECTIONS


9727000RDLAY003.DWG

5/15/2025 2:14 PM

AWARD COPY

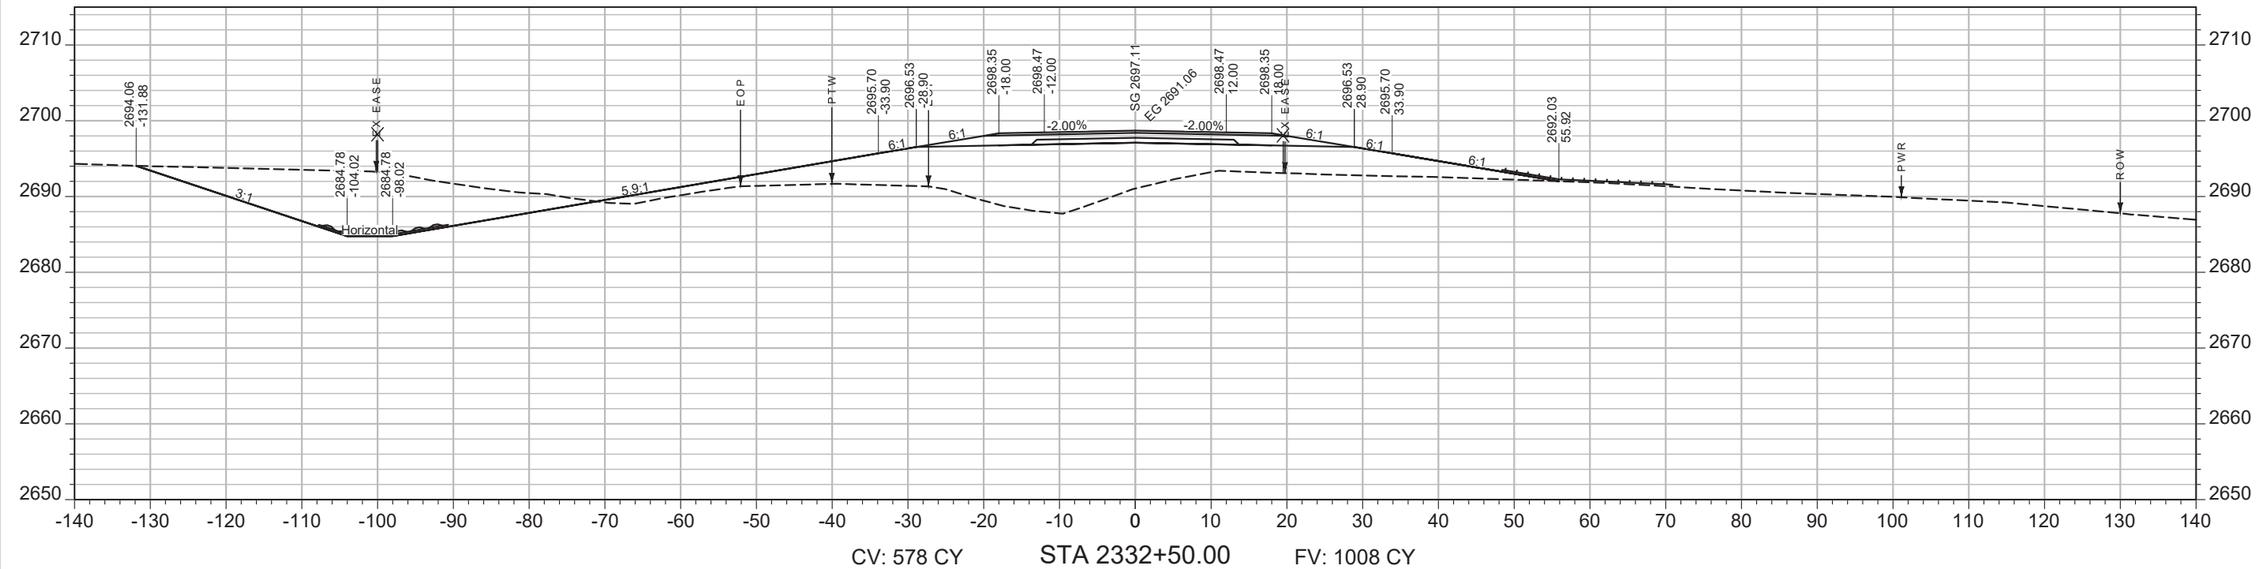

CV: 578 CY STA 2332+50.00 FV: 1008 CY

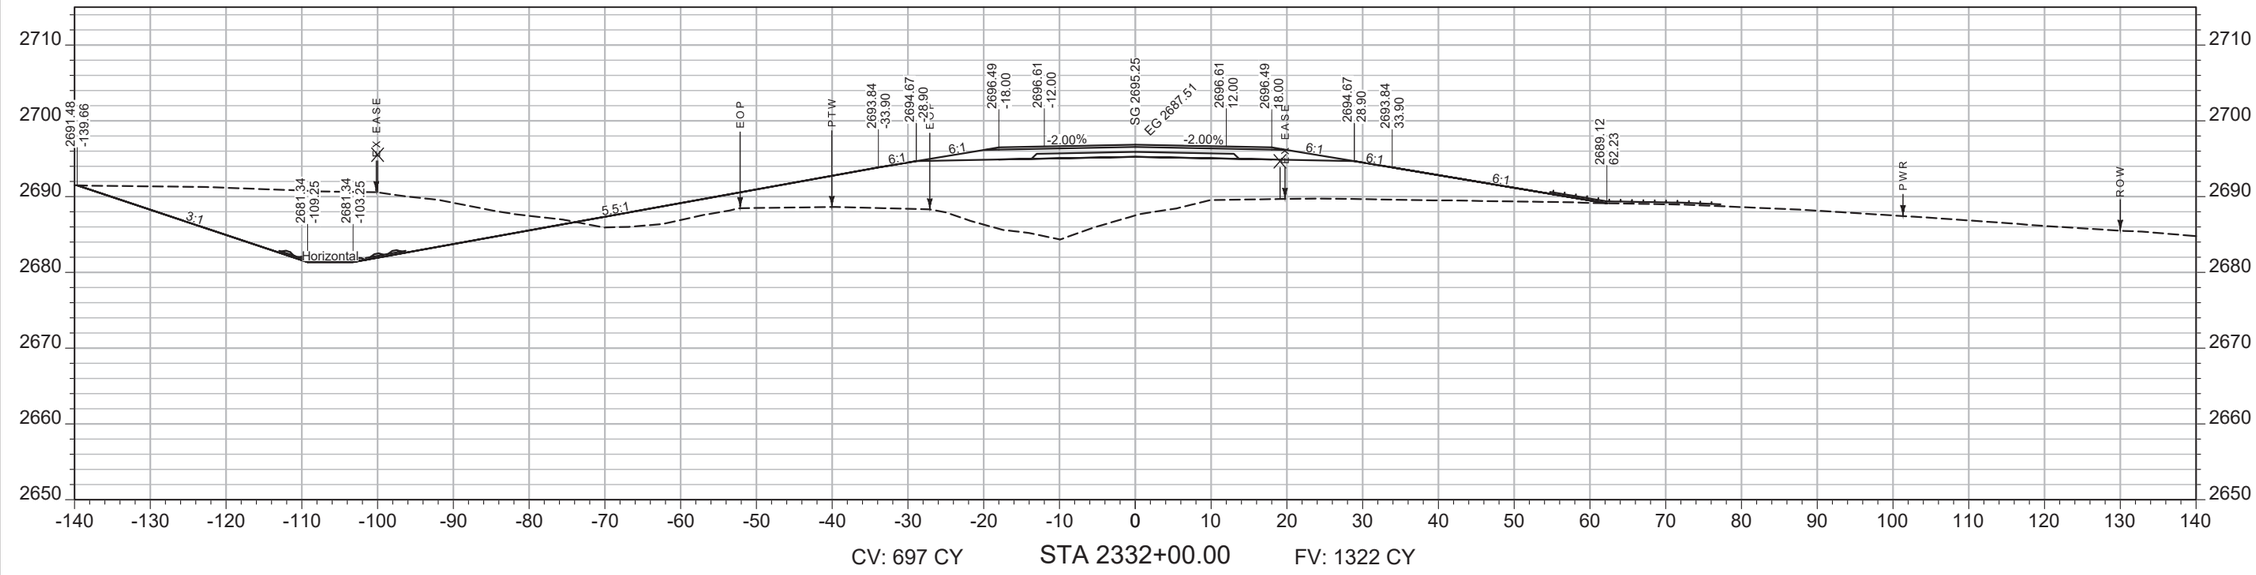

CV: 697 CY STA 2332+00.00 FV: 1322 CY

SHEET NO.
211

MAINLINE

PROJECT NAME WEST OF BROCKWAY - WEST
COUNTY MCCONE
PROJECT ID NH-HSIP 57-6(22)254
UPN 9727000

DESIGNED BY C. PERIMAN 09/2023
REVIEWED BY
CHECKED BY


MONTANA Department of Transportation

CROSS SECTIONS


5/15/2025 2:14 PM

9727000RDLAY003.DWG

AWARD COPY

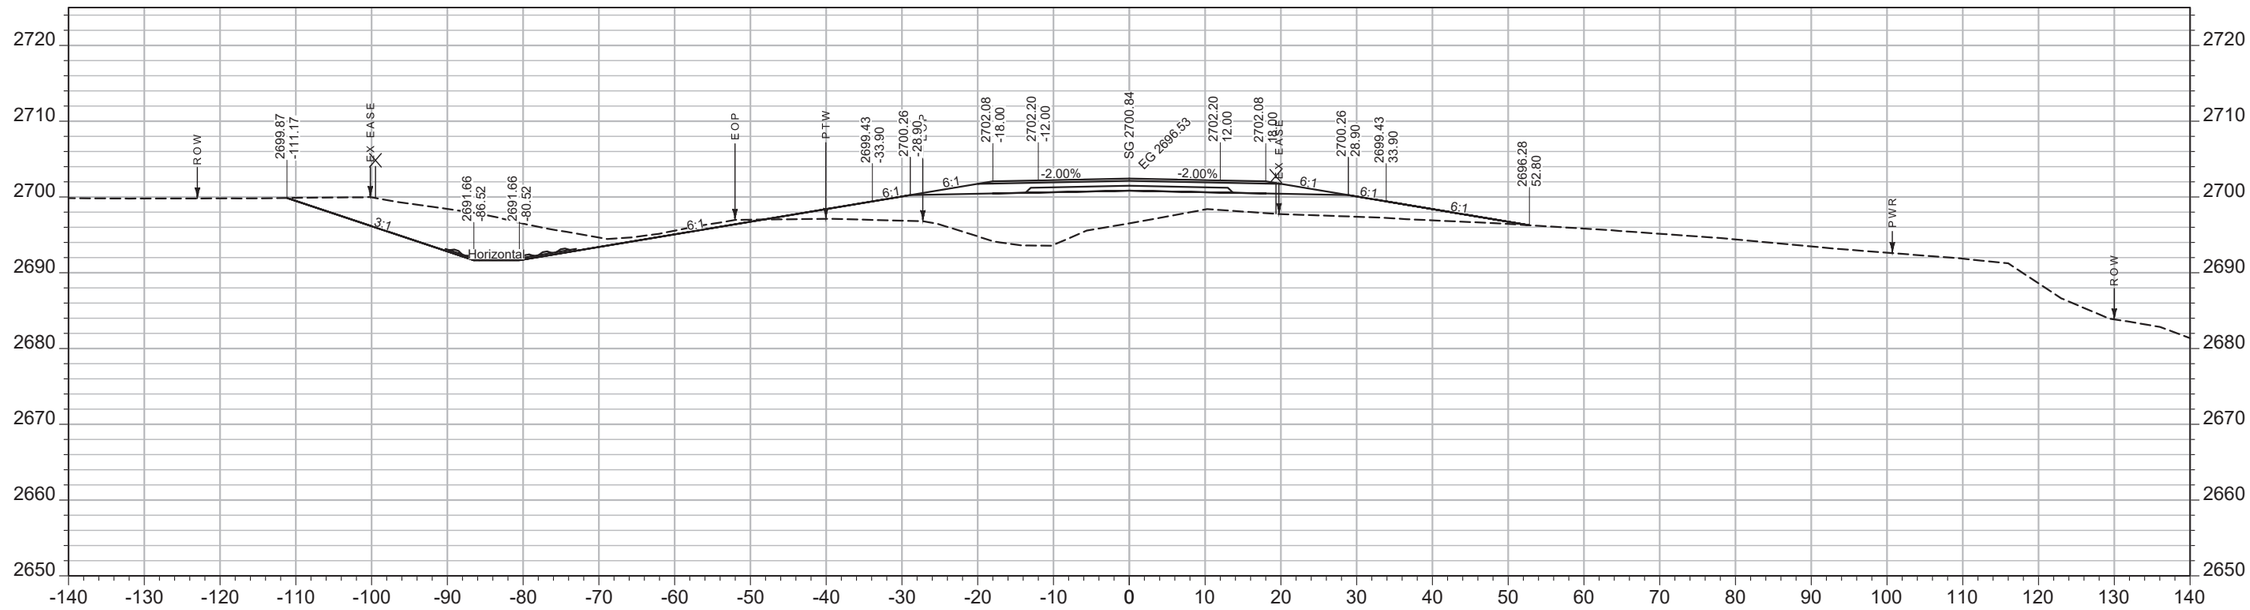

CV: 349 CY STA 2333+50.00 FV: 606 CY

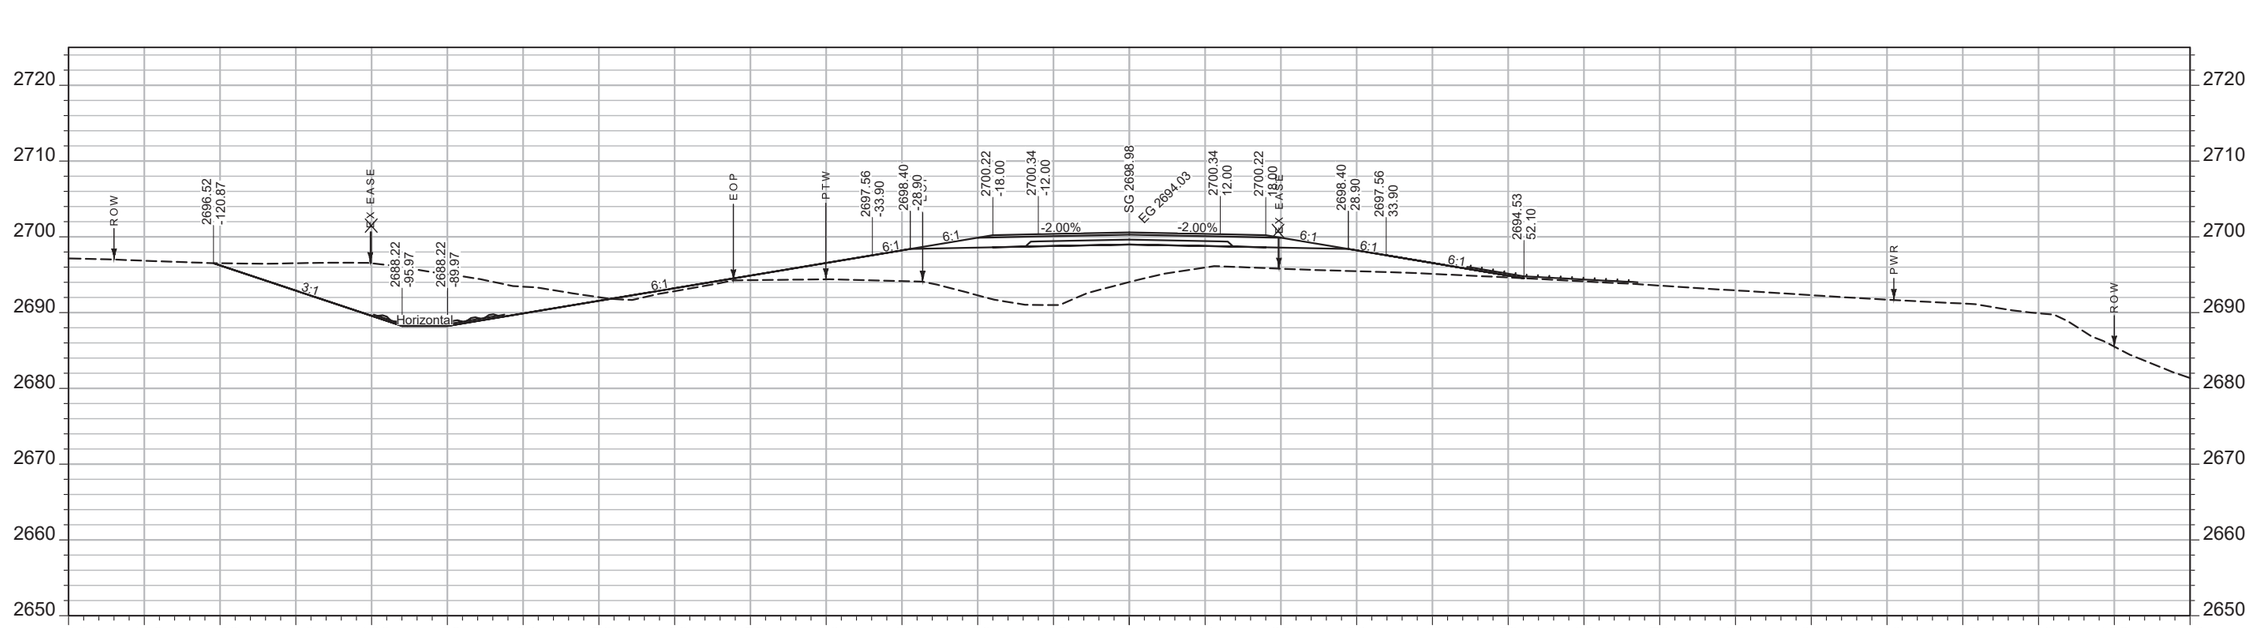

CV: 461 CY STA 2333+00.00 FV: 765 CY

SHEET NO. 212

MAINLINE

PROJECT NAME **WEST OF BROCKWAY - WEST**
COUNTY **MCCONE**
PROJECT ID **NH-HSIP 57-6(22)254**
UPN **9727000**


DESIGNED BY C. PERIMAN 09/2023
REVIEWED BY
CHECKED BY
9727000RDLAY003.DWG

MONTANA Department of Transportation


CROSS SECTIONS

5/15/2025 2:14 PM

AWARD COPY

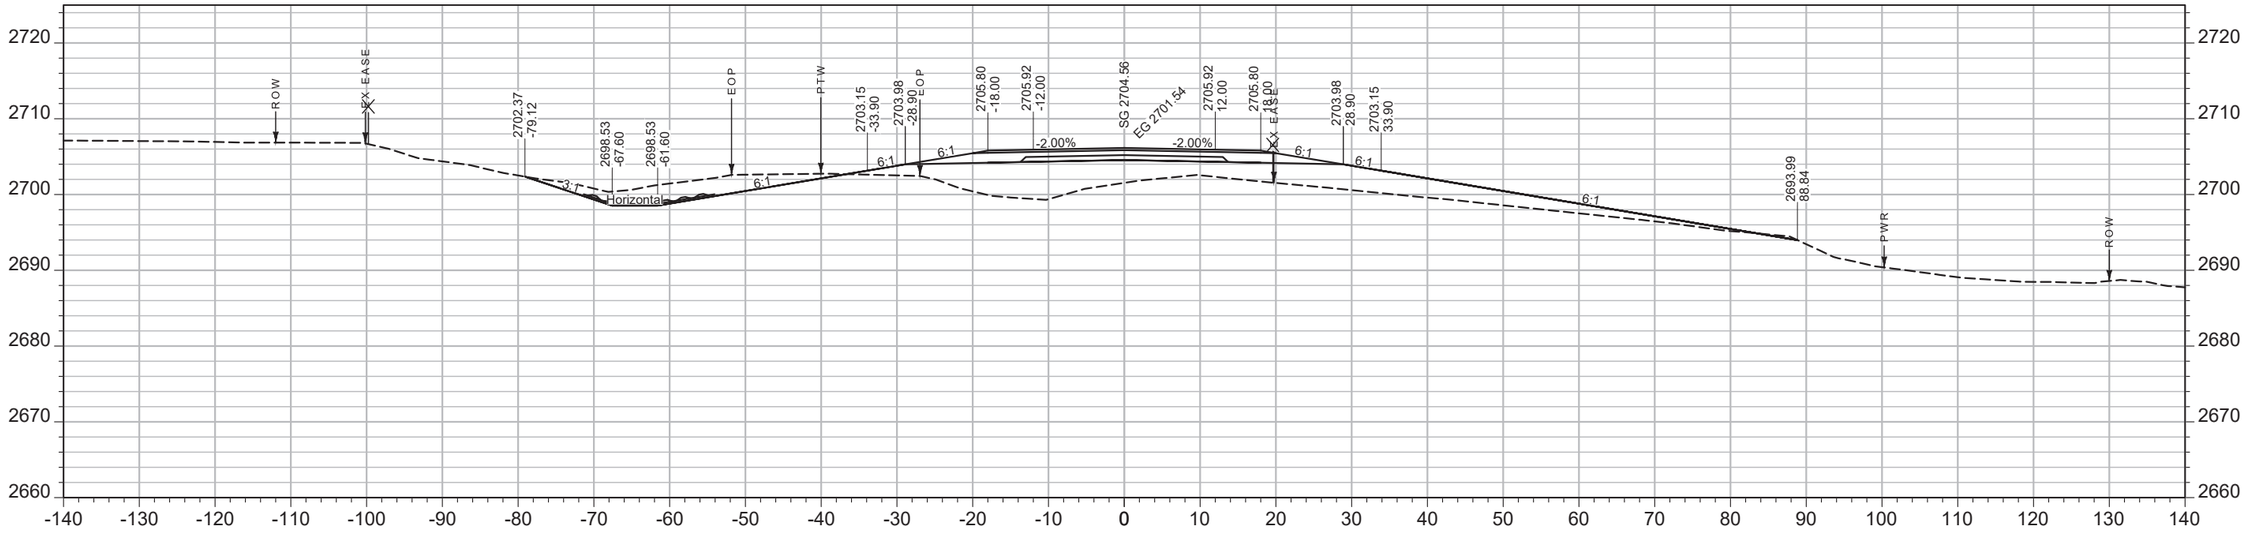

CV: 173 CY STA 2334+50.00 FV: 467 CY

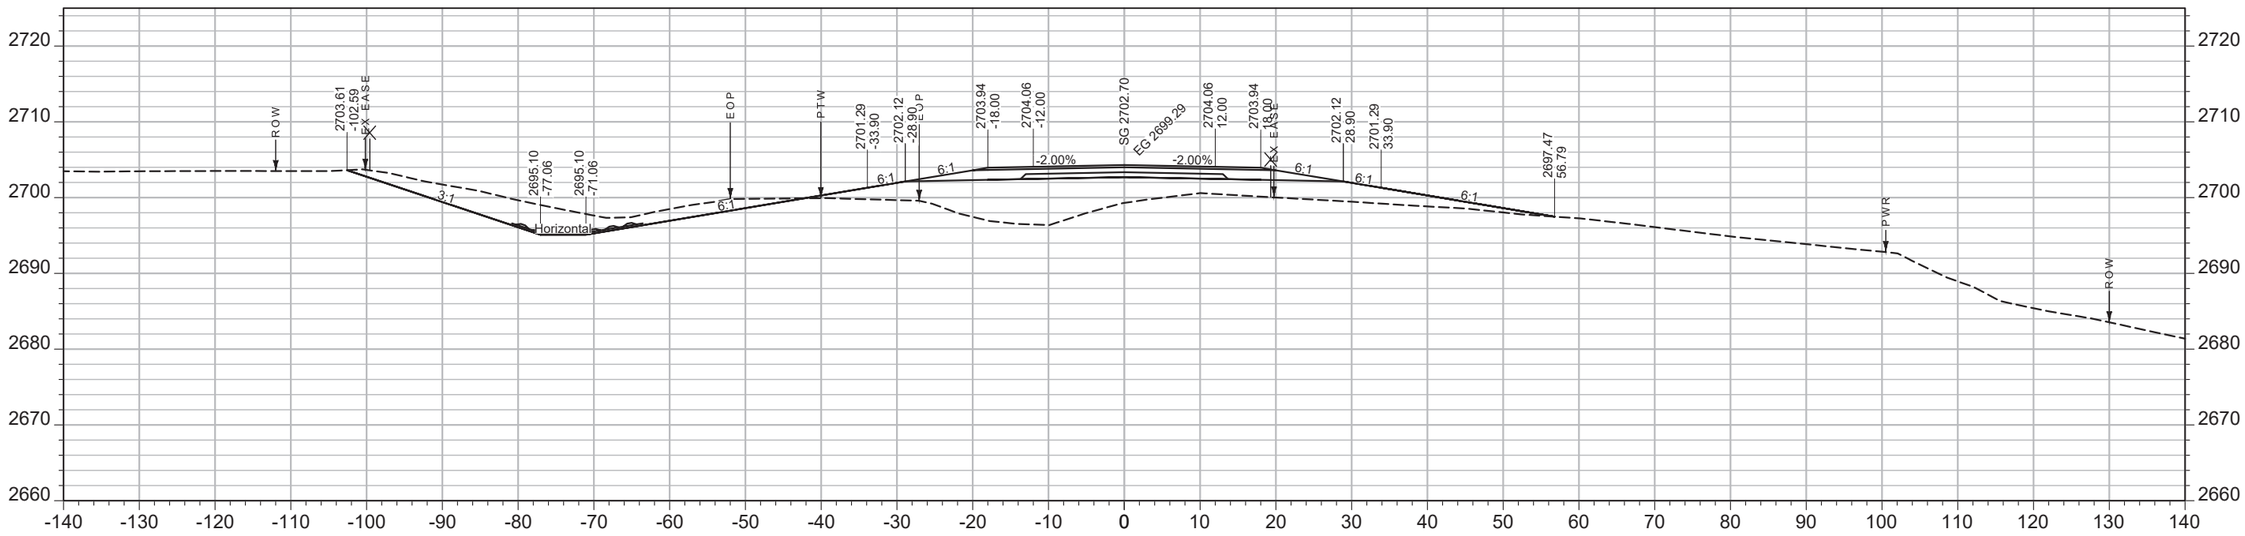

CV: 262 CY STA 2334+00.00 FV: 514 CY

SHEET NO.
213

MAINLINE

PROJECT NAME WEST OF BROCKWAY - WEST
COUNTY MCCONE
PROJECT ID NH-HSIP 57-6(22)254
UPN 9727000


DESIGNED BY C. PERIMAN 09/2023
REVIEWED BY
CHECKED BY
9727000RDLAY003.DWG

MONTANA Department of Transportation


CROSS SECTIONS

5/15/2025 2:14 PM

AWARD COPY

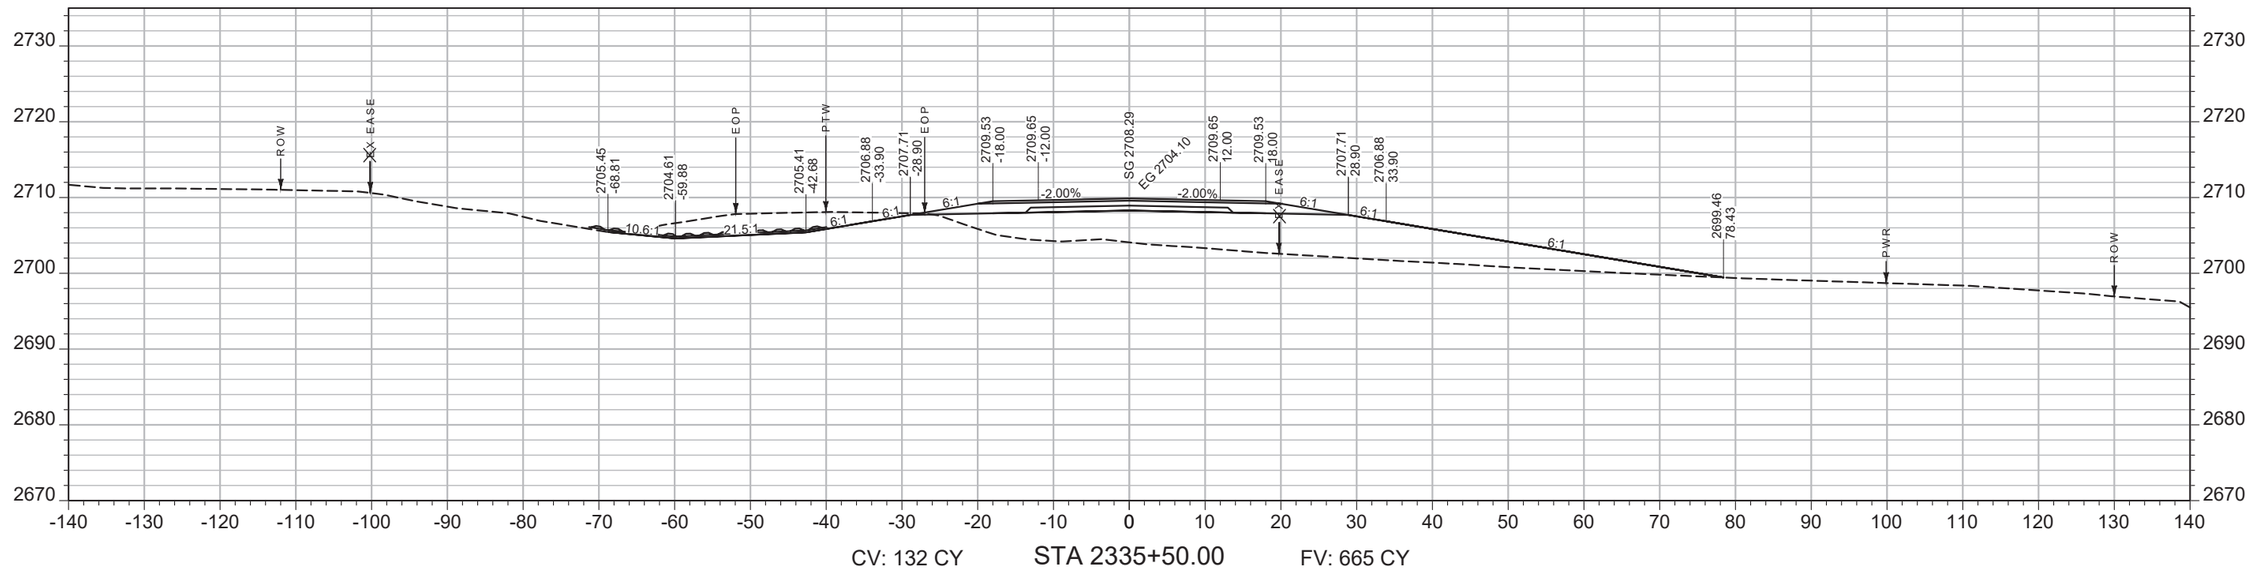

CV: 132 CY STA 2335+50.00 FV: 665 CY

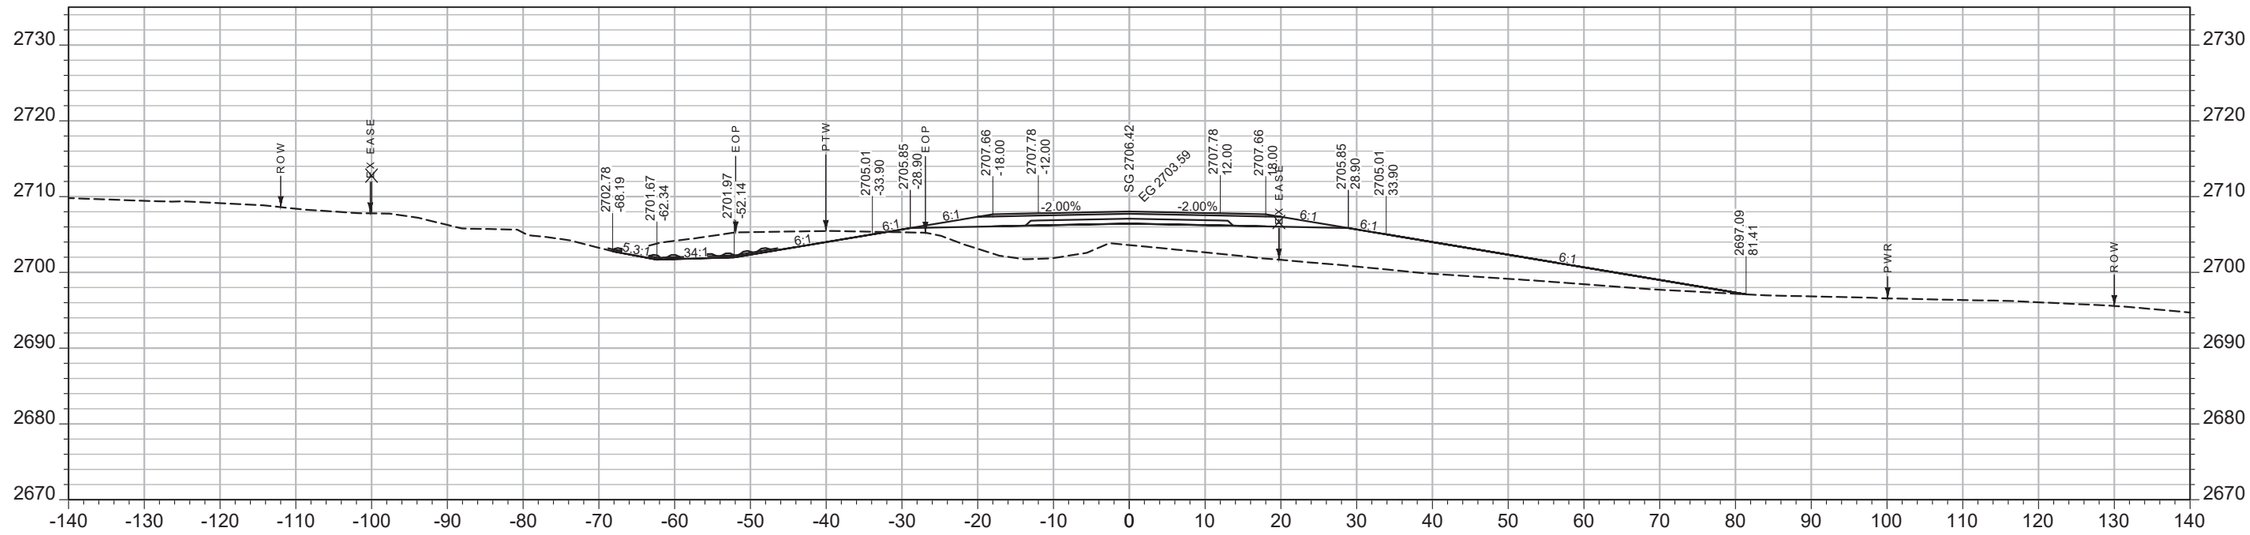

CV: 120 CY STA 2335+00.00 FV: 562 CY

SHEET NO.
214

MAINLINE

PROJECT NAME WEST OF BROCKWAY - WEST
COUNTY MCCONE
PROJECT ID NH-HSIP 57-6(22)254
UPN 9727000


DESIGNED BY C. PERIMAN 09/2023
REVIEWED BY
CHECKED BY
9727000RDLAY003.DWG

MONTANA Department of Transportation


CROSS SECTIONS

5/15/2025 2:14 PM

AWARD COPY

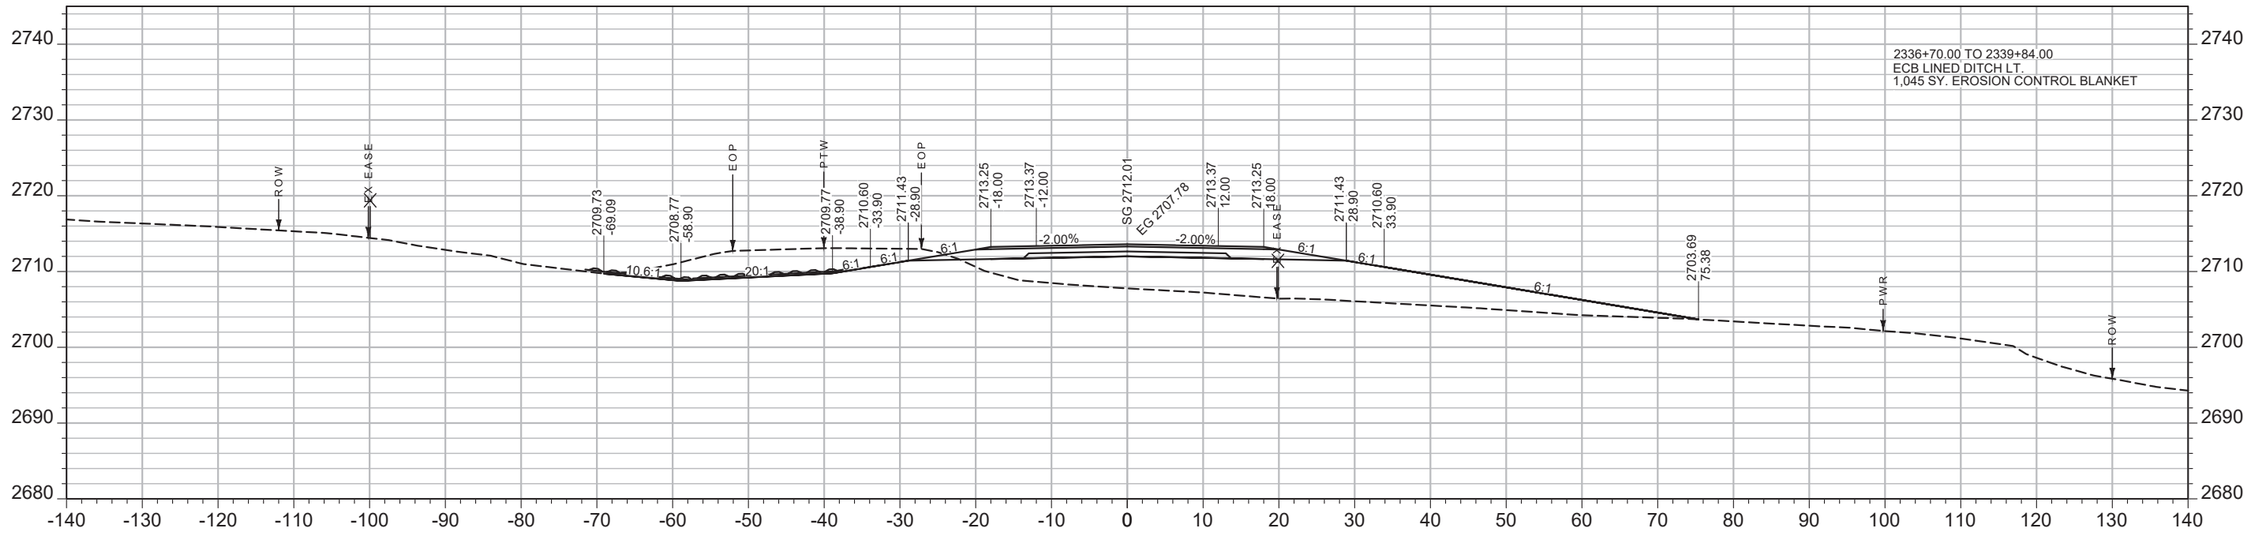

CV: 189 CY STA 2336+50.00 FV: 630 CY

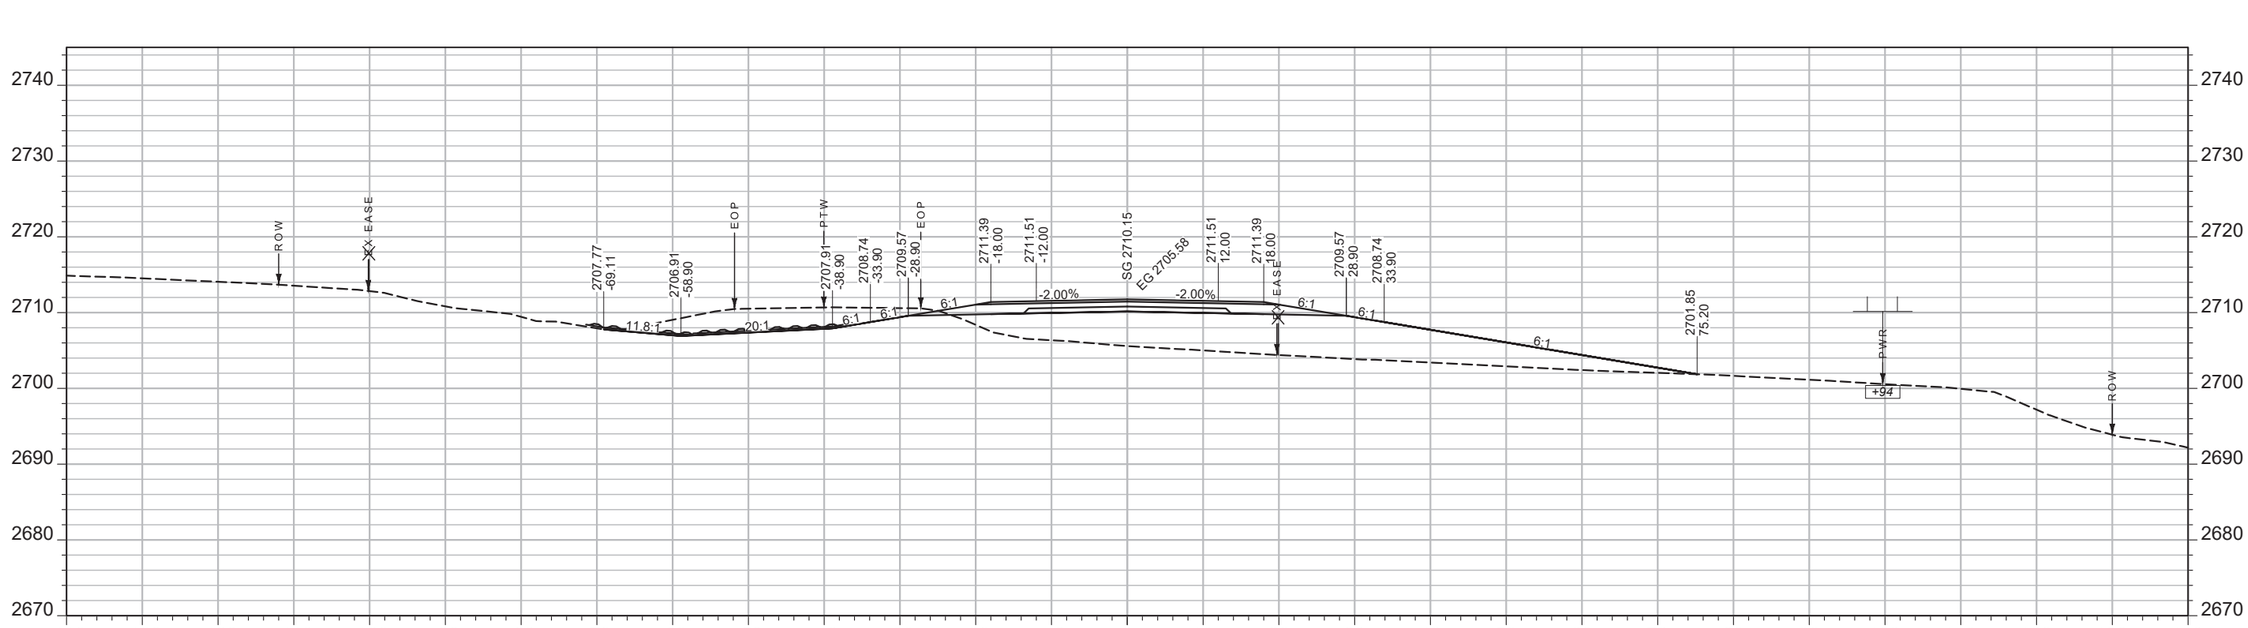

CV: 147 CY STA 2336+00.00 FV: 672 CY

SHEET NO.
215

MAINLINE

PROJECT NAME WEST OF BROCKWAY - WEST
COUNTY MCCONE
PROJECT ID NH-HSIP 57-6(22)254
UPN 9727000

DESIGNED BY C. PERIMAN 09/2023
REVIEWED BY
CHECKED BY


MONTANA Department of Transportation

CROSS SECTIONS


9727000RDLAY003.DWG

5/15/2025 2:14 PM

AWARD COPY

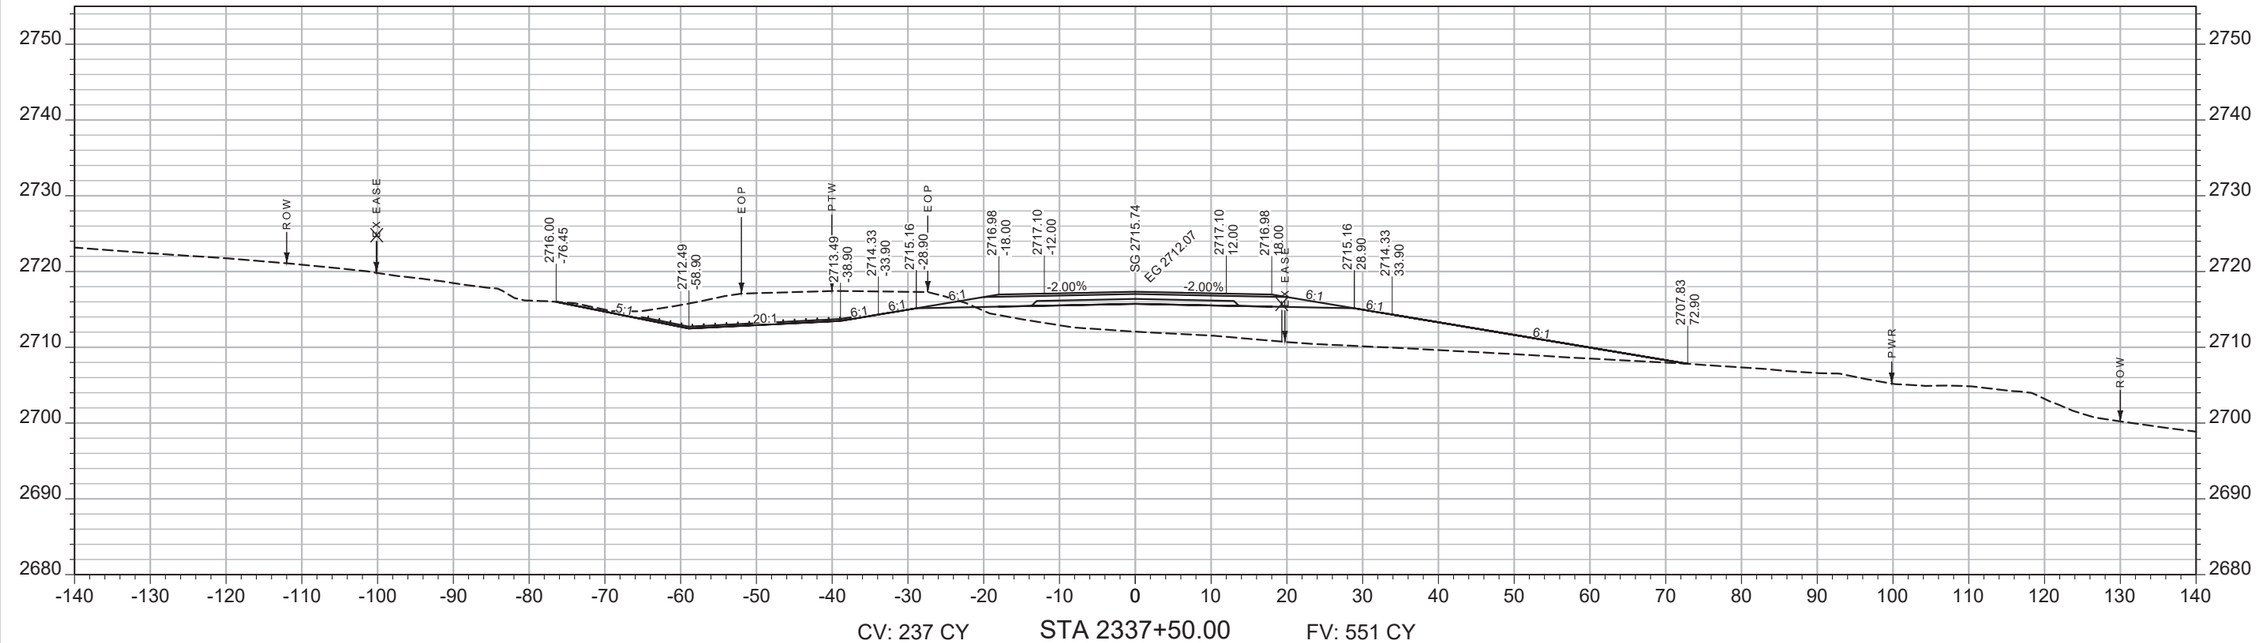

CV: 237 CY STA 2337+50.00 FV: 551 CY

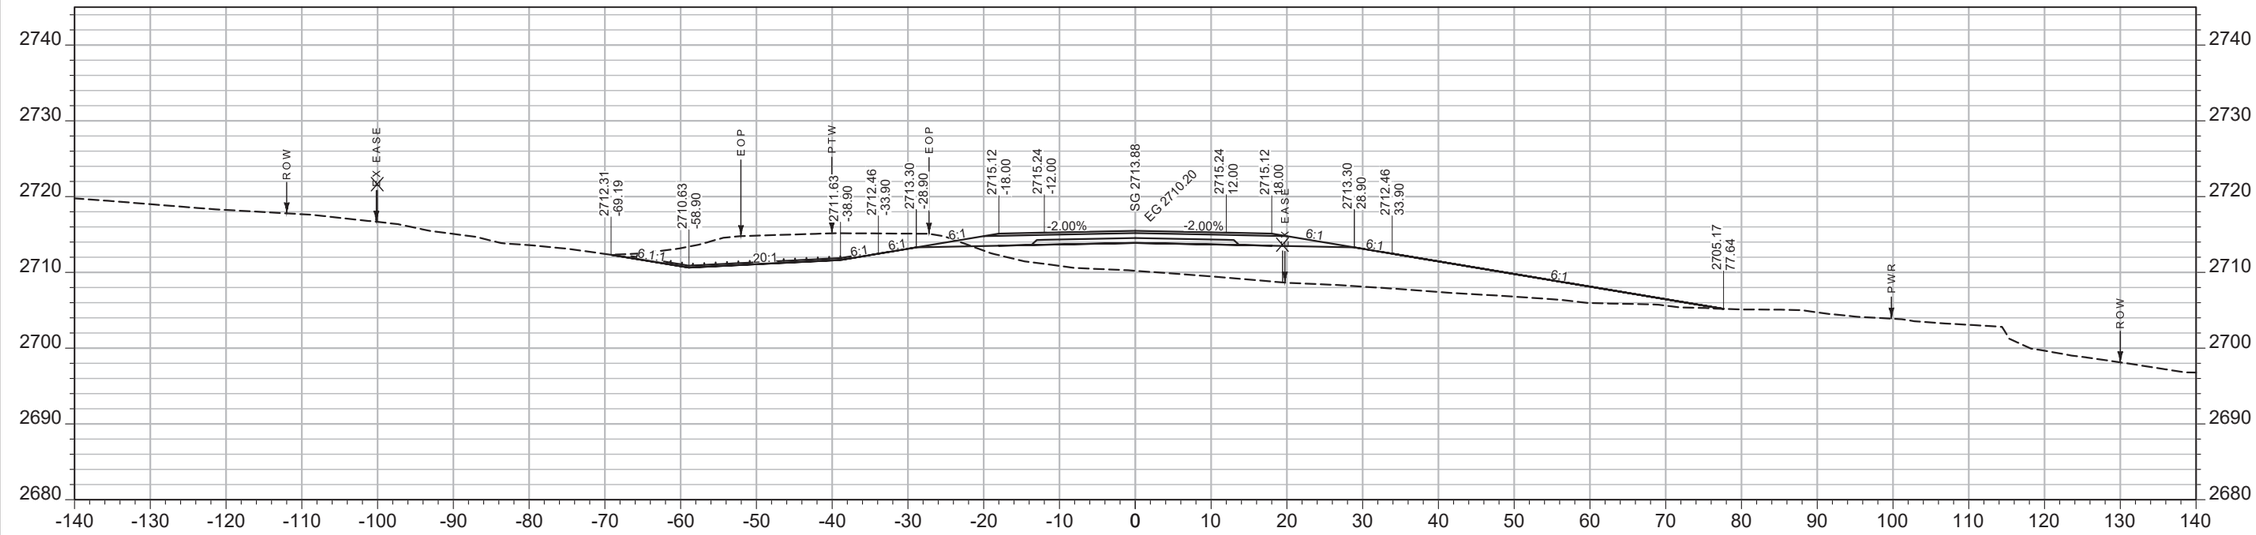

CV: 213 CY STA 2337+00.00 FV: 589 CY

SHEET NO.
216

MAINLINE

PROJECT NAME WEST OF BROCKWAY - WEST
COUNTY MCCONE
PROJECT ID NH-HSIP 57-6(22)254
UPN 9727000

DESIGNED BY C. PERIMAN 09/2023
REVIEWED BY
CHECKED BY


9727000RDLAY003.DWG


MONTANA Department of Transportation

CROSS SECTIONS

5/15/2025 2:14 PM

AWARD COPY

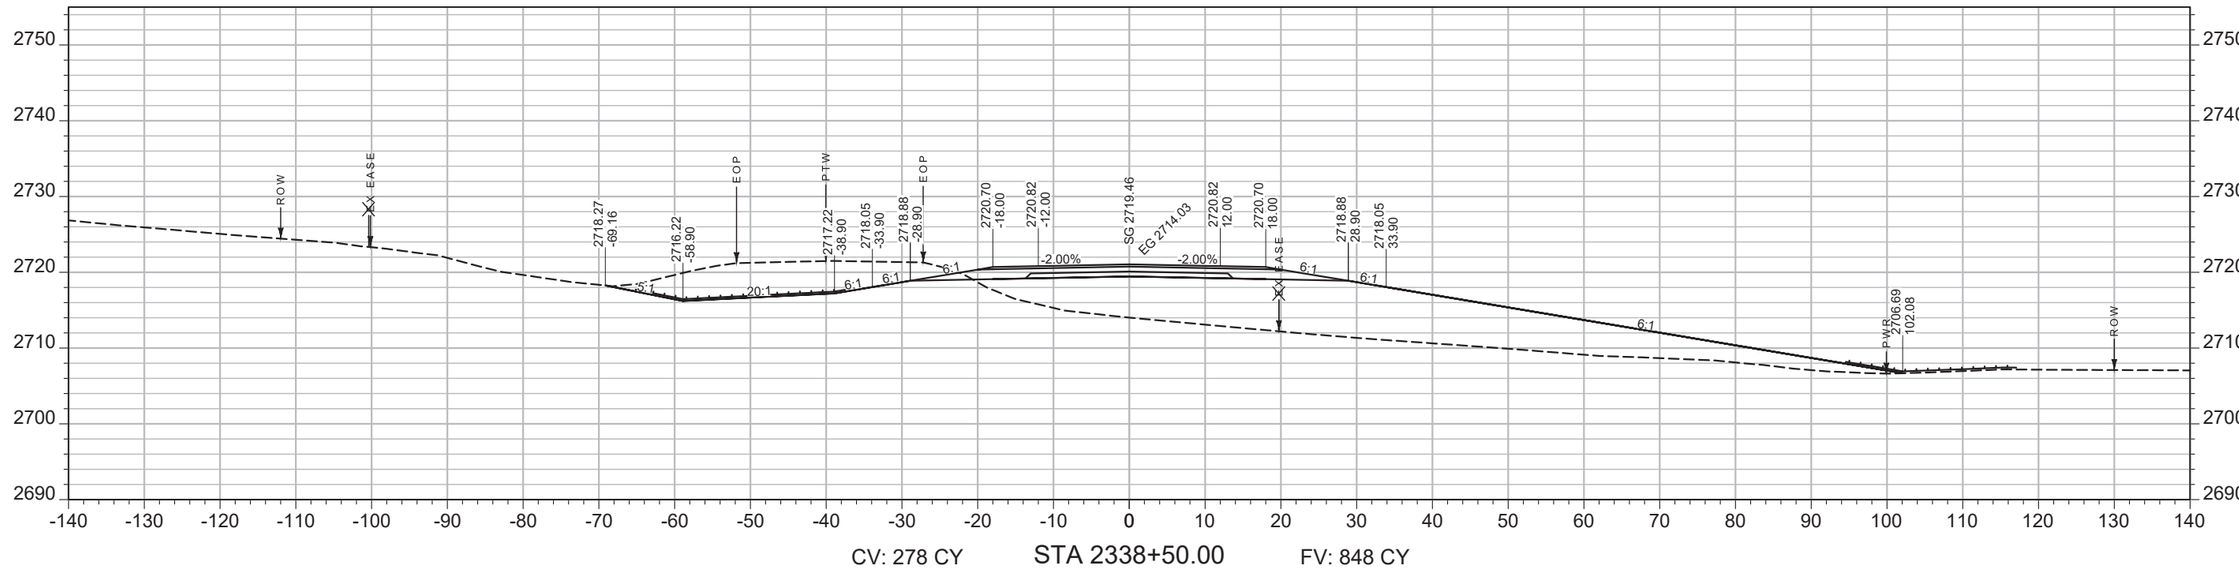

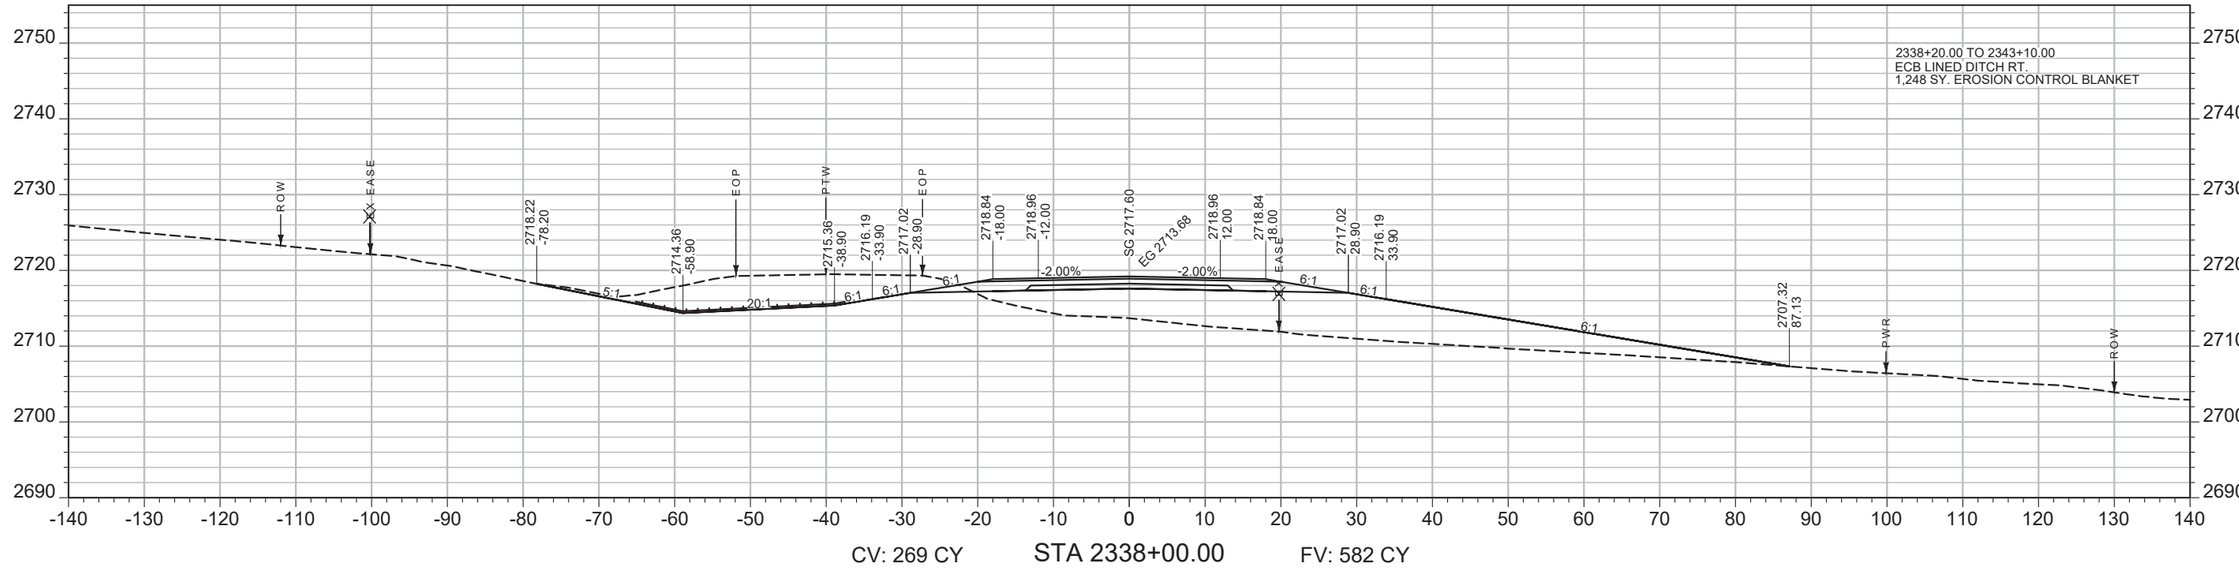

SHEET NO. 217

MAINLINE

PROJECT NAME: **WEST OF BROCKWAY - WEST**
COUNTY: **MCCONE**
PROJECT ID: **NH-HSIP 57-6(22)254**
UPN: **9727000**


DESIGNED BY: C. PERIMAN 09/2023
REVIEWED BY:
CHECKED BY:

MONTANA Department of Transportation


CROSS SECTIONS

5/15/2025 2:14 PM

9727000RDLAY003.DWG

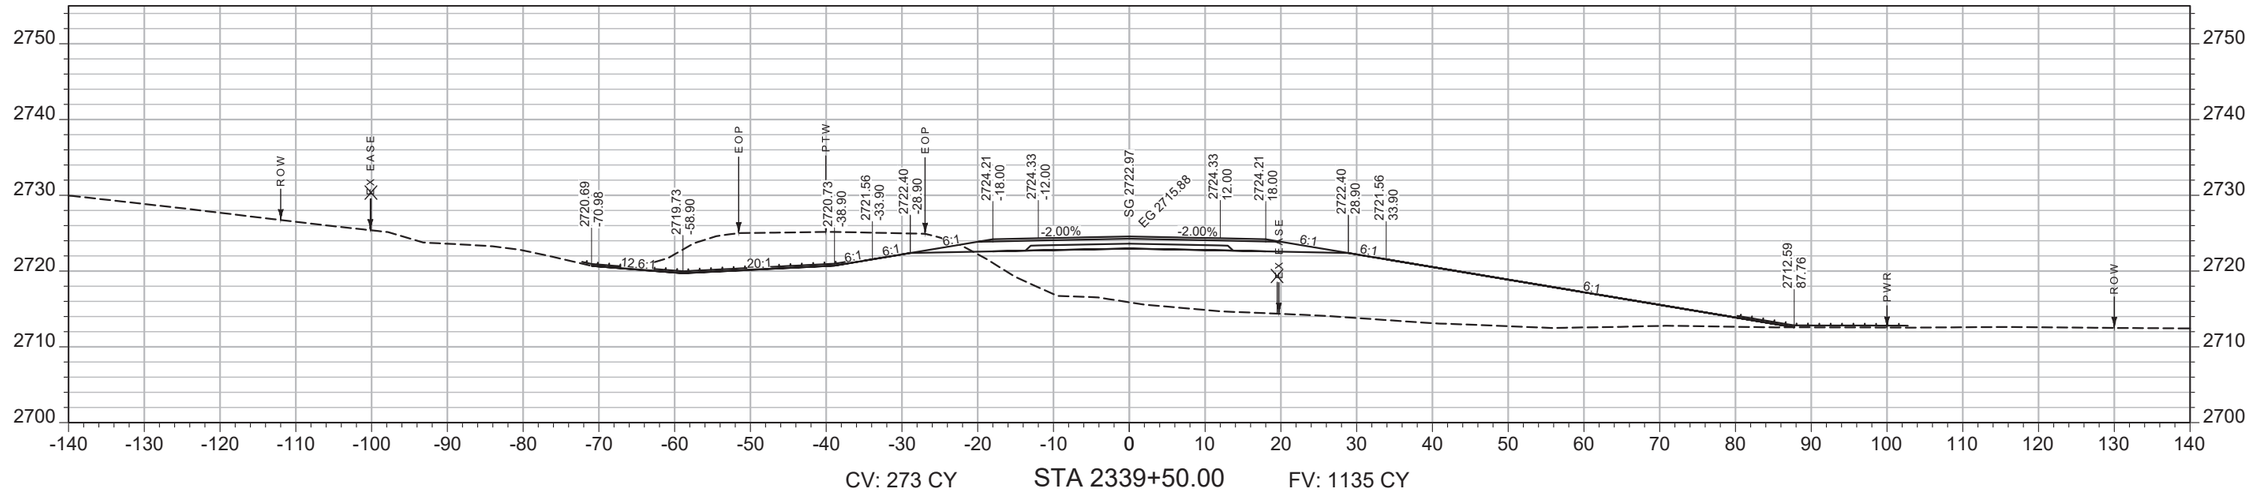

CV: 273 CY STA 2339+50.00 FV: 1135 CY

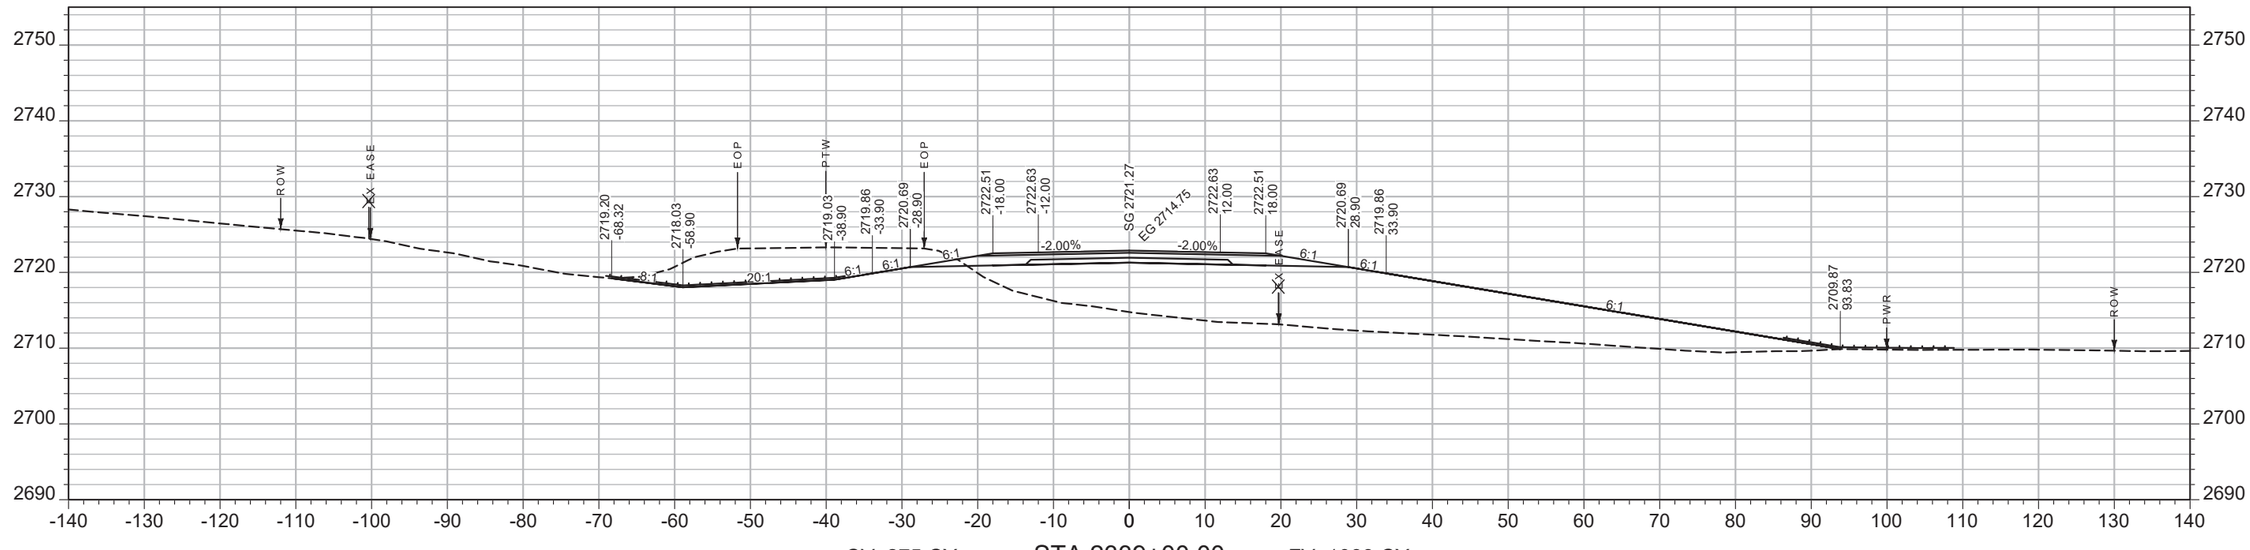

CV: 275 CY STA 2339+00.00 FV: 1083 CY

SHEET NO.
218

MAINLINE

PROJECT NAME: WEST OF BROCKWAY - WEST
COUNTY: MCCONE
PROJECT ID: NH-HSIP 57-6(22)254
UPN: 9727000

DESIGNED BY: C. PERIMAN 09/2023
REVIEWED BY:
CHECKED BY:


9727000RDLAY003.DWG

MONTANA
Department of Transportation


CROSS SECTIONS

5/15/2025 2:14 PM

AWARD COPY

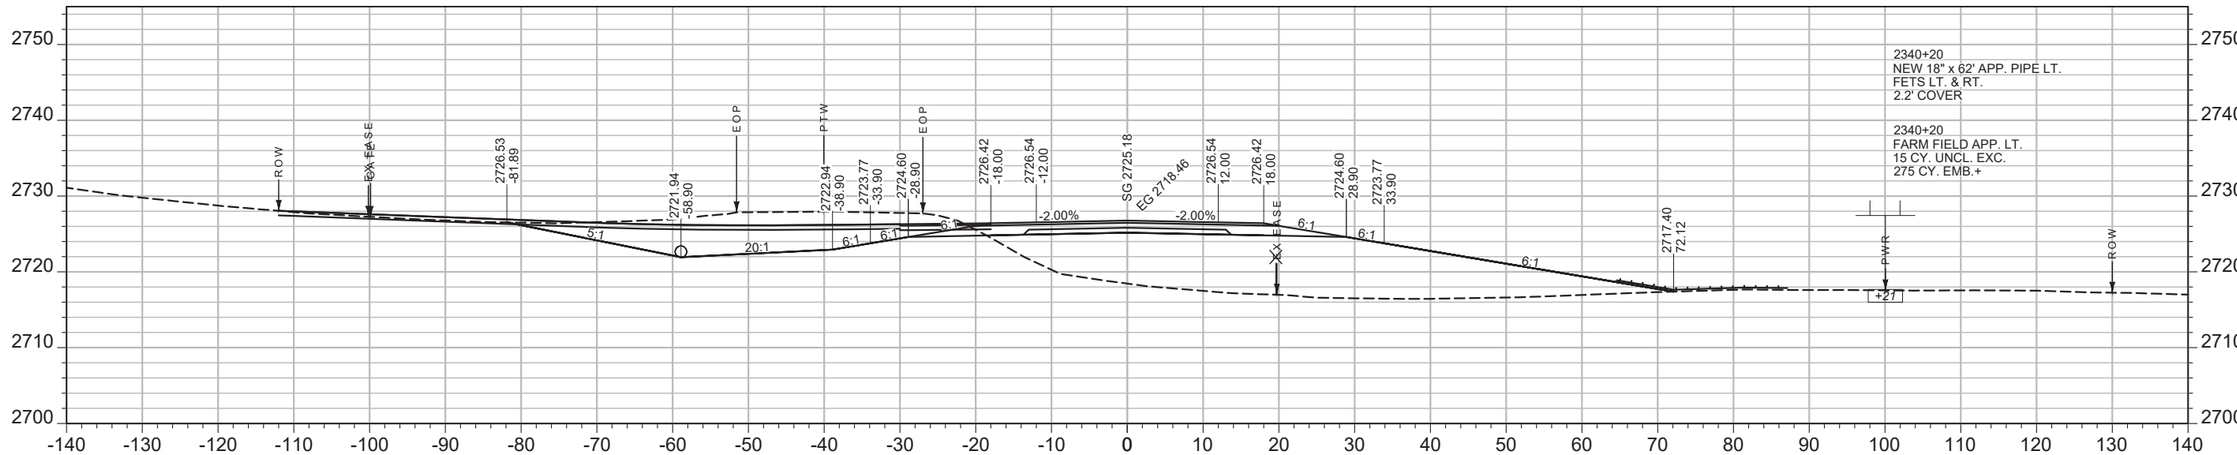

CV: 159 CY STA 2340+20.00 FV: 373 CY

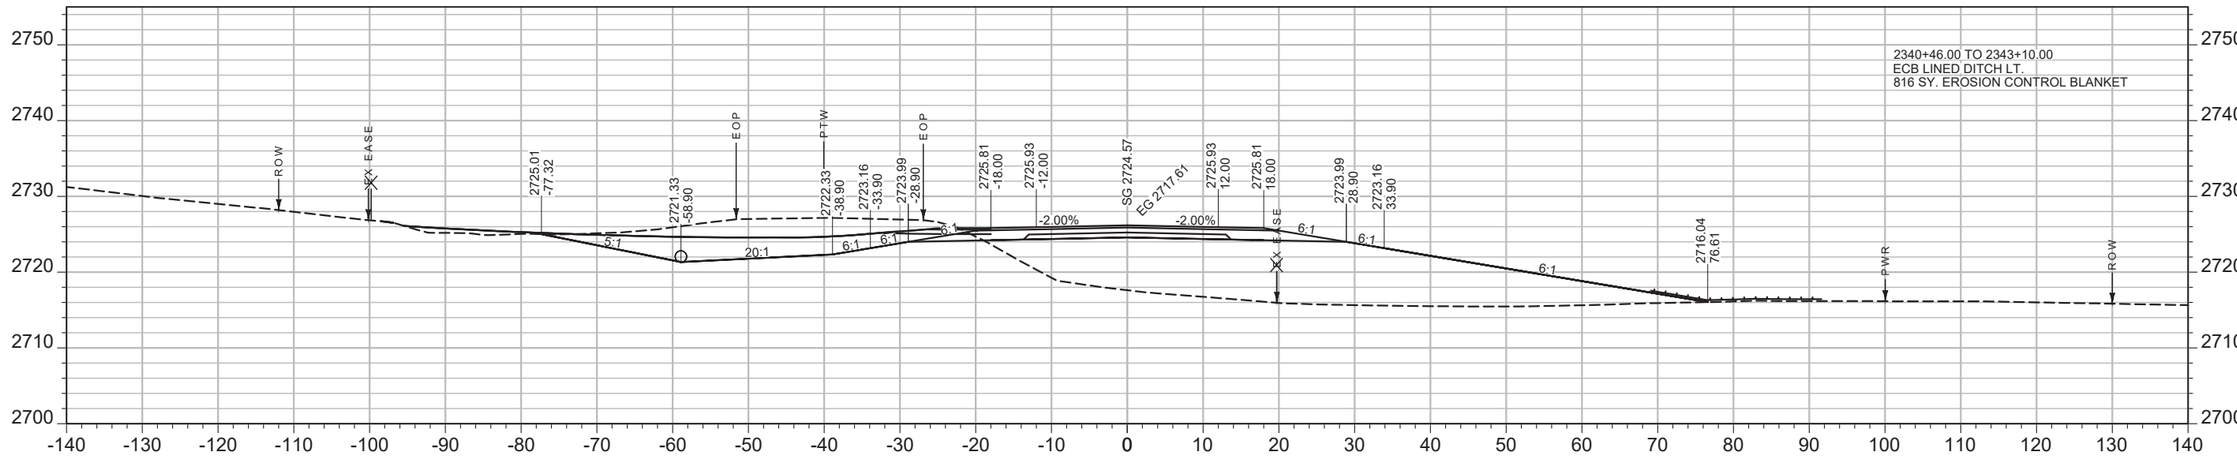

CV: 307 CY STA 2340+00.00 FV: 1042 CY

SHEET NO.
219

MAINLINE

PROJECT NAME WEST OF BROCKWAY - WEST
COUNTY MCCONE
PROJECT ID NH-HSIP 57-6(22)254
UPN 9727000


DESIGNED BY C. PERIMAN 09/2023
REVIEWED BY
CHECKED BY
9727000RDLAY003.DWG

MONTANA Department of Transportation


CROSS SECTIONS

5/15/2025 2:14 PM

AWARD COPY

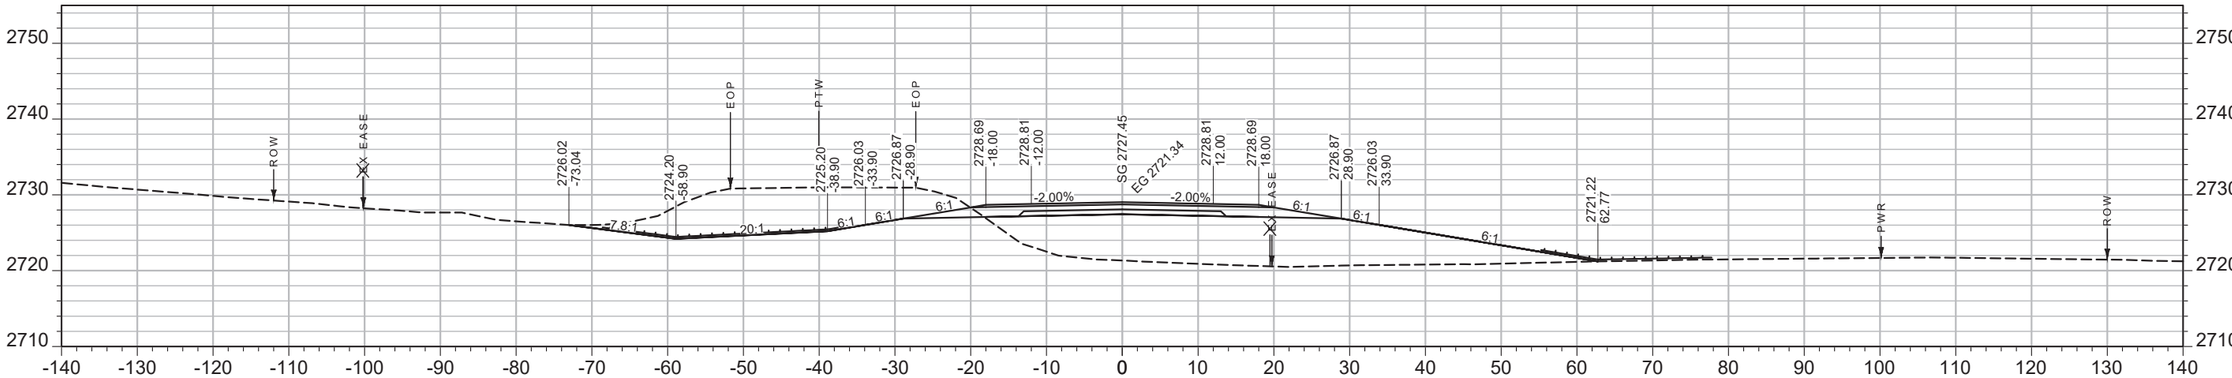

CV: 377 CY STA 2341+00.00 FV: 746 CY

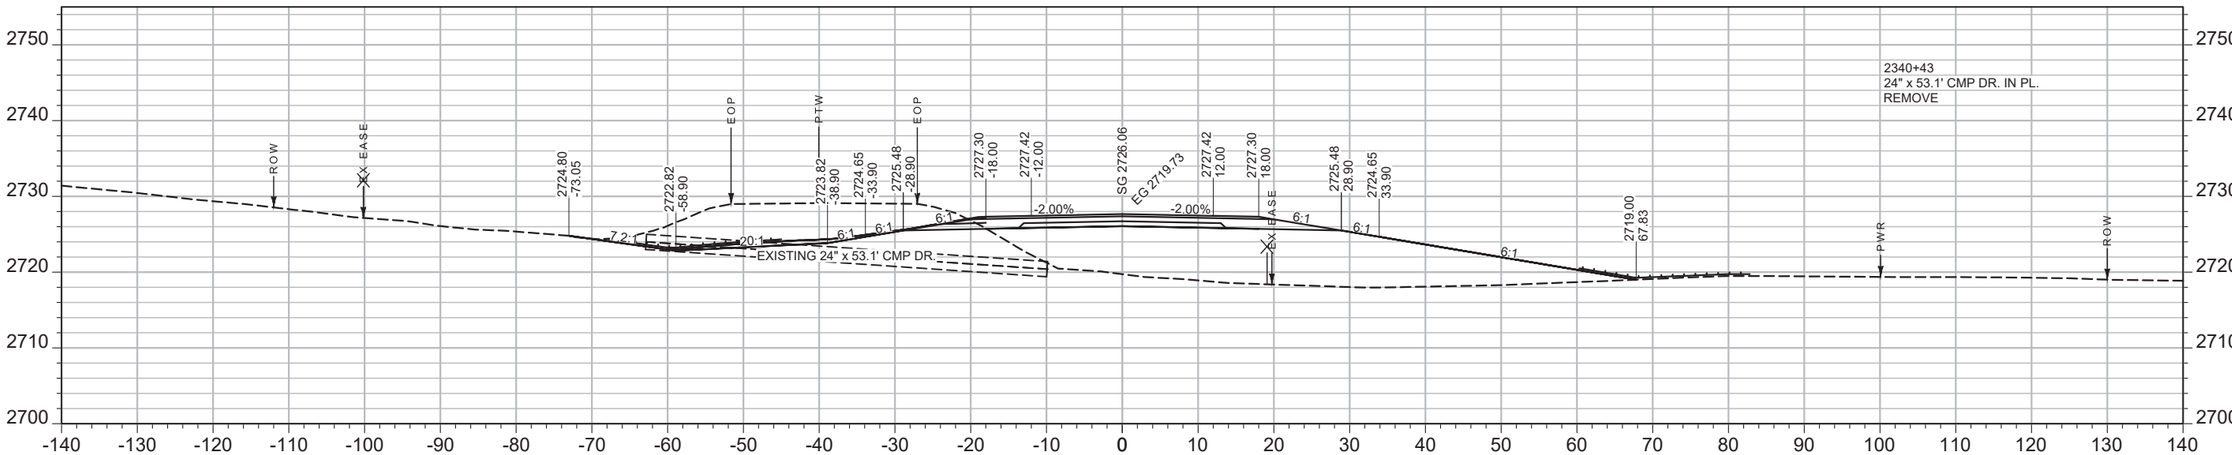

CV: 227 CY STA 2340+50.00 FV: 506 CY

SHEET NO.
220

MAINLINE

PROJECT NAME WEST OF BROCKWAY - WEST
COUNTY MCCONE
PROJECT ID NH-HSIP 57-6(22)254
UPN 9727000


DESIGNED BY C. PERIMAN 09/2023
REVIEWED BY
CHECKED BY
9727000RDLAY003.DWG

MONTANA Department of Transportation


CROSS SECTIONS

5/15/2025 2:14 PM

AWARD COPY

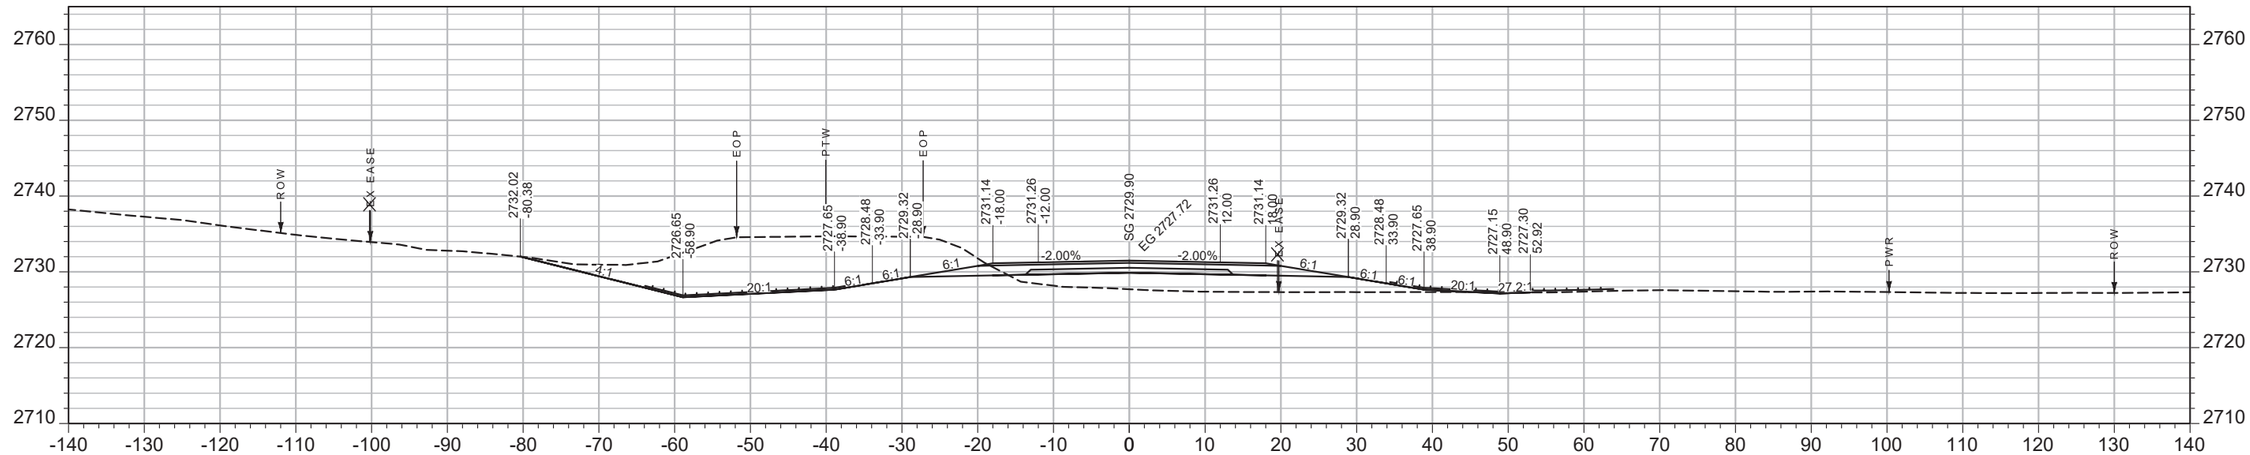

CV: 507 CY STA 2342+00.00 FV: 333 CY

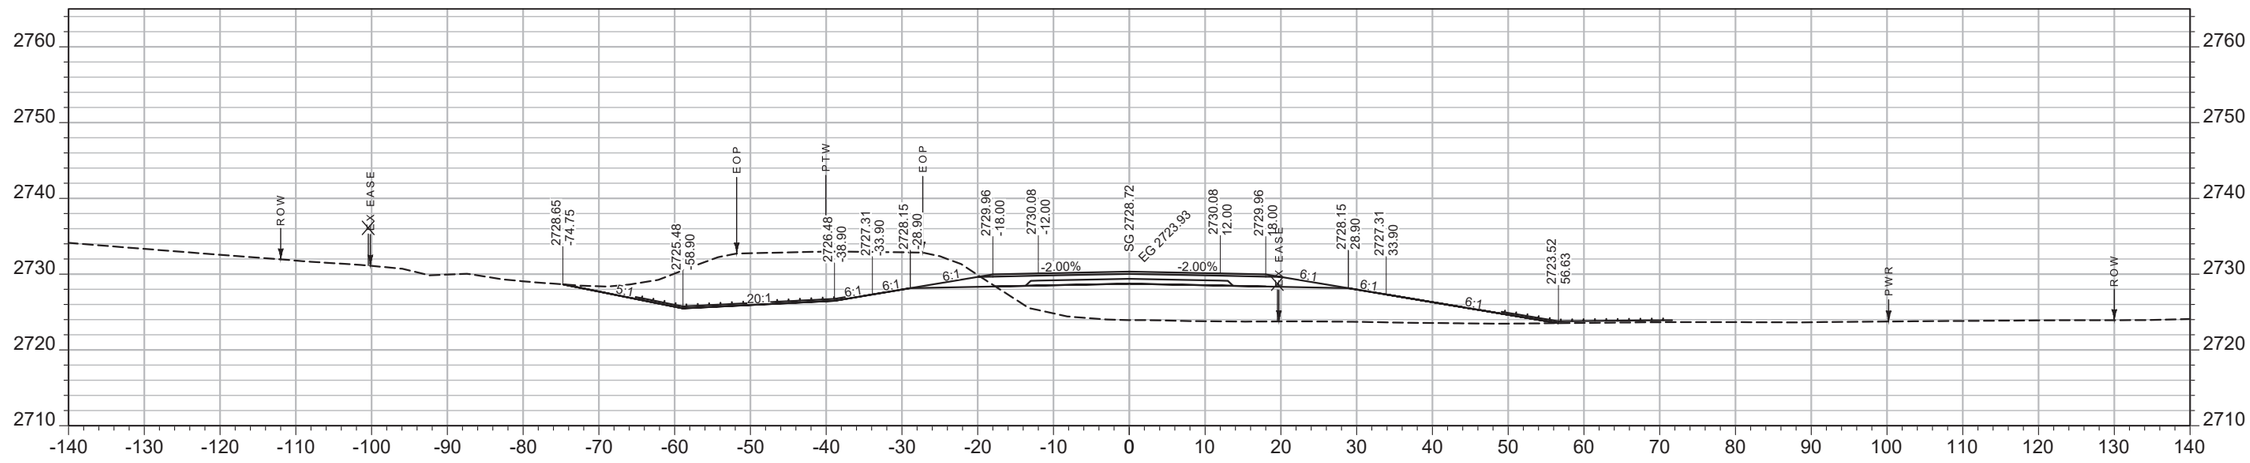

CV: 428 CY STA 2341+50.00 FV: 599 CY

SHEET NO.
221

MAINLINE

PROJECT NAME WEST OF BROCKWAY - WEST
COUNTY MCCONE
PROJECT ID NH-HSIP 57-6(22)254
UPN 9727000

DESIGNED BY C. PERIMAN 09/2023
REVIEWED BY
CHECKED BY


MONTANA Department of Transportation

CROSS SECTIONS


9727000RDLAY003.DWG

5/15/2025 2:14 PM

AWARD COPY

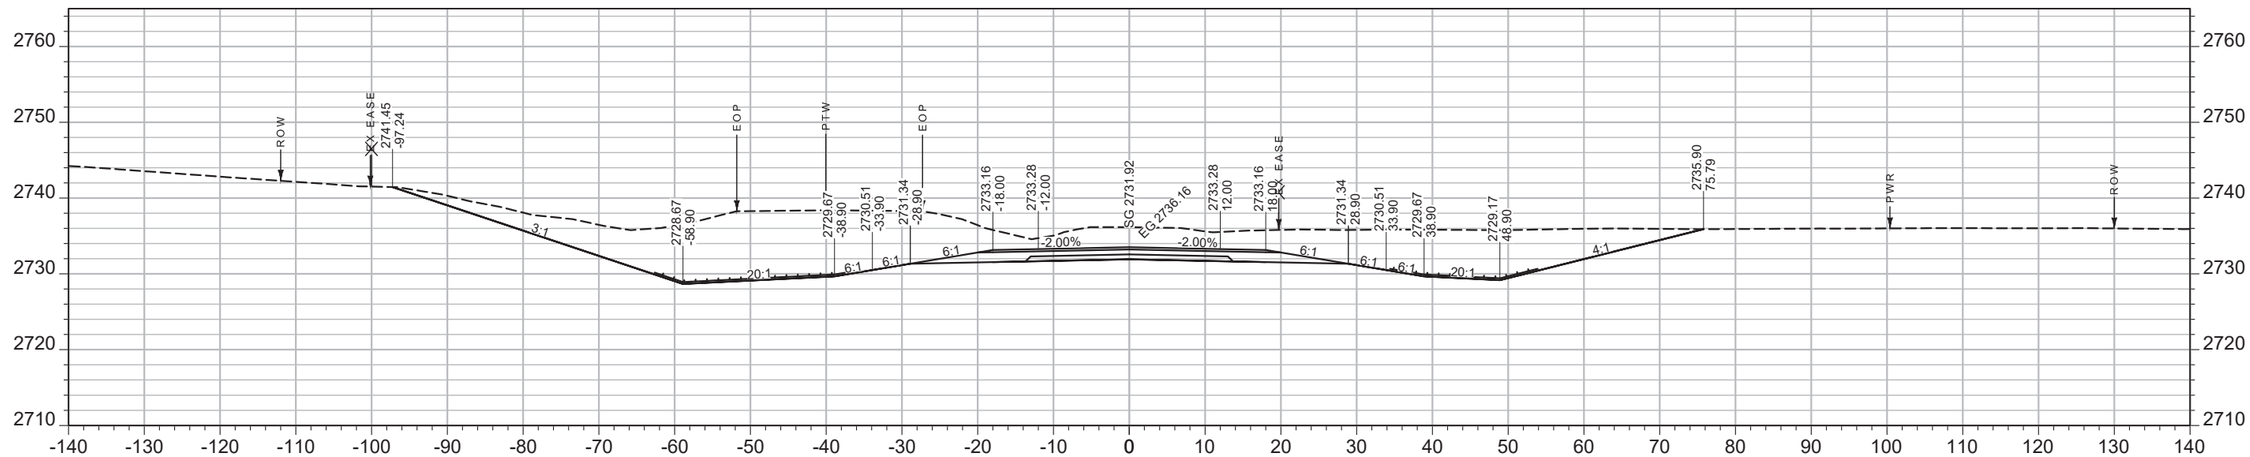

CV: 1213 CY STA 2343+00.00 FV: 0 CY

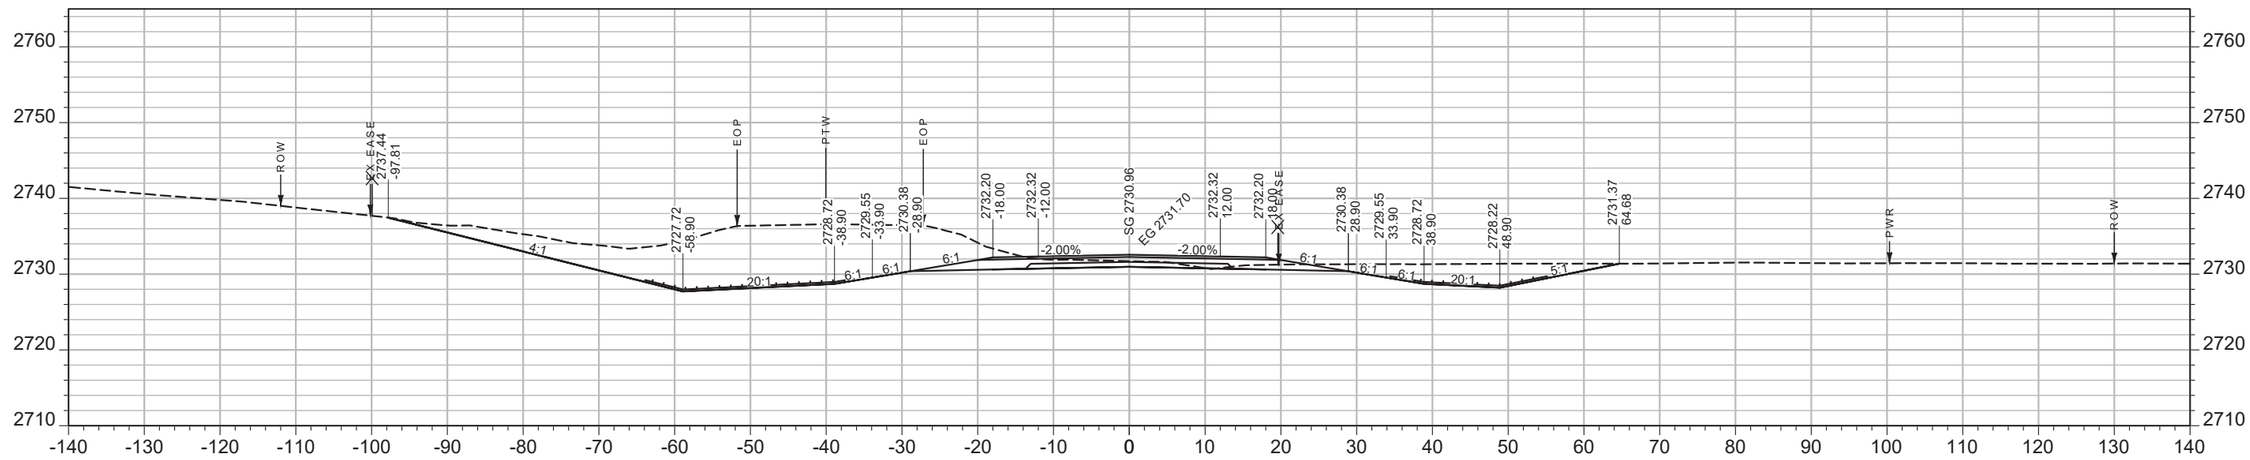

CV: 672 CY STA 2342+50.00 FV: 70 CY

SHEET NO. 222

MAINLINE

PROJECT NAME **WEST OF BROCKWAY - WEST**
COUNTY **MCCONE**
PROJECT ID **NH-HSIP 57-6(22)254**
UPN **9727000**


DESIGNED BY C. PERIMAN 09/2023
REVIEWED BY
CHECKED BY

9727000RDLAY003.DWG


MONTANA Department of Transportation

CROSS SECTIONS

5/15/2025 2:14 PM

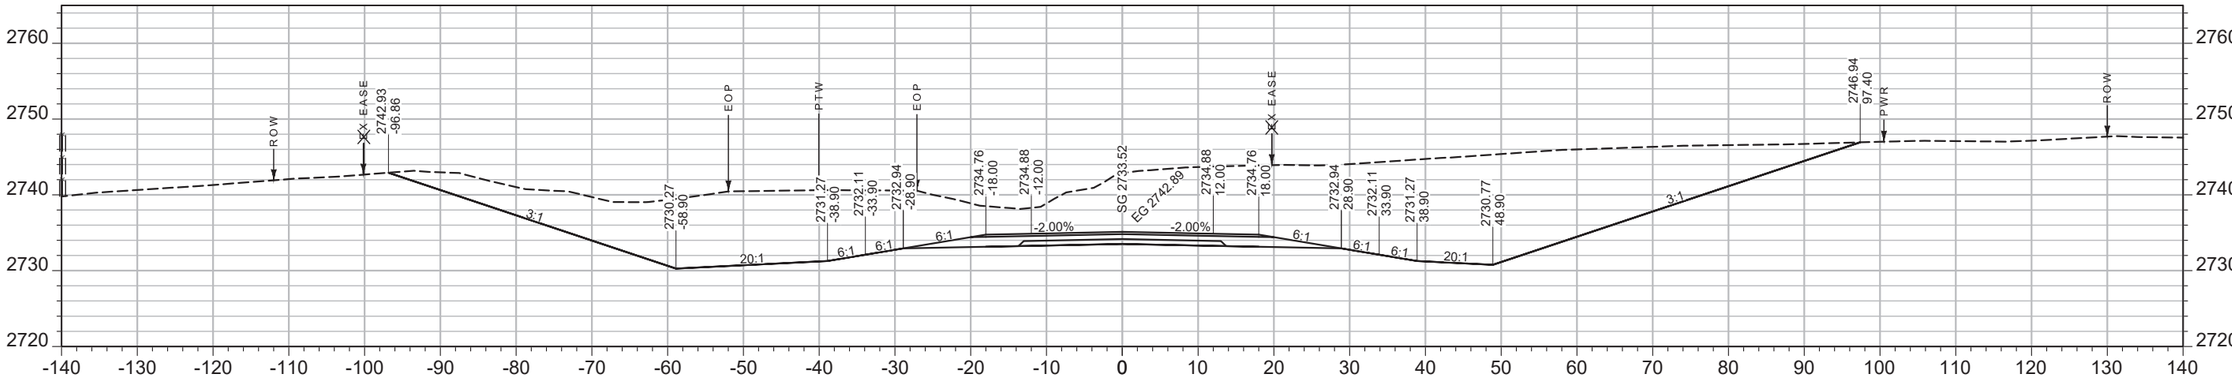

CV: 2520 CY STA 2344+00.00 FV: 0 CY

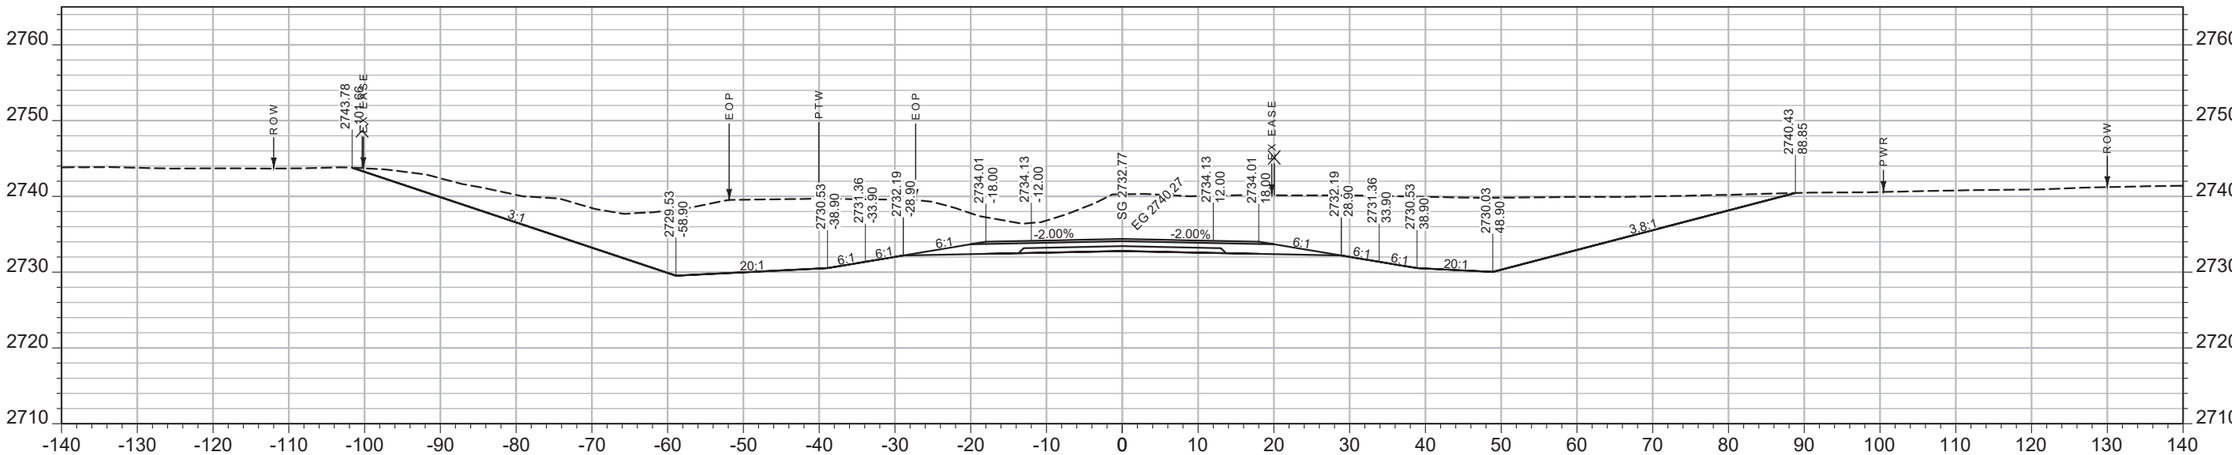

CV: 1909 CY STA 2343+50.00 FV: 0 CY

SHEET NO.
223

MAINLINE

PROJECT NAME WEST OF BROCKWAY - WEST
COUNTY MCCONE
PROJECT ID NH-HSIP 57-6(22)254
UPN 9727000


DESIGNED BY C. PERIMAN 09/2023
REVIEWED BY
CHECKED BY

MONTANA
Department of Transportation


CROSS SECTIONS

9727000RDLAY003.DWG

5/15/2025 2:14 PM

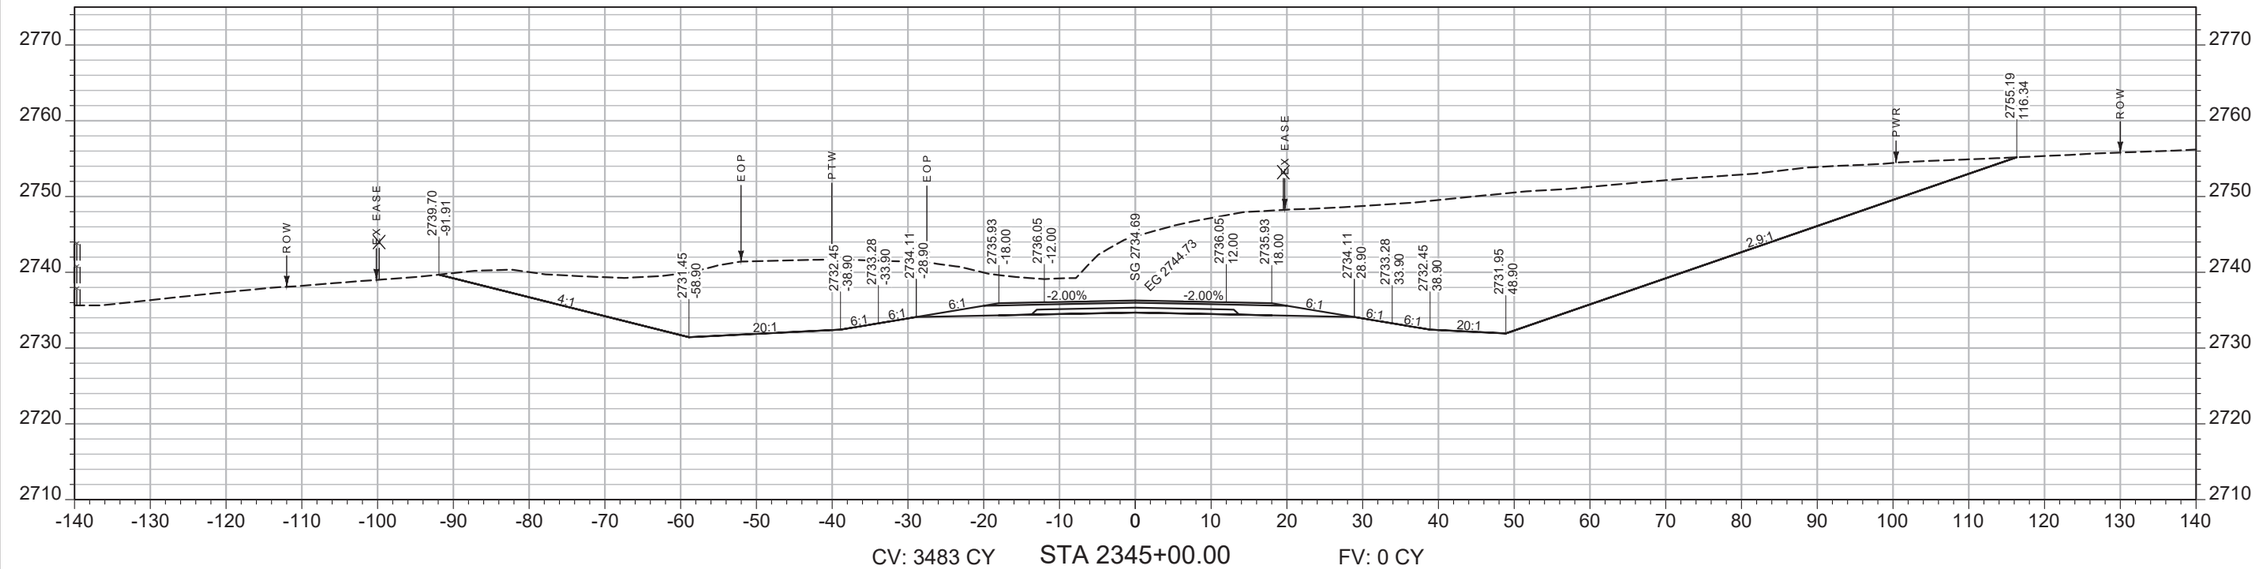

CV: 3483 CY STA 2345+00.00 FV: 0 CY

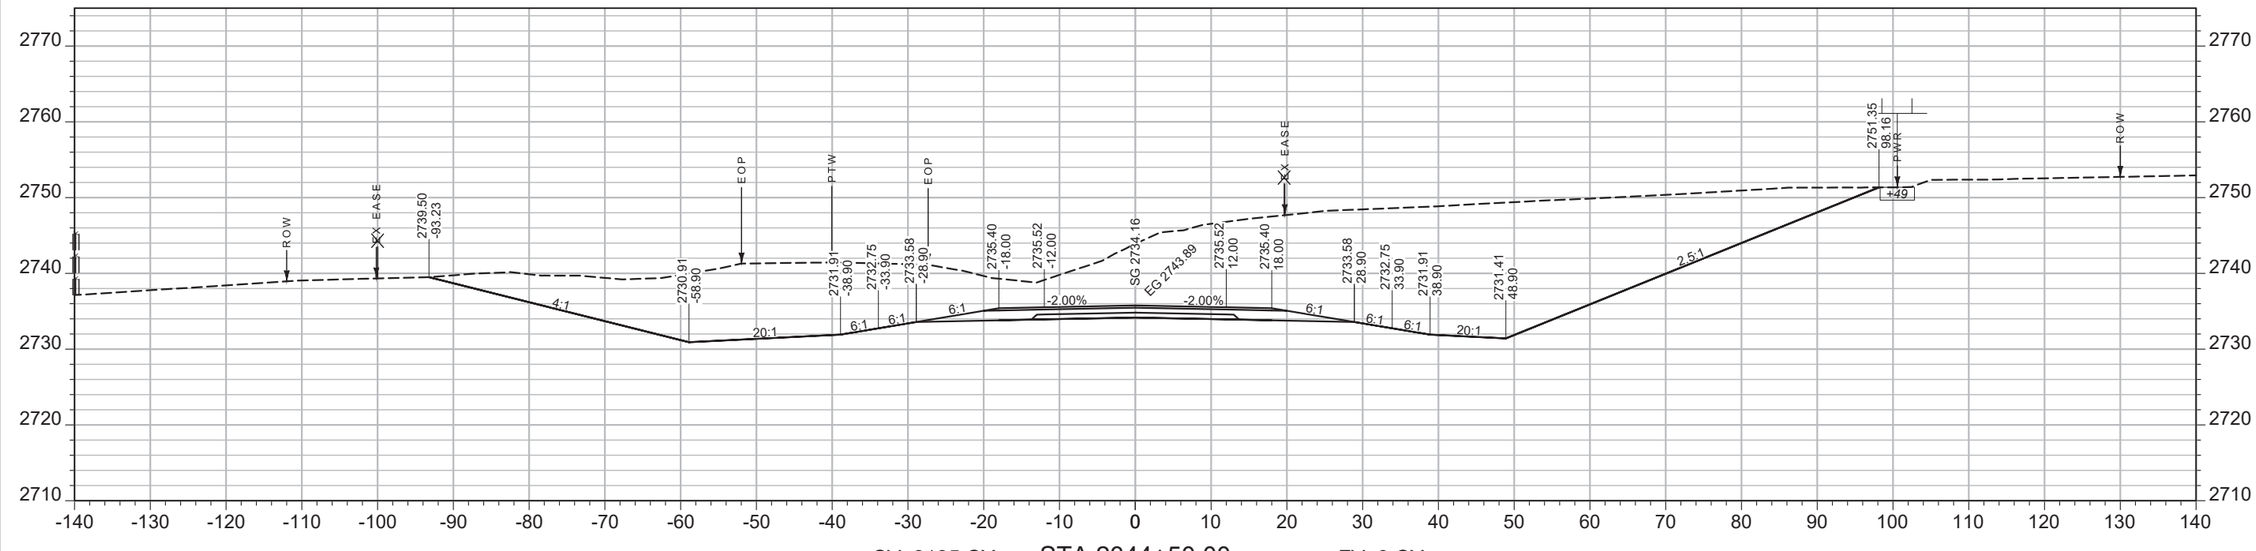

CV: 3135 CY STA 2344+50.00 FV: 0 CY

SHEET NO.
224

MAINLINE

PROJECT NAME WEST OF BROCKWAY - WEST
COUNTY MCCONE
PROJECT ID NH-HSIP 57-6(22)254
UPN 9727000

DESIGNED BY C. PERIMAN 09/2023
REVIEWED BY
CHECKED BY


MONTANA Department of Transportation

CROSS SECTIONS


9727000RDLAY003.DWG

5/15/2025 2:14 PM

AWARD COPY

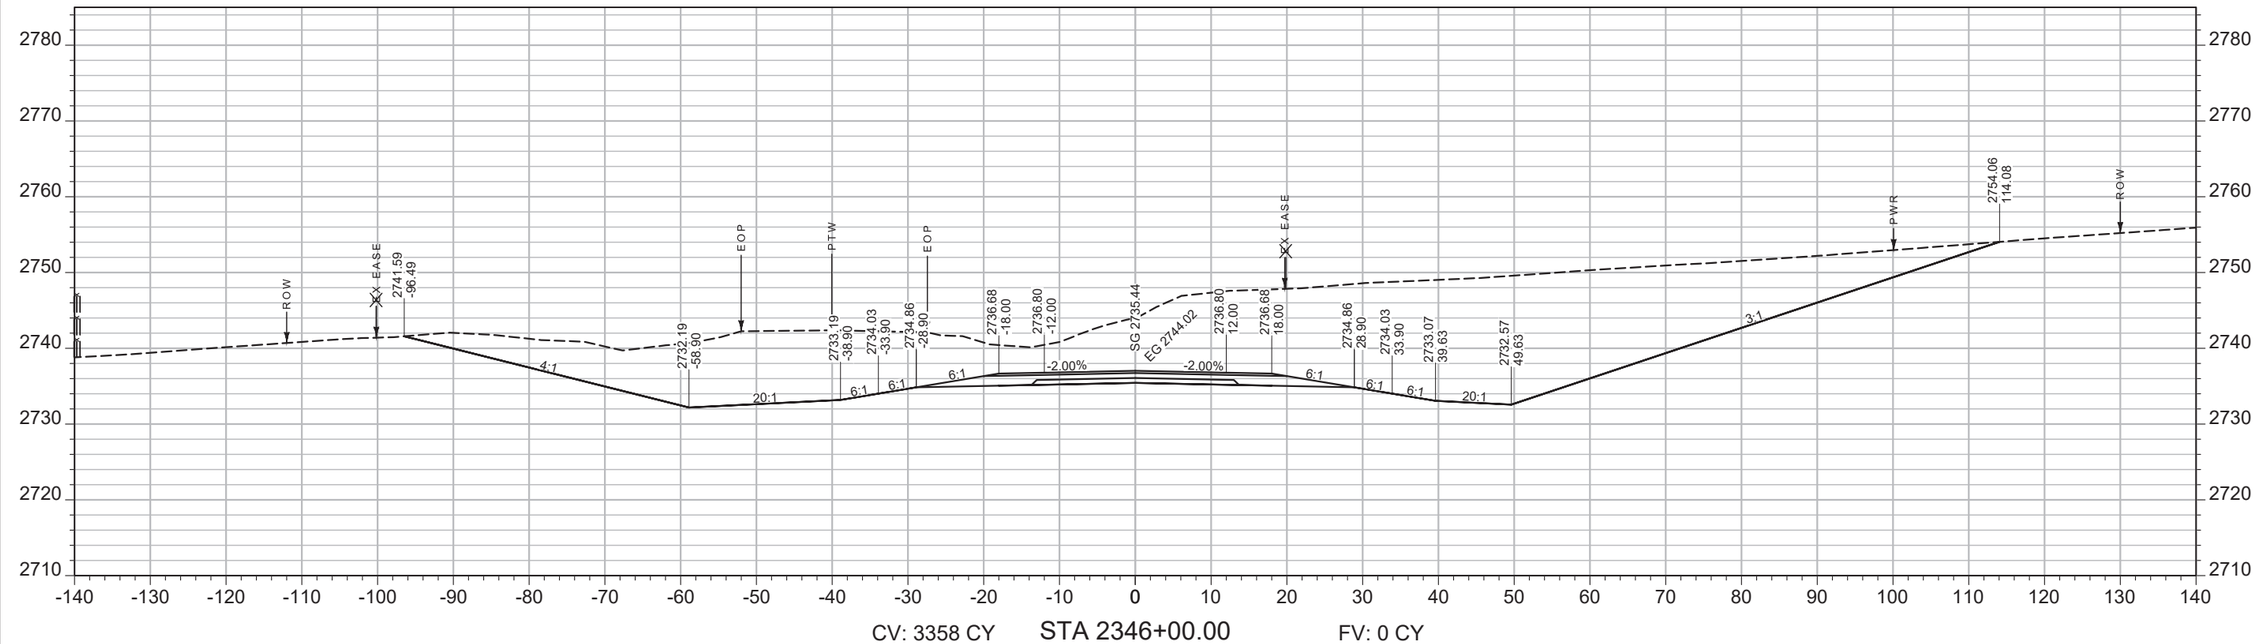

CV: 3358 CY STA 2346+00.00 FV: 0 CY

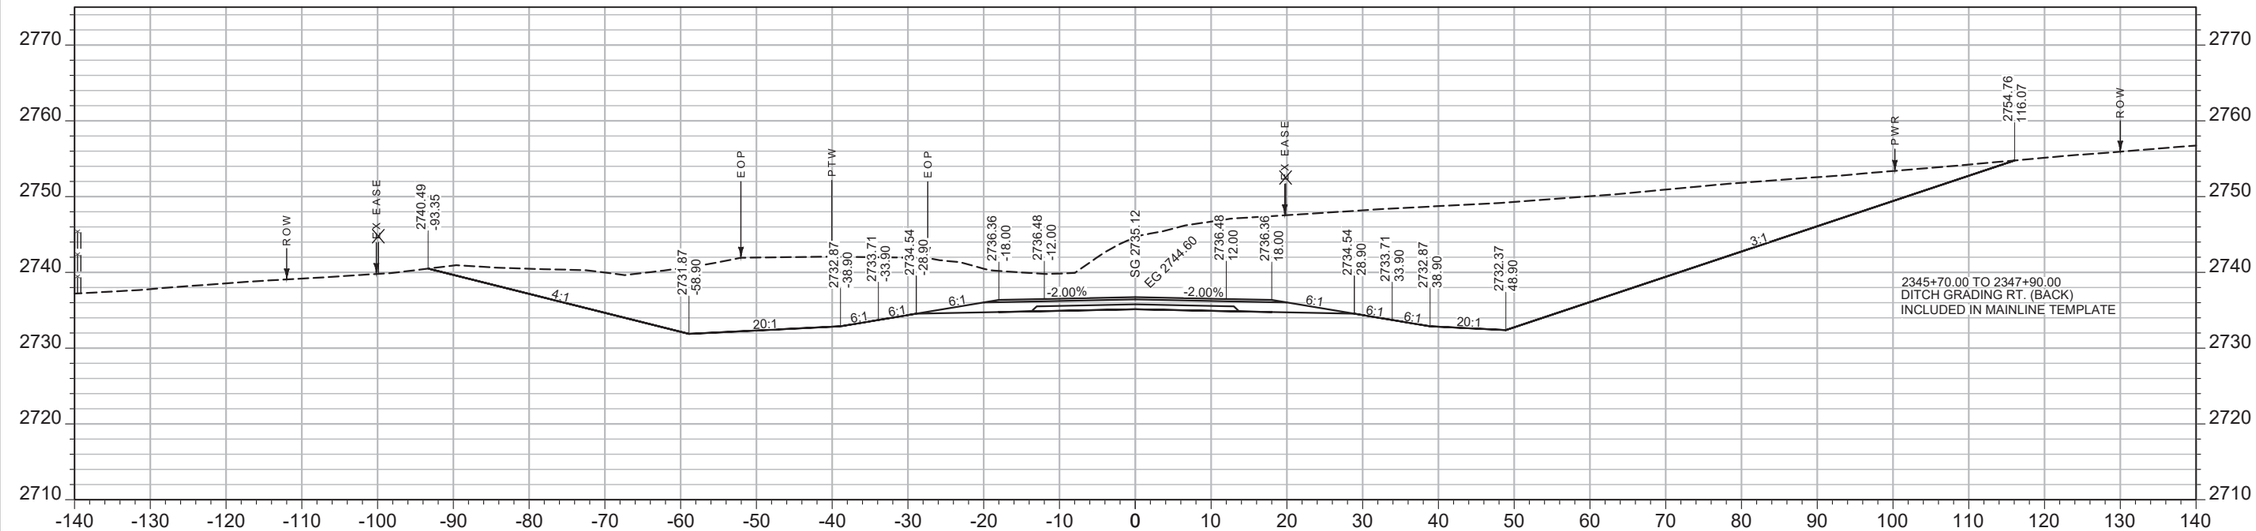

CV: 3492 CY STA 2345+50.00 FV: 0 CY

SHEET NO.
225

MAINLINE

PROJECT NAME WEST OF BROCKWAY - WEST
COUNTY MCCONE
PROJECT ID NH-HSIP 57-6(22)254
UPN 9727000


DESIGNED BY C. PERIMAN 09/2023
REVIEWED BY
CHECKED BY
9727000RDLAY003.DWG

MONTANA Department of Transportation


CROSS SECTIONS

5/15/2025 2:14 PM

AWARD COPY

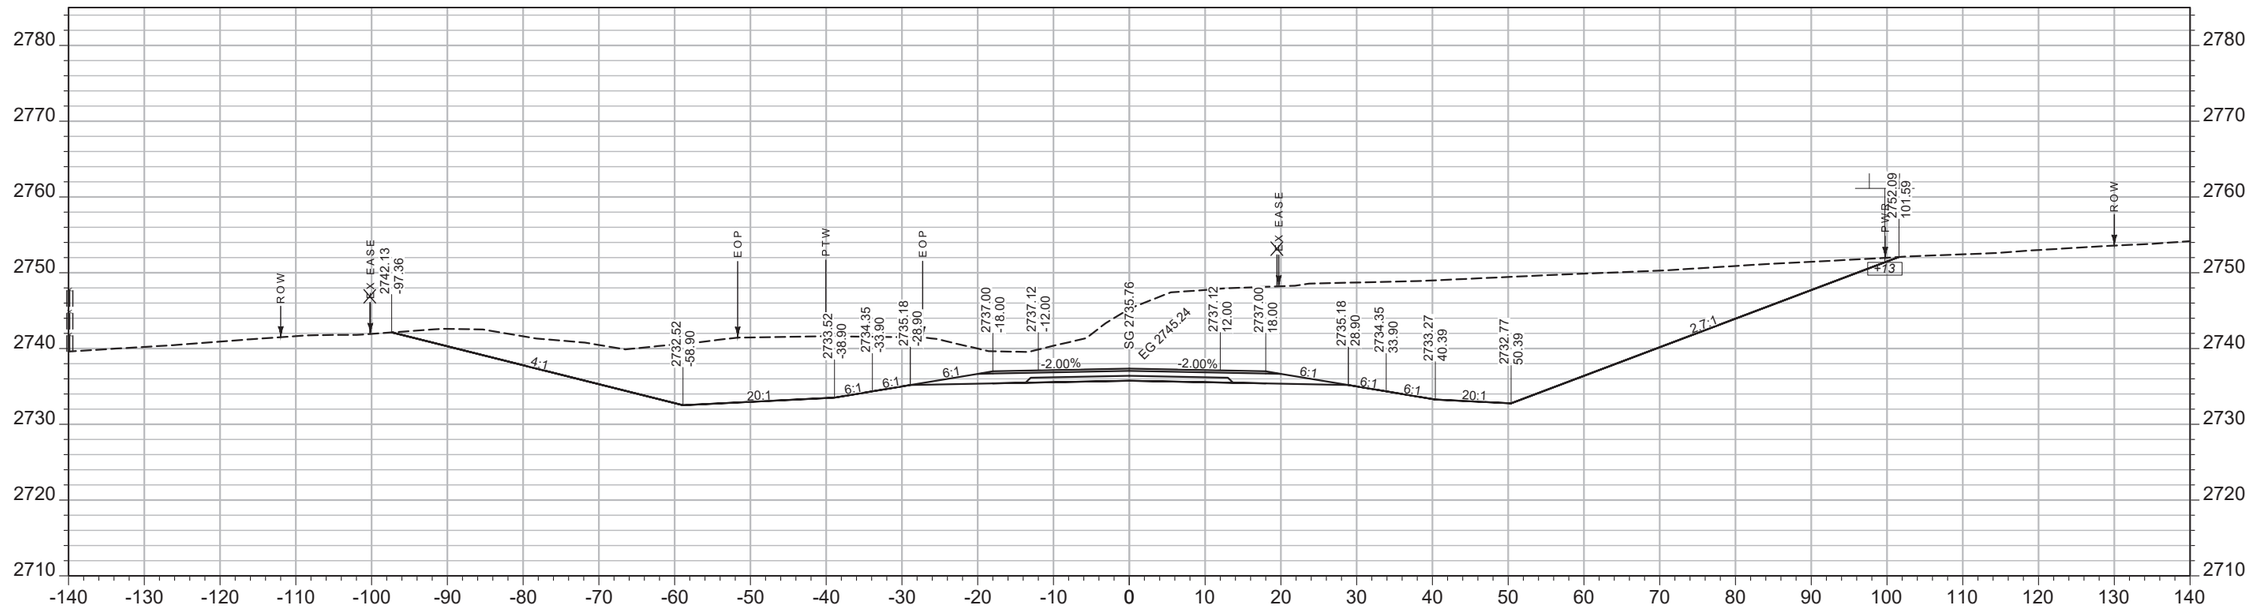

CV: 3348 CY STA 2347+00.00 FV: 0 CY

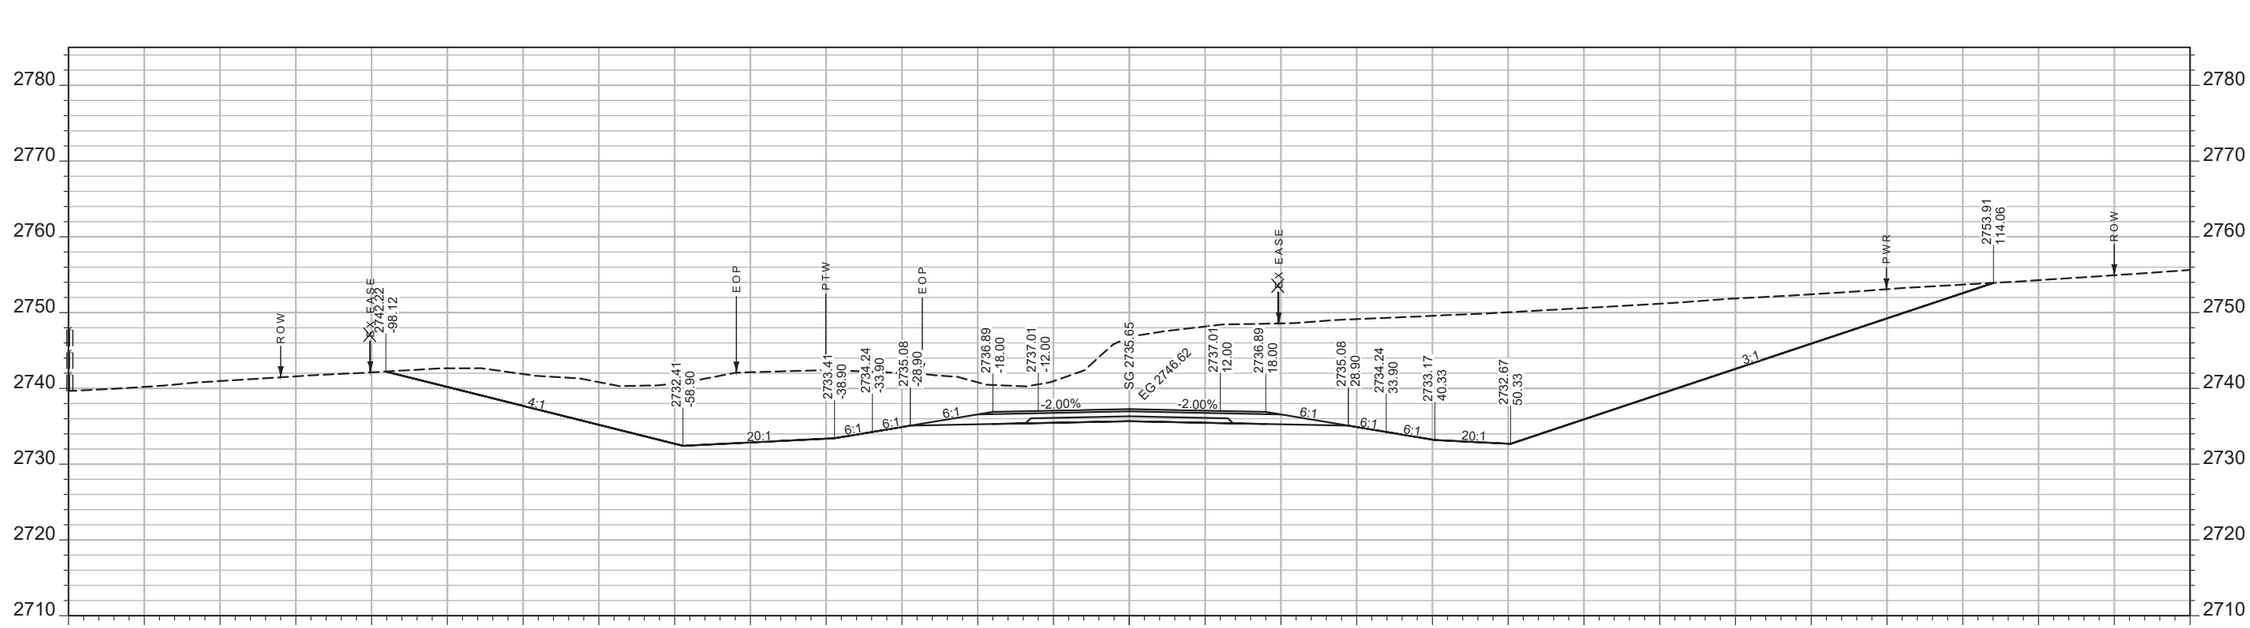

CV: 3437 CY STA 2346+50.00 FV: 0 CY

SHEET NO.
226

MAINLINE

PROJECT NAME WEST OF BROCKWAY - WEST
COUNTY MCCONE
PROJECT ID NH-HSIP 57-6(22)254
UPN 9727000

DESIGNED BY C. PERIMAN 09/2023
REVIEWED BY
CHECKED BY


MONTANA Department of Transportation

CROSS SECTIONS


9727000RDLAY003.DWG

5/15/2025 2:14 PM

AWARD COPY

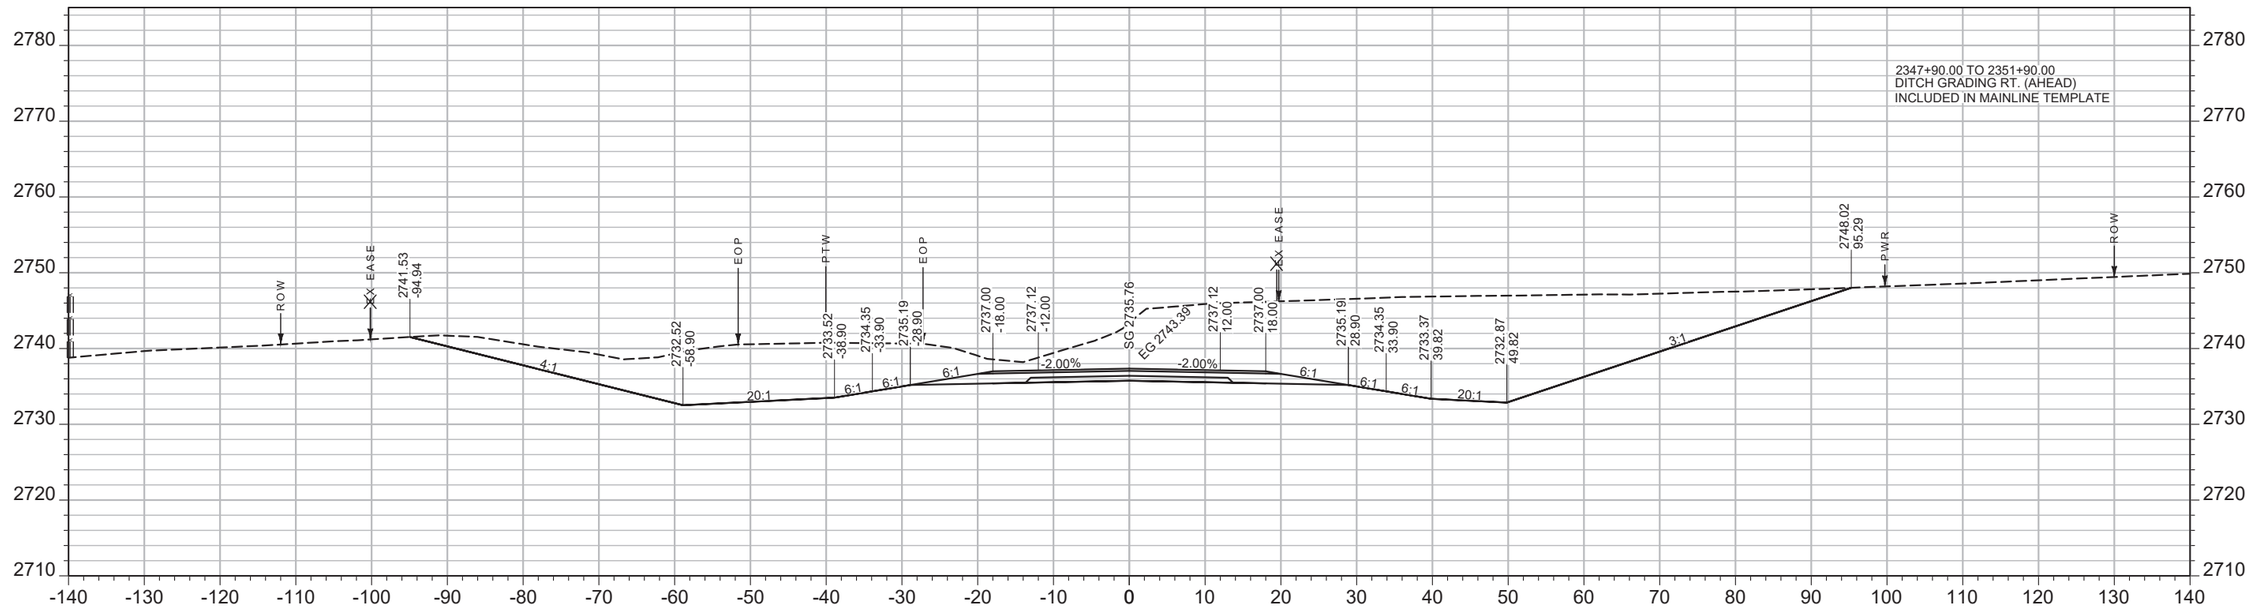

CV: 1280 CY STA 2347+50.00 FV: 0 CY

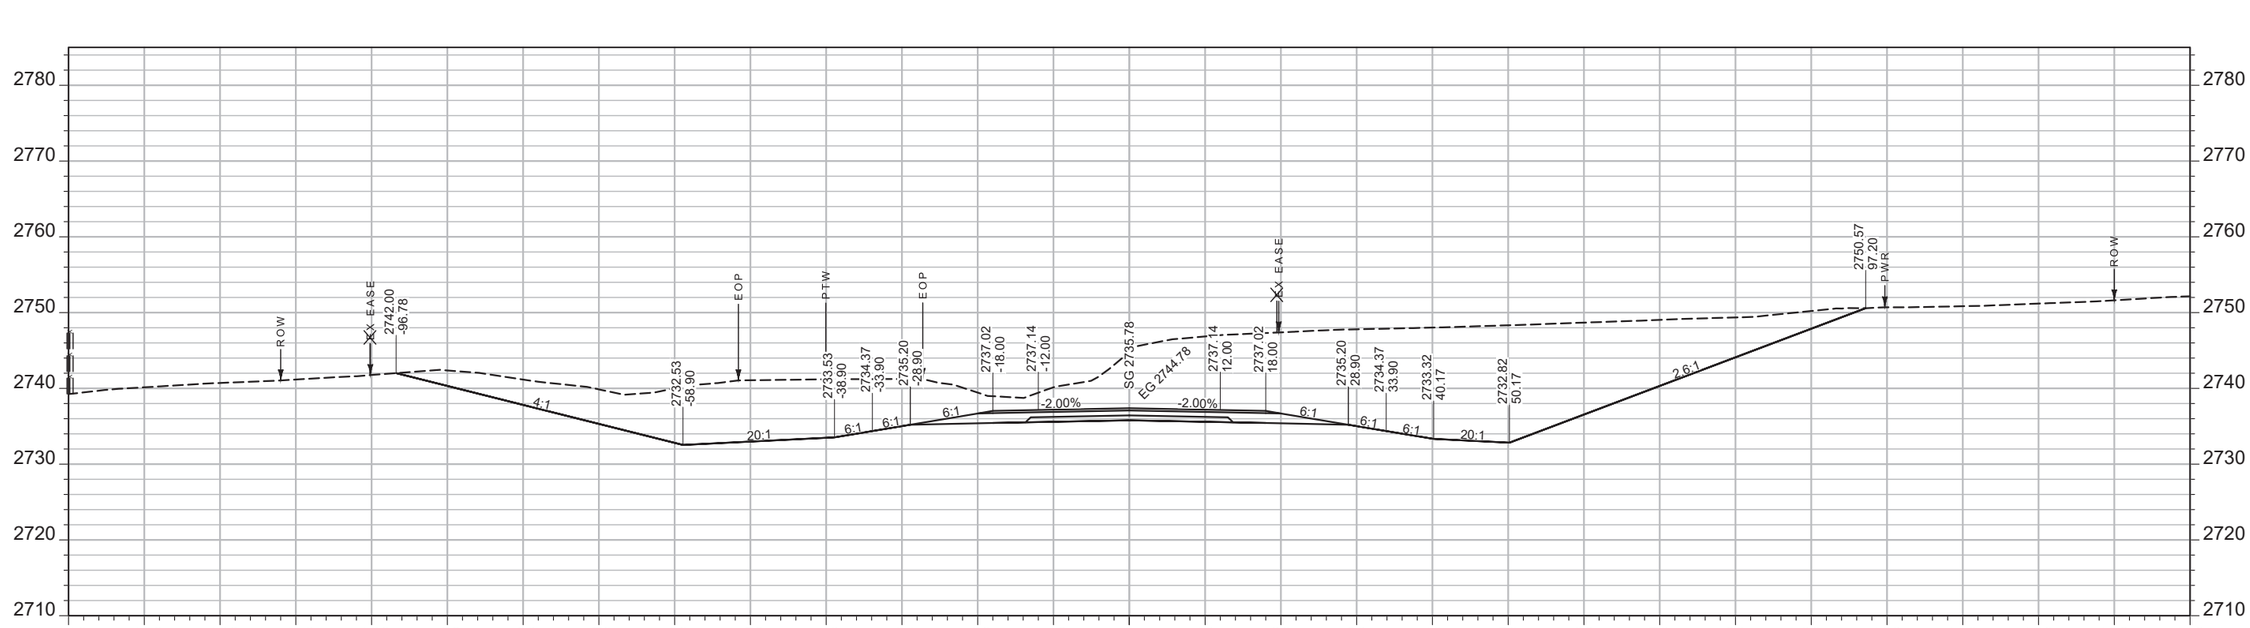

CV: 1514 CY STA 2347+25.94 FV: 0 CY

SHEET NO. 227

MAINLINE

PROJECT NAME ***WEST OF BROCKWAY - WEST***
COUNTY ***MCCONE***
PROJECT ID ***NH-HSIP 57-6(22)254***
UPN ***9727000***


DESIGNED BY C. PERIMAN 09/2023
REVIEWED BY
CHECKED BY
9727000RDLAY003.DWG

MONTANA *Department of Transportation*


CROSS SECTIONS

5/15/2025 2:14 PM

AWARD COPY

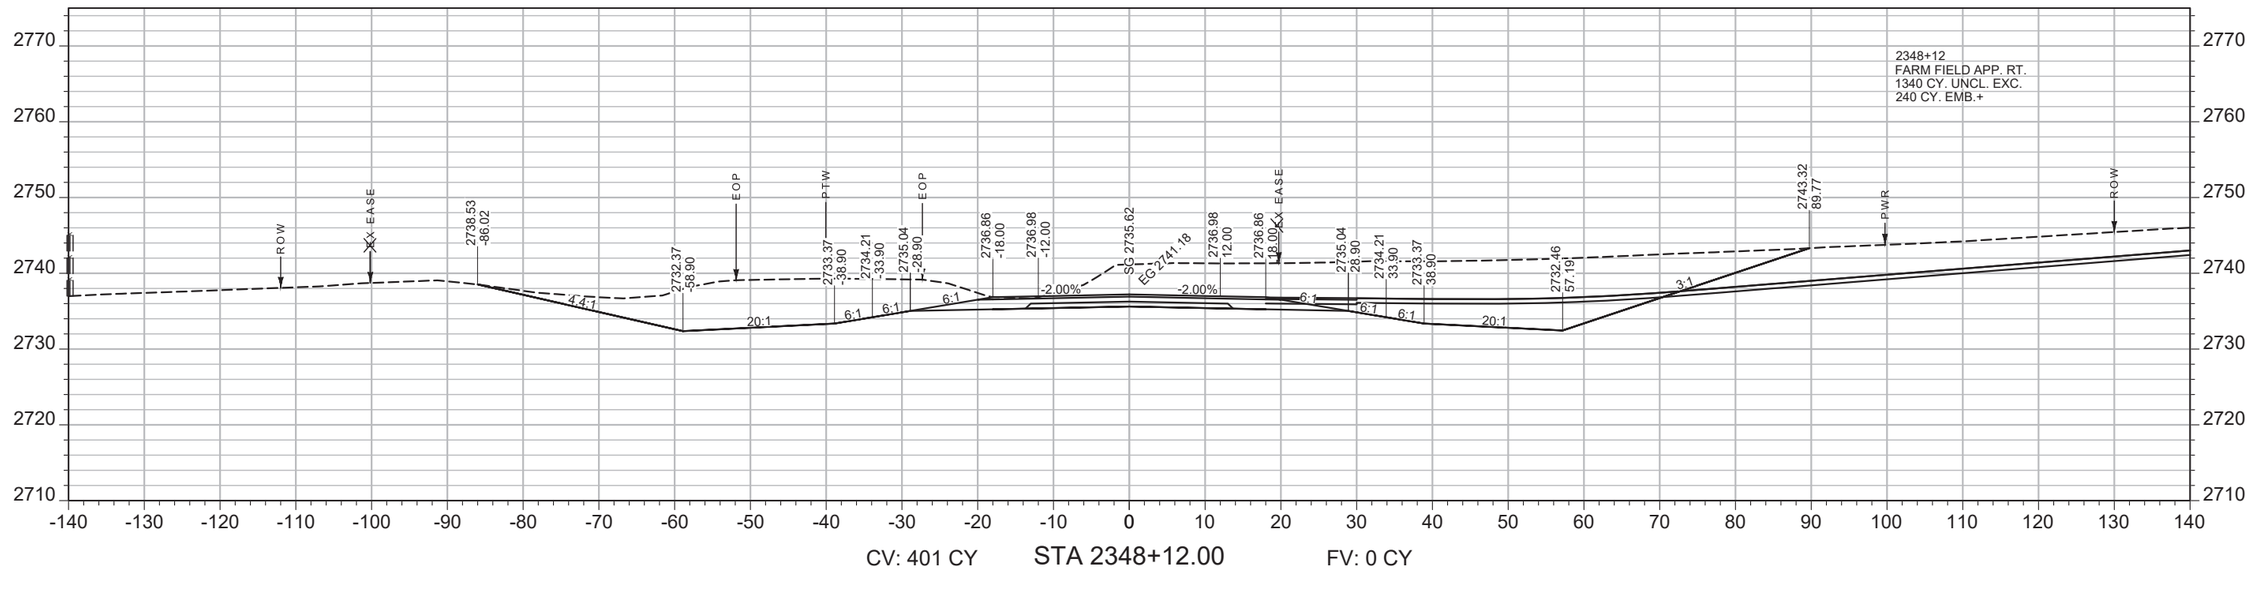

CV: 401 CY STA 2348+12.00 FV: 0 CY

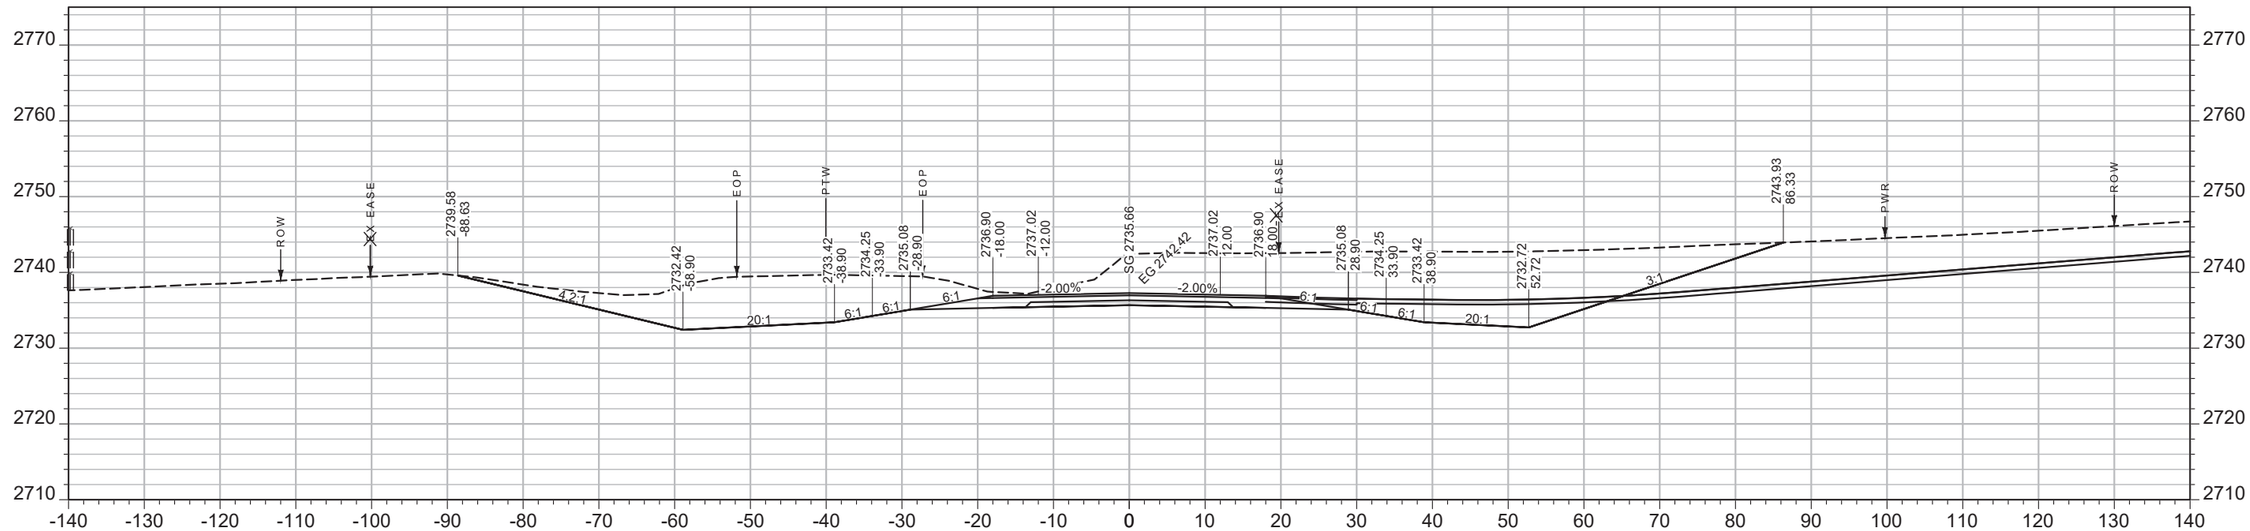

CV: 2066 CY STA 2348+00.00 FV: 0 CY

SHEET NO.
228

MAINLINE

PROJECT NAME WEST OF BROCKWAY - WEST
COUNTY MCCONE
PROJECT ID NH-HSIP 57-6(22)254
UPN 9727000

DESIGNED BY C. PERIMAN 09/2023
REVIEWED BY
CHECKED BY


MONTANA Department of Transportation

CROSS SECTIONS


5/15/2025 2:14 PM

9727000RDLAY003.DWG

AWARD COPY

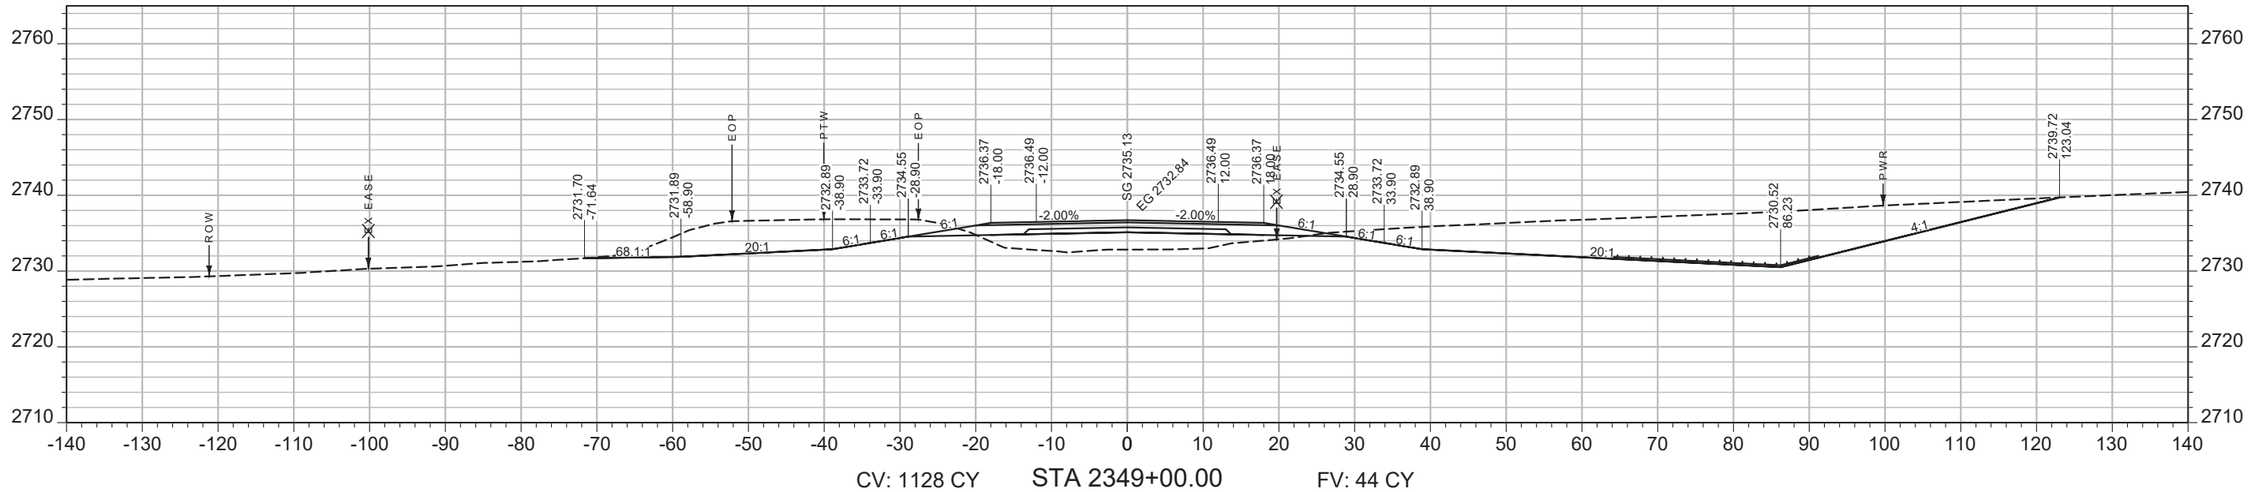

CV: 1128 CY STA 2349+00.00 FV: 44 CY

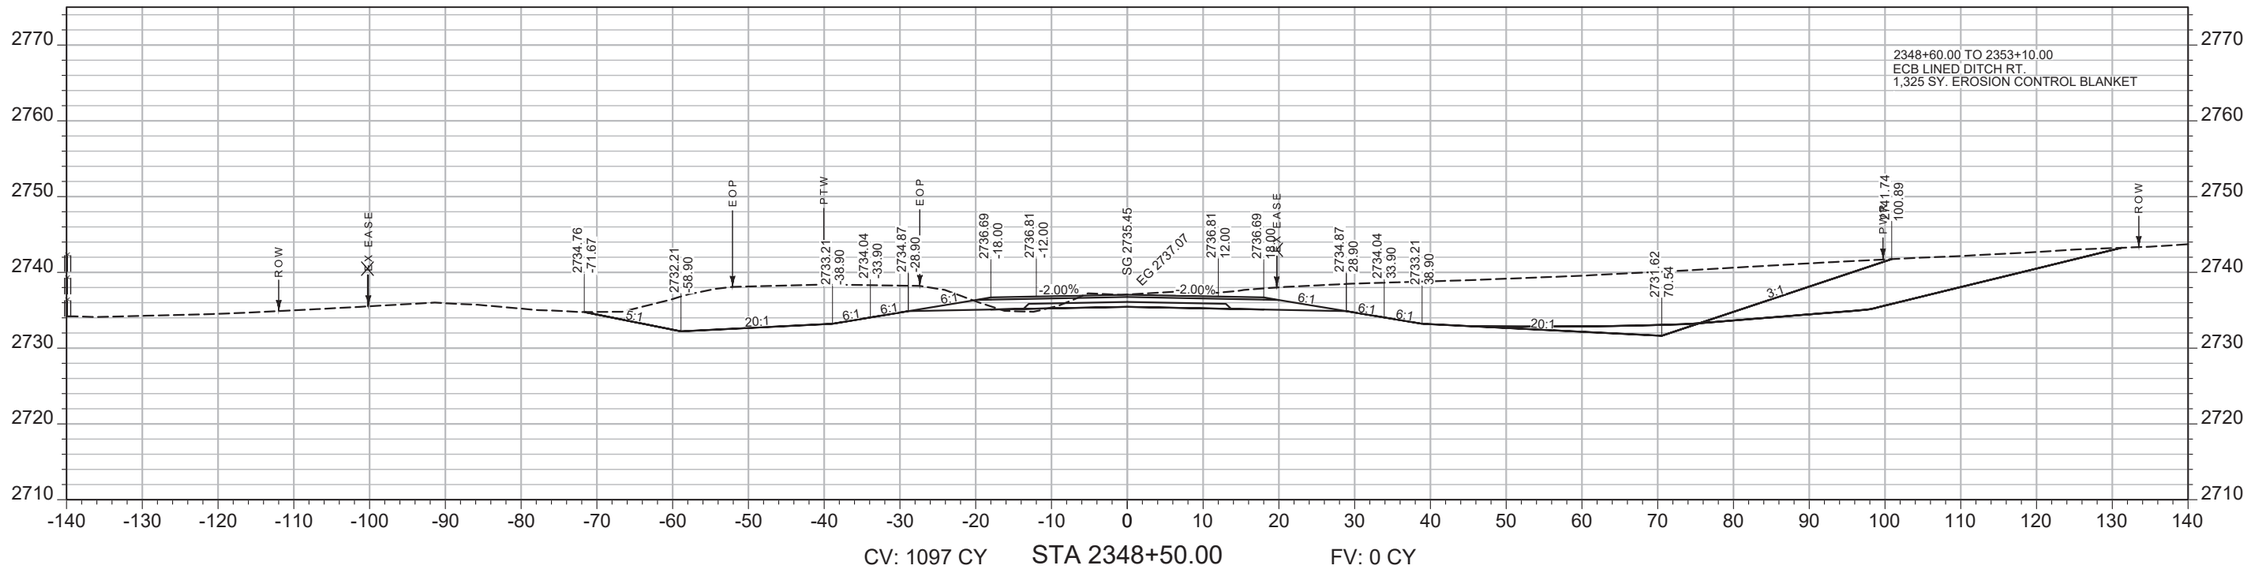

CV: 1097 CY STA 2348+50.00 FV: 0 CY

SHEET NO.
229

MAINLINE

PROJECT NAME WEST OF BROCKWAY - WEST
COUNTY MCCONE
PROJECT ID NH-HSIP 57-6(22)254
UPN 9727000


DESIGNED BY C. PERIMAN 09/2023
REVIEWED BY
CHECKED BY
9727000RDLAY003.DWG


MONTANA Department of Transportation

CROSS SECTIONS

5/15/2025 2:14 PM

AWARD COPY

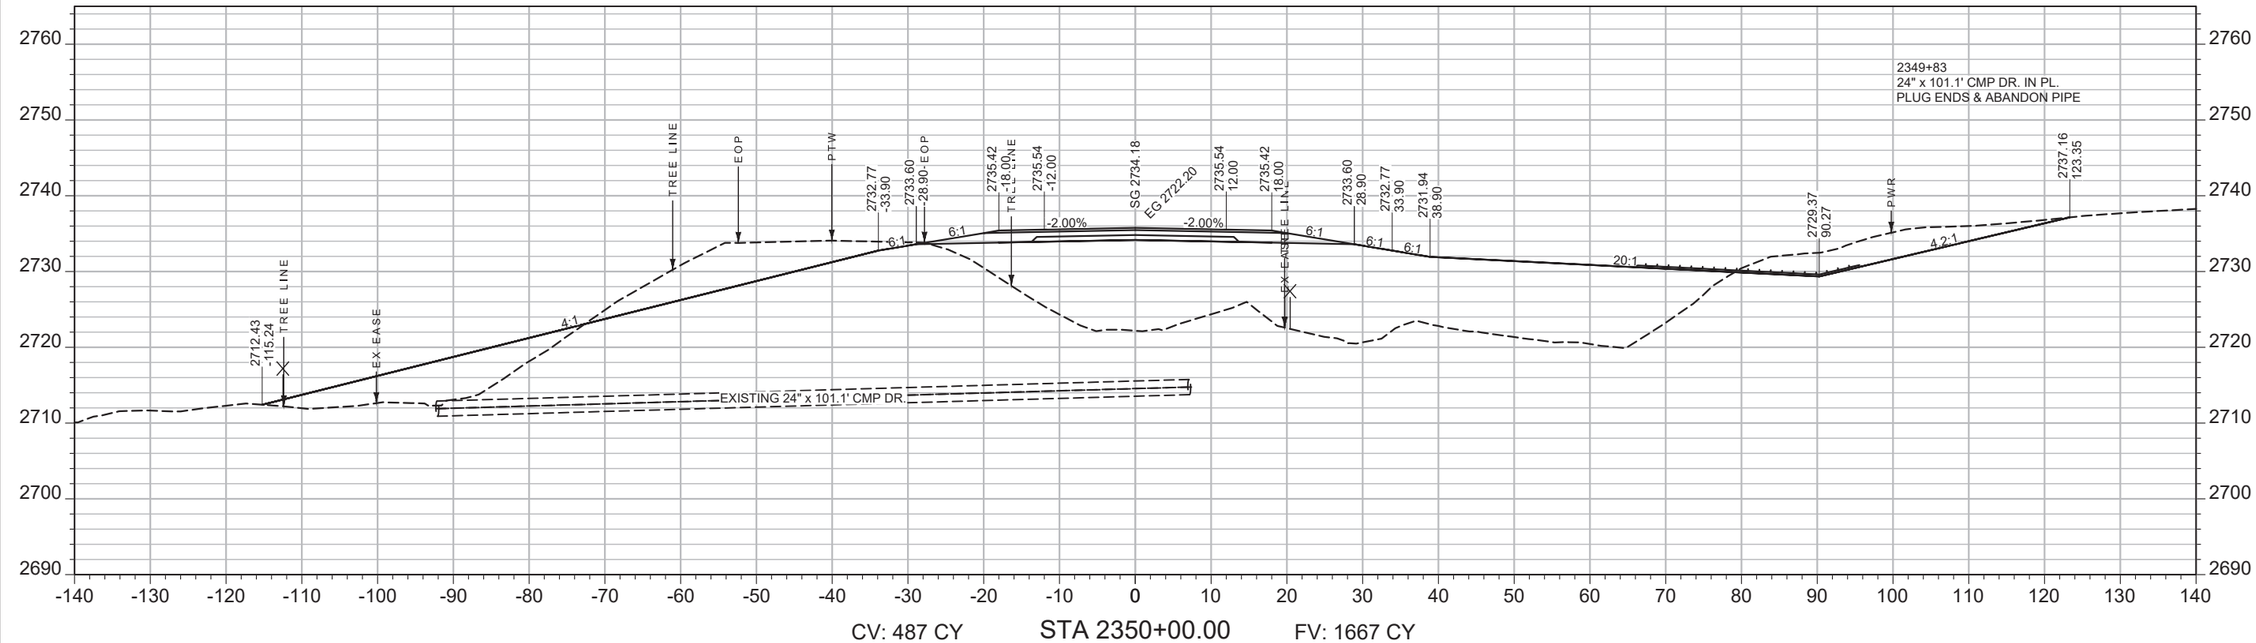

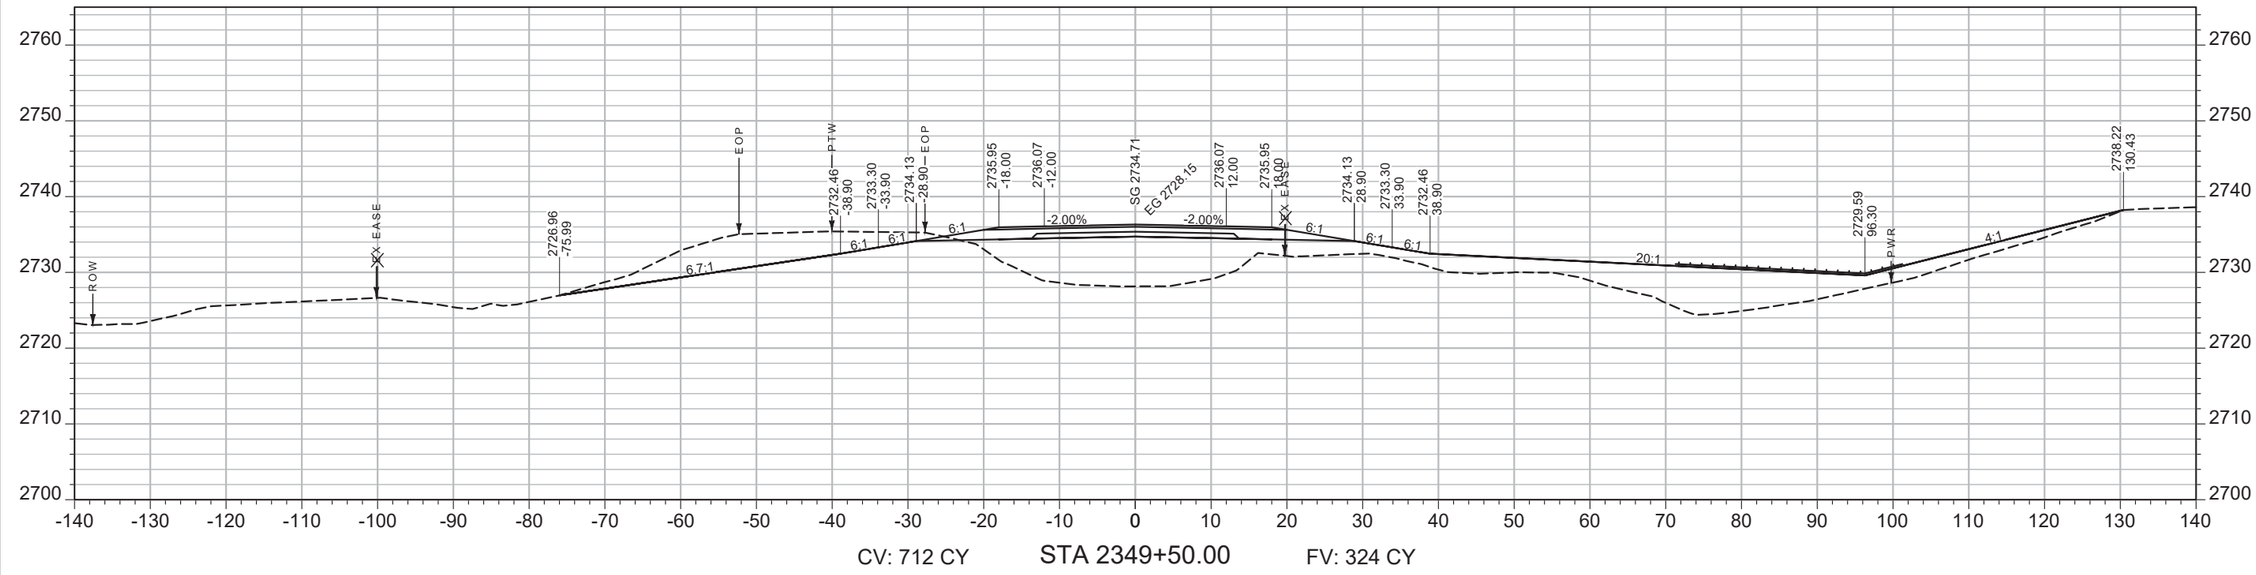

SHEET NO. 230

MAINLINE

PROJECT NAME: WEST OF BROCKWAY - WEST
COUNTY: MCCONE
PROJECT ID: NH-HSIP 57-6(22)254
UPN: 9727000

DESIGNED BY: C. PERIMAN 09/2023
REVIEWED BY:
CHECKED BY:


9727000RDLAY003.DWG


MONTANA Department of Transportation

CROSS SECTIONS

5/15/2025 2:14 PM

AWARD COPY

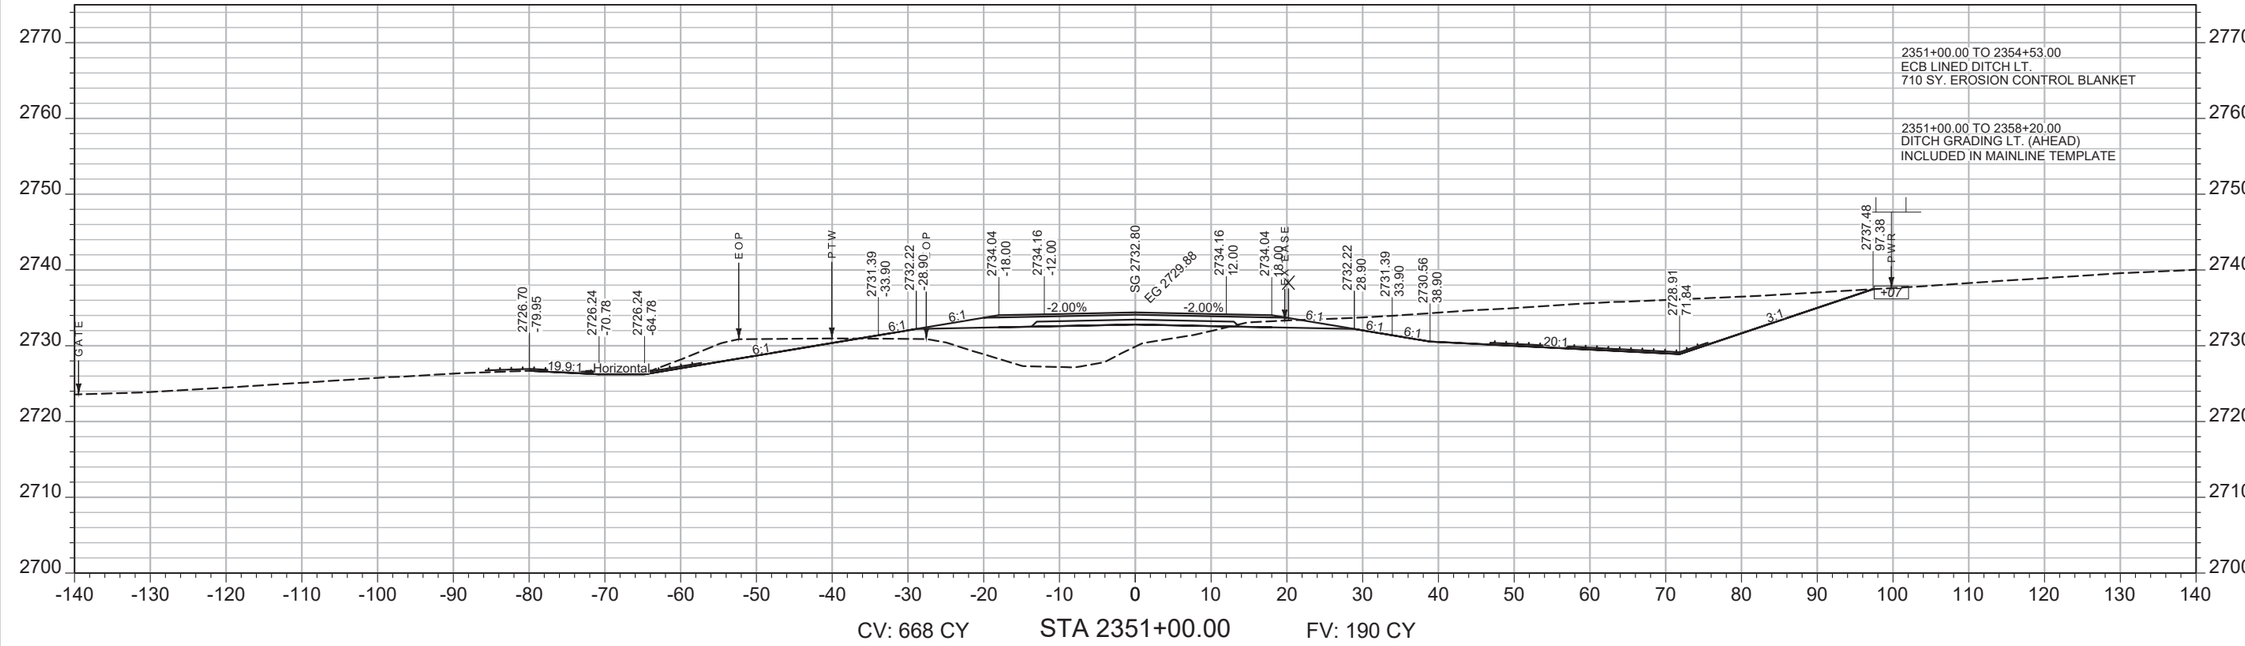

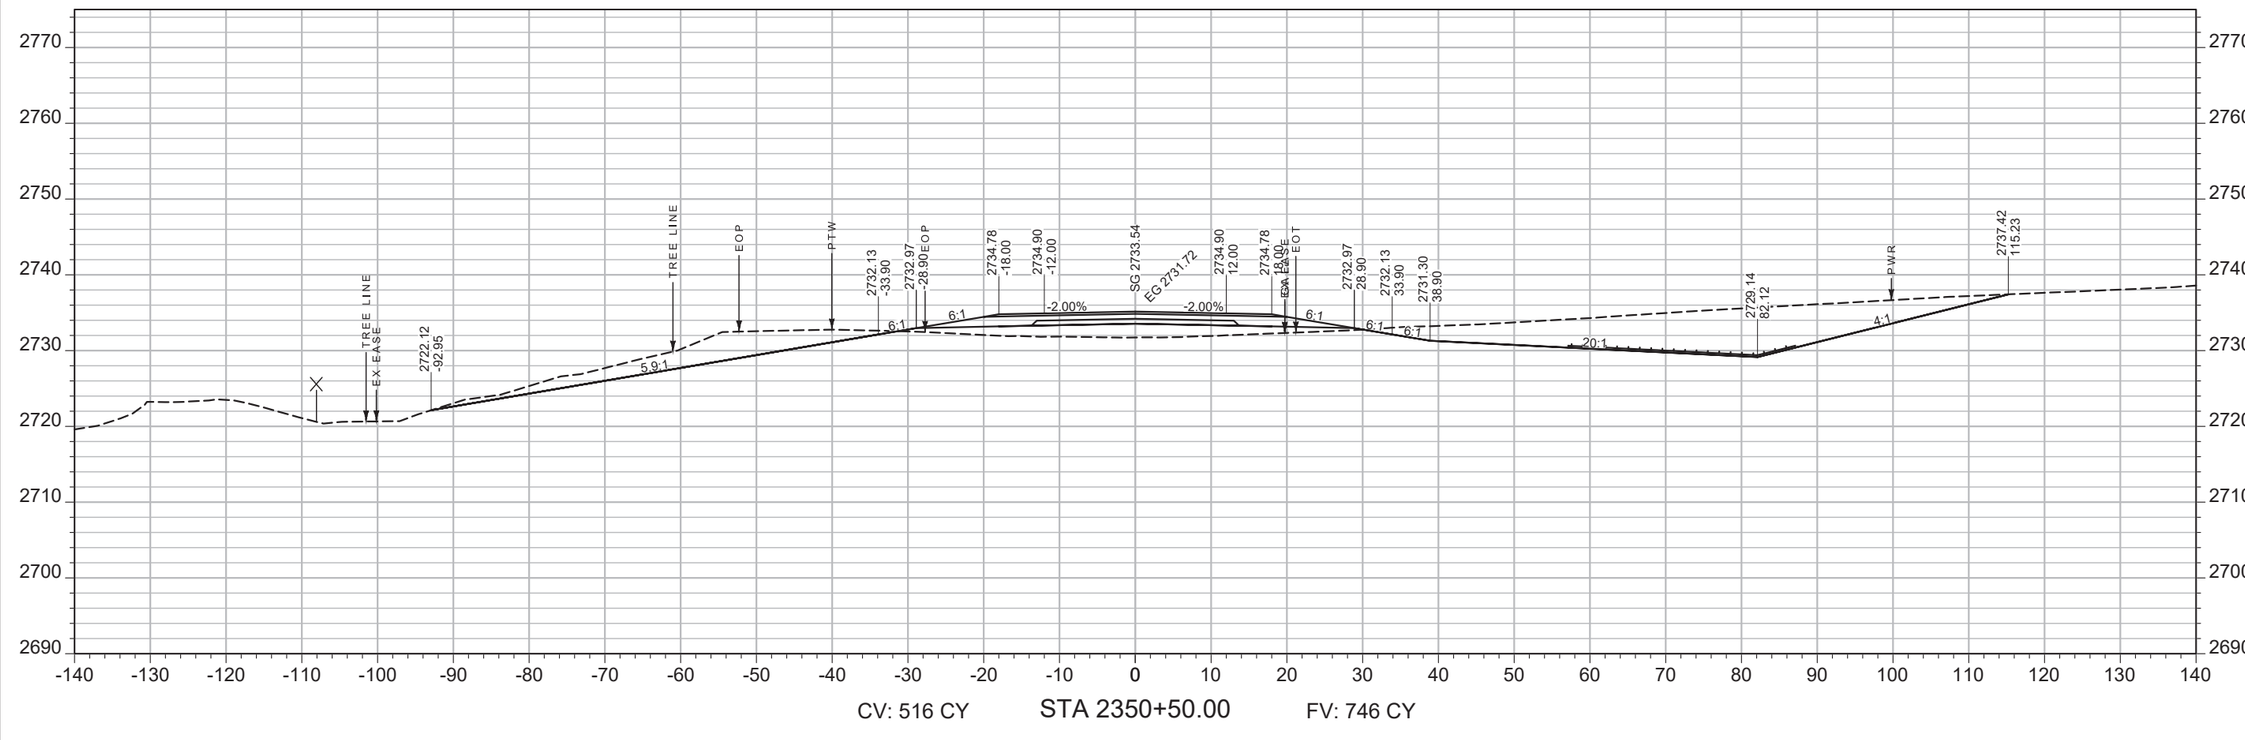

SHEET NO.
231

MAINLINE

PROJECT NAME: WEST OF BROCKWAY - WEST
COUNTY: MCCONE
PROJECT ID: NH-HSIP 57-6(22)254
UPN: 9727000

DESIGNED BY: C. PERIMAN 09/2023
REVIEWED BY:
CHECKED BY:


MONTANA Department of Transportation

CROSS SECTIONS


9727000RDLAY003.DWG

5/15/2025 2:14 PM

AWARD COPY

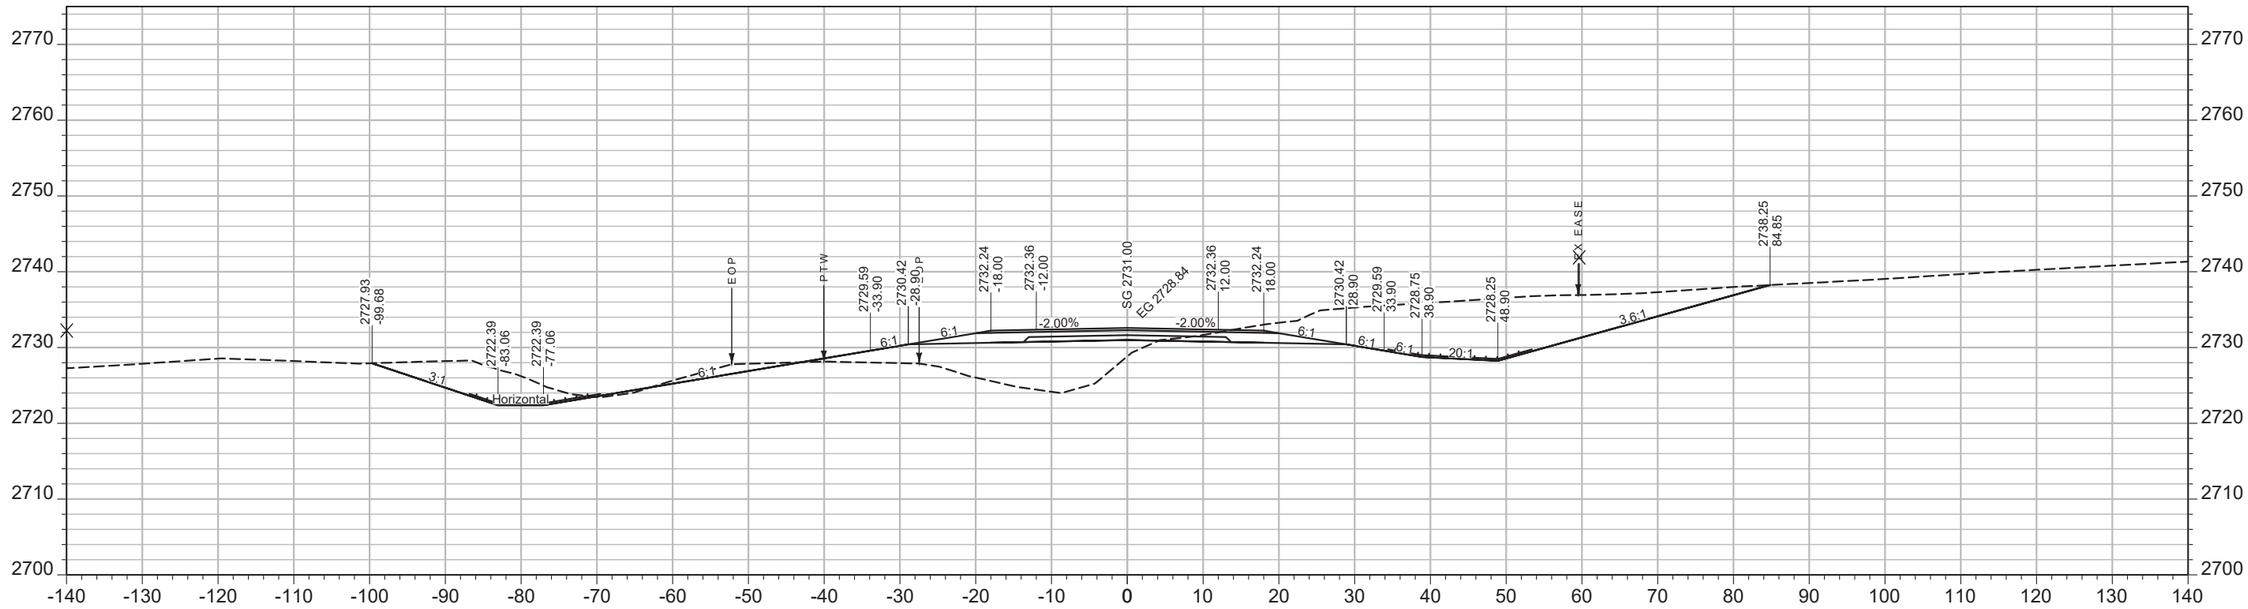

CV: 767 CY STA 2352+00.00 FV: 299 CY

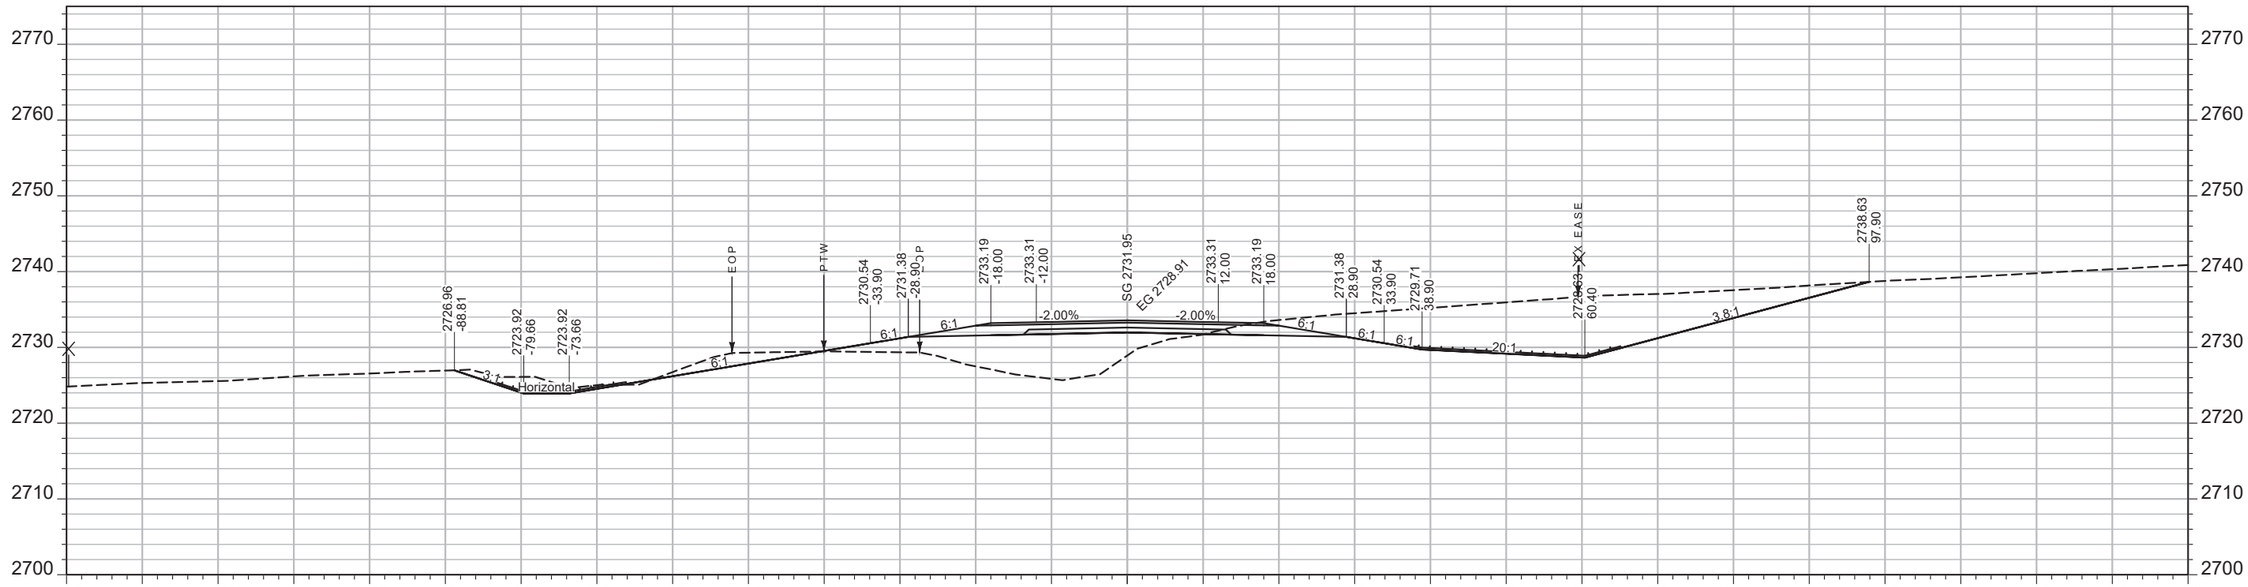

CV: 729 CY STA 2351+50.00 FV: 273 CY

SHEET NO.
232

MAINLINE

PROJECT NAME WEST OF BROCKWAY - WEST
COUNTY MCCONE
PROJECT ID NH-HSIP 57-6(22)254
UPN 9727000

DESIGNED BY C. PERIMAN 09/2023
REVIEWED BY
CHECKED BY


9727000RDLAY003.DWG


MONTANA Department of Transportation

CROSS SECTIONS

5/15/2025 2:14 PM

AWARD COPY

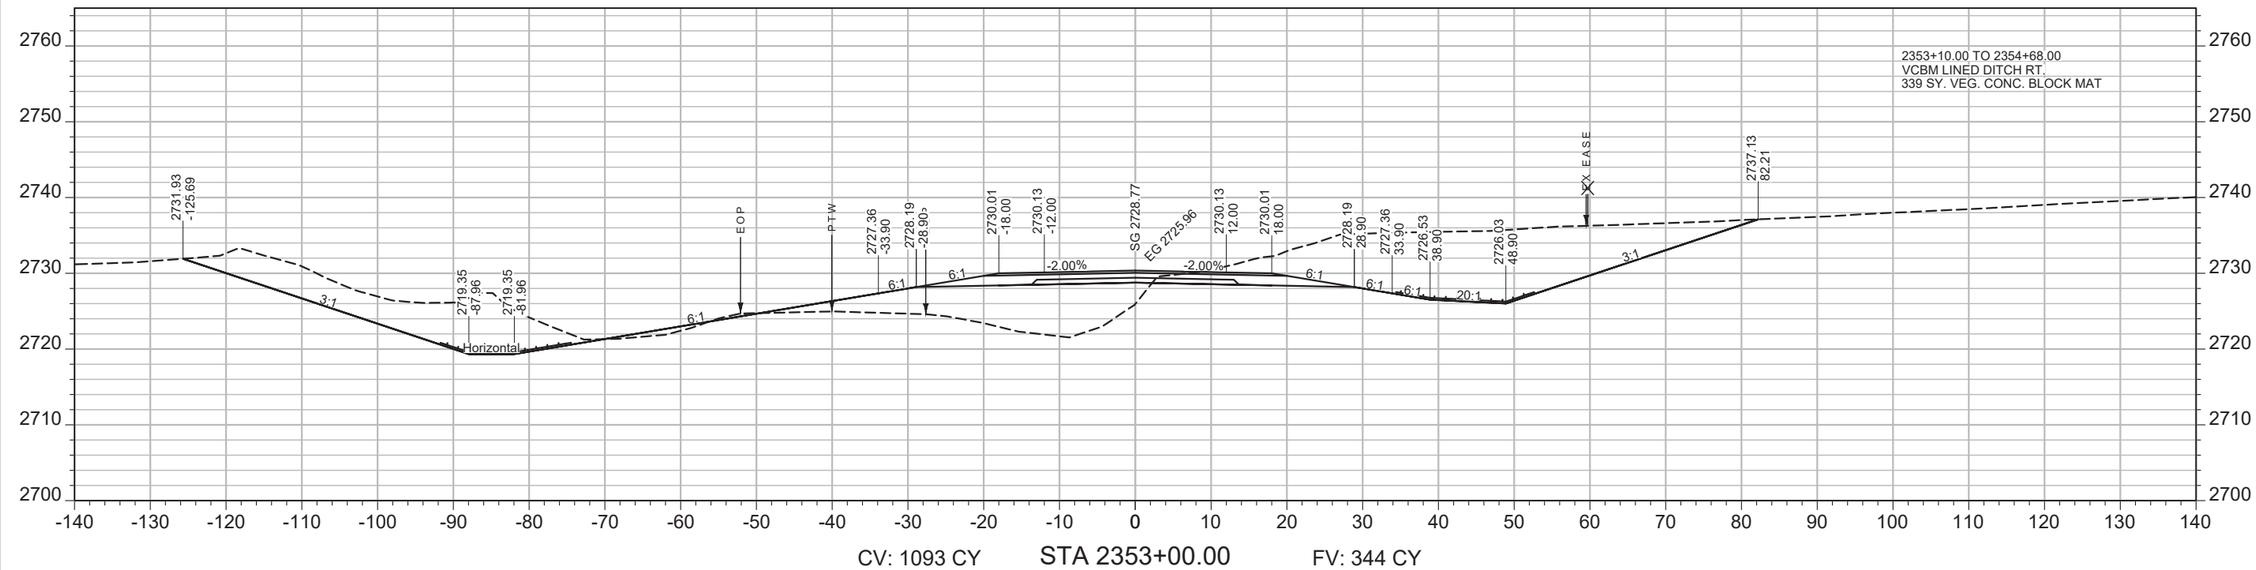

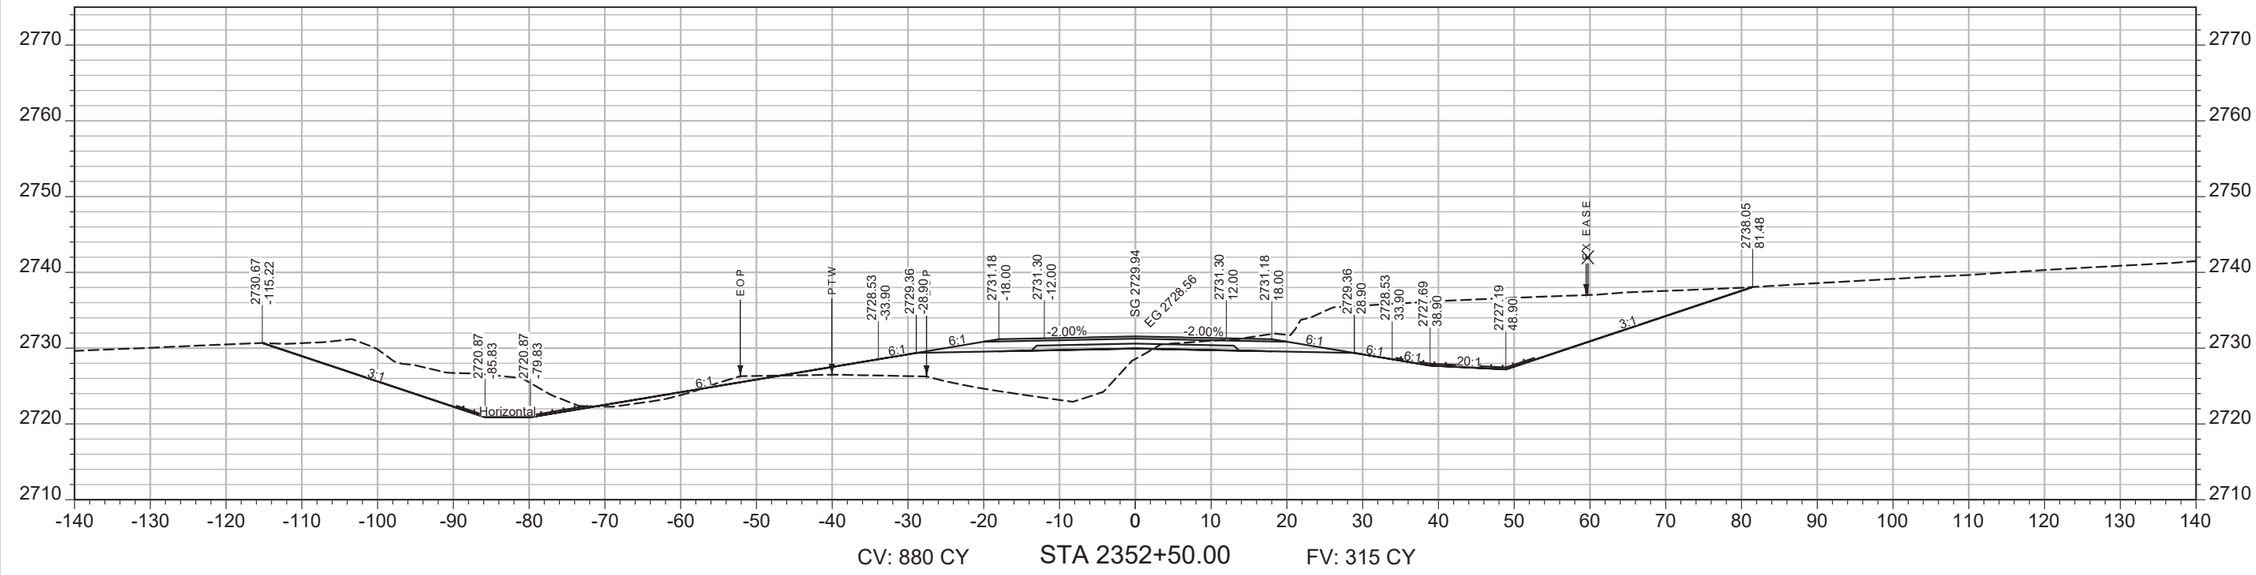

SHEET NO. 233

MAINLINE

PROJECT NAME: WEST OF BROCKWAY - WEST
COUNTY: MCCONE
PROJECT ID: NH-HSIP 57-6(22)254
UPN: 9727000

DESIGNED BY: C. PERIMAN 09/2023
REVIEWED BY:
CHECKED BY:


9727000RDLAY003.DWG


MONTANA Department of Transportation

CROSS SECTIONS

5/15/2025 2:14 PM

AWARD COPY

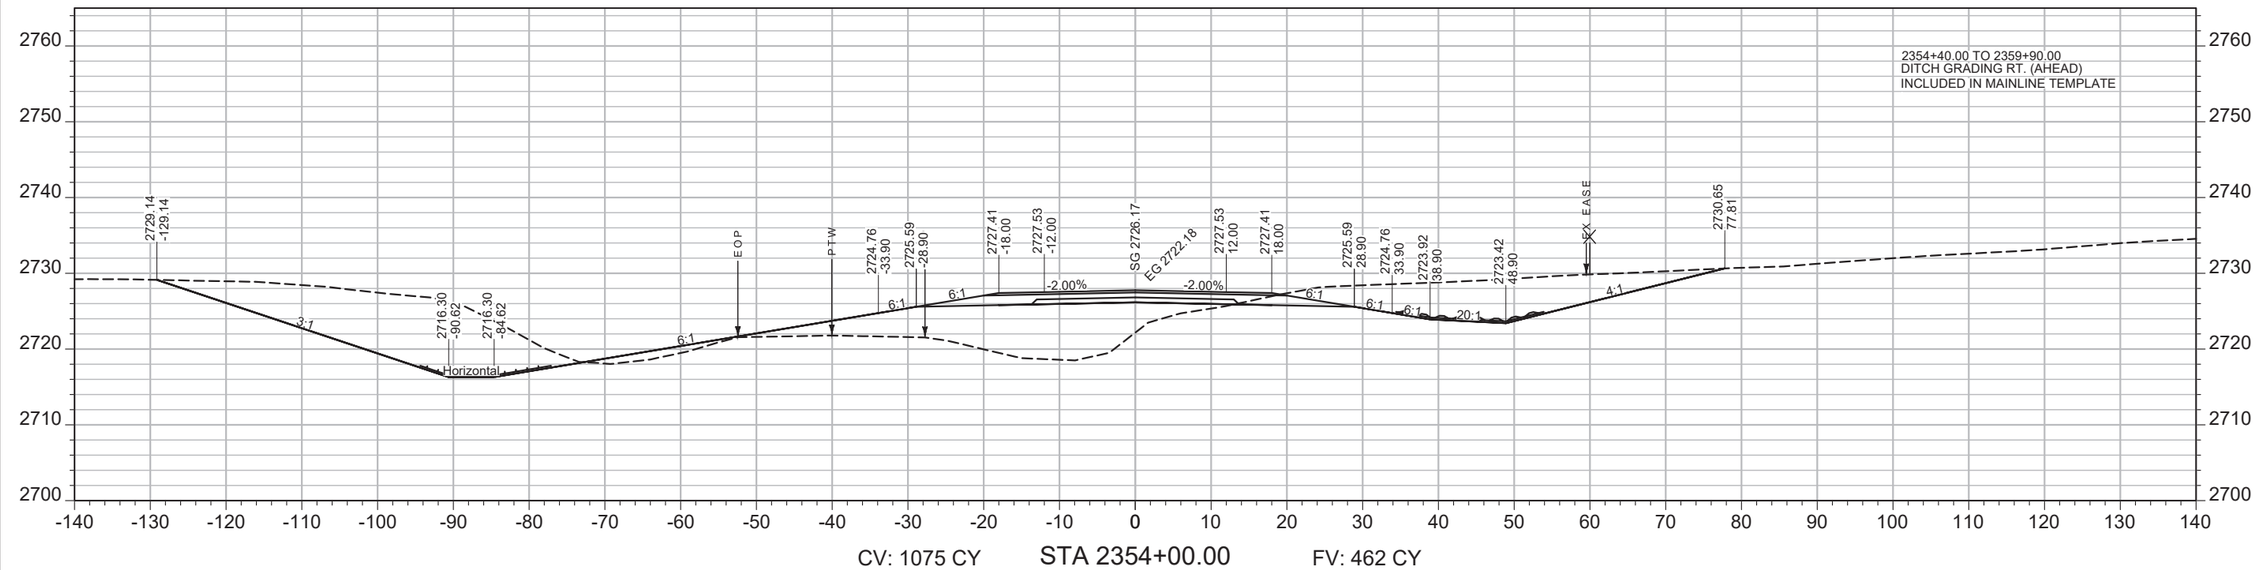

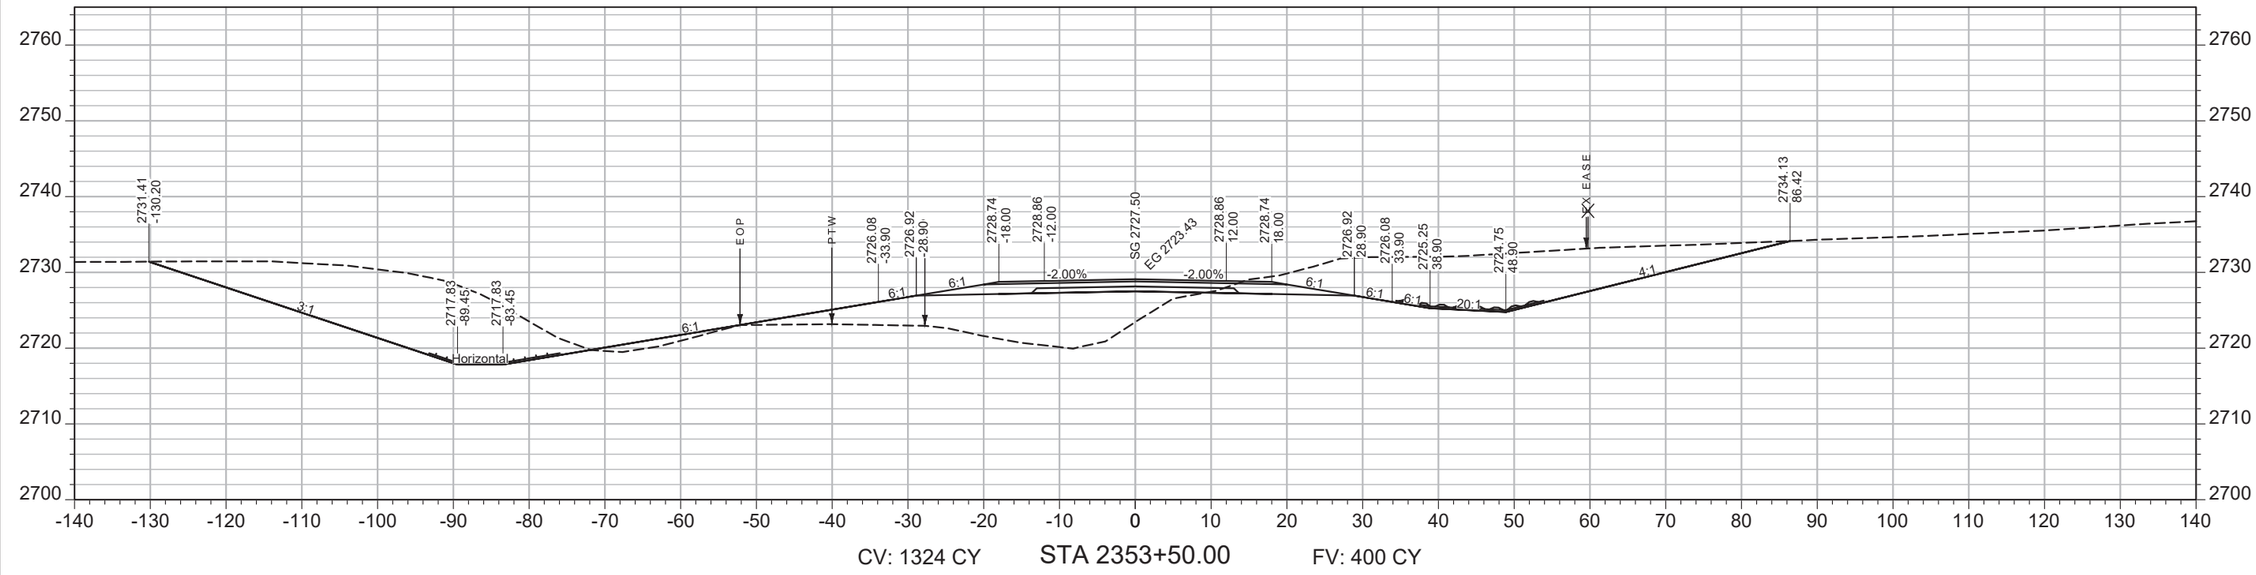

SHEET NO. 234

MAINLINE

PROJECT NAME: **WEST OF BROCKWAY - WEST**
COUNTY: **MCCONE**
PROJECT ID: **NH-HSIP 57-6(22)254**
UPN: **9727000**

DESIGNED BY: C. PERIMAN 09/2023
REVIEWED BY:
CHECKED BY:


MONTANA Department of Transportation

CROSS SECTIONS

5/15/2025 2:14 PM

9727000RDLAY003.DWG

AWARD COPY

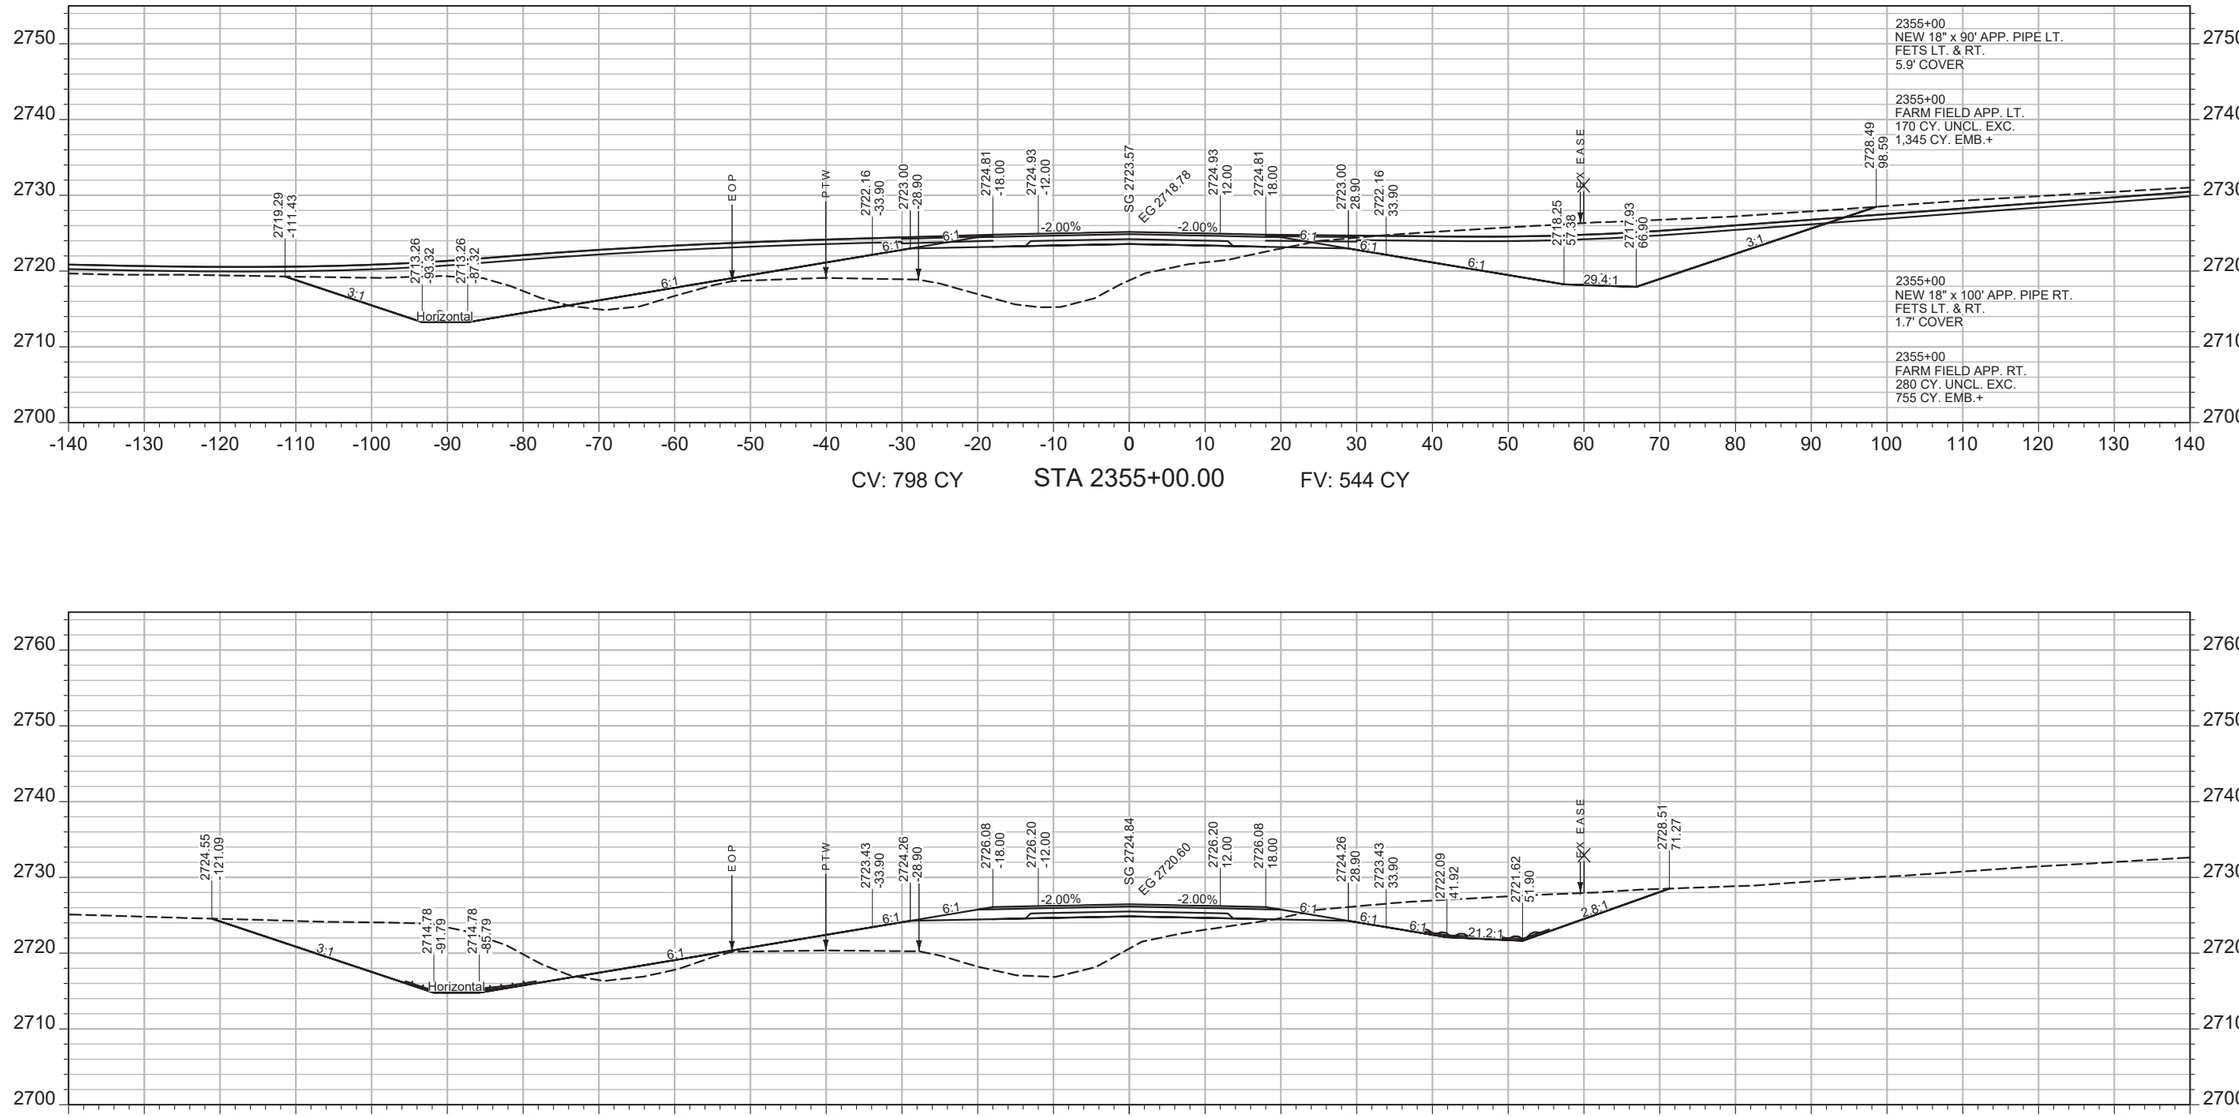

SHEET NO.
235

MAINLINE

PROJECT NAME
WEST OF BROCKWAY - WEST

COUNTY
MCCONE

PROJECT ID
NH-HSIP 57-6(22)254

UPN
9727000

DESIGNED BY
C. PERIMAN
09/2023

REVIEWED BY


CHECKED BY

9727000RDLAY003.DWG


MONTANA
Department of Transportation

CROSS SECTIONS

5/15/2025 2:14 PM

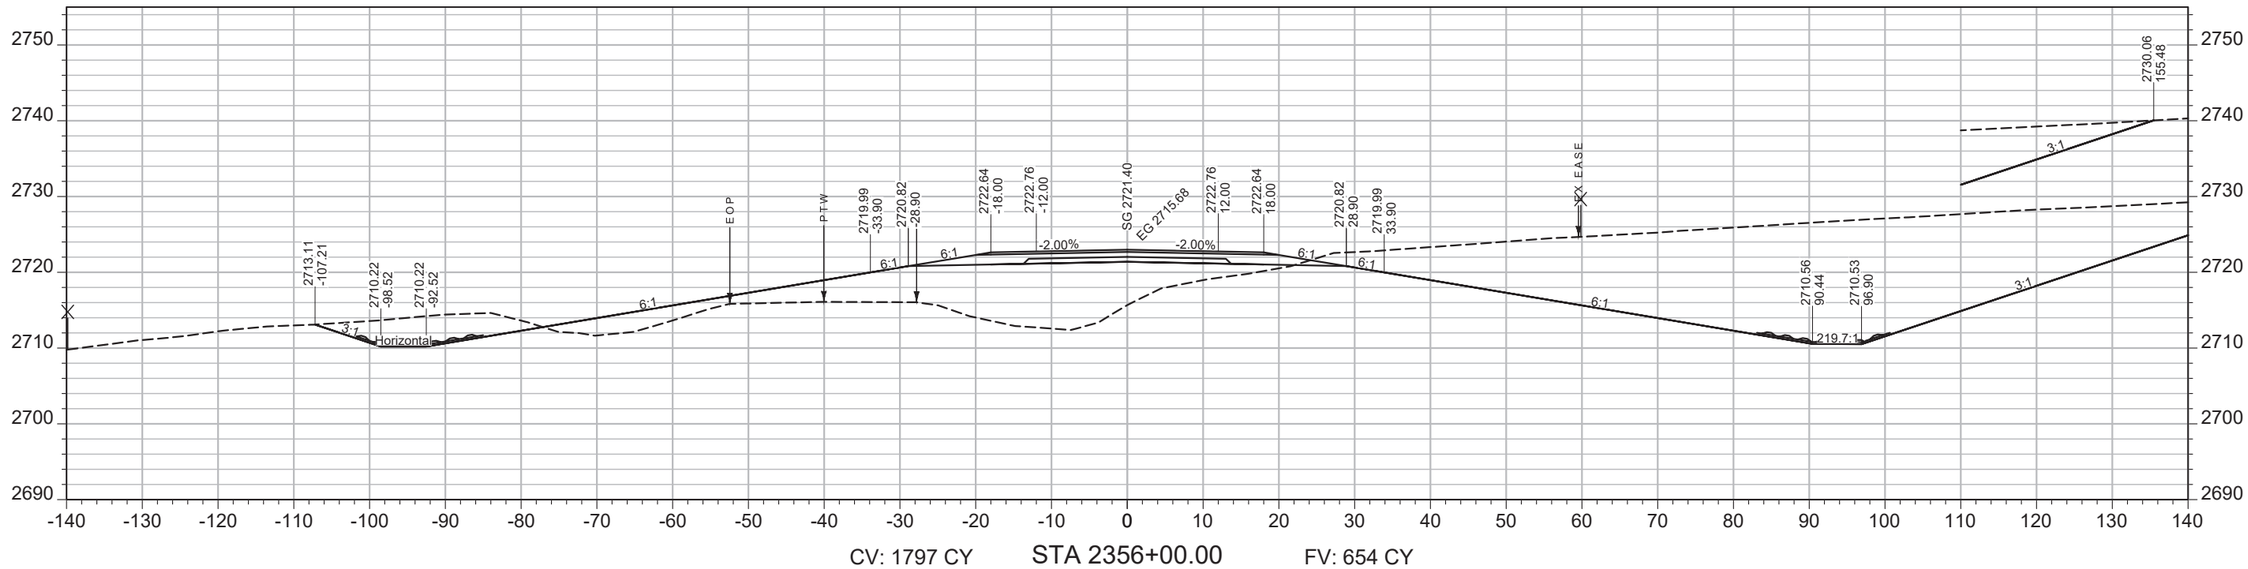

CV: 1797 CY STA 2356+00.00 FV: 654 CY

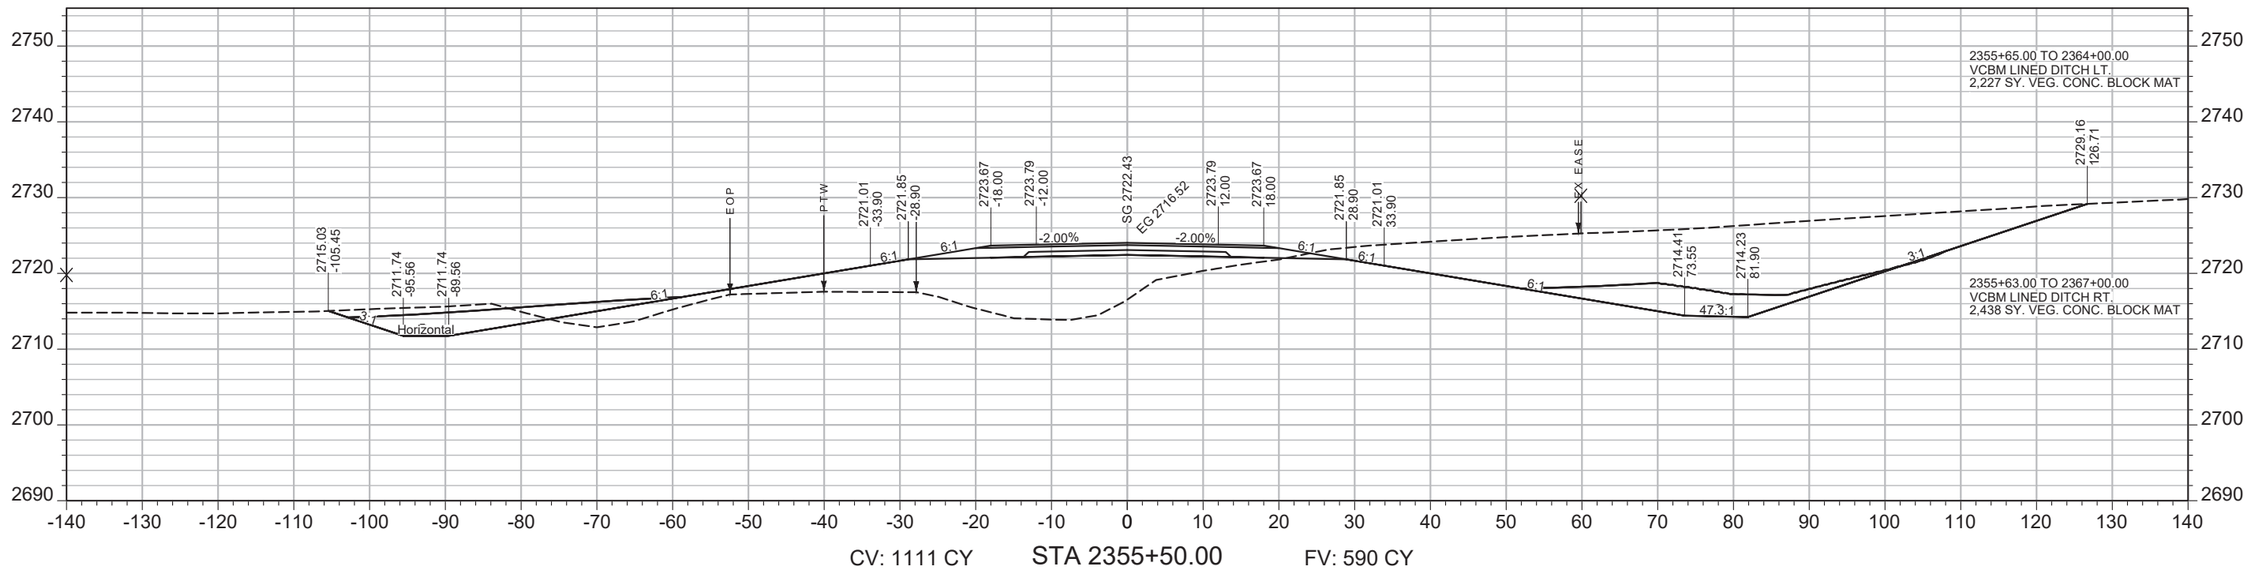

CV: 1111 CY STA 2355+50.00 FV: 590 CY

SHEET NO.
236

MAINLINE

PROJECT NAME WEST OF BROCKWAY - WEST
COUNTY MCCONE
PROJECT ID NH-HSIP 57-6(22)254
UPN 9727000


DESIGNED BY C. PERIMAN 09/2023
REVIEWED BY
CHECKED BY
9727000RDLAY003.DWG

MONTANA Department of Transportation


CROSS SECTIONS

5/15/2025 2:14 PM

AWARD COPY

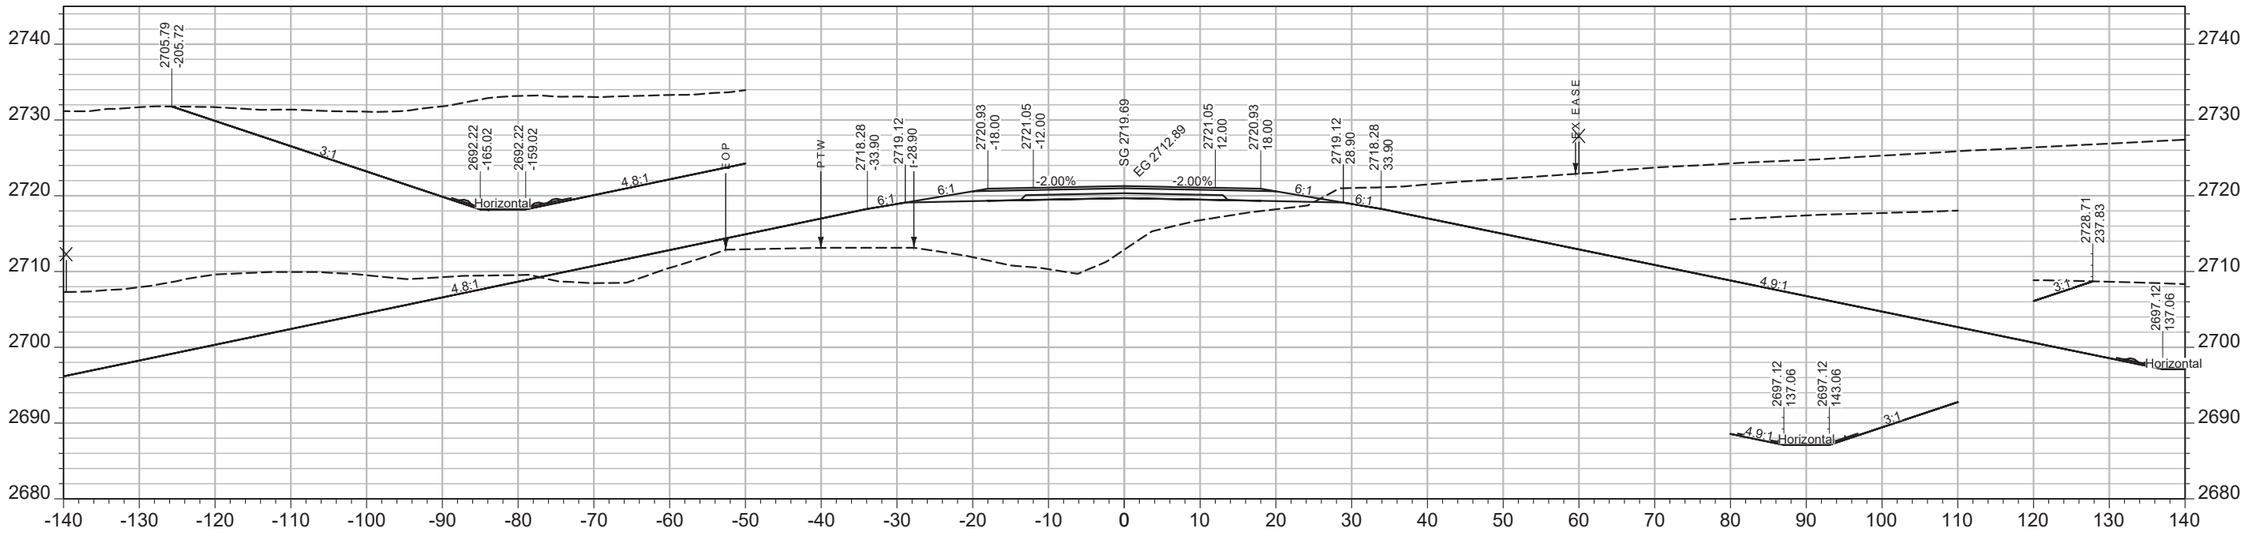

CV: 6469 CY STA 2357+00.00 FV: 760 CY

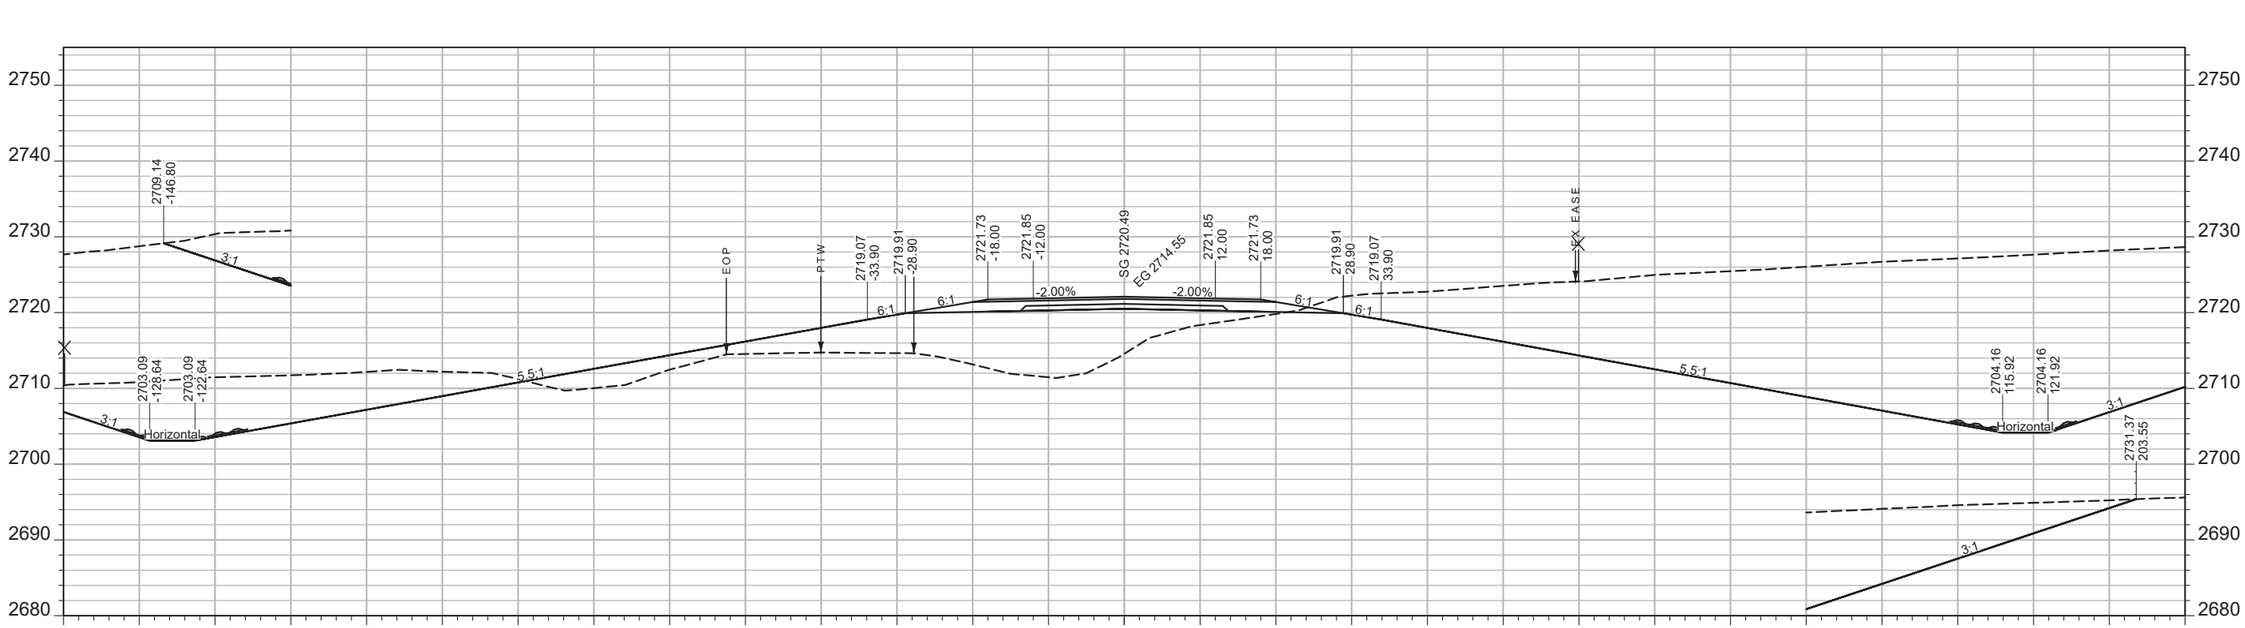

CV: 3301 CY STA 2356+50.00 FV: 699 CY

SHEET NO.
237

MAINLINE

PROJECT NAME WEST OF BROCKWAY - WEST
COUNTY MCCONE
PROJECT ID NH-HSIP 57-6(22)254
UPN 9727000


DESIGNED BY C. PERIMAN 09/2023
REVIEWED BY
CHECKED BY
9727000RDLAY003.DWG


MONTANA Department of Transportation

CROSS SECTIONS

5/15/2025 2:14 PM

AWARD COPY

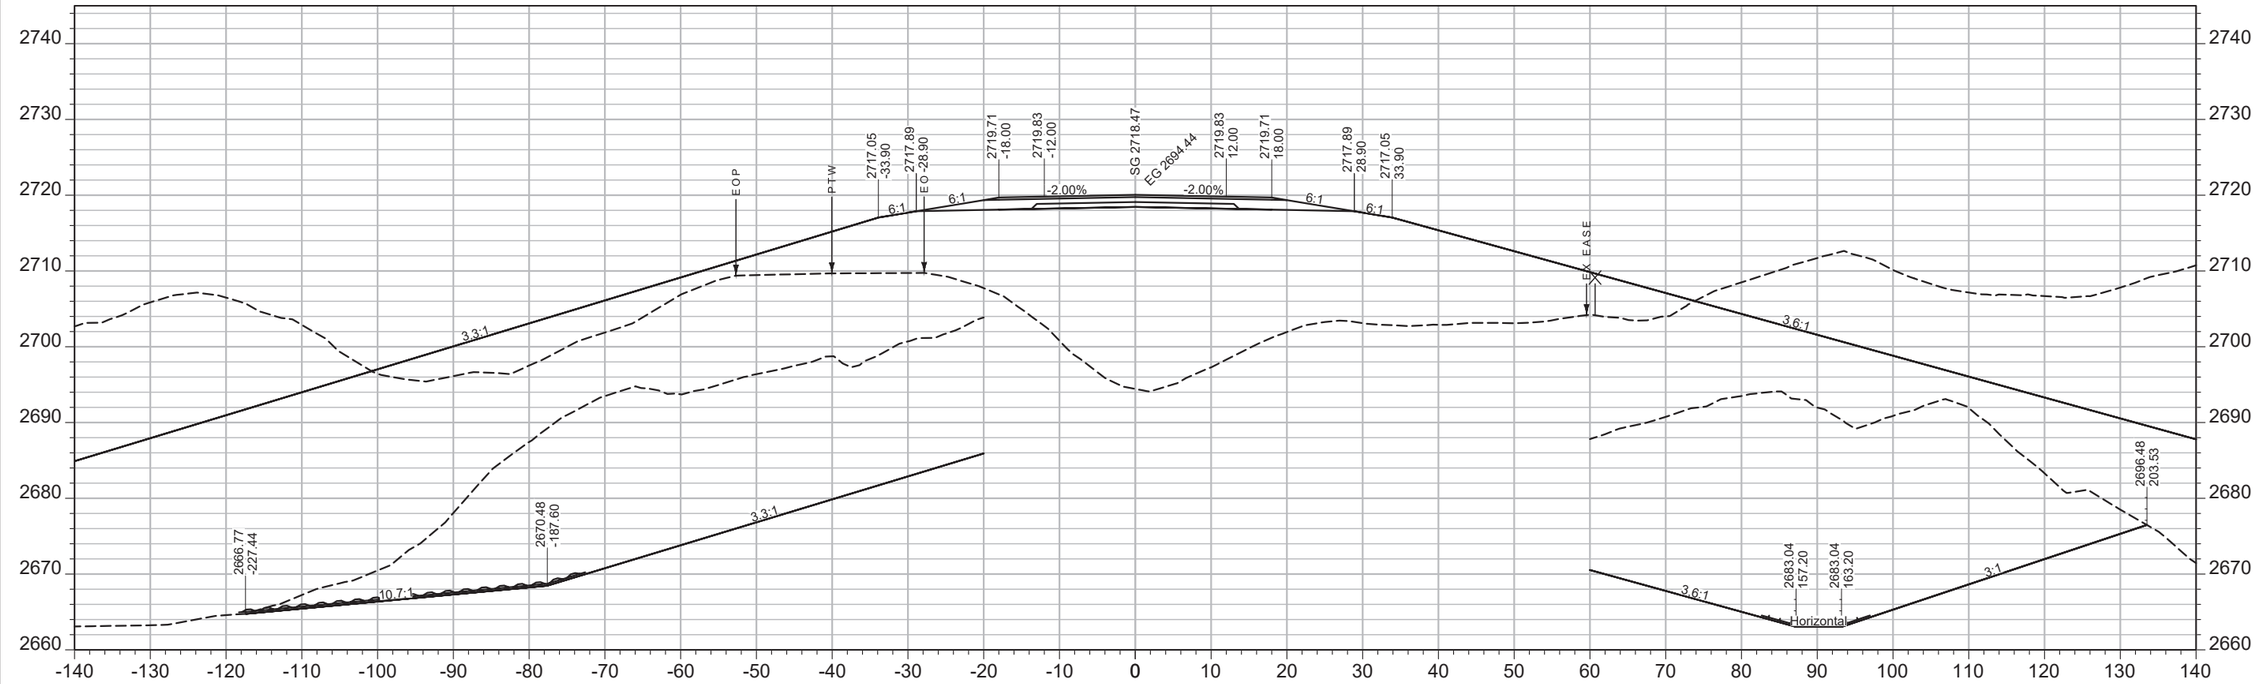

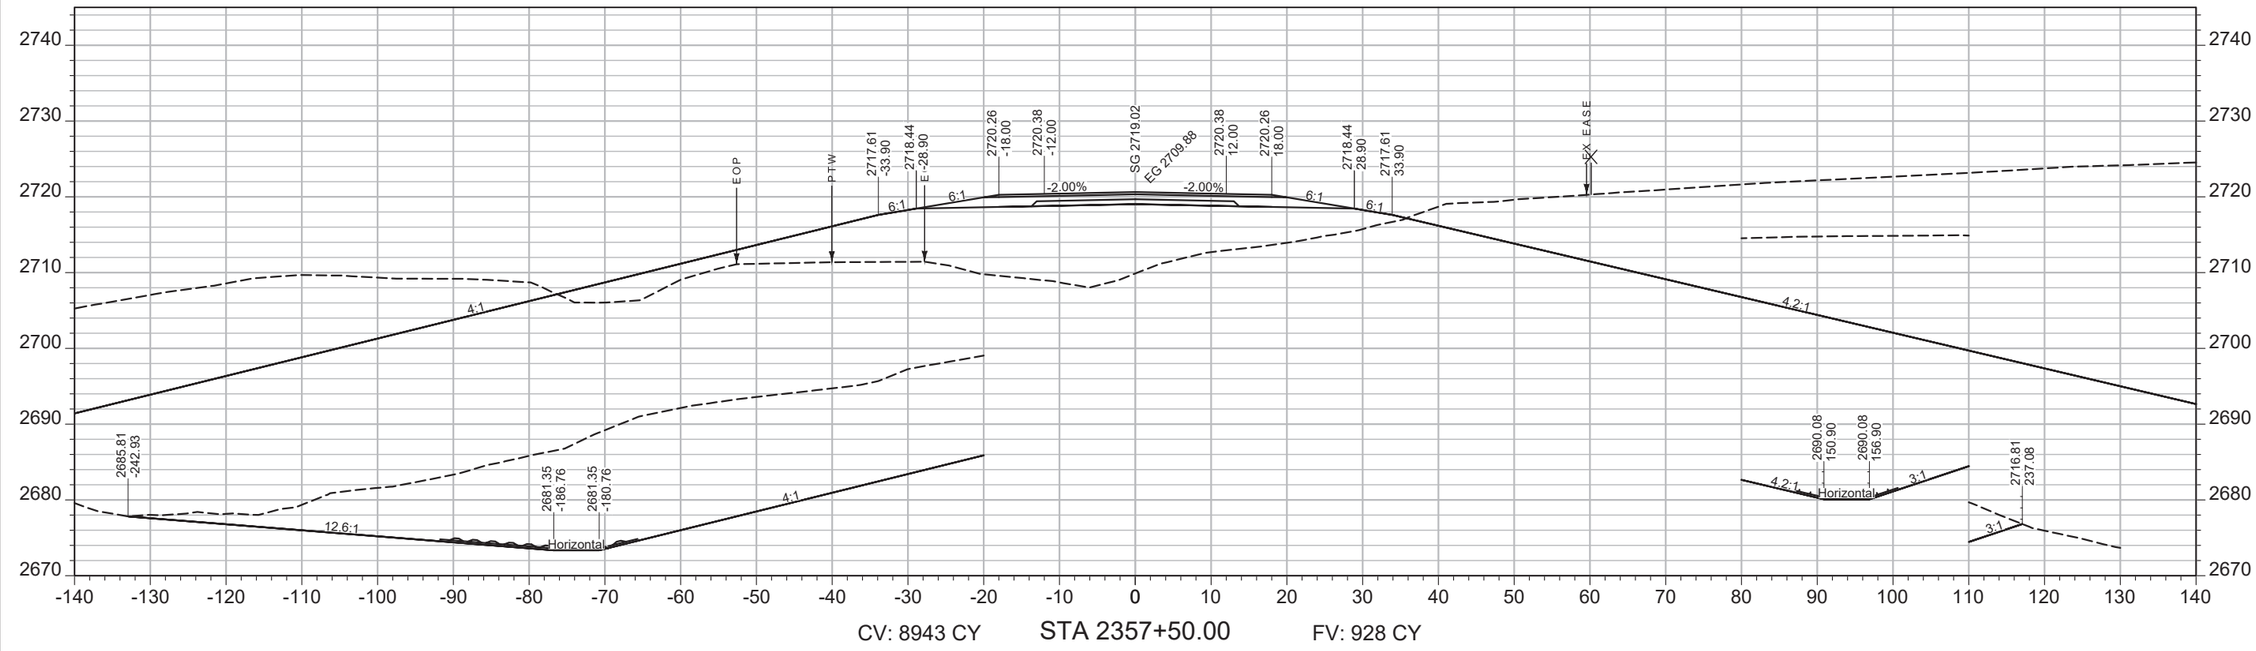

SHEET NO.
238

MAINLINE

PROJECT NAME: WEST OF BROCKWAY - WEST
COUNTY: MCCONE
PROJECT ID: NH-HSIP 57-6(22)254
UPN: 9727000

DESIGNED BY: C. PERIMAN 09/2023
REVIEWED BY:
CHECKED BY:

9727000RDLAY003.DWG

MONTANA
Department of Transportation


CROSS SECTIONS

5/15/2025 2:14 PM

AWARD COPY

SHEET NO.
239

MAINLINE

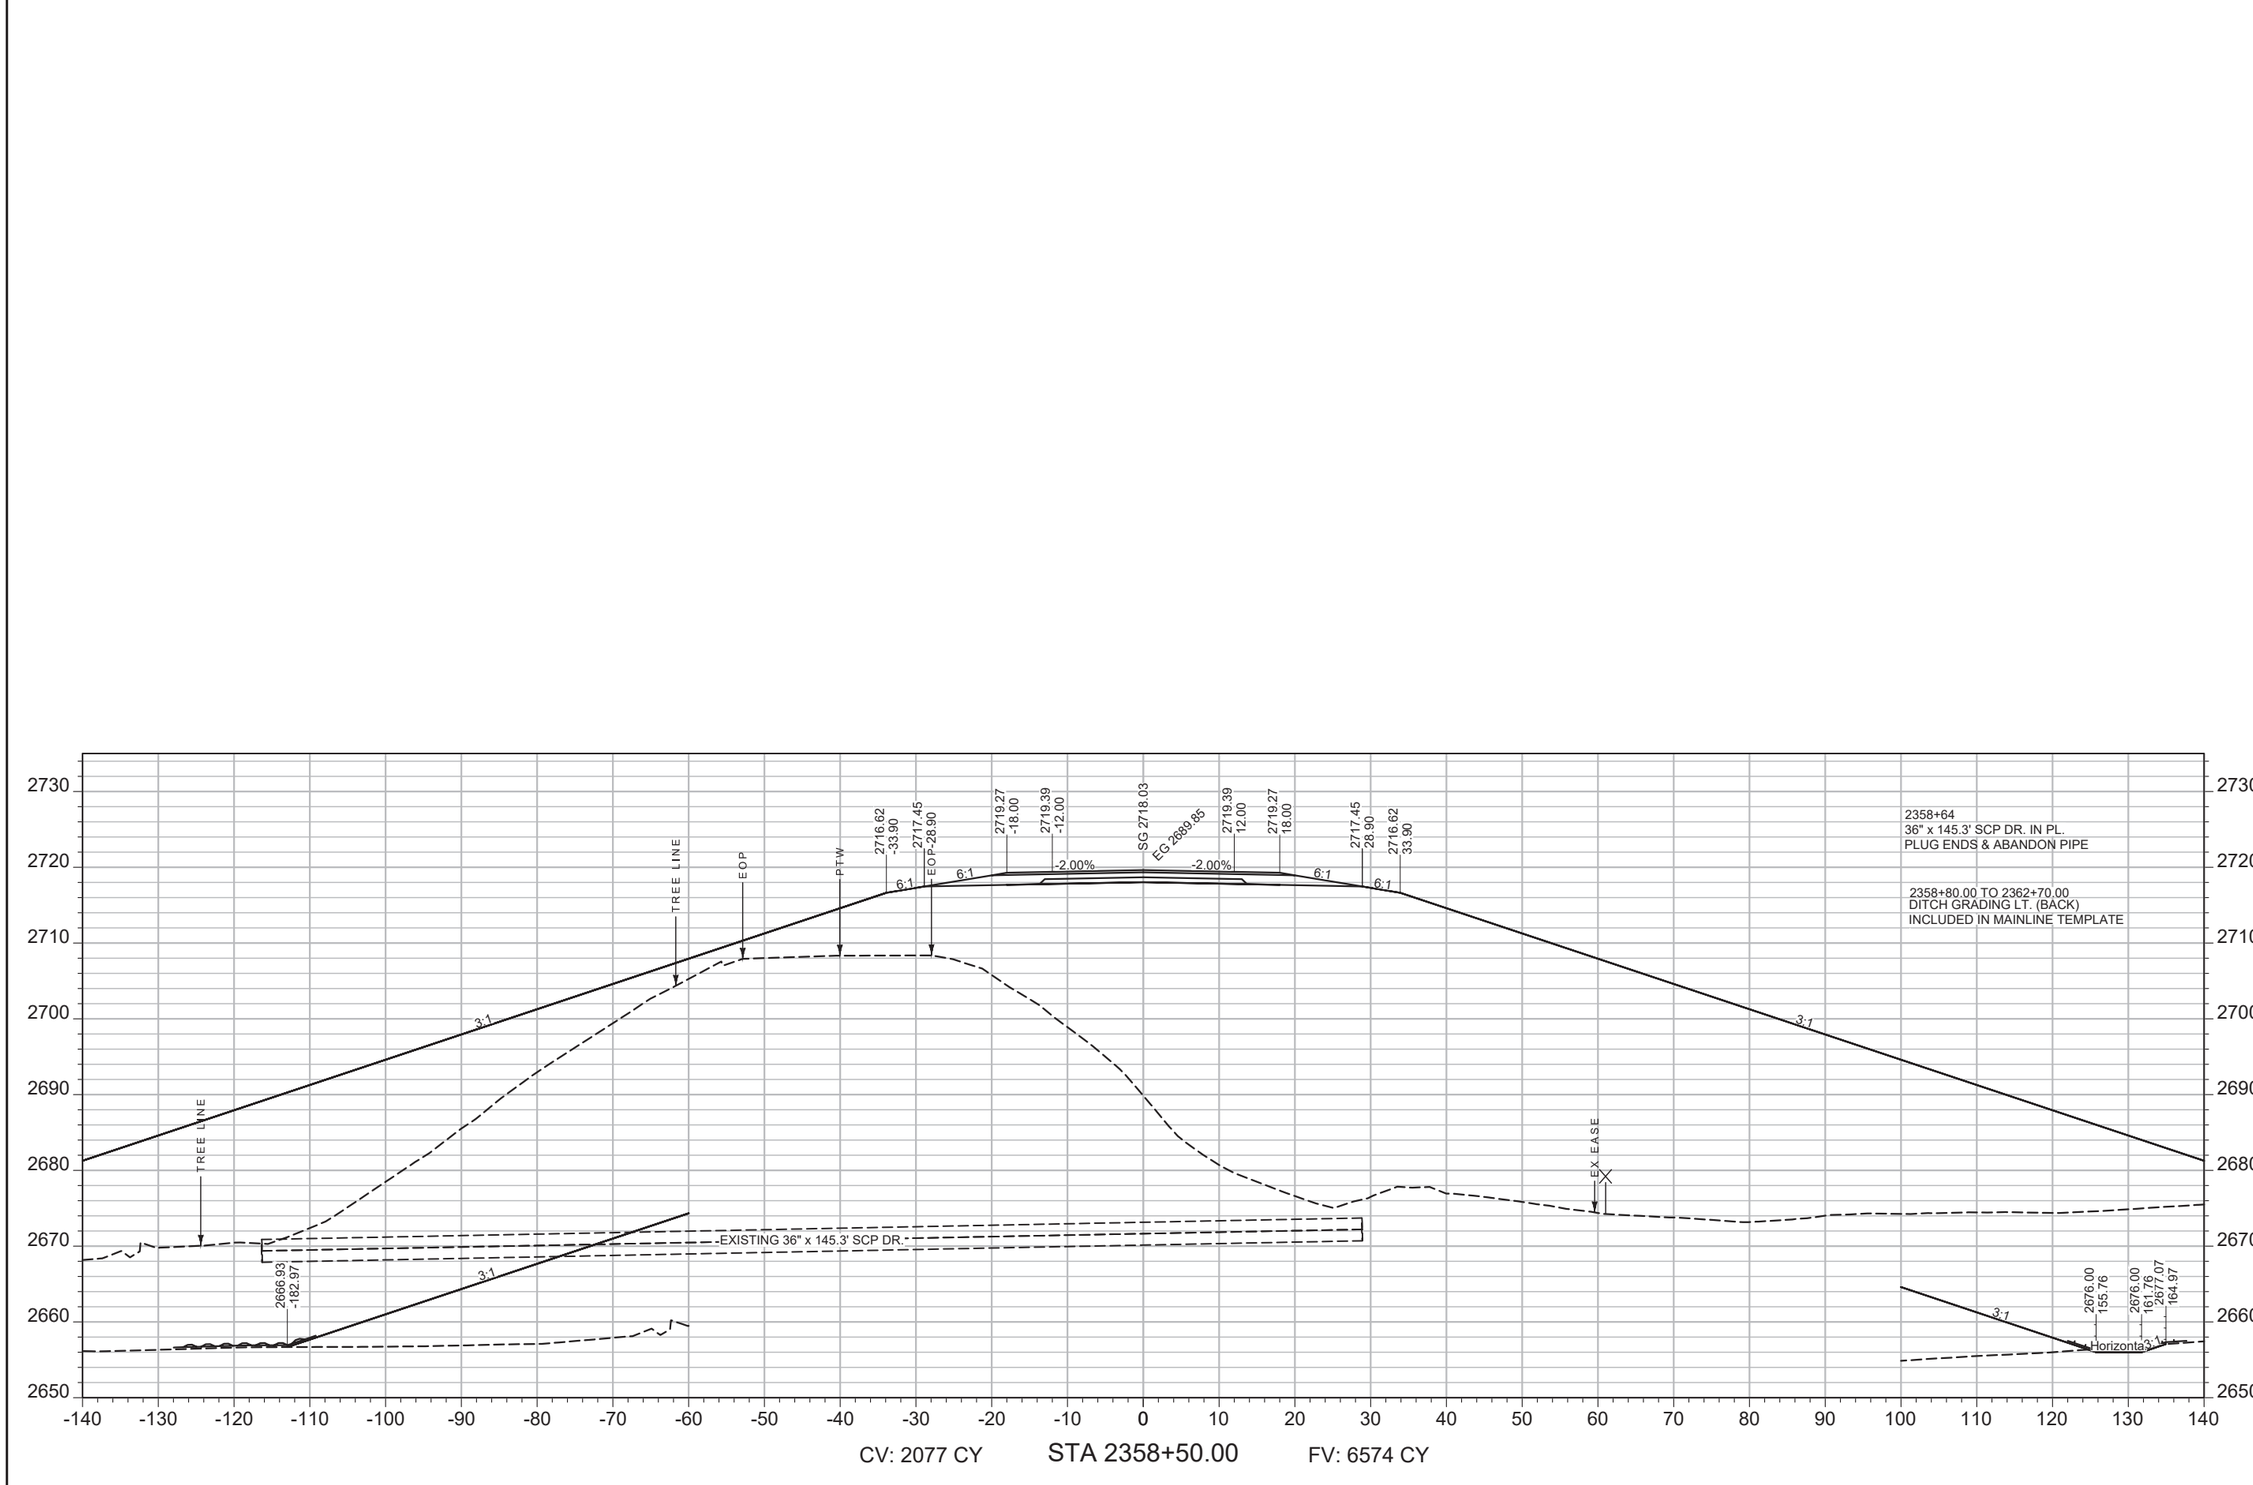

PROJECT NAME: WEST OF BROCKWAY - WEST
COUNTY: MCCONE
PROJECT ID: NH-HSIP 57-6(22)254
UPN: 9727000

DESIGNED BY: C. PERIMAN 09/2023
REVIEWED BY:
CHECKED BY:


9727000RDLAY003.DWG

MONTANA
Department of Transportation

CROSS SECTIONS

5/15/2025 2:14 PM

AWARD COPY

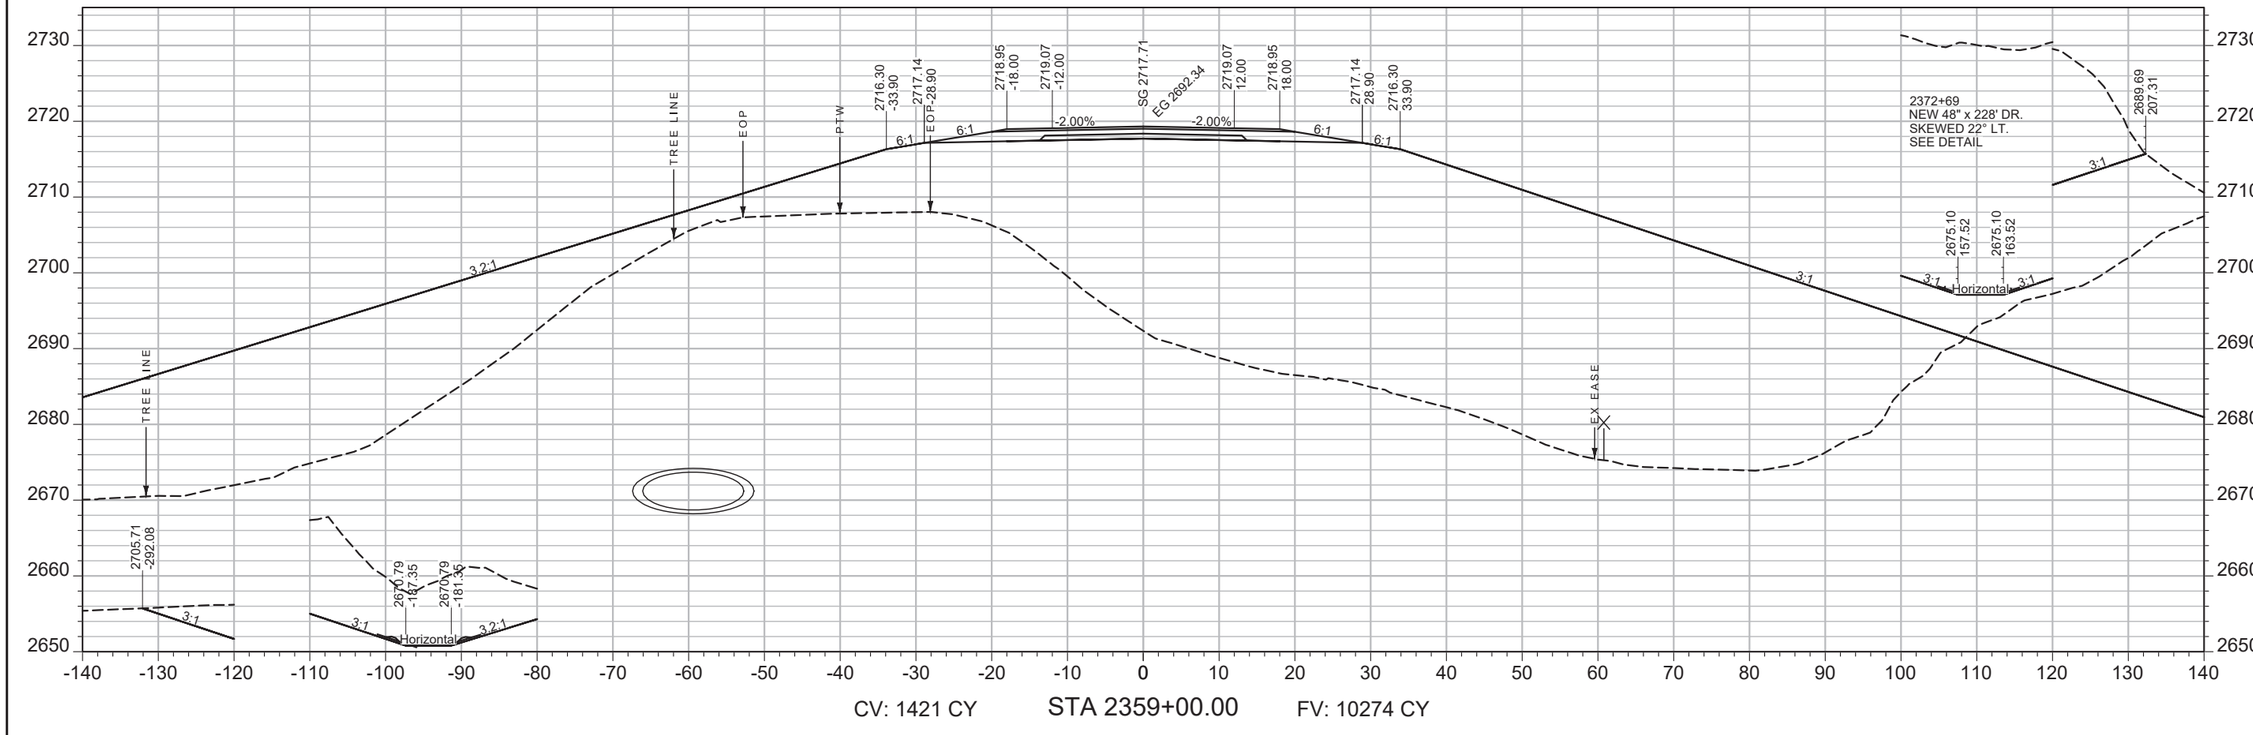

CV: 1421 CY STA 2359+00.00 FV: 10274 CY

SHEET NO. 240

MAINLINE

PROJECT NAME: **WEST OF BROCKWAY - WEST**
COUNTY: **MCCONE**
PROJECT ID: **NH-HSIP 57-6(22)254**
UPN: **9727000**

DESIGNED BY: C. PERIMAN 09/2023
REVIEWED BY:
CHECKED BY:


MONTANA *Department of Transportation*

CROSS SECTIONS


5/15/2025 2:14 PM

9727000RDLAY003.DWG

AWARD COPY

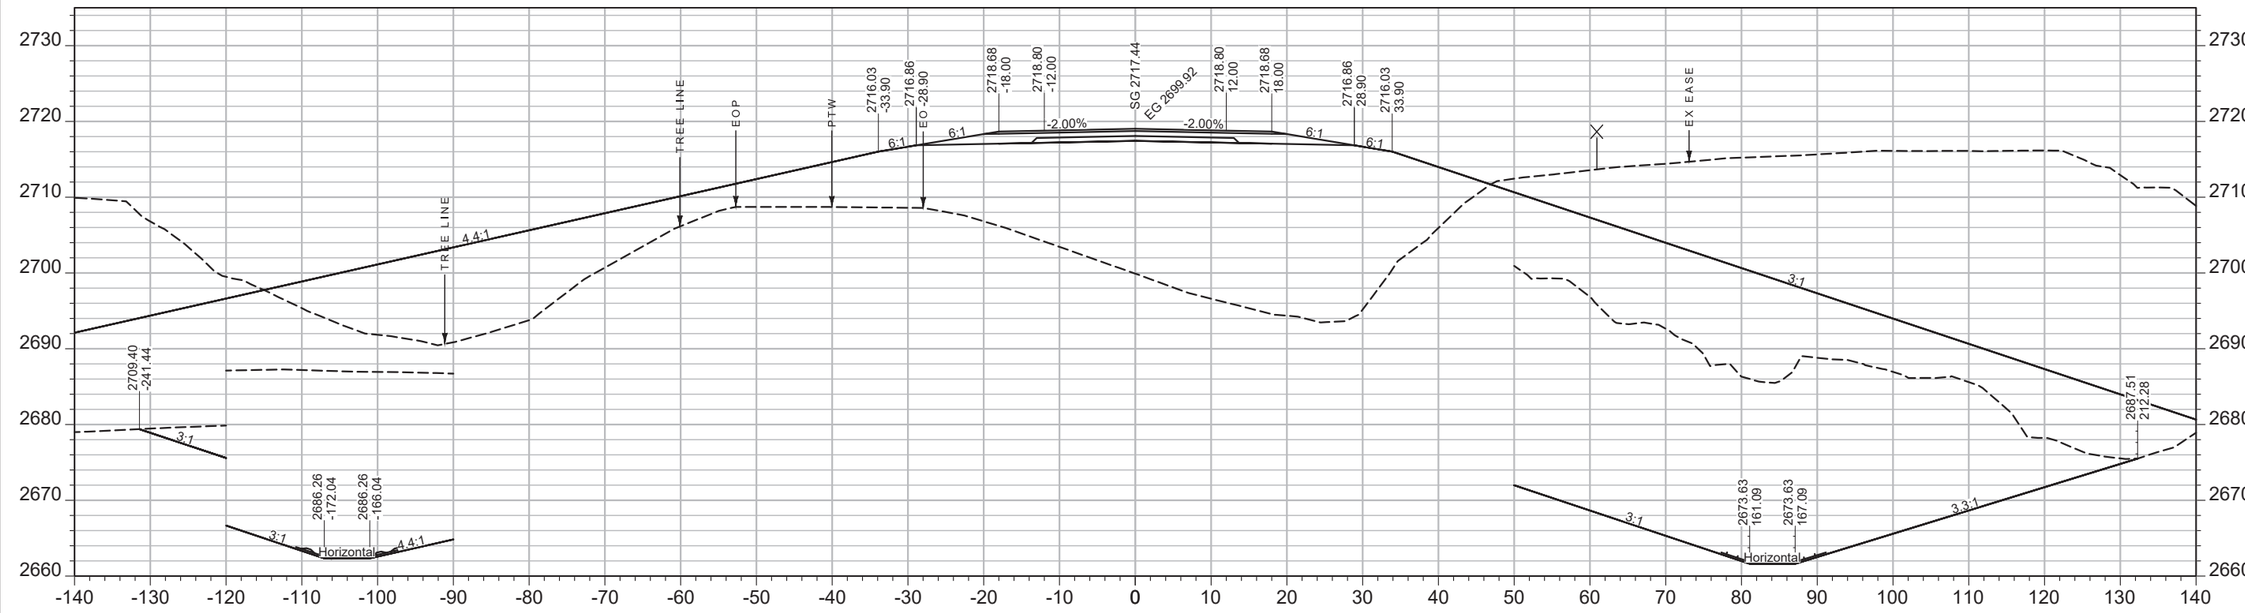

CV: 7715 CY STA 2360+00.00 FV: 3369 CY

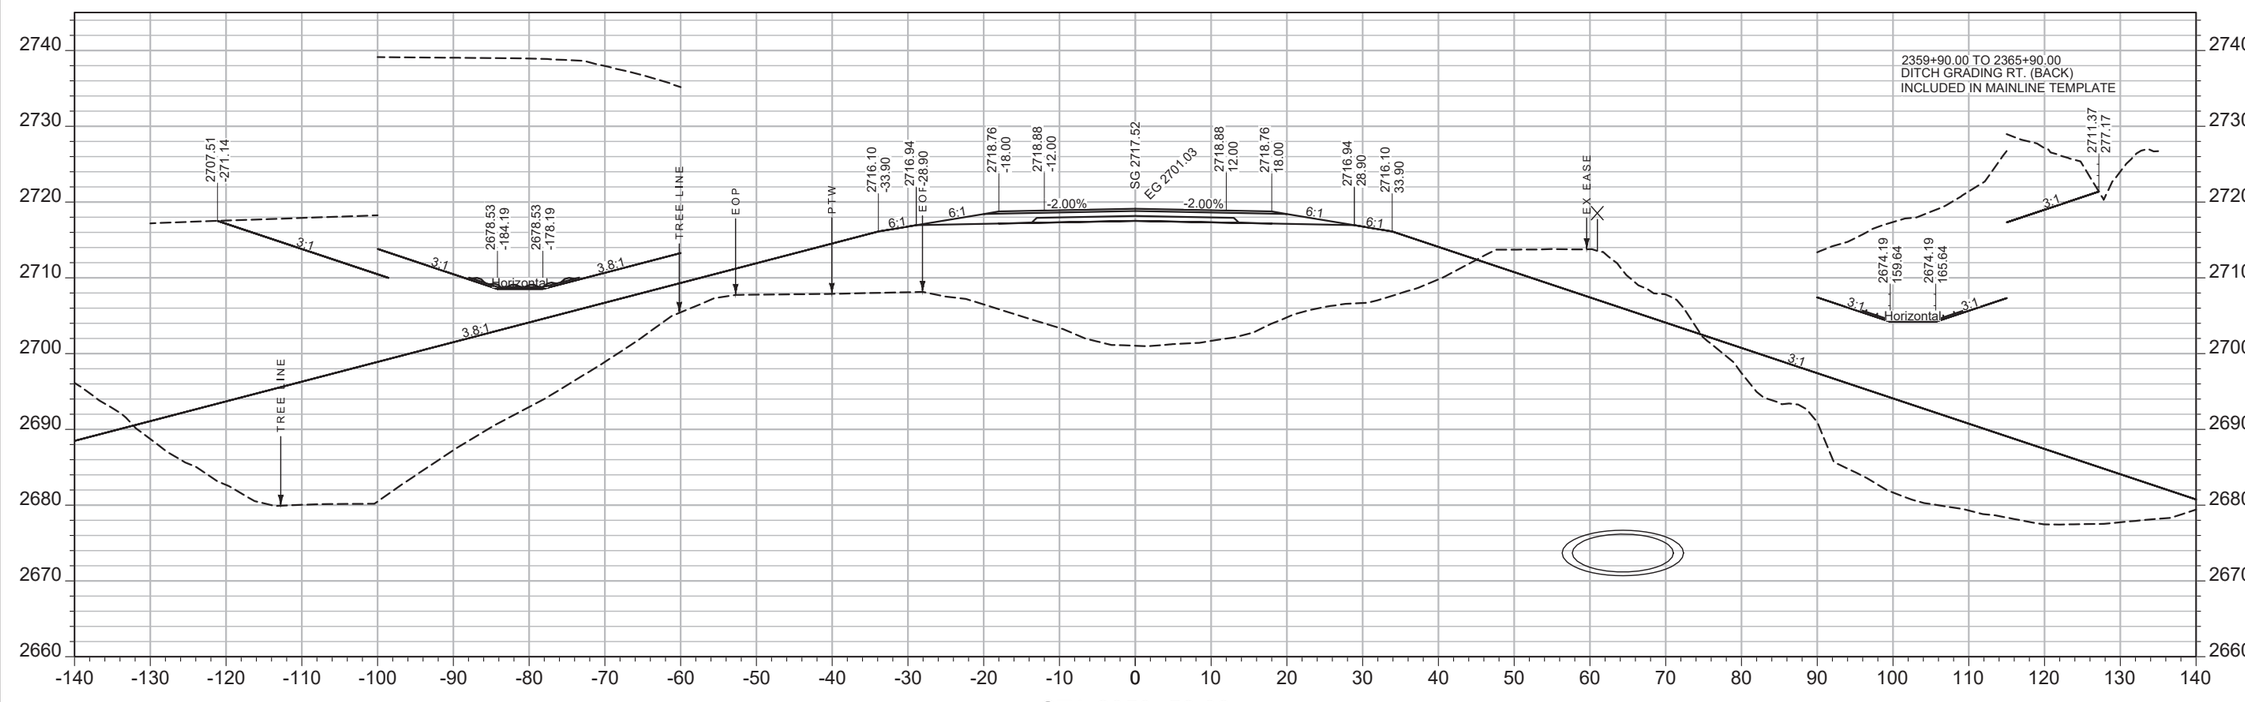

CV: 8603 CY STA 2359+50.00 FV: 6613 CY

SHEET NO. 241

MAINLINE

PROJECT NAME: **WEST OF BROCKWAY - WEST**
COUNTY: **MCCONE**
PROJECT ID: **NH-HSIP 57-6(22)254**
UPN: **9727000**

DESIGNED BY: C. PERIMAN 09/2023
REVIEWED BY:
CHECKED BY:


MONTANA *Department of Transportation*

CROSS SECTIONS


5/15/2025 2:14 PM

9727000RDLAY003.DWG

AWARD COPY

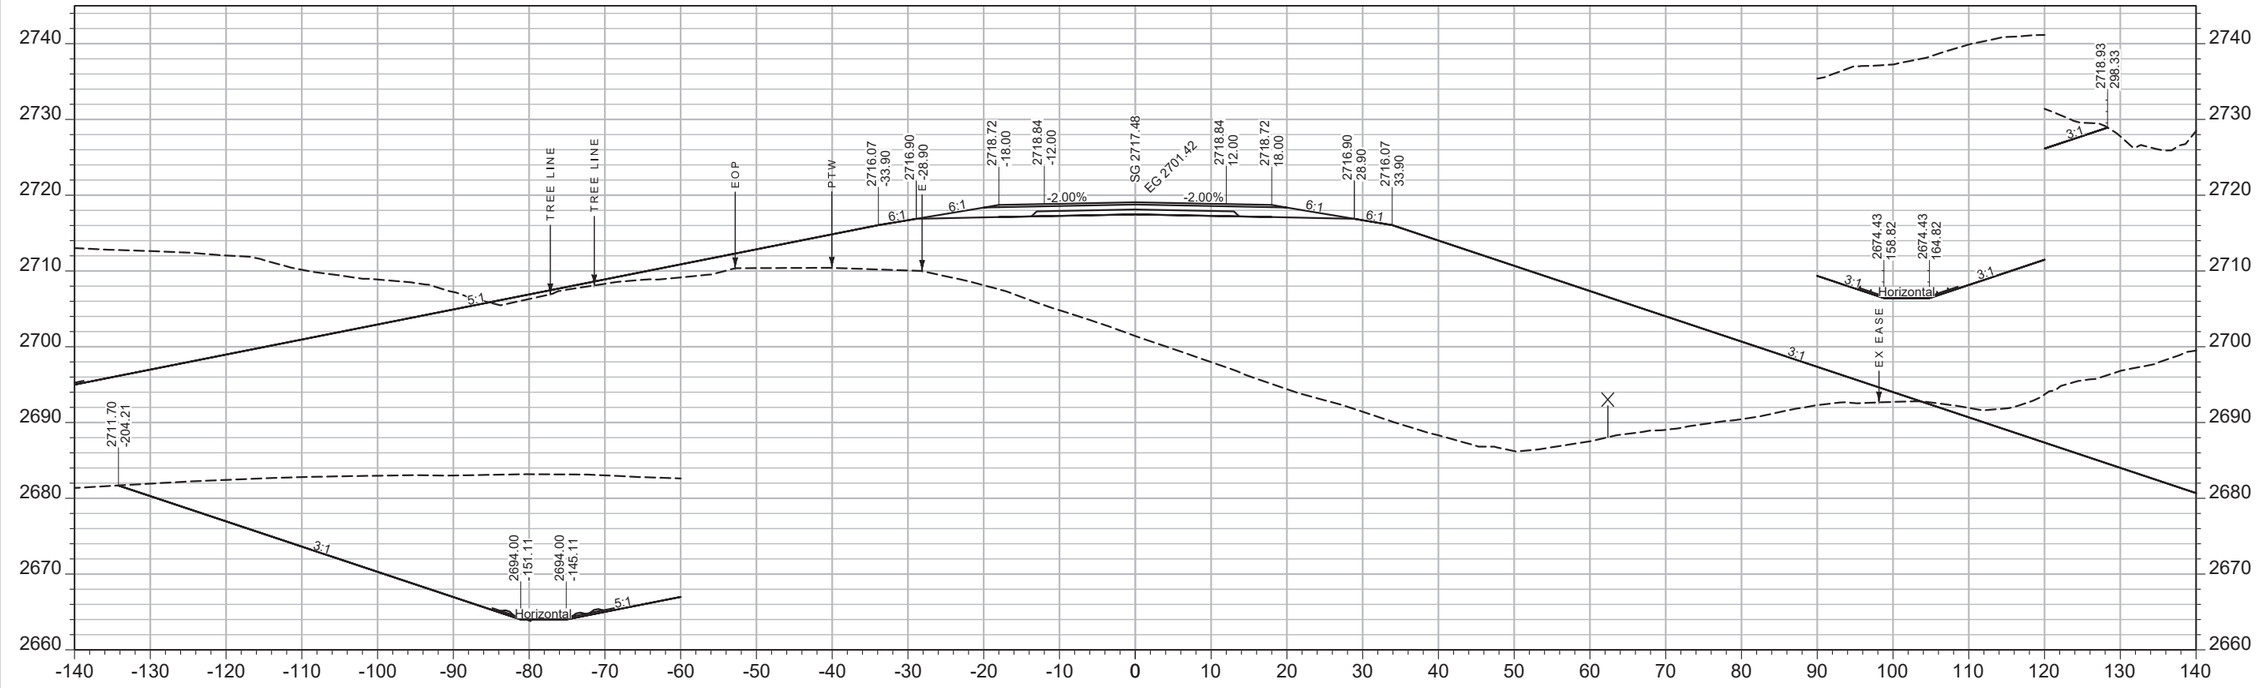

CV: 8858 CY STA 2360+50.00 FV: 3122 CY

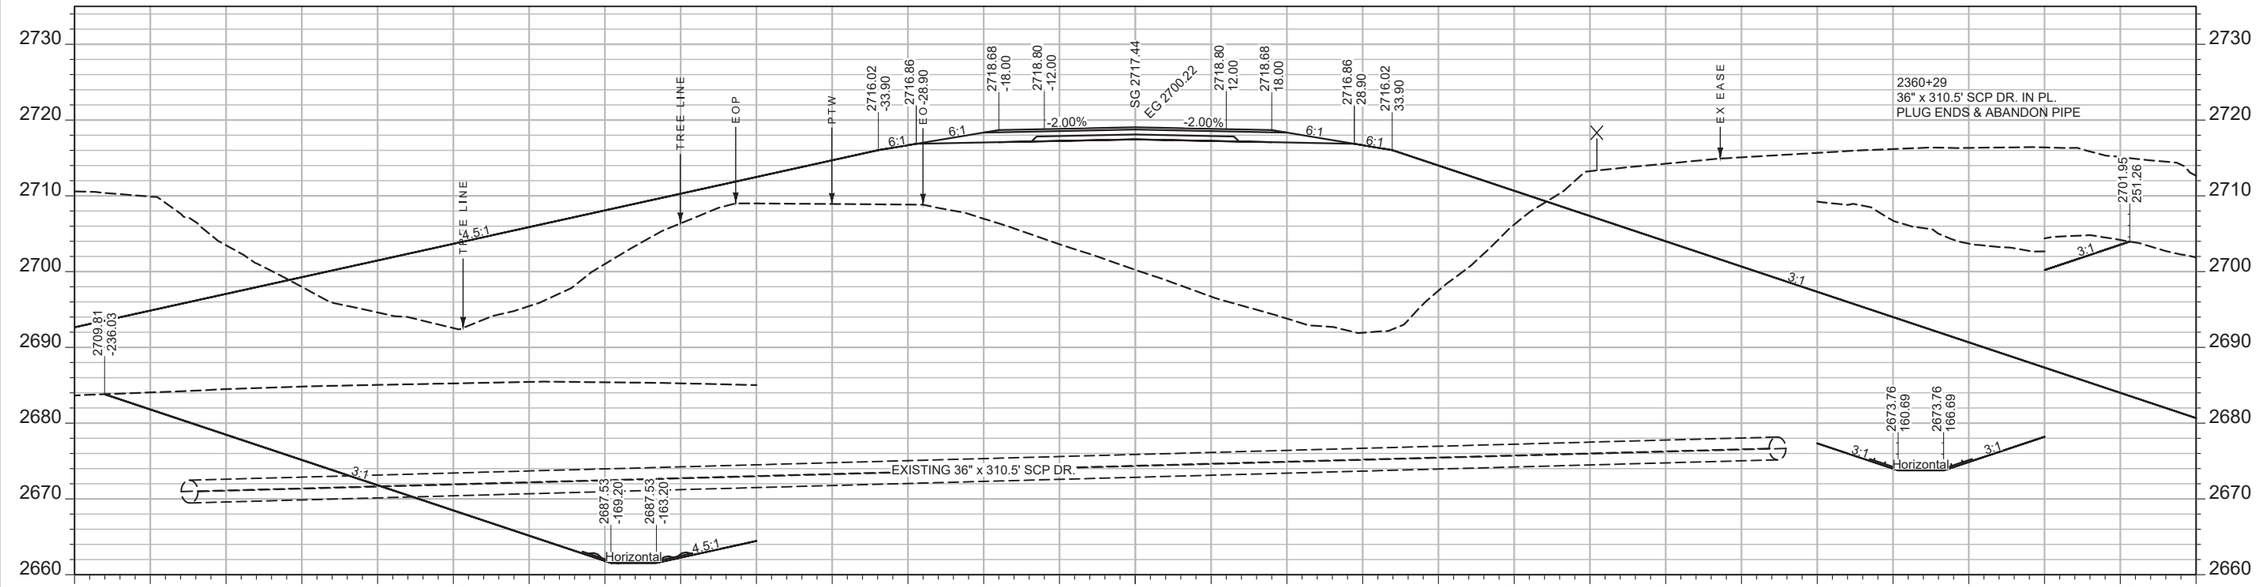

CV: 1577 CY STA 2360+08.20 FV: 558 CY

SHEET NO. 242

MAINLINE

PROJECT NAME: WEST OF BROCKWAY - WEST
COUNTY: MCCONE
PROJECT ID: NH-HSIP 57-6(22)254
UPN: 9727000


DESIGNED BY: C. PERIMAN 09/2023
REVIEWED BY:
CHECKED BY:
9727000RDLAY003.DWG

MONTANA Department of Transportation

CROSS SECTIONS

5/15/2025 2:14 PM

AWARD COPY

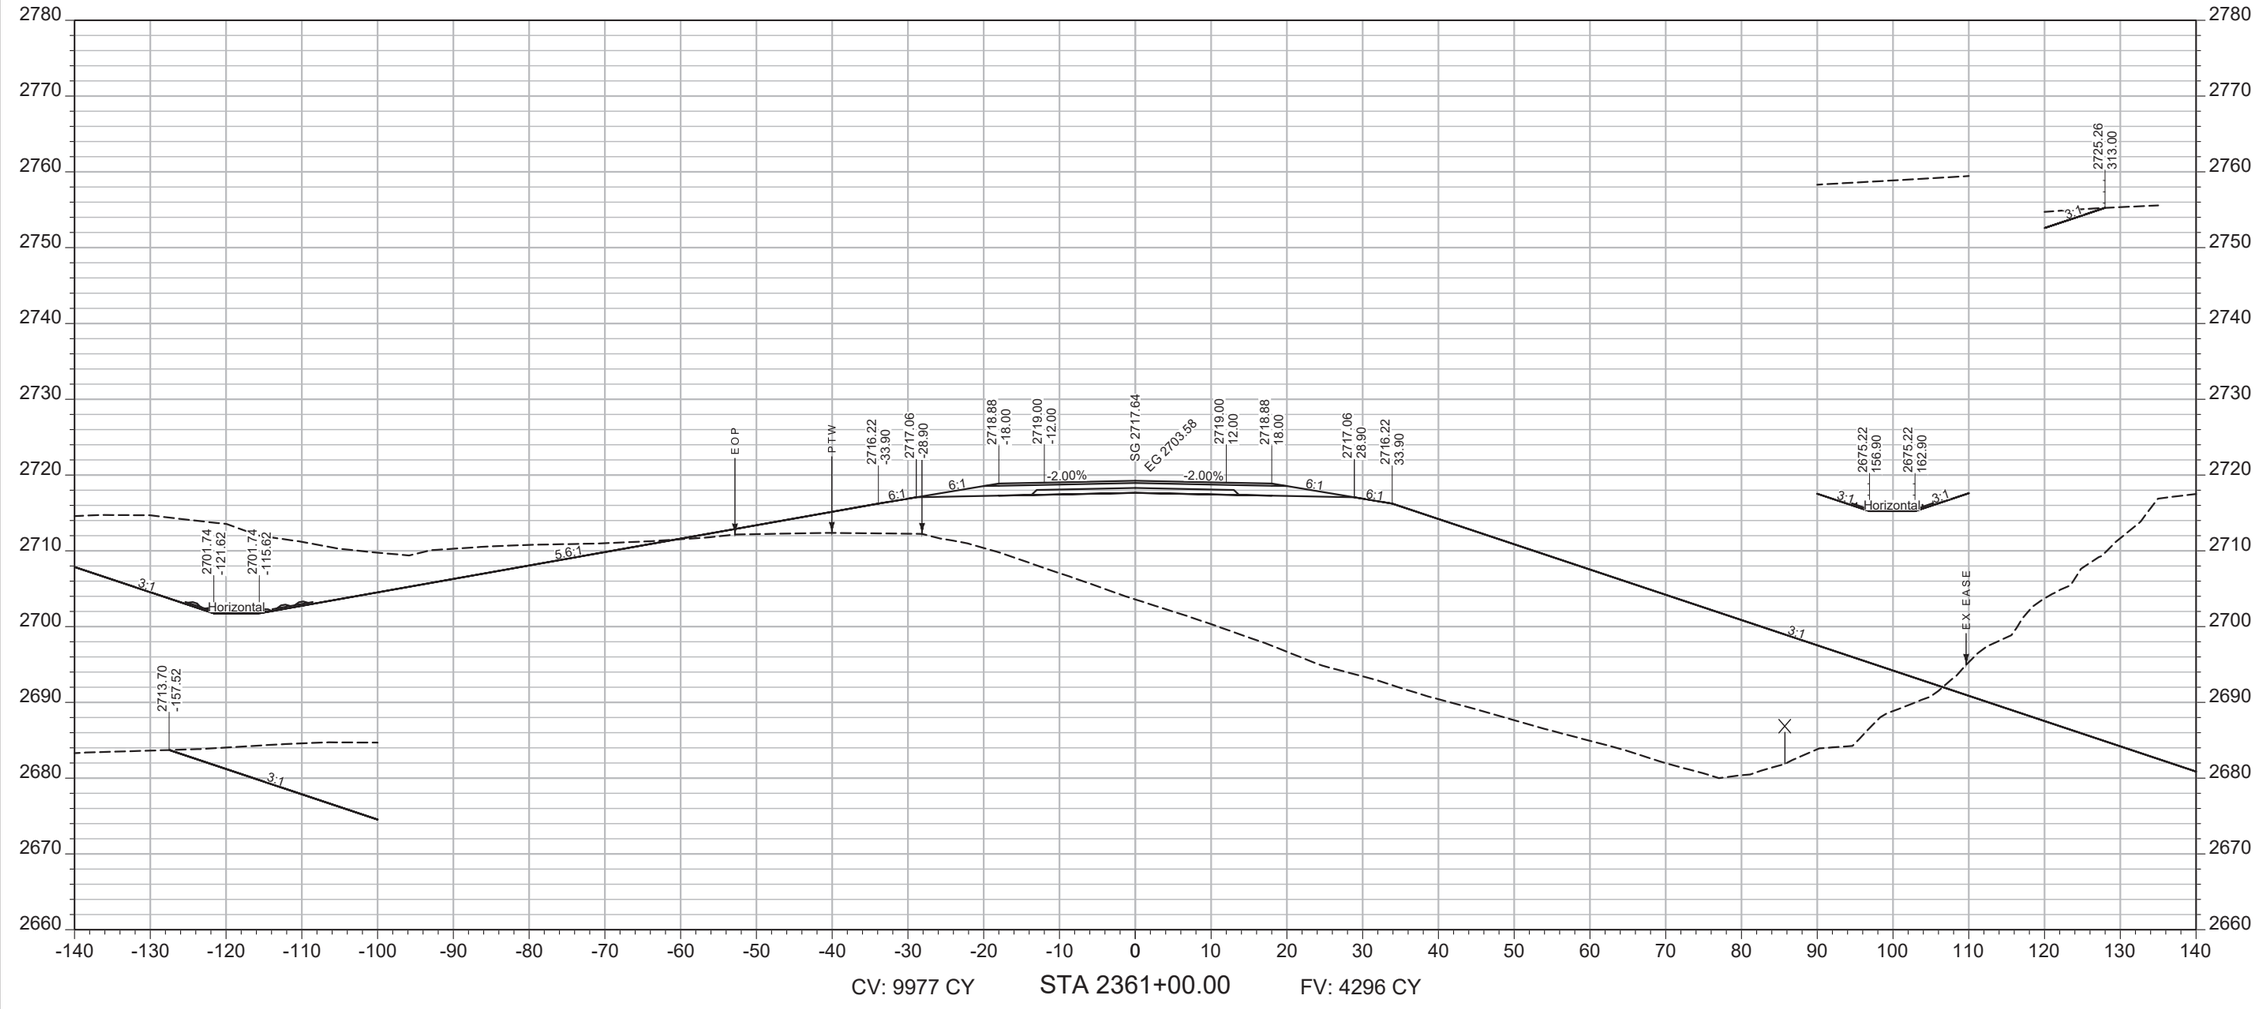

CV: 9977 CY STA 2361+00.00 FV: 4296 CY

SHEET NO. 243

MAINLINE

PROJECT NAME ***WEST OF BROCKWAY - WEST***

COUNTY ***MCCONE***

PROJECT ID ***NH-HSIP 57-6(22)254***

UPN ***9727000***


DESIGNED BY	09/2023	REVIEWED BY	CHECKED BY	9727000RDLAY003.DWG
C. PERIMAN				


MONTANA *Department of Transportation*

CROSS SECTIONS

5/15/2025 2:14 PM

AWARD COPY

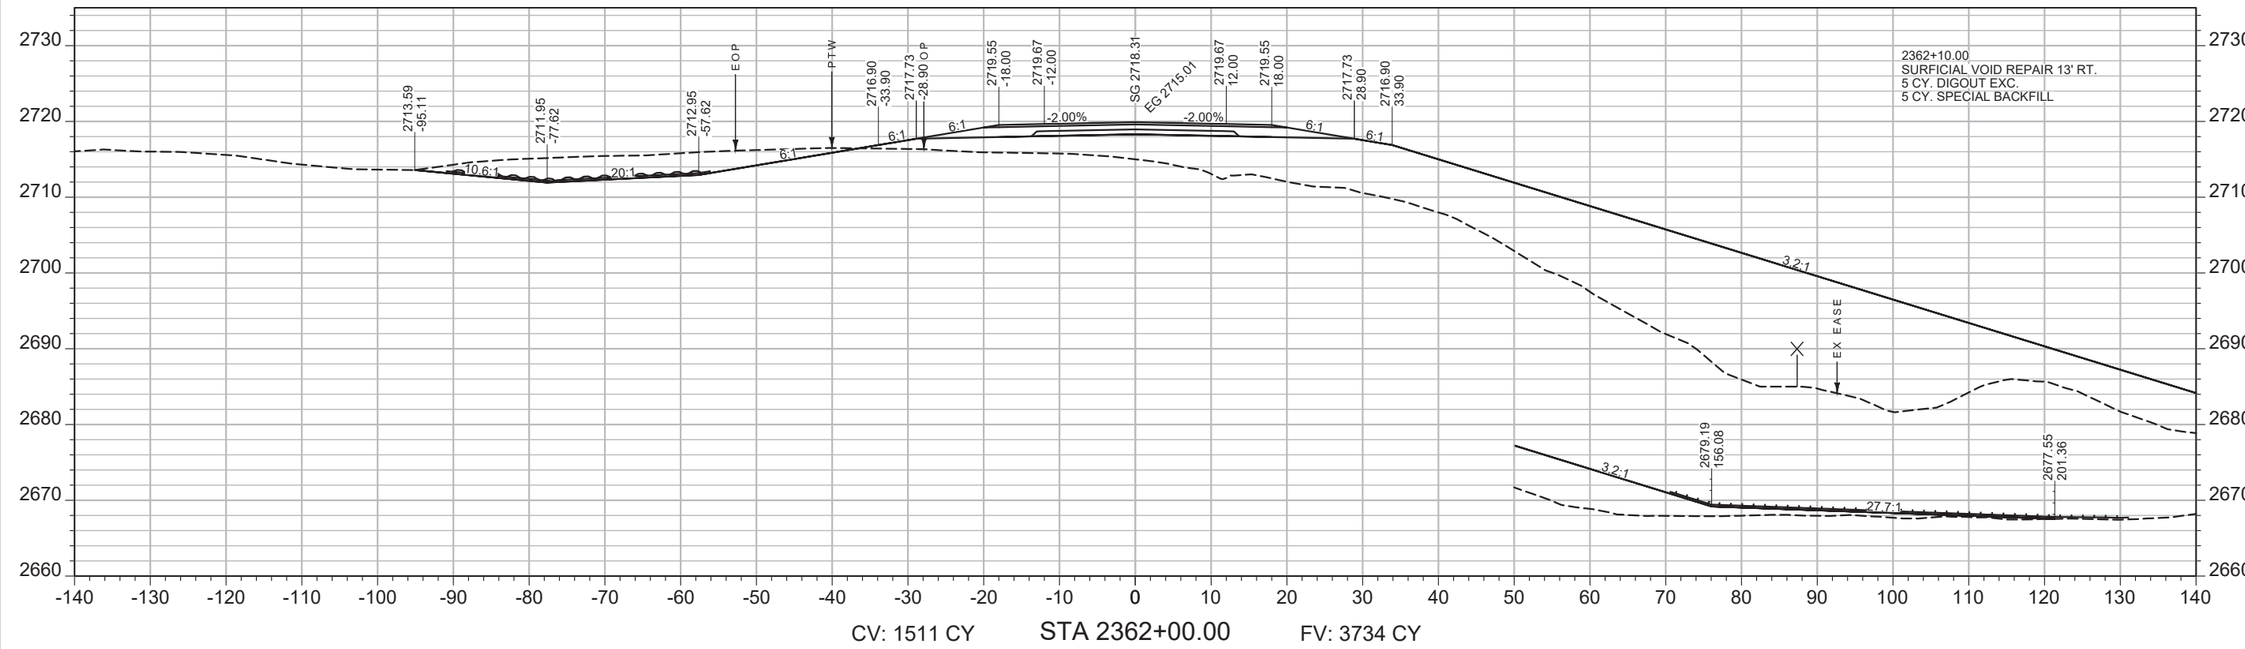

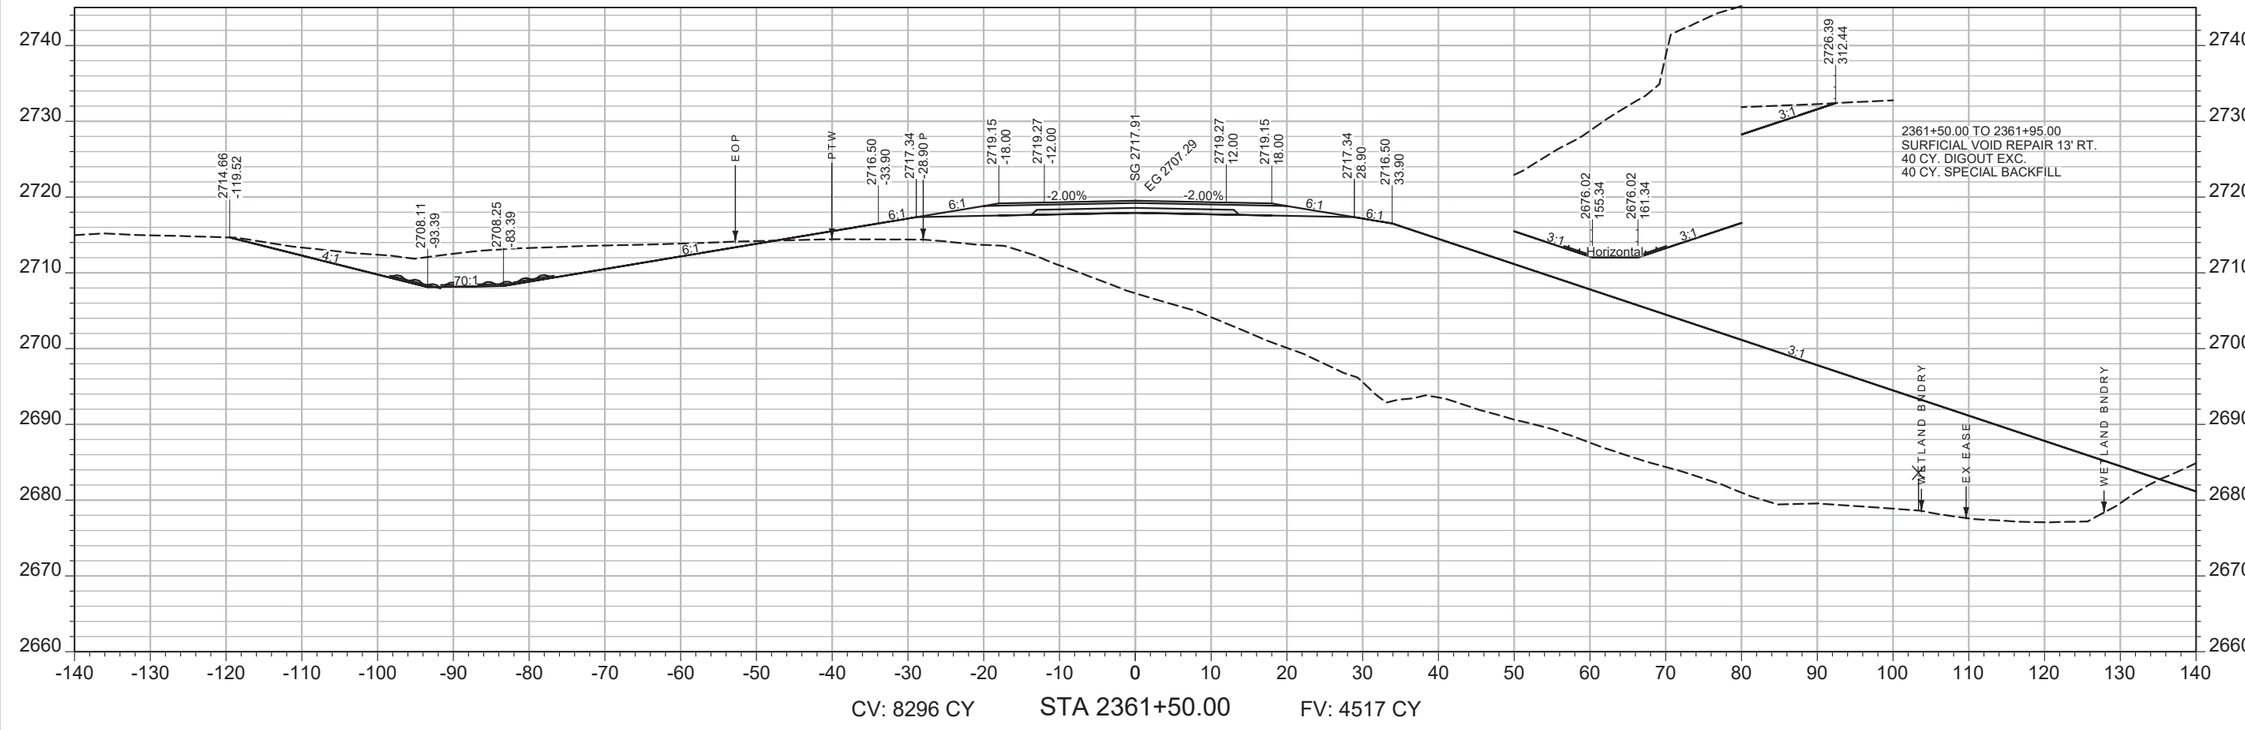

SHEET NO.
244

MAINLINE

PROJECT NAME: WEST OF BROCKWAY - WEST
COUNTY: MCCONE
PROJECT ID: NH-HSIP 57-6(22)254
UPN: 9727000

DESIGNED BY: C. PERIMAN 09/2023
REVIEWED BY:
CHECKED BY:


MONTANA Department of Transportation

CROSS SECTIONS


5/15/2025 2:14 PM

9727000RDLAY003.DWG

AWARD COPY

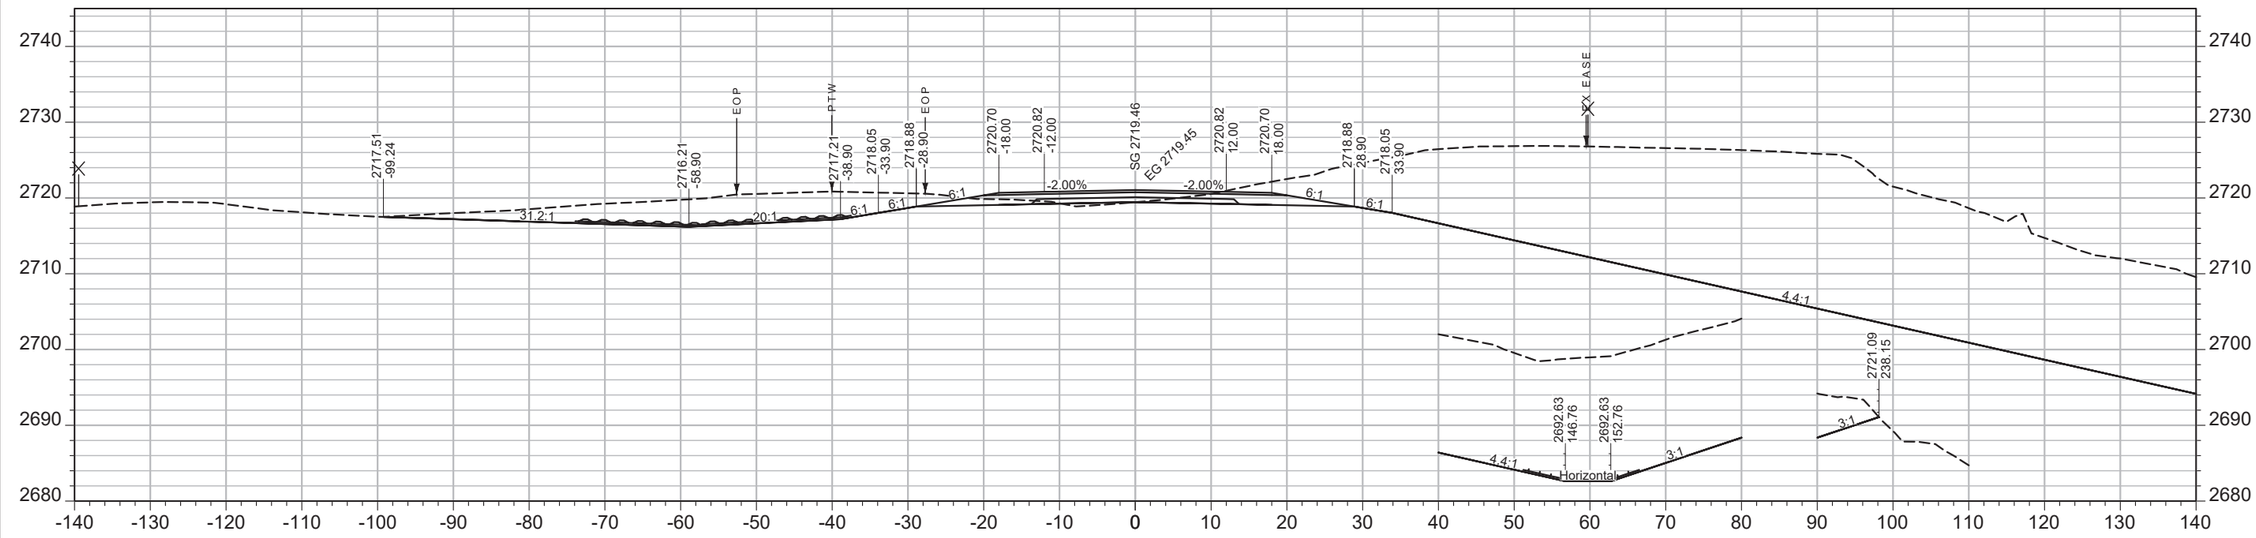

CV: 4811 CY STA 2363+00.00 FV: 54 CY

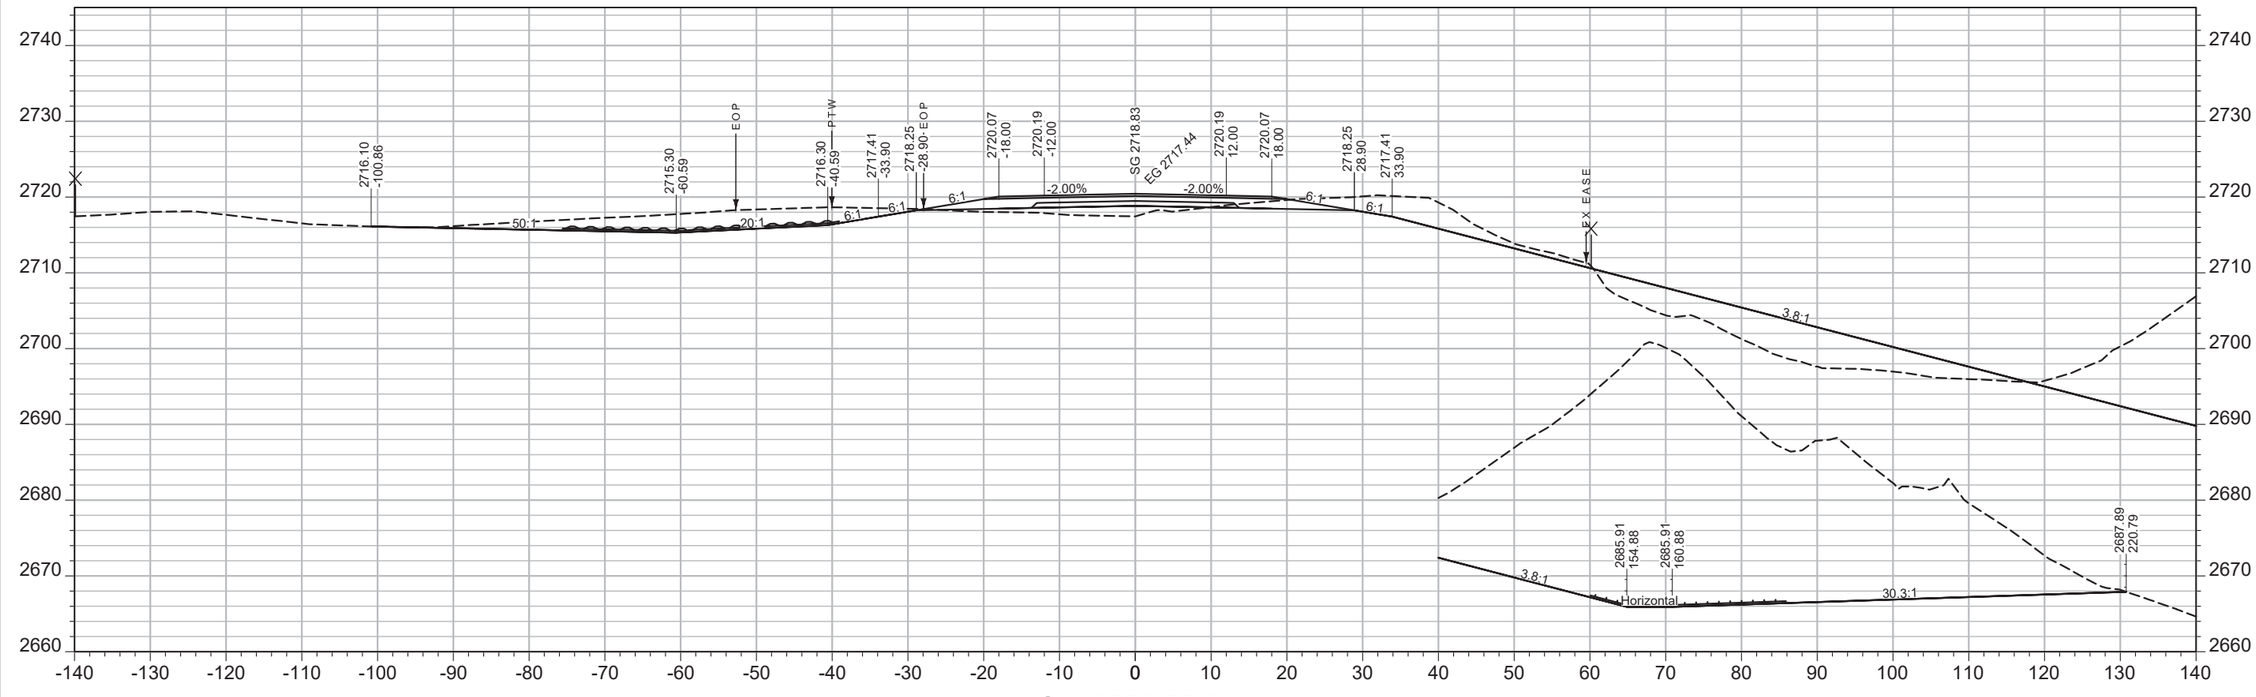

CV: 1911 CY STA 2362+50.00 FV: 1205 CY

SHEET NO.
245

MAINLINE

PROJECT NAME WEST OF BROCKWAY - WEST
COUNTY MCCONE
PROJECT ID NH-HSIP 57-6(22)254
UPN 9727000


DESIGNED BY C. PERIMAN 09/2023
REVIEWED BY
CHECKED BY

MONTANA Department of Transportation


CROSS SECTIONS

5/15/2025 2:14 PM 9727000RDLAY003.DWG

AWARD COPY

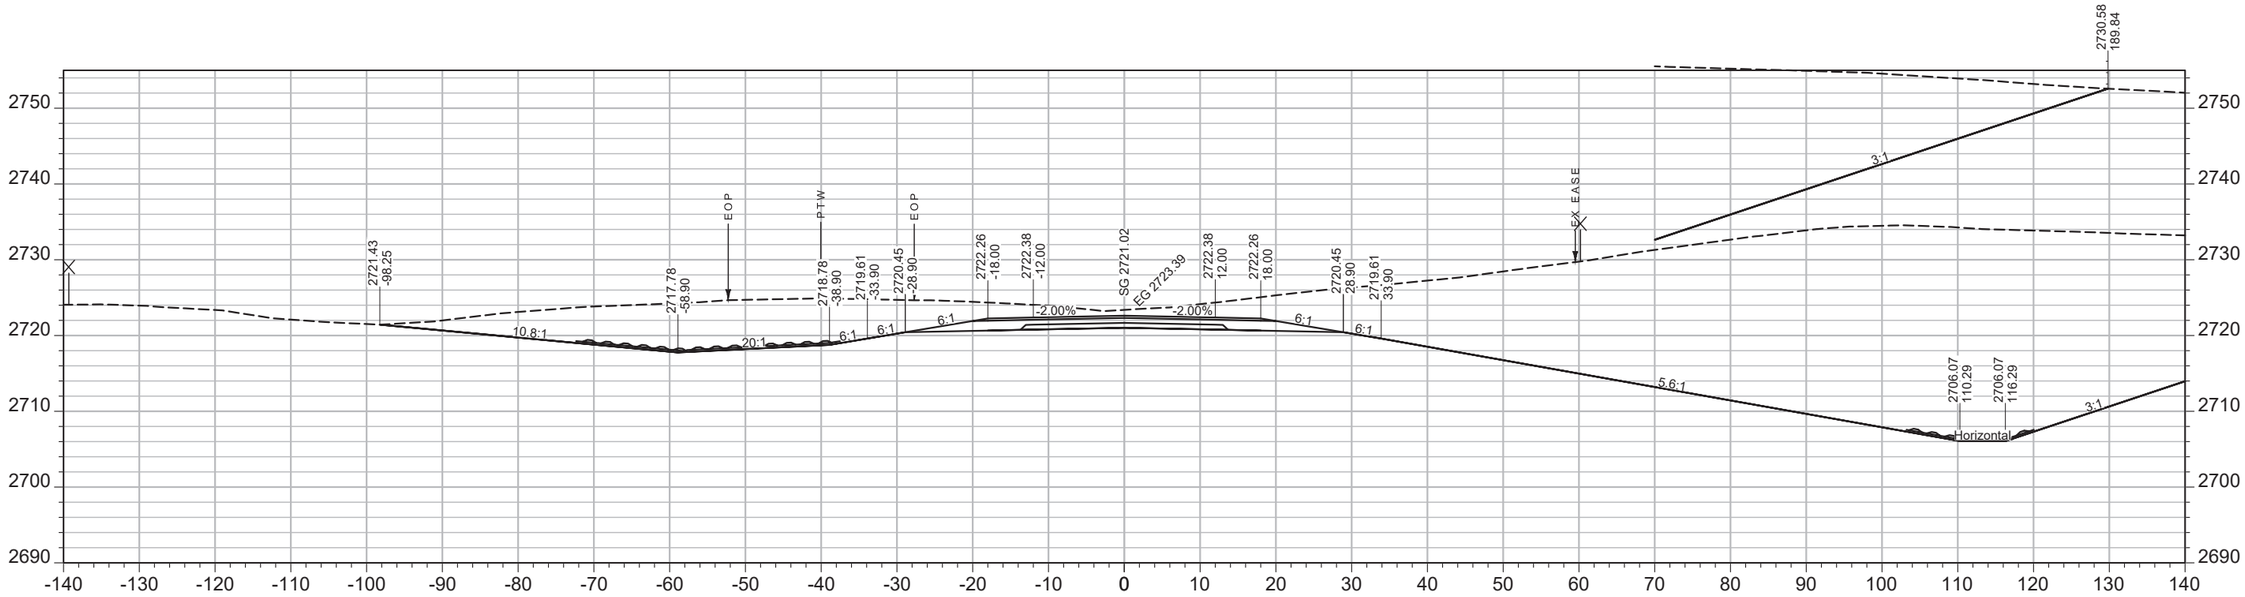

CV: 6375 CY STA 2364+00.00 FV: 0 CY

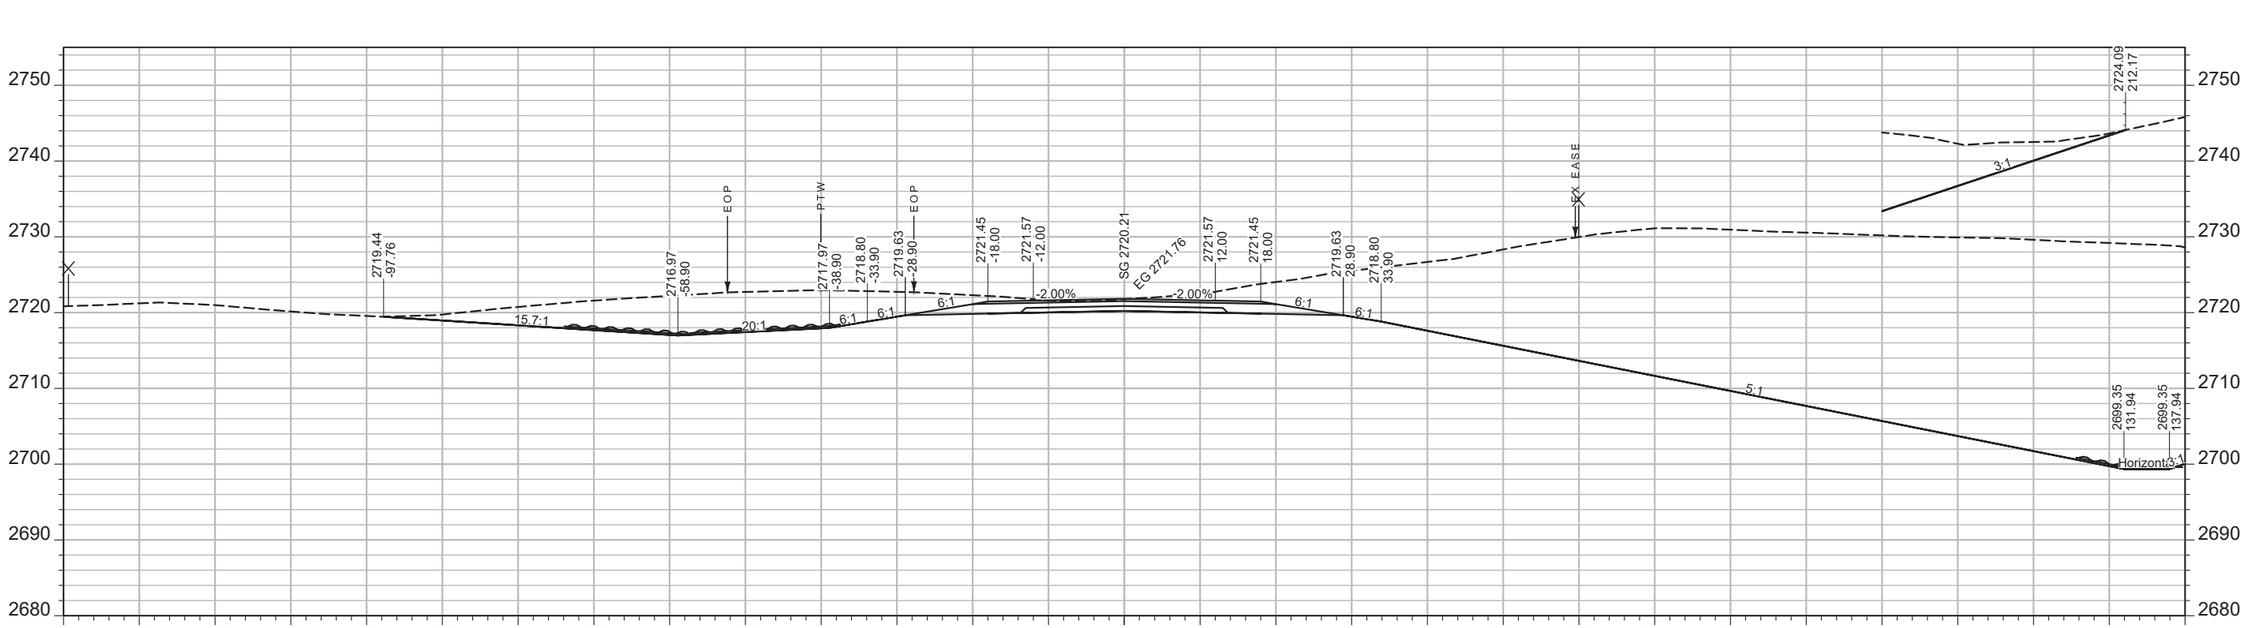

CV: 6493 CY STA 2363+50.00 FV: 0 CY

SHEET NO.
246

MAINLINE

PROJECT NAME
WEST OF BROCKWAY - WEST

COUNTY
MCCONE

PROJECT ID
NH-HSIP 57-6(22)254

UPN
9727000


DESIGNED BY		REVIEWED BY		CHECKED BY	
C. PERIMAN	09/2023				9727000RDLAY003.DWG

MONTANA
Department of Transportation


CROSS SECTIONS

5/15/2025 2:14 PM

AWARD COPY

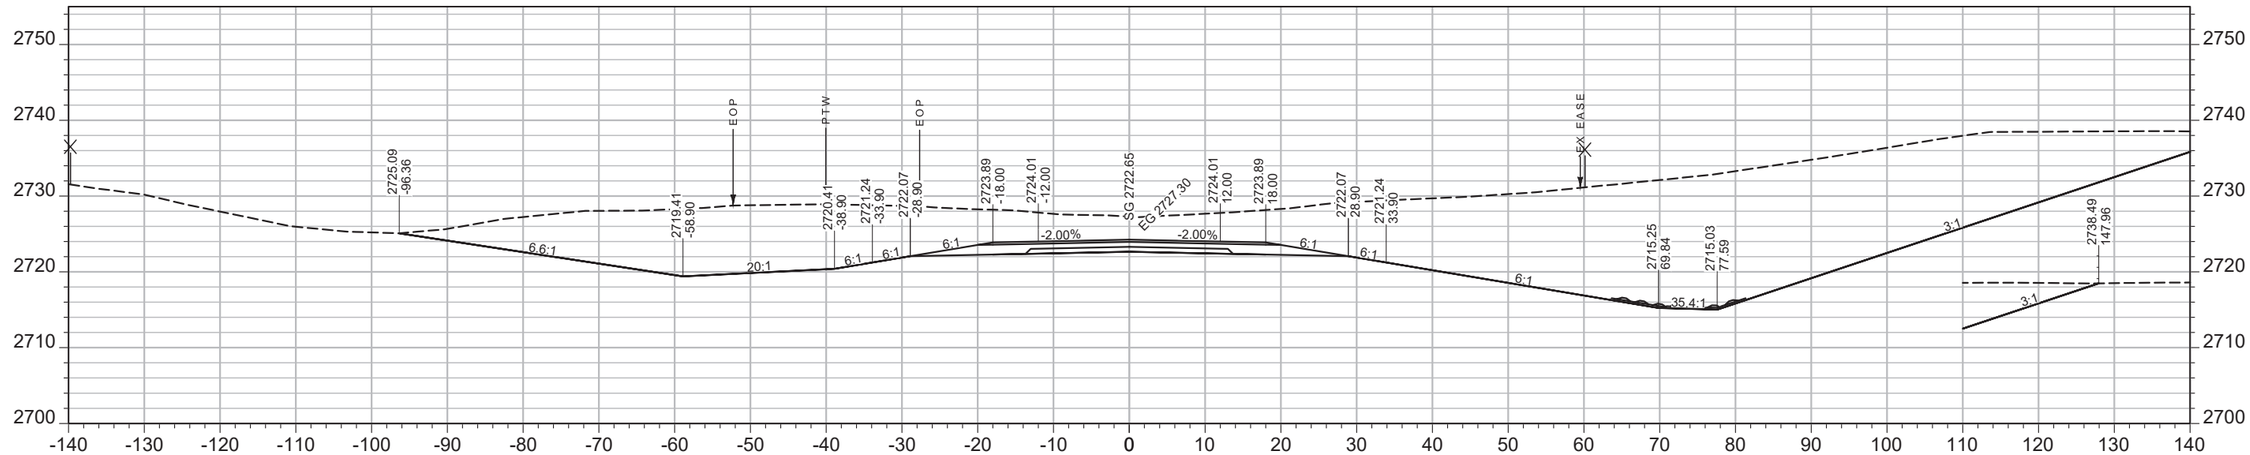

CV: 4286 CY STA 2365+00.00 FV: 0 CY

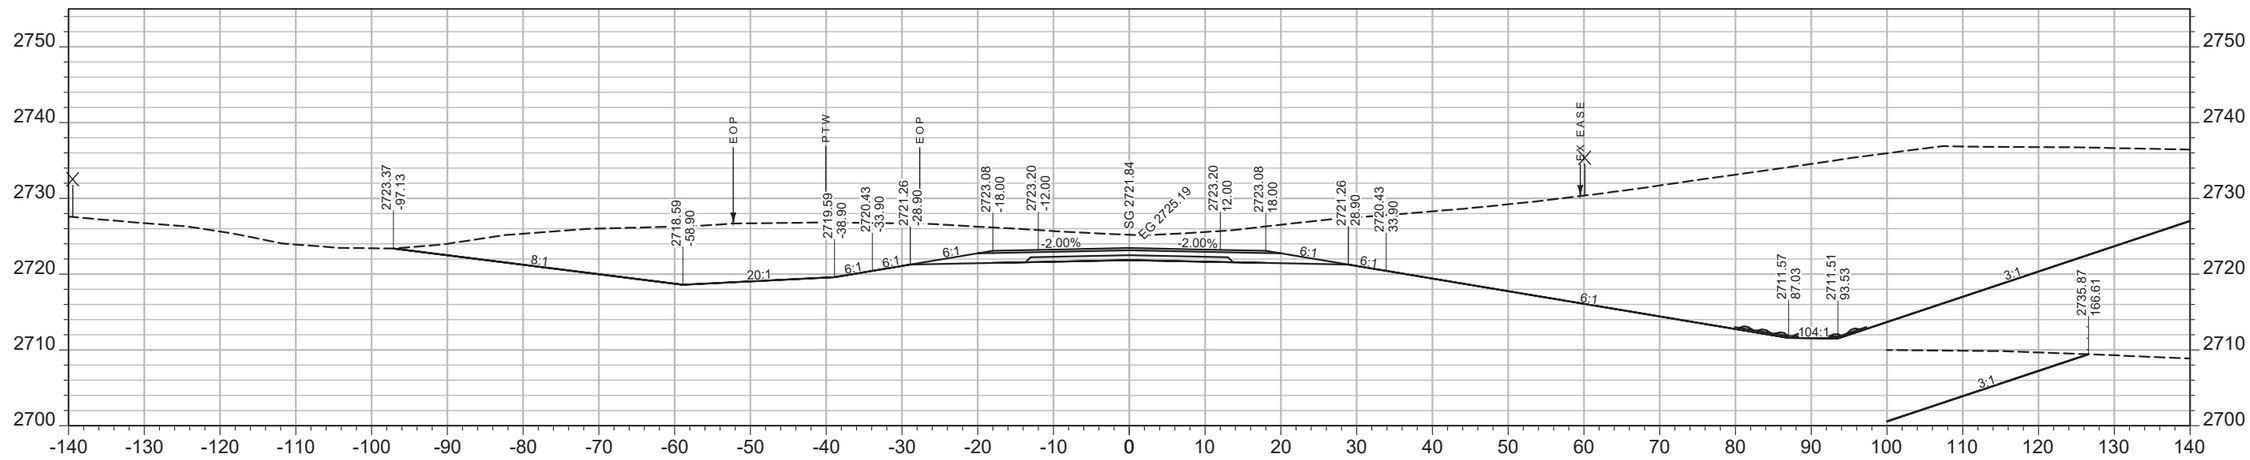

CV: 5202 CY STA 2364+50.00 FV: 0 CY

SHEET NO.
247

MAINLINE

PROJECT NAME WEST OF BROCKWAY - WEST
COUNTY MCCONE
PROJECT ID NH-HSIP 57-6(22)254
UPN 9727000


DESIGNED BY C. PERIMAN 09/2023
REVIEWED BY
CHECKED BY
9727000RDLAY003.DWG

MONTANA Department of Transportation

CROSS SECTIONS

5/15/2025 2:14 PM

AWARD COPY

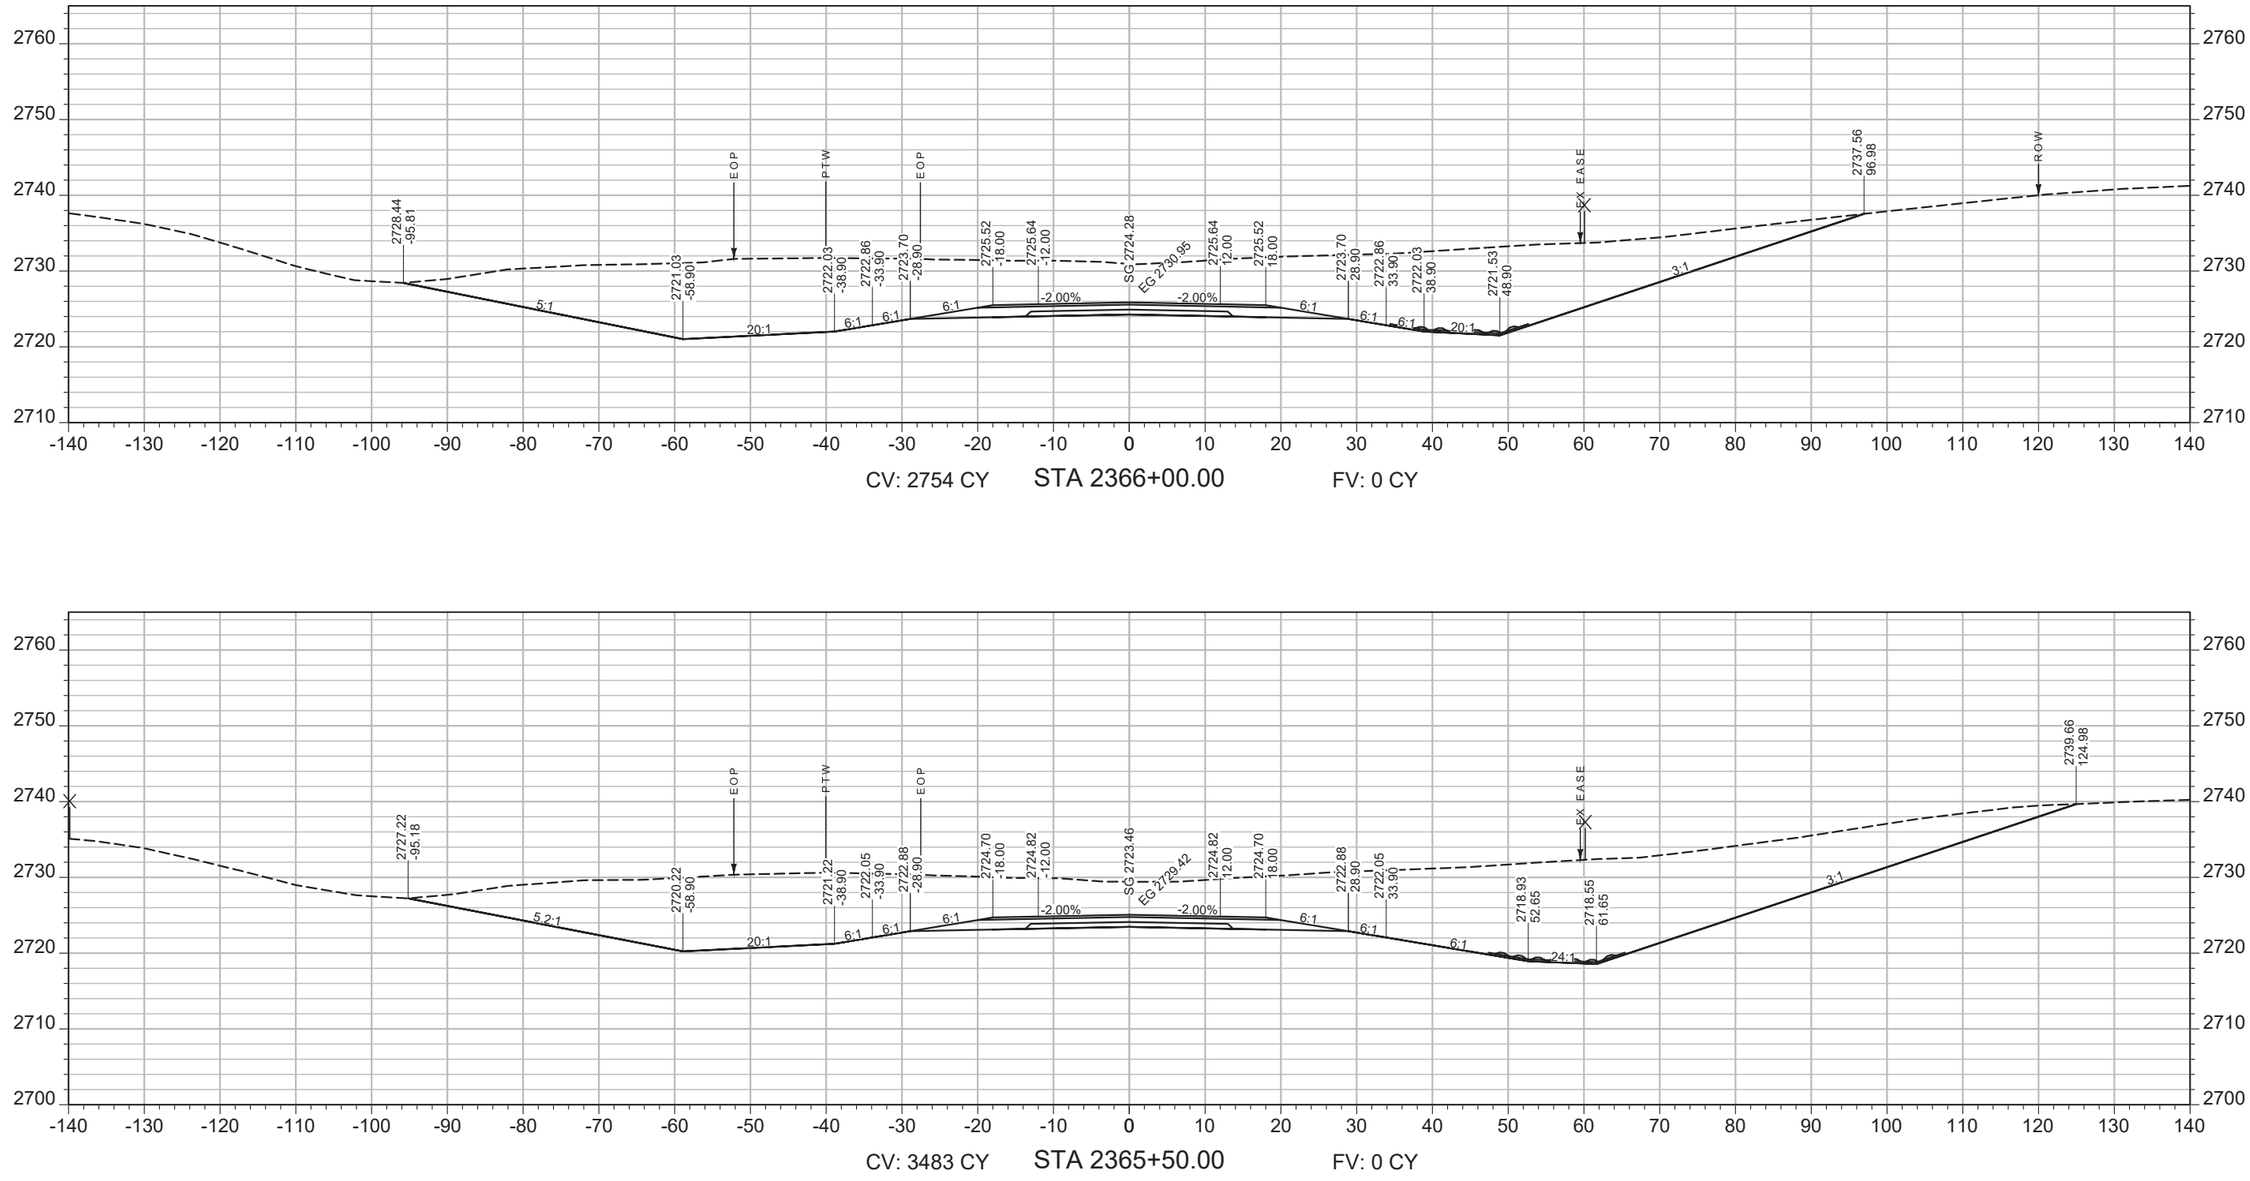

CV: 2754 CY STA 2366+00.00 FV: 0 CY

CV: 3483 CY STA 2365+50.00 FV: 0 CY

SHEET NO. 248

MAINLINE

PROJECT NAME ***WEST OF BROCKWAY - WEST***

COUNTY ***MCCONE***

PROJECT ID ***NH-HSIP 57-6(22)254***

UPN ***9727000***

DESIGNED BY C. PERIMAN 09/2023

REVIEWED BY

CHECKED BY


9727000RDLAY003.DWG

MONTANA *Department of Transportation*


CROSS SECTIONS

5/15/2025 2:14 PM

AWARD COPY

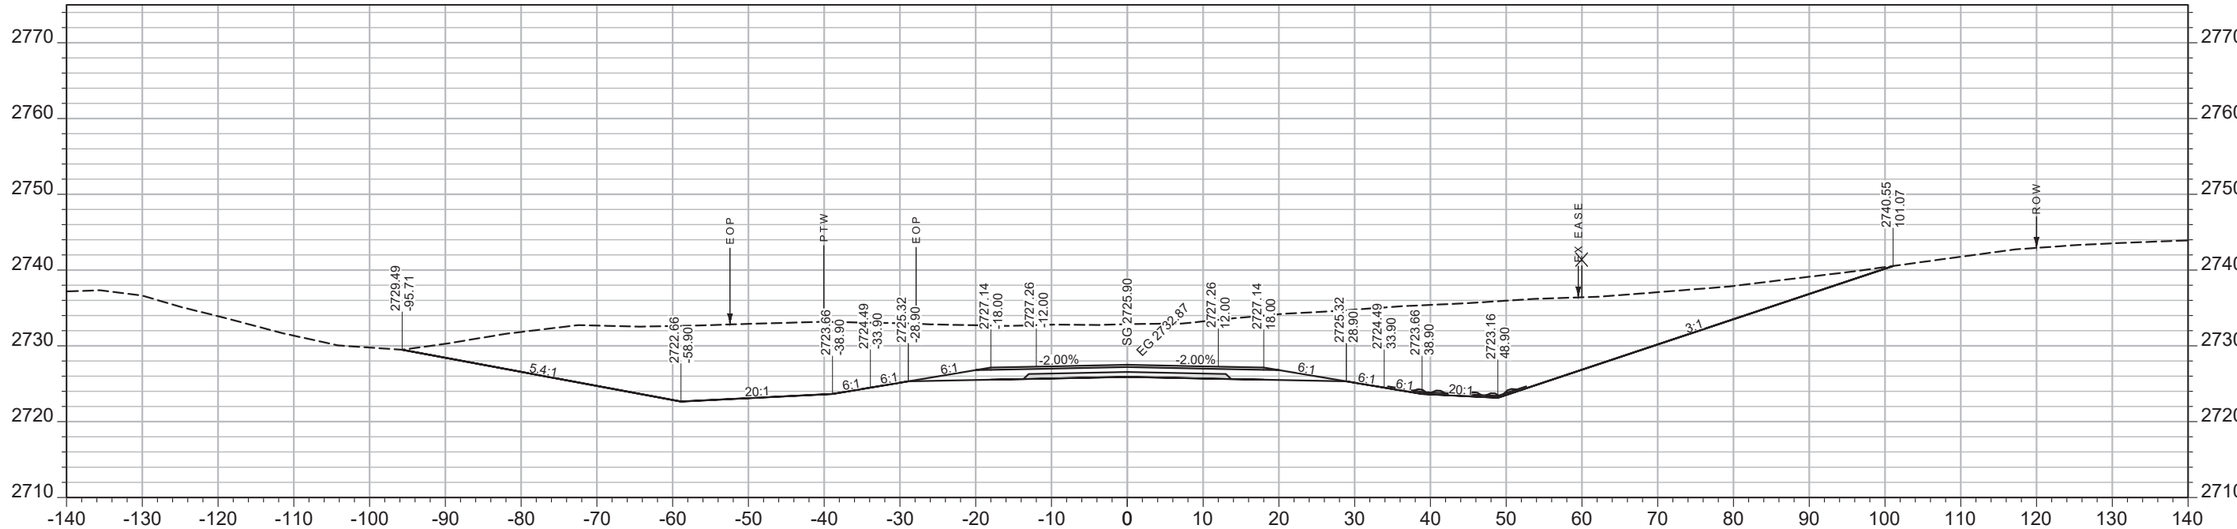

CV: 2700 CY STA 2367+00.00 FV: 0 CY

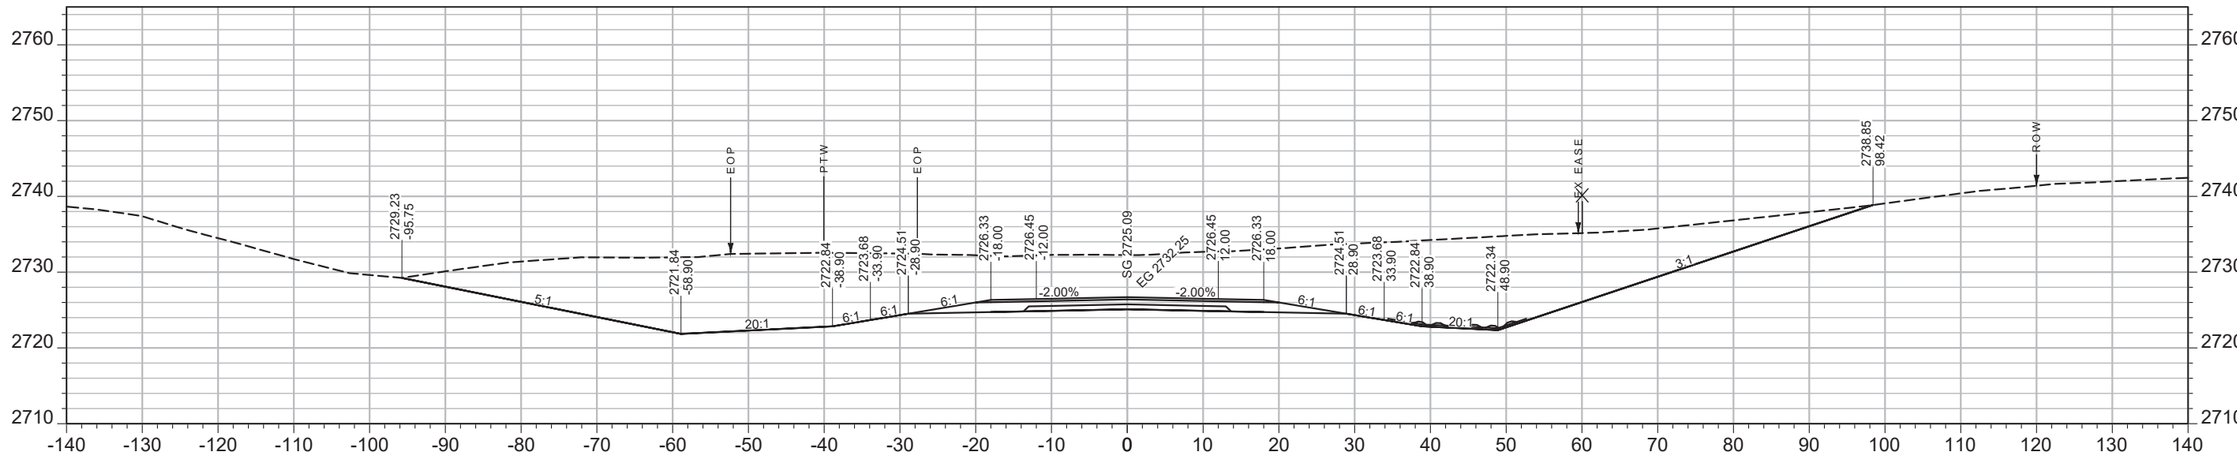

CV: 2640 CY STA 2366+50.00 FV: 0 CY

SHEET NO.
249

MAINLINE

PROJECT NAME WEST OF BROCKWAY - WEST
COUNTY MCCONE
PROJECT ID NH-HSIP 57-6(22)254
UPN 9727000


DESIGNED BY C. PERIMAN 09/2023
REVIEWED BY
CHECKED BY
9727000RDLAY003.DWG


MONTANA Department of Transportation

CROSS SECTIONS

5/15/2025 2:14 PM

AWARD COPY

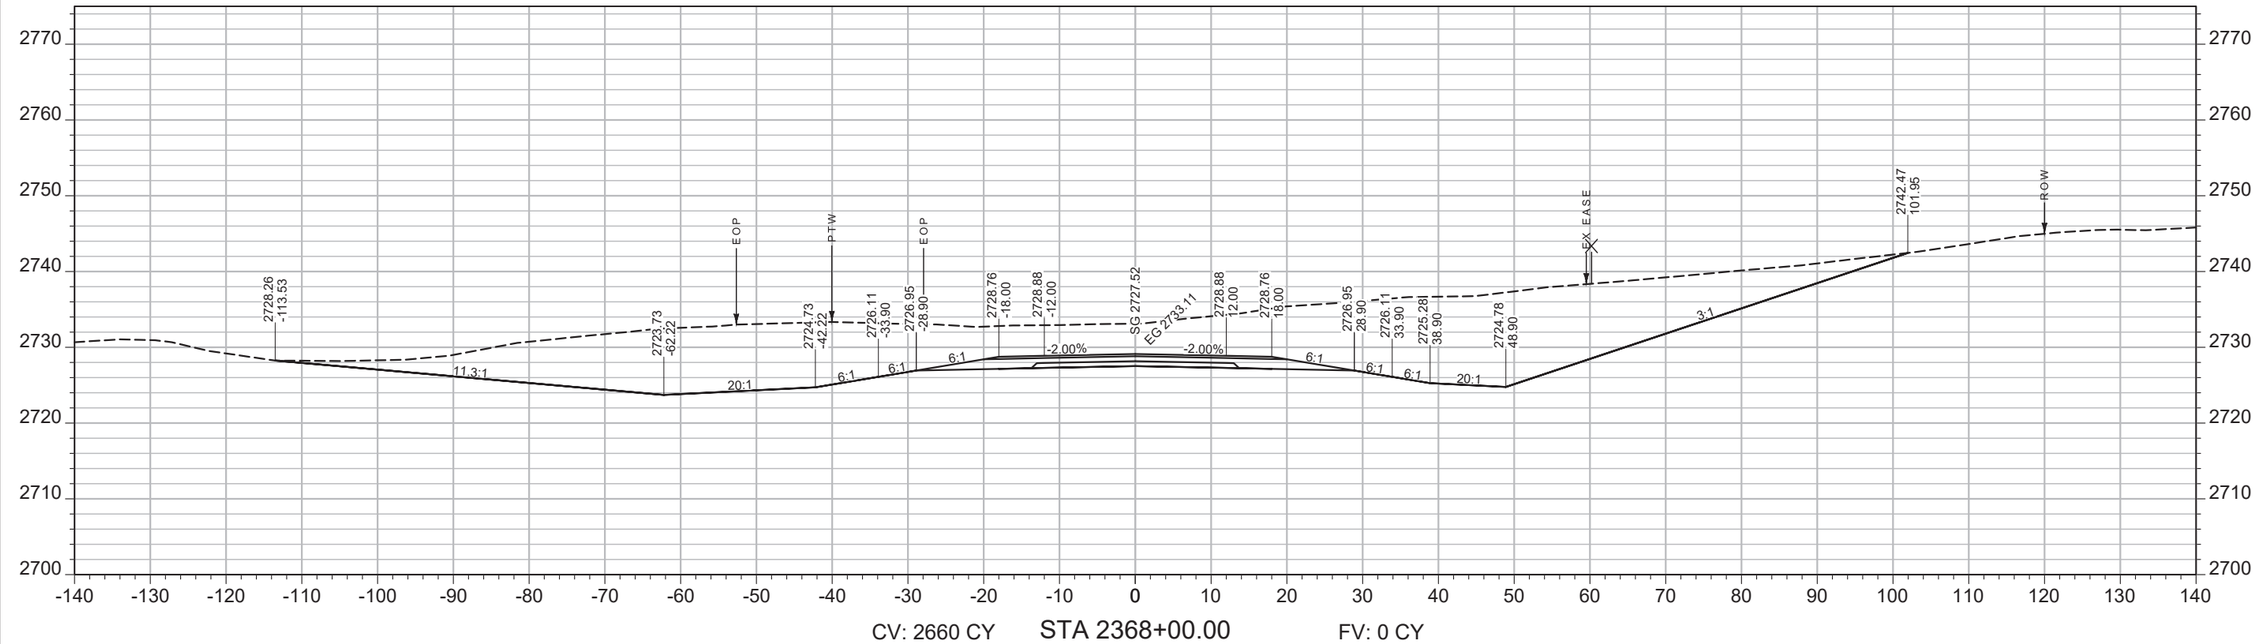

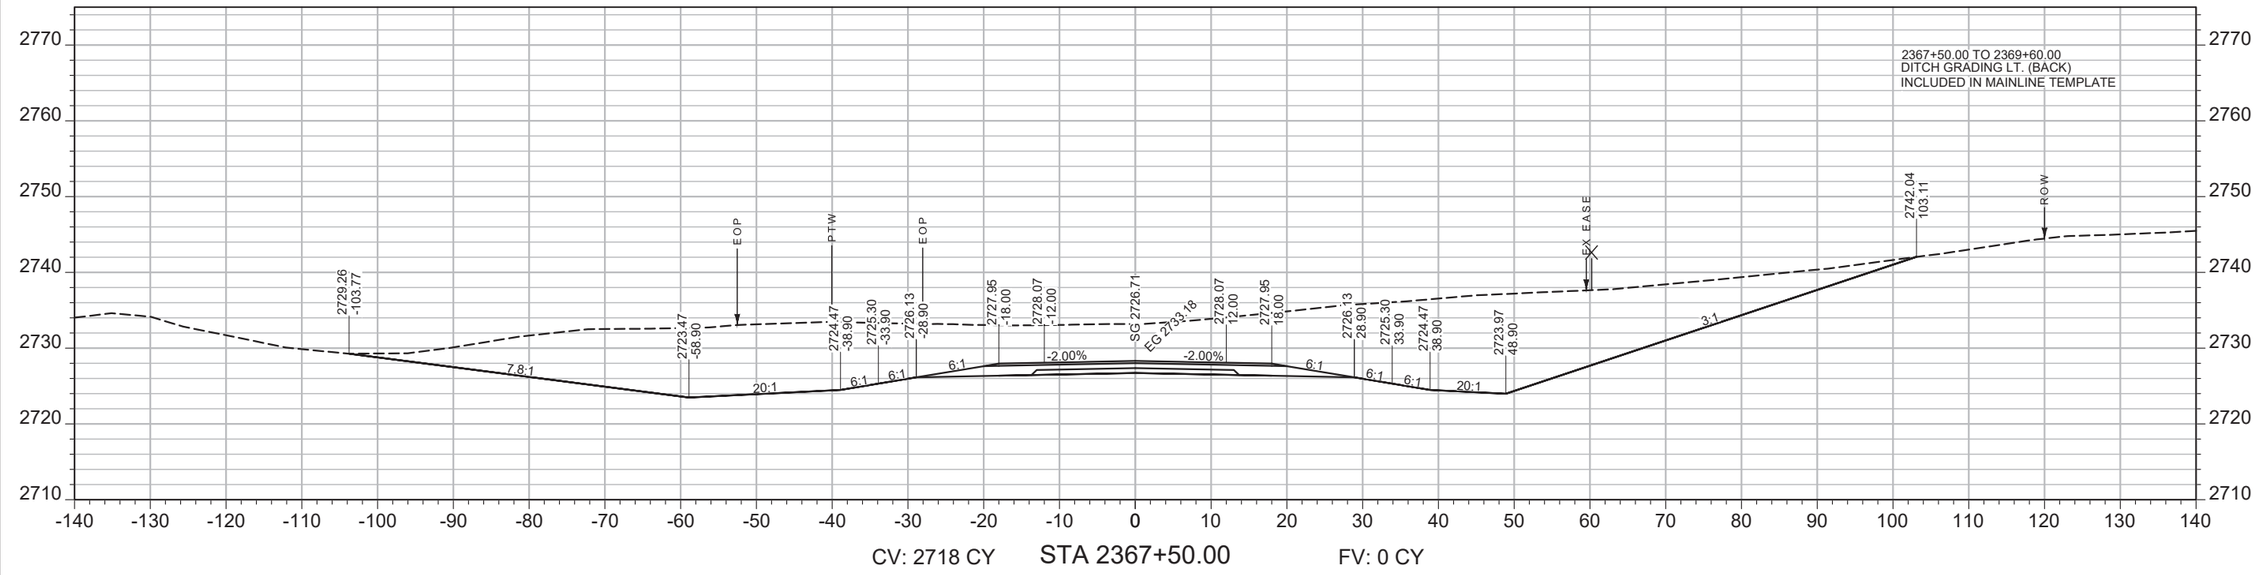

SHEET NO.
250

MAINLINE

PROJECT NAME: WEST OF BROCKWAY - WEST
COUNTY: MCCONE
PROJECT ID: NH-HSIP 57-6(22)254
UPN: 9727000


DESIGNED BY: C. PERIMAN 09/2023
REVIEWED BY:
CHECKED BY:
9727000RDLAY003.DWG


MONTANA
Department of Transportation

CROSS SECTIONS

5/15/2025 2:14 PM

AWARD COPY

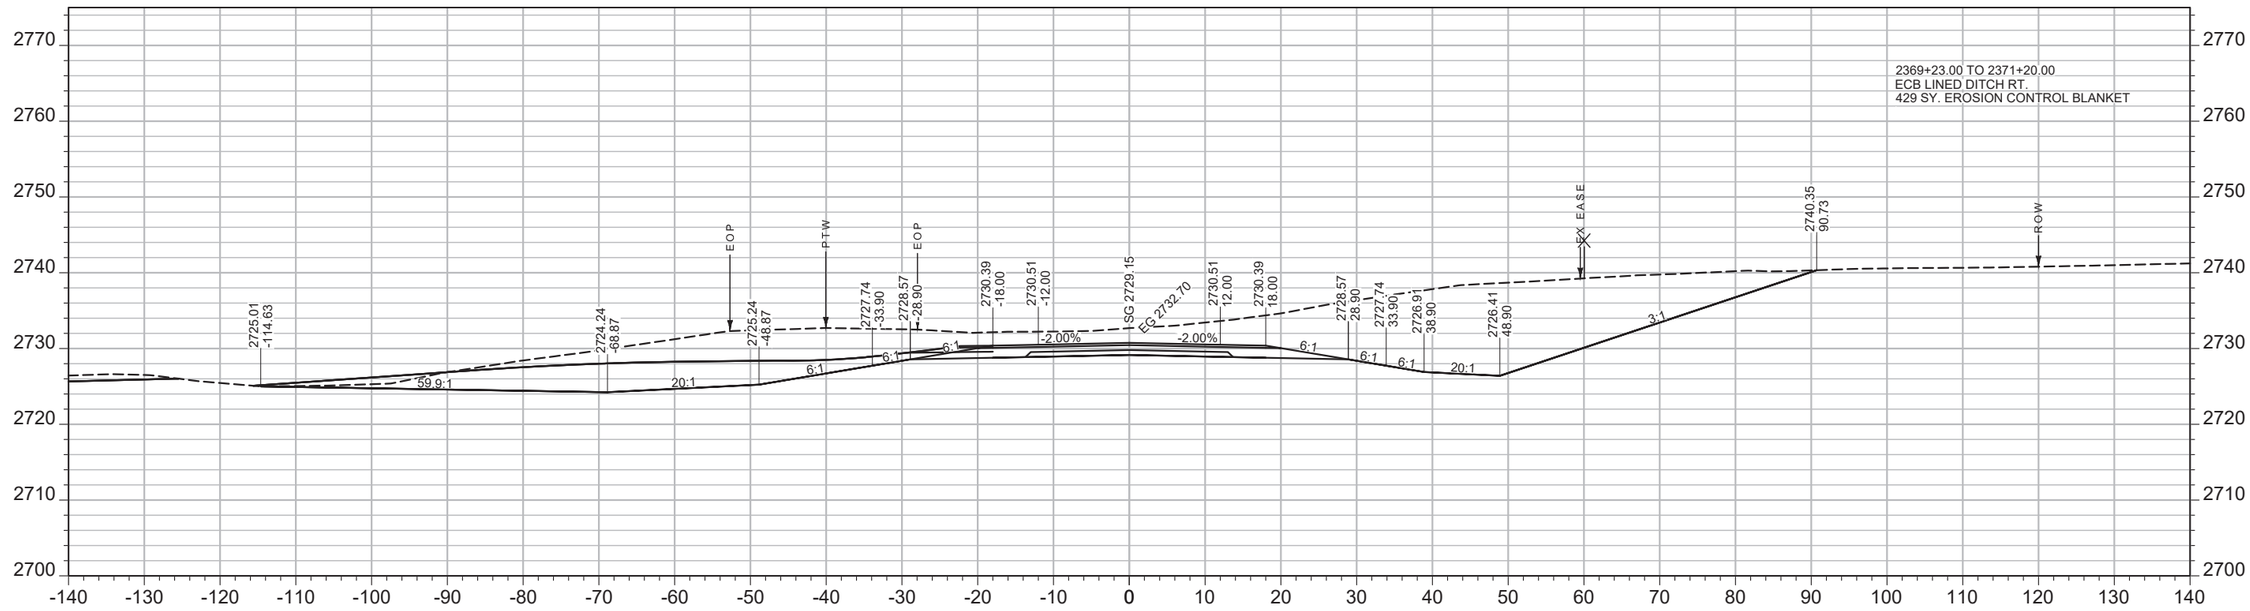

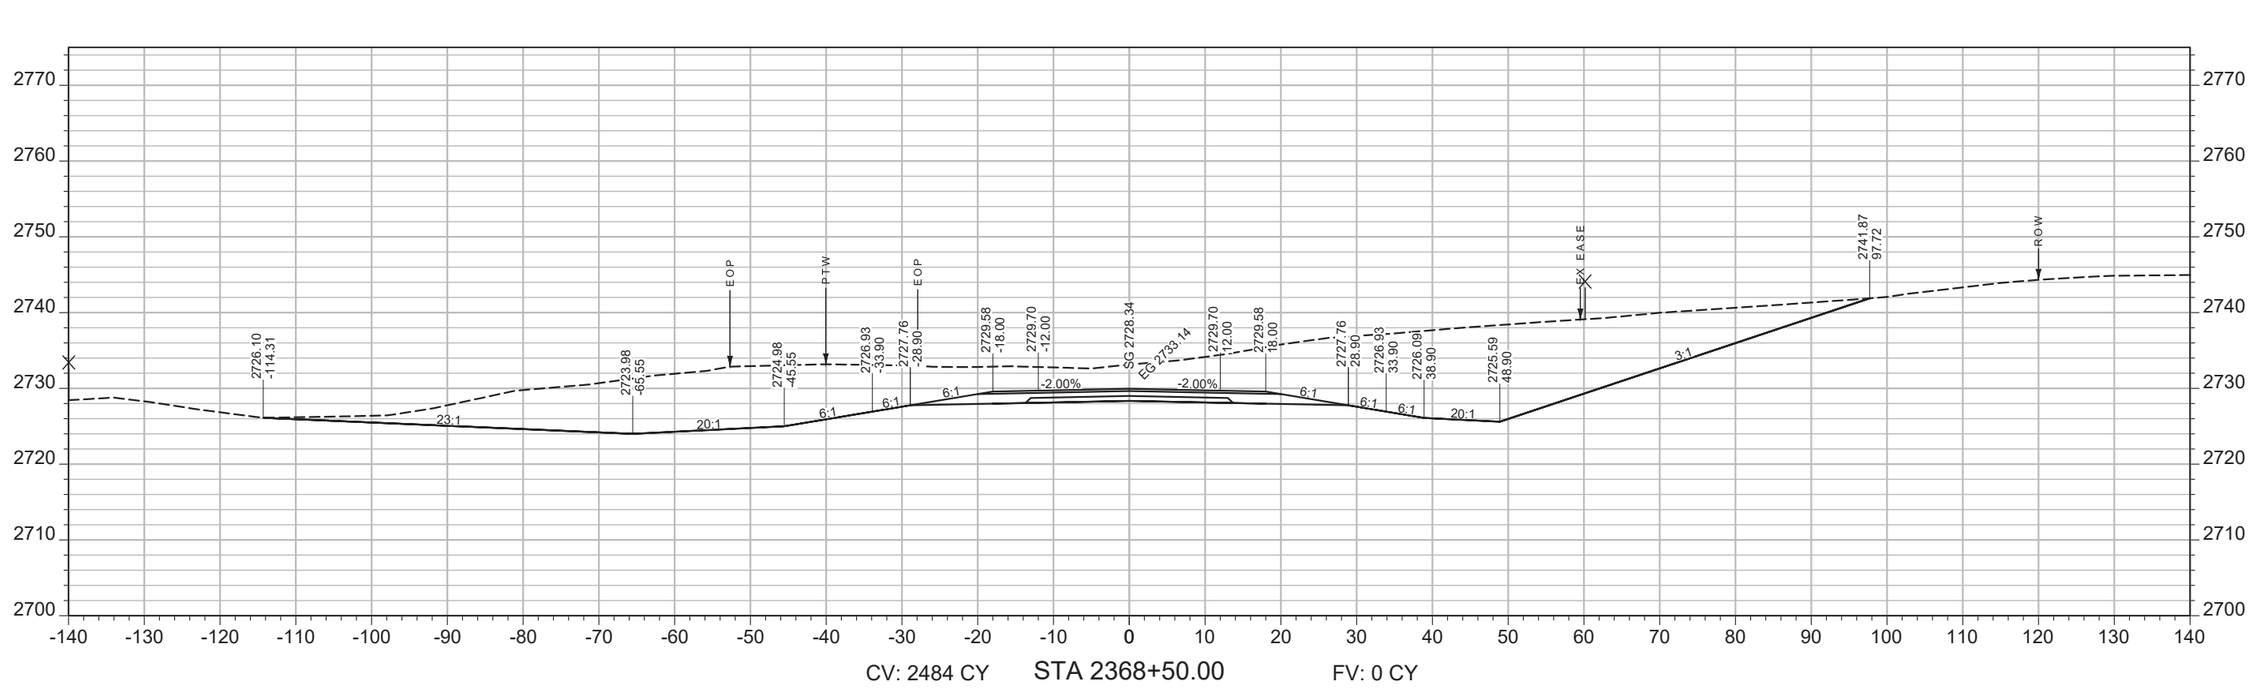

SHEET NO.
251

MAINLINE

PROJECT NAME
WEST OF BROCKWAY - WEST

COUNTY
MCCONE

PROJECT ID
NH-HSIP 57-6(22)254

UPN
9727000

DESIGNED BY
C. PERIMAN
09/2023

REVIEWED BY

CHECKED BY


9727000RDLAY003.DWG

MONTANA
Department of Transportation


CROSS SECTIONS

5/15/2025 2:14 PM

AWARD COPY

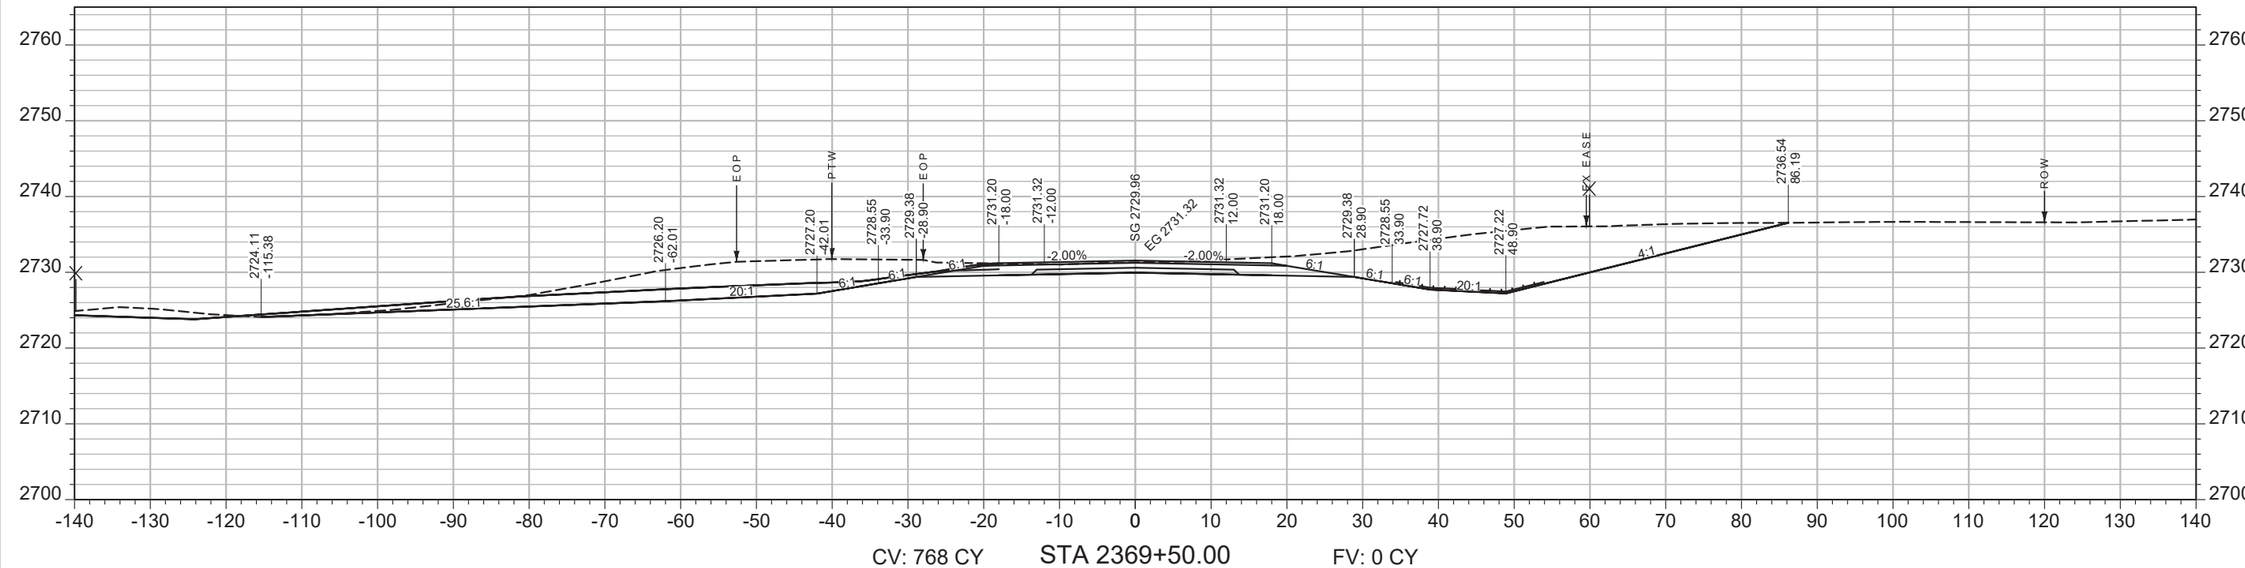

CV: 768 CY STA 2369+50.00 FV: 0 CY

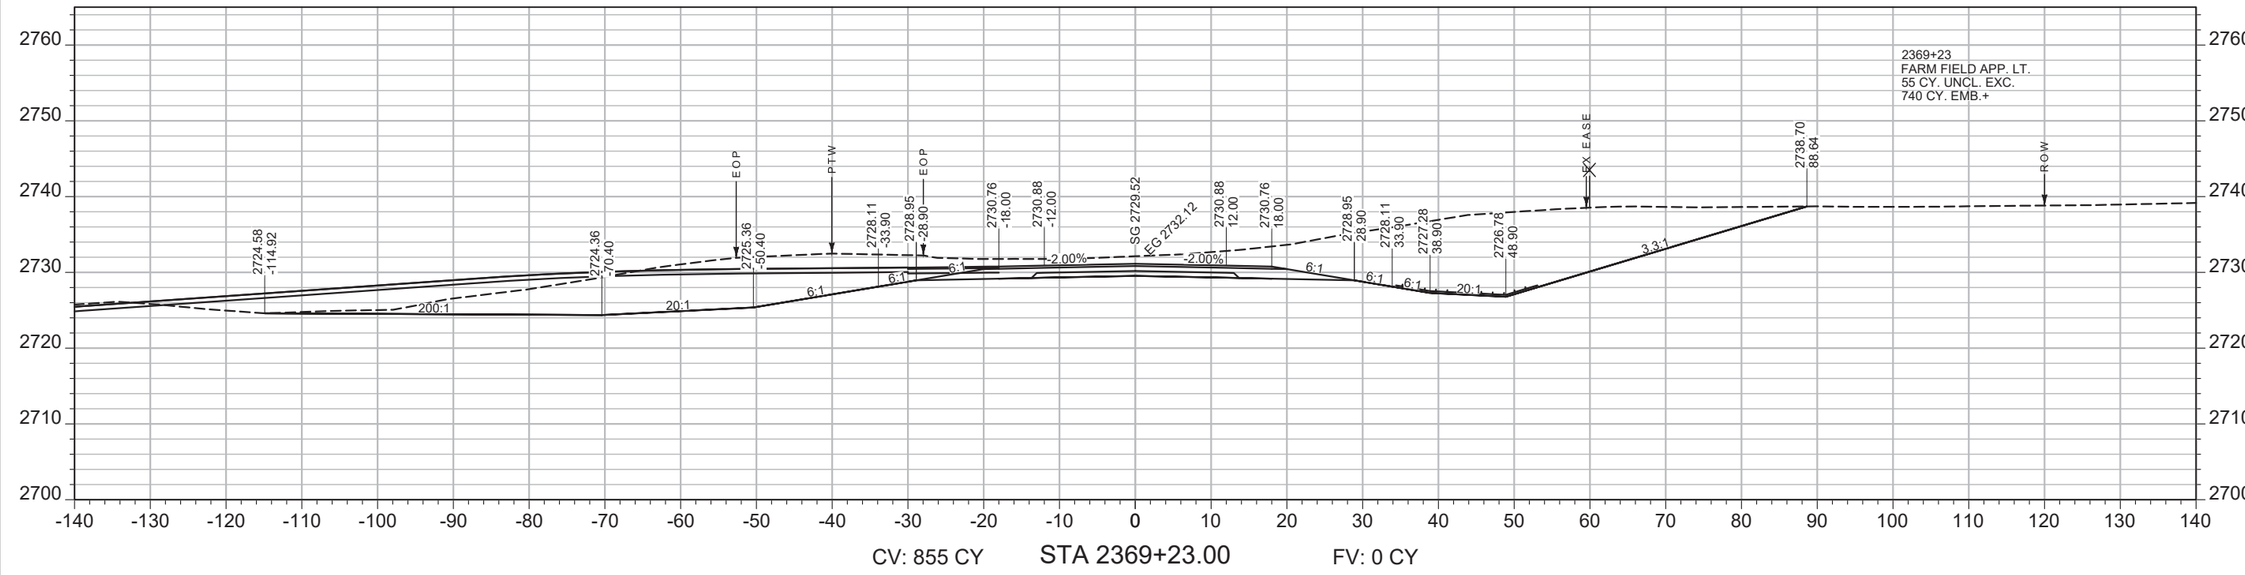

CV: 855 CY STA 2369+23.00 FV: 0 CY

SHEET NO. 252

MAINLINE

PROJECT NAME ***WEST OF BROCKWAY - WEST***

COUNTY ***MCCONE***

PROJECT ID ***NH-HSIP 57-6(22)254***

UPN ***9727000***

DESIGNED BY	DATE
C. PERIMAN	09/2023
REVIEWED BY	
CHECKED BY	


9727000RDLAY003.DWG

MONTANA *Department of Transportation*


CROSS SECTIONS

5/15/2025 2:14 PM

AWARD COPY

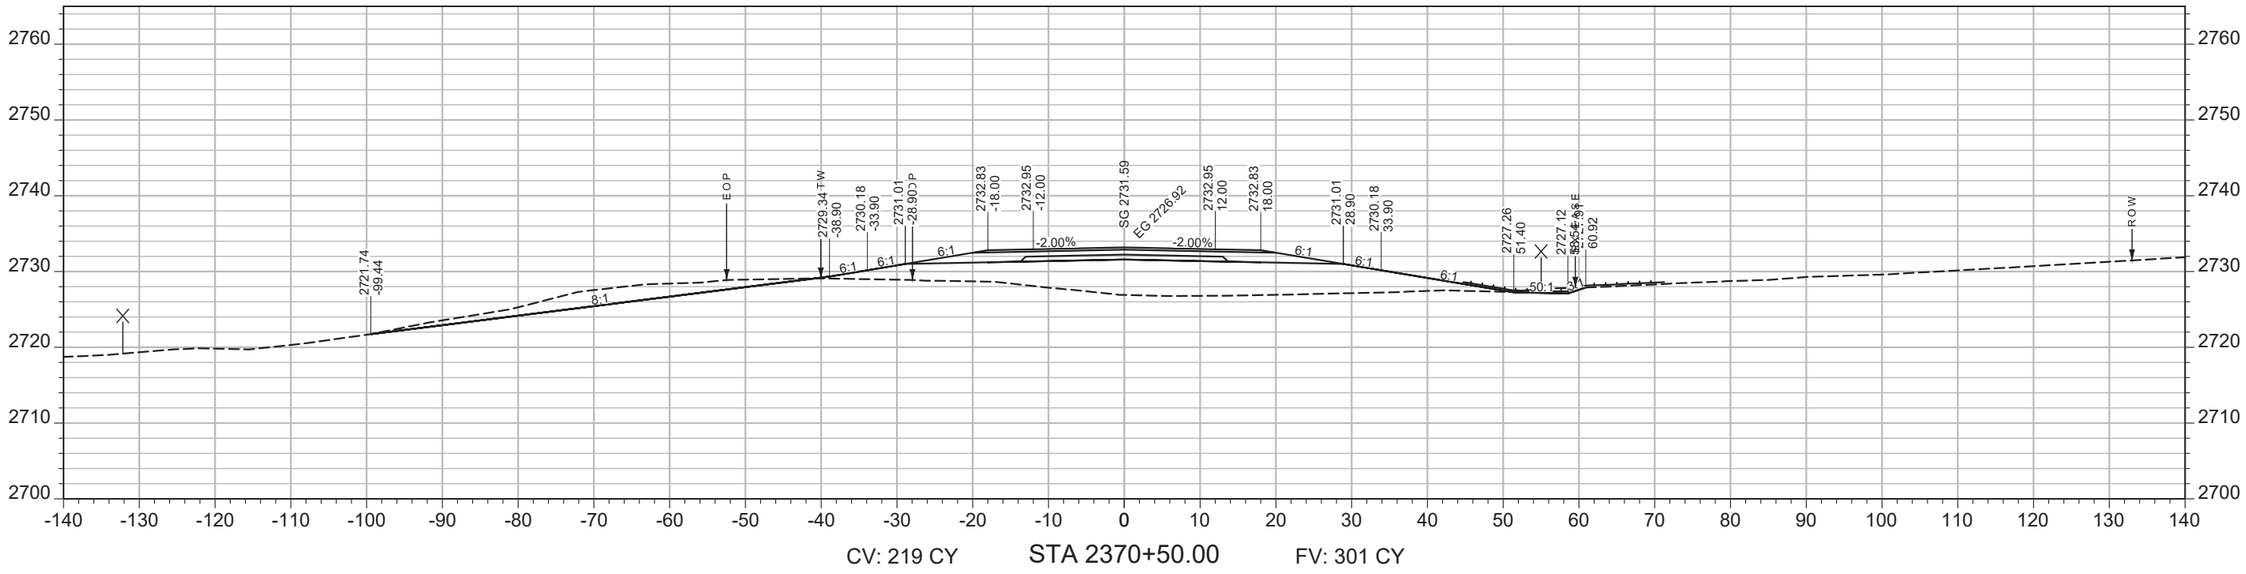

CV: 219 CY STA 2370+50.00 FV: 301 CY

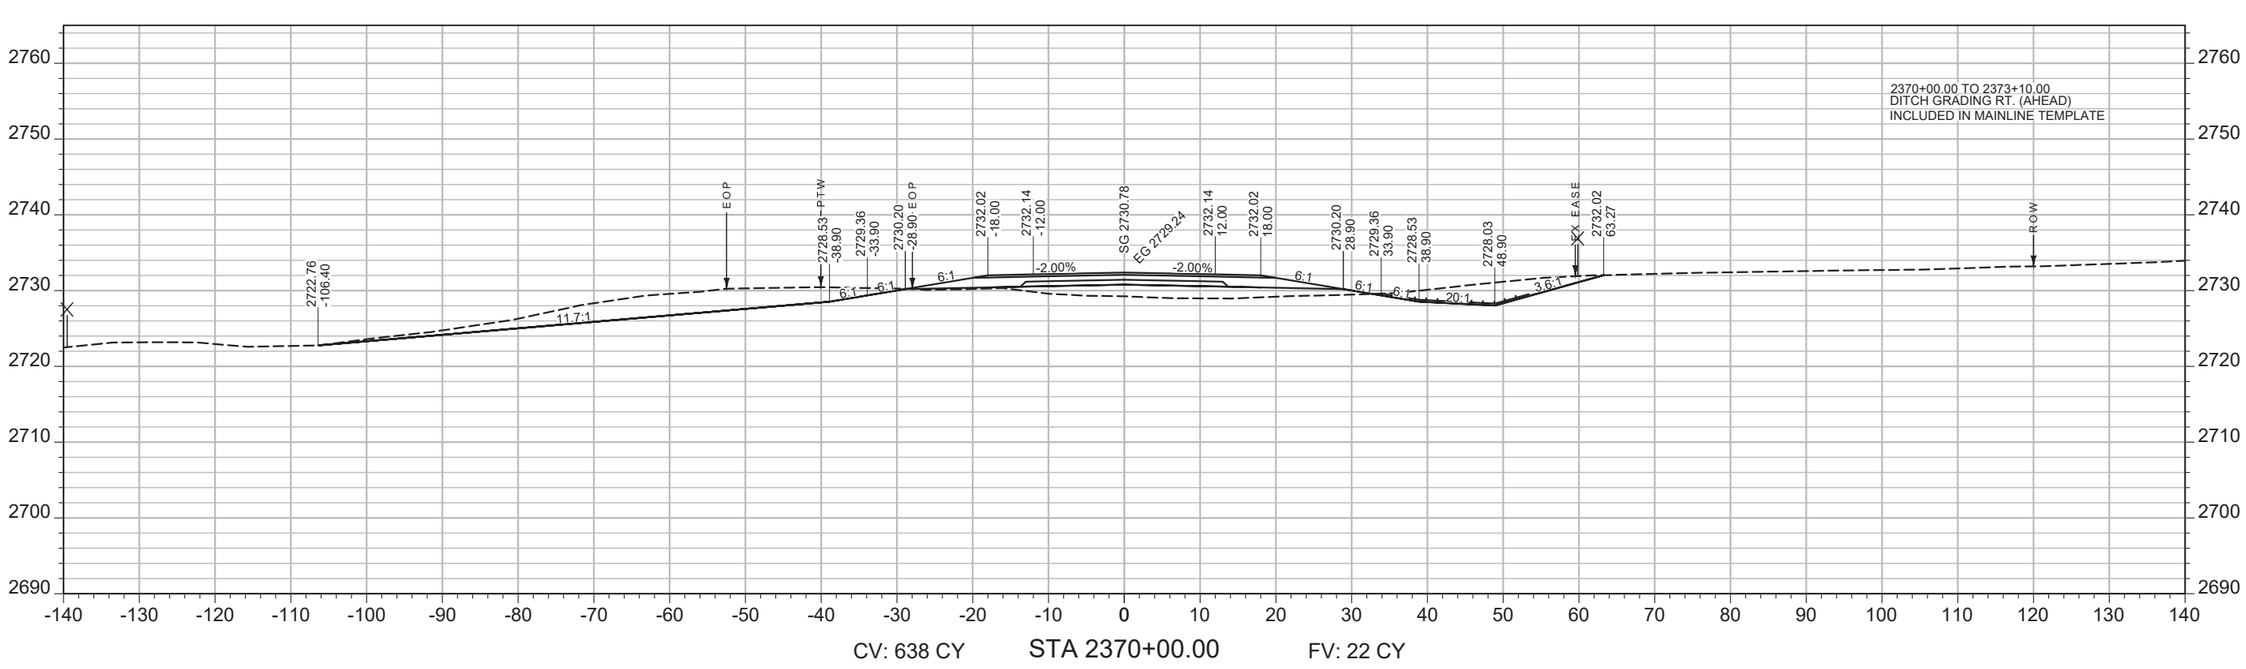

CV: 638 CY STA 2370+00.00 FV: 22 CY

SHEET NO.
253

MAINLINE

PROJECT NAME WEST OF BROCKWAY - WEST
COUNTY MCCONE
PROJECT ID NH-HSIP 57-6(22)254
UPN 9727000


DESIGNED BY C. PERIMAN 09/2023
REVIEWED BY
CHECKED BY
9727000RDLAY003.DWG

MONTANA Department of Transportation


CROSS SECTIONS

5/15/2025 2:14 PM

AWARD COPY

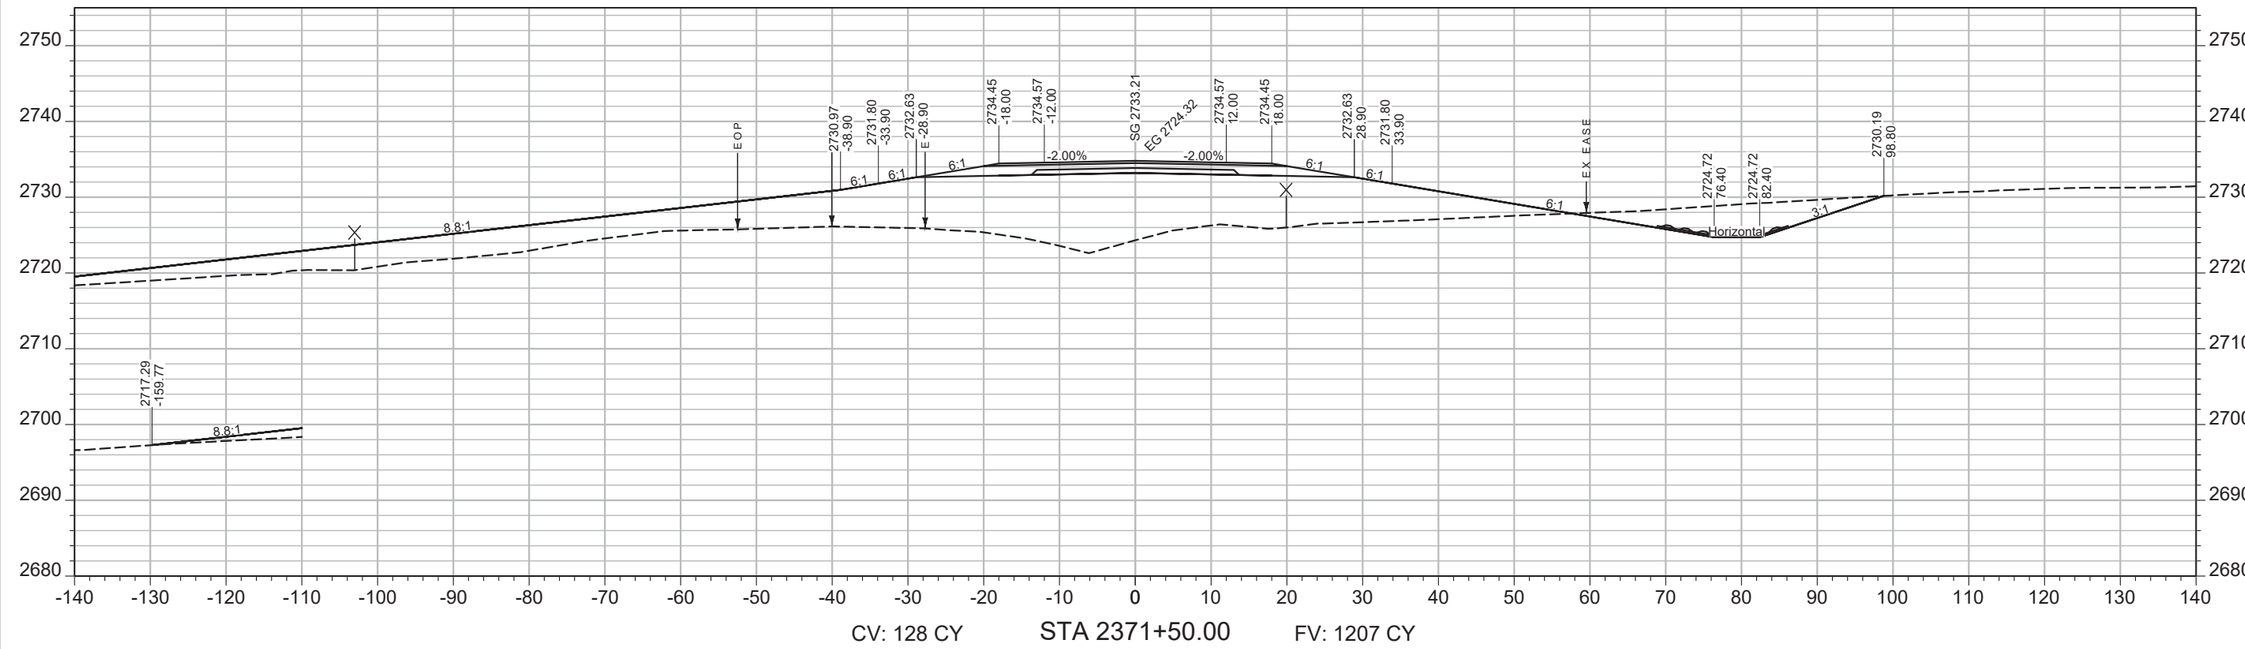

CV: 128 CY STA 2371+50.00 FV: 1207 CY

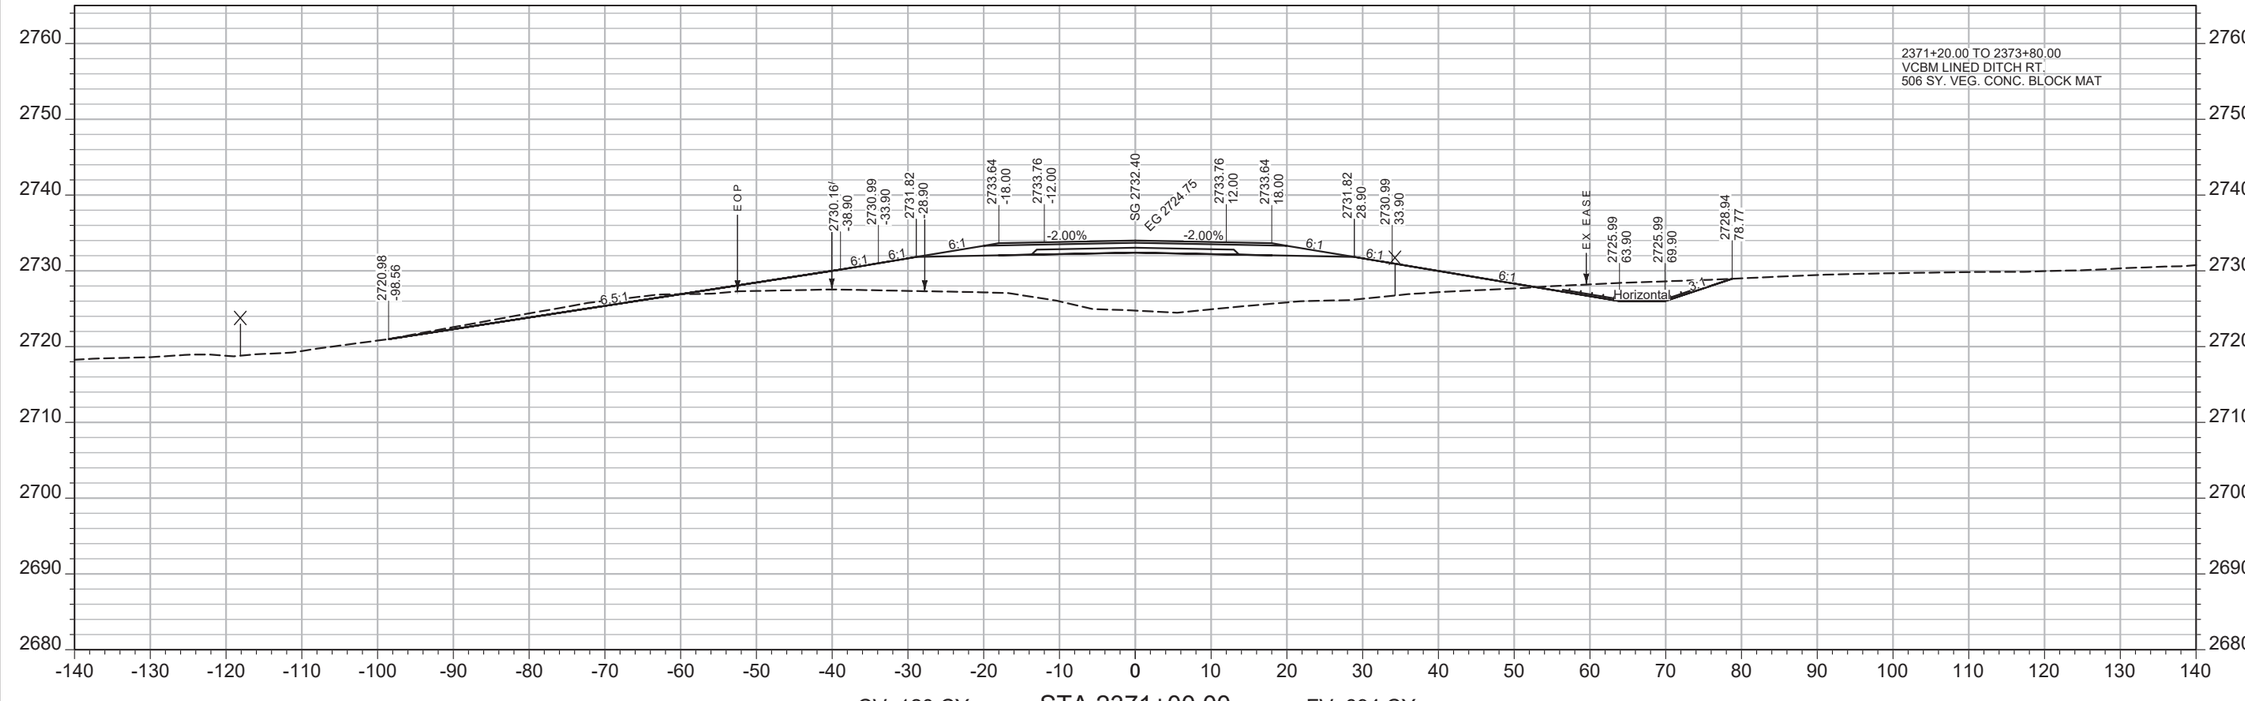

CV: 120 CY STA 2371+00.00 FV: 694 CY

SHEET NO.
254

MAINLINE

PROJECT NAME WEST OF BROCKWAY - MAY - WEST
COUNTY MCCONE
PROJECT ID NH-HSIP 57-6(22)254
UPN 9727000

DESIGNED BY C. PERIMAN 09/2023
REVIEWED BY
CHECKED BY


MONTANA Department of Transportation

CROSS SECTIONS


9727000RDLAY003.DWG

5/15/2025 2:14 PM

AWARD COPY

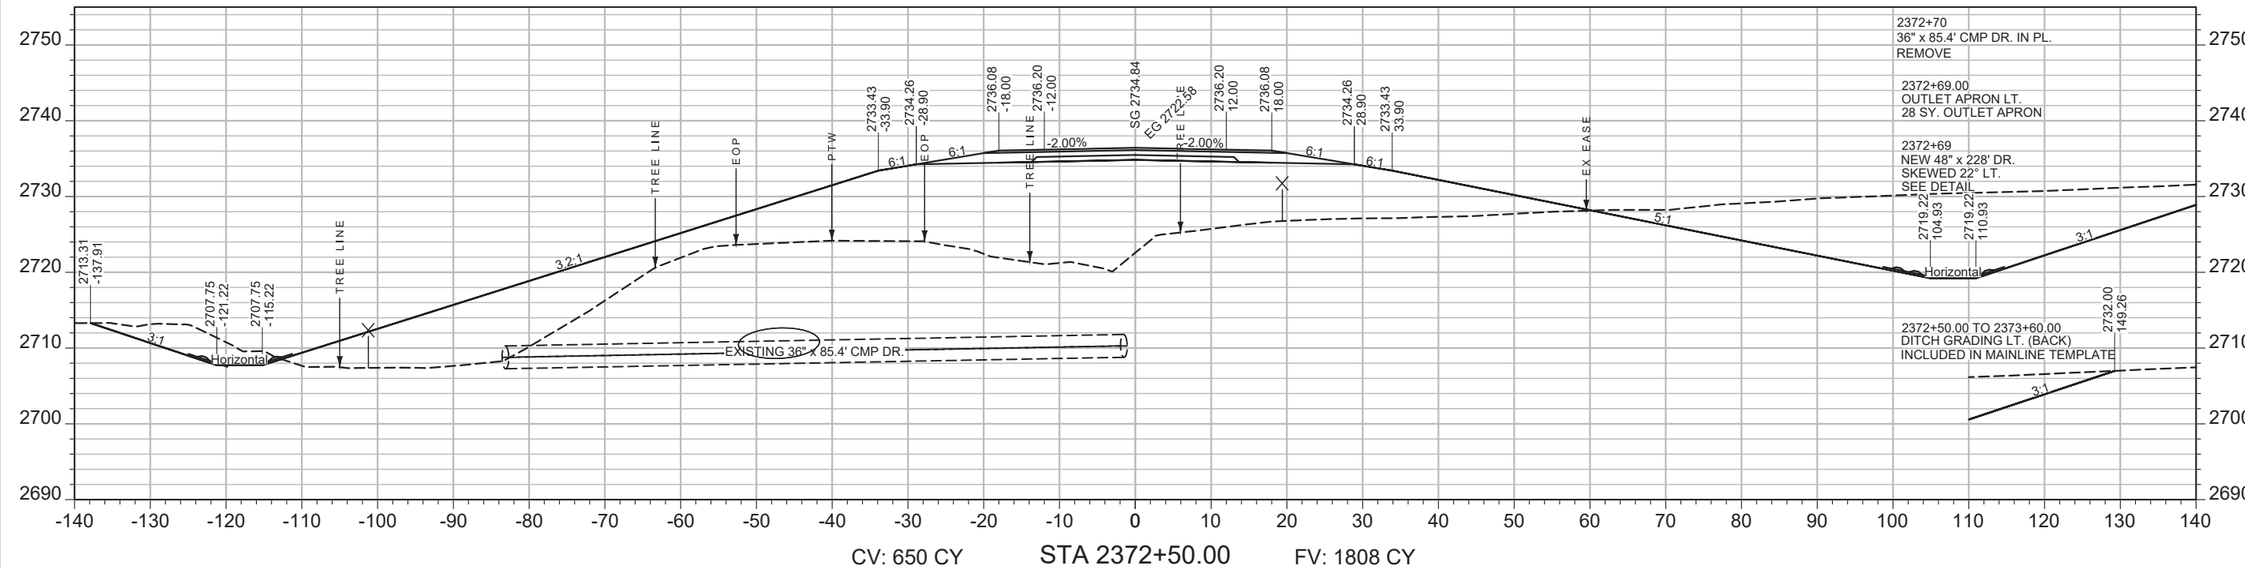

CV: 650 CY STA 2372+50.00 FV: 1808 CY

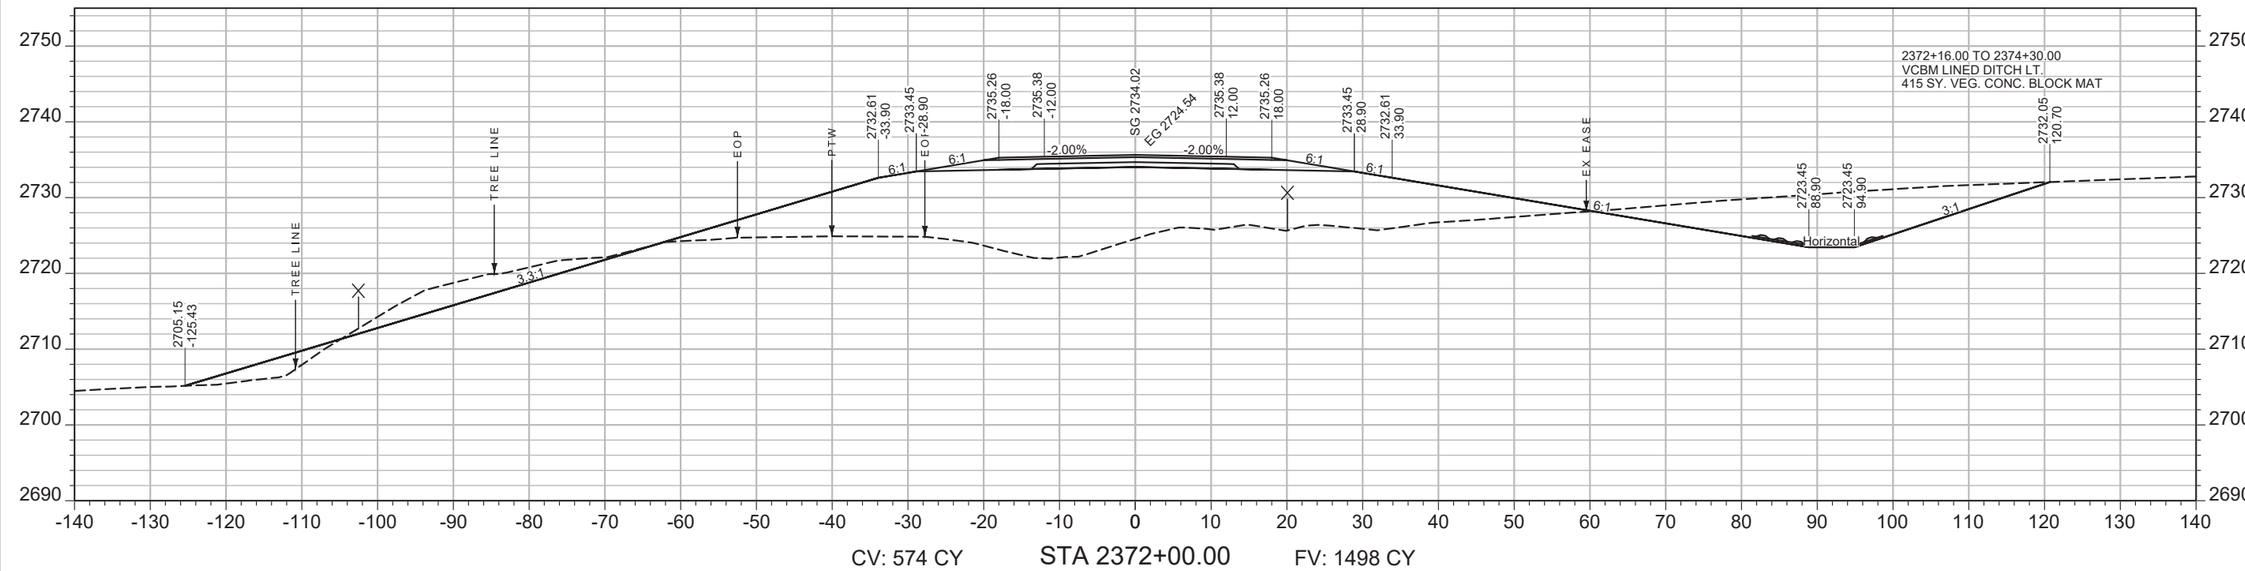

CV: 574 CY STA 2372+00.00 FV: 1498 CY

SHEET NO.
255

MAINLINE


PROJECT NAME WEST OF BROCKWAY - WEST
COUNTY MCCONE
PROJECT ID NH-HSIP 57-6(22)254
UPN 9727000

DESIGNED BY C. PERIMAN 09/2023
REVIEWED BY
CHECKED BY
9727000RDLAY003.DWG


MONTANA Department of Transportation

CROSS SECTIONS

5/15/2025 2:14 PM

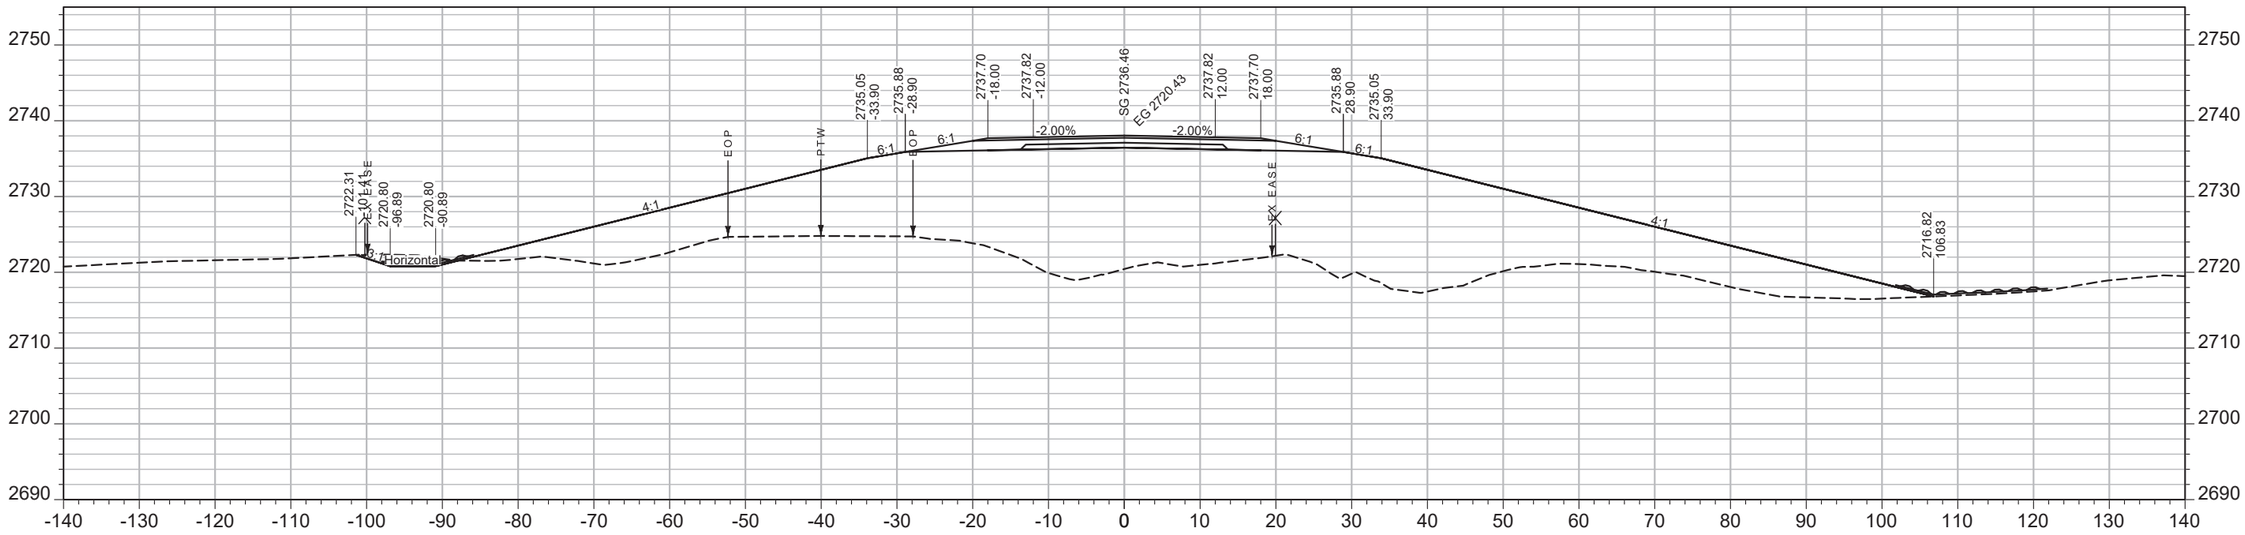

CV: 336 CY STA 2373+50.00 FV: 3843 CY

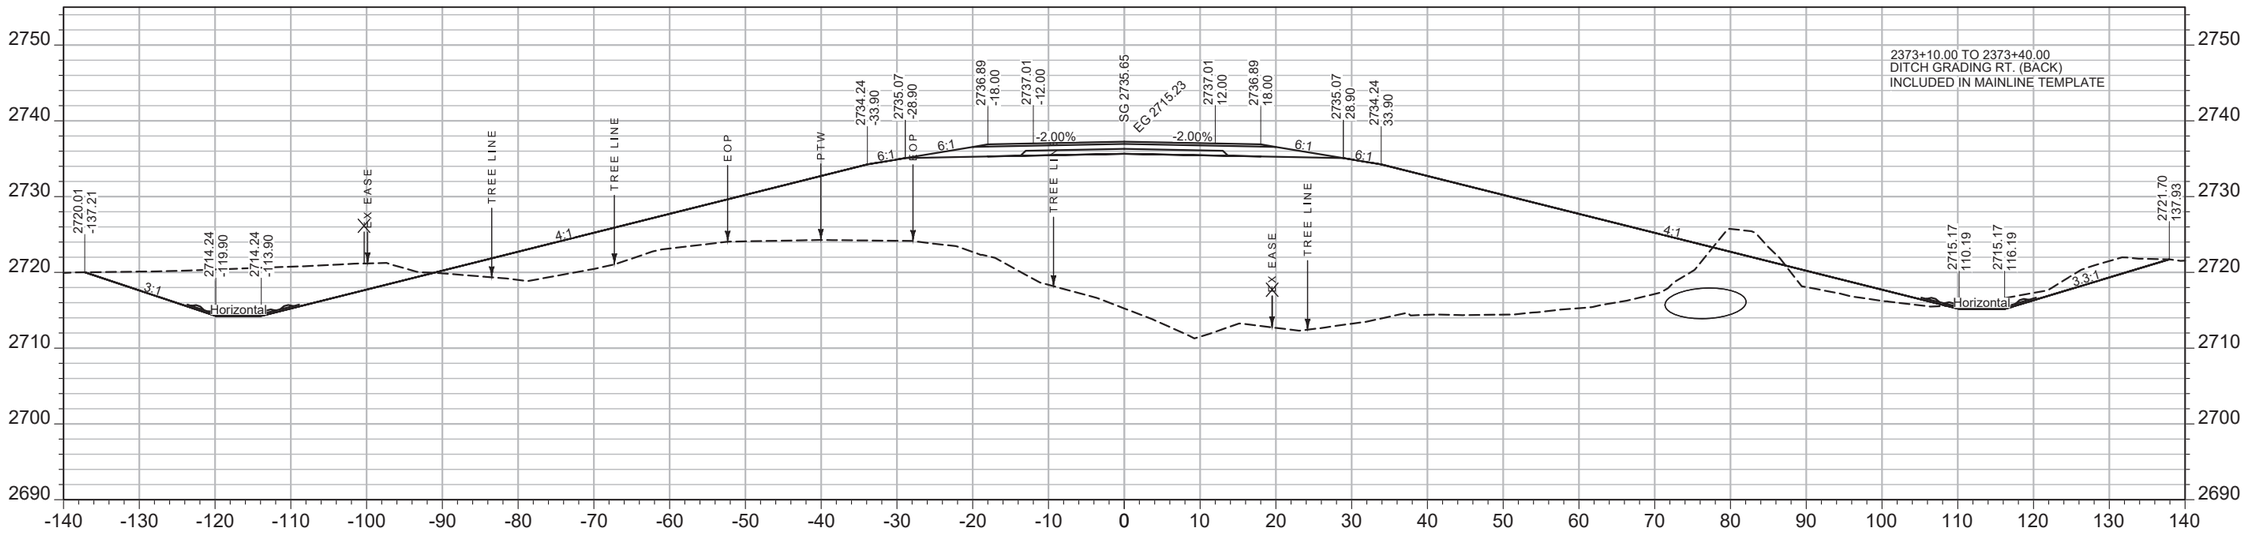

CV: 1256 CY STA 2373+00.00 FV: 3099 CY

SHEET NO.
256

MAINLINE

PROJECT NAME WEST OF BROCKWAY - WEST
COUNTY MCCONE
PROJECT ID NH-HSIP 57-6(22)254
UPN 9727000

DESIGNED BY C. PERIMAN 09/2023
REVIEWED BY
CHECKED BY


9727000RDLAY003.DWG

MONTANA Department of Transportation


CROSS SECTIONS

5/15/2025 2:14 PM

AWARD COPY

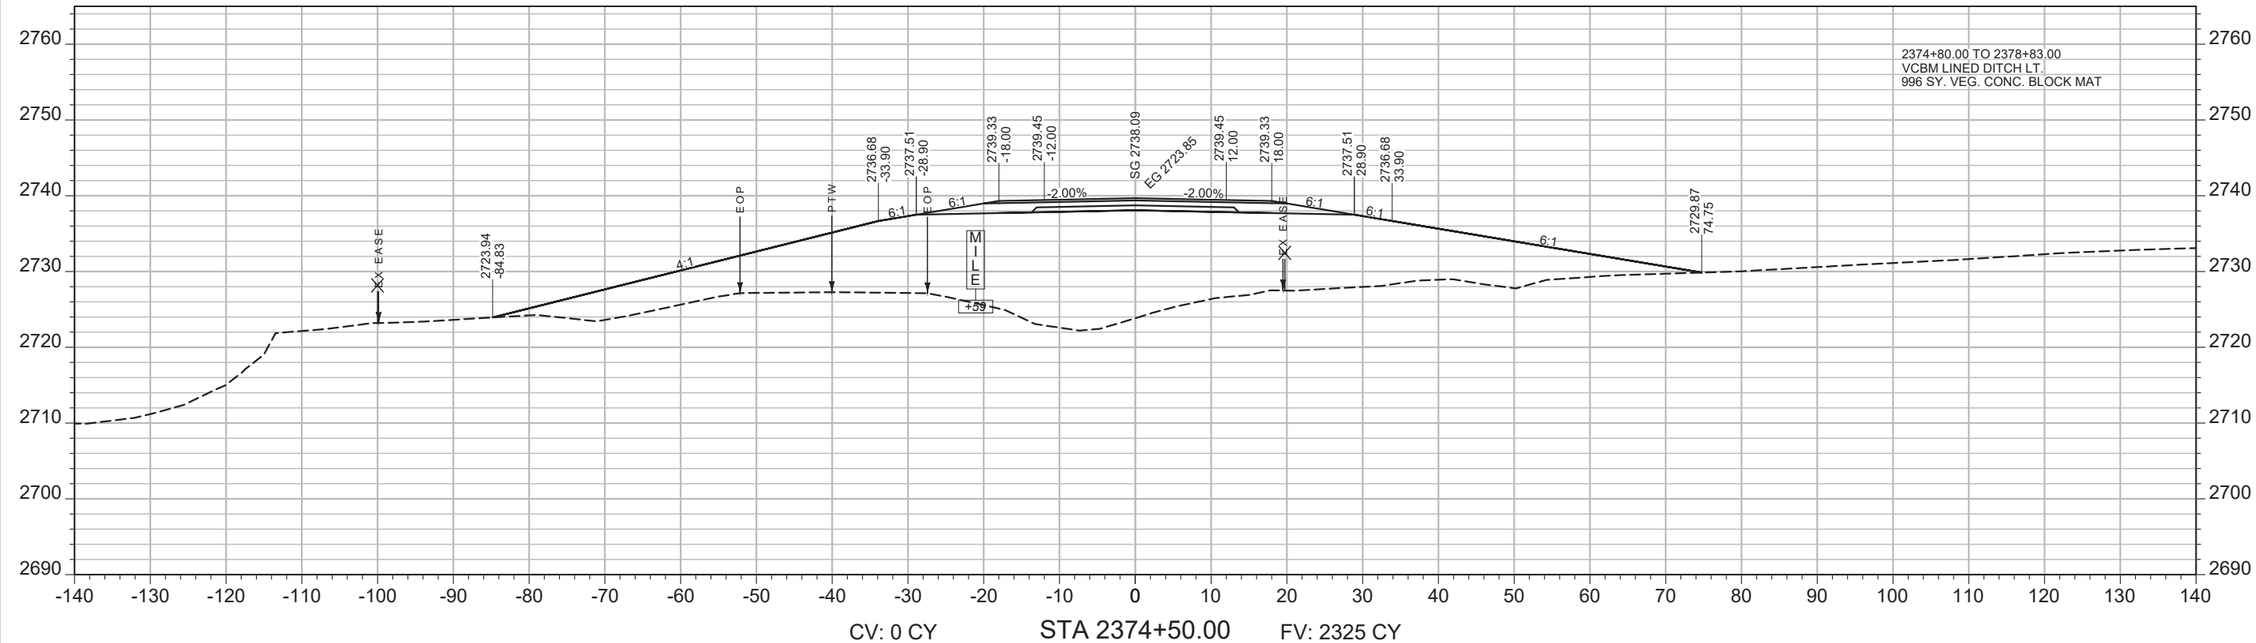

CV: 0 CY STA 2374+50.00 FV: 2325 CY

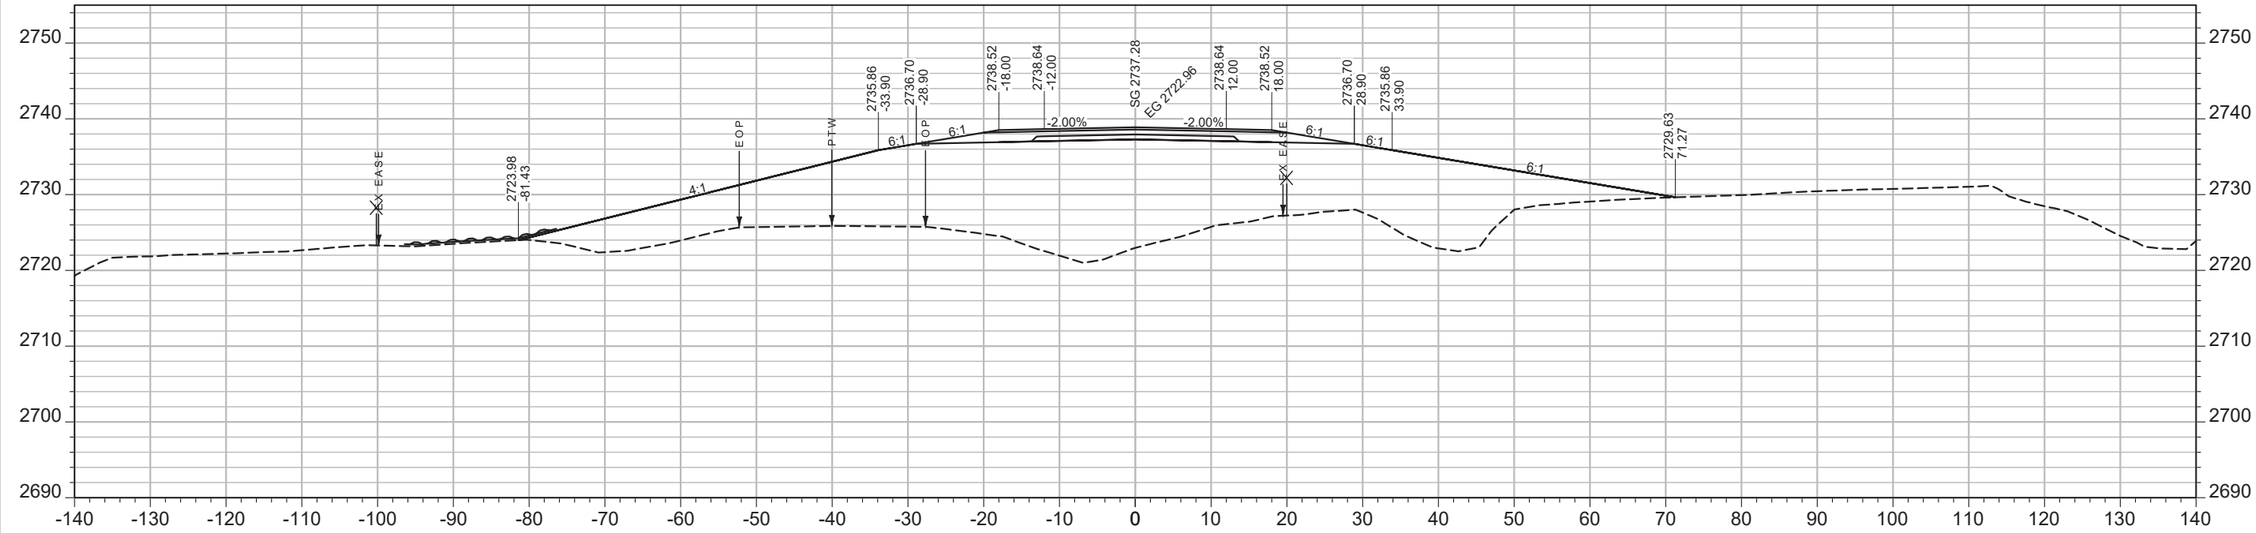

CV: 33 CY STA 2374+00.00 FV: 2740 CY

SHEET NO.
257

MAINLINE

PROJECT NAME WEST OF BROCKWAY - WEST
COUNTY MCCONE
PROJECT ID NH-HSIP 57-6(22)254
UPN 9727000

DESIGNED BY C. PERIMAN 09/2023
REVIEWED BY
CHECKED BY


MONTANA Department of Transportation

CROSS SECTIONS


5/15/2025 2:14 PM

9727000RDLAY003.DWG

AWARD COPY

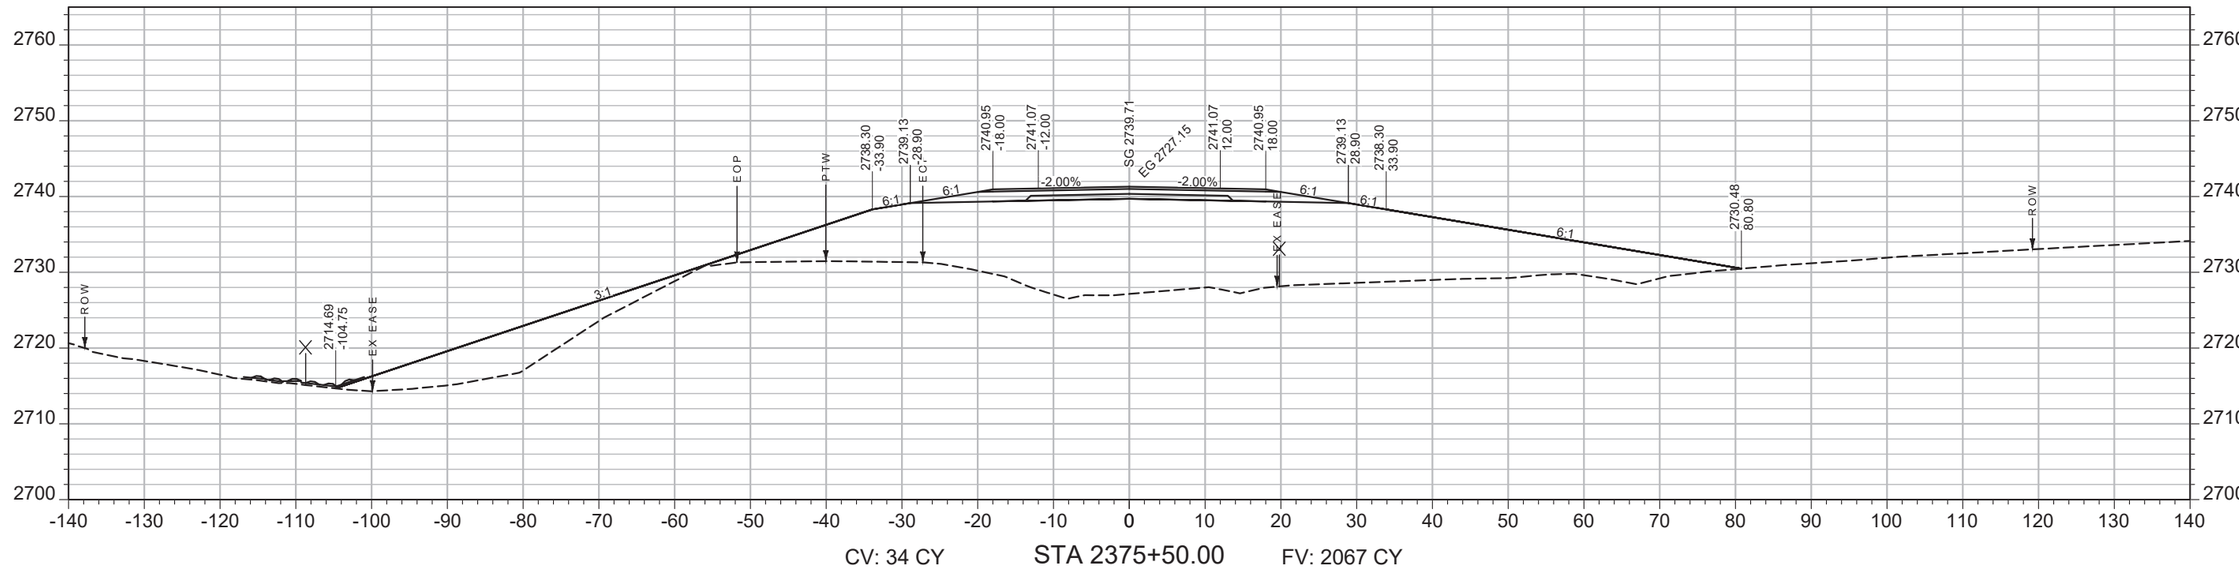

CV: 34 CY STA 2375+50.00 FV: 2067 CY

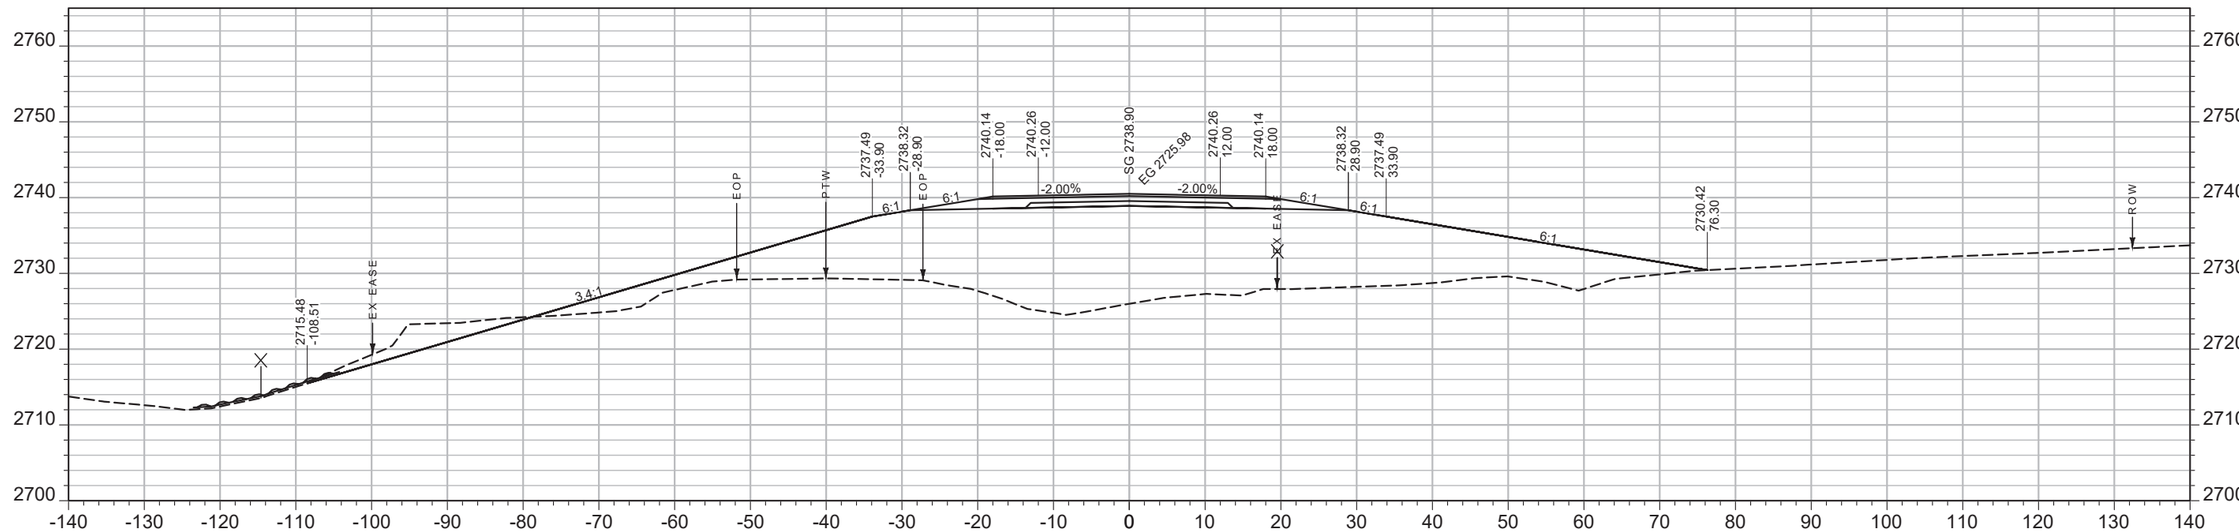

CV: 57 CY STA 2375+00.00 FV: 2189 CY

SHEET NO.
258

MAINLINE

PROJECT NAME WEST OF BROCKWAY - WEST
COUNTY MCCONE
PROJECT ID NH-HSIP 57-6(22)254
UPN 9727000


DESIGNED BY C. PERIMAN 09/2023
REVIEWED BY
CHECKED BY
9727000RDLAY003.DWG

MONTANA Department of Transportation


CROSS SECTIONS

5/15/2025 2:14 PM

AWARD COPY

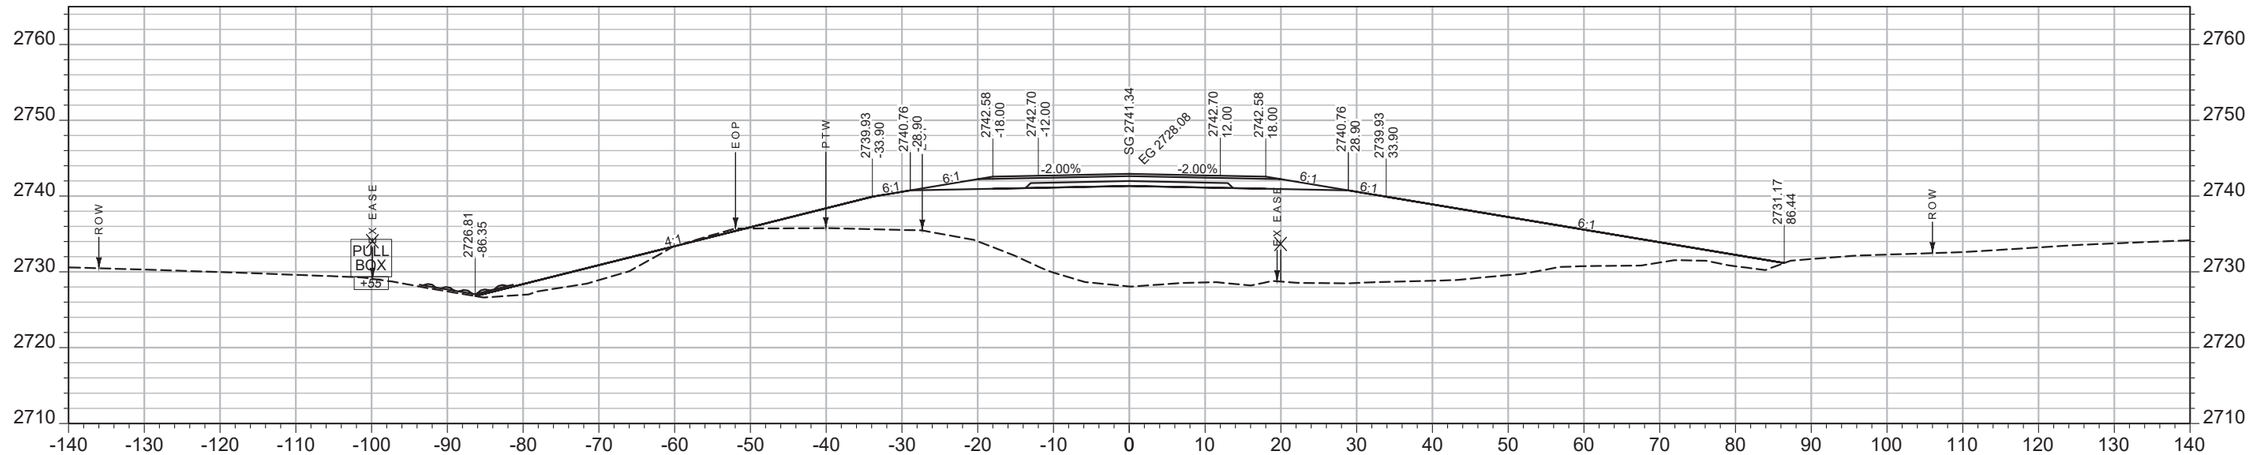

CV: 0 CY STA 2376+50.00 FV: 2031 CY

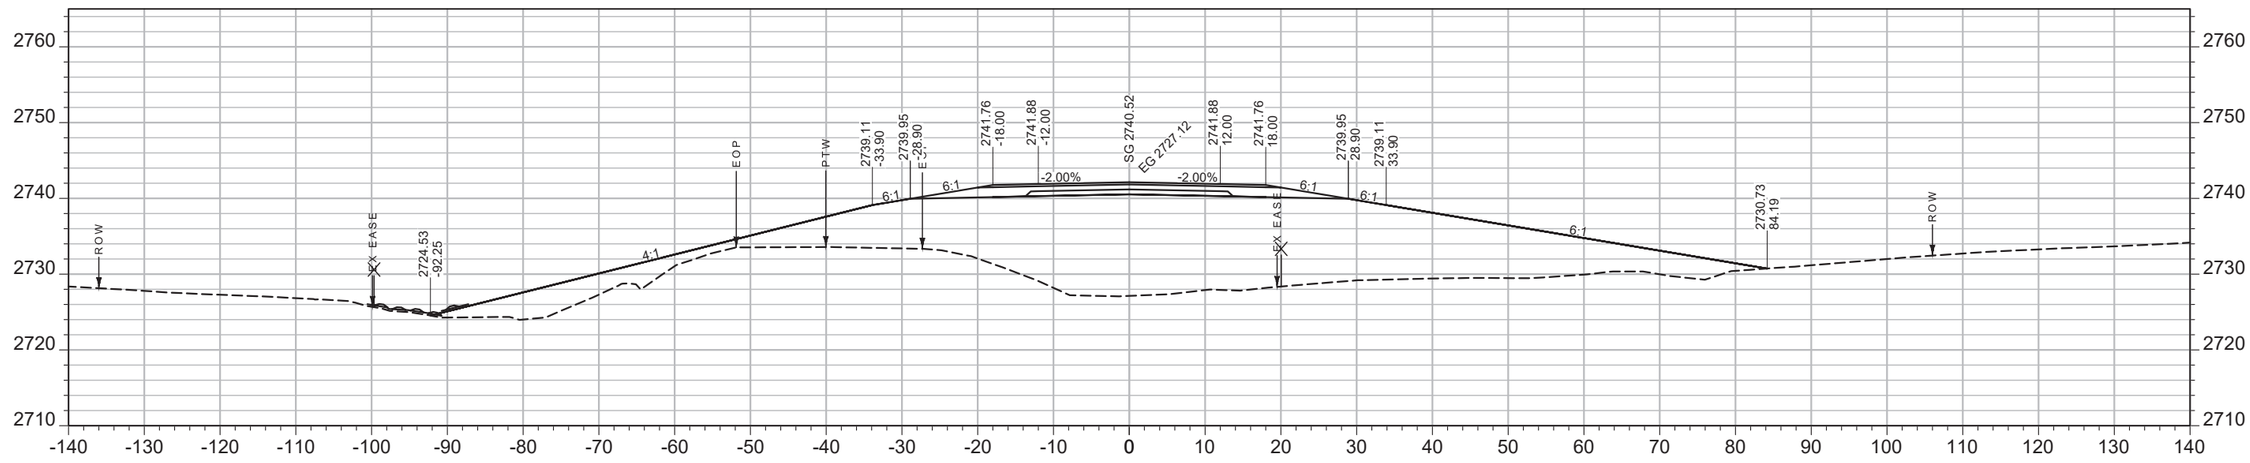

CV: 0 CY STA 2376+00.00 FV: 2275 CY

SHEET NO.
259

MAINLINE

PROJECT NAME WEST OF BROCKWAY - WEST
COUNTY MCCONE
PROJECT ID NH-HSIP 57-6(22)254
UPN 9727000


DESIGNED BY C. PERIMAN 09/2023
REVIEWED BY
CHECKED BY
9727000RDLAY003.DWG

MONTANA Department of Transportation


CROSS SECTIONS

5/15/2025 2:14 PM


AWARD COPY

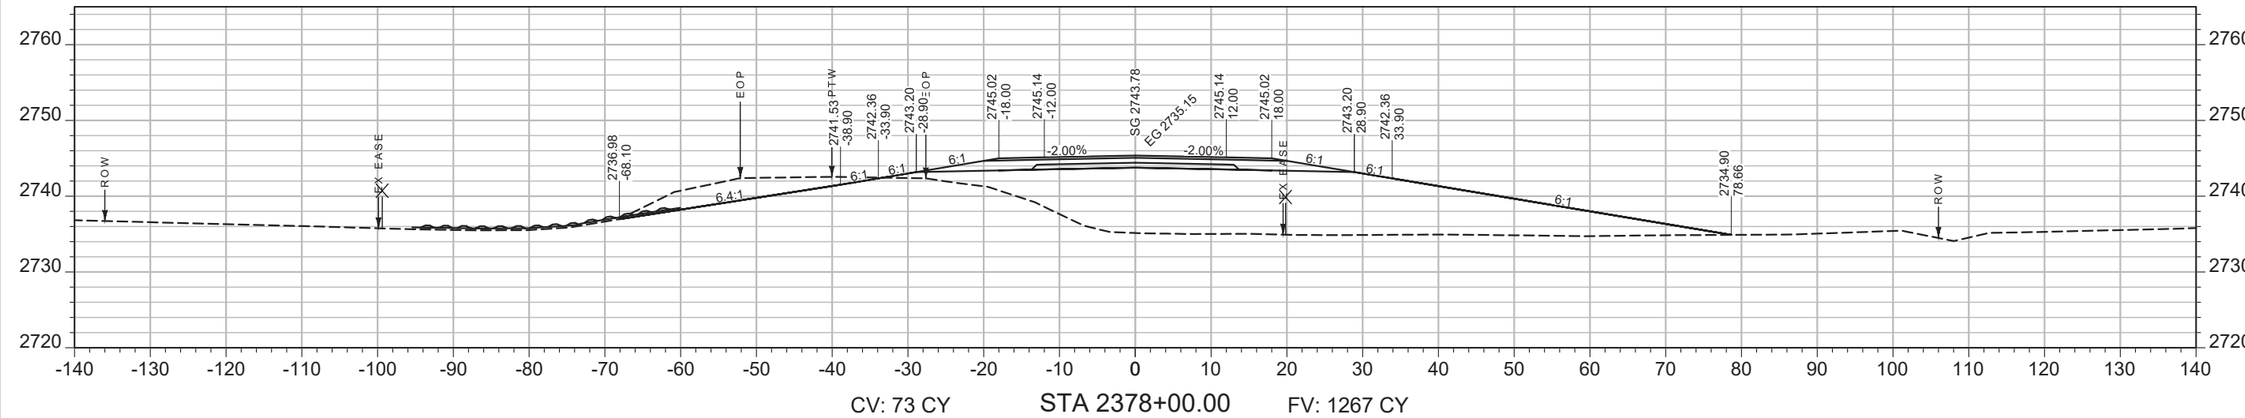

CV: 73 CY STA 2378+00.00 FV: 1267 CY

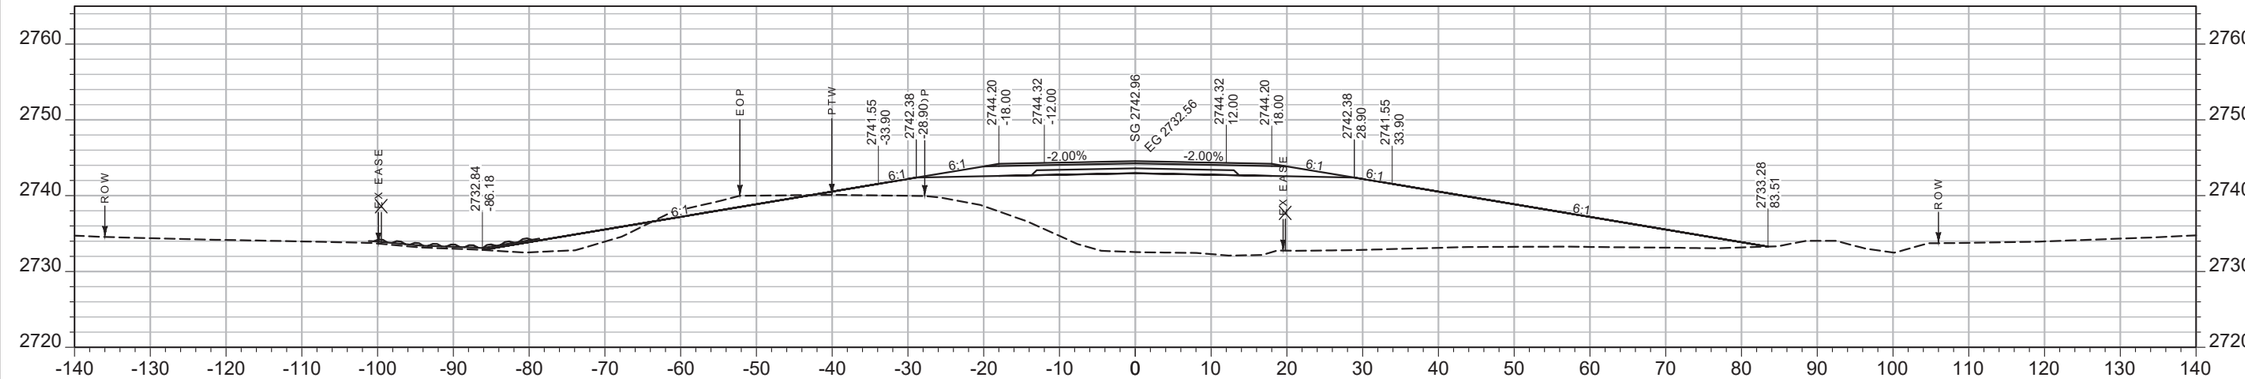

CV: 12 CY STA 2377+50.00 FV: 1594 CY

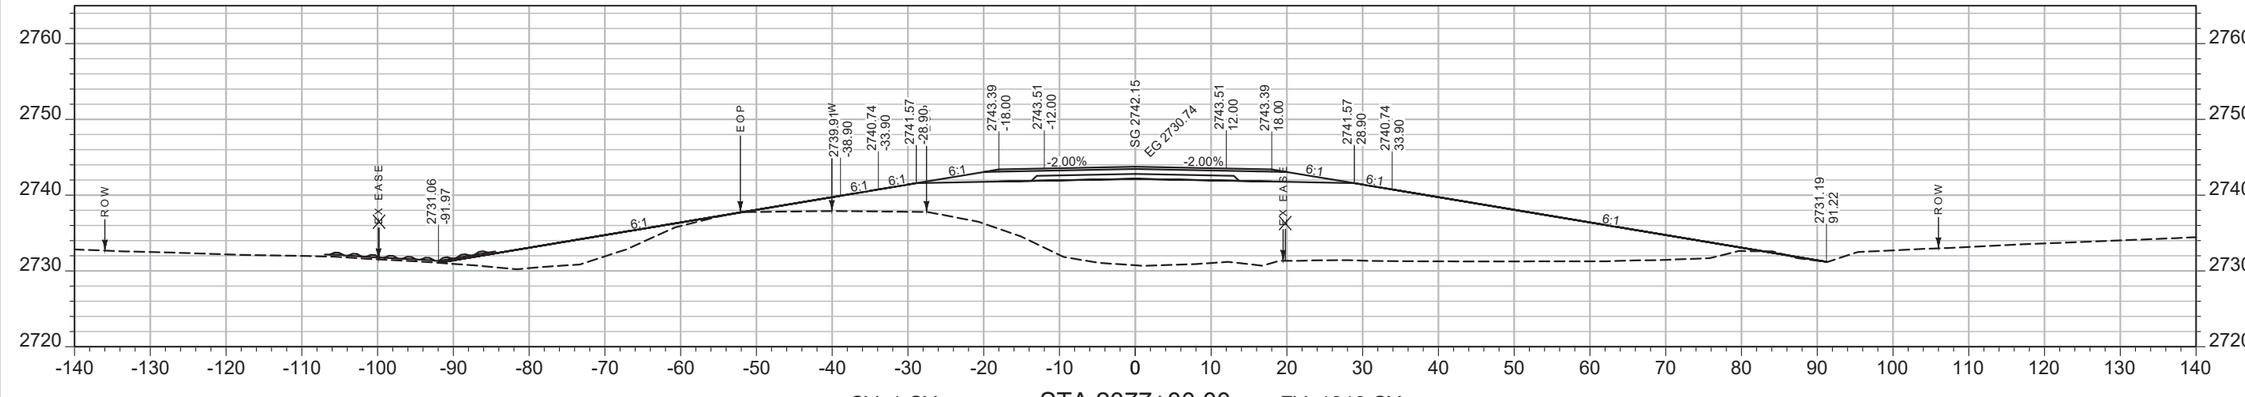

CV: 1 CY STA 2377+00.00 FV: 1910 CY

SHEET NO.
260

MAINLINE

PROJECT NAME WEST OF BROCKWAY - WEST
COUNTY MCCONE
PROJECT ID NH-HSIP 57-6(22)254
UPN 9727000

DESIGNED BY C. PERIMAN 09/2023
REVIEWED BY
CHECKED BY


MONTANA Department of Transportation

CROSS SECTIONS


9727000RDLAY003.DWG

5/15/2025 2:14 PM


AWARD COPY

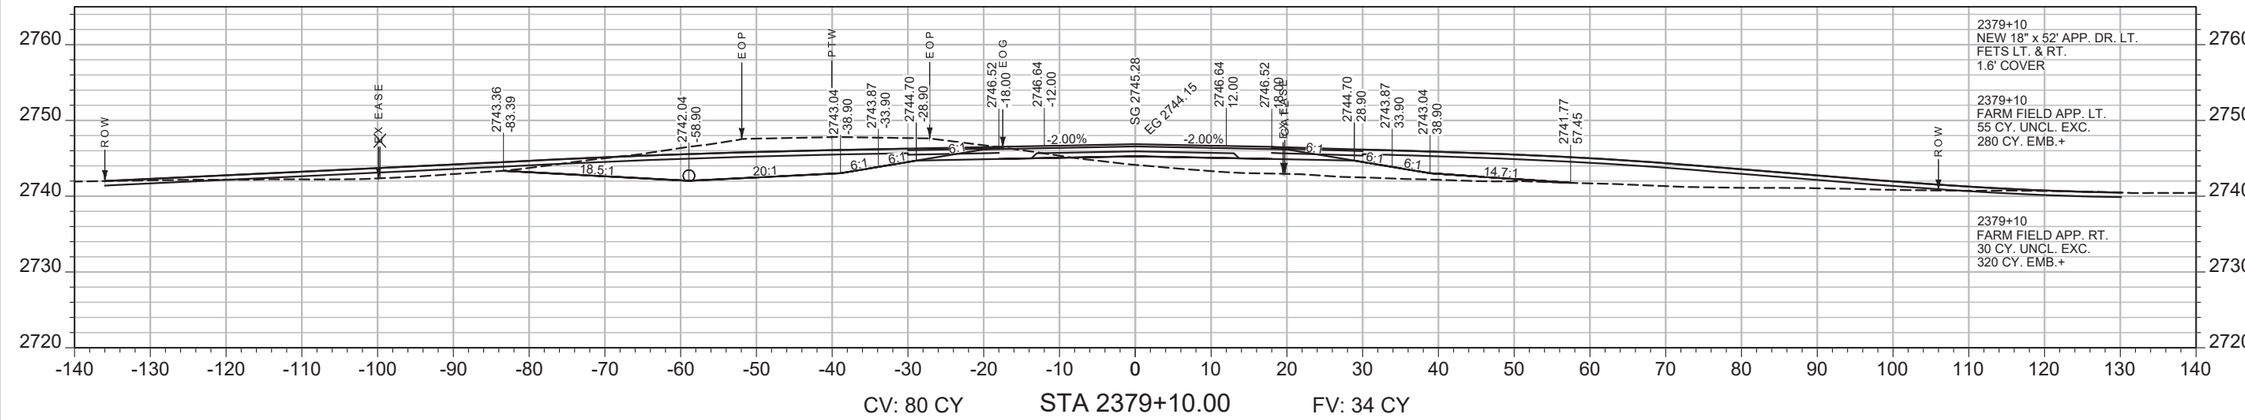

CV: 80 CY STA 2379+10.00 FV: 34 CY

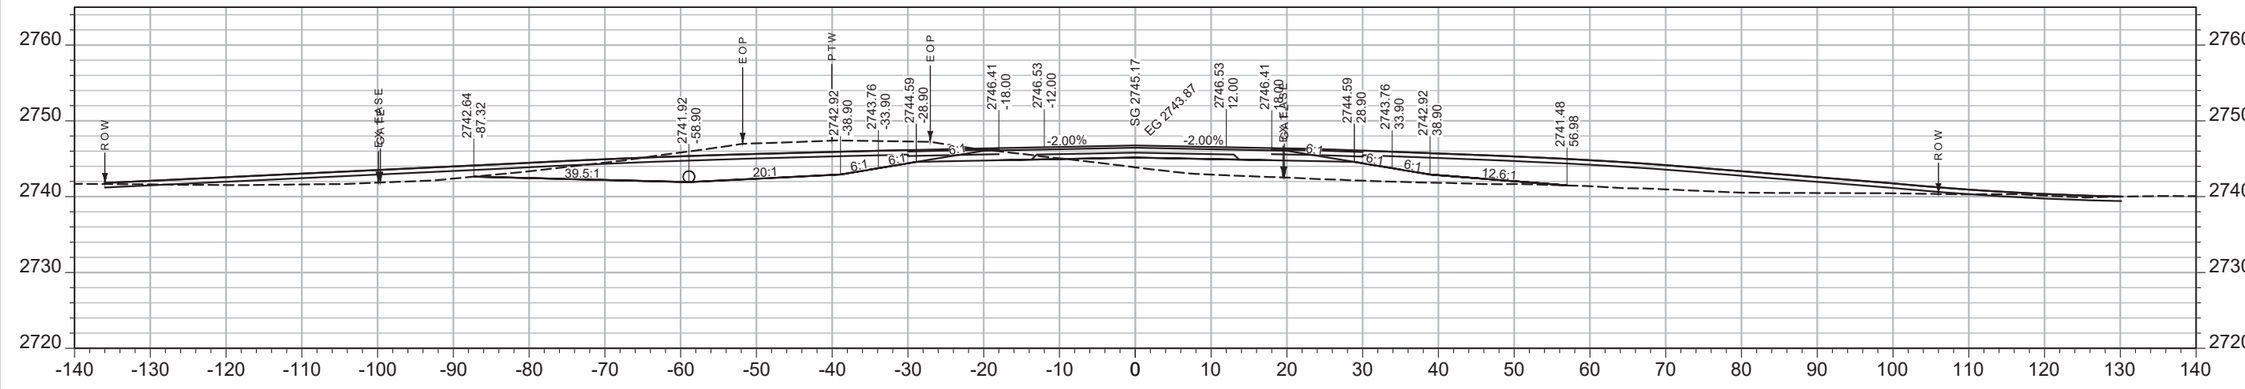

CV: 296 CY STA 2379+00.00 FV: 368 CY

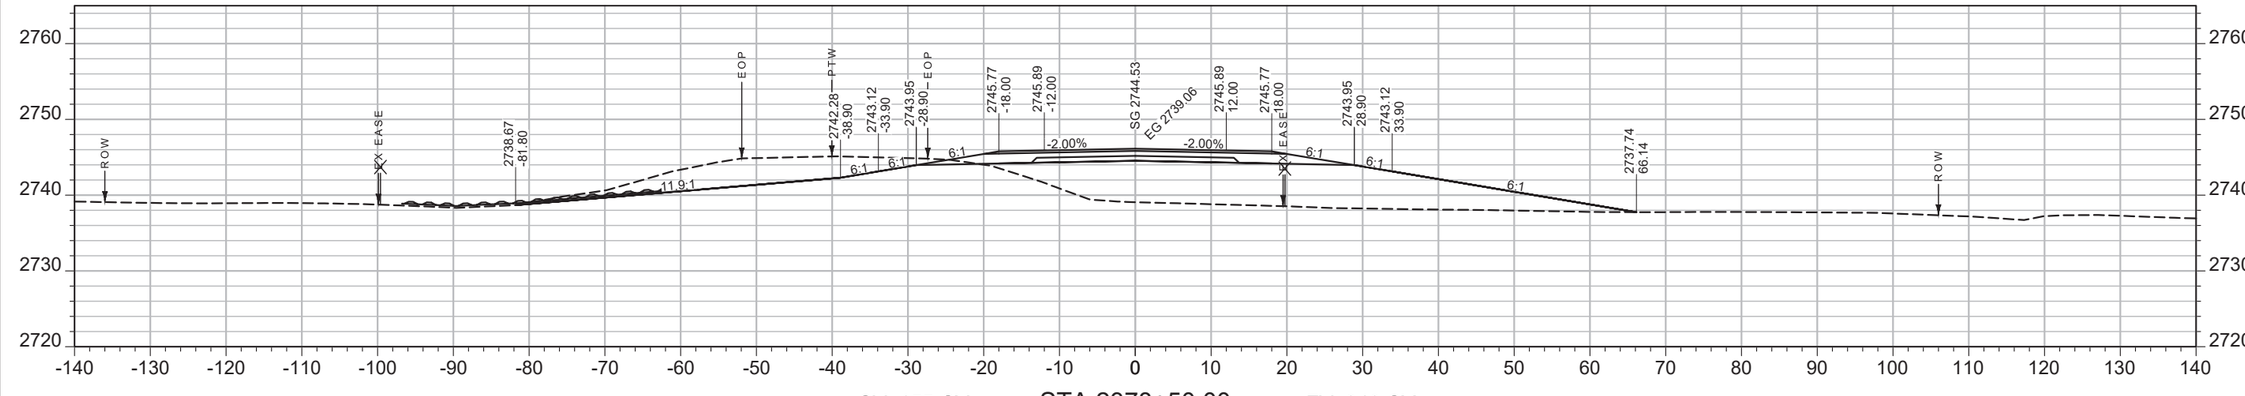

CV: 155 CY STA 2378+50.00 FV: 846 CY

SHEET NO.
261

MAINLINE

PROJECT NAME WEST OF BROCKWAY - WEST
COUNTY MCCONE
PROJECT ID NH-HSIP 57-6(22)254
UPN 9727000


DESIGNED BY C. PERIMAN 09/2023
REVIEWED BY
CHECKED BY
9727000RDLAY003.DWG

MONTANA Department of Transportation


CROSS SECTIONS

5/15/2025 2:14 PM


AWARD COPY

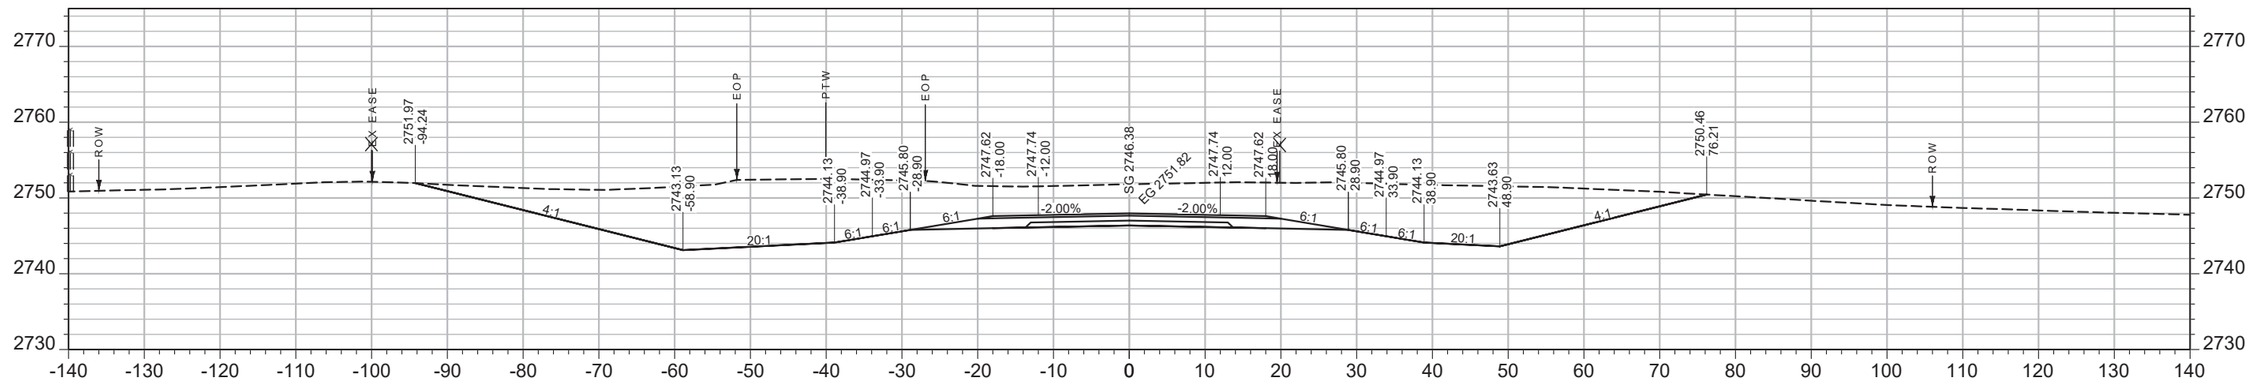

CV: 1545 CY STA 2380+50.00 FV: 0 CY

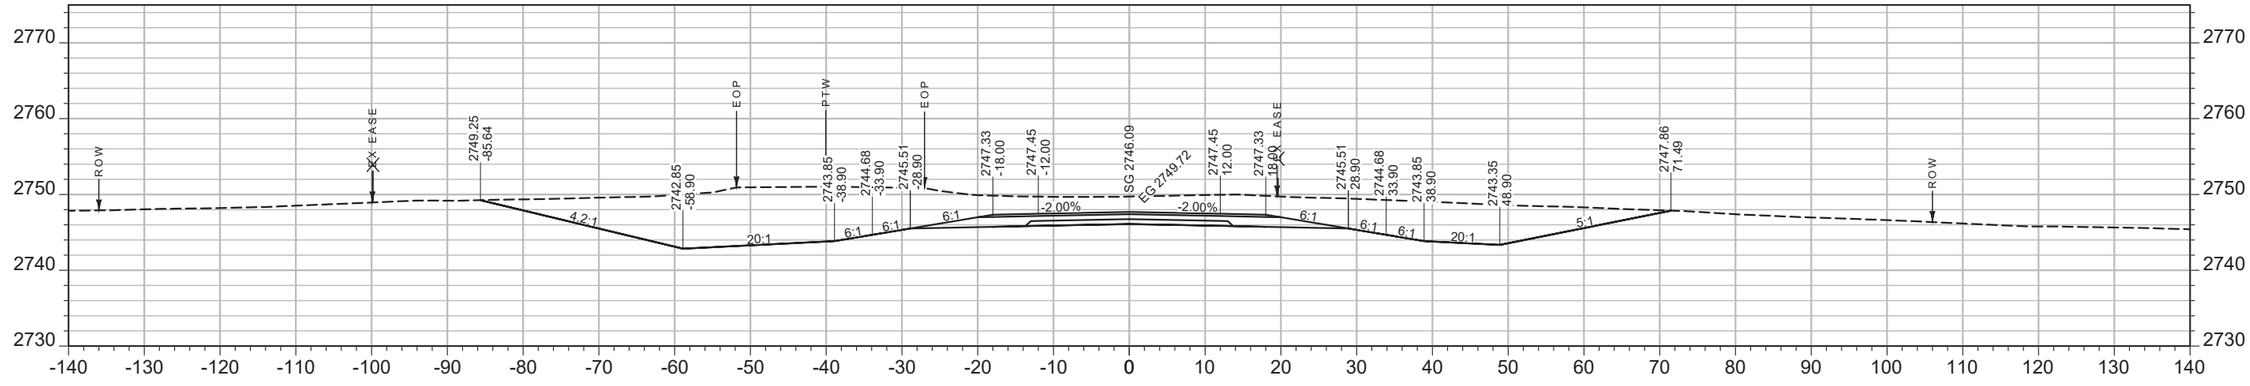

CV: 1009 CY STA 2380+00.00 FV: 0 CY

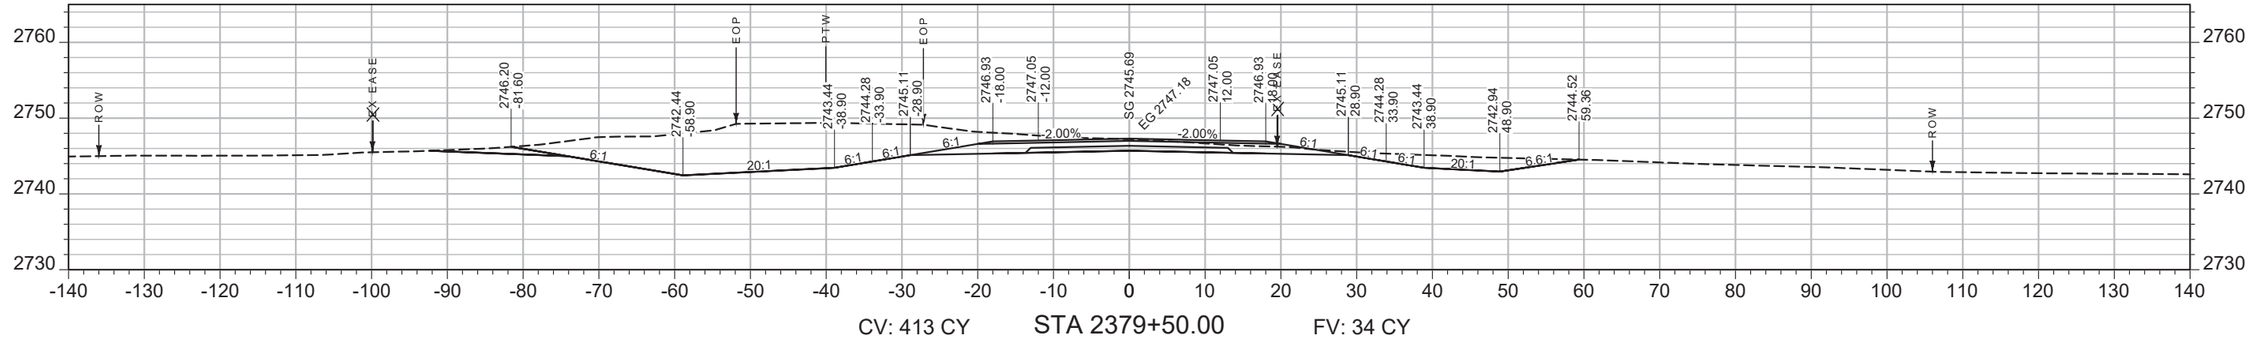

CV: 413 CY STA 2379+50.00 FV: 34 CY

SHEET NO.
262

MAINLINE

PROJECT NAME: WEST OF BROCKWAY - WEST
COUNTY: MCCONE
PROJECT ID: NH-HSIP 57-6(22)254
UPN: 9727000

DESIGNED BY: C. PERIMAN 09/2023
REVIEWED BY:
CHECKED BY:


MONTANA
Department of Transportation

CROSS SECTIONS


5/15/2025 2:14 PM

9727000RDLAY003.DWG


AWARD COPY

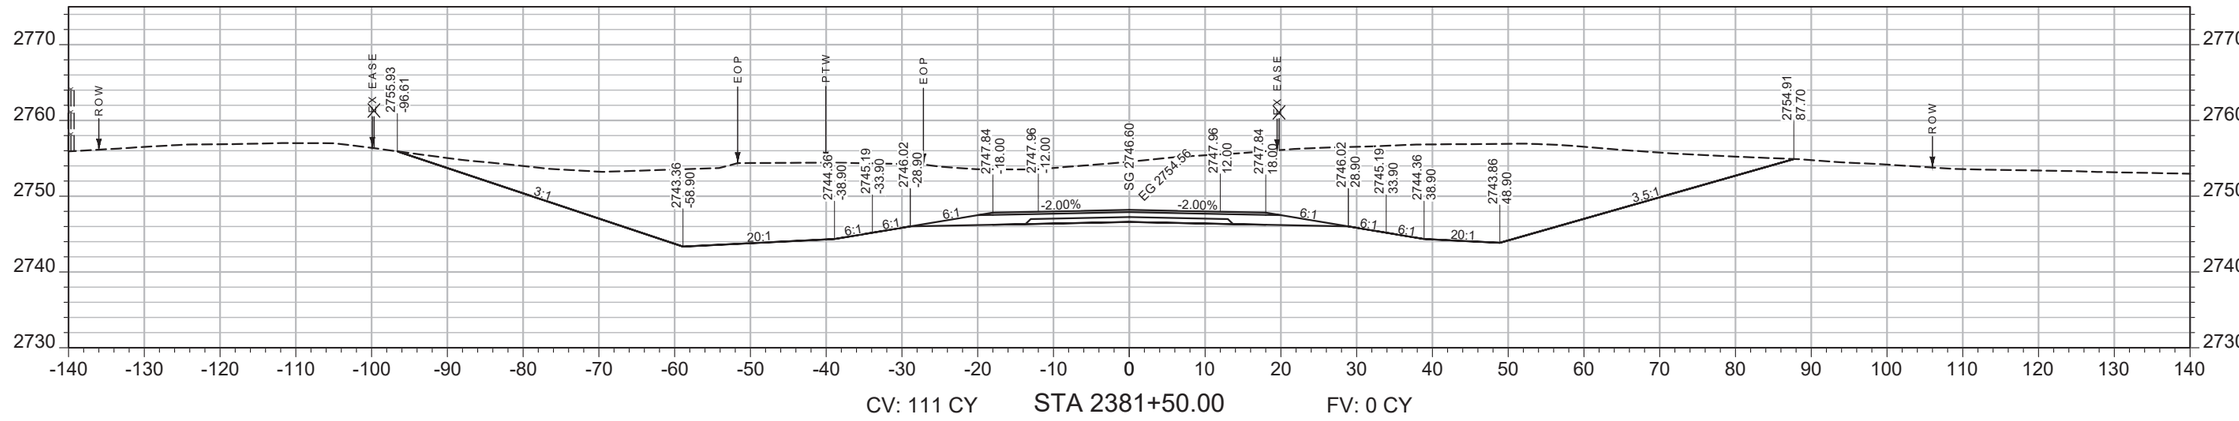

CV: 111 CY STA 2381+50.00 FV: 0 CY

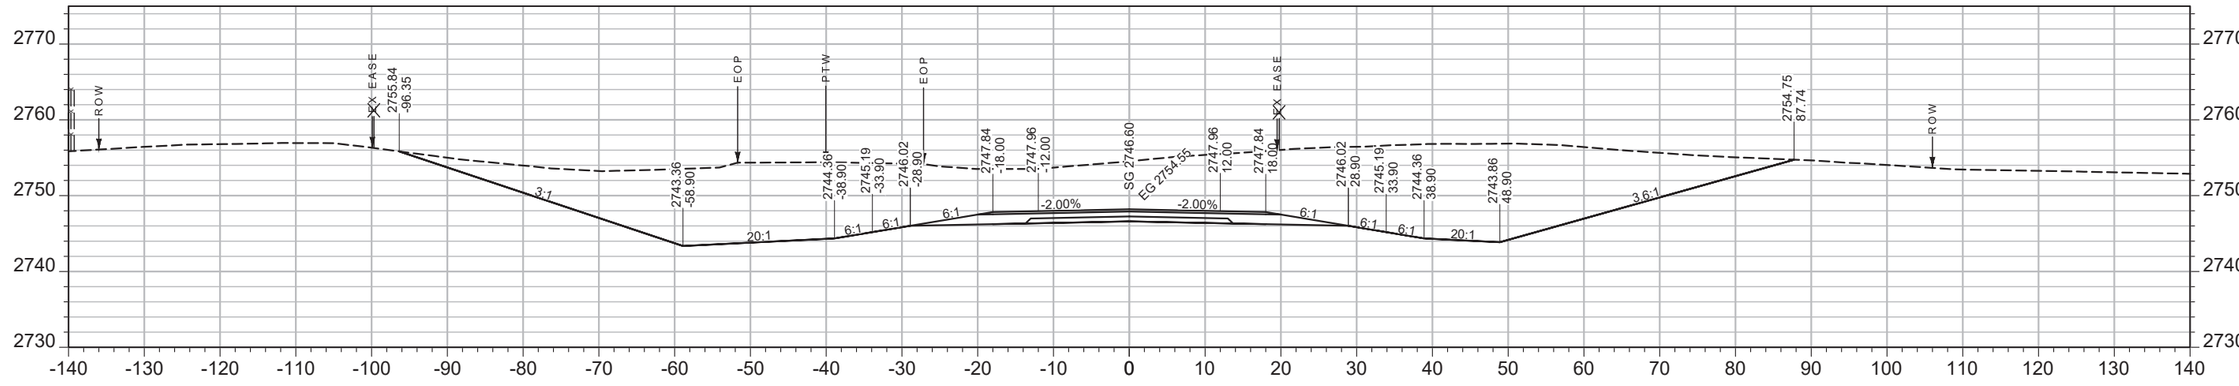

CV: 2412 CY STA 2381+47.93 FV: 0 CY

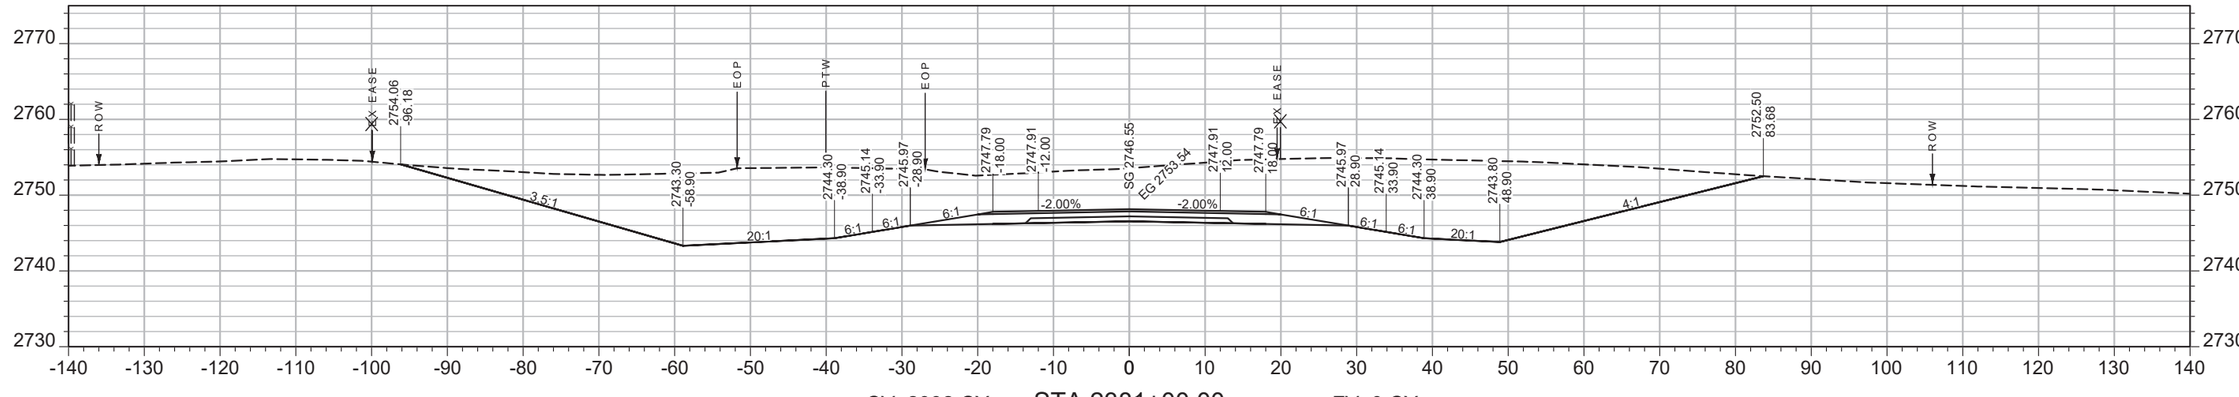

CV: 2092 CY STA 2381+00.00 FV: 0 CY

SHEET NO.
263

MAINLINE

PROJECT NAME WEST OF BROCKWAY - WEST
COUNTY MCCONE
PROJECT ID NH-HSIP 57-6(22)254
UPN 9727000


DESIGNED BY C. PERIMAN 09/2023
REVIEWED BY
CHECKED BY
9727000RDLAY003.DWG


MONTANA Department of Transportation

CROSS SECTIONS

5/15/2025 2:14 PM

AWARD COPY

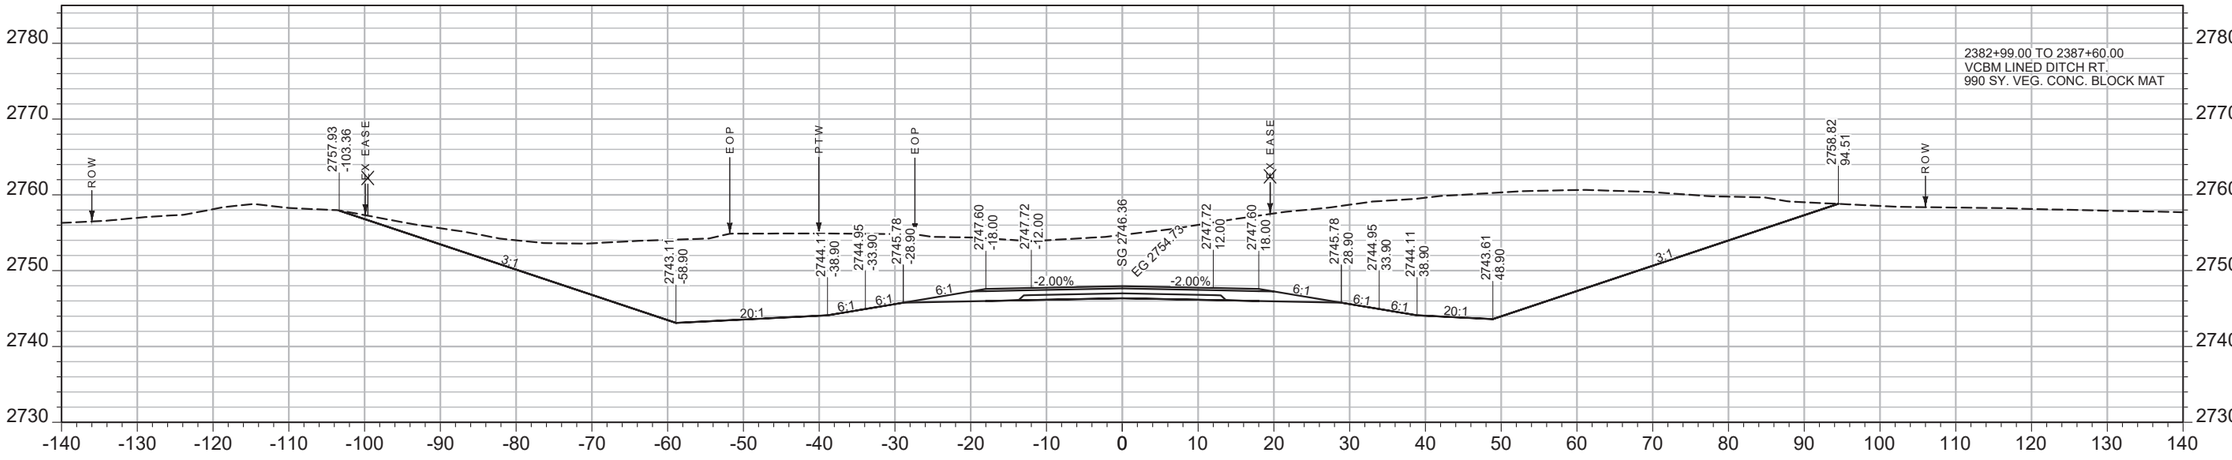

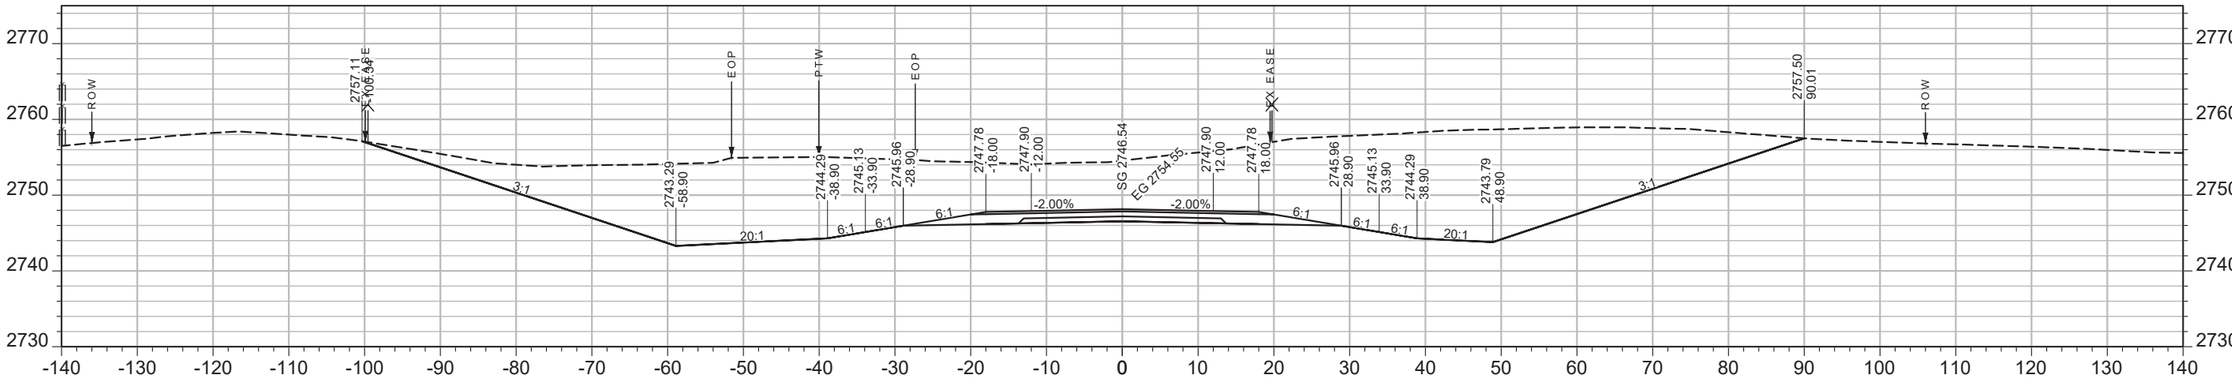

SHEET NO.
264

MAINLINE

PROJECT NAME WEST OF BROCKWAY - WEST
COUNTY MCCONE
PROJECT ID NH-HSIP 57-6(22)254
UPN 9727000


DESIGNED BY C. PERIMAN 09/2023
REVIEWED BY
CHECKED BY

MONTANA Department of Transportation


CROSS SECTIONS

5/15/2025 2:14 PM

9727000RDLAY003.DWG

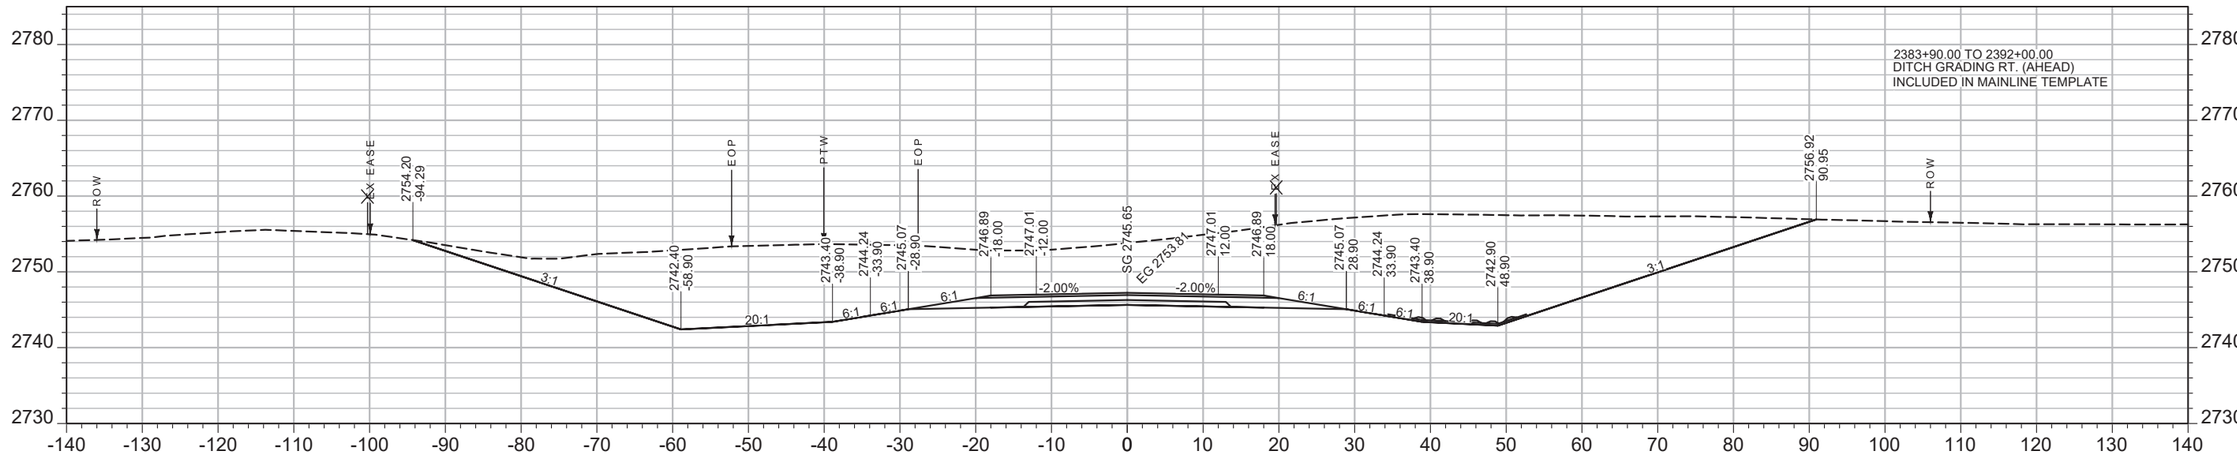

CV: 3134 CY STA 2383+50.00 FV: 0 CY

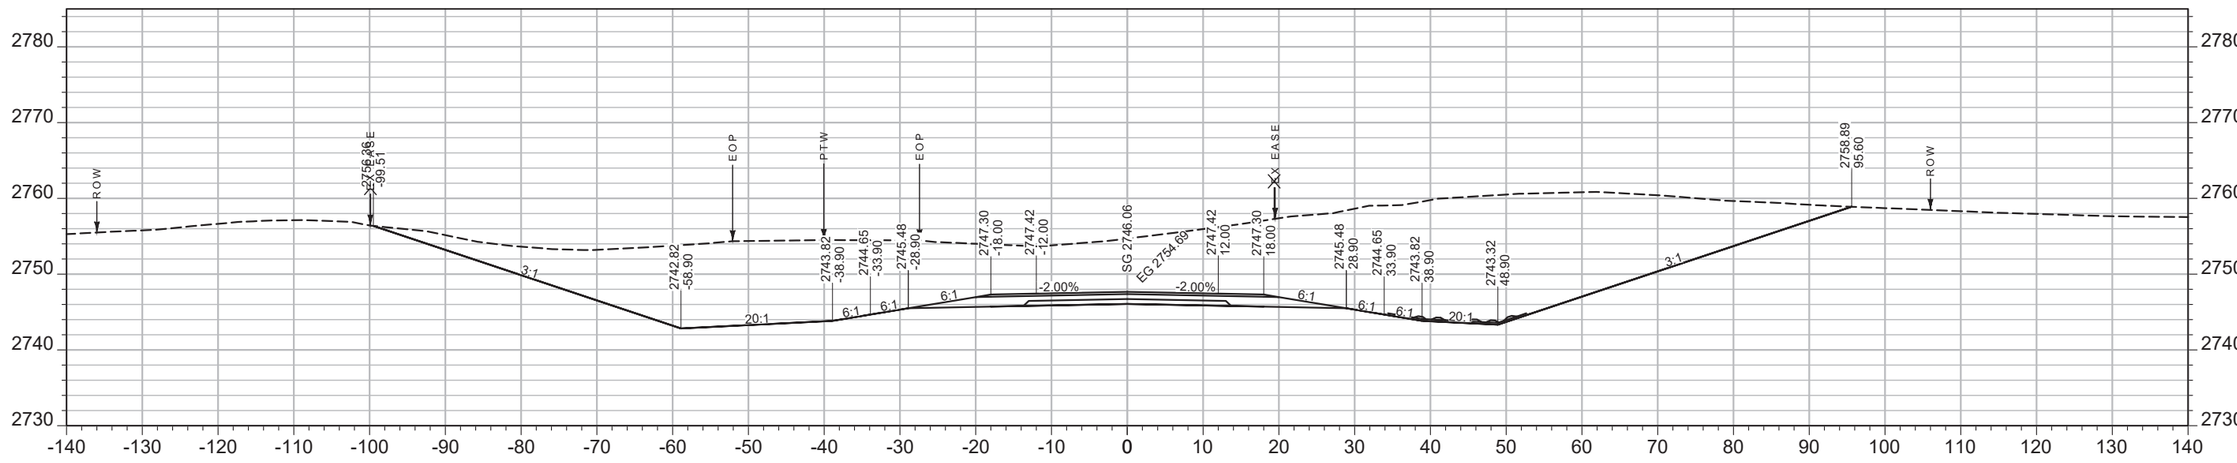

CV: 3303 CY STA 2383+00.00 FV: 0 CY

SHEET NO. 265

MAINLINE

PROJECT NAME ***WEST OF BROCKWAY - WEST***
COUNTY ***MCCONE***
PROJECT ID ***NH-HSIP 57-6(22)254***
UPN ***9727000***

DESIGNED BY C. PERIMAN 09/2023
REVIEWED BY
CHECKED BY


MONTANA *Department of Transportation*

CROSS SECTIONS


5/15/2025 2:14 PM

9727000RDLAY003.DWG

AWARD COPY

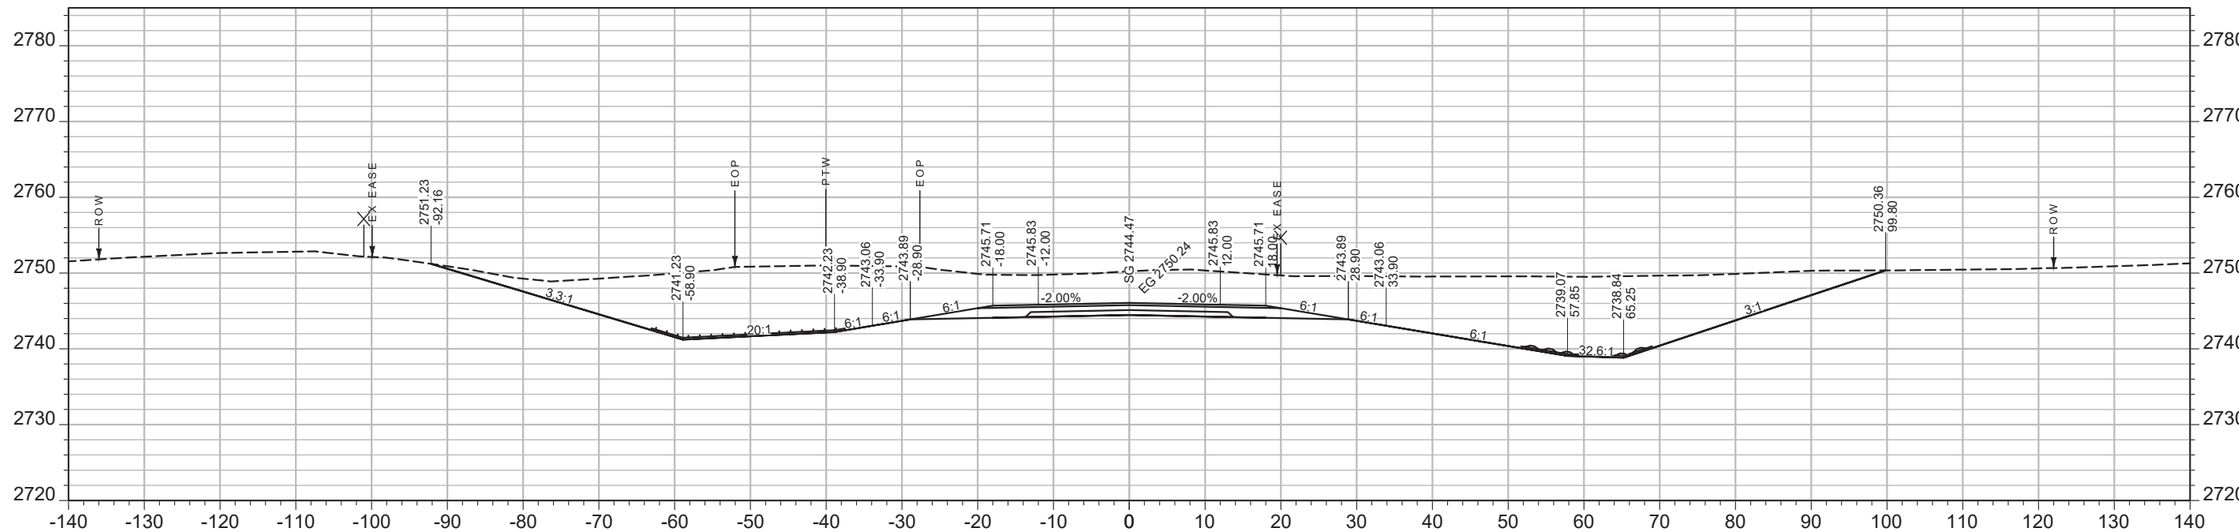

CV: 2323 CY STA 2384+50.00 FV: 0 CY

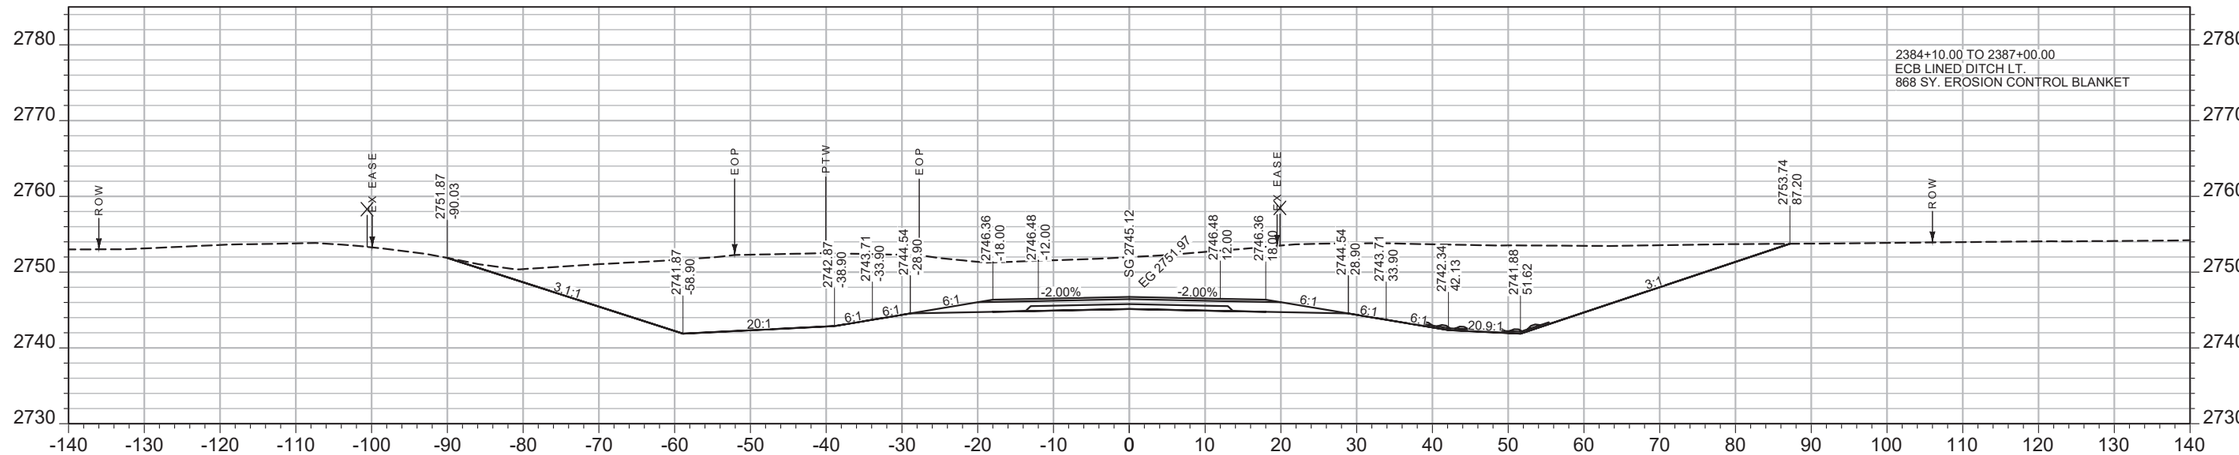

CV: 2598 CY STA 2384+00.00 FV: 0 CY

SHEET NO.
266

MAINLINE

PROJECT NAME WEST OF BROCKWAY - WEST
COUNTY MCCONE
PROJECT ID NH-HSIP 57-6(22)254
UPN 9727000


DESIGNED BY C. PERIMAN 09/2023
REVIEWED BY
CHECKED BY
9727000RDLAY003.DWG

MONTANA Department of Transportation


CROSS SECTIONS

5/15/2025 2:14 PM

AWARD COPY

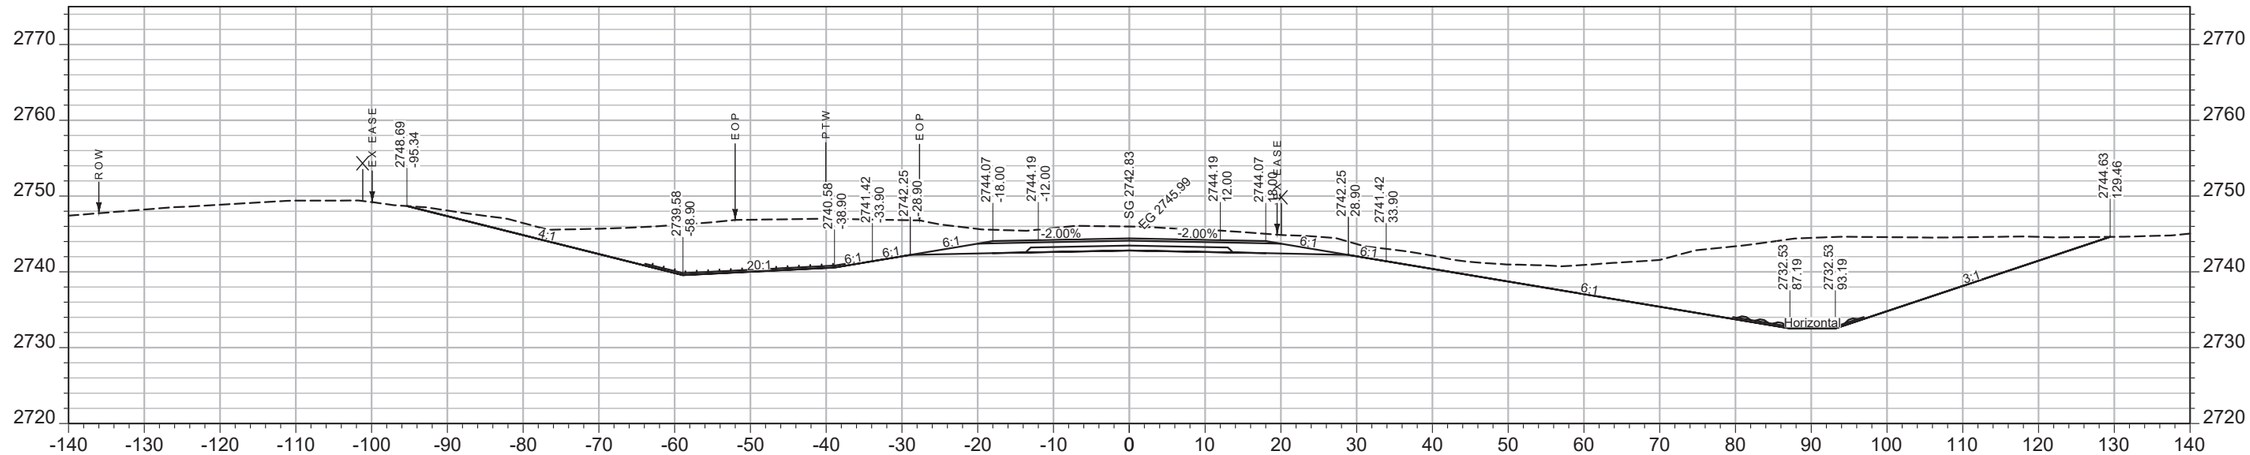

CV: 2062 CY STA 2385+50.00 FV: 0 CY

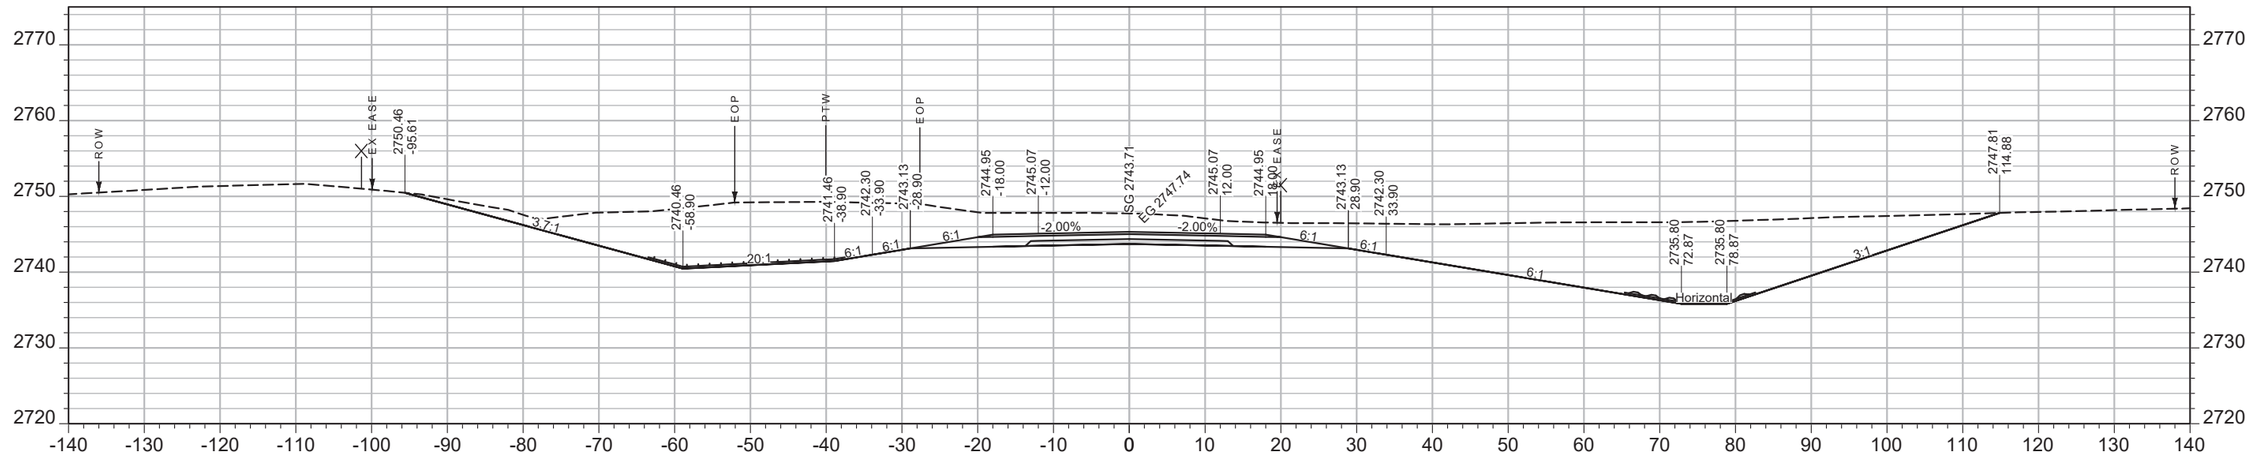

CV: 2162 CY STA 2385+00.00 FV: 0 CY

SHEET NO.
267

MAINLINE

PROJECT NAME WEST OF BROCKWAY - WEST
COUNTY MCCONE
PROJECT ID NH-HSIP 57-6(22)254
UPN 9727000


DESIGNED BY C. PERIMAN 09/2023
REVIEWED BY
CHECKED BY
9727000RDLAY003.DWG

MONTANA Department of Transportation


CROSS SECTIONS

5/15/2025 2:14 PM

AWARD COPY

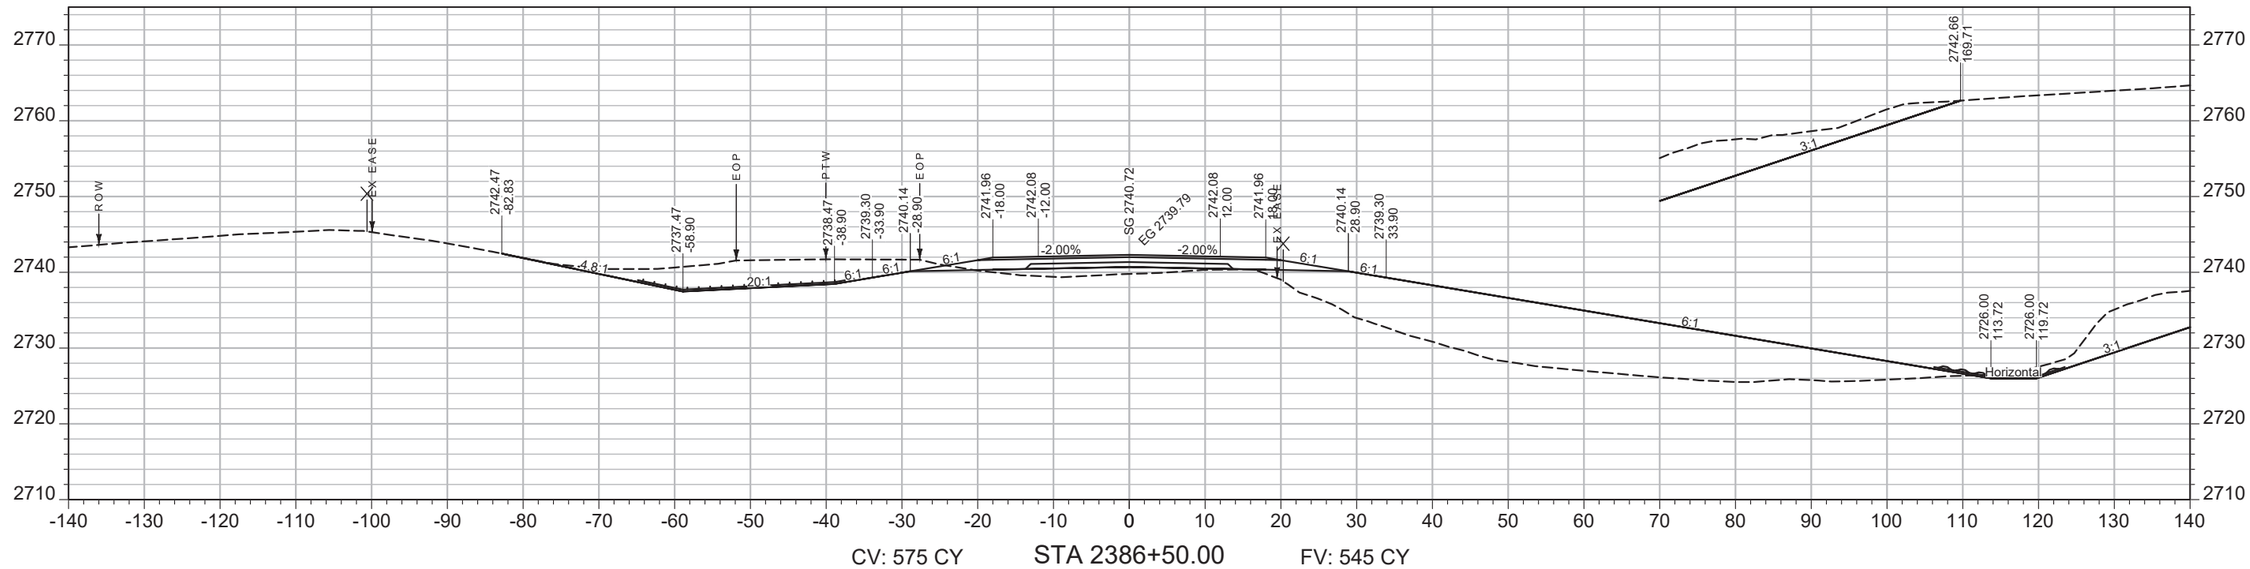

CV: 575 CY STA 2386+50.00 FV: 545 CY

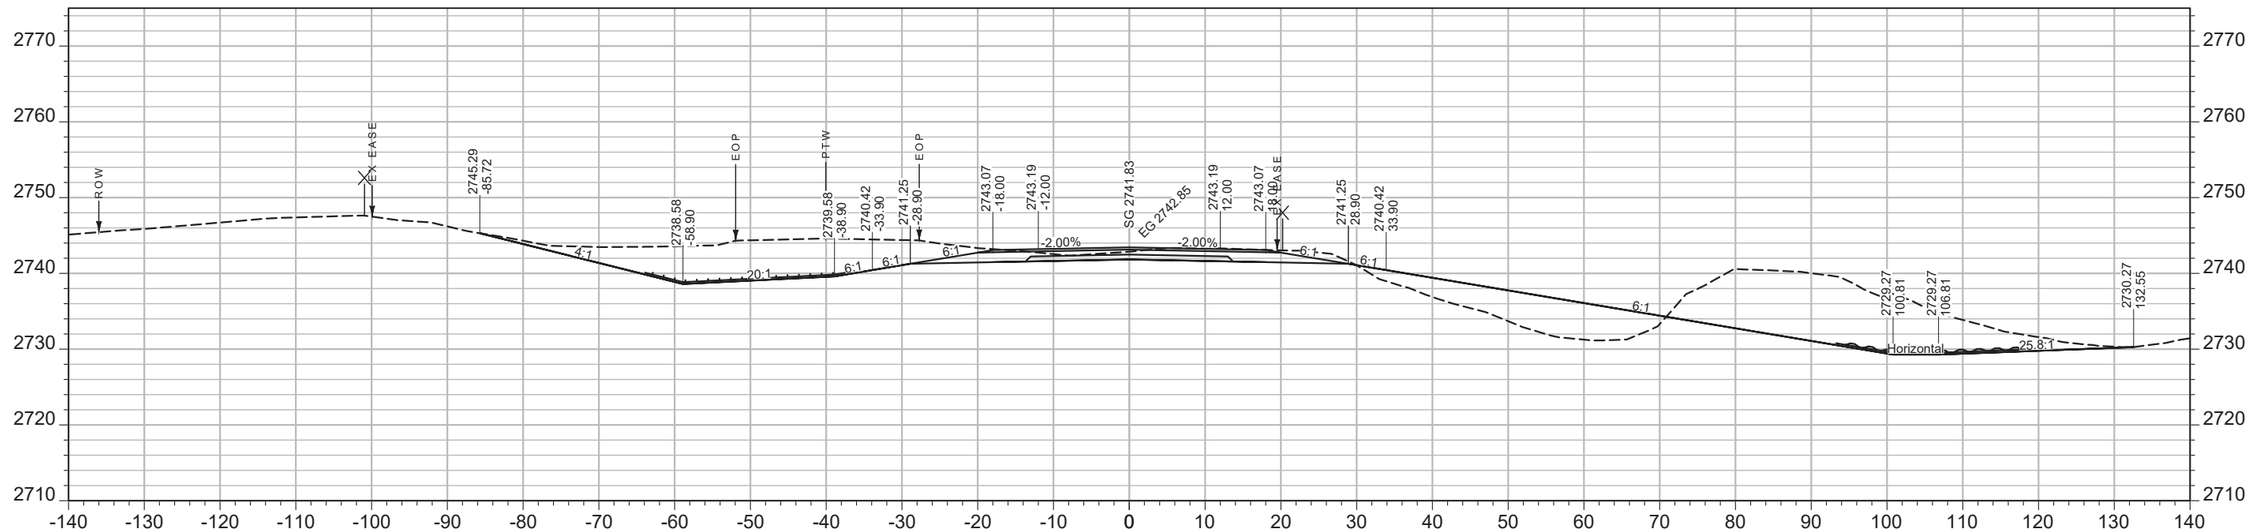

CV: 1594 CY STA 2386+00.00 FV: 76 CY

SHEET NO.
268

MAINLINE

PROJECT NAME WEST OF BROCKWAY - WEST
COUNTY MCCONE
PROJECT ID NH-HSIP 57-6(22)254
UPN 9727000

DESIGNED BY C. PERIMAN 09/2023
REVIEWED BY
CHECKED BY


MONTANA Department of Transportation

CROSS SECTIONS

5/15/2025 2:14 PM

9727000RDLAY003.DWG

AWARD COPY

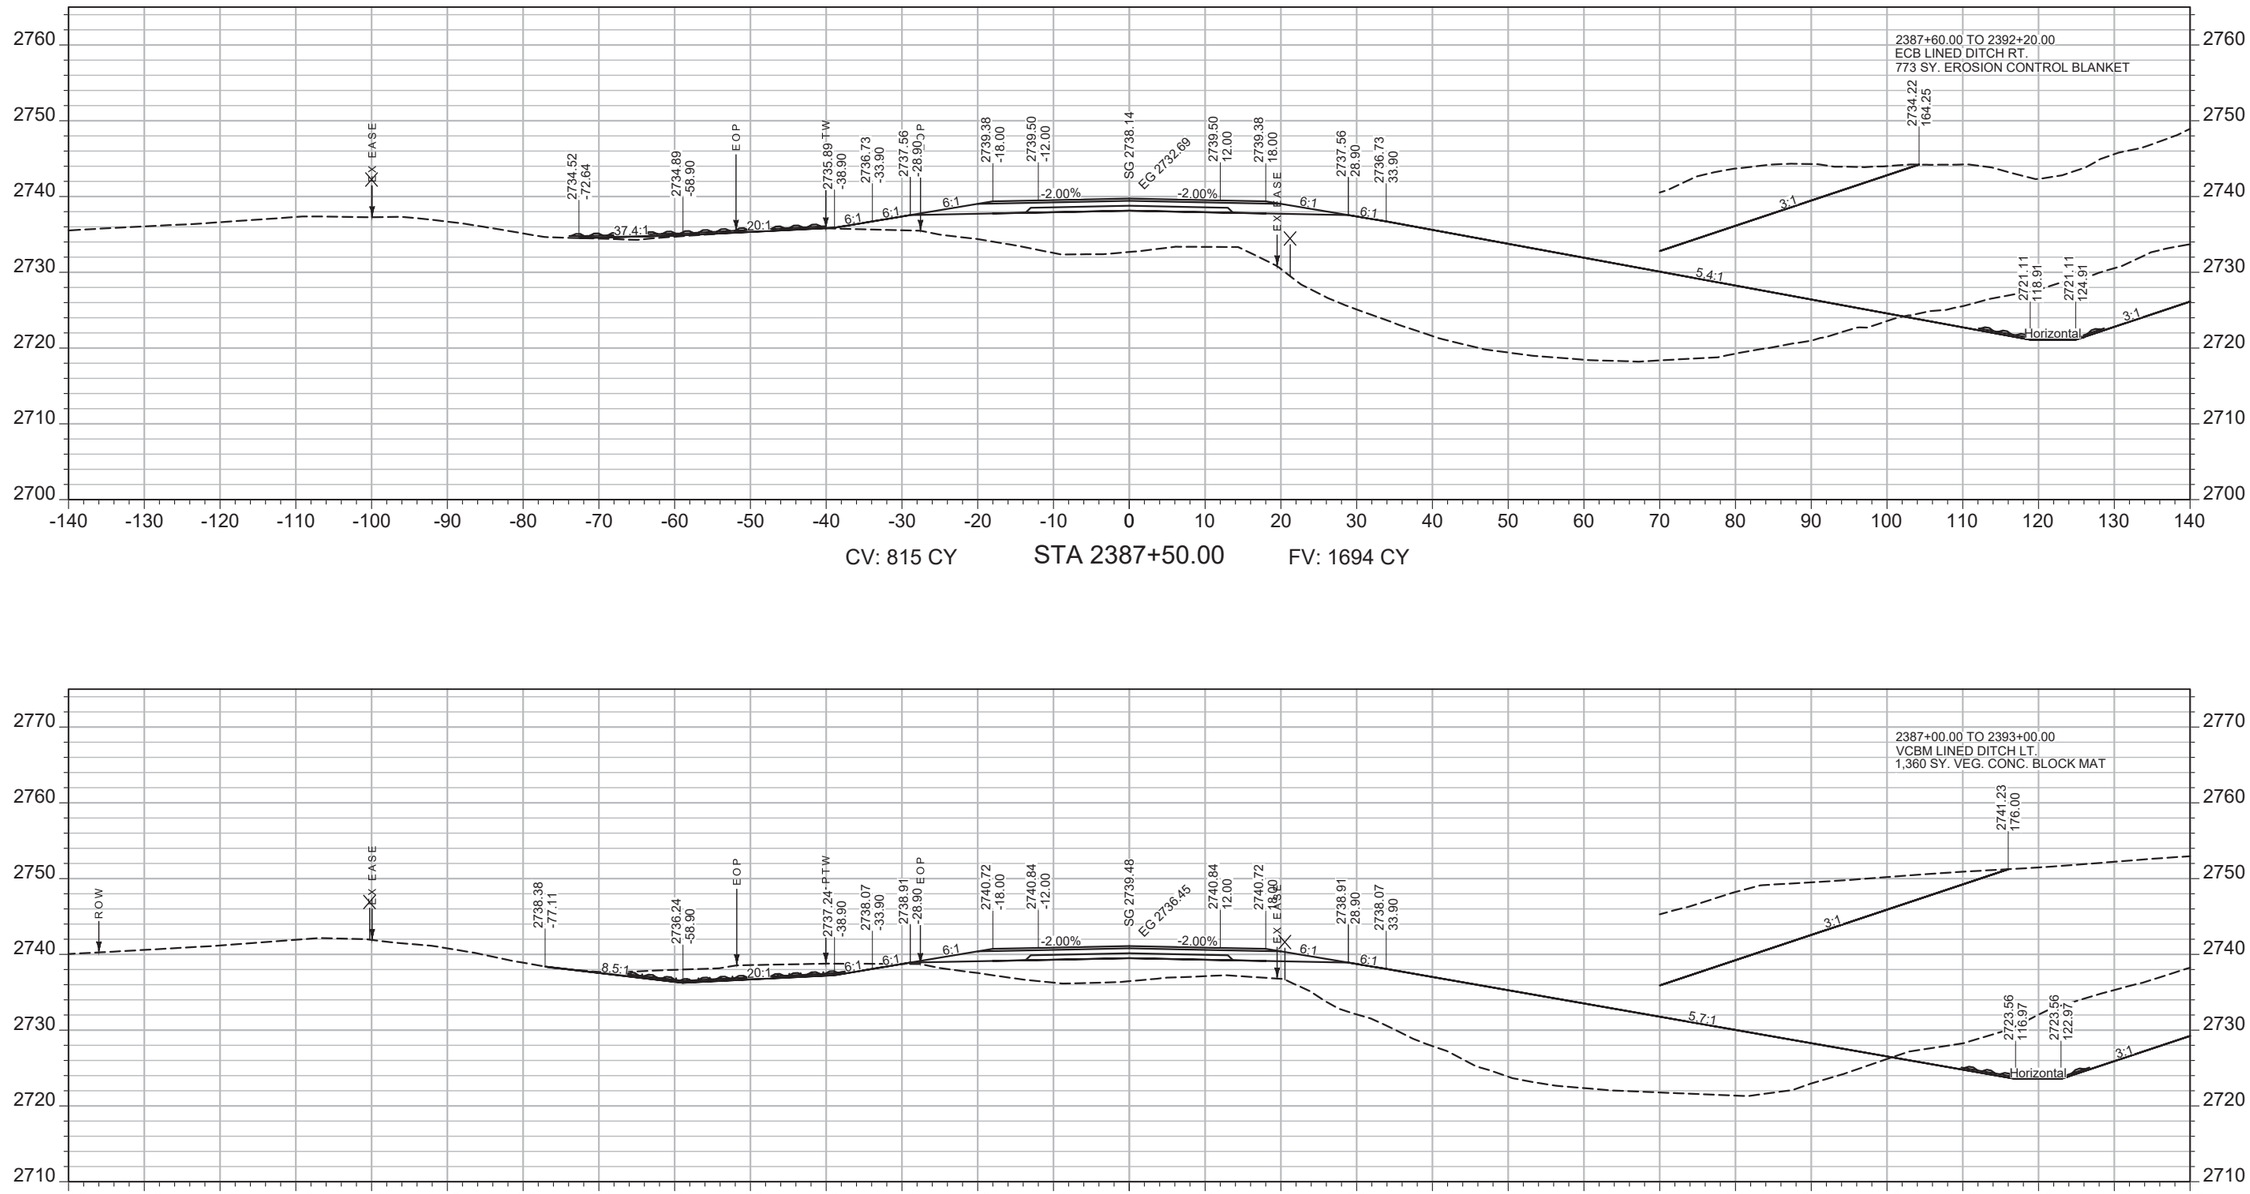

SHEET NO. 269

MAINLINE

PROJECT NAME: WEST OF BROCKWAY - WEST
COUNTY: MCCONE
PROJECT ID: NH-HSIP 57-6(22)254
UPN: 9727000

DESIGNED BY: C. PERIMAN 09/2023
REVIEWED BY:
CHECKED BY:


MONTANA Department of Transportation

CROSS SECTIONS


5/15/2025 2:14 PM

9727000RDLAY003.DWG

AWARD COPY

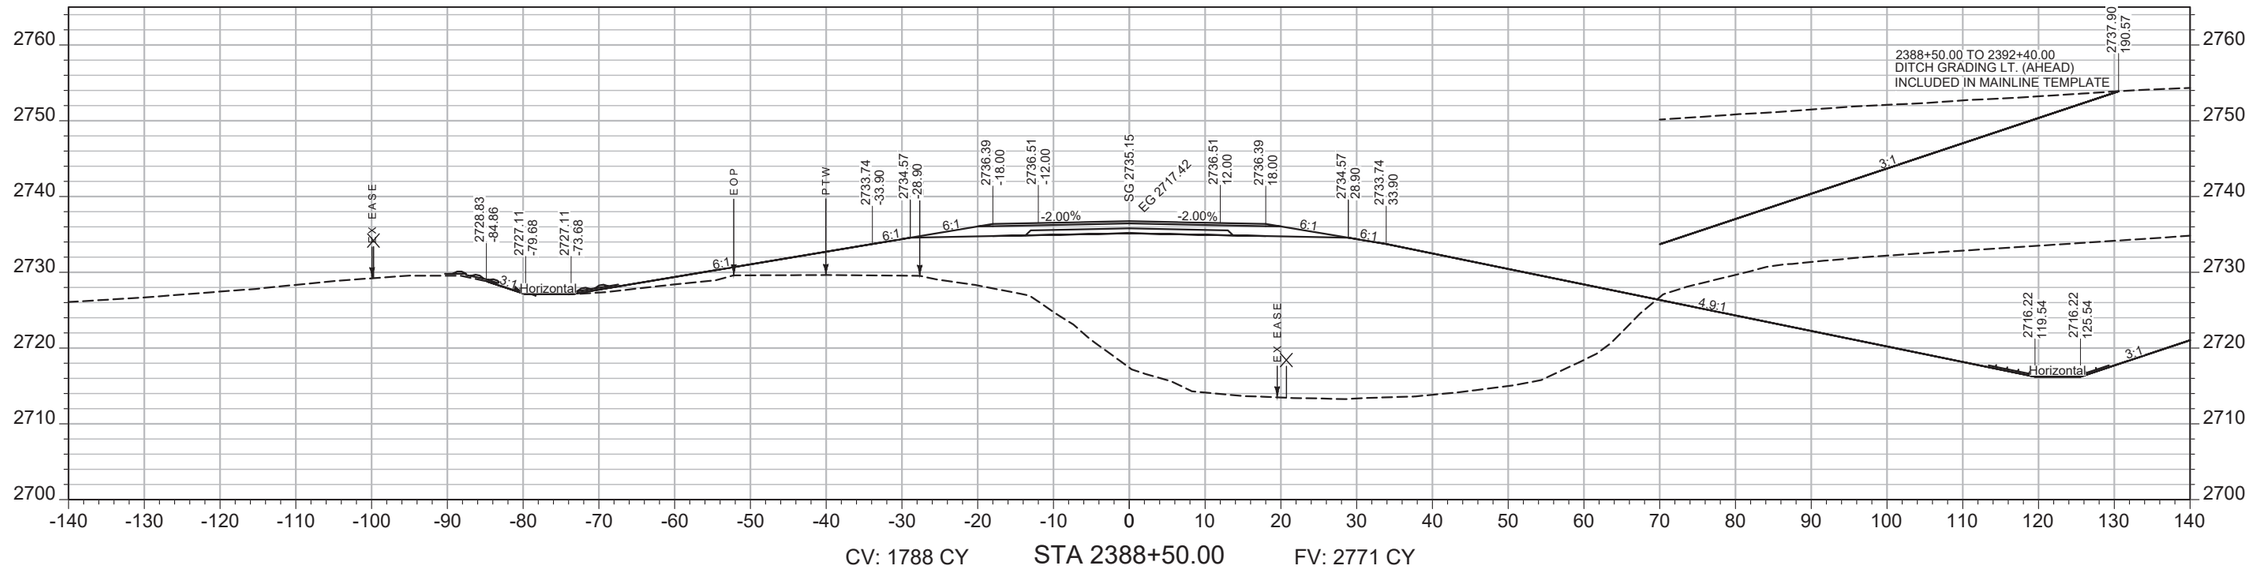

CV: 1788 CY STA 2388+50.00 FV: 2771 CY

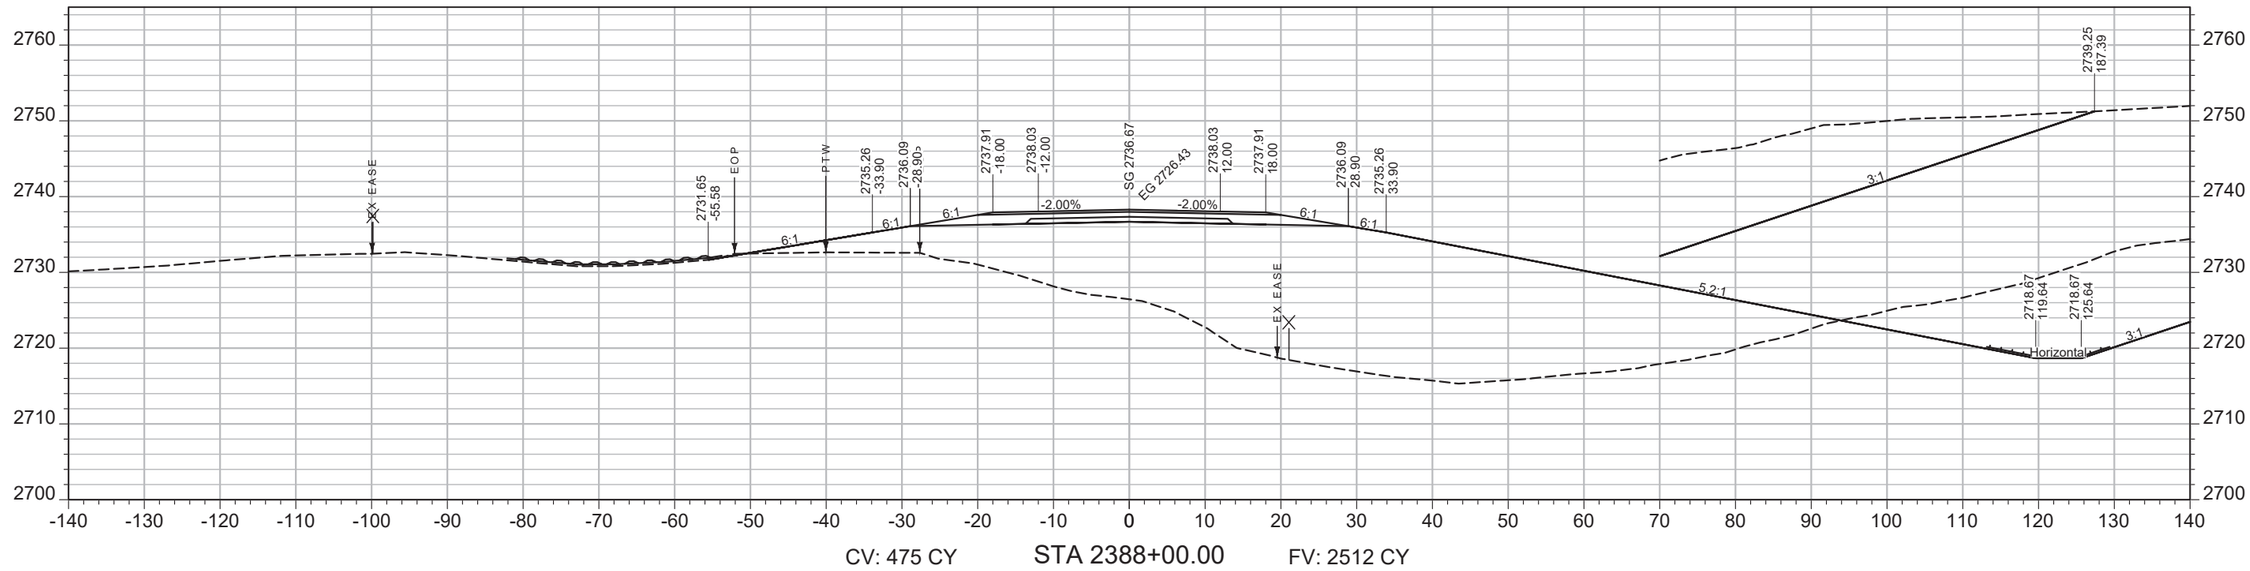

CV: 475 CY STA 2388+00.00 FV: 2512 CY

SHEET NO. 270

MAINLINE

PROJECT NAME **WEST OF BROCKWAY - WEST**
COUNTY **MCCONE**
PROJECT ID **NH-HSIP 57-6(22)254**
UPN **9727000**


DESIGNED BY C. PERIMAN 09/2023
REVIEWED BY
CHECKED BY
9727000RDLAY003.DWG


MONTANA Department of Transportation

CROSS SECTIONS

5/15/2025 2:14 PM

AWARD COPY

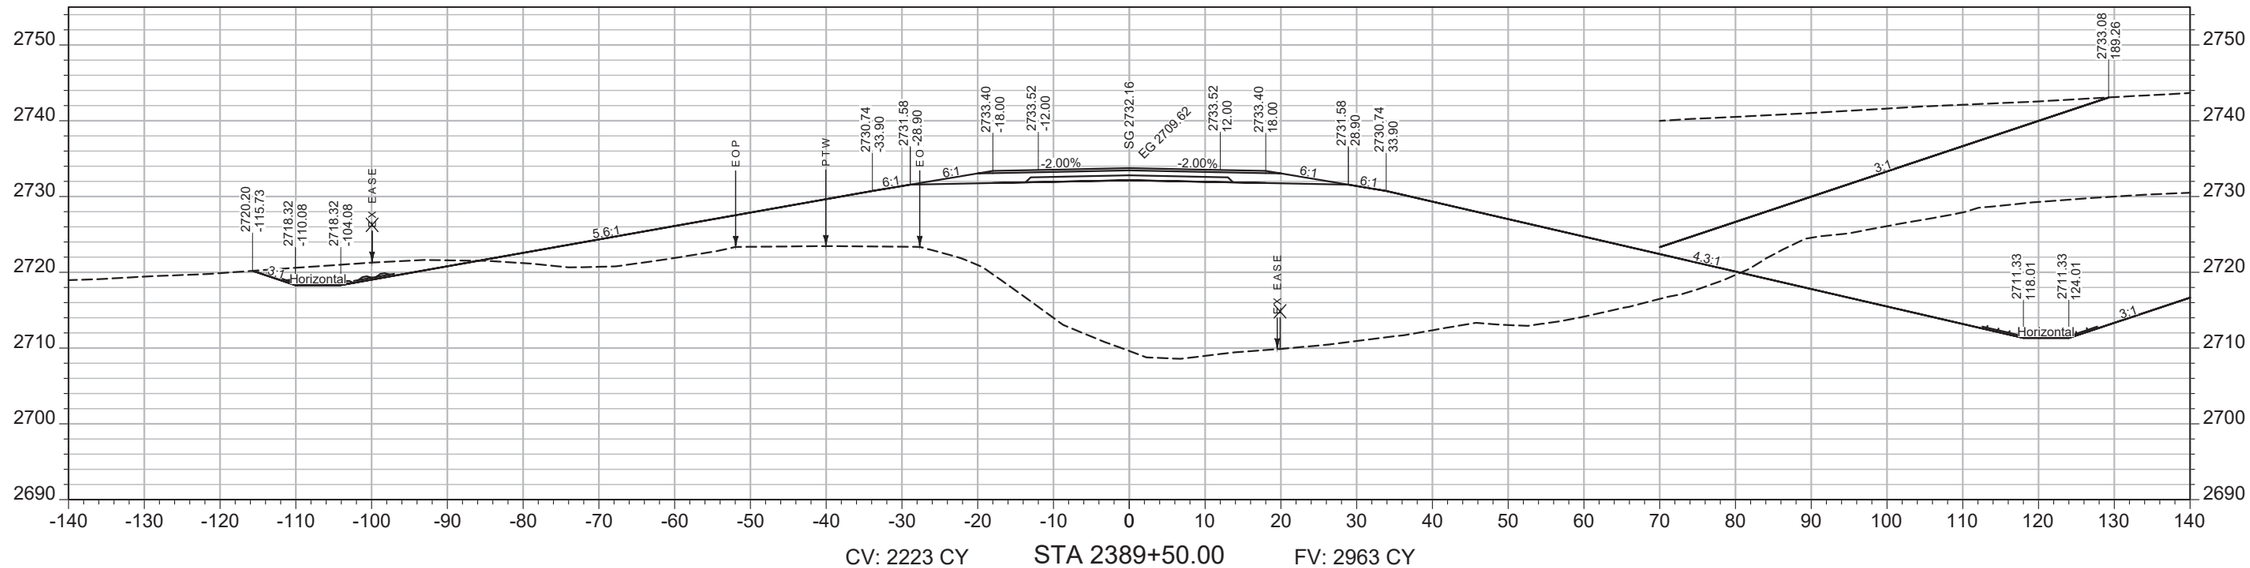

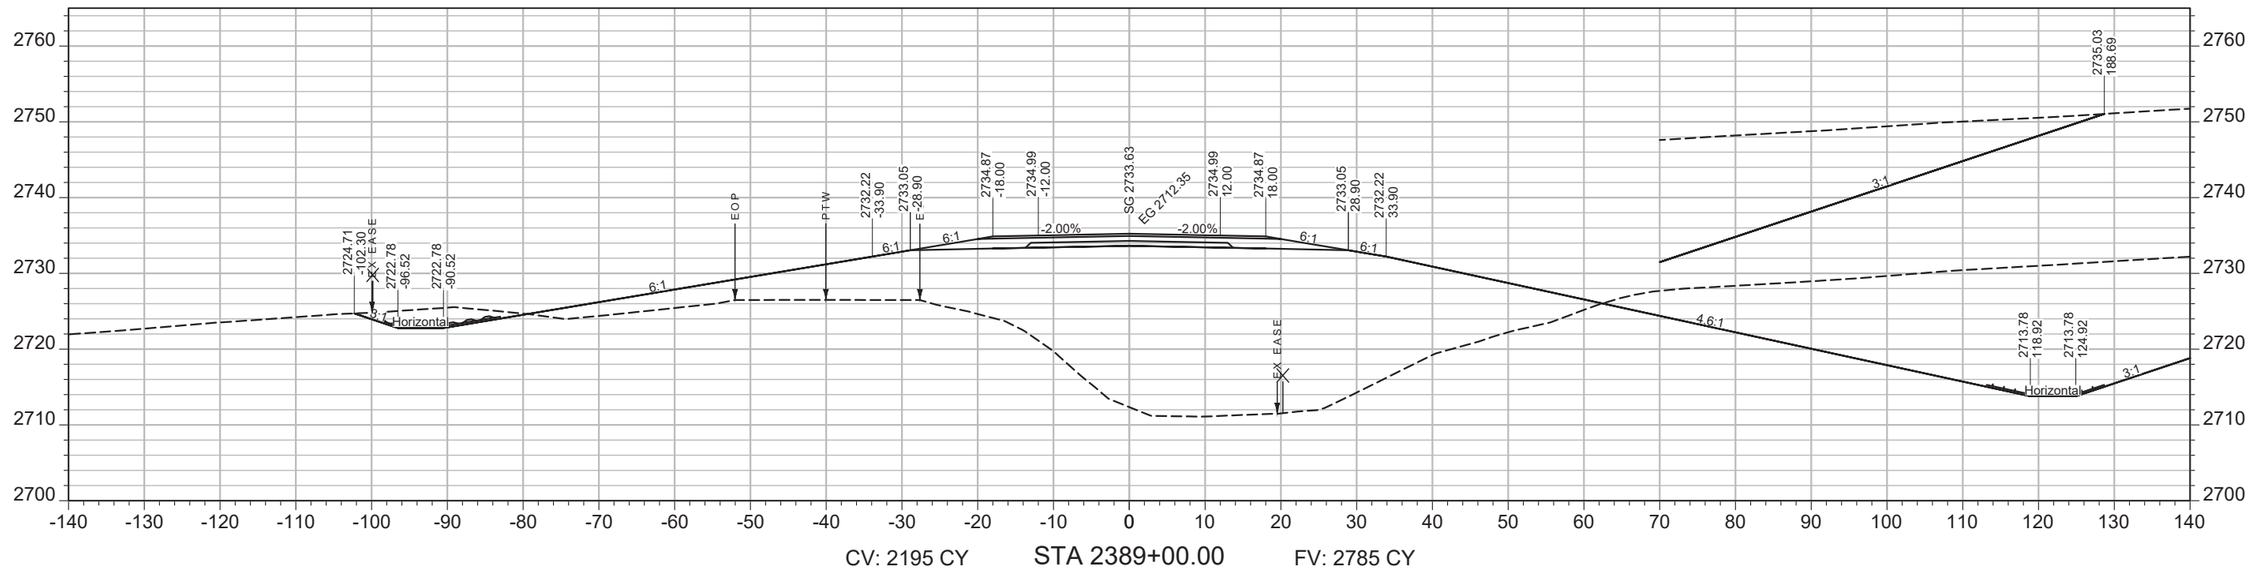

SHEET NO. 271

MAINLINE

PROJECT NAME: **WEST OF BROCKWAY - WEST**
COUNTY: **MCCONE**
PROJECT ID: **NH-HSIP 57-6(22)254**
UPN: **9727000**

DESIGNED BY: C. PERIMAN 09/2023
REVIEWED BY:
CHECKED BY:


9727000RDLAY003.DWG

MONTANA Department of Transportation


CROSS SECTIONS

5/15/2025 2:14 PM

AWARD COPY

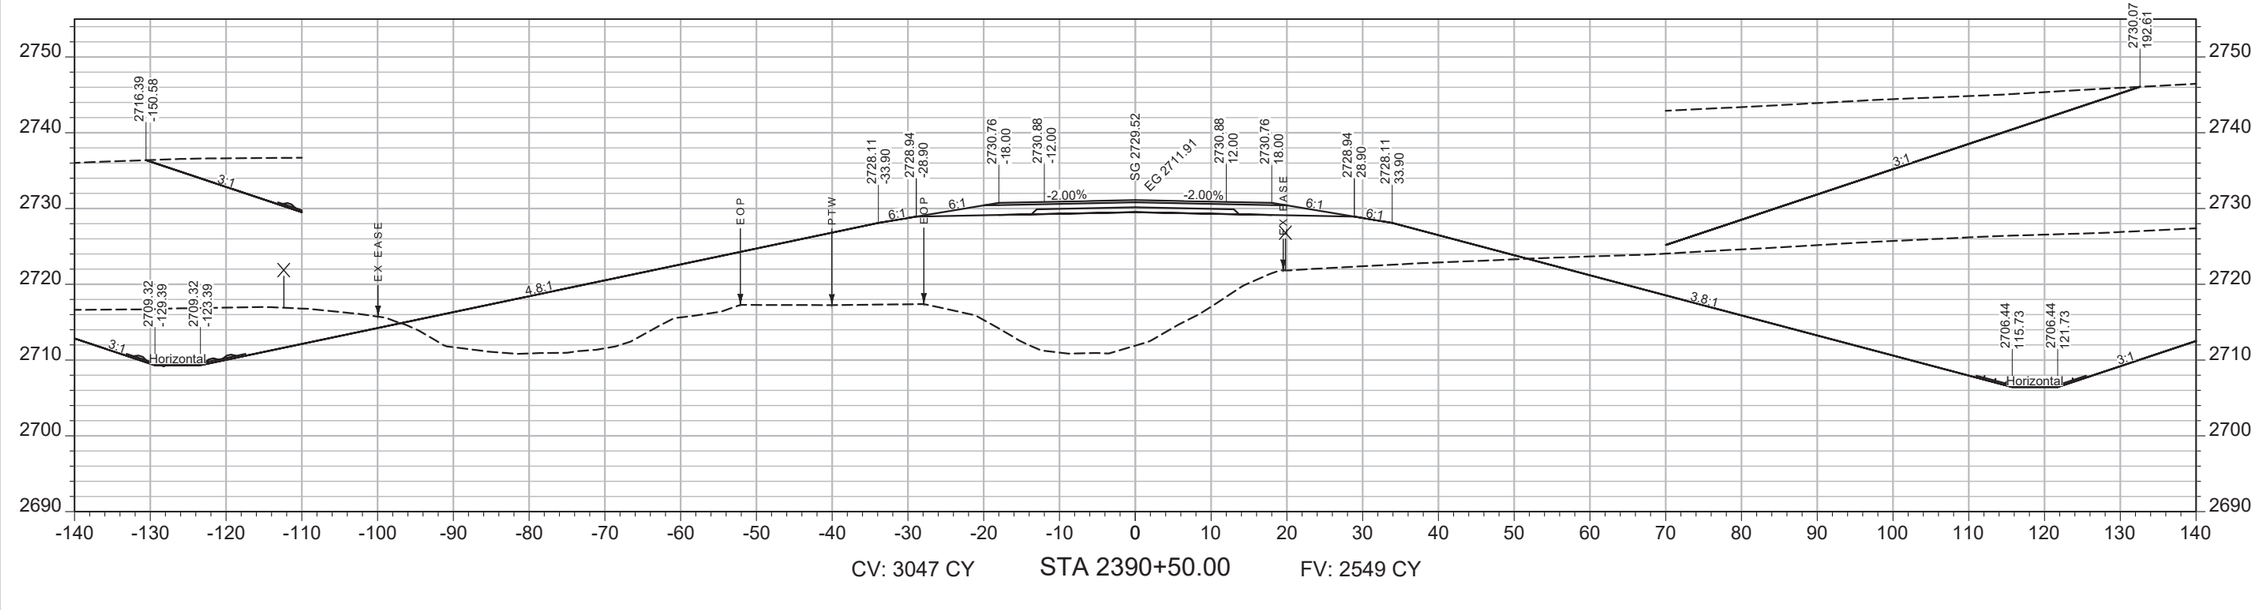

CV: 3047 CY STA 2390+50.00 FV: 2549 CY

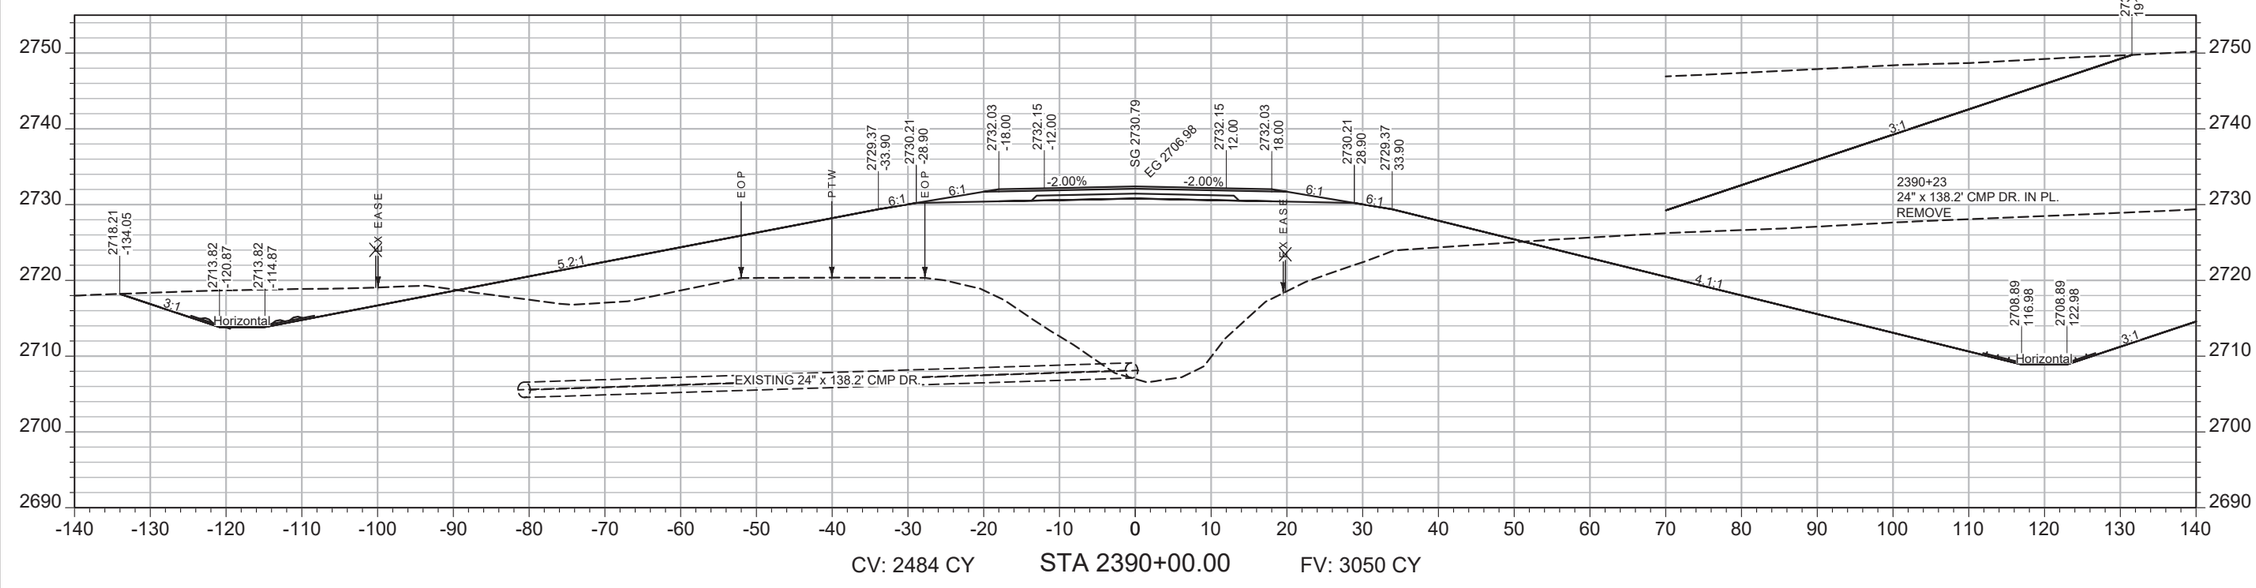

CV: 2484 CY STA 2390+00.00 FV: 3050 CY

SHEET NO.
272

MAINLINE

PROJECT NAME WEST OF BROCKWAY - WEST
COUNTY MCCONE
PROJECT ID NH-HSIP 57-6(22)254
UPN 9727000


DESIGNED BY	DATE	REVIEWED BY	CHECKED BY	
C. PERIMAN	09/2023			9727000RDLAY003.DWG

MONTANA
Department of Transportation


CROSS SECTIONS

5/15/2025 2:14 PM

AWARD COPY

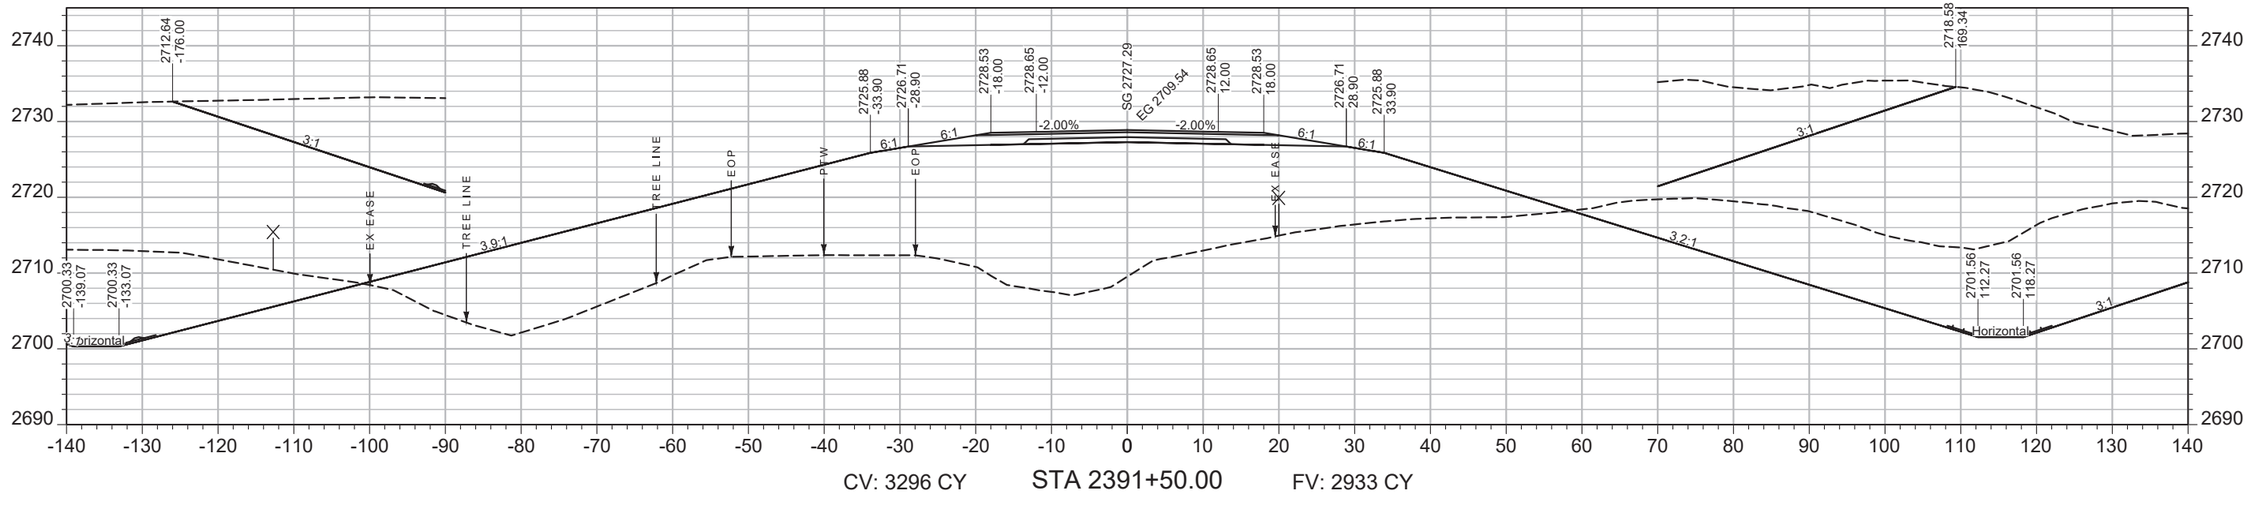

CV: 3296 CY STA 2391+50.00 FV: 2933 CY

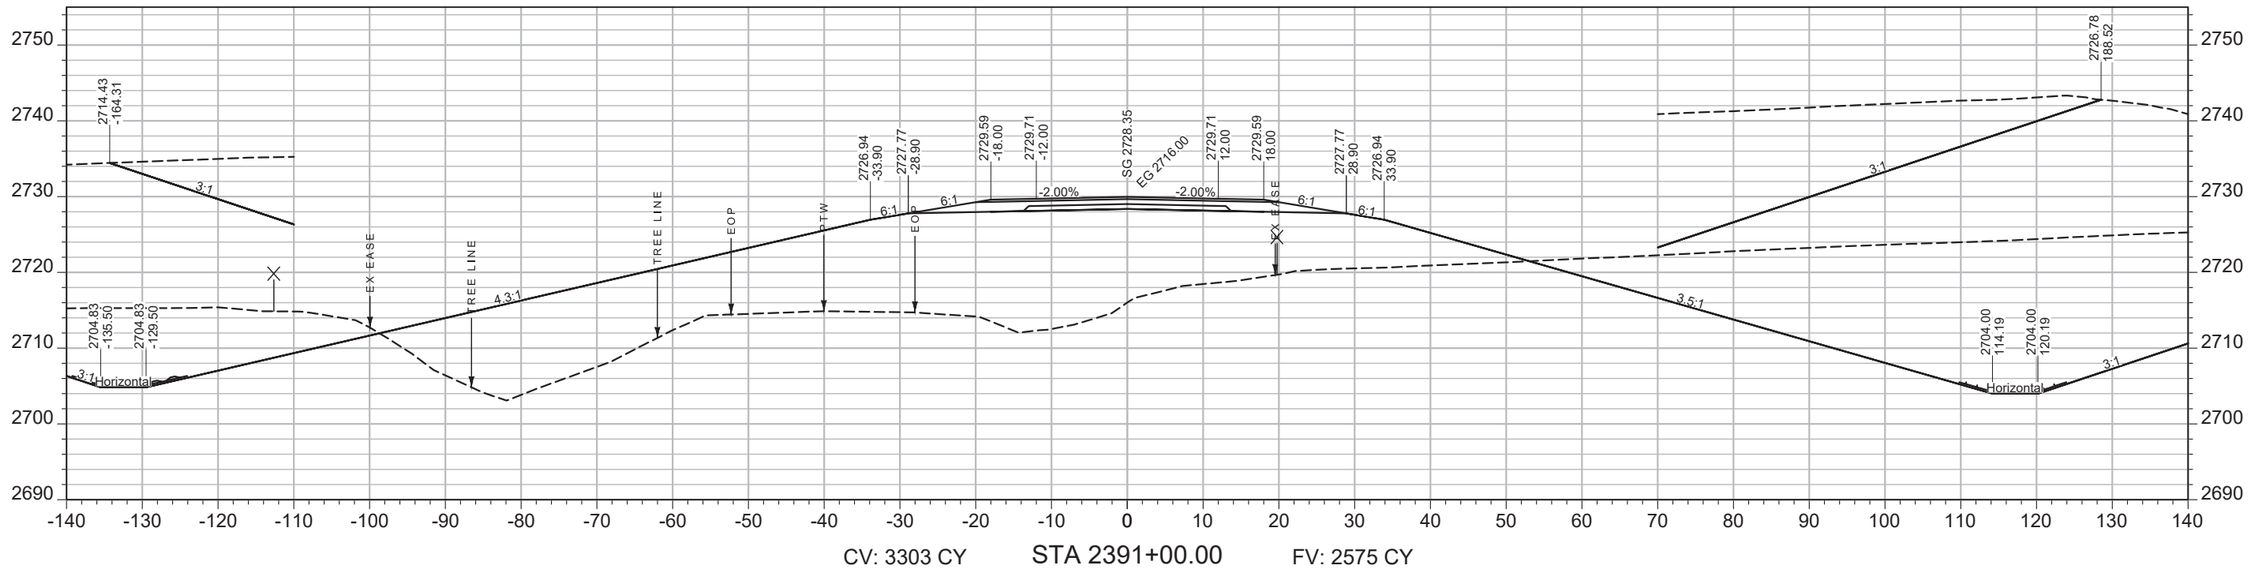

CV: 3303 CY STA 2391+00.00 FV: 2575 CY

SHEET NO.
273

MAINLINE

PROJECT NAME
WEST OF BROCKWAY - WEST

COUNTY
MCCONE

PROJECT ID
NH-HSIP 57-6(22)254

UPN
9727000

DESIGNED BY
C. PERIMAN
09/2023

REVIEWED BY

CHECKED BY


9727000RDLAY003.DWG

MONTANA
Department of Transportation

CROSS SECTIONS

5/15/2025 2:14 PM

AWARD COPY

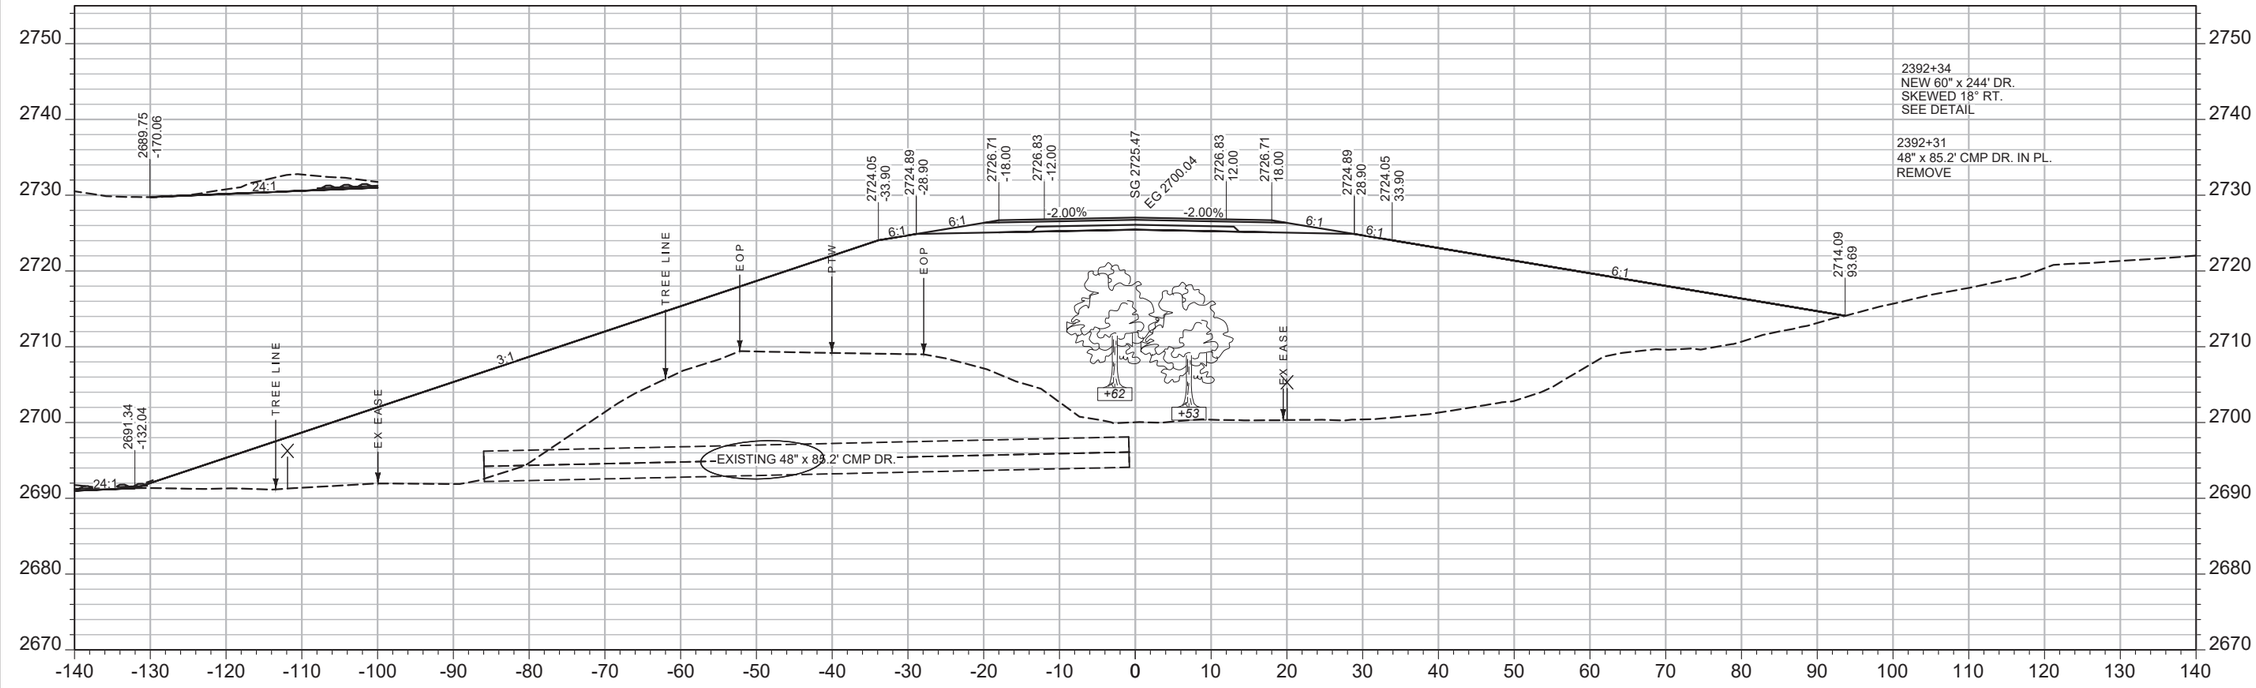

SHEET NO.
274

MAINLINE

PROJECT NAME
WEST OF BROCKWAY - WEST

COUNTY
MCCONE

PROJECT ID
NH-HSIP 57-6(22)254

UPN
9727000

DESIGNED BY
C. PERIMAN
09/2023

REVIEWED BY

CHECKED BY


9727000RDLAY003.DWG

MONTANA
Department of Transportation


CROSS SECTIONS

5/15/2025 2:14 PM

AWARD COPY

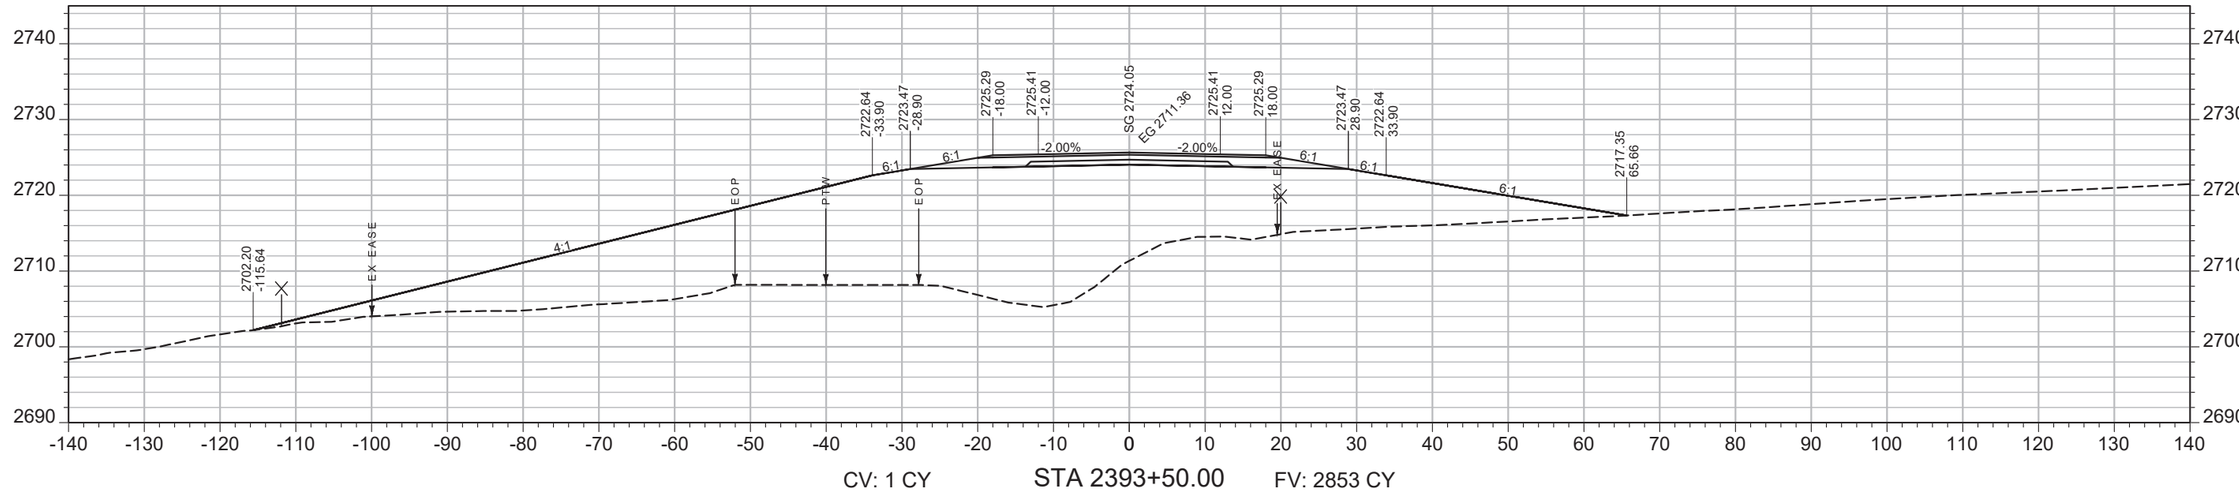

CV: 1 CY STA 2393+50.00 FV: 2853 CY

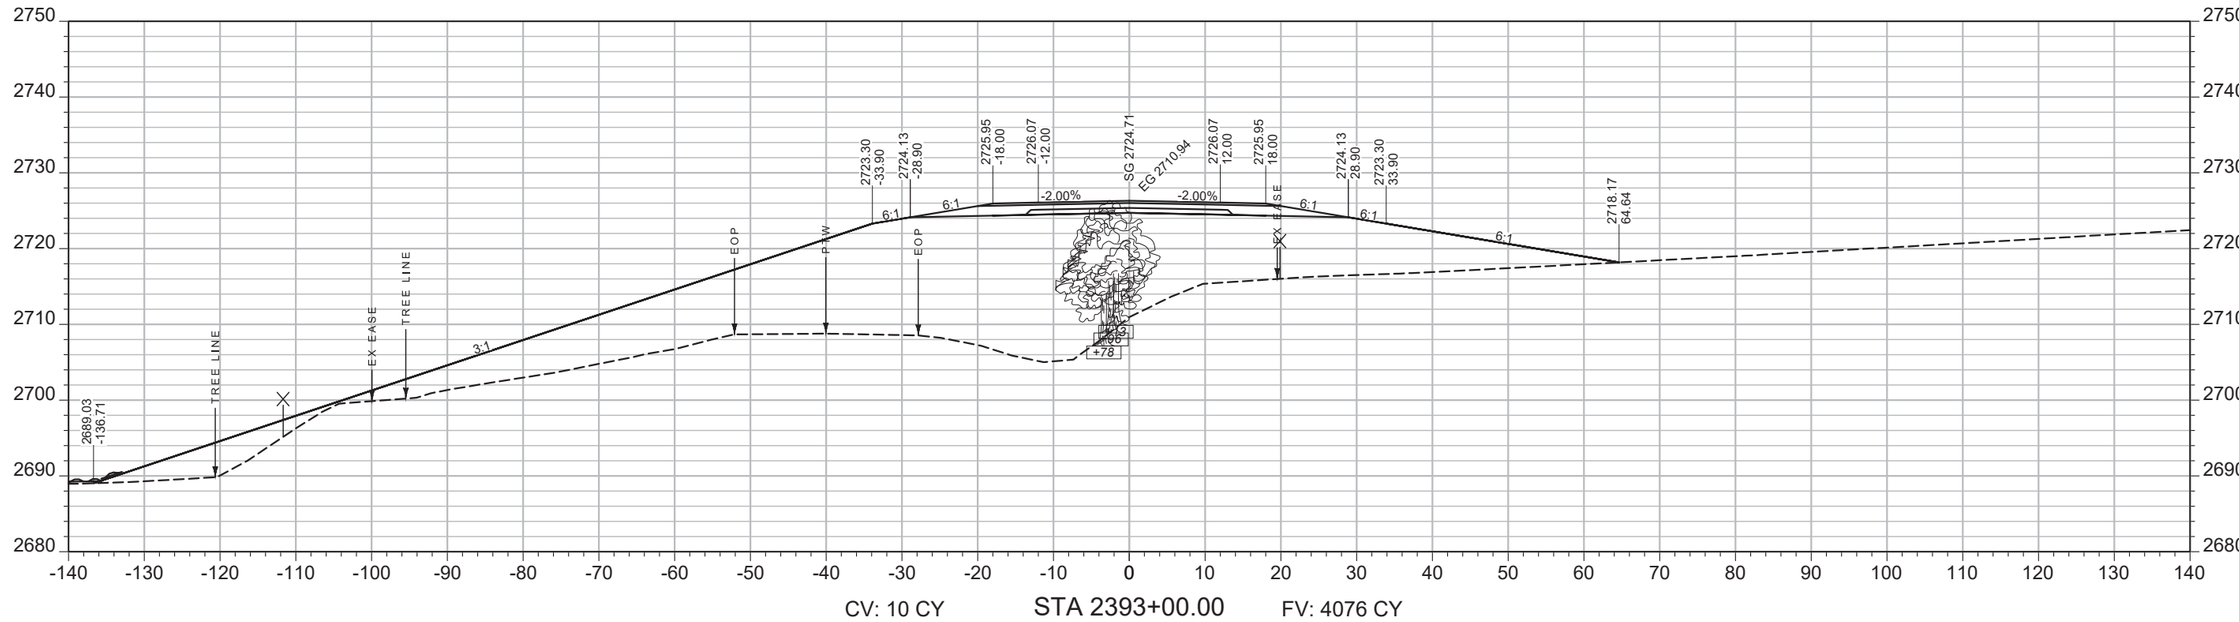

CV: 10 CY STA 2393+00.00 FV: 4076 CY

SHEET NO. 275

MAINLINE

PROJECT NAME ***WEST OF BROCKWAY - WEST***
COUNTY ***MCCONE***
PROJECT ID ***NH-HSIP 57-6(22)254***
UPN ***9727000***

DESIGNED BY C. PERIMAN 09/2023
REVIEWED BY
CHECKED BY


MONTANA *Department of Transportation*

CROSS SECTIONS


5/15/2025 2:14 PM

9727000RDLAY003.DWG

AWARD COPY

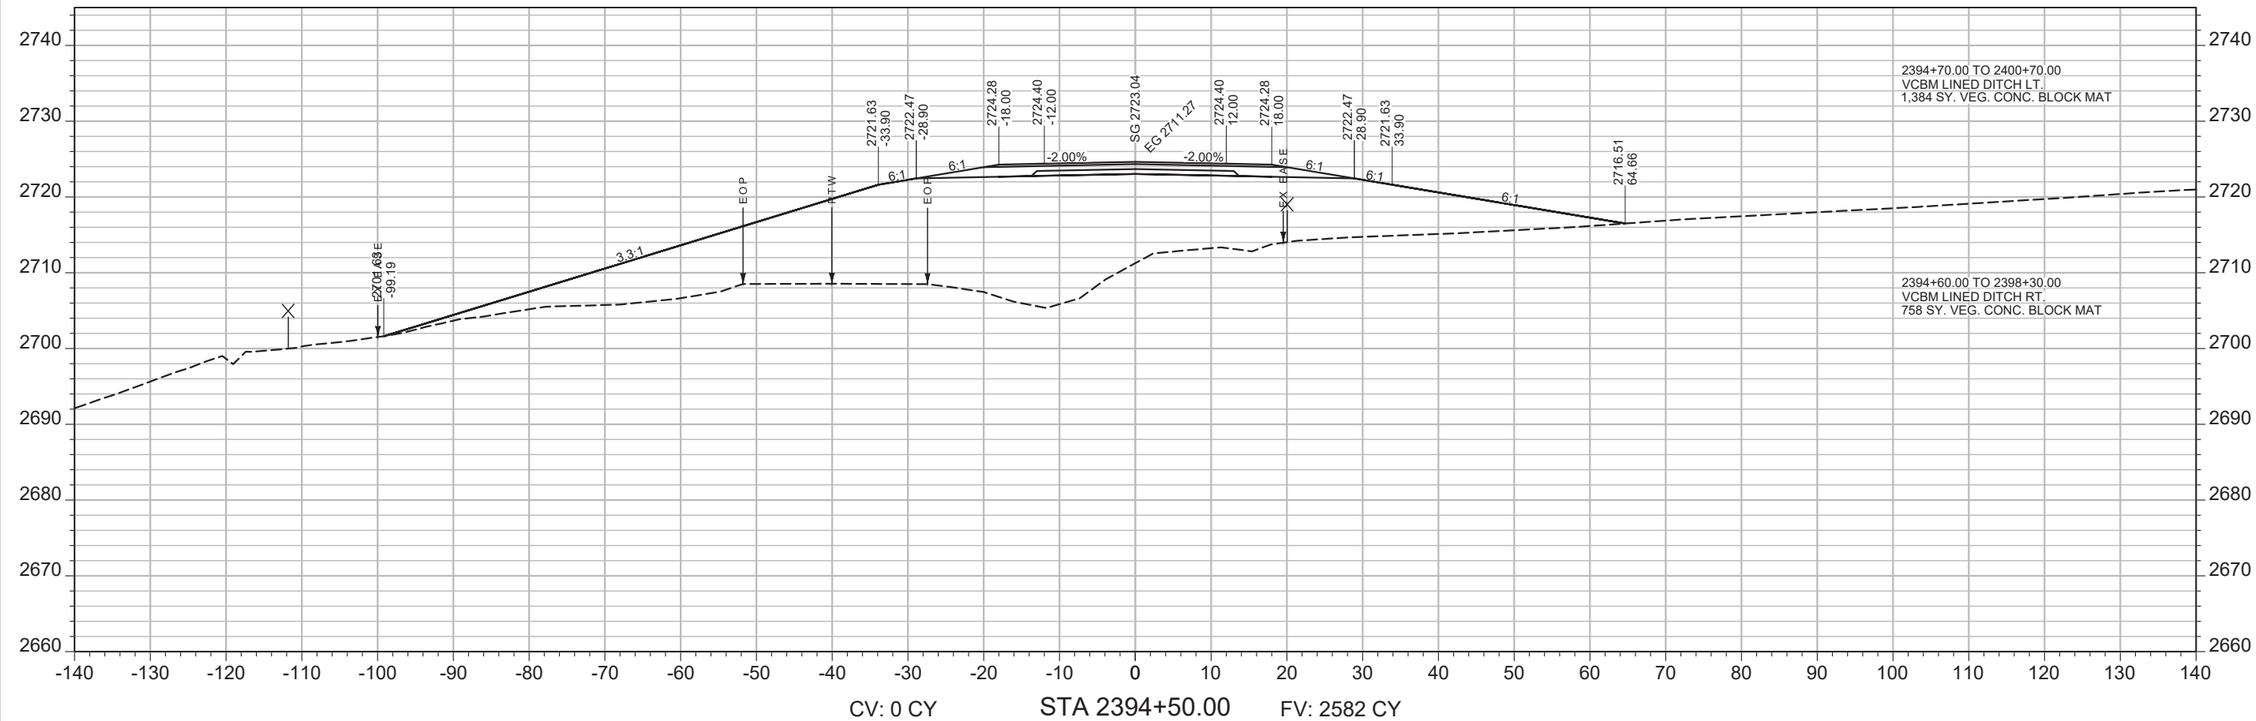

CV: 0 CY STA 2394+50.00 FV: 2582 CY

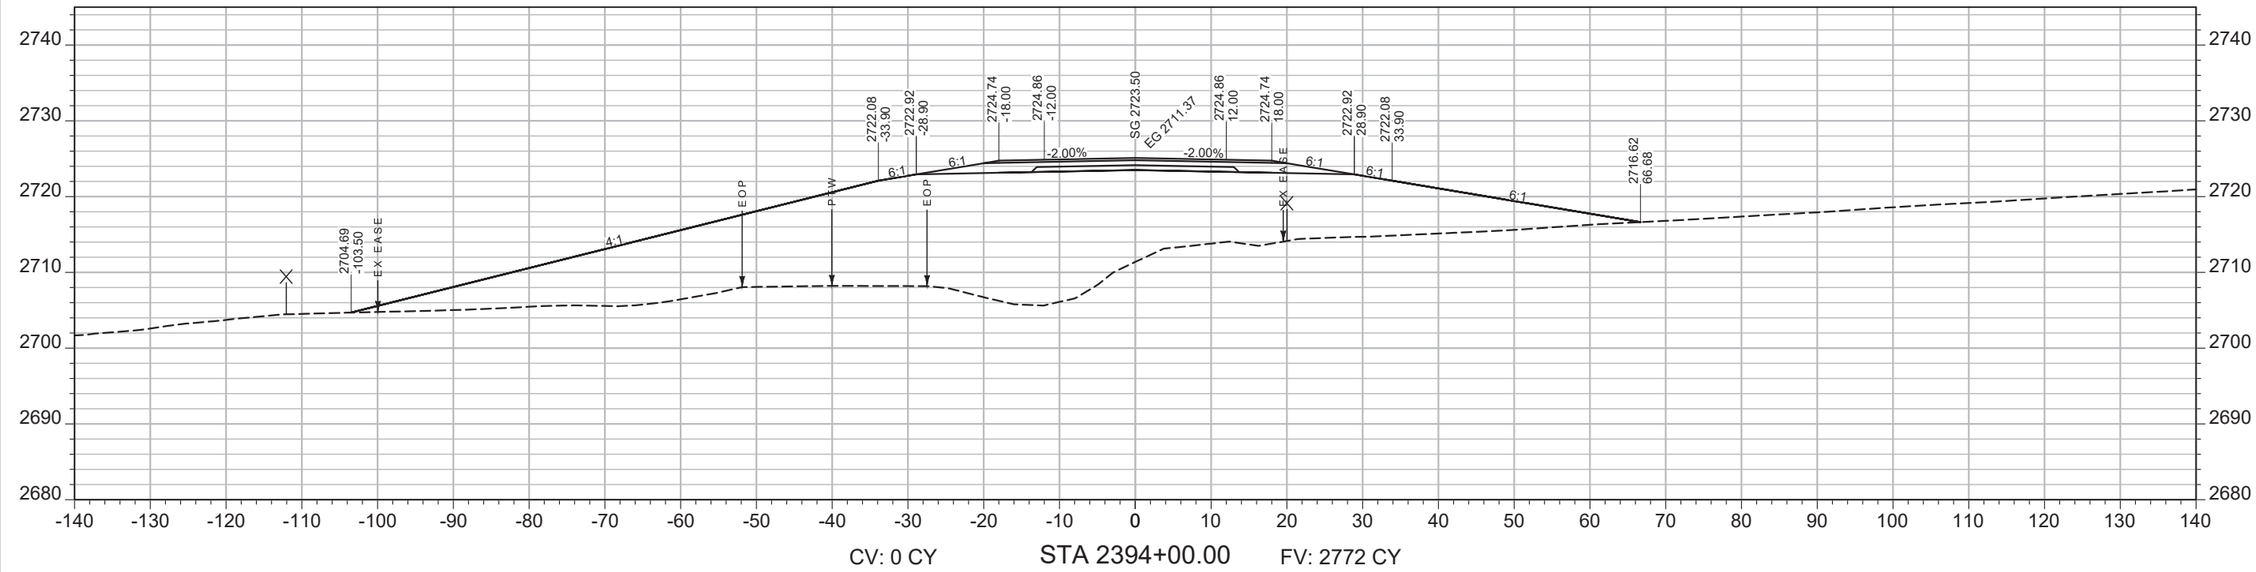

CV: 0 CY STA 2394+00.00 FV: 2772 CY

SHEET NO.
276

MAINLINE

PROJECT NAME WEST OF BROCKWAY - WEST
COUNTY MCCONE
PROJECT ID NH-HSIP 57-6(22)254
UPN 9727000


DESIGNED BY C. PERIMAN 09/2023
REVIEWED BY
CHECKED BY
9727000RDLAY003.DWG

MONTANA Department of Transportation


CROSS SECTIONS

5/15/2025 2:14 PM

AWARD COPY

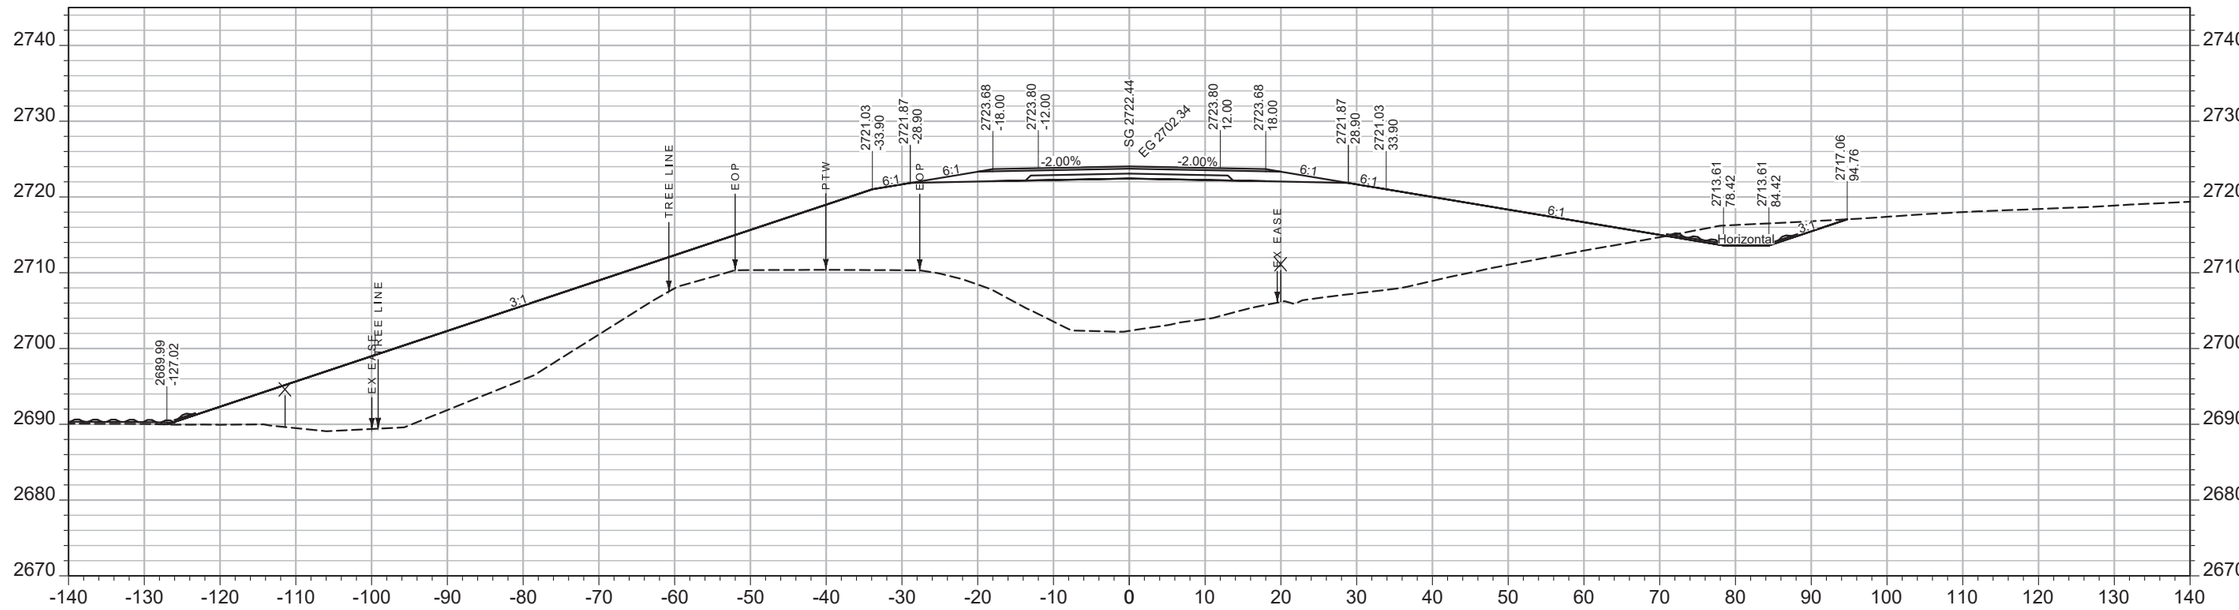

CV: 15 CY STA 2395+50.00 FV: 3656 CY

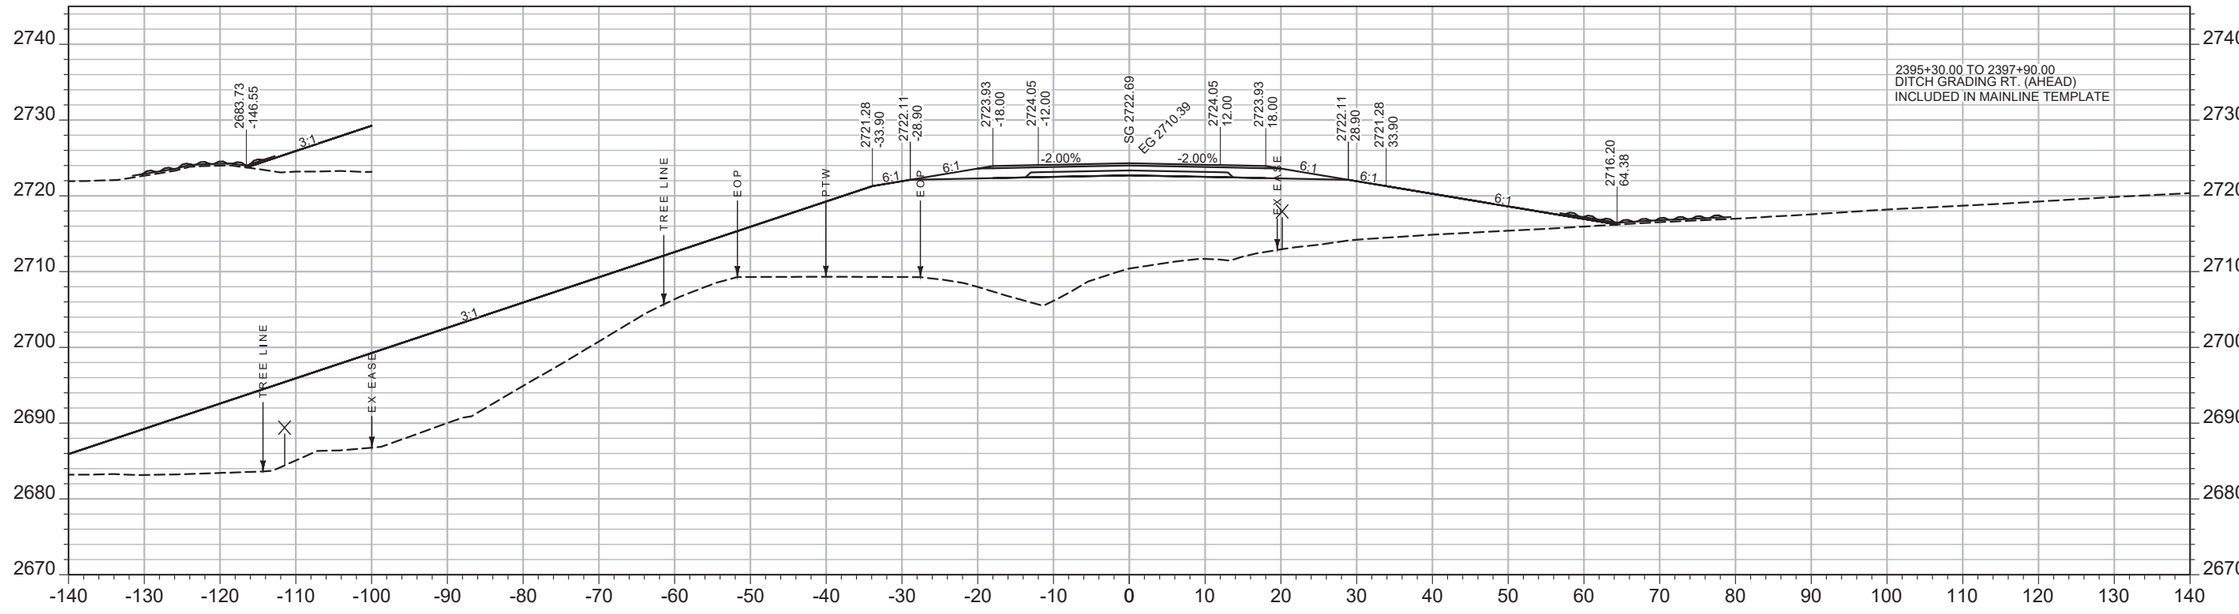

CV: 0 CY STA 2395+00.00 FV: 3031 CY

SHEET NO.
277

MAINLINE

PROJECT NAME WEST OF BROCKWAY - WEST
COUNTY MCCONE
PROJECT ID NH-HSIP 57-6(22)254
UPN 9727000


DESIGNED BY C. PERIMAN 09/2023
REVIEWED BY
CHECKED BY

MONTANA Department of Transportation


CROSS SECTIONS

9727000RDLAY003.DWG
5/15/2025 2:14 PM

AWARD COPY

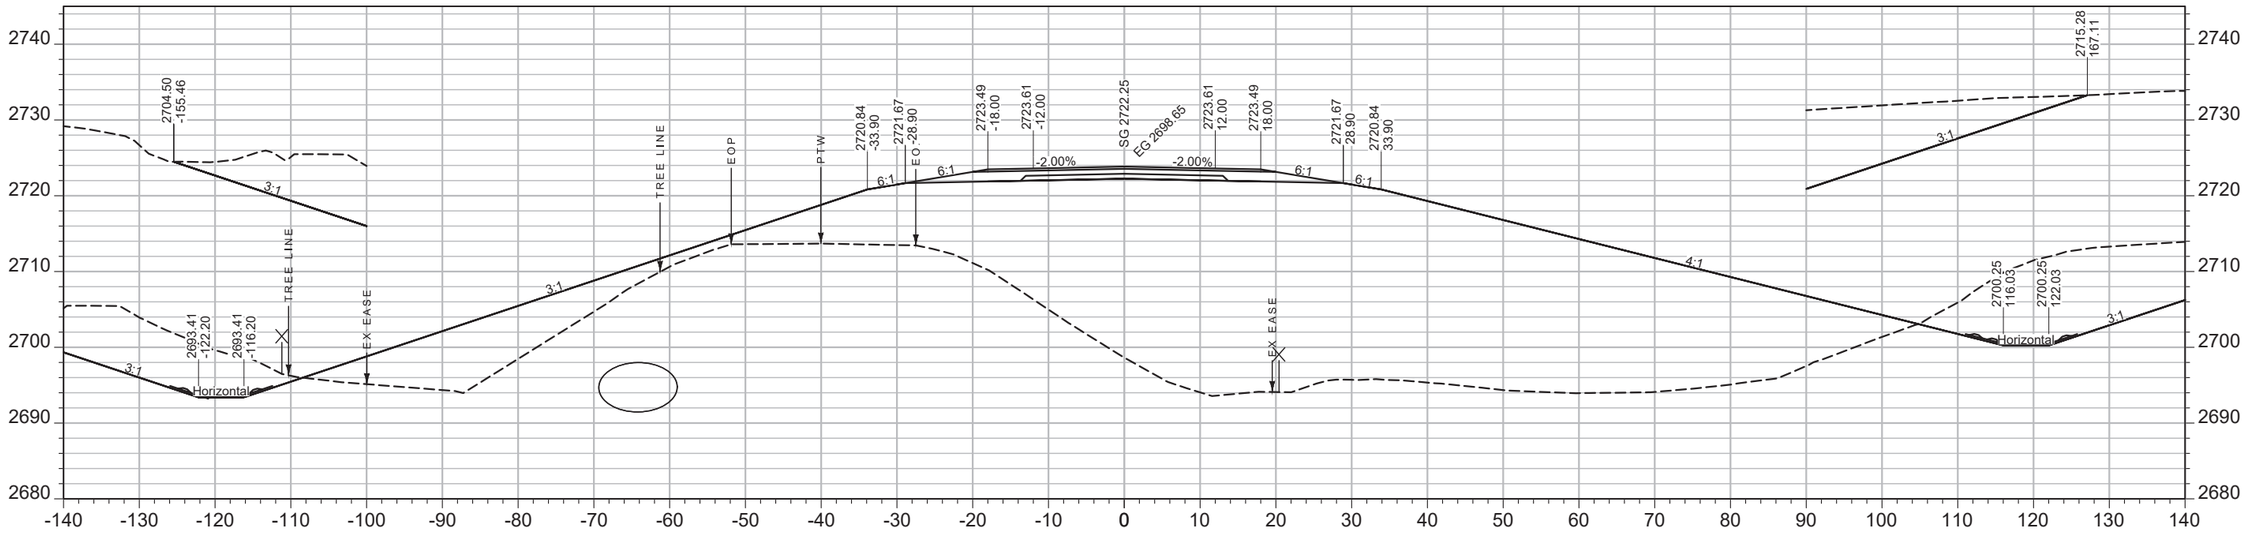

CV: 684 CY STA 2396+47.04 FV: 5190 CY

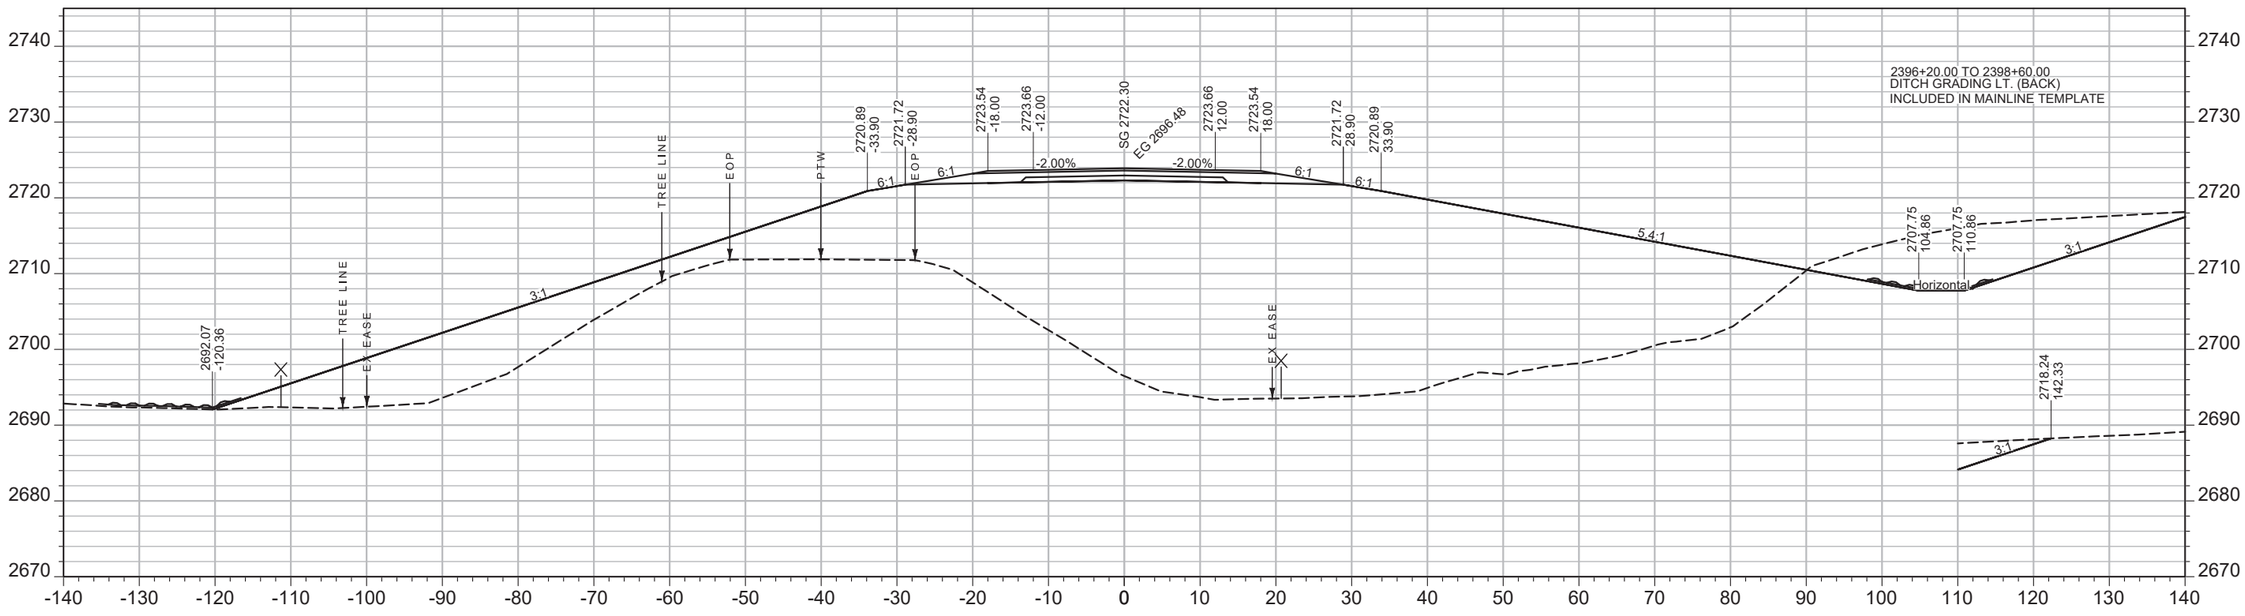

CV: 217 CY STA 2396+00.00 FV: 4265 CY

SHEET NO. 278

MAINLINE

PROJECT NAME **WEST OF BROCKWAY - WEST**
COUNTY **MCCONE**
PROJECT ID **NH-HSIP 57-6(22)254**
UPN **9727000**


DESIGNED BY	DATE	REVIEWED BY	CHECKED BY	
C. PERIMAN	09/2023			9727000RDLAY003.DWG


MONTANA Department of Transportation

CROSS SECTIONS

5/15/2025 2:14 PM

AWARD COPY

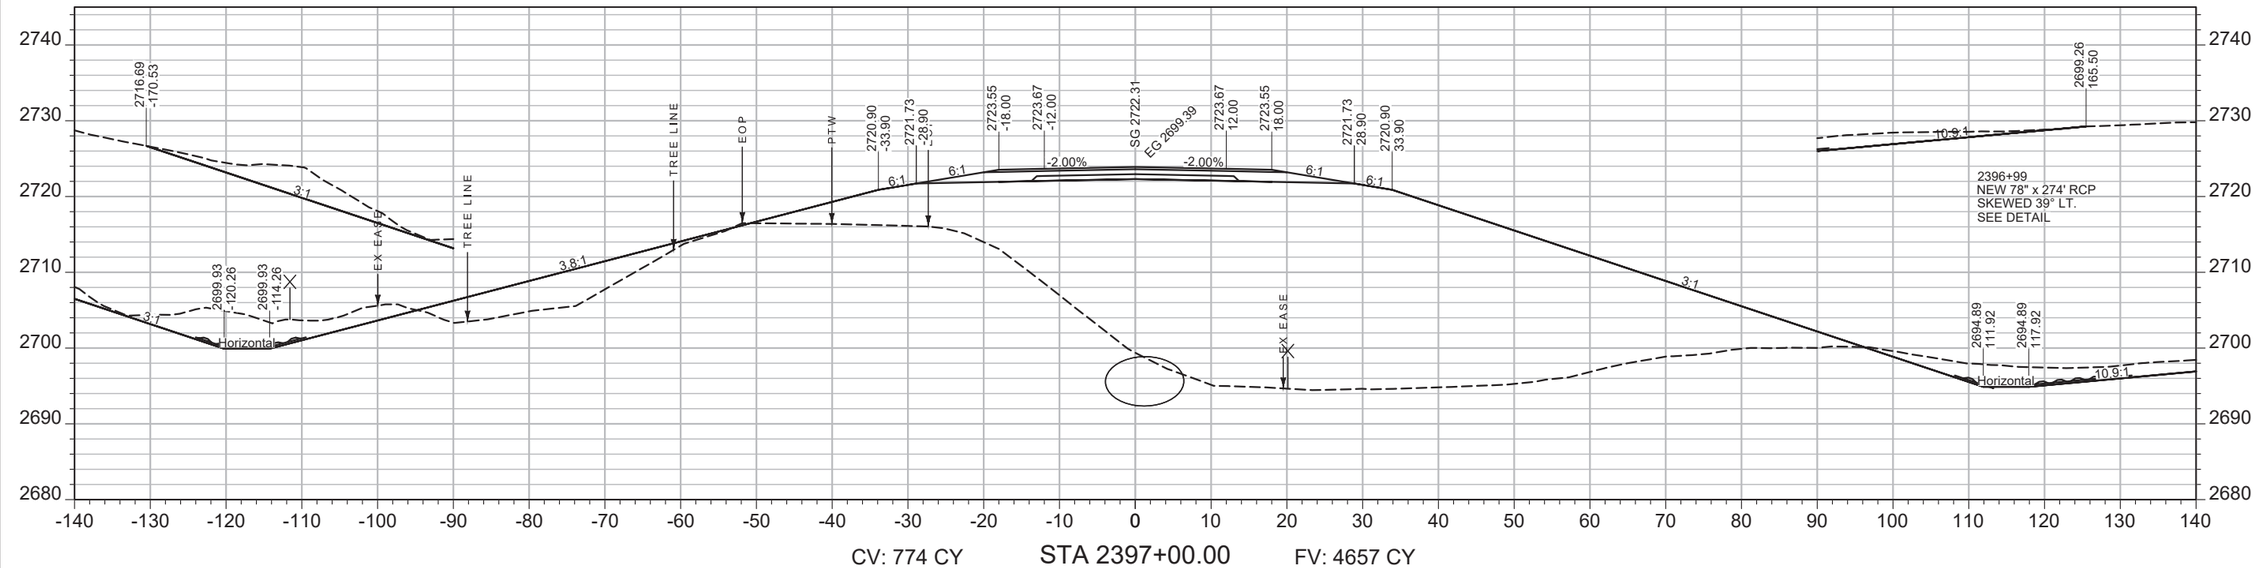

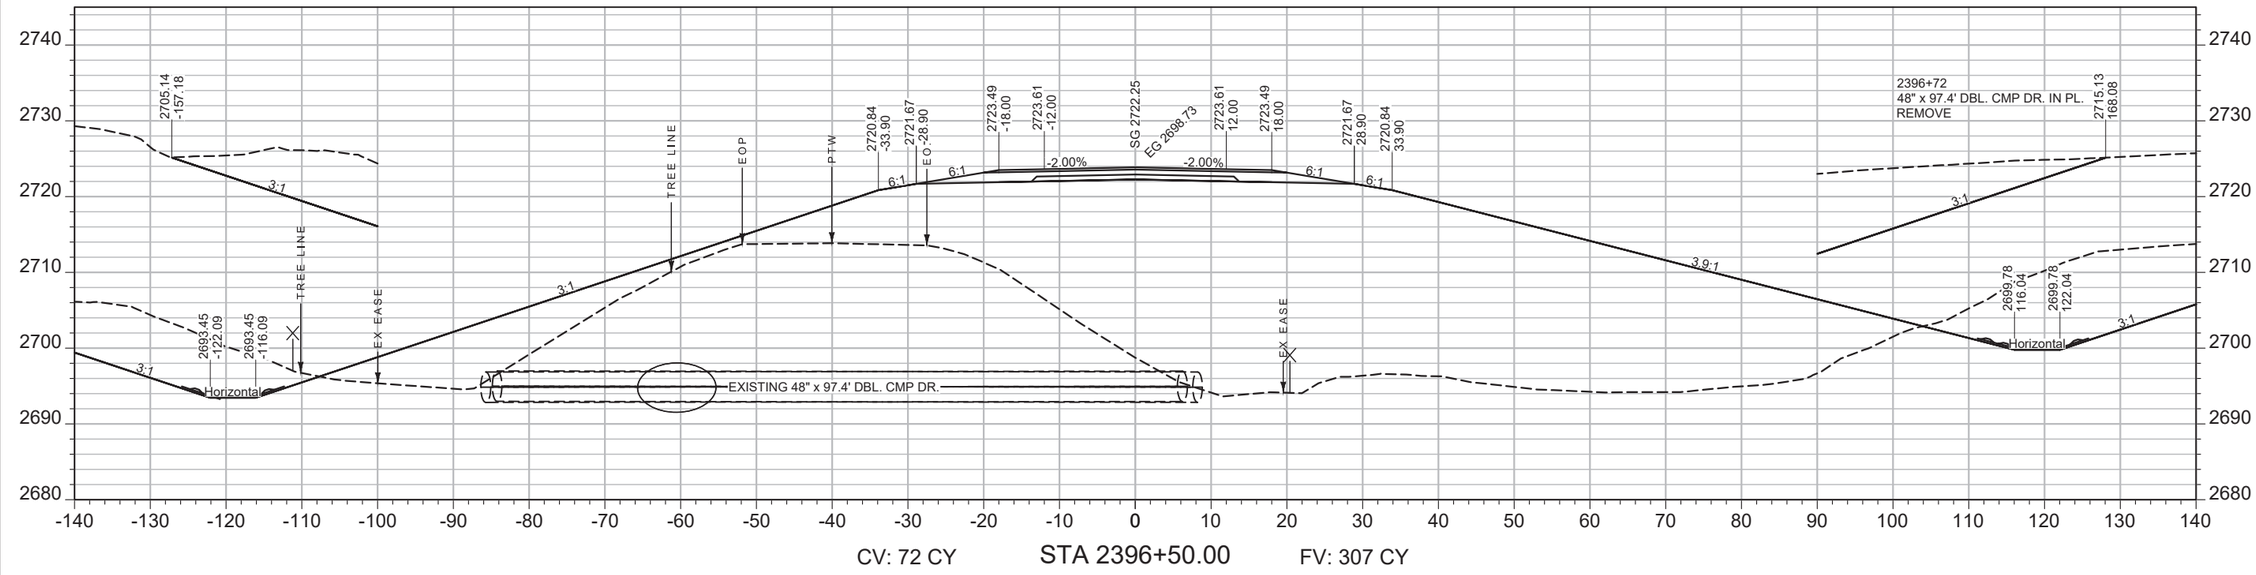

SHEET NO.
279

MAINLINE

PROJECT NAME **WEST OF BROCKWAY - WEST**
COUNTY **MCCONE**
PROJECT ID **NH-HSIP 57-6(22)254**
UPN **9727000**


DESIGNED BY C. PERIMAN 09/2023
REVIEWED BY
CHECKED BY
9727000RDLAY003.DWG


MONTANA
Department of Transportation

CROSS SECTIONS

5/15/2025 2:14 PM

AWARD COPY

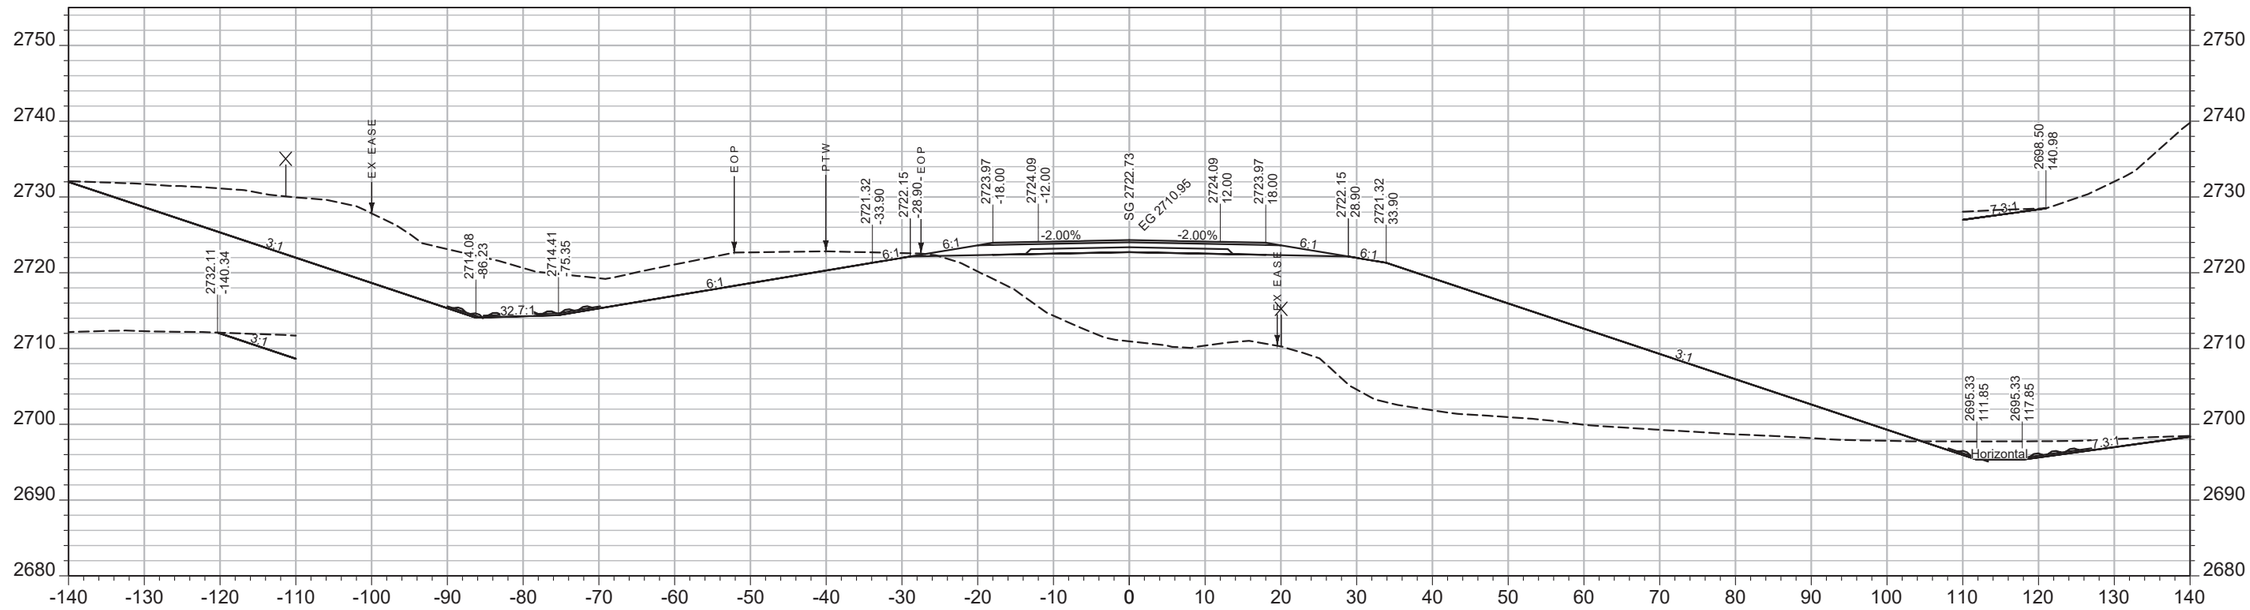

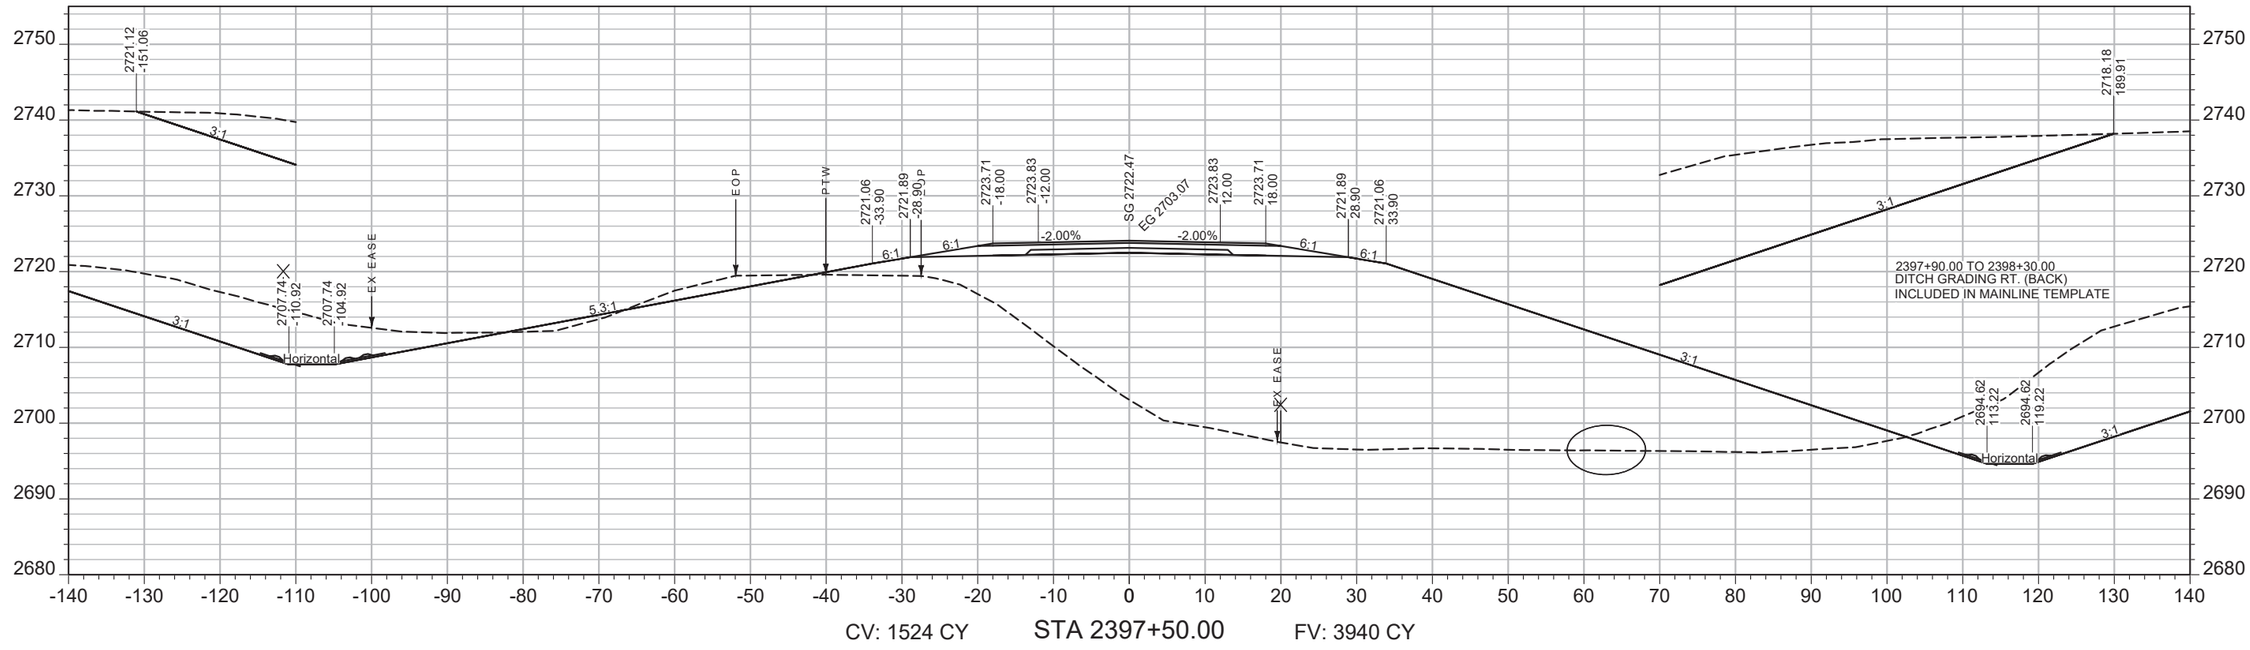

SHEET NO.
280

MAINLINE

PROJECT NAME: WEST OF BROCKWAY - WEST
COUNTY: MCCONE
PROJECT ID: NH-HSIP 57-6(22)254
UPN: 9727000

DESIGNED BY: C. PERIMAN 09/2023
REVIEWED BY:
CHECKED BY:


9727000RDLAY003.DWG

MONTANA
Department of Transportation


CROSS SECTIONS

5/15/2025 2:14 PM

AWARD COPY

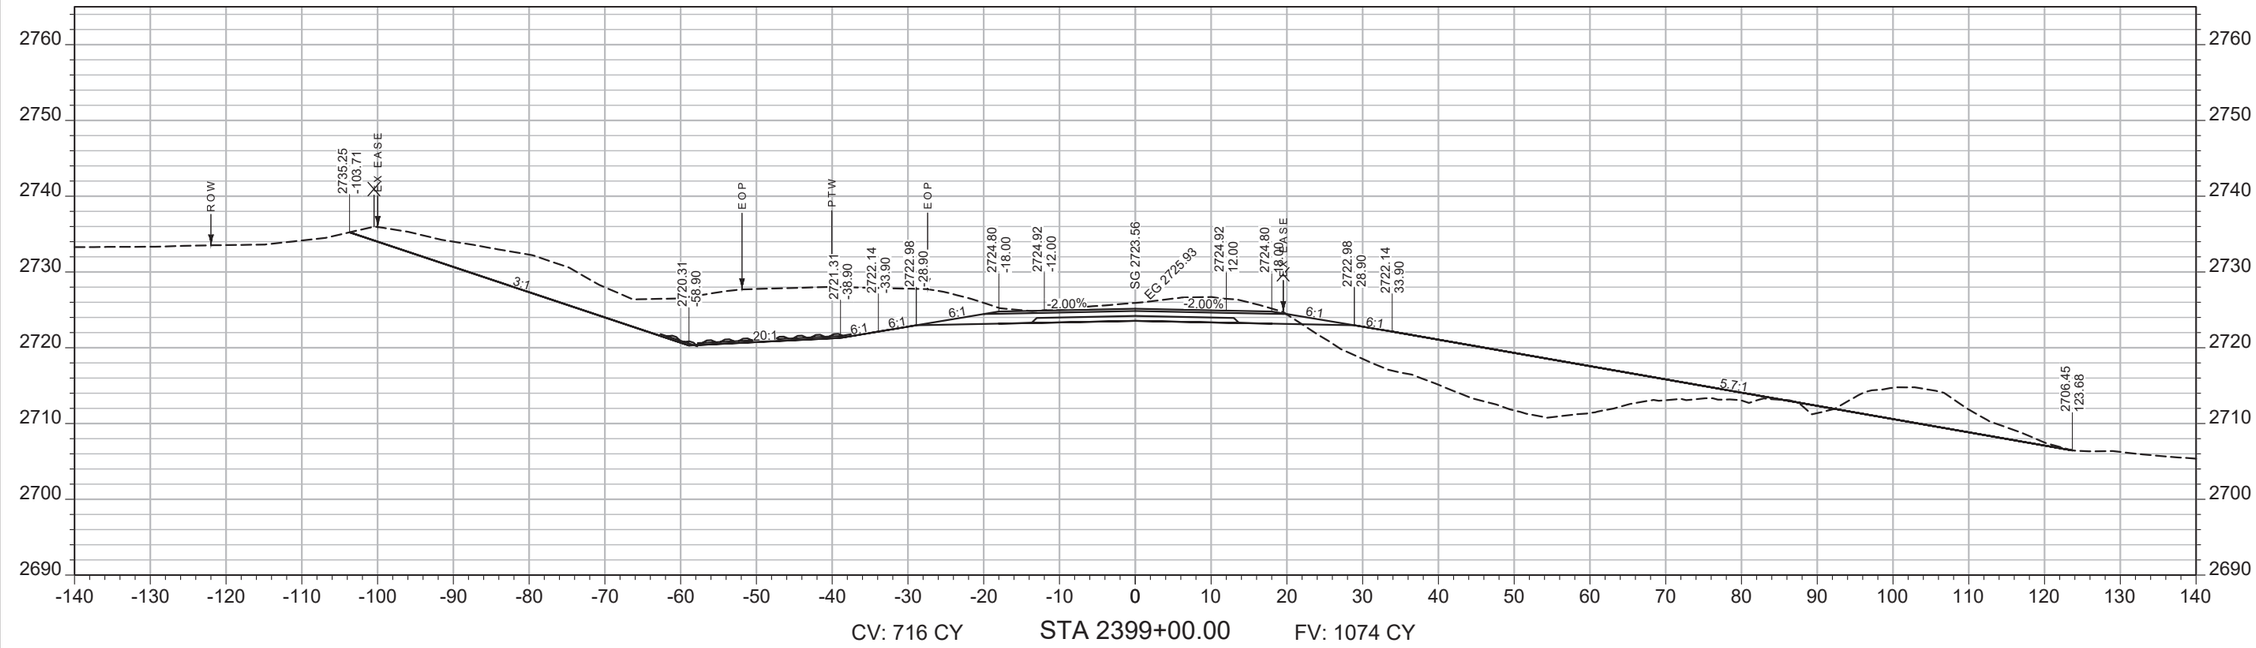

CV: 716 CY STA 2399+00.00 FV: 1074 CY

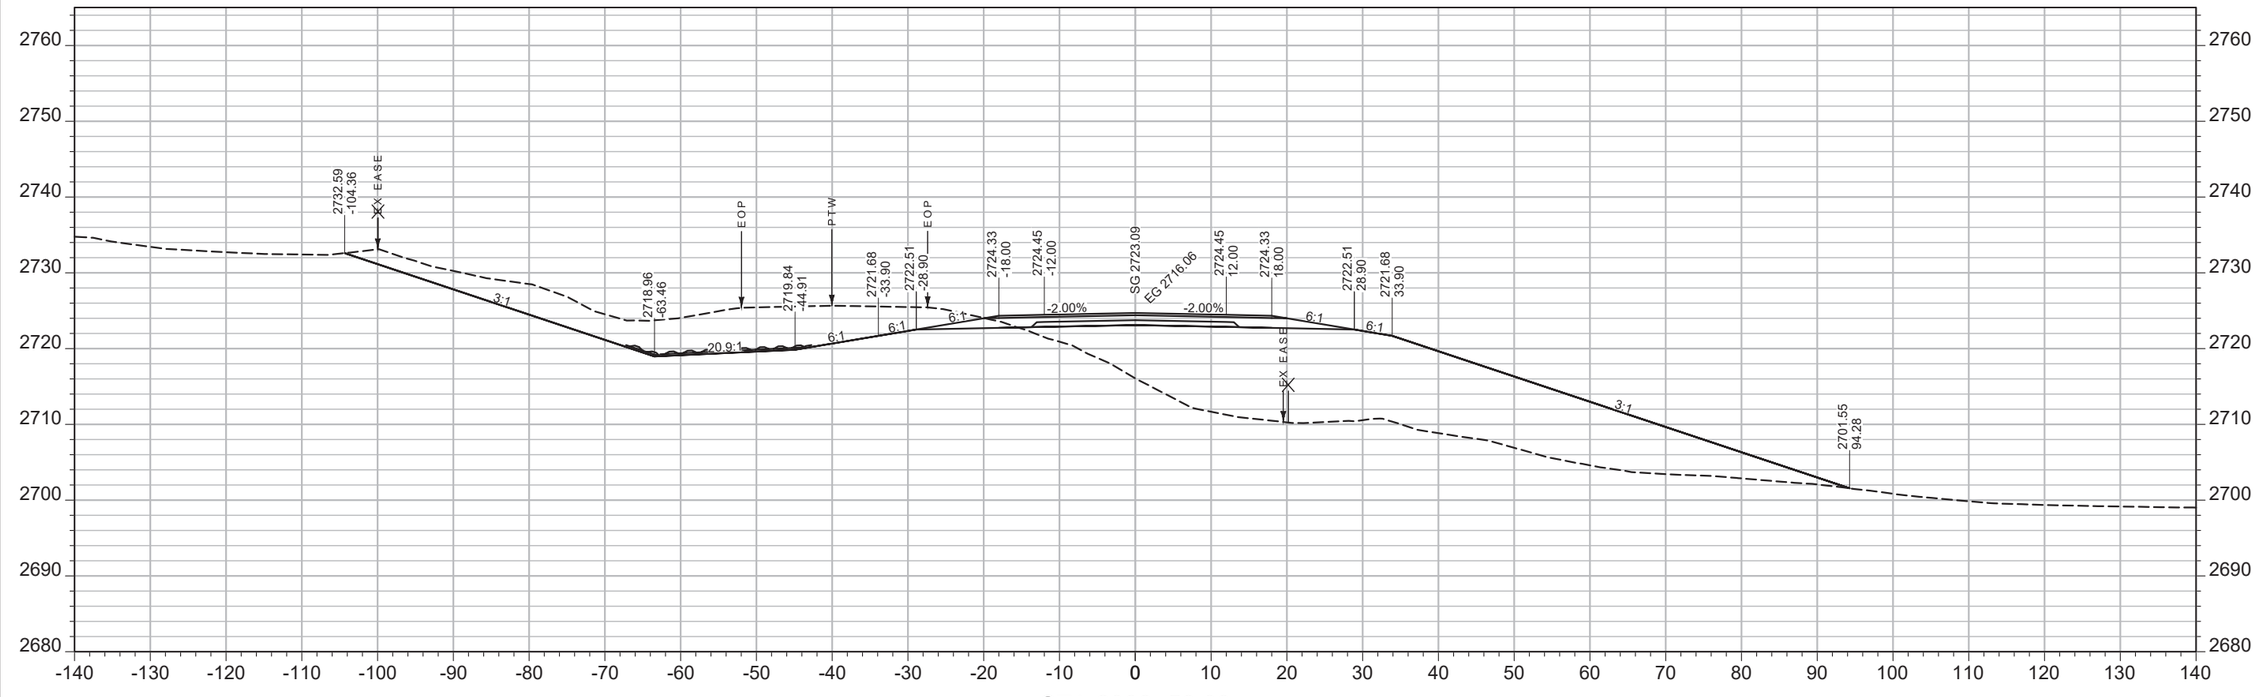

CV: 878 CY STA 2398+50.00 FV: 1908 CY

SHEET NO.
281

MAINLINE

PROJECT NAME WEST OF BROCKWAY - WEST

COUNTY MCCONE

PROJECT ID NH-HSIP 57-6(22)254

UPN 9727000

DESIGNED BY C. PERIMAN 09/2023

REVIEWED BY

CHECKED BY


9727000RDLAY003.DWG

MONTANA Department of Transportation


CROSS SECTIONS

5/15/2025 2:14 PM

AWARD COPY

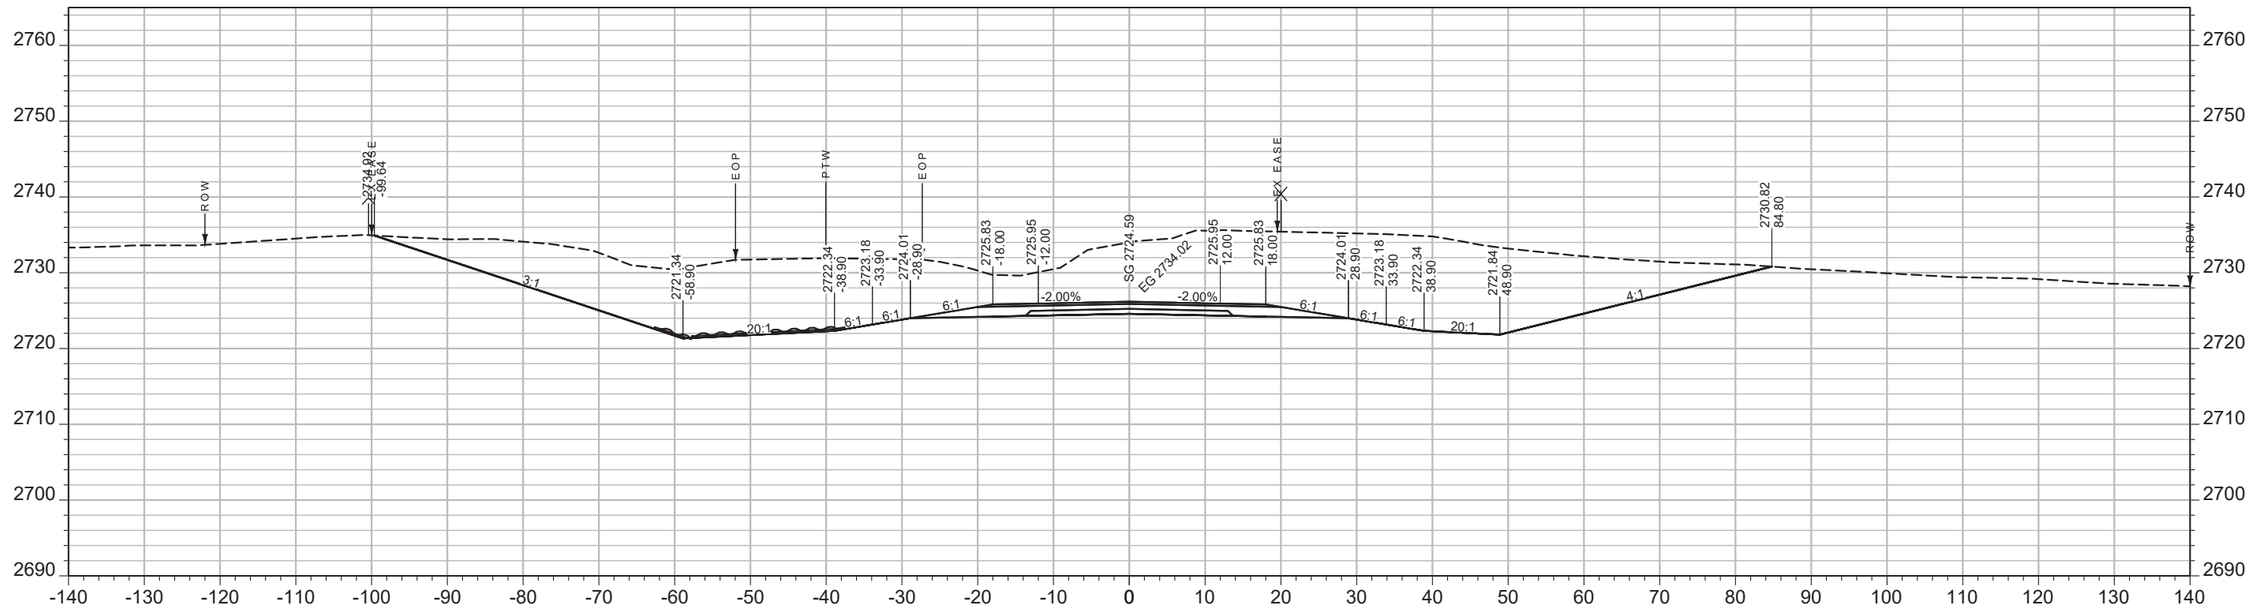

CV: 2281 CY STA 2400+00.00 FV: 0 CY

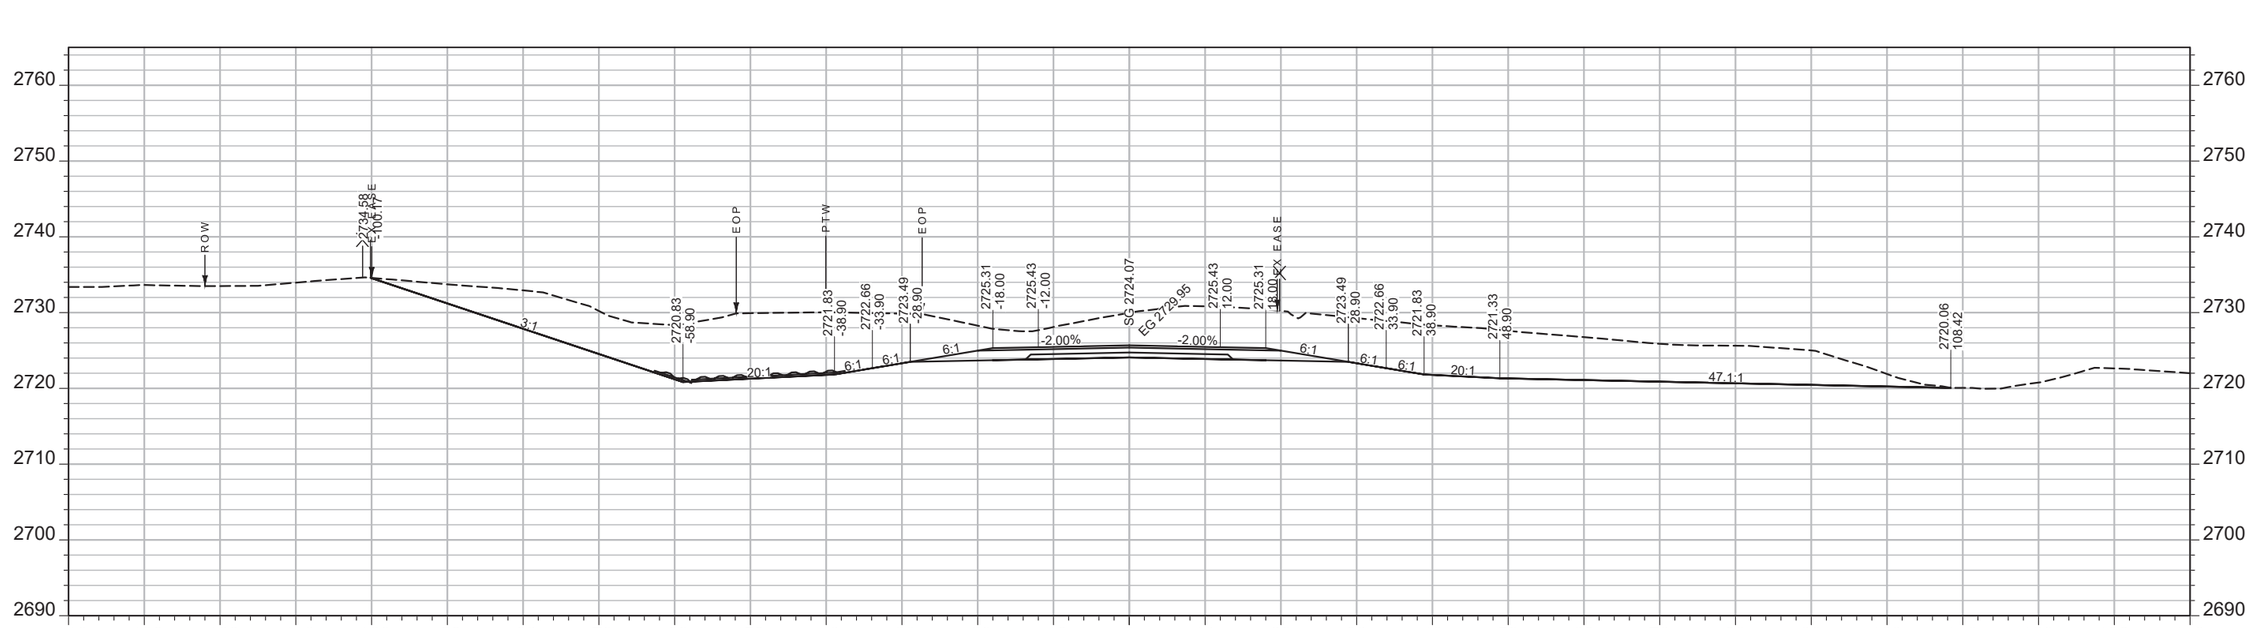

CV: 1484 CY STA 2399+50.00 FV: 159 CY

SHEET NO.
282

MAINLINE

PROJECT NAME WEST OF BROCKWAY - WEST
COUNTY MCCONE
PROJECT ID NH-HSIP 57-6(22)254
UPN 9727000

DESIGNED BY C. PERIMAN 09/2023
REVIEWED BY
CHECKED BY


MONTANA Department of Transportation

CROSS SECTIONS

5/15/2025 2:14 PM

9727000RDLAY003.DWG

AWARD COPY

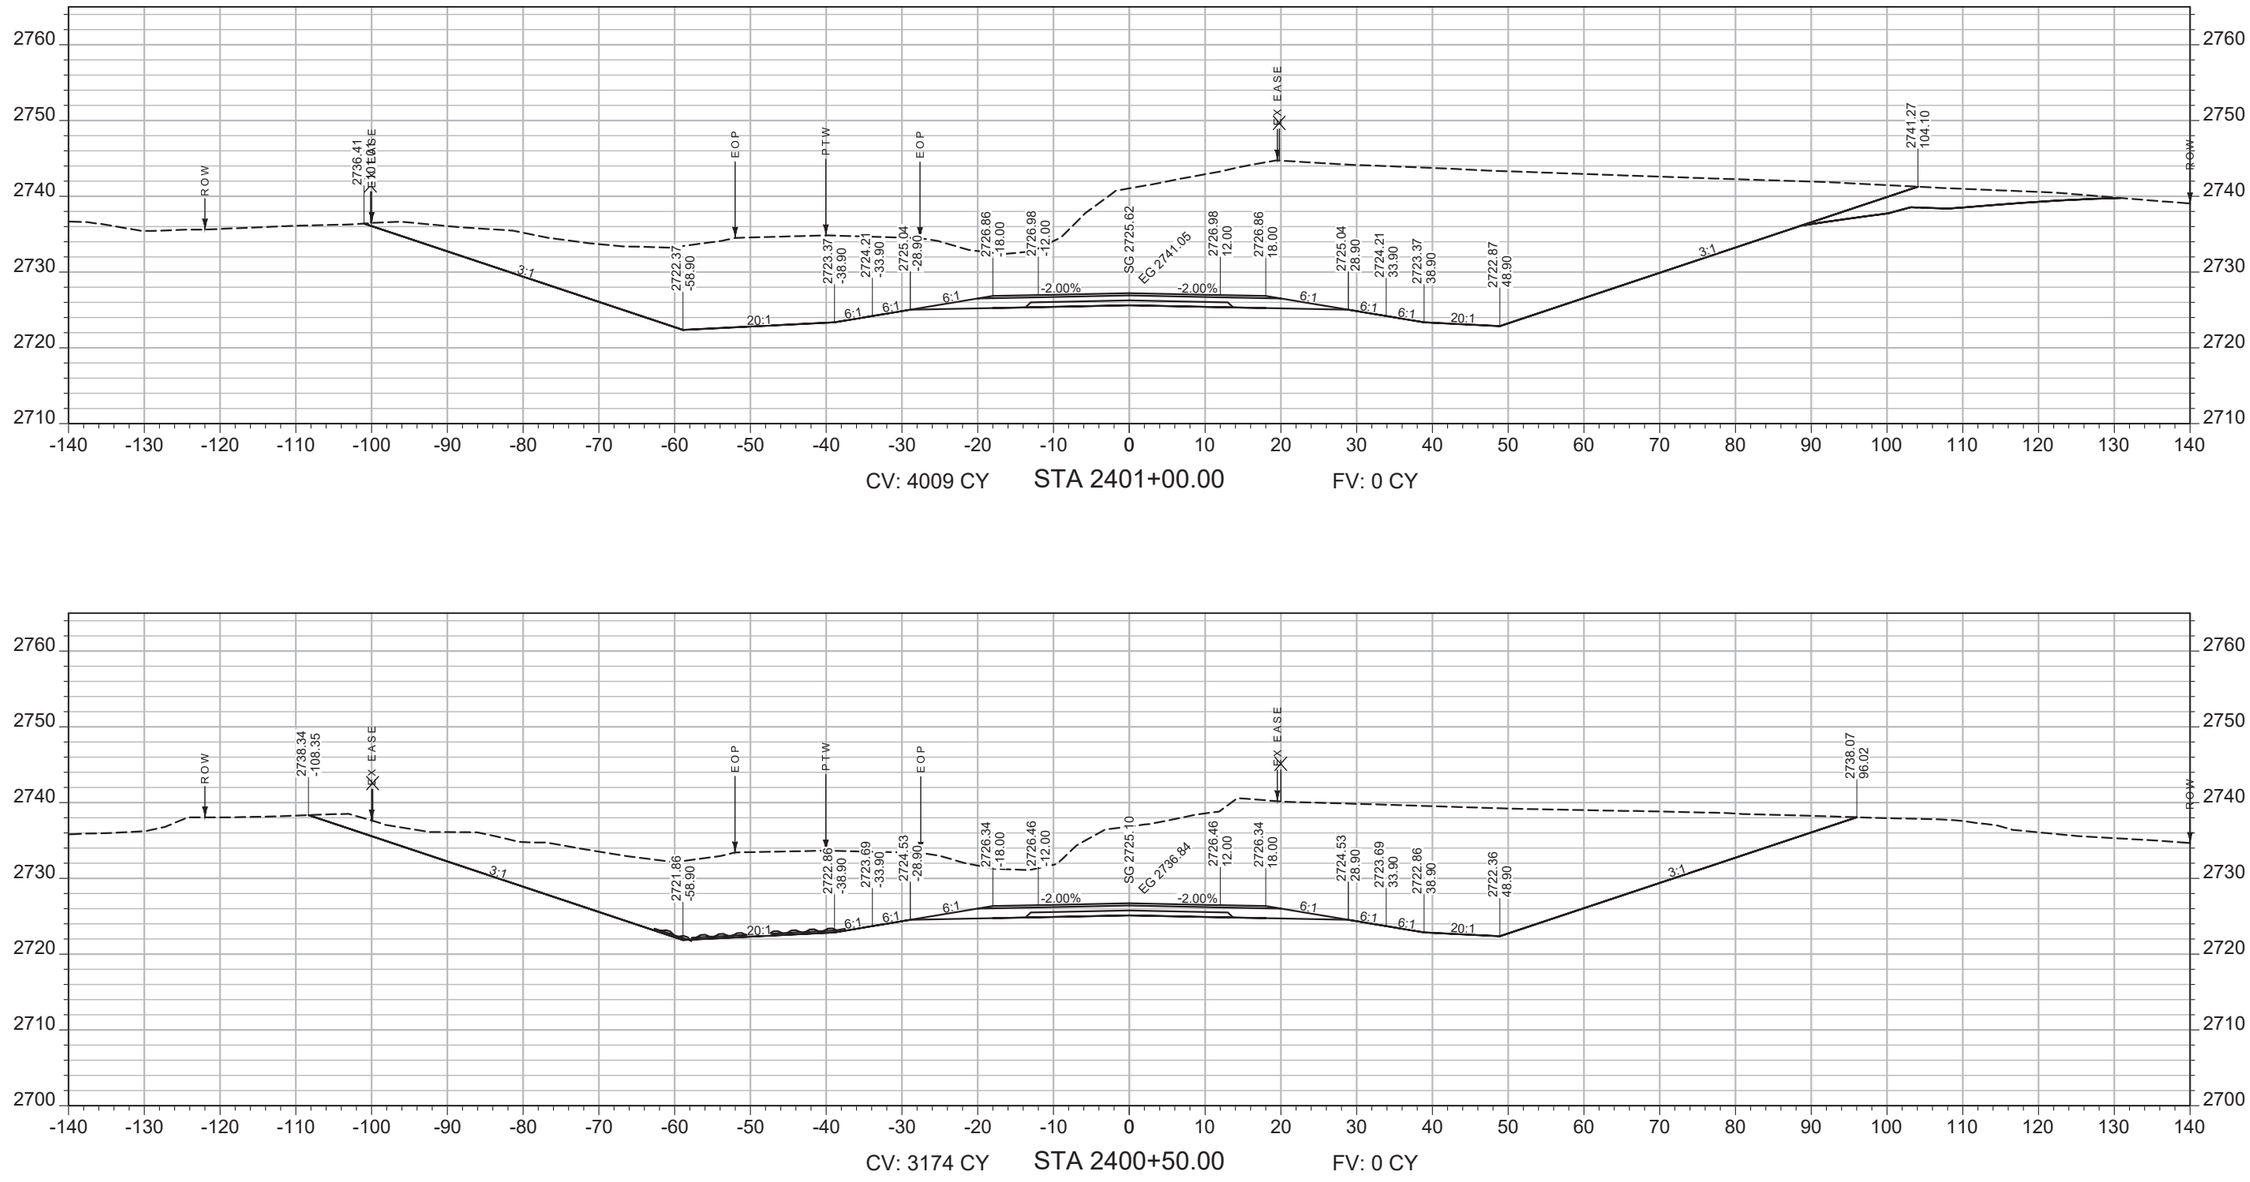

SHEET NO.
283

MAINLINE

PROJECT NAME
WEST OF BROCKWAY - WEST

COUNTY
MCCONE

PROJECT ID
NH-HSIP 57-6(22)254

UPN
9727000

DESIGNED BY
C. PERIMAN
09/2023

REVIEWED BY

CHECKED BY


9727000RDLAY003.DWG


MONTANA
Department of Transportation

CROSS SECTIONS

5/15/2025 2:14 PM

AWARD COPY

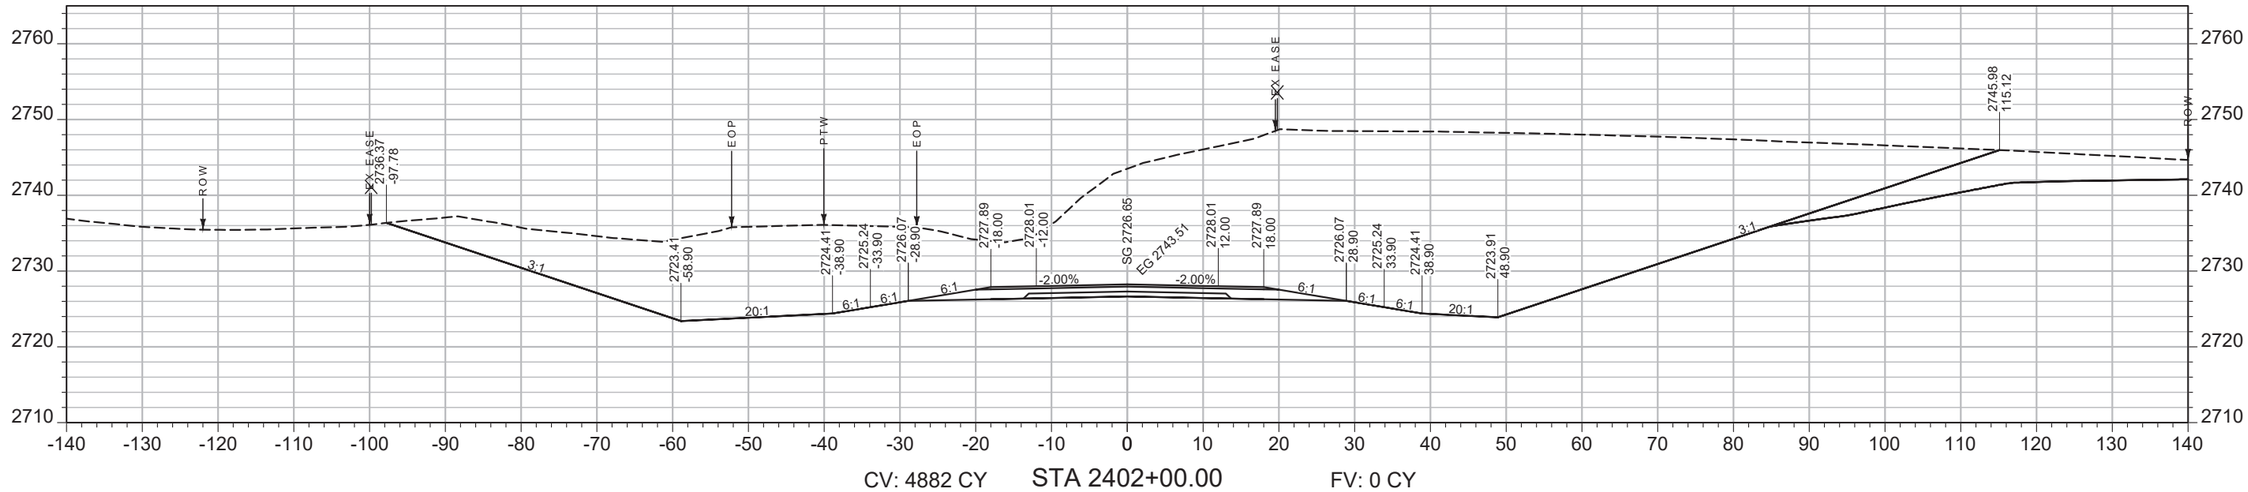

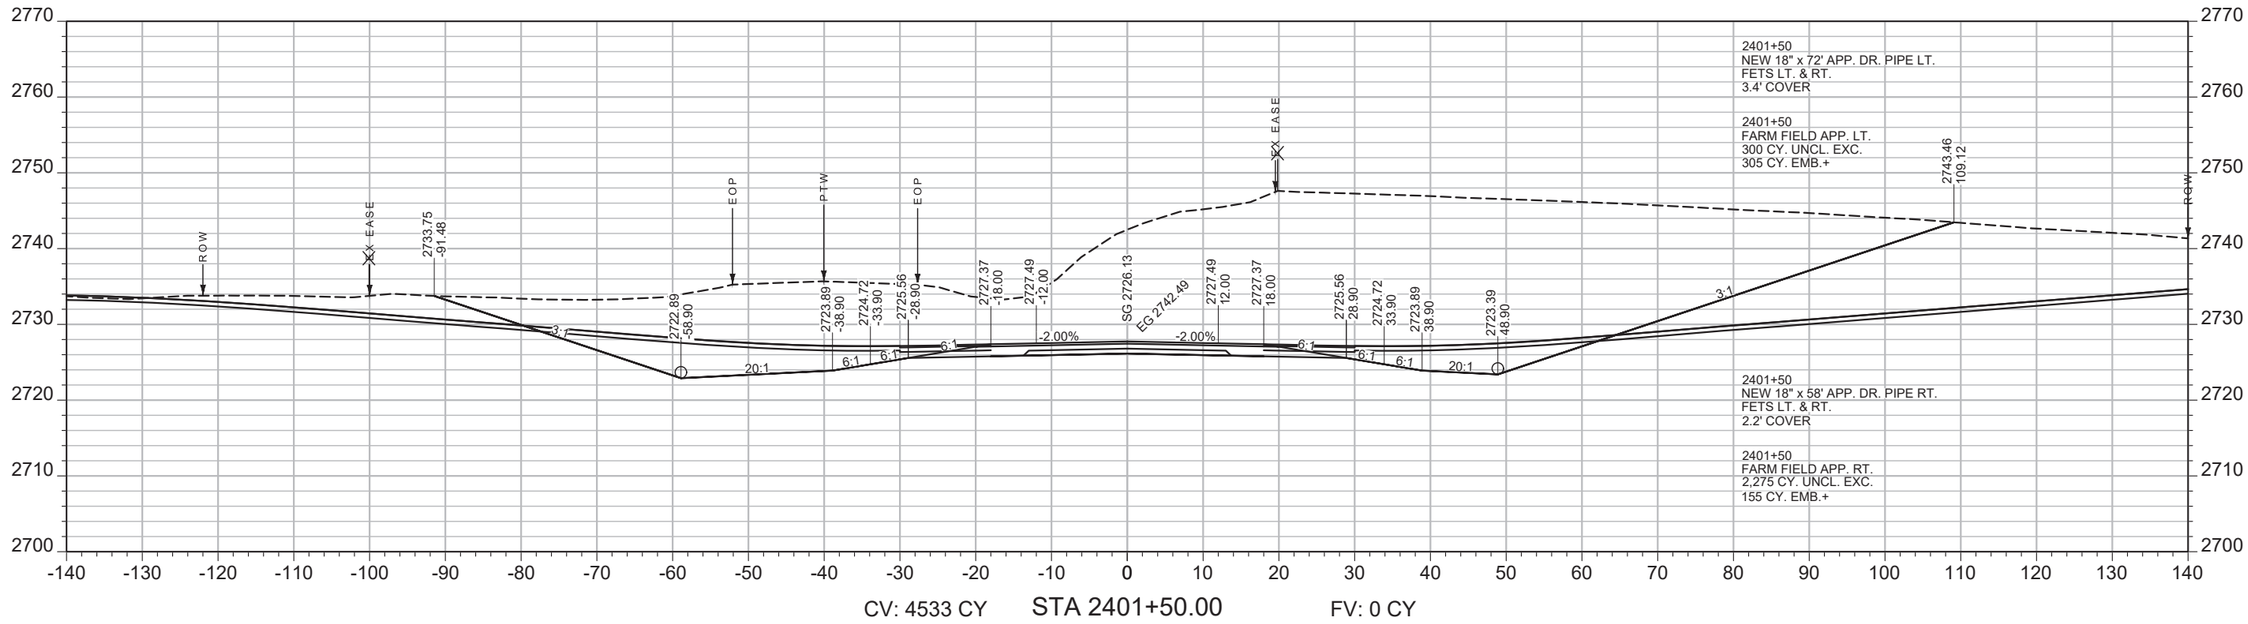

SHEET NO. 284

MAINLINE

PROJECT NAME: WEST OF BROCKWAY - WEST
COUNTY: MCCONE
PROJECT ID: NH-HSIP 57-6(22)254
UPN: 9727000


DESIGNED BY: C. PERIMAN
09/2023
REVIEWED BY:
CHECKED BY:
9727000RDLAY003.DWG

MONTANA Department of Transportation


CROSS SECTIONS

5/15/2025 2:14 PM

AWARD COPY

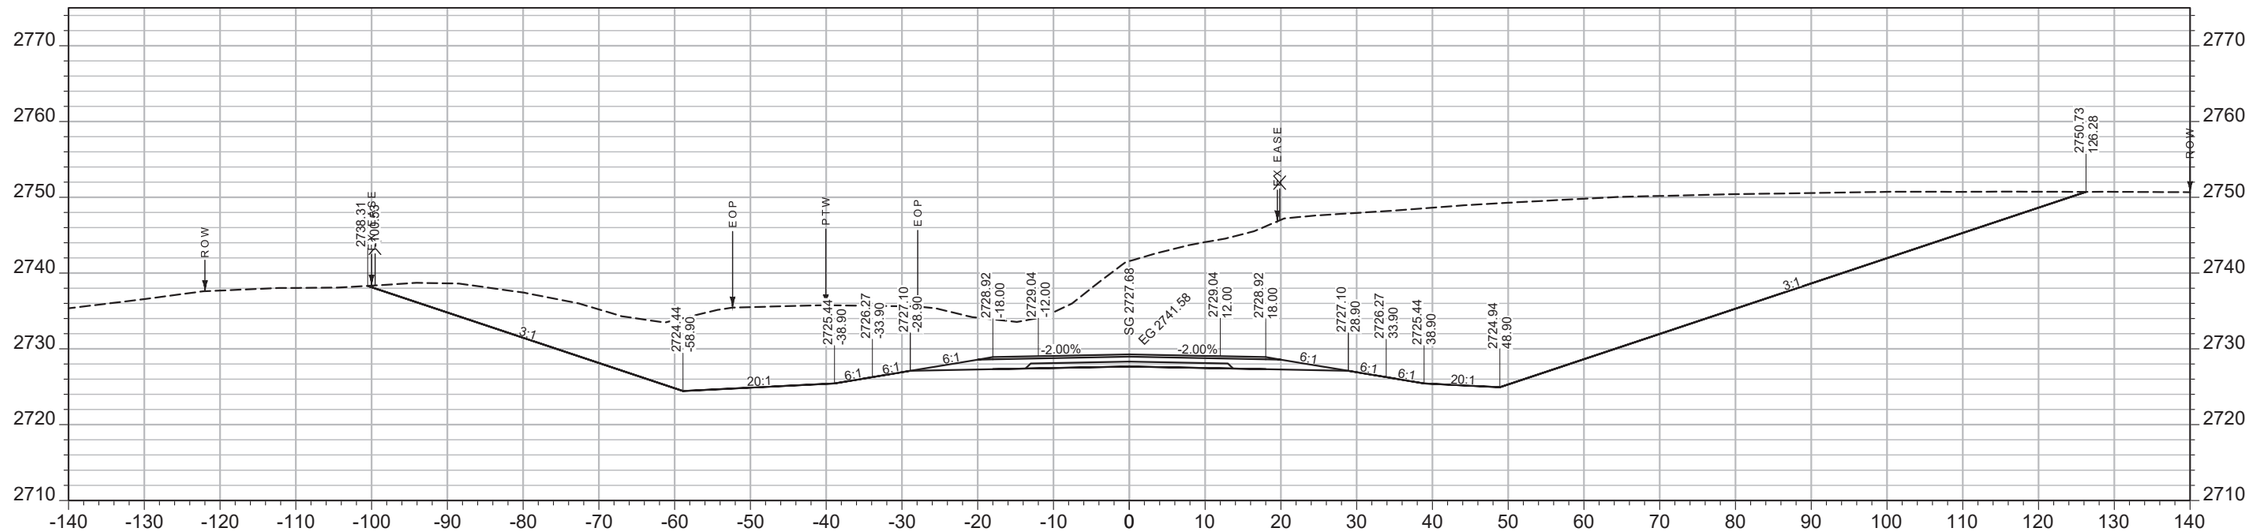

CV: 5127 CY STA 2403+00.00 FV: 0 CY

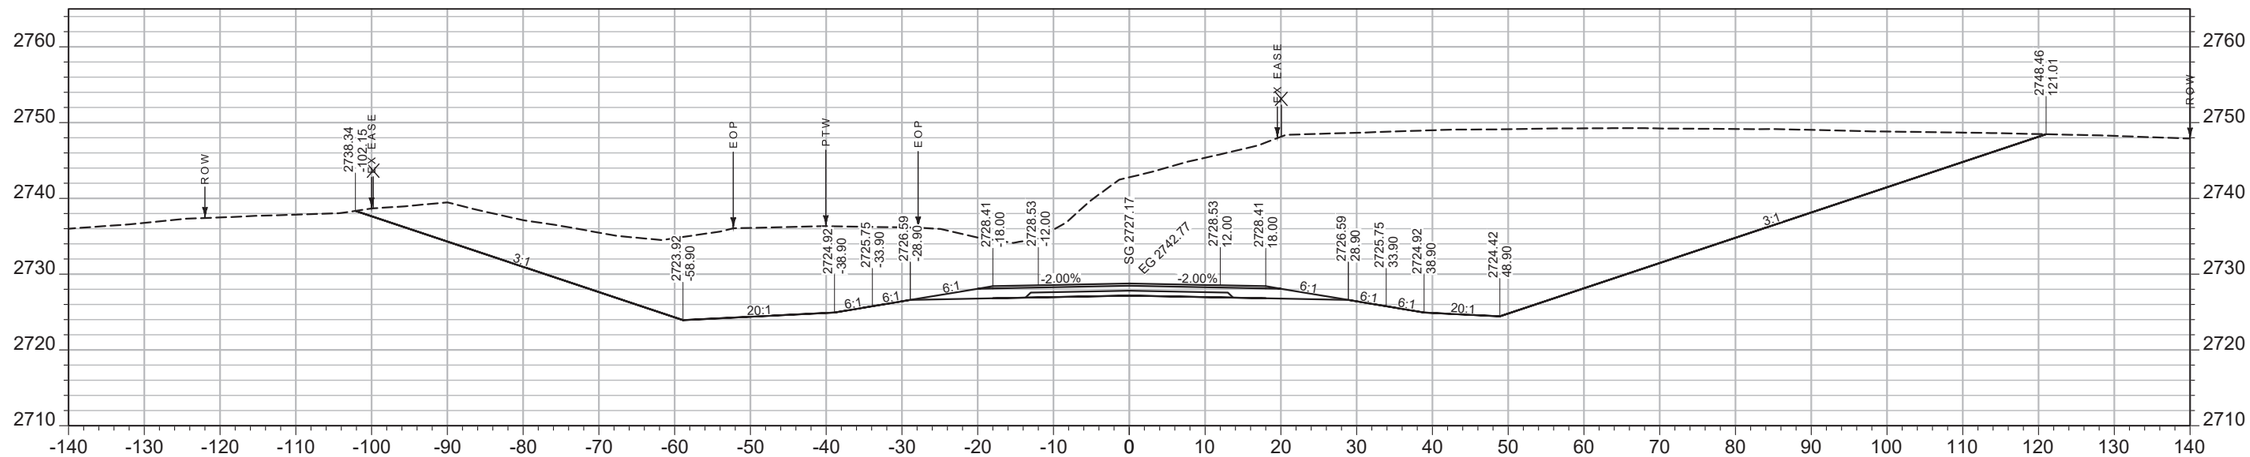

CV: 5172 CY STA 2402+50.00 FV: 0 CY

SHEET NO.
285

MAINLINE

PROJECT NAME WEST OF BROCKWAY - WEST
COUNTY MCCONE
PROJECT ID NH-HSIP 57-6(22)254
UPN 9727000


DESIGNED BY C. PERIMAN 09/2023
REVIEWED BY
CHECKED BY
9727000RDLAY003.DWG


MONTANA Department of Transportation

CROSS SECTIONS

5/15/2025 2:14 PM

AWARD COPY

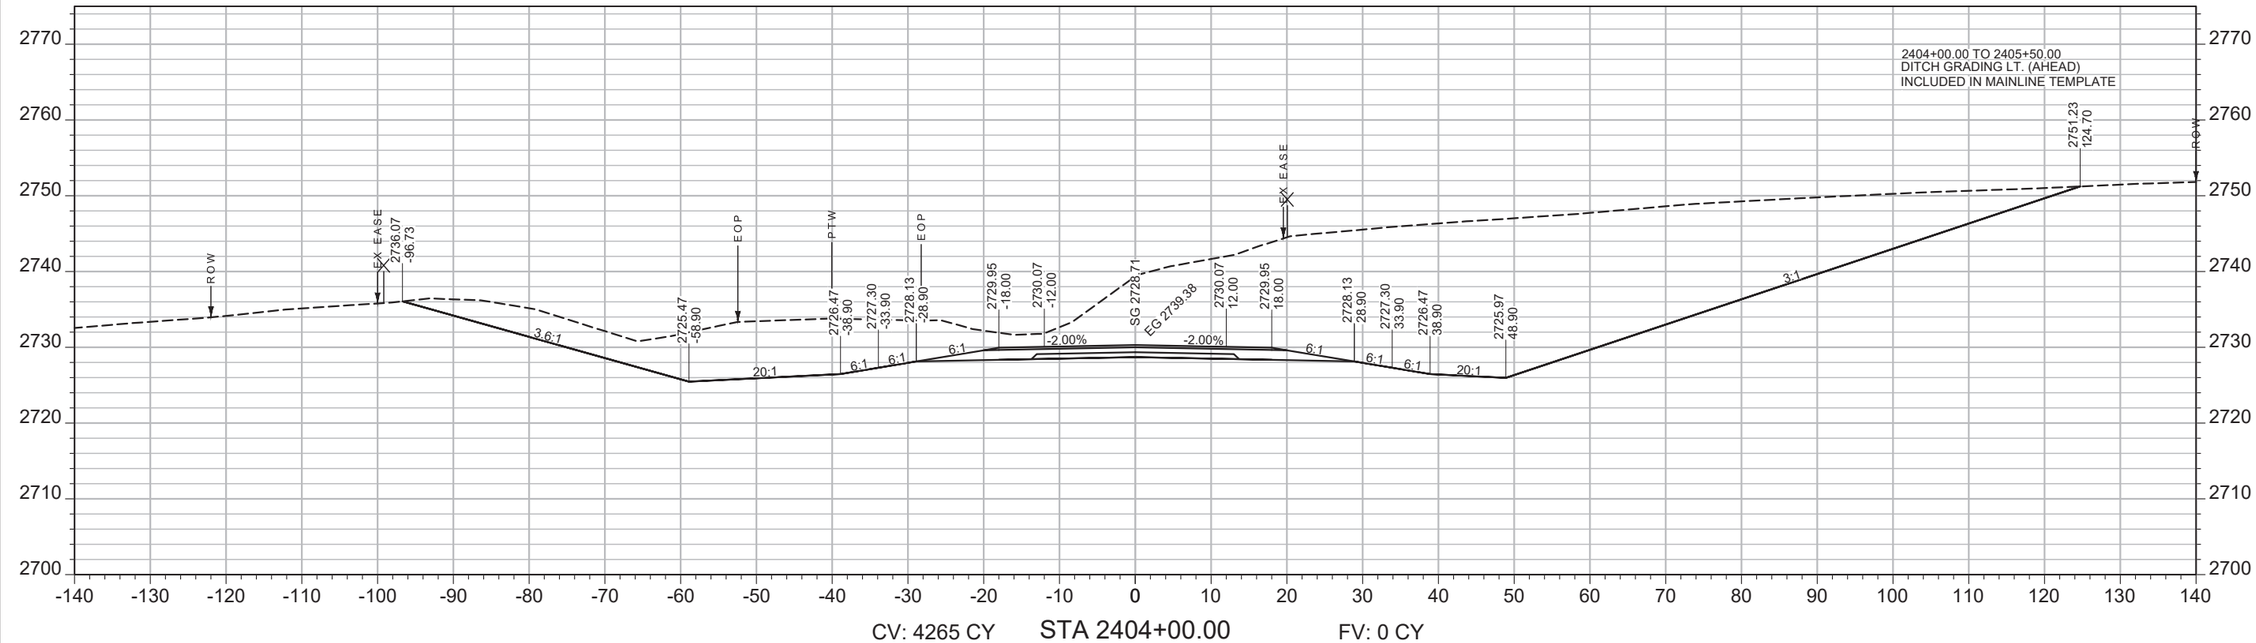

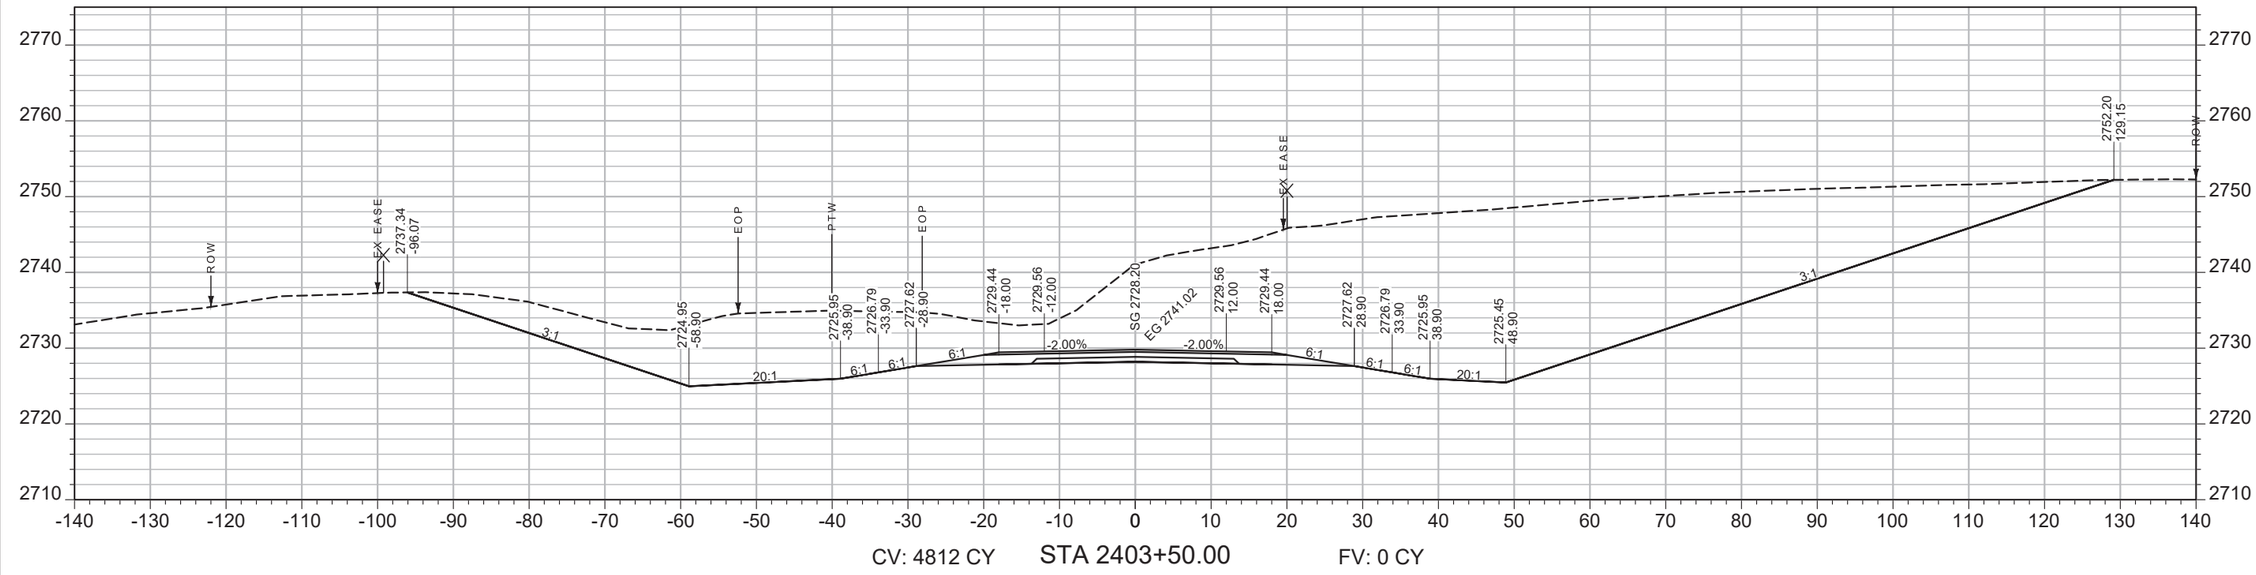

SHEET NO.
286

MAINLINE

PROJECT NAME: **WEST OF BROCKWAY - WEST**
COUNTY: **MCCONE**
PROJECT ID: **NH-HSIP 57-6(22)254**
UPN: **9727000**


DESIGNED BY: C. PERIMAN 09/2023
REVIEWED BY:
CHECKED BY:
9727000RDLAY003.DWG

MONTANA Department of Transportation


CROSS SECTIONS

5/15/2025 2:14 PM

AWARD COPY

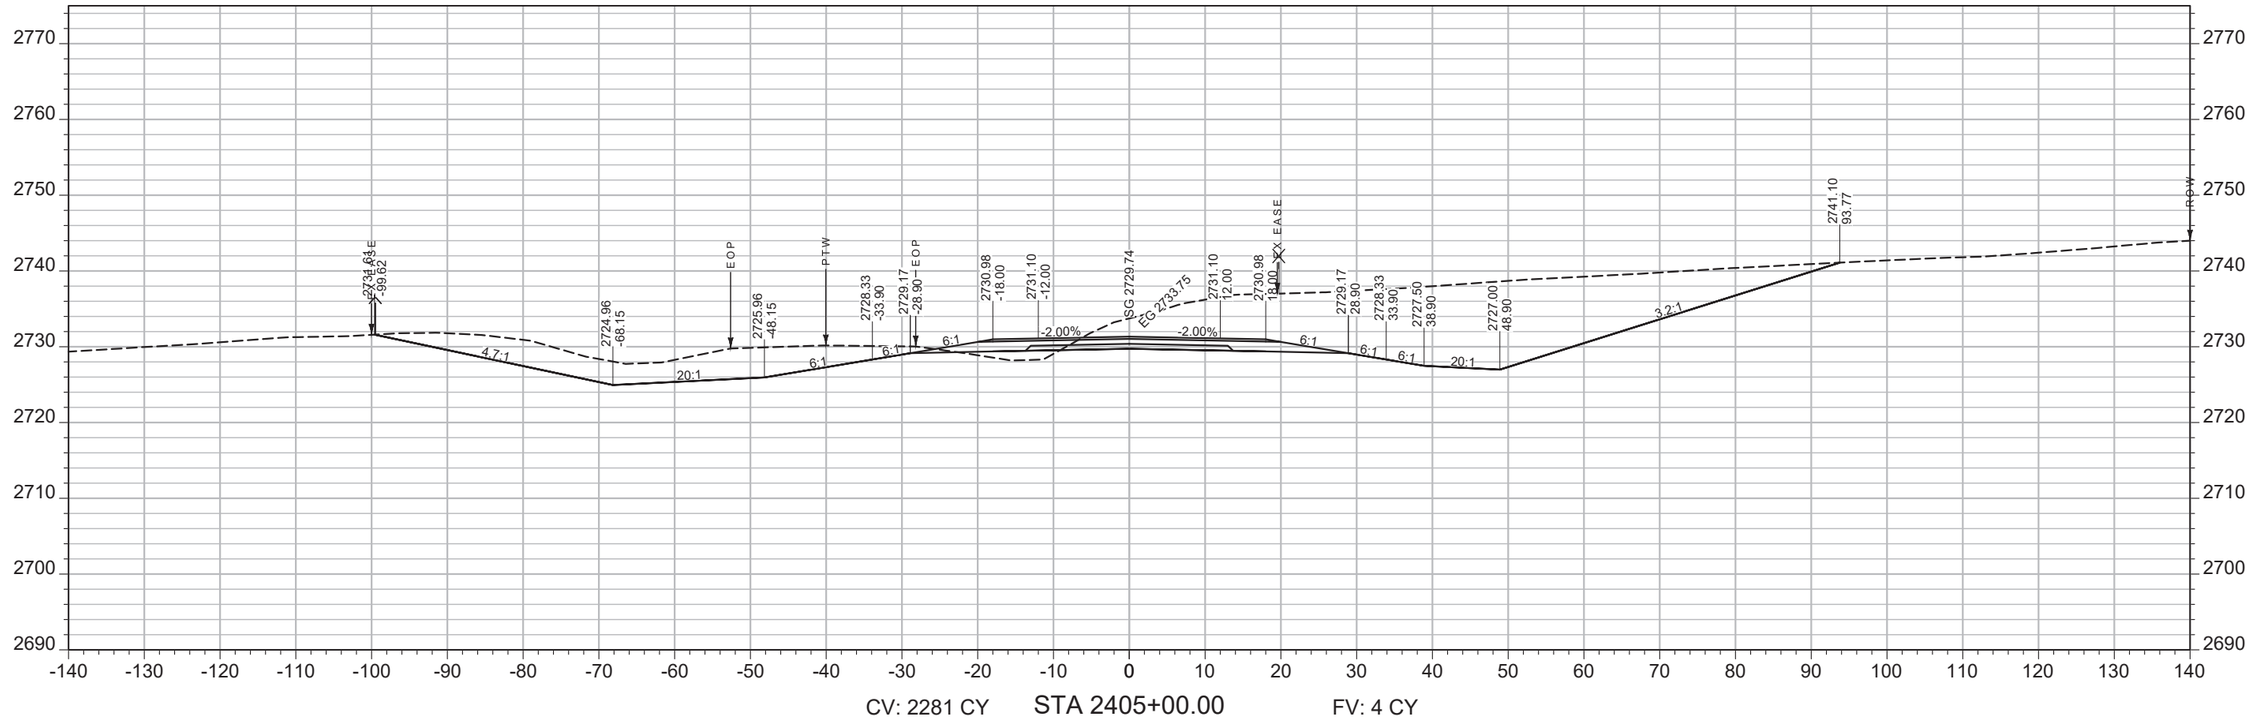

CV: 2281 CY STA 2405+00.00 FV: 4 CY

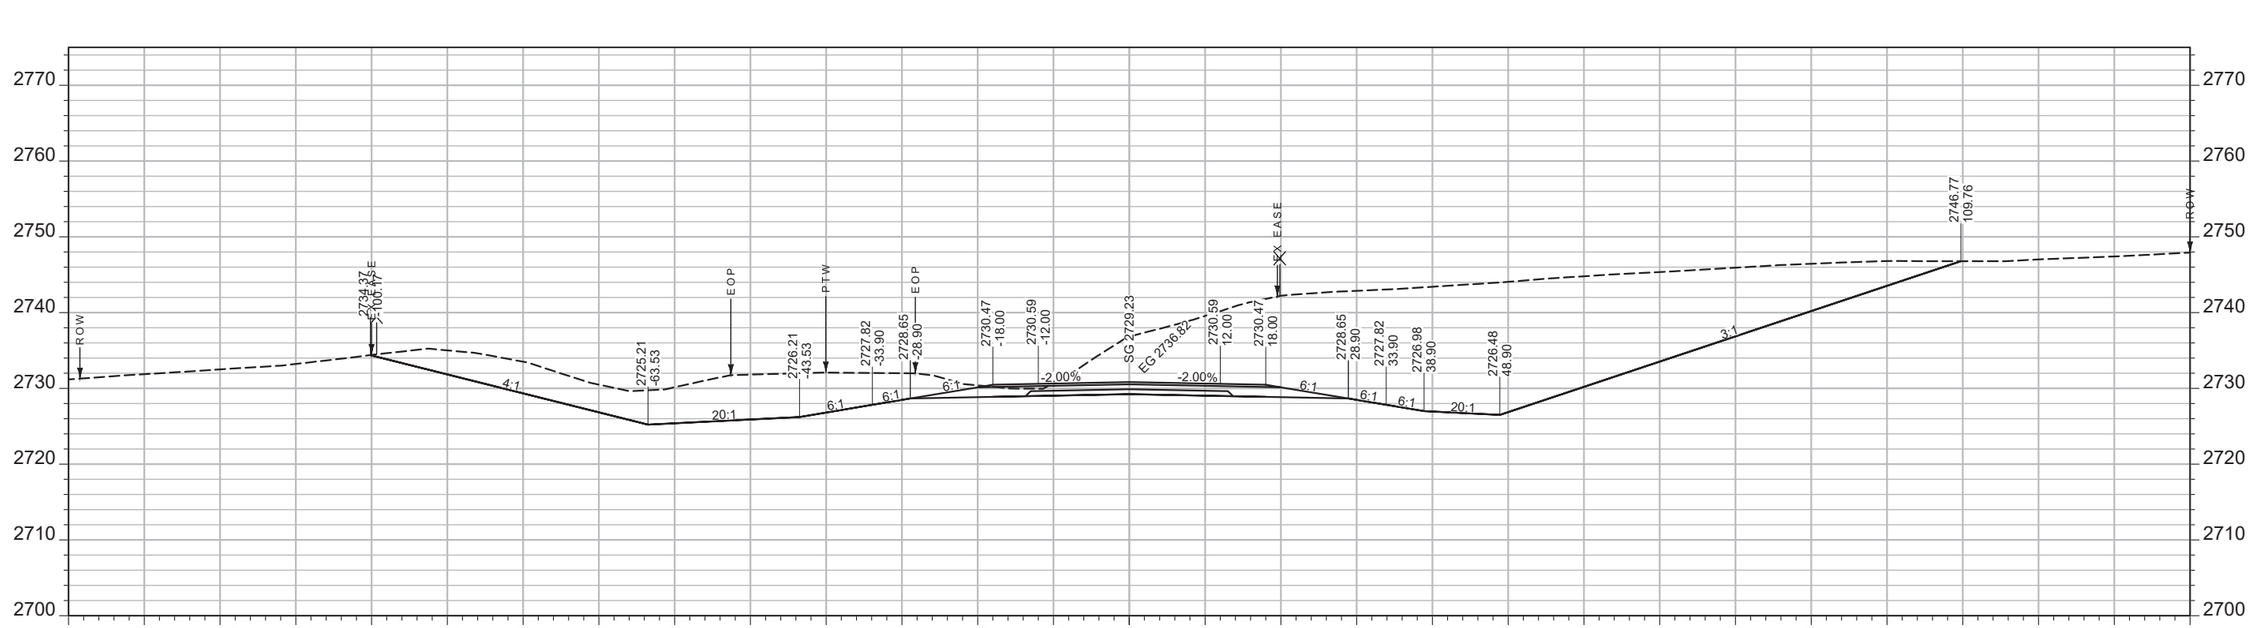

CV: 3452 CY STA 2404+50.00 FV: 0 CY

SHEET NO. 287

MAINLINE

PROJECT NAME ***WEST OF BROCKWAY - WEST***

COUNTY ***MCCONE***

PROJECT ID ***NH-HSIP 57-6(22)254***

UPN ***9727000***

DESIGNED BY C. PERIMAN 09/2023

REVIEWED BY

CHECKED BY


9727000RDLAY003.DWG

MONTANA *Department of Transportation*


CROSS SECTIONS

5/15/2025 2:14 PM

AWARD COPY

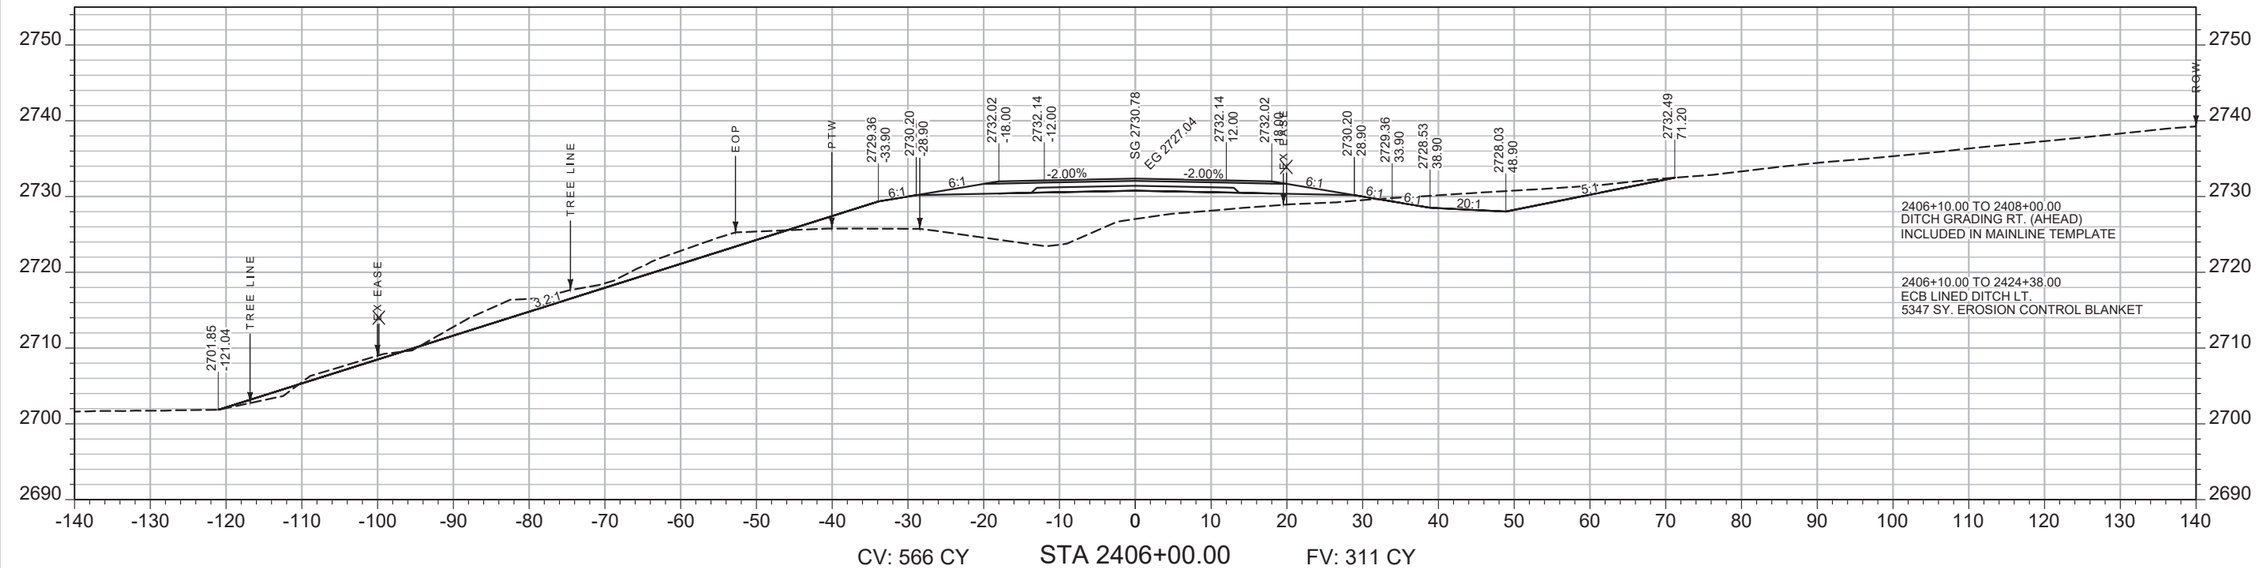

CV: 566 CY STA 2406+00.00 FV: 311 CY

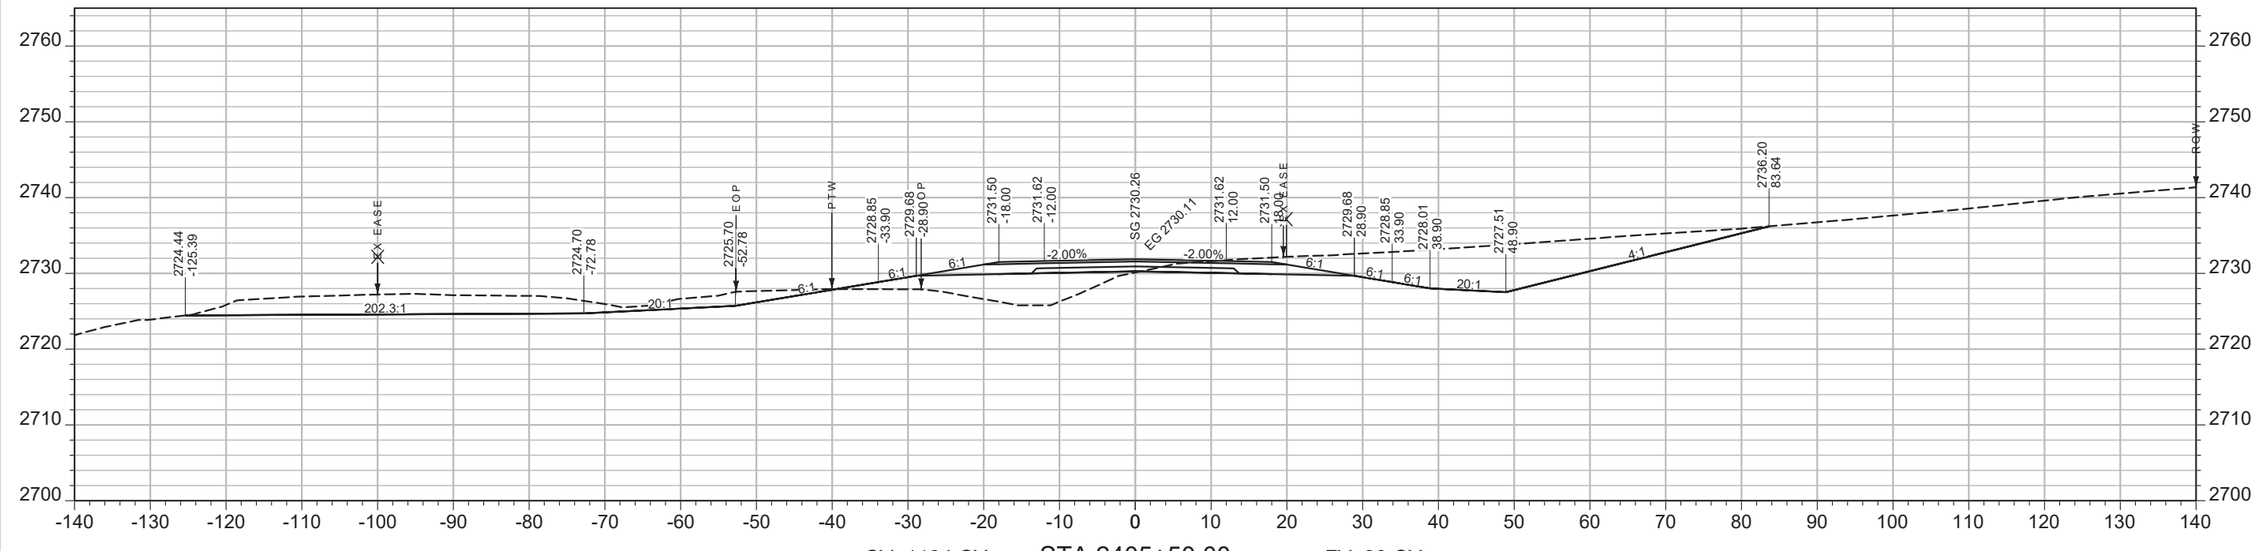

CV: 1134 CY STA 2405+50.00 FV: 80 CY

SHEET NO.
288

MAINLINE

PROJECT NAME WEST OF BROCKWAY - WEST
COUNTY MCCONE
PROJECT ID NH-HSIP 57-6(22)254
UPN 9727000

DESIGNED BY C. PERIMAN 09/2023
REVIEWED BY
CHECKED BY


MONTANA Department of Transportation

CROSS SECTIONS


5/15/2025 2:14 PM

9727000RDLAY003.DWG

AWARD COPY

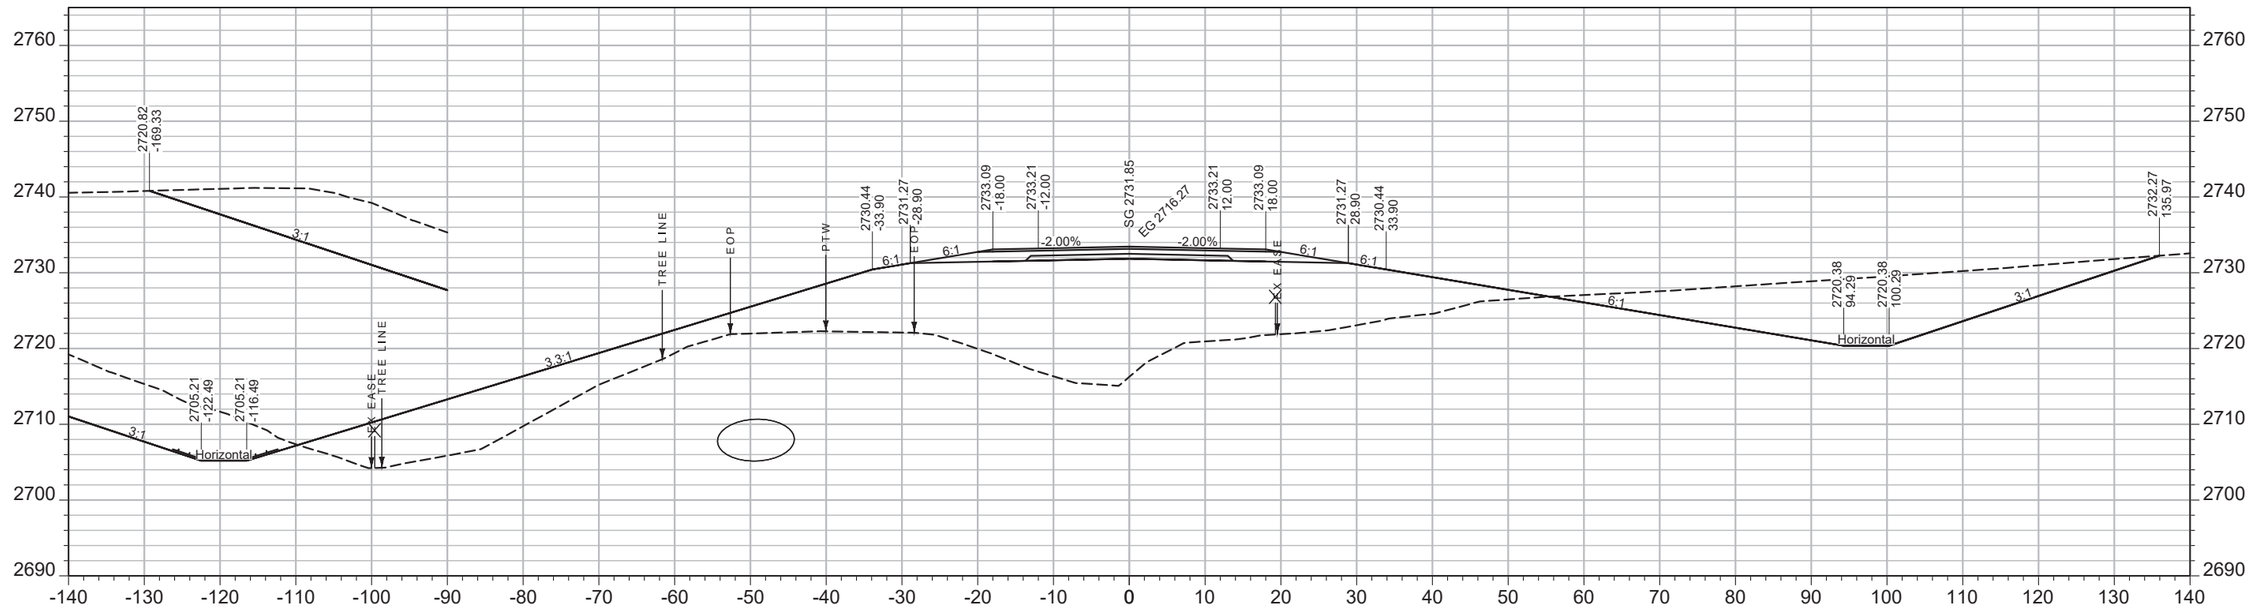

CV: 608 CY STA 2407+00.00 FV: 1946 CY

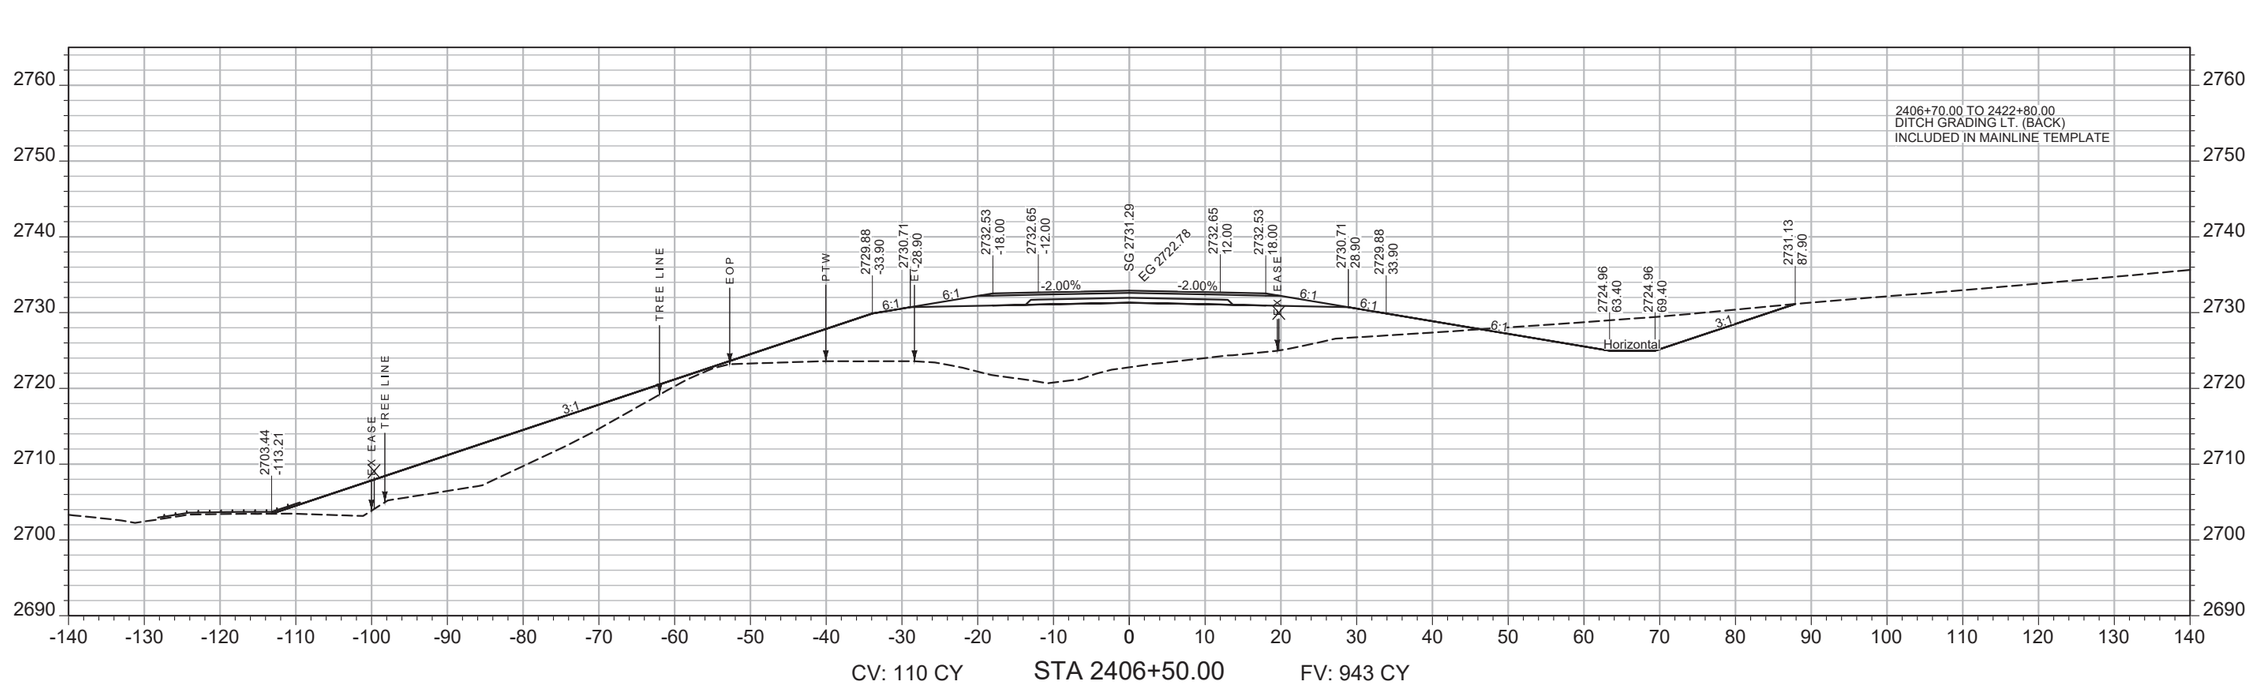

CV: 110 CY STA 2406+50.00 FV: 943 CY

SHEET NO.
289

MAINLINE

PROJECT NAME WEST OF BROCKWAY - WEST
COUNTY MCCONE
PROJECT ID NH-HSIP 57-6(22)254
UPN 9727000


DESIGNED BY C. PERIMAN 09/2023
REVIEWED BY
CHECKED BY
9727000RDLAY003.DWG

MONTANA Department of Transportation


CROSS SECTIONS

5/15/2025 2:14 PM

AWARD COPY

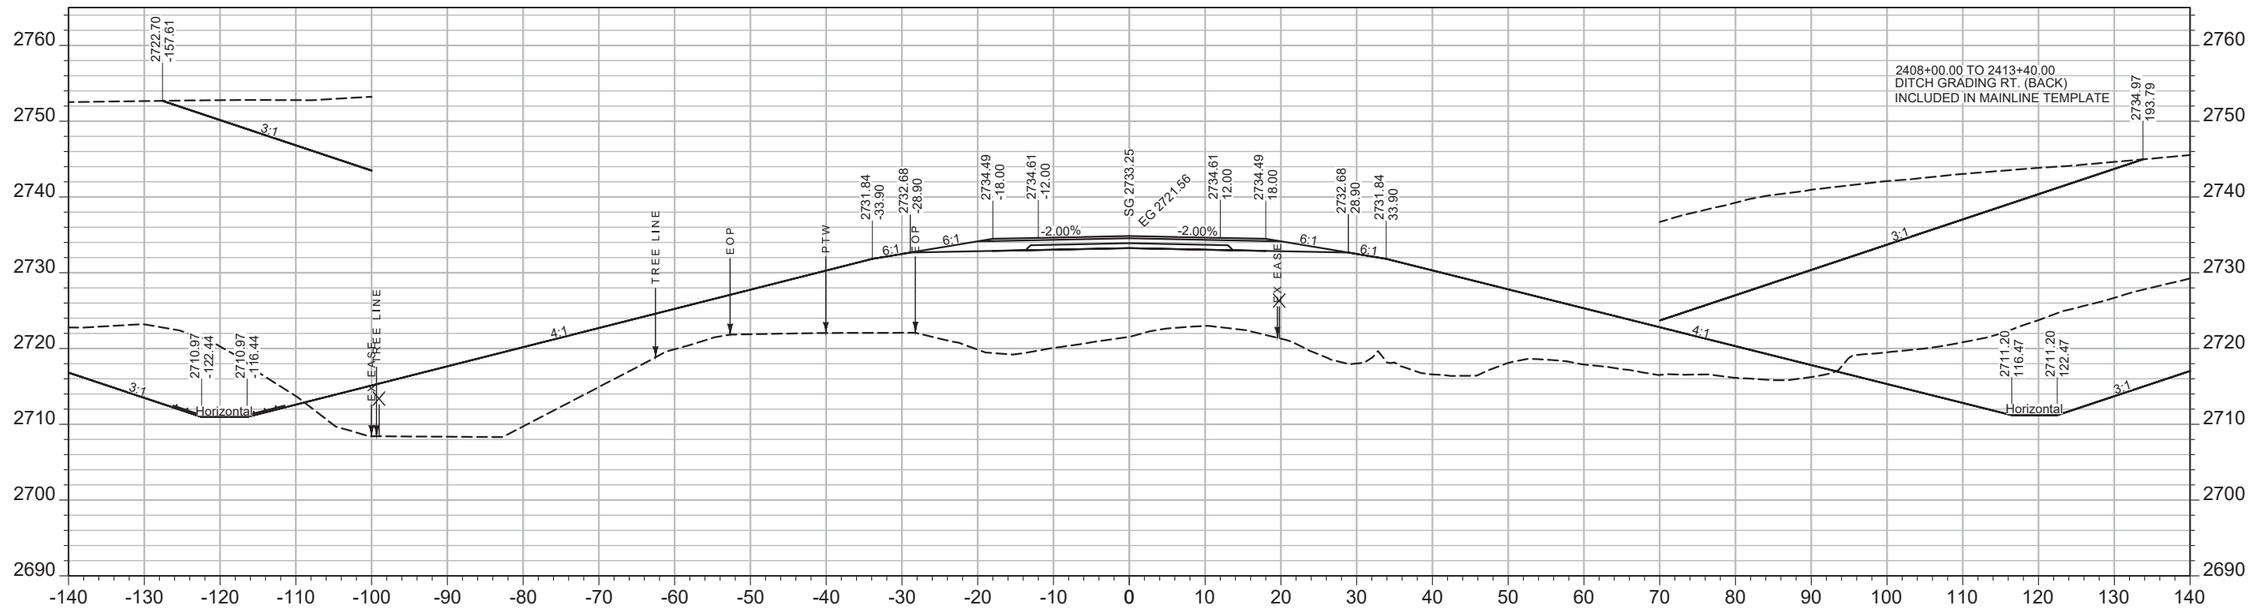

CV: 2067 CY STA 2408+00.00 FV: 3895 CY

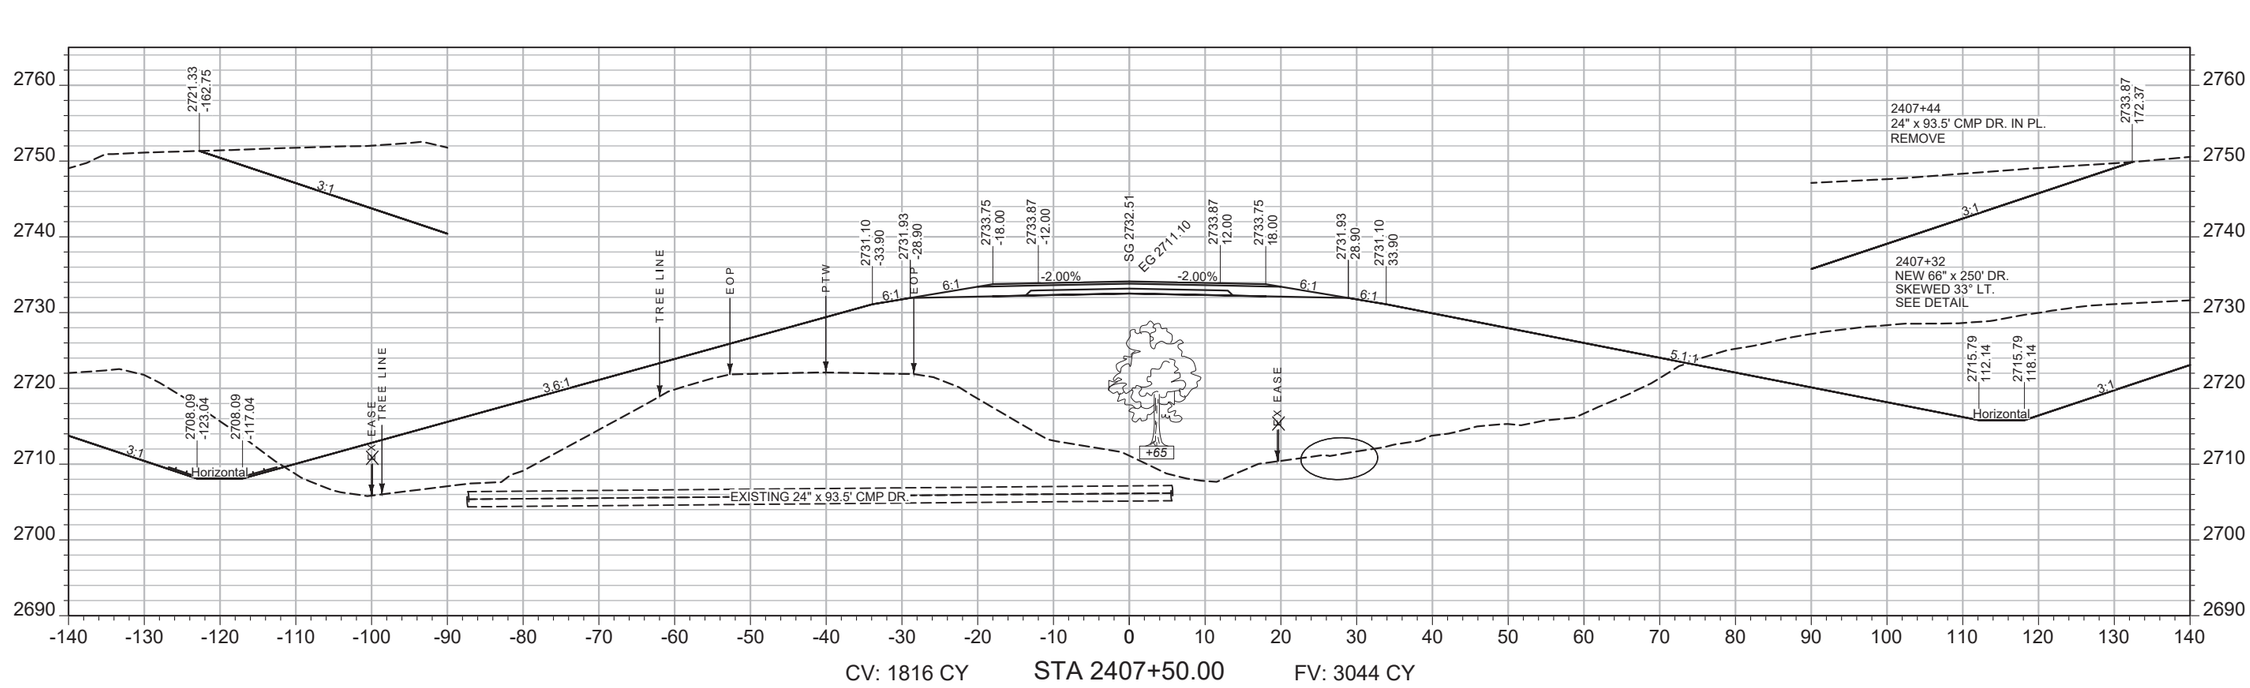

CV: 1816 CY STA 2407+50.00 FV: 3044 CY

SHEET NO.
290

MAINLINE

PROJECT NAME WEST OF BROCKWAY - WEST
COUNTY MCCONE
PROJECT ID NH-HSIP 57-6(22)254
UPN 9727000


DESIGNED BY C. PERIMAN 09/2023
REVIEWED BY
CHECKED BY
9727000RDLAY003.DWG

MONTANA Department of Transportation


CROSS SECTIONS

5/15/2025 2:14 PM

AWARD COPY

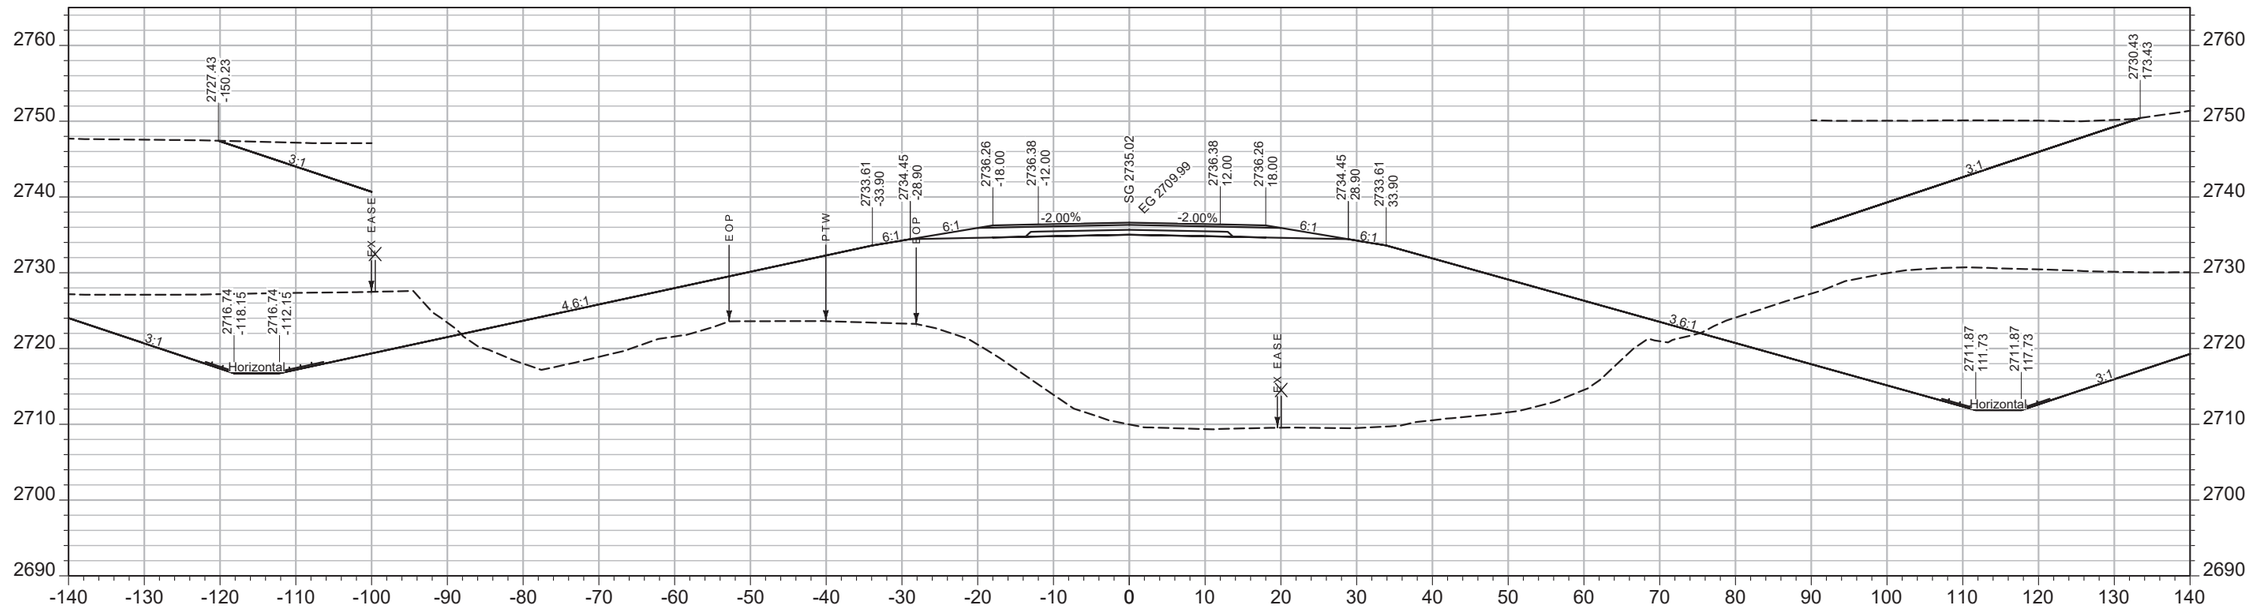

CV: 2373 CY STA 2409+00.00 FV: 3584 CY

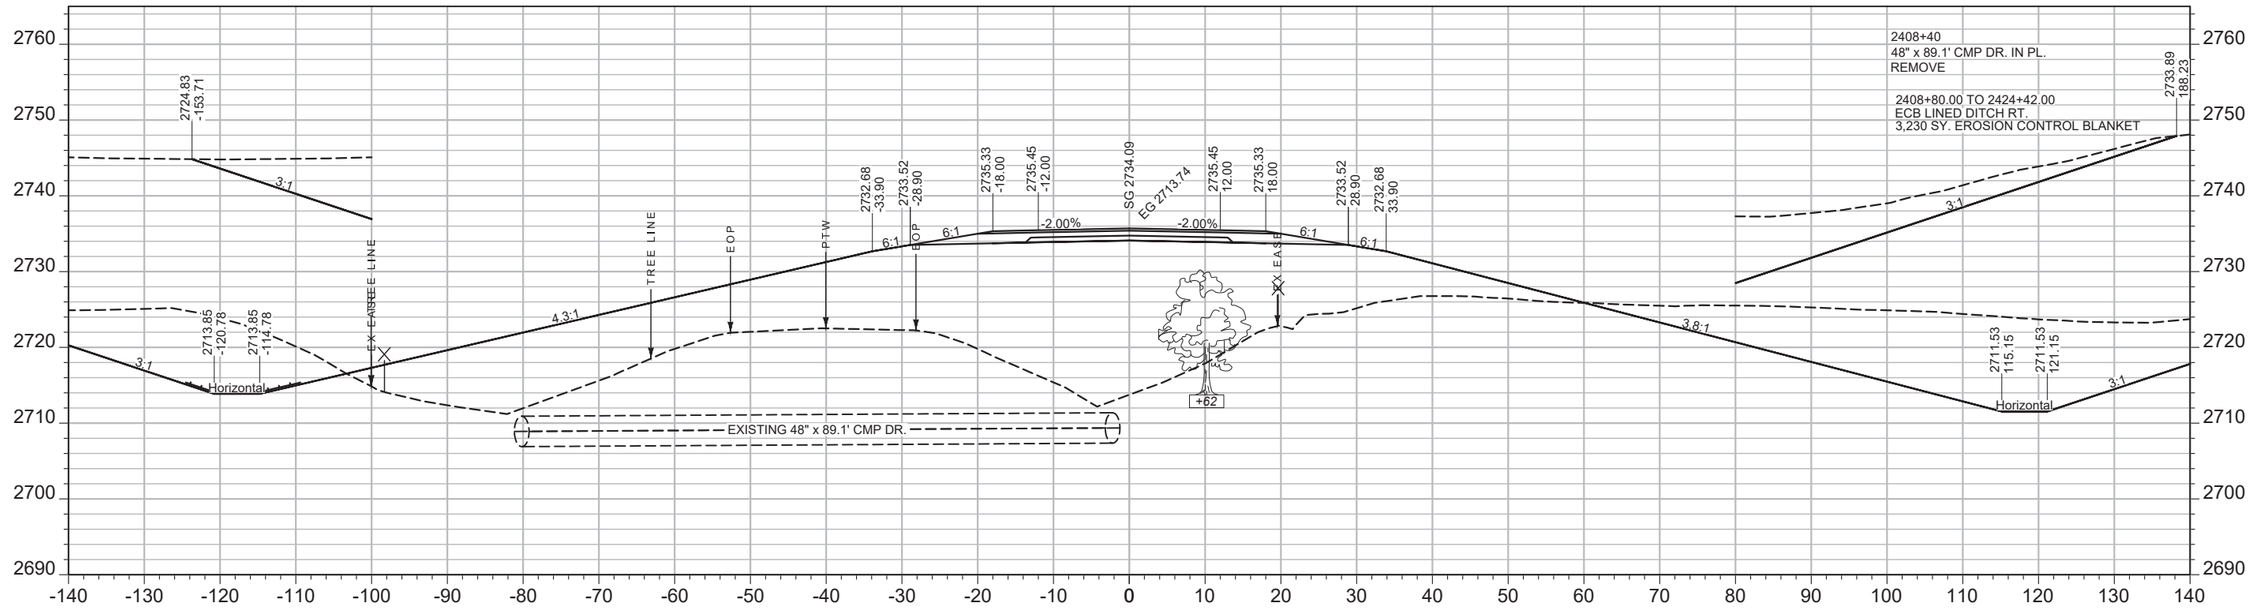

CV: 1727 CY STA 2408+50.00 FV: 2880 CY

SHEET NO.
291

MAINLINE

PROJECT NAME WEST OF BROCKWAY - WEST
COUNTY MCCONE
PROJECT ID NH-HSIP 57-6(22)254
UPN 9727000

DESIGNED BY C. PERIMAN 09/2023
REVIEWED BY
CHECKED BY


MONTANA Department of Transportation

CROSS SECTIONS


9727000RDLAY003.DWG

5/15/2025 2:14 PM

AWARD COPY

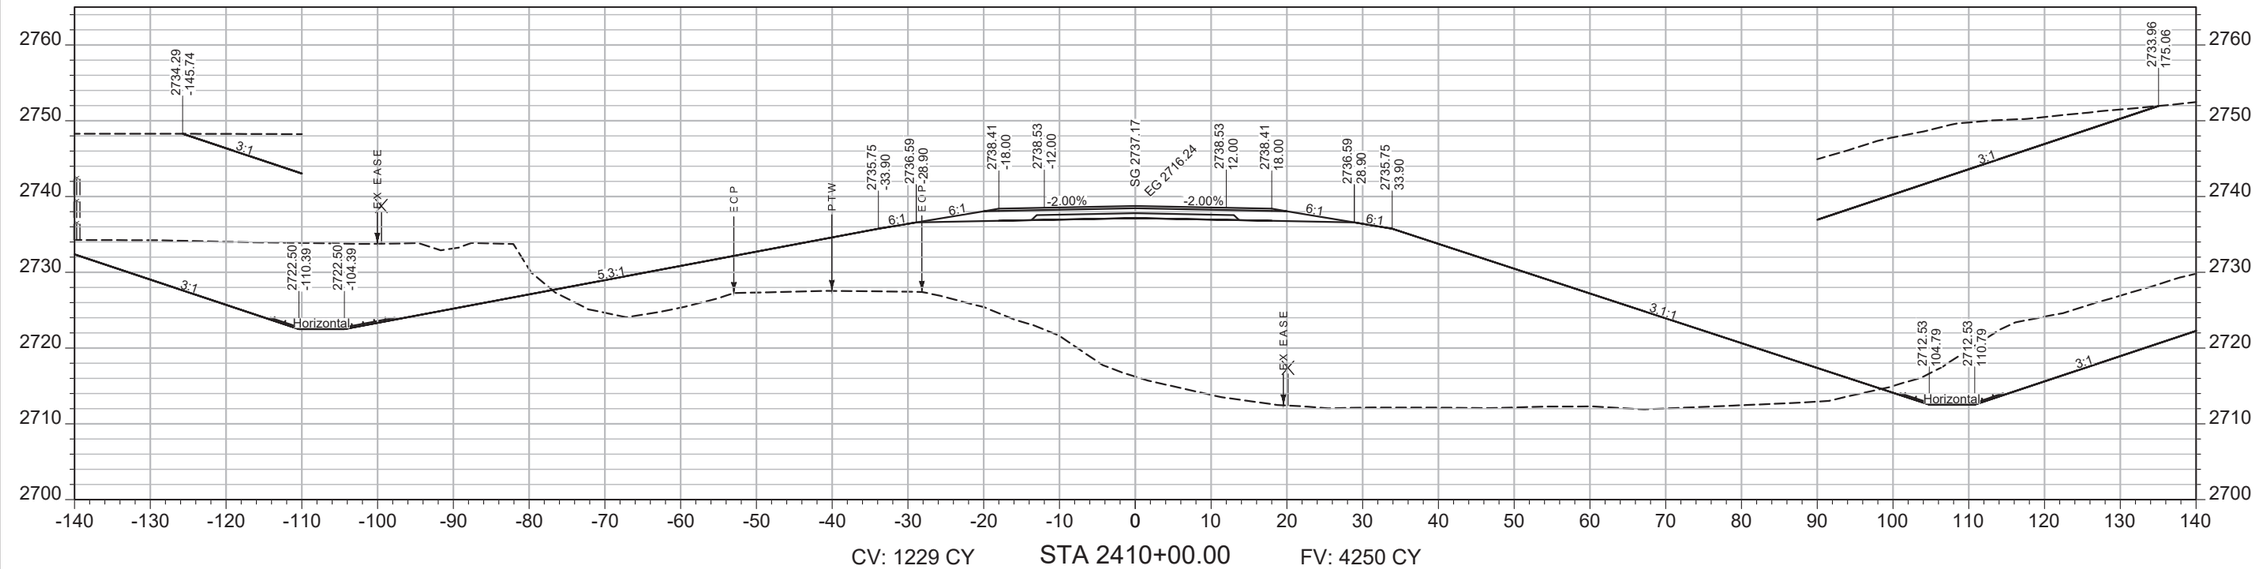

CV: 1229 CY STA 2410+00.00 FV: 4250 CY

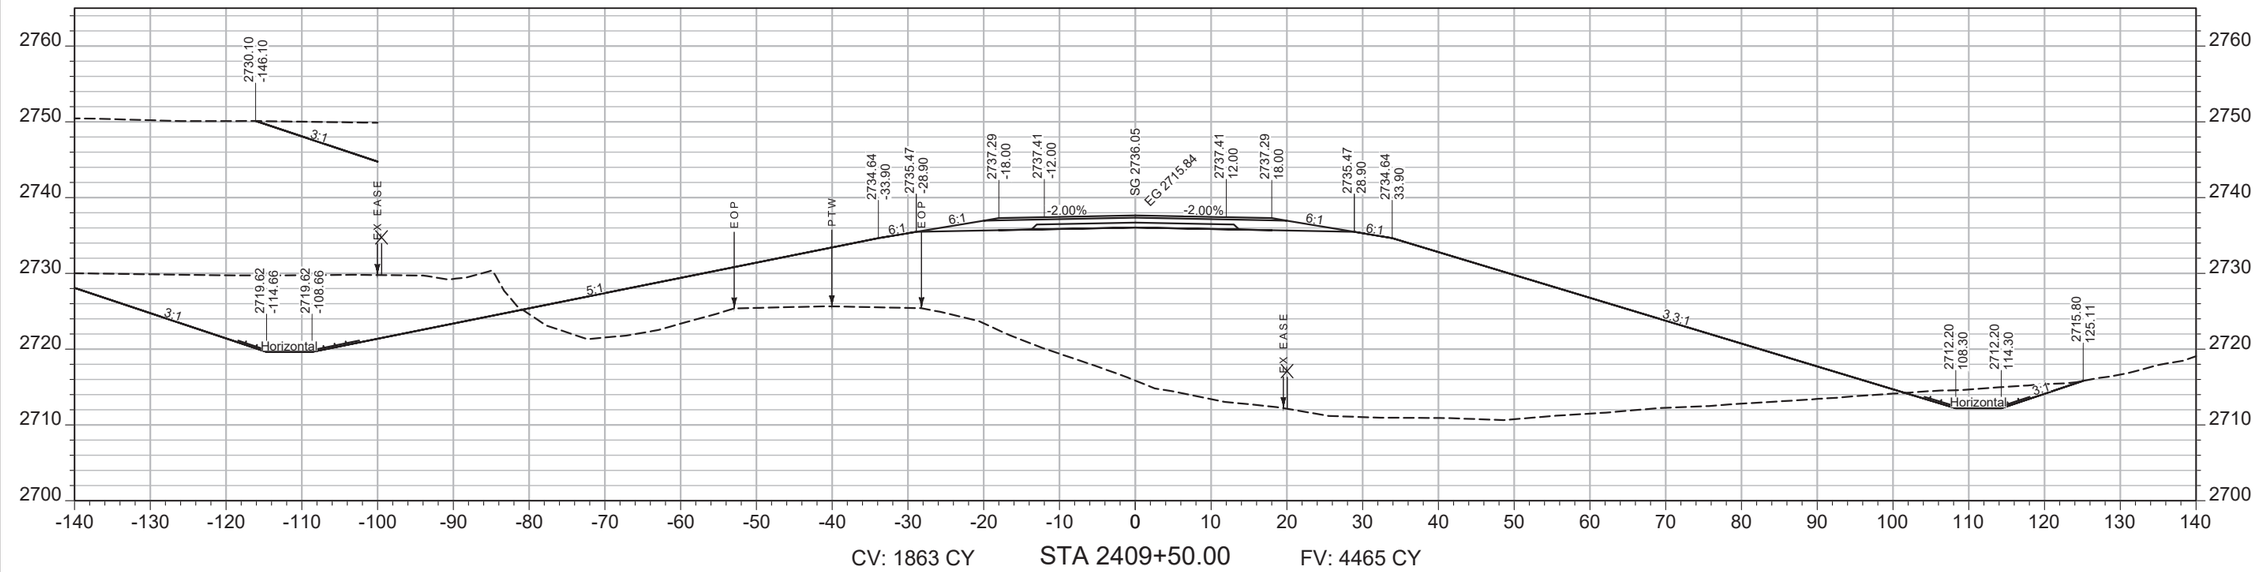

CV: 1863 CY STA 2409+50.00 FV: 4465 CY

SHEET NO.
292

MAINLINE


PROJECT NAME WEST OF BROCKWAY - WEST
COUNTY MCCONE
PROJECT ID NH-HSIP 57-6(22)254
UPN 9727000

DESIGNED BY C. PERIMAN 09/2023
REVIEWED BY
CHECKED BY
9727000RDLAY003.DWG


MONTANA Department of Transportation

CROSS SECTIONS

5/15/2025 2:14 PM

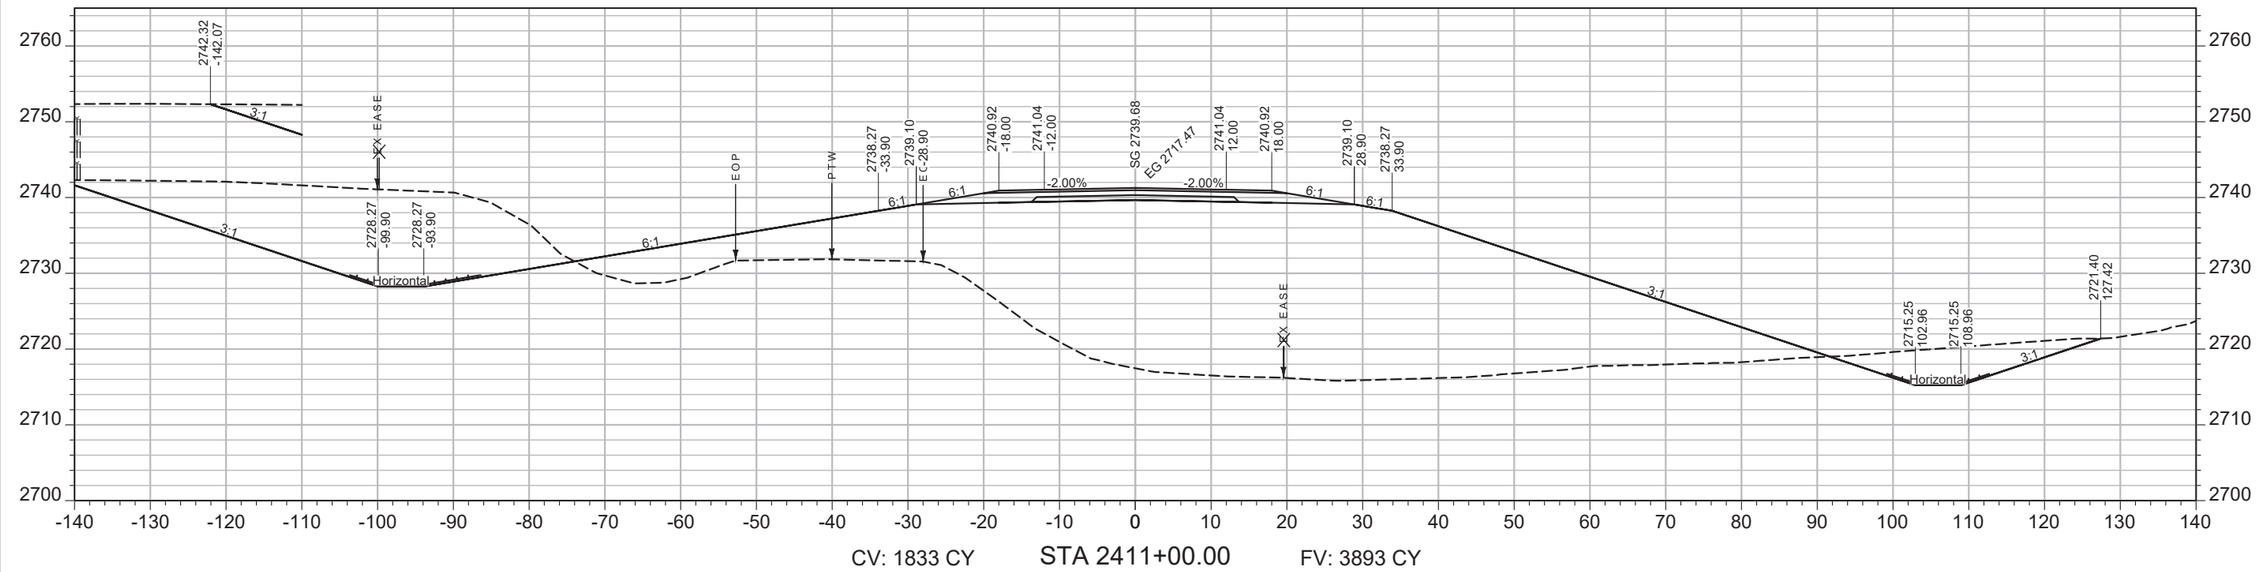

CV: 1833 CY STA 2411+00.00 FV: 3893 CY

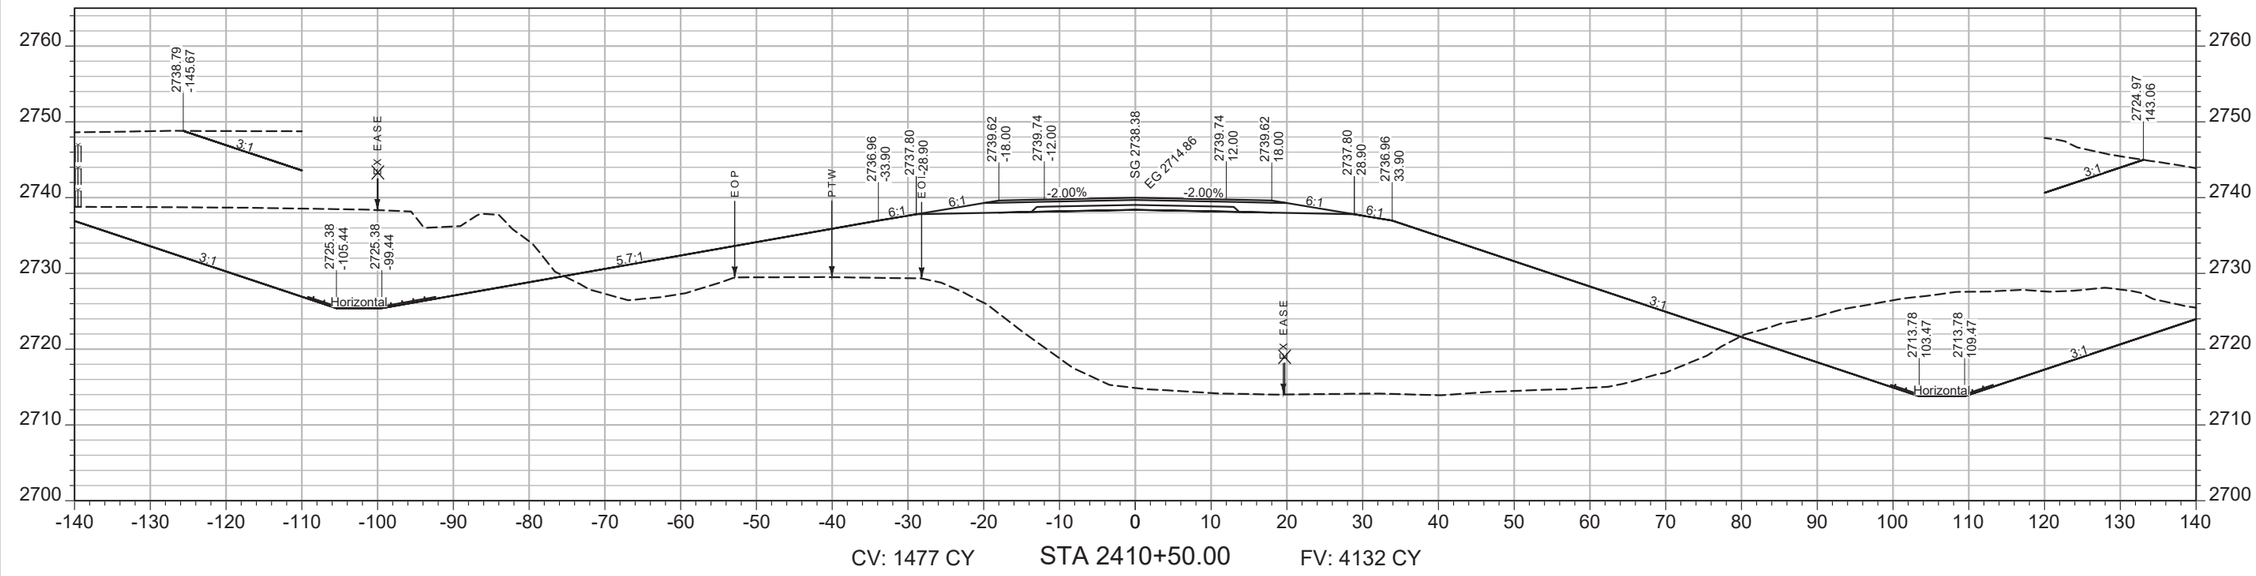

CV: 1477 CY STA 2410+50.00 FV: 4132 CY

SHEET NO.
293

MAINLINE

PROJECT NAME WEST OF BROCKWAY - WEST
COUNTY MCCONE
PROJECT ID NH-HSIP 57-6(22)254
UPN 9727000


DESIGNED BY C. PERIMAN 09/2023
REVIEWED BY
CHECKED BY
9727000RDLAY003.DWG

MONTANA Department of Transportation


CROSS SECTIONS

5/15/2025 2:14 PM

AWARD COPY

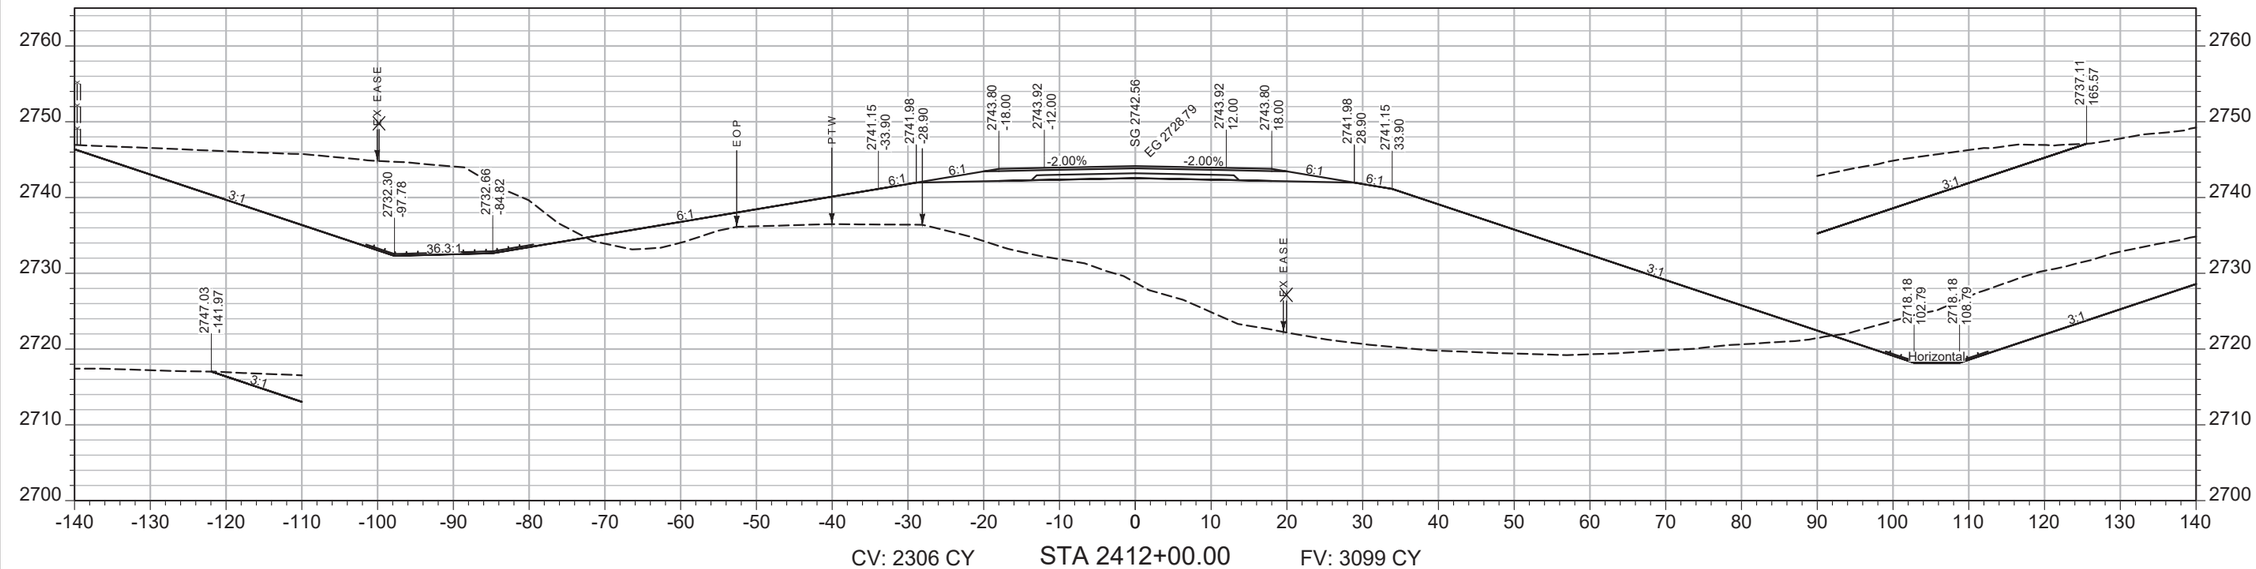

CV: 2306 CY STA 2412+00.00 FV: 3099 CY

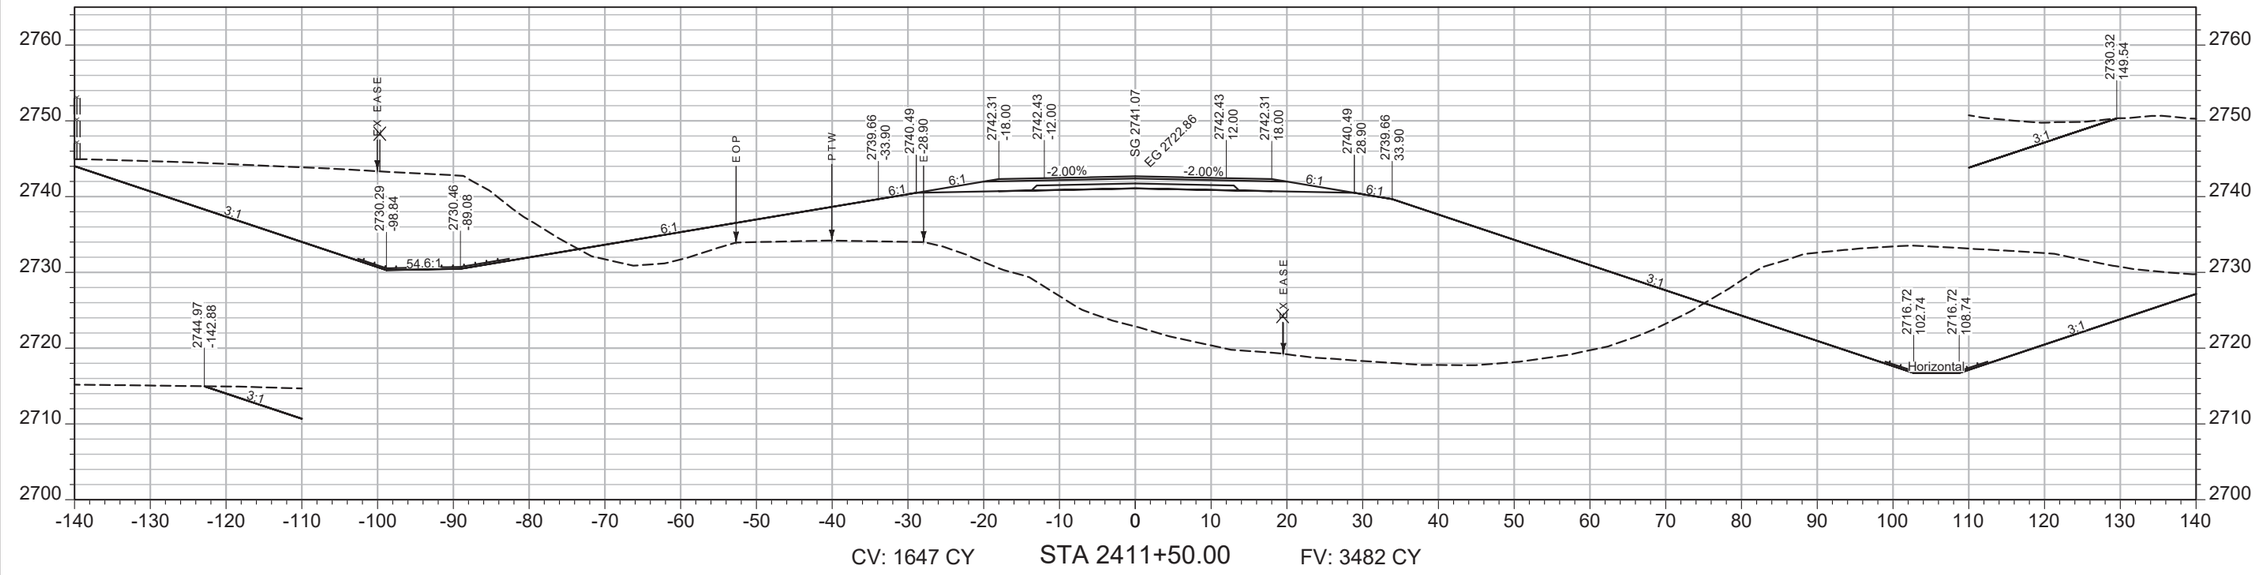

CV: 1647 CY STA 2411+50.00 FV: 3482 CY

SHEET NO.
294

MAINLINE

PROJECT NAME WEST OF BROCKWAY - WEST
COUNTY MCCONE
PROJECT ID NH-HSIP 57-6(22)254
UPN 9727000

DESIGNED BY C. PERIMAN 09/2023
REVIEWED BY
CHECKED BY


9727000RDLAY003.DWG


MONTANA Department of Transportation

CROSS SECTIONS

5/15/2025 2:14 PM

AWARD COPY

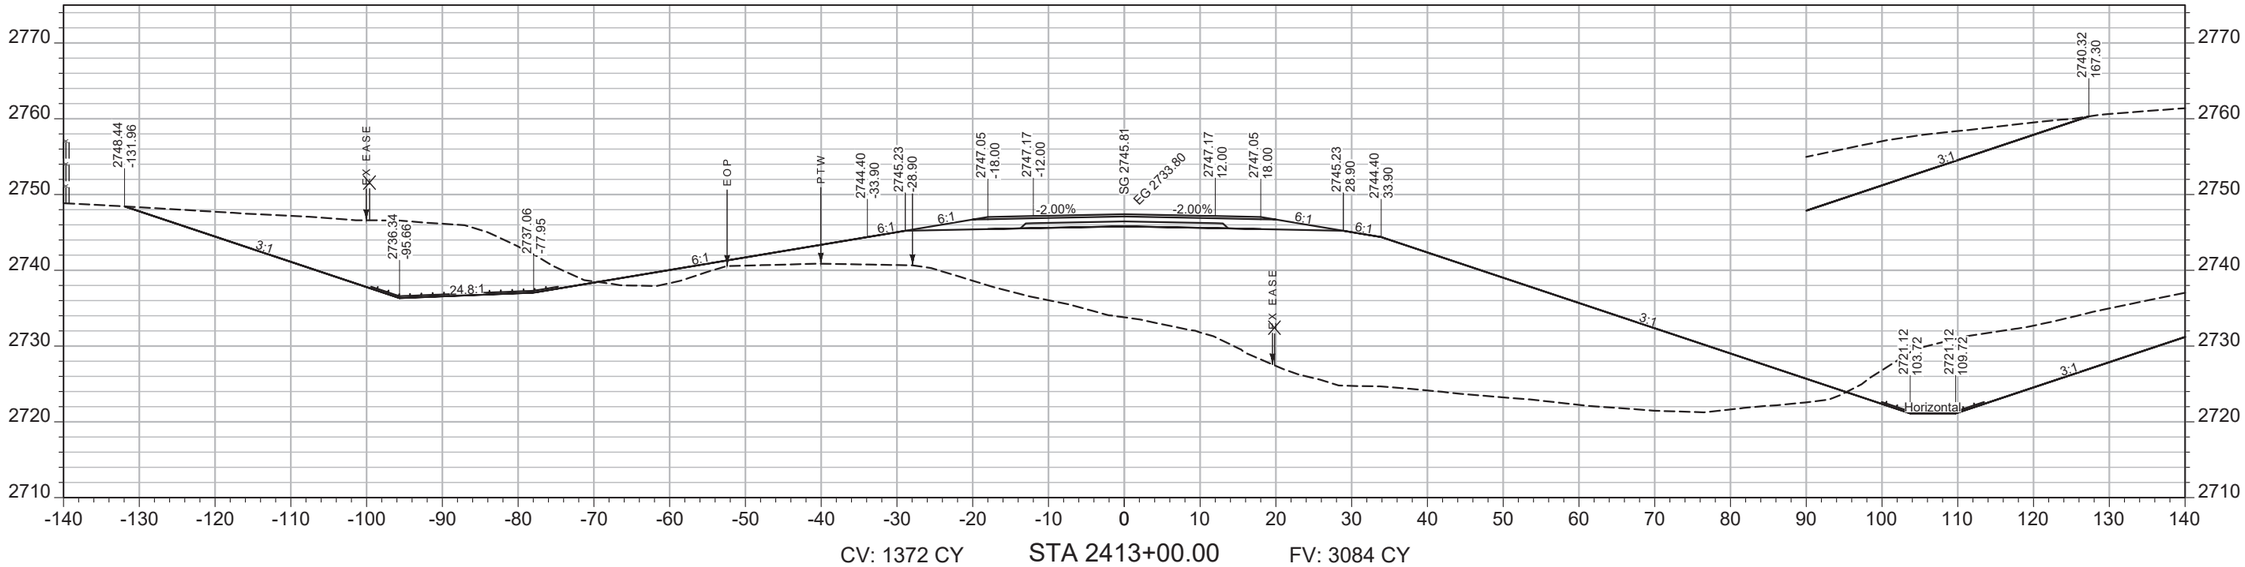

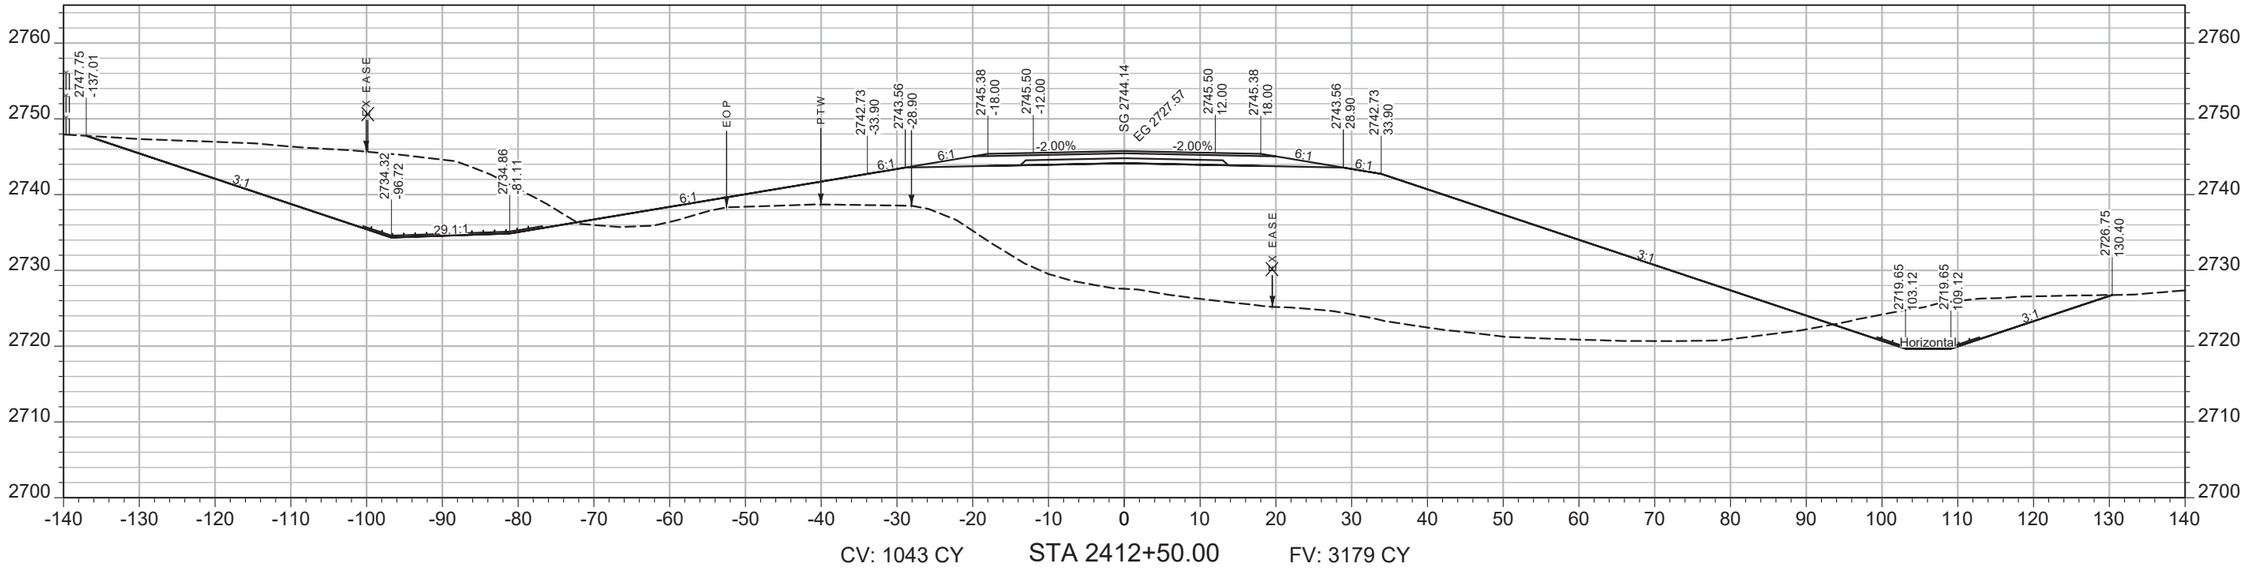

SHEET NO.
295

MAINLINE

PROJECT NAME
WEST OF BROCKWAY - WEST

COUNTY
MCCONE

PROJECT ID
NH-HSIP 57-6(22)254

UPN
9727000

DESIGNED BY
C. PERIMAN
09/2023

REVIEWED BY

CHECKED BY


9727000RDLAY003.DWG

MONTANA
Department of Transportation


CROSS SECTIONS

5/15/2025 2:14 PM

AWARD COPY

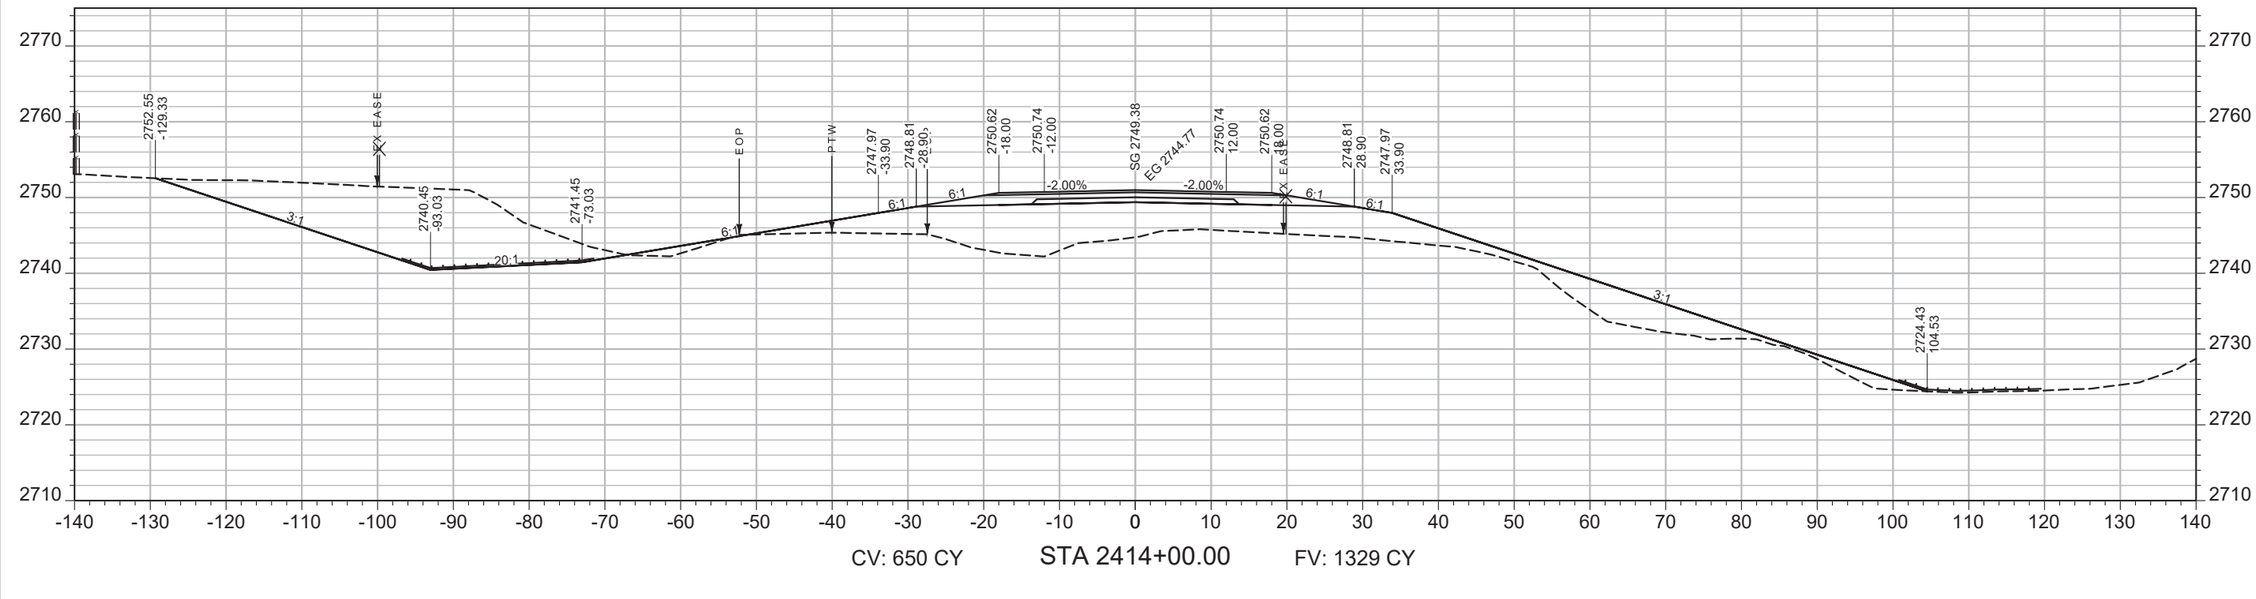

CV: 650 CY STA 2414+00.00 FV: 1329 CY

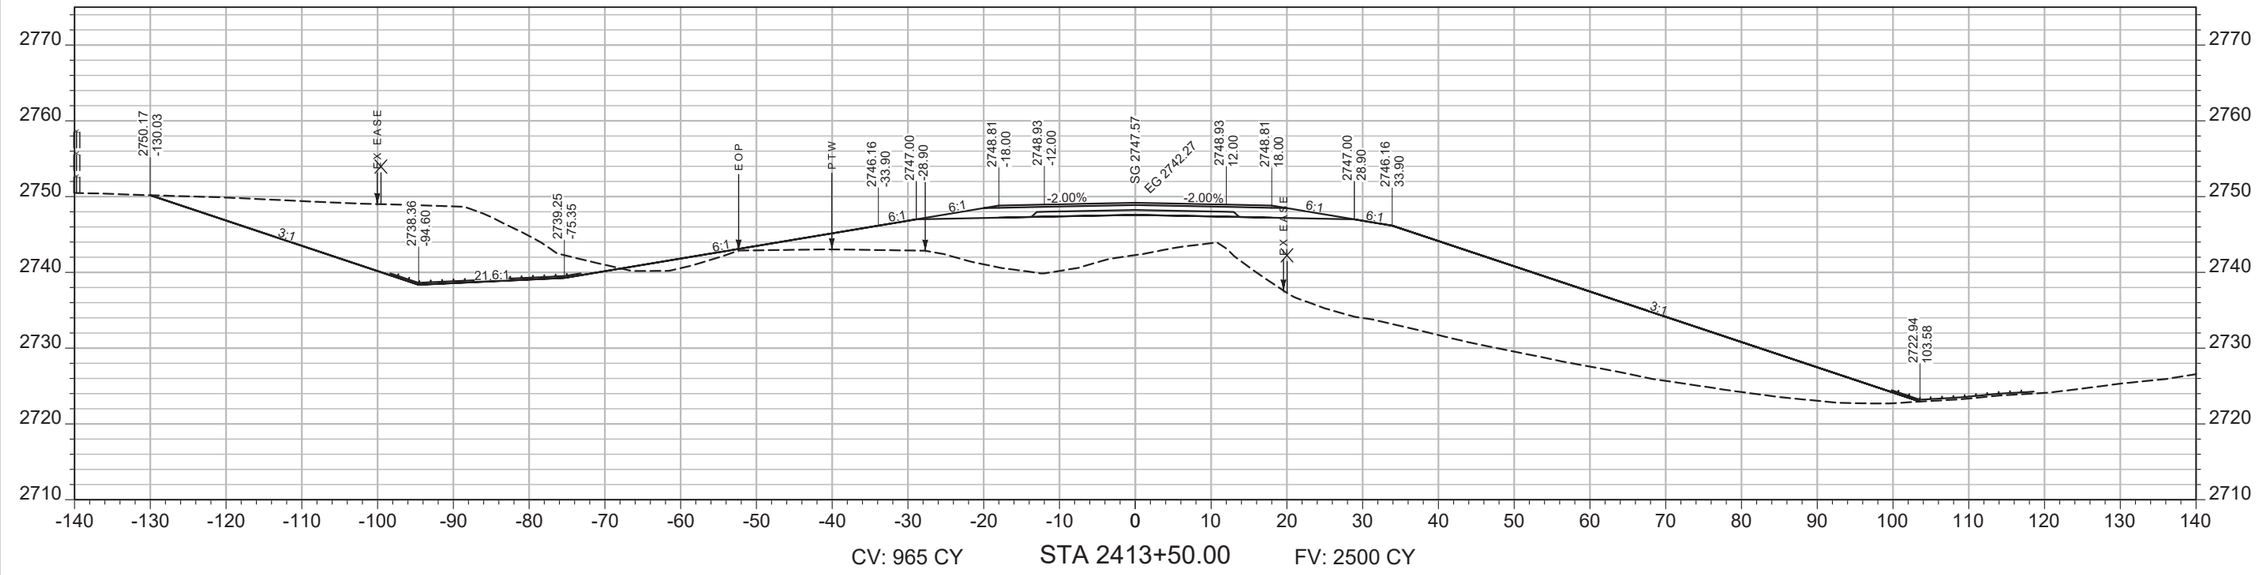

CV: 965 CY STA 2413+50.00 FV: 2500 CY

SHEET NO.
296

MAINLINE

PROJECT NAME WEST OF BROCKWAY - WEST
COUNTY MCCONE
PROJECT ID NH-HSIP 57-6(22)254
UPN 9727000


DESIGNED BY C. PERIMAN 09/2023
REVIEWED BY
CHECKED BY
9727000RDLAY003.DWG

MONTANA Department of Transportation


CROSS SECTIONS

5/15/2025 2:14 PM

AWARD COPY

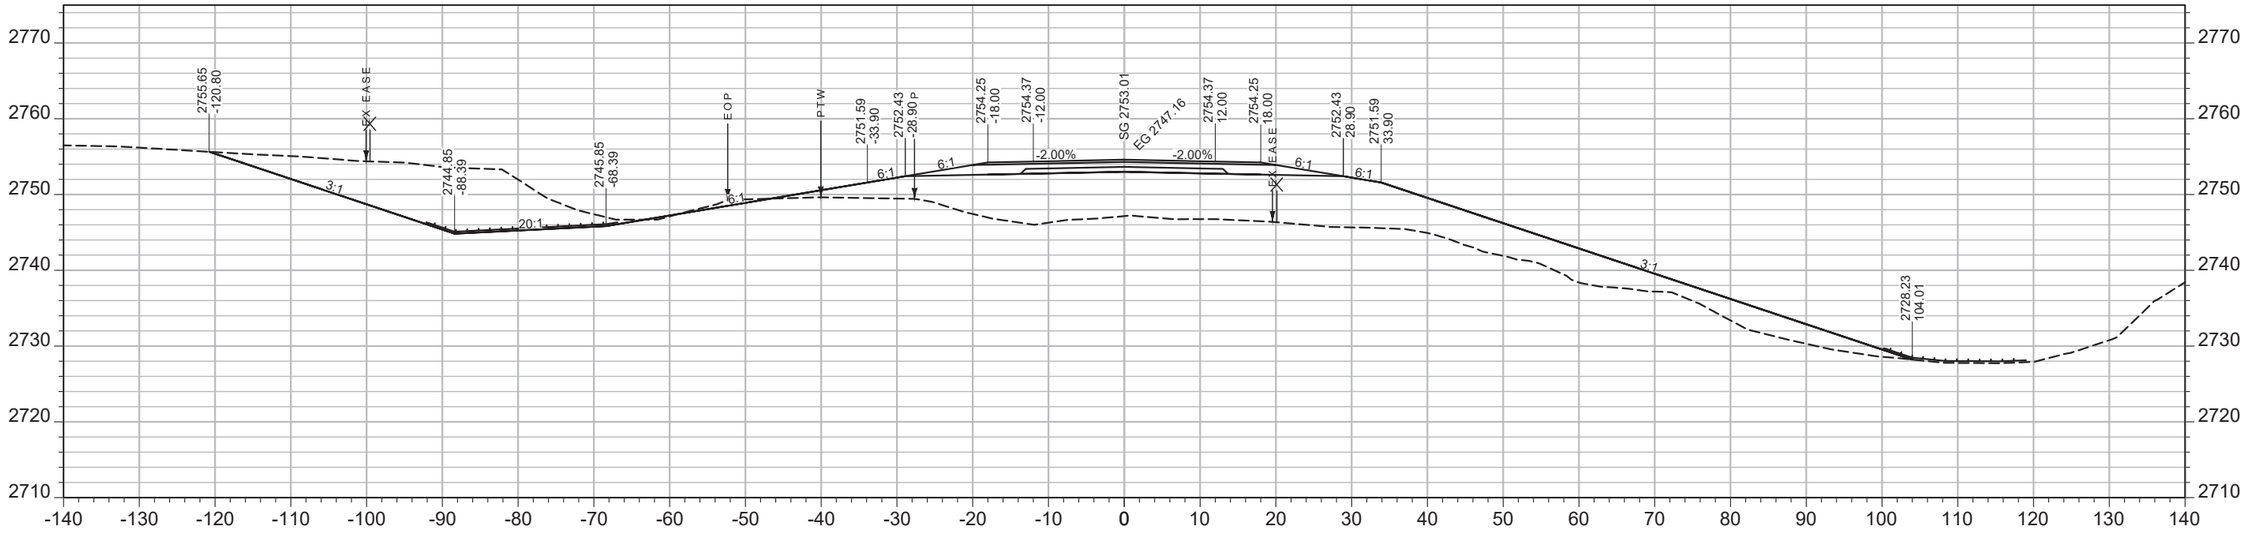

CV: 548 CY STA 2415+00.00 FV: 1011 CY

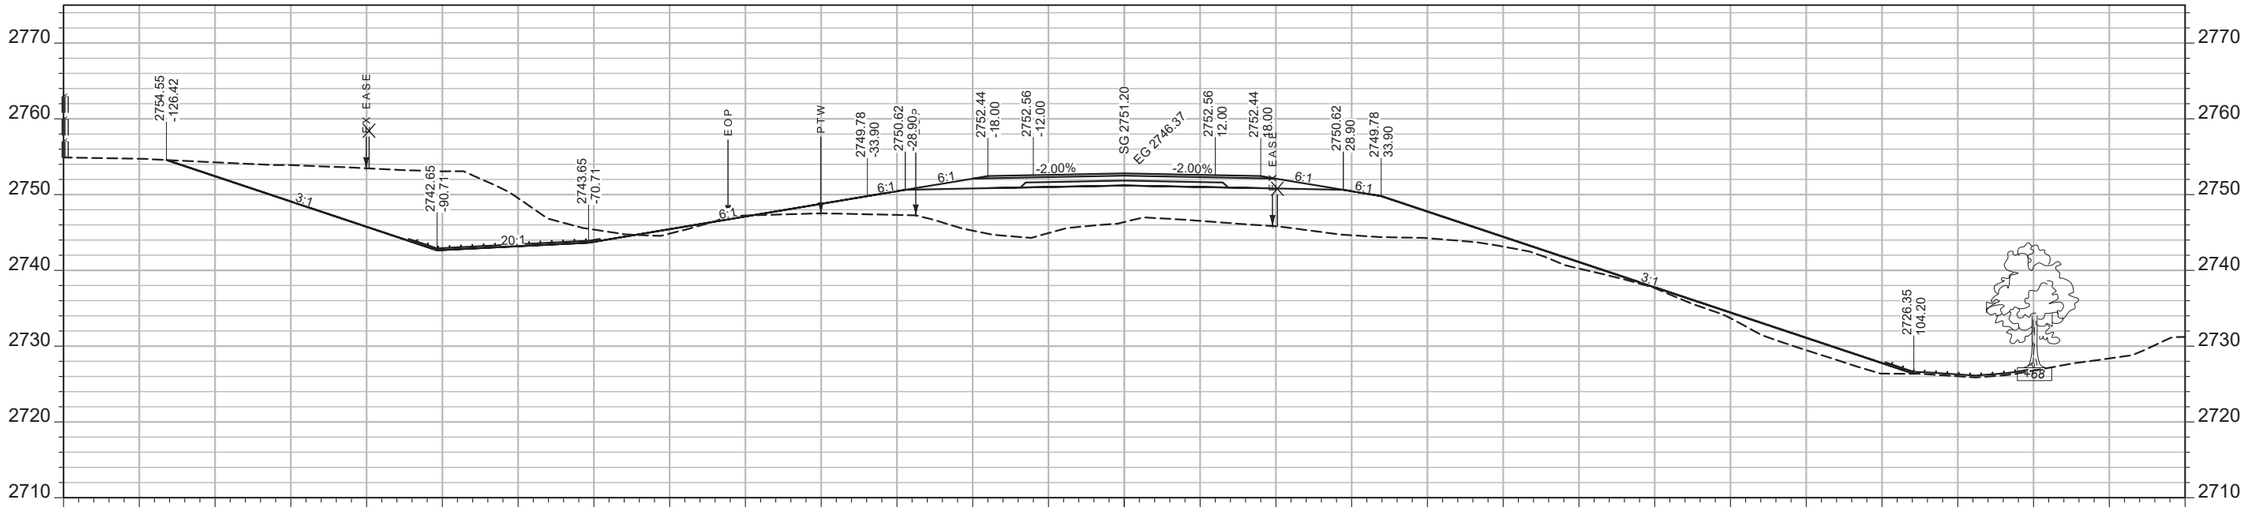

CV: 616 CY STA 2414+50.00 FV: 918 CY

SHEET NO.
297

MAINLINE

PROJECT NAME **WEST OF BROCKWAY - WEST**
COUNTY **MCCONE**
PROJECT ID **NH-HSIP 57-6(22)254**
UPN **9727000**

DESIGNED BY C. PERIMAN 09/2023
REVIEWED BY
CHECKED BY


MONTANA Department of Transportation

CROSS SECTIONS


5/15/2025 2:14 PM

9727000RDLAY003.DWG

AWARD COPY

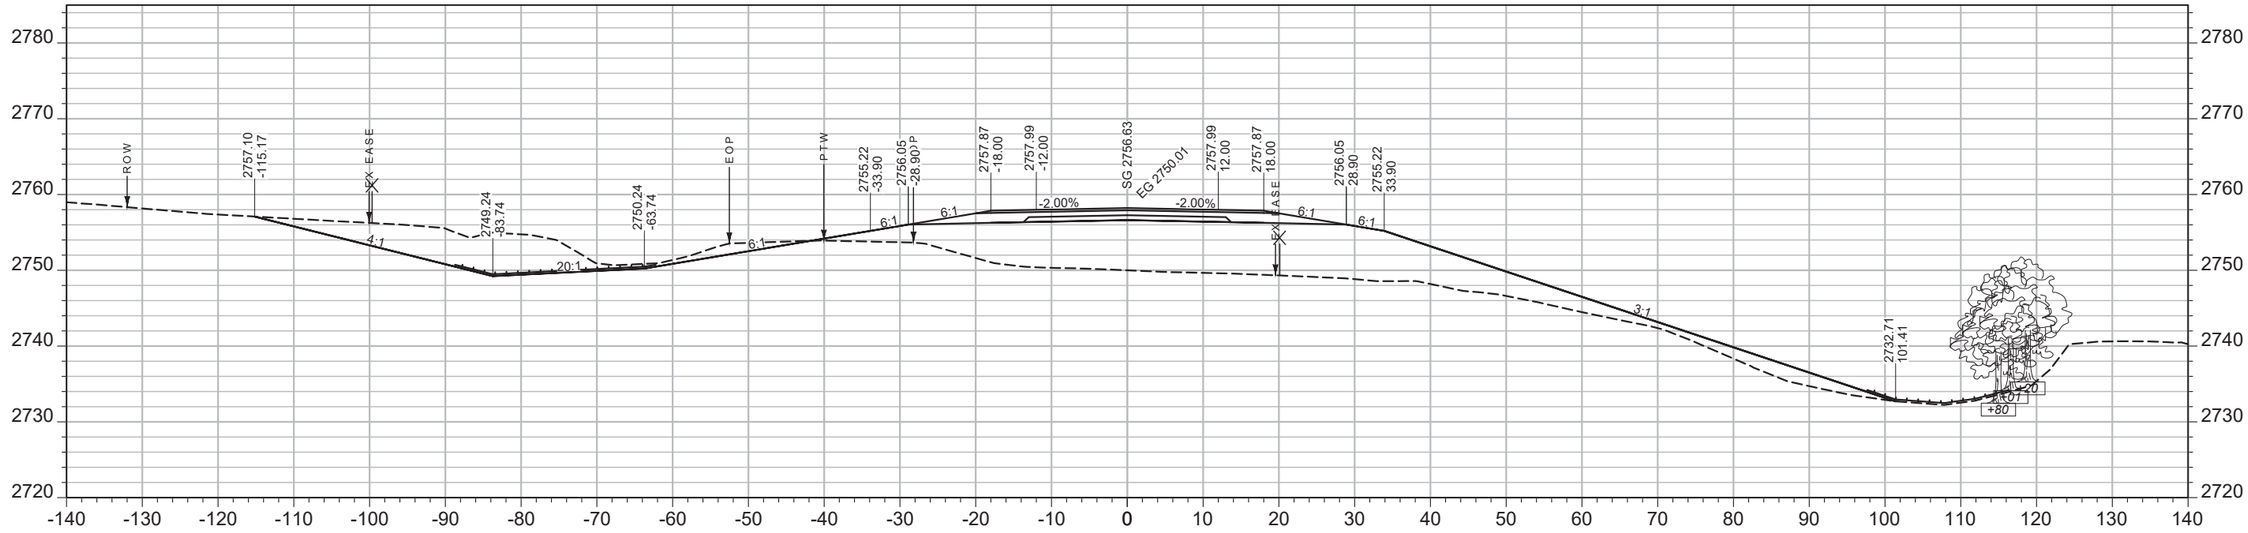

CV: 369 CY STA 2416+00.00 FV: 1002 CY

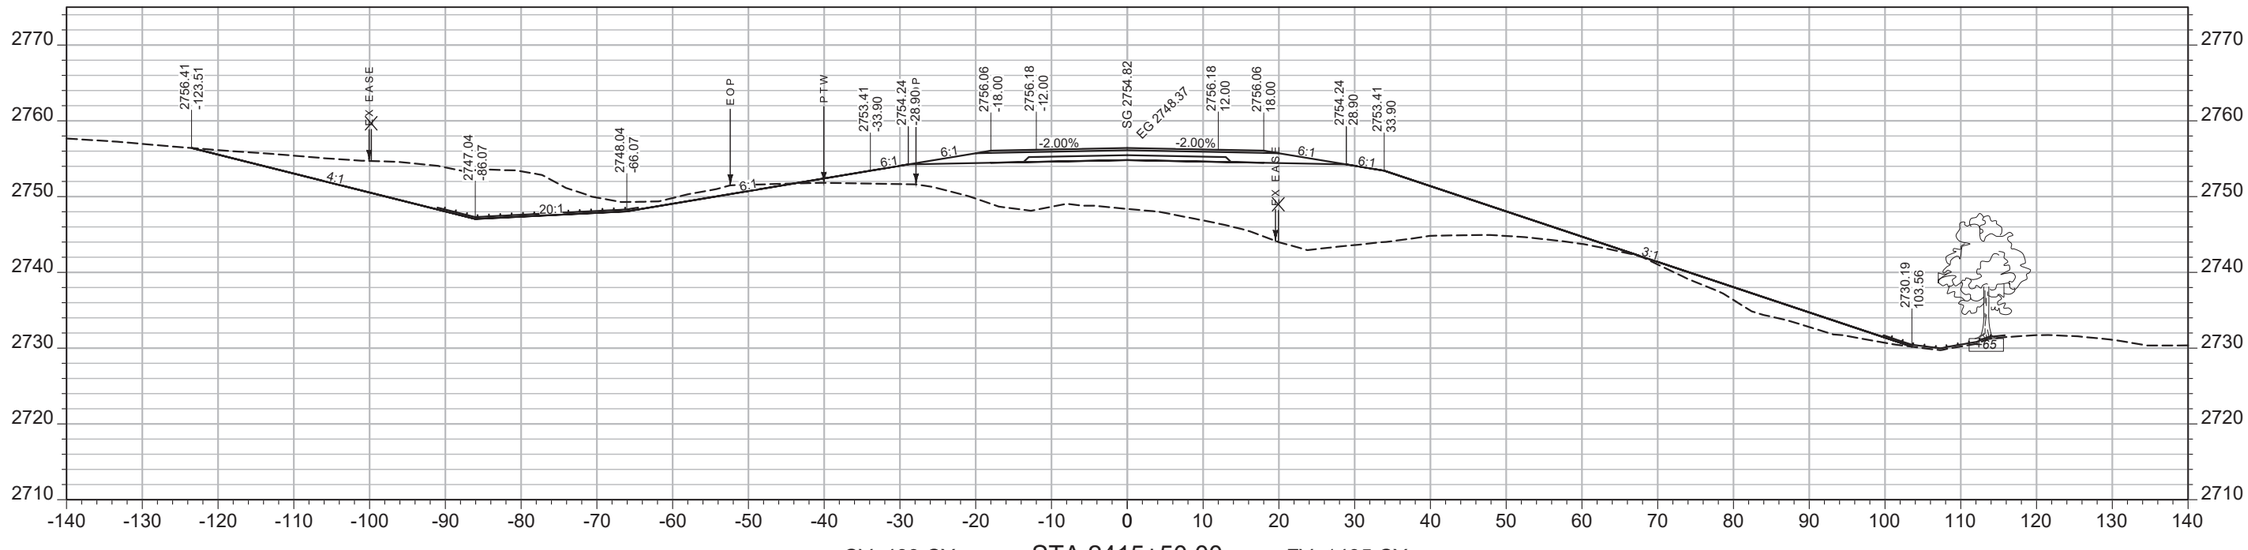

CV: 433 CY STA 2415+50.00 FV: 1435 CY

SHEET NO.
298

MAINLINE

PROJECT NAME
WEST OF BROCKWAY - WEST

COUNTY
MCCONE

PROJECT ID
NH-HSIP 57-6(22)254

UPN
9727000

DESIGNED BY
C. PERIMAN
09/2023

REVIEWED BY

CHECKED BY


9727000RDLAY003.DWG

MONTANA
Department of Transportation


CROSS SECTIONS

5/15/2025 2:14 PM

AWARD COPY

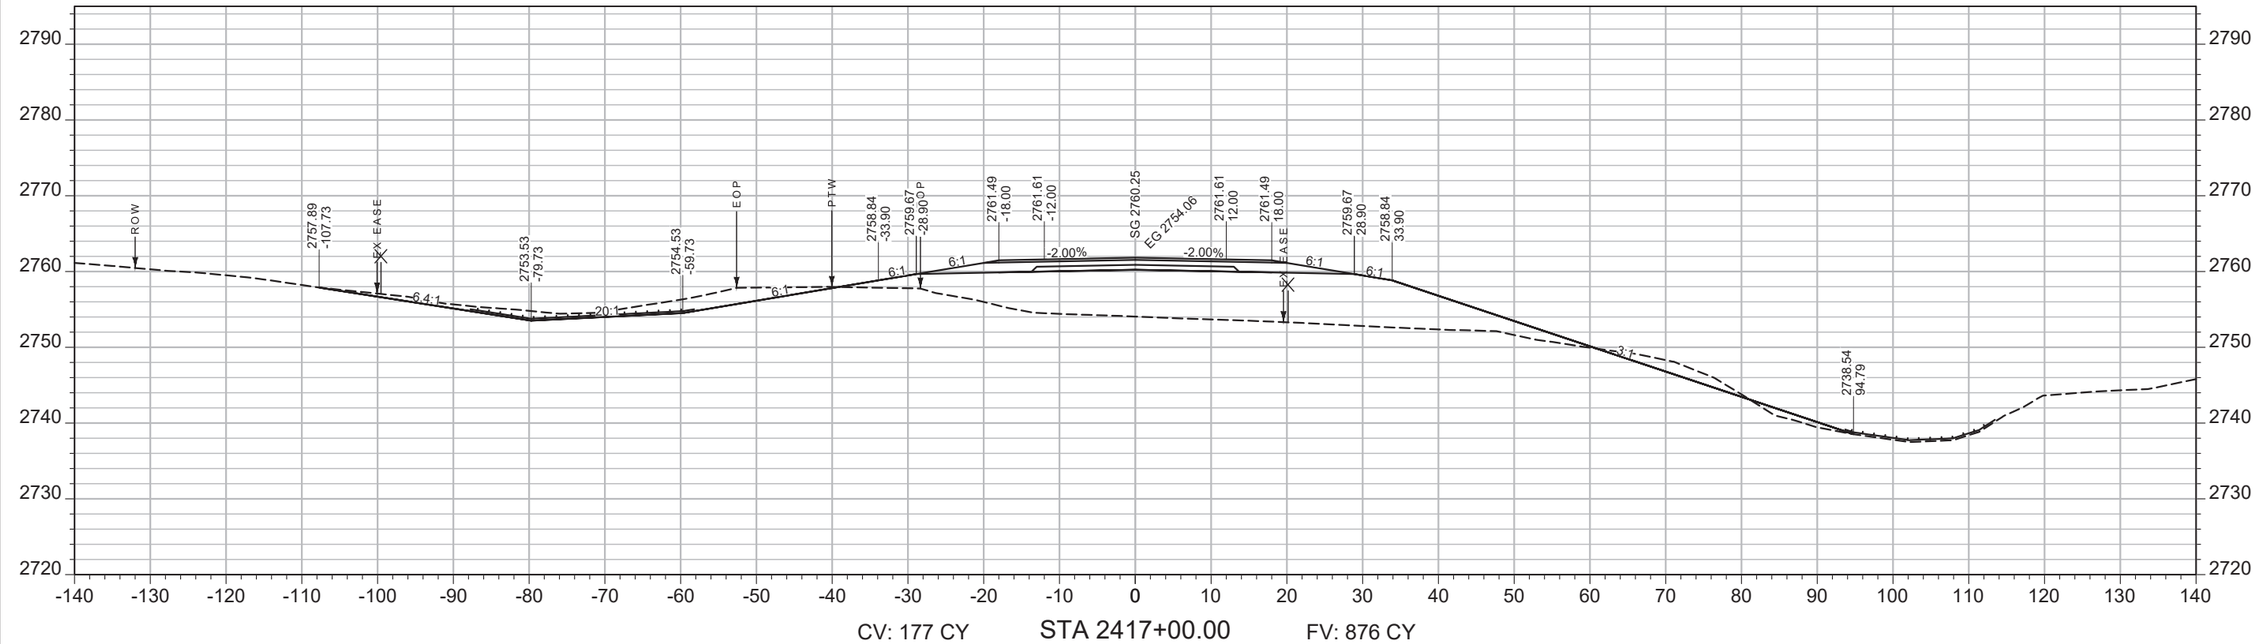

CV: 177 CY STA 2417+00.00 FV: 876 CY

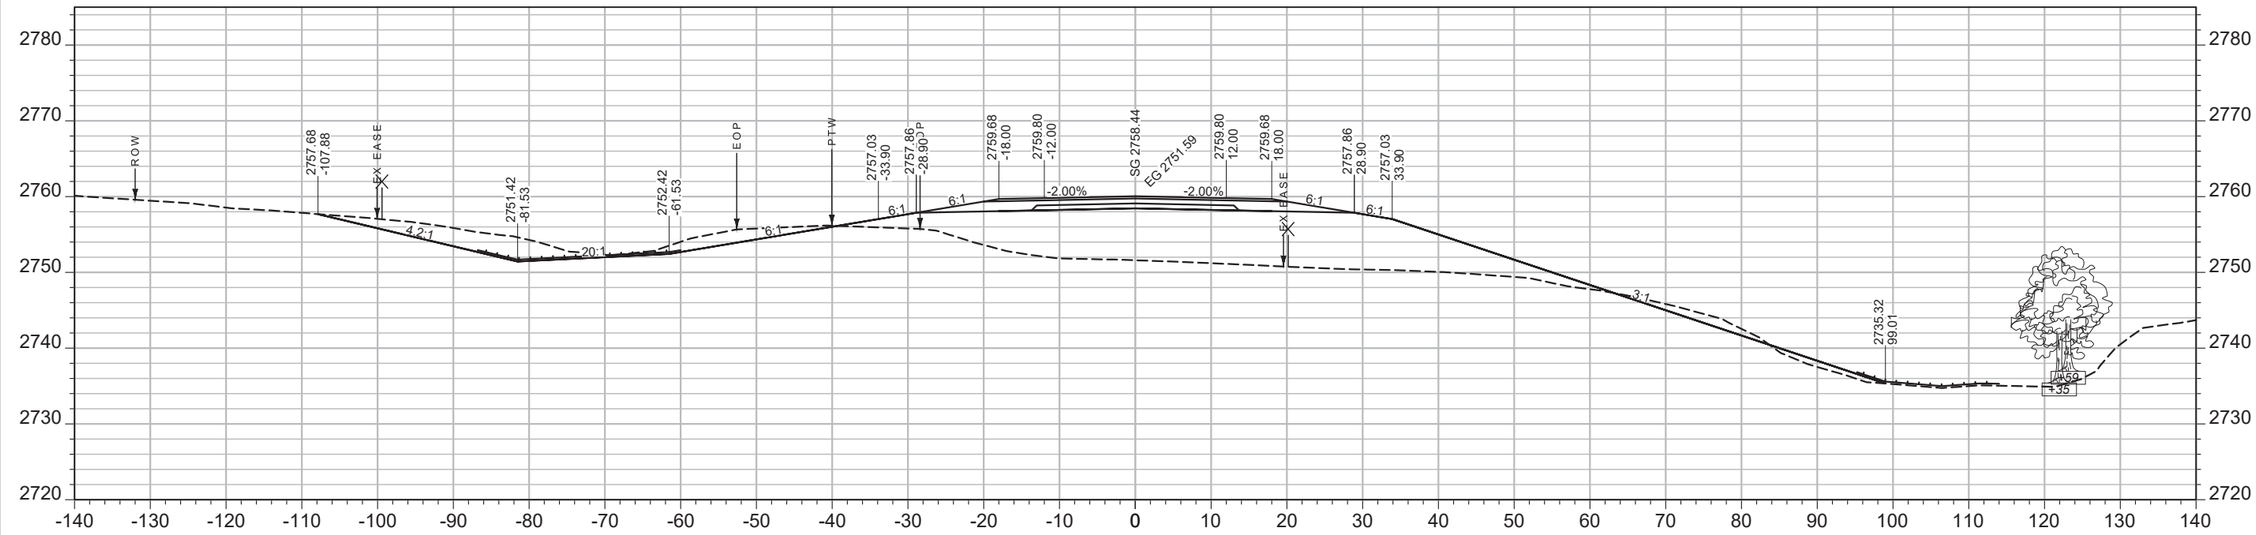

CV: 281 CY STA 2416+50.00 FV: 969 CY

SHEET NO.
299

MAINLINE

PROJECT NAME WEST OF BROCKWAY - WEST
COUNTY MCCONE
PROJECT ID NH-HSIP 57-6(22)254
UPN 9727000


DESIGNED BY C. PERIMAN 09/2023
REVIEWED BY
CHECKED BY
9727000RDLAY003.DWG

MONTANA Department of Transportation


CROSS SECTIONS

5/15/2025 2:14 PM

AWARD COPY

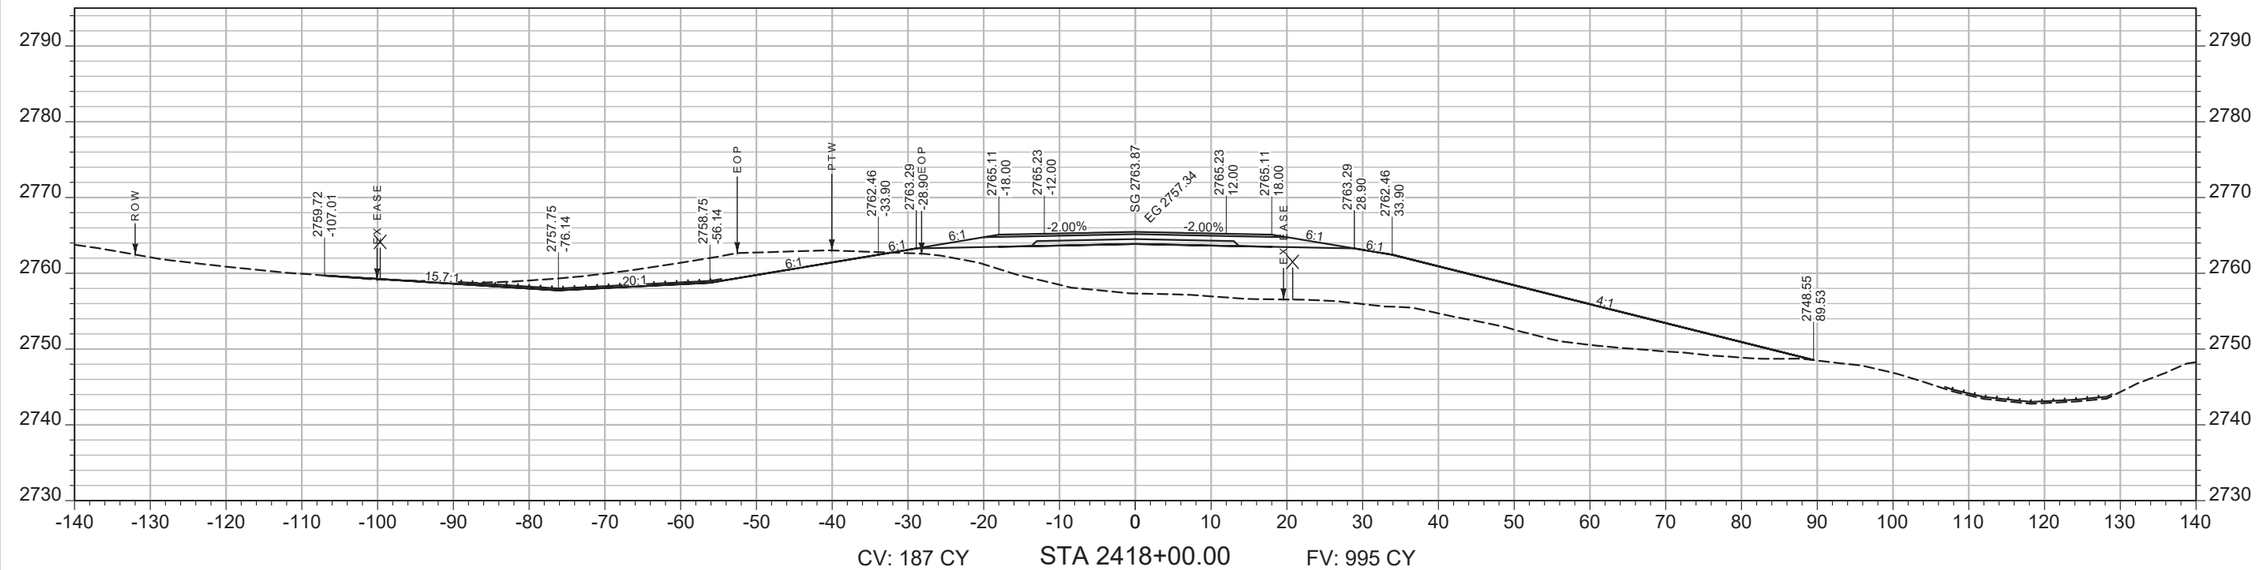

CV: 187 CY STA 2418+00.00 FV: 995 CY

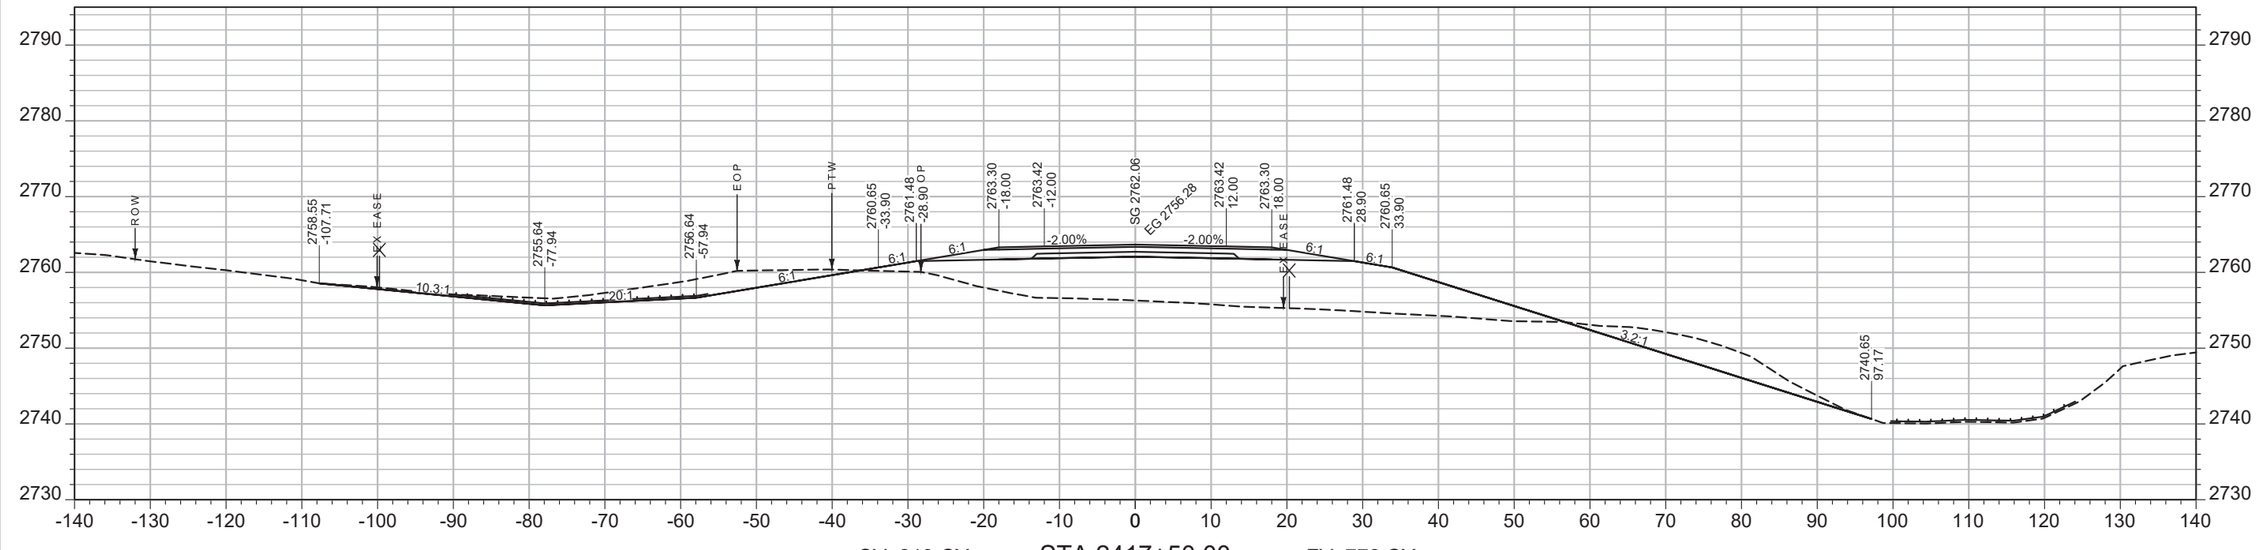

CV: 213 CY STA 2417+50.00 FV: 776 CY

SHEET NO.
300

MAINLINE

PROJECT NAME WEST OF BROCKWAY - WEST
COUNTY MCCONE
PROJECT ID NH-HSIP 57-6(22)254
UPN 9727000

DESIGNED BY C. PERIMAN 09/2023
REVIEWED BY
CHECKED BY


MONTANA Department of Transportation

CROSS SECTIONS


5/15/2025 2:14 PM

9727000RDLAY003.DWG

AWARD COPY

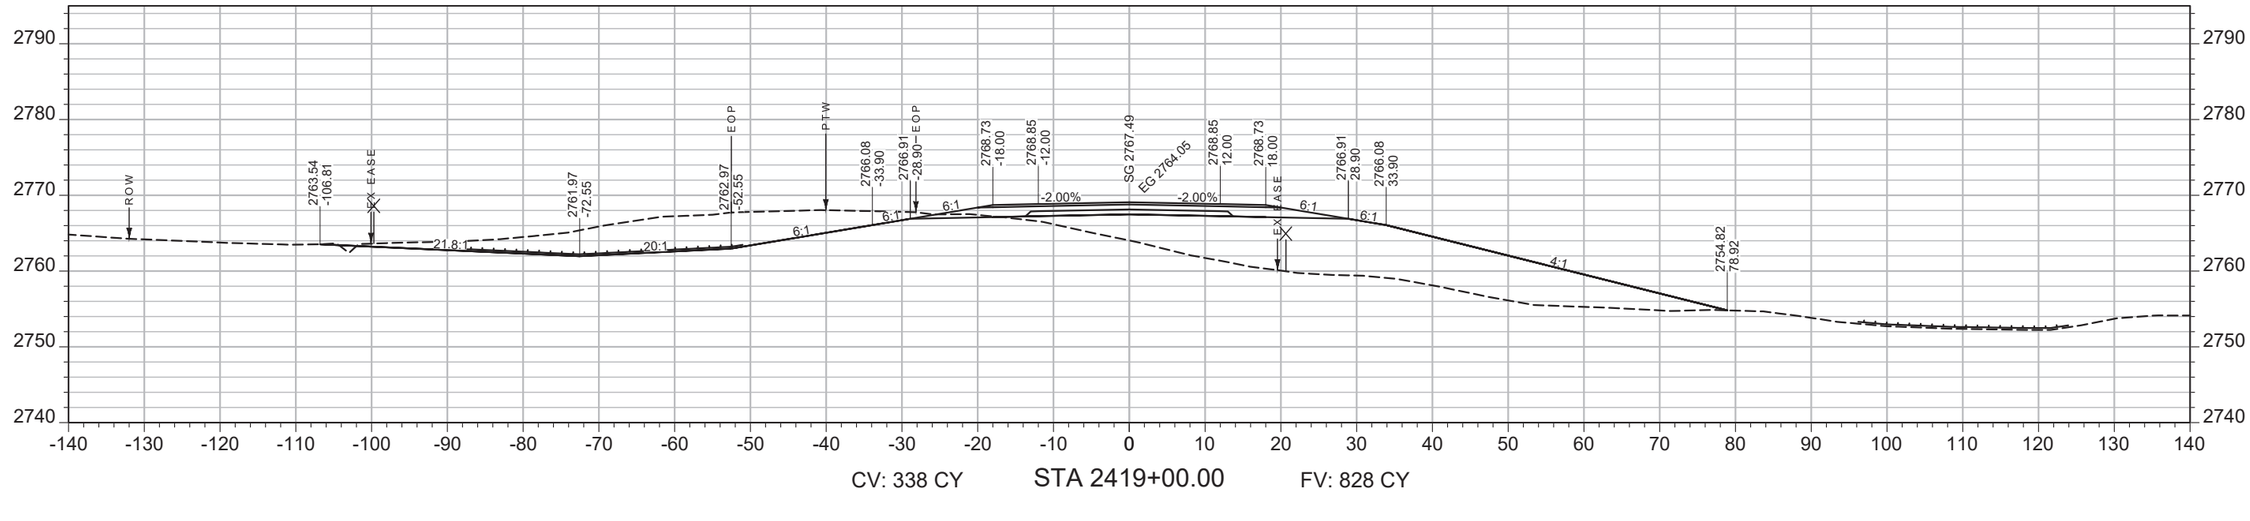

CV: 338 CY STA 2419+00.00 FV: 828 CY

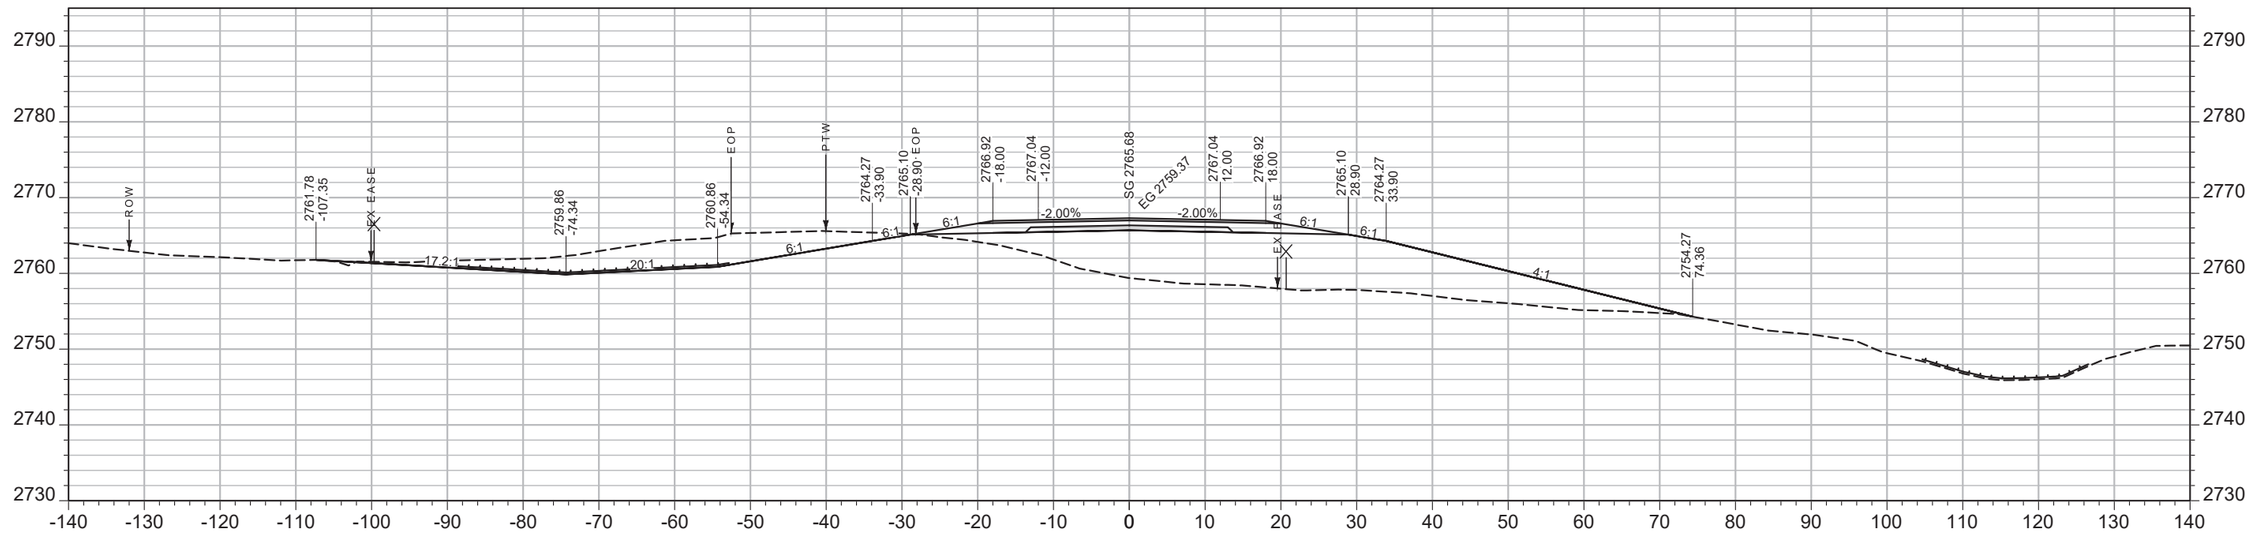

CV: 241 CY STA 2418+50.00 FV: 975 CY

SHEET NO.
301

MAINLINE

PROJECT NAME WEST OF BROCKWAY - WEST
COUNTY MCCONE
PROJECT ID NH-HSIP 57-6(22)254
UPN 9727000


DESIGNED BY C. PERIMAN 09/2023
REVIEWED BY
CHECKED BY
9727000RDLAY004.DWG

MONTANA Department of Transportation


CROSS SECTIONS

5/15/2025 2:22 PM

AWARD COPY

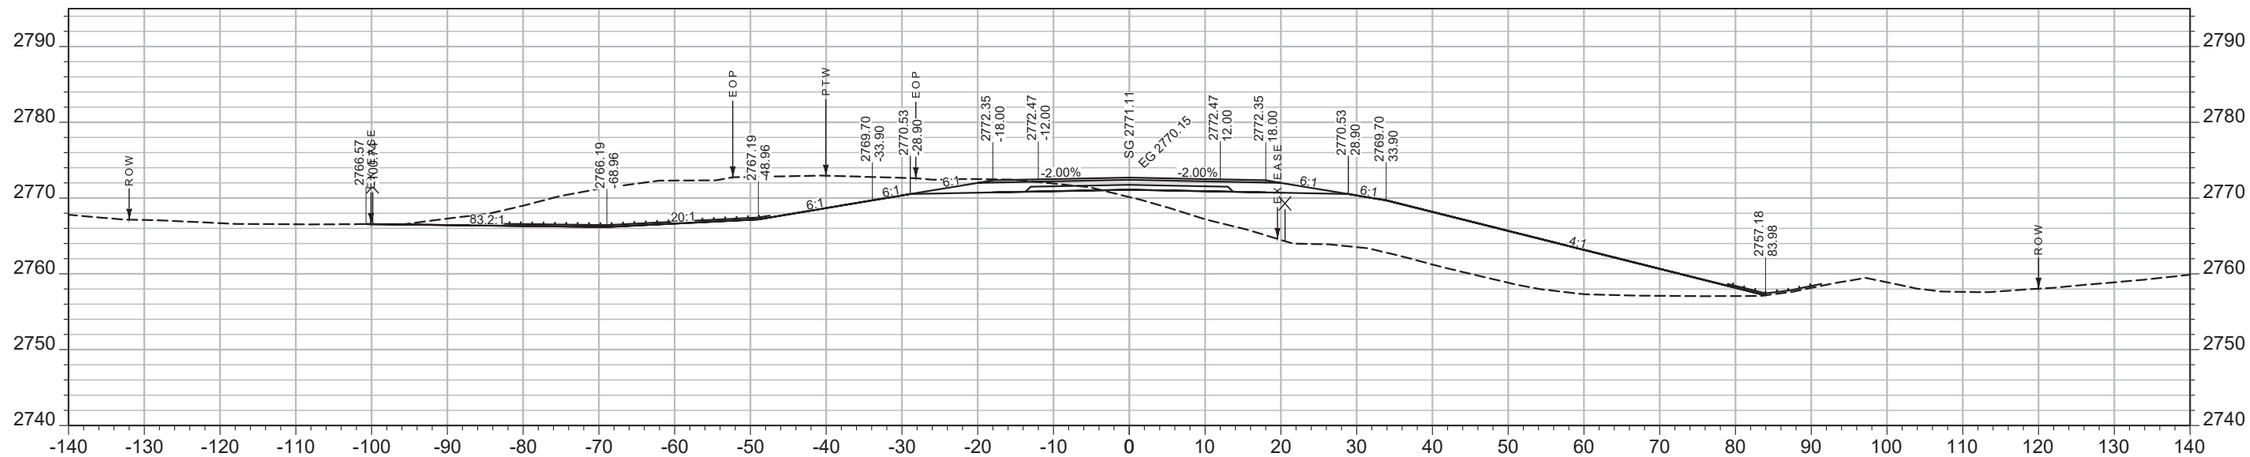

CV: 533 CY STA 2420+00.00 FV: 771 CY

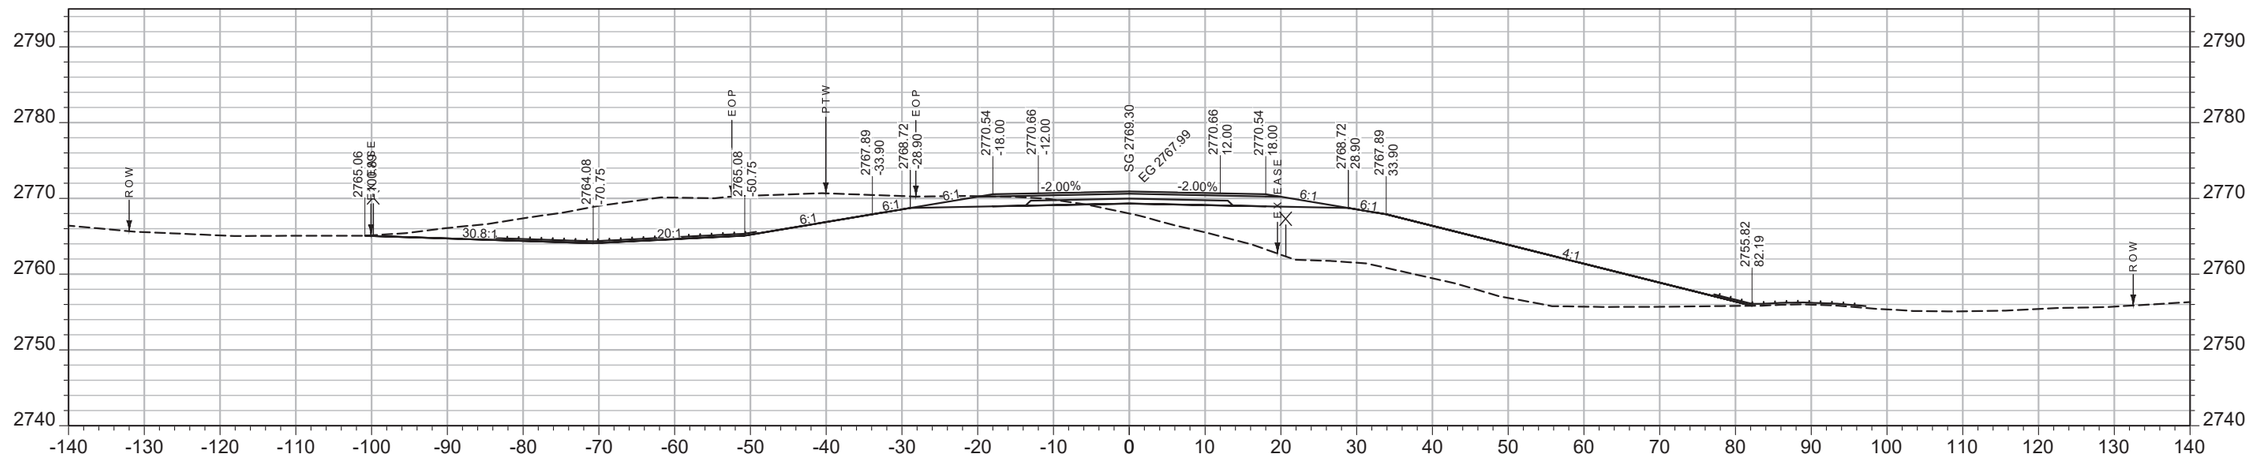

CV: 441 CY STA 2419+50.00 FV: 780 CY

SHEET NO.
302

MAINLINE

PROJECT NAME WEST OF BROCKWAY - WEST
COUNTY MCCONE
PROJECT ID NH-HSIP 57-6(22)254
UPN 9727000

DESIGNED BY C. PERIMAN 09/2023
REVIEWED BY
CHECKED BY


9727000RDLAY004.DWG

MONTANA Department of Transportation

CROSS SECTIONS

5/15/2025 2:22 PM

AWARD COPY

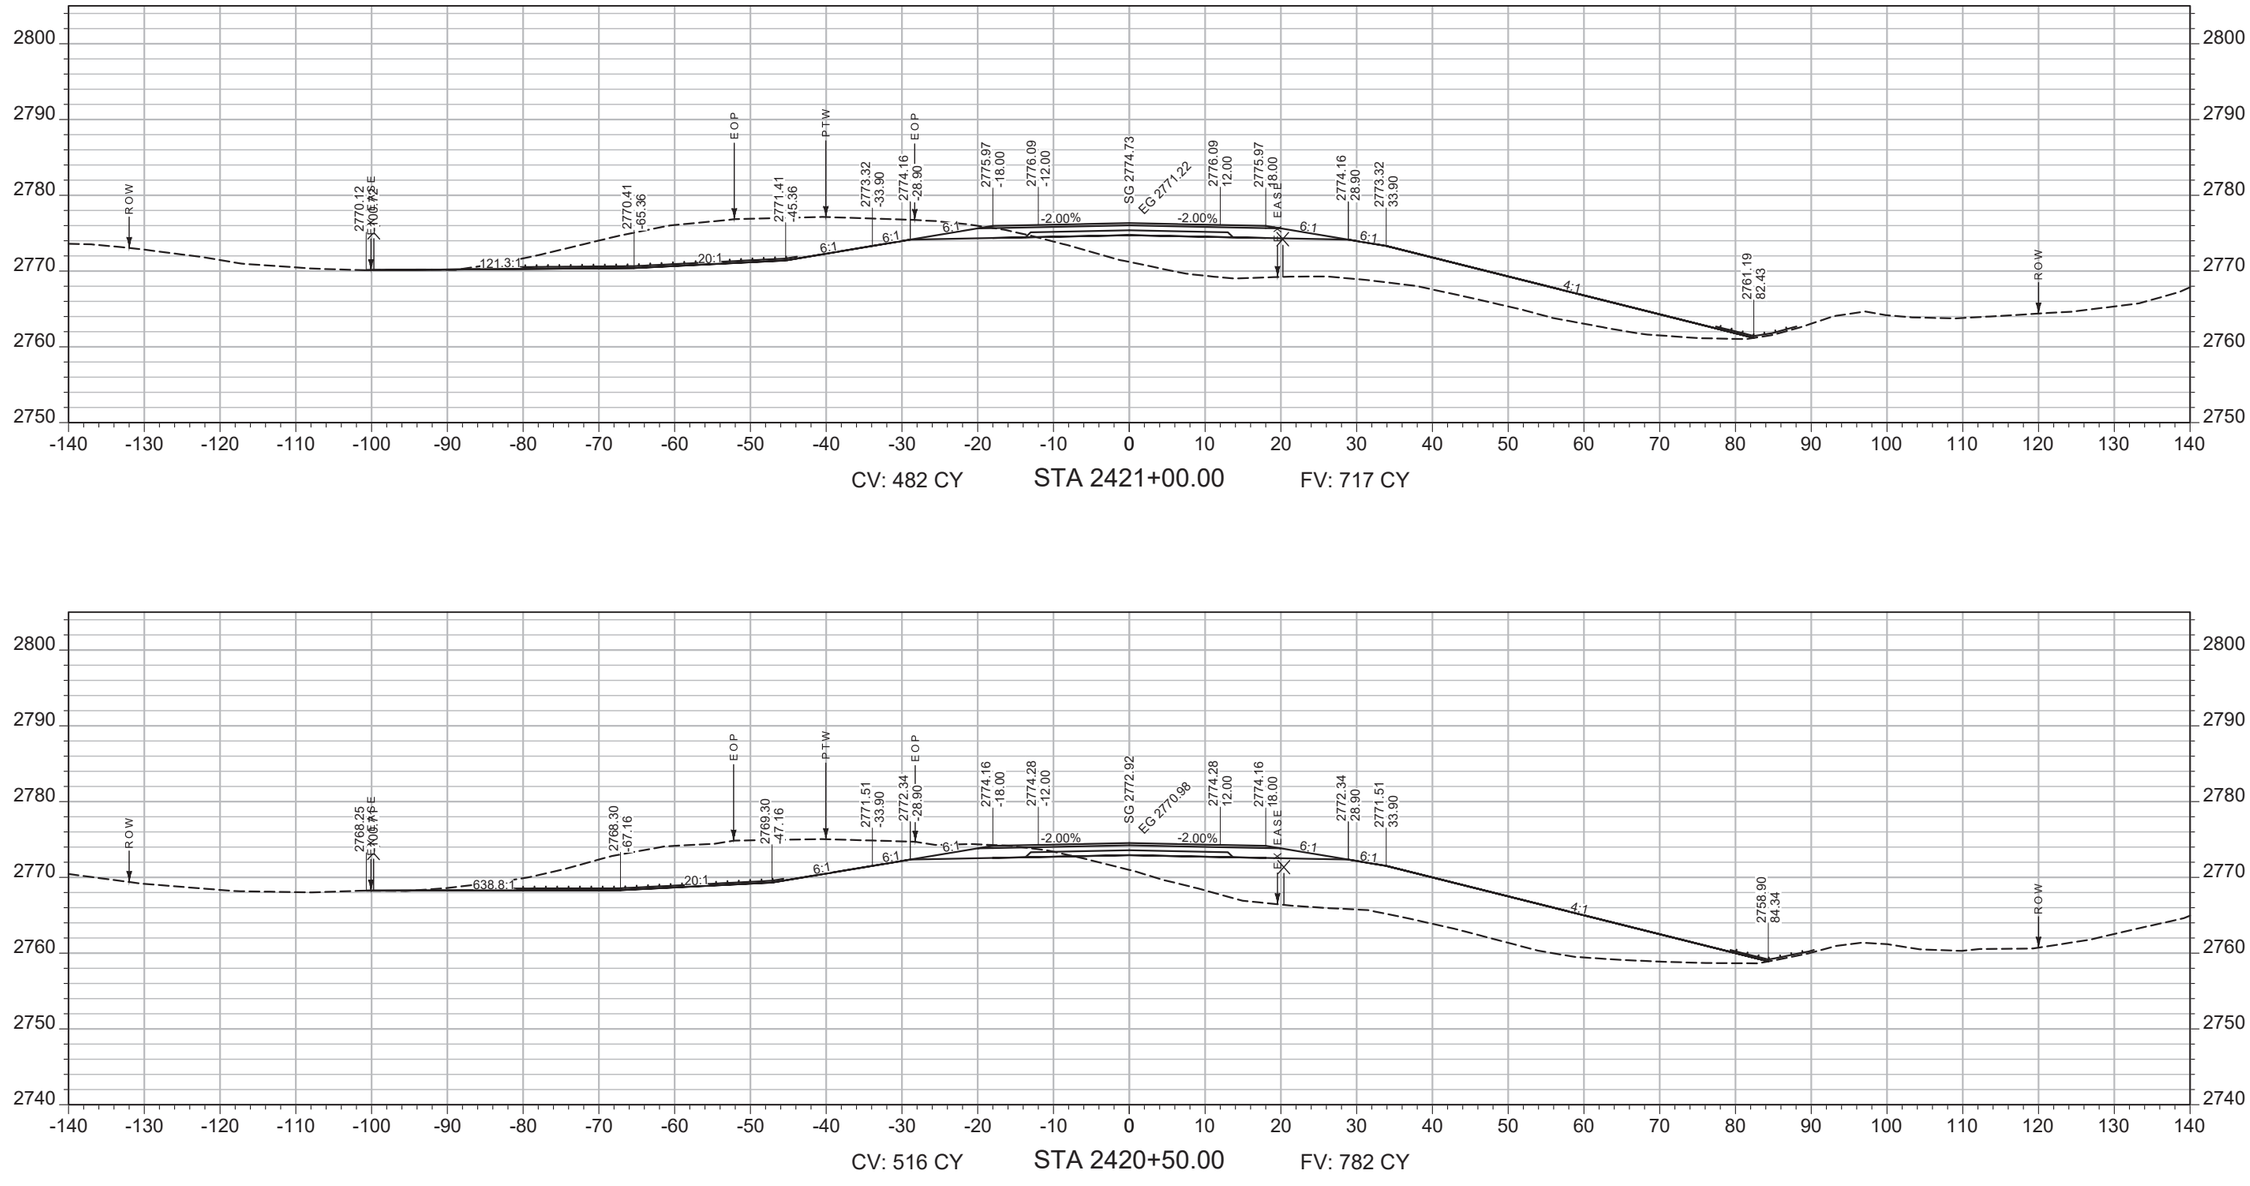

CV: 482 CY STA 2421+00.00 FV: 717 CY

CV: 516 CY STA 2420+50.00 FV: 782 CY

SHEET NO.
303

MAINLINE

PROJECT NAME WEST OF BROCKWAY - WEST
COUNTY MCCONE
PROJECT ID NH-HSIP 57-6(22)254
UPN 9727000

DESIGNED BY C. PERIMAN 09/2023
REVIEWED BY
CHECKED BY


MONTANA Department of Transportation

CROSS SECTIONS


9727000RDLAY004.DWG

5/15/2025 2:22 PM

AWARD COPY

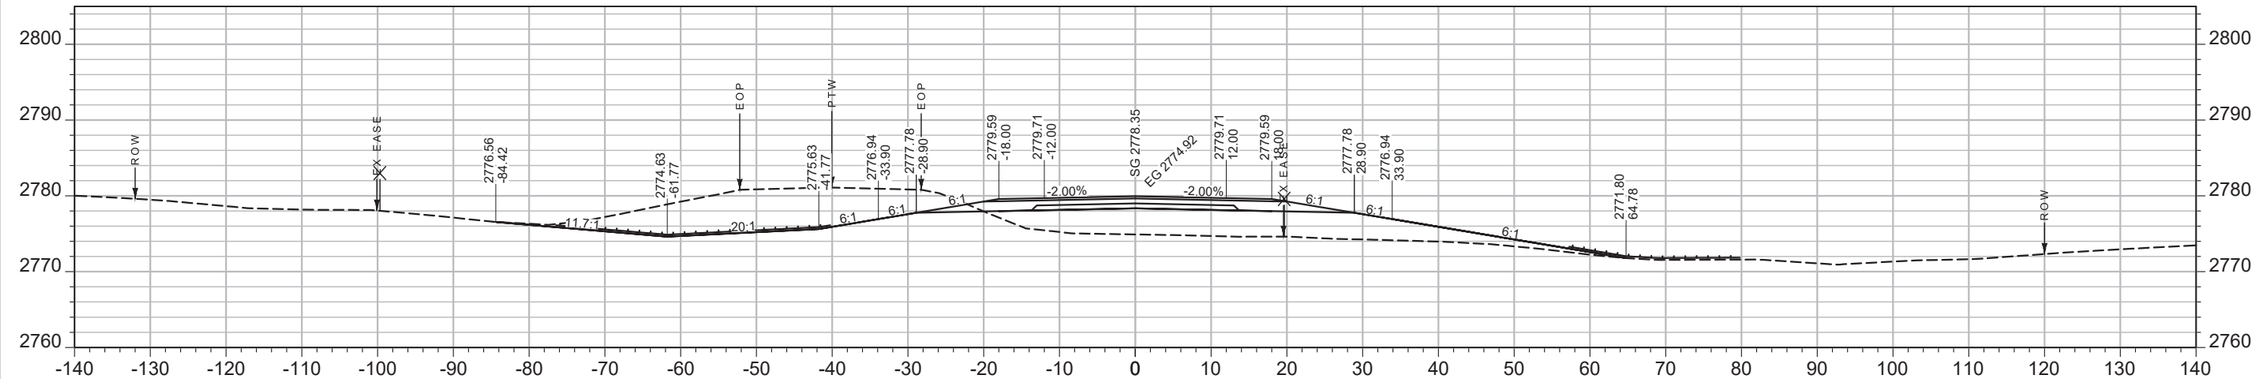

CV: 393 CY STA 2422+00.00 FV: 482 CY

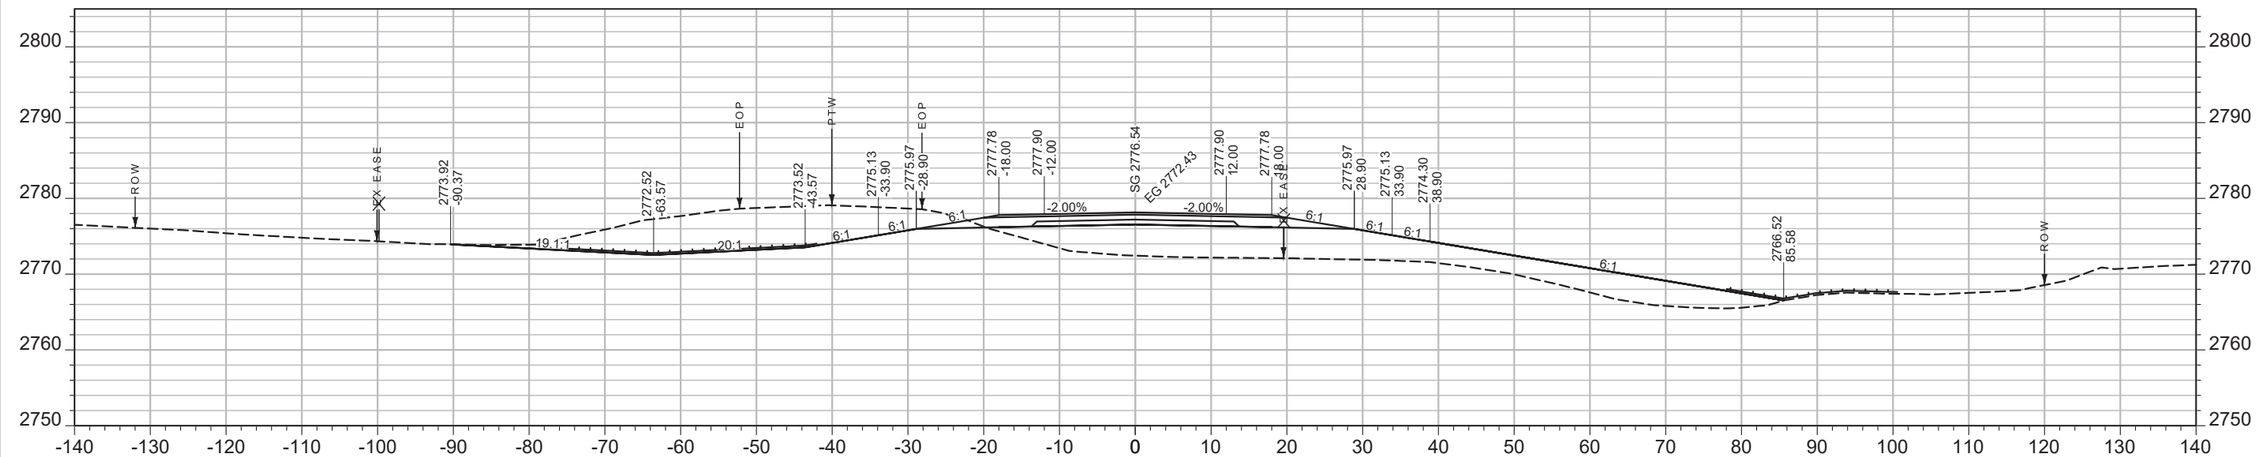

CV: 453 CY STA 2421+50.00 FV: 565 CY

SHEET NO.
304

MAINLINE

PROJECT NAME WEST OF BROCKWAY - WEST
COUNTY MCCONE
PROJECT ID NH-HSIP 57-6(22)254
UPN 9727000

DESIGNED BY C. PERIMAN 09/2023
REVIEWED BY
CHECKED BY


MONTANA Department of Transportation

CROSS SECTIONS


9727000RDLAY004.DWG

5/15/2025 2:22 PM

AWARD COPY

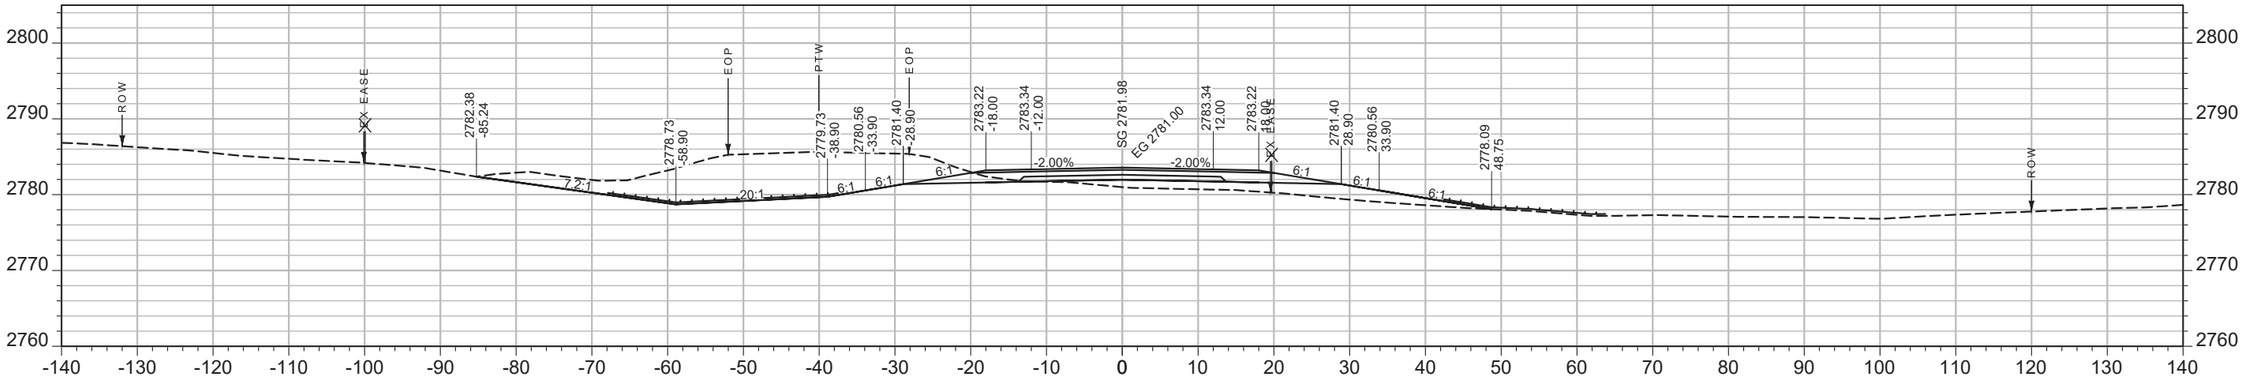

CV: 437 CY STA 2423+00.00 FV: 175 CY

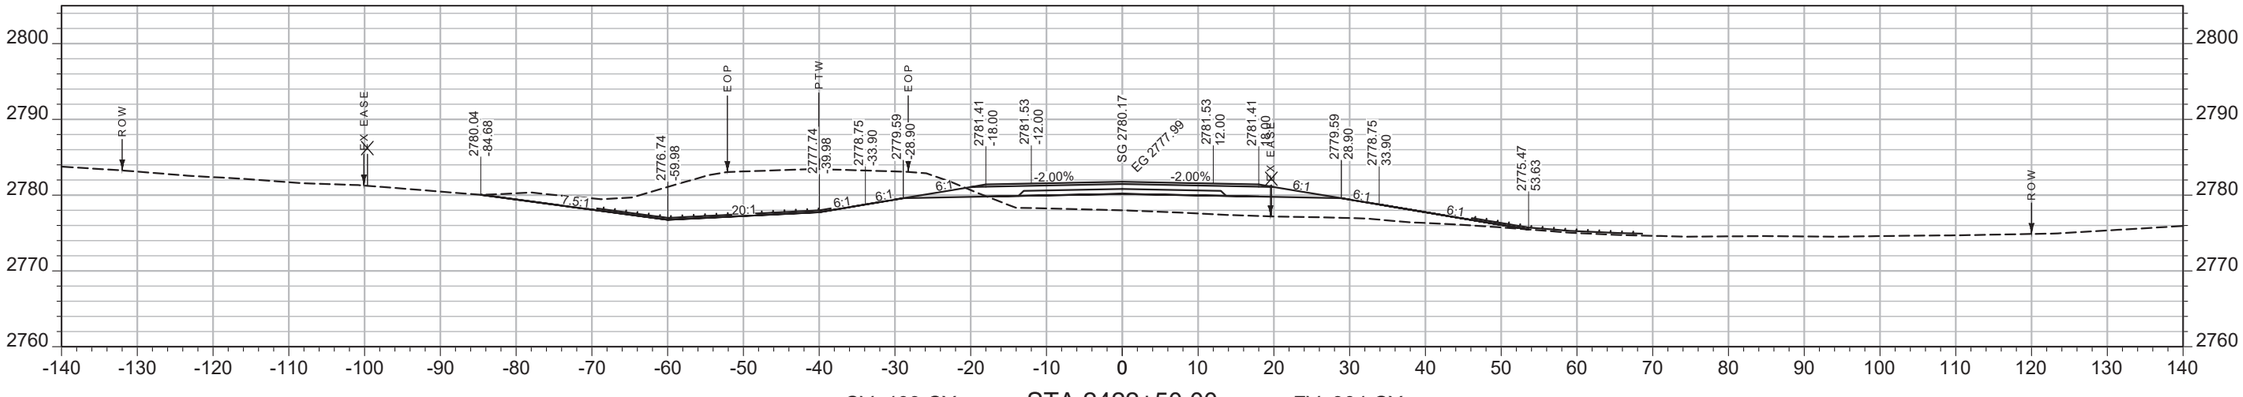

CV: 403 CY STA 2422+50.00 FV: 304 CY

SHEET NO.
305

MAINLINE

PROJECT NAME WEST OF BROCKWAY - WEST
COUNTY MCCONE
PROJECT ID NH-HSIP 57-6(22)254
UPN 9727000

DESIGNED BY C. PERIMAN 09/2023
REVIEWED BY
CHECKED BY


MONTANA Department of Transportation

CROSS SECTIONS


5/15/2025 2:22 PM

9727000RDLAY004.DWG

AWARD COPY

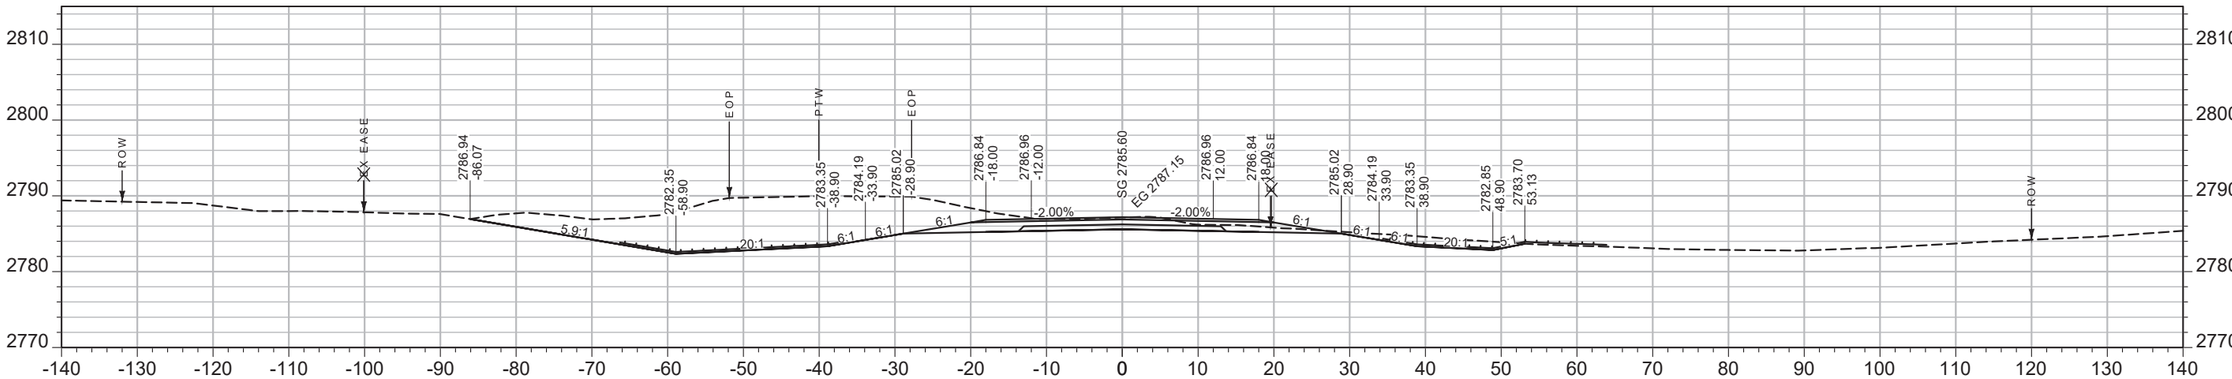

CV: 633 CY STA 2424+00.00 FV: 5 CY

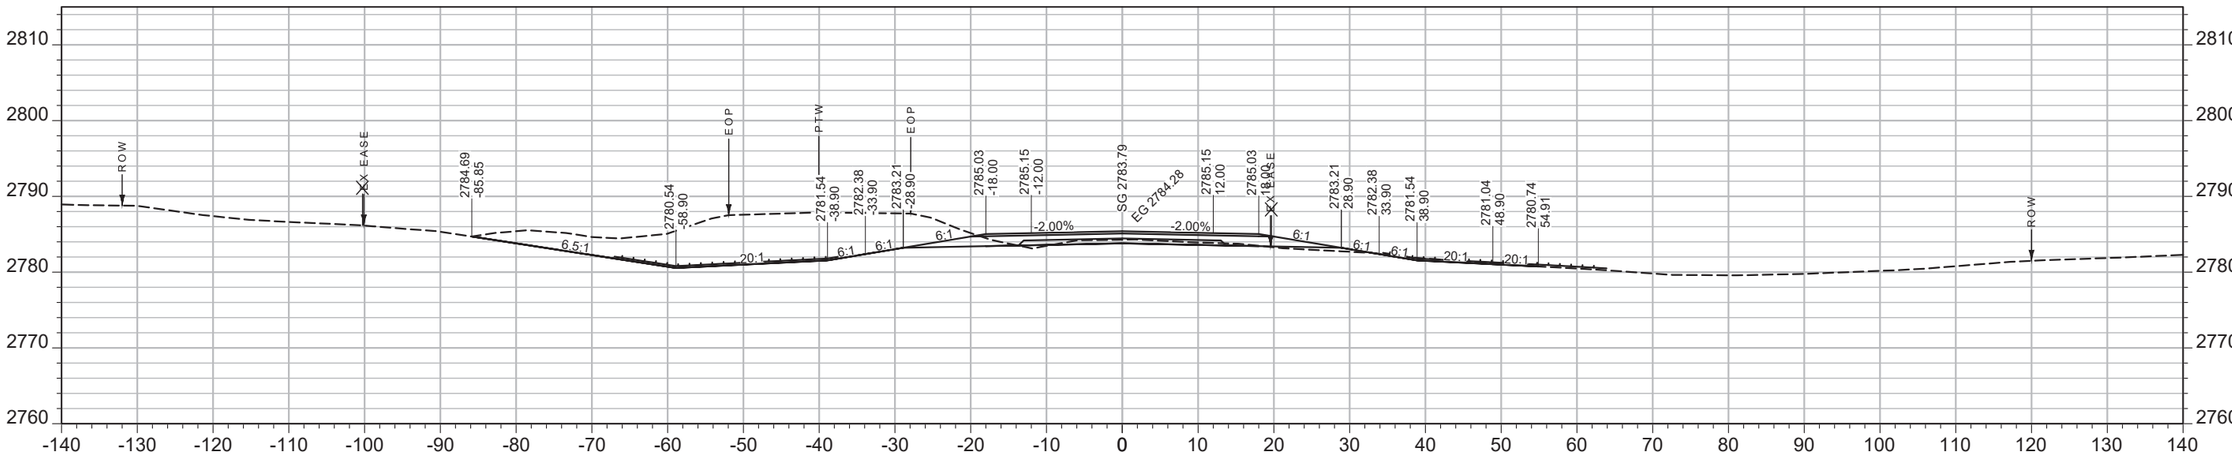

CV: 492 CY STA 2423+50.00 FV: 50 CY

SHEET NO.
306

MAINLINE

PROJECT NAME WEST OF BROCKWAY - WEST
COUNTY MCCONE
PROJECT ID NH-HSIP 57-6(22)254
UPN 9727000

DESIGNED BY C. PERIMAN 09/2023
REVIEWED BY
CHECKED BY


MONTANA
Department of Transportation

CROSS SECTIONS


9727000RDLAY004.DWG

5/15/2025 2:22 PM

AWARD COPY

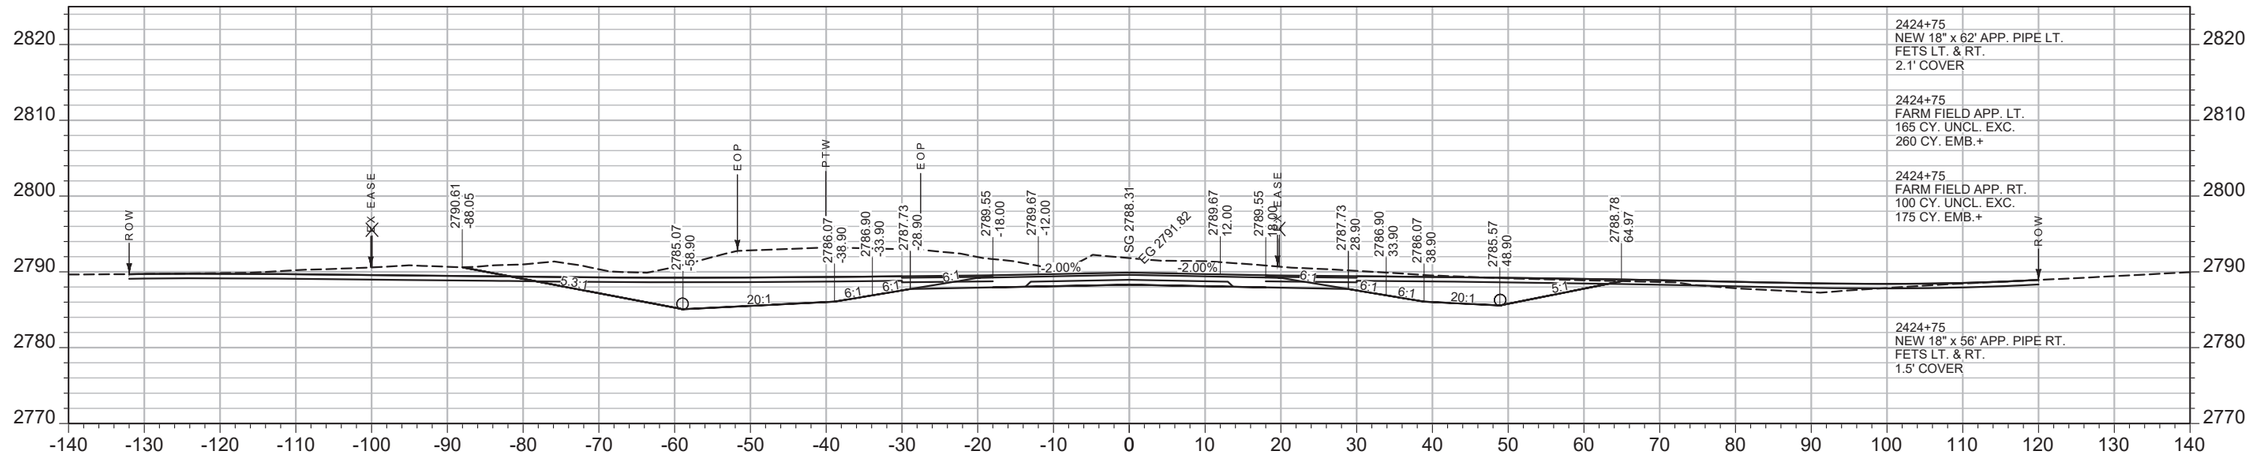

CV: 502 CY STA 2424+75.00 FV: 0 CY

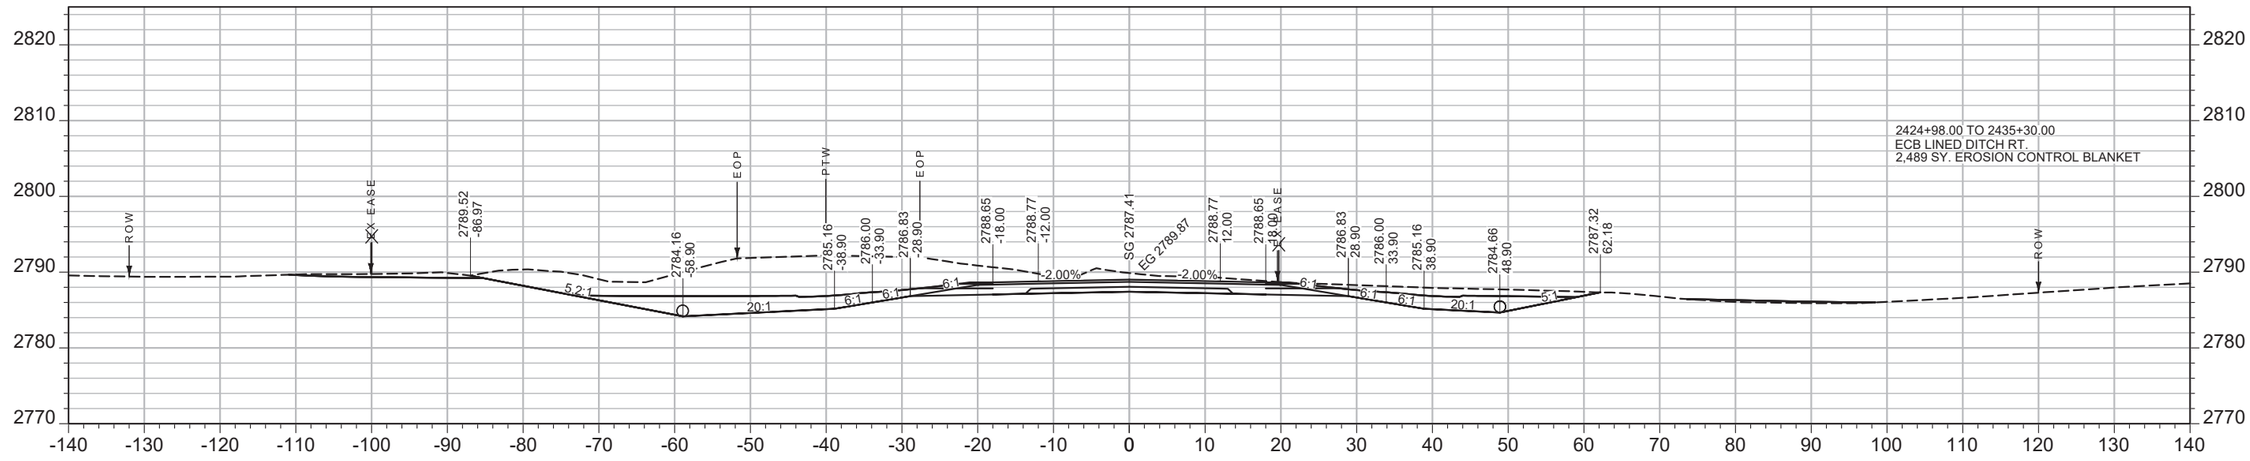

CV: 804 CY STA 2424+50.00 FV: 0 CY

SHEET NO.
307

MAINLINE

PROJECT NAME WEST OF BROCKWAY - WEST
COUNTY MCCONE
PROJECT ID NH-HSIP 57-6(22)254
UPN 9727000

DESIGNED BY C. PERIMAN 09/2023
REVIEWED BY
CHECKED BY


MONTANA Department of Transportation

CROSS SECTIONS


9727000RDLAY004.DWG

5/15/2025 2:22 PM

AWARD COPY

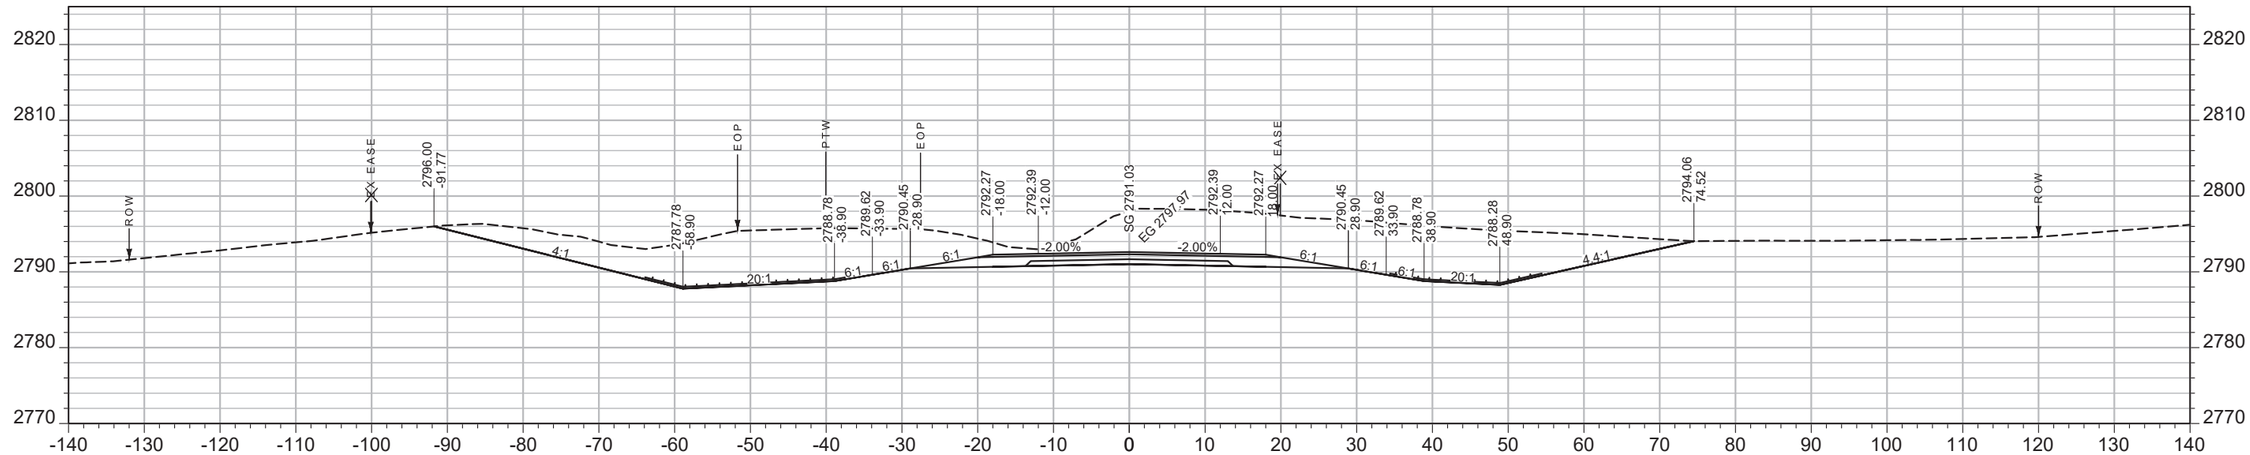

CV: 1351 CY STA 2425+50.00 FV: 0 CY

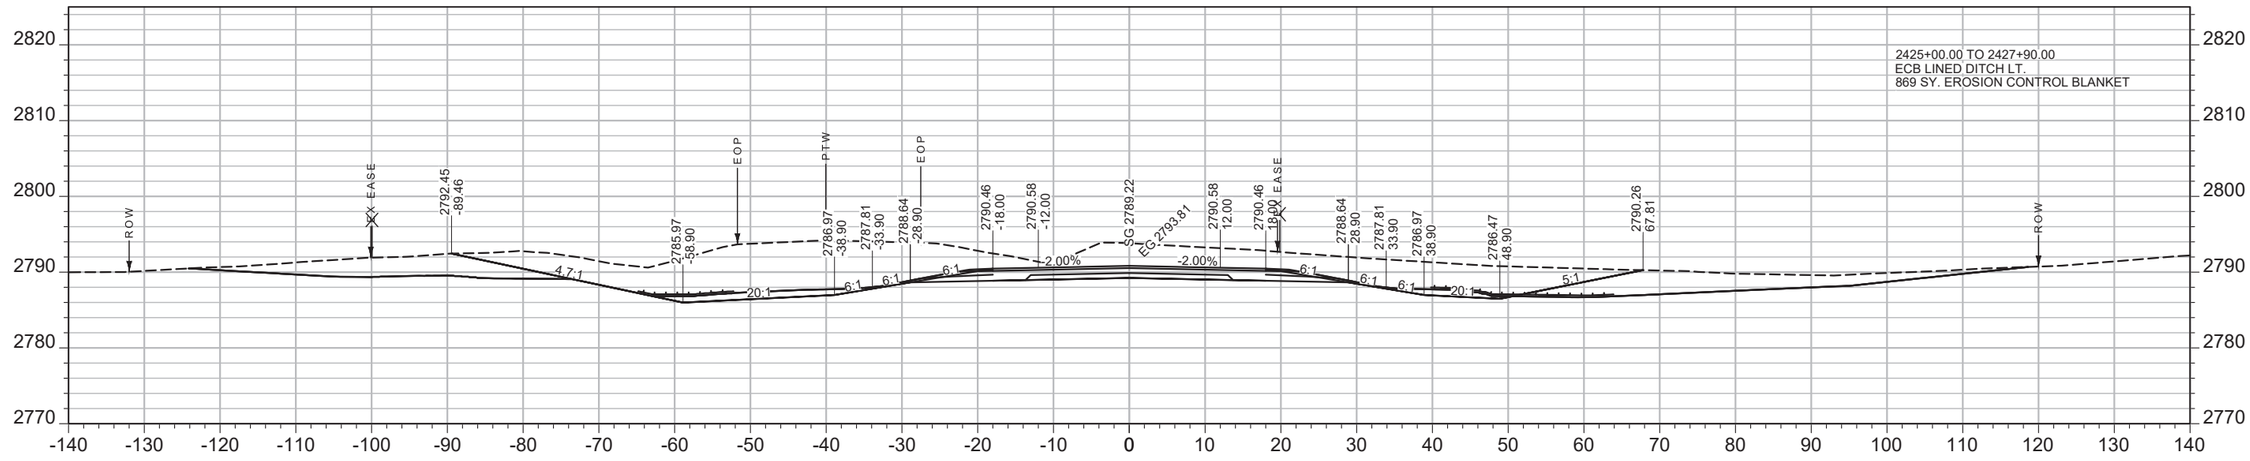

CV: 559 CY STA 2425+00.00 FV: 0 CY

SHEET NO.
308

MAINLINE

PROJECT NAME WEST OF BROCKWAY - WEST
COUNTY MCCONE
PROJECT ID NH-HSIP 57-6(22)254
UPN 9727000


DESIGNED BY C. PERIMAN 09/2023
REVIEWED BY
CHECKED BY
9727000RDLAY004.DWG

MONTANA Department of Transportation


CROSS SECTIONS

5/15/2025 2:22 PM

AWARD COPY

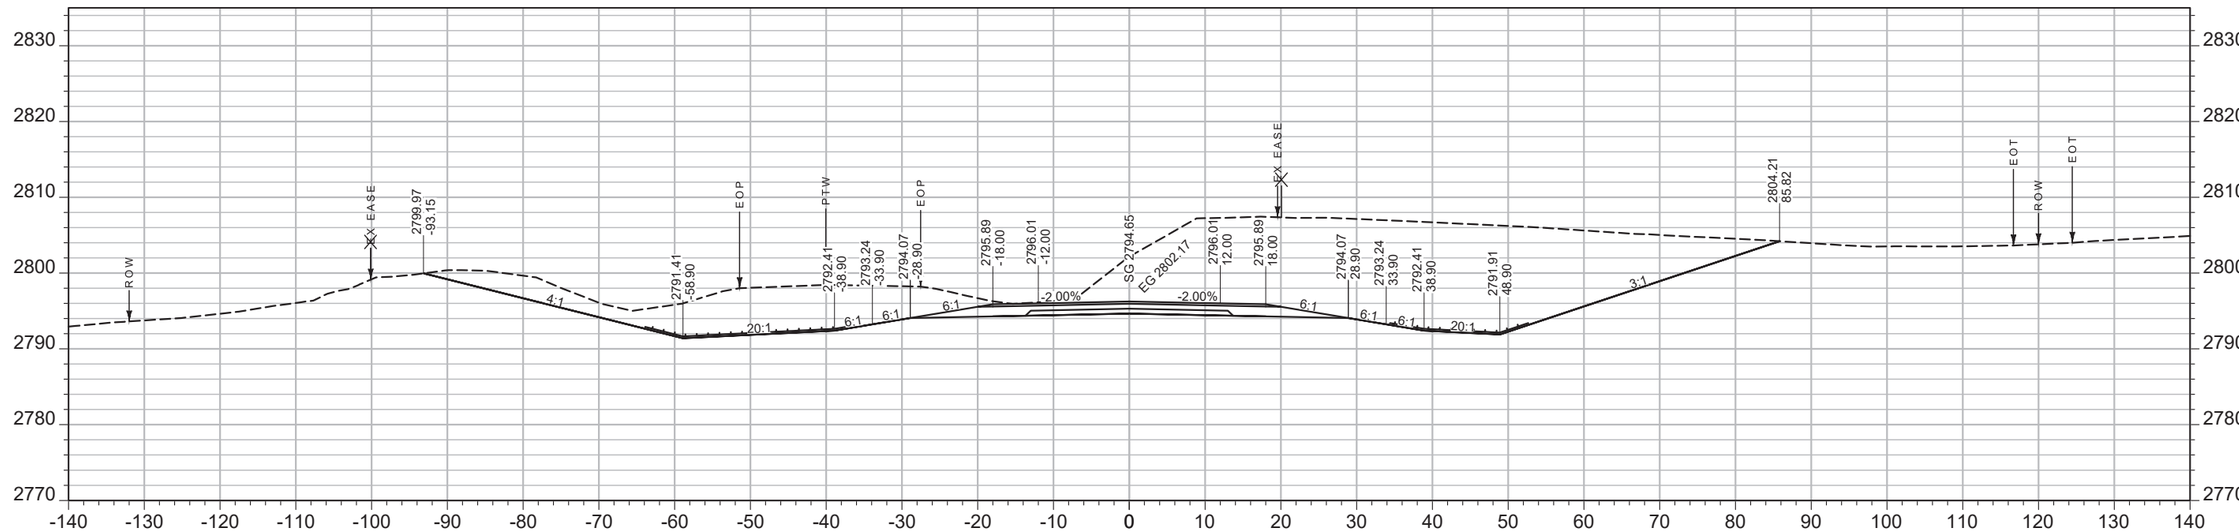

CV: 2199 CY STA 2426+50.00 FV: 0 CY

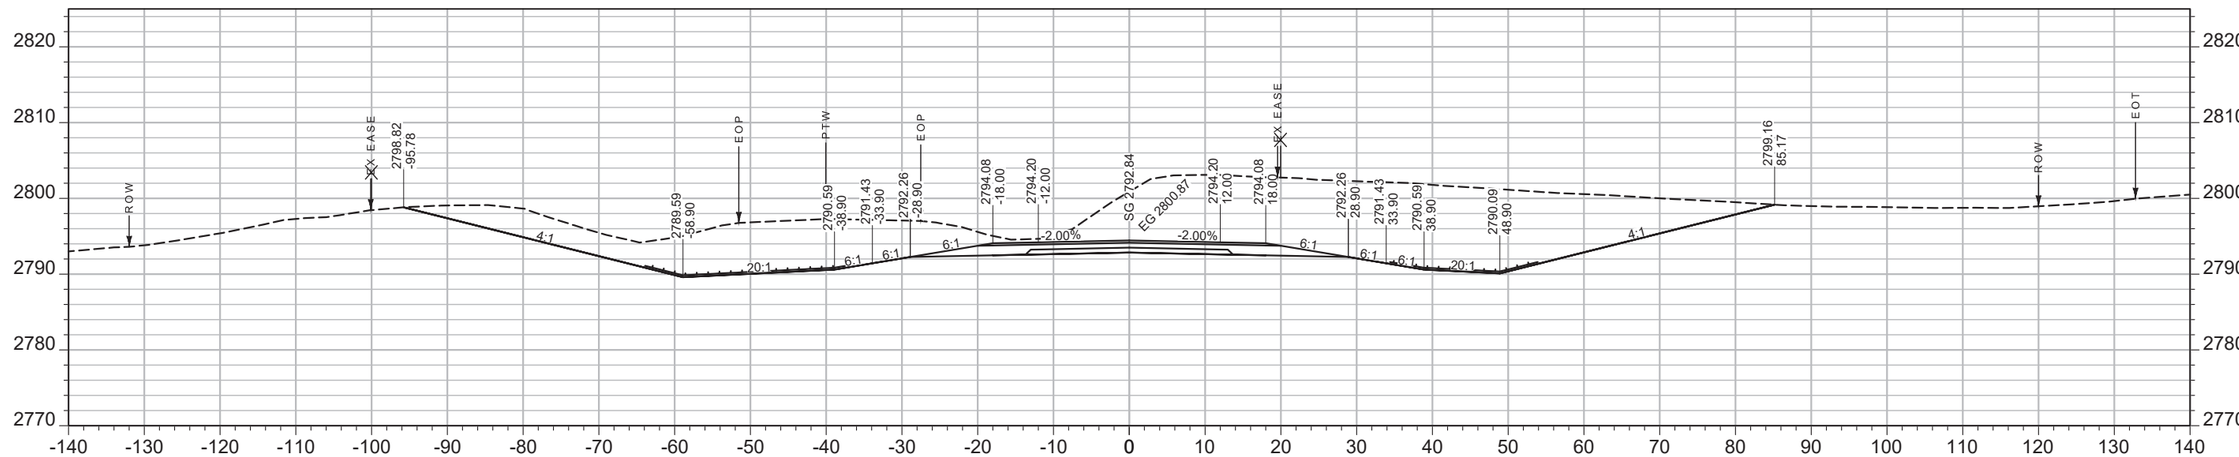

CV: 1823 CY STA 2426+00.00 FV: 0 CY

SHEET NO. 309

MAINLINE

PROJECT NAME ***WEST OF BROCKWAY - WEST***
COUNTY ***MCCONE***
PROJECT ID ***NH-HSIP 57-6(22)254***
UPN ***9727000***


DESIGNED BY C. PERIMAN 09/2023
REVIEWED BY
CHECKED BY
9727000RDLAY004.DWG

MONTANA *Department of Transportation*


CROSS SECTIONS

5/15/2025 2:22 PM

AWARD COPY

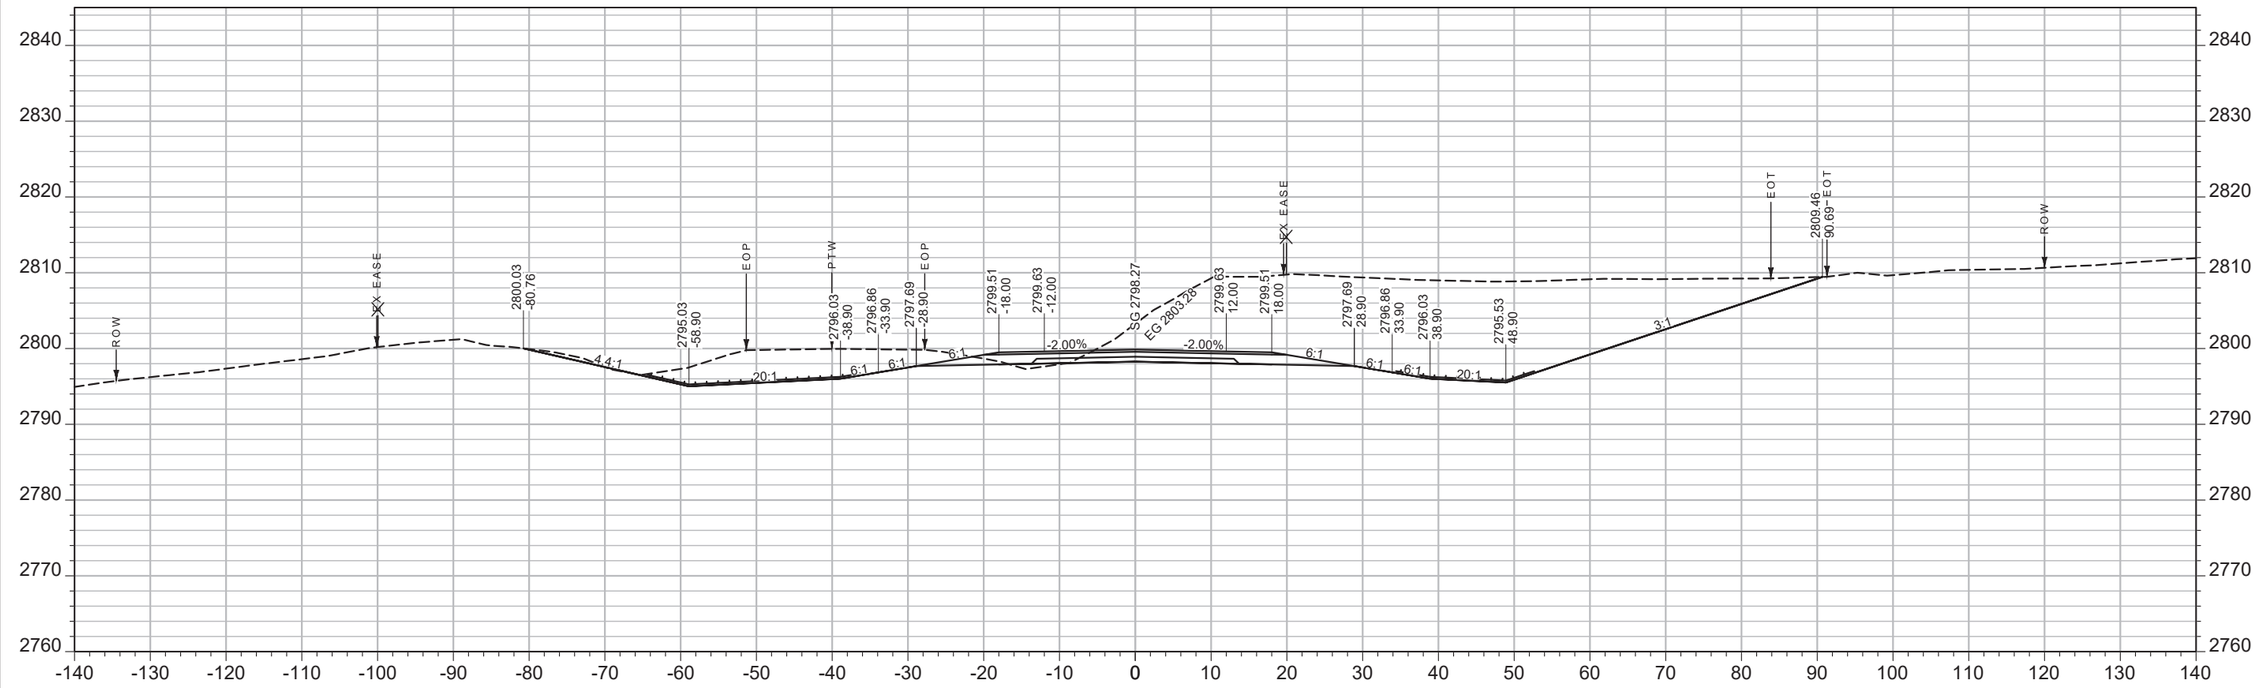

CV: 2104 CY STA 2427+50.00 FV: 1 CY

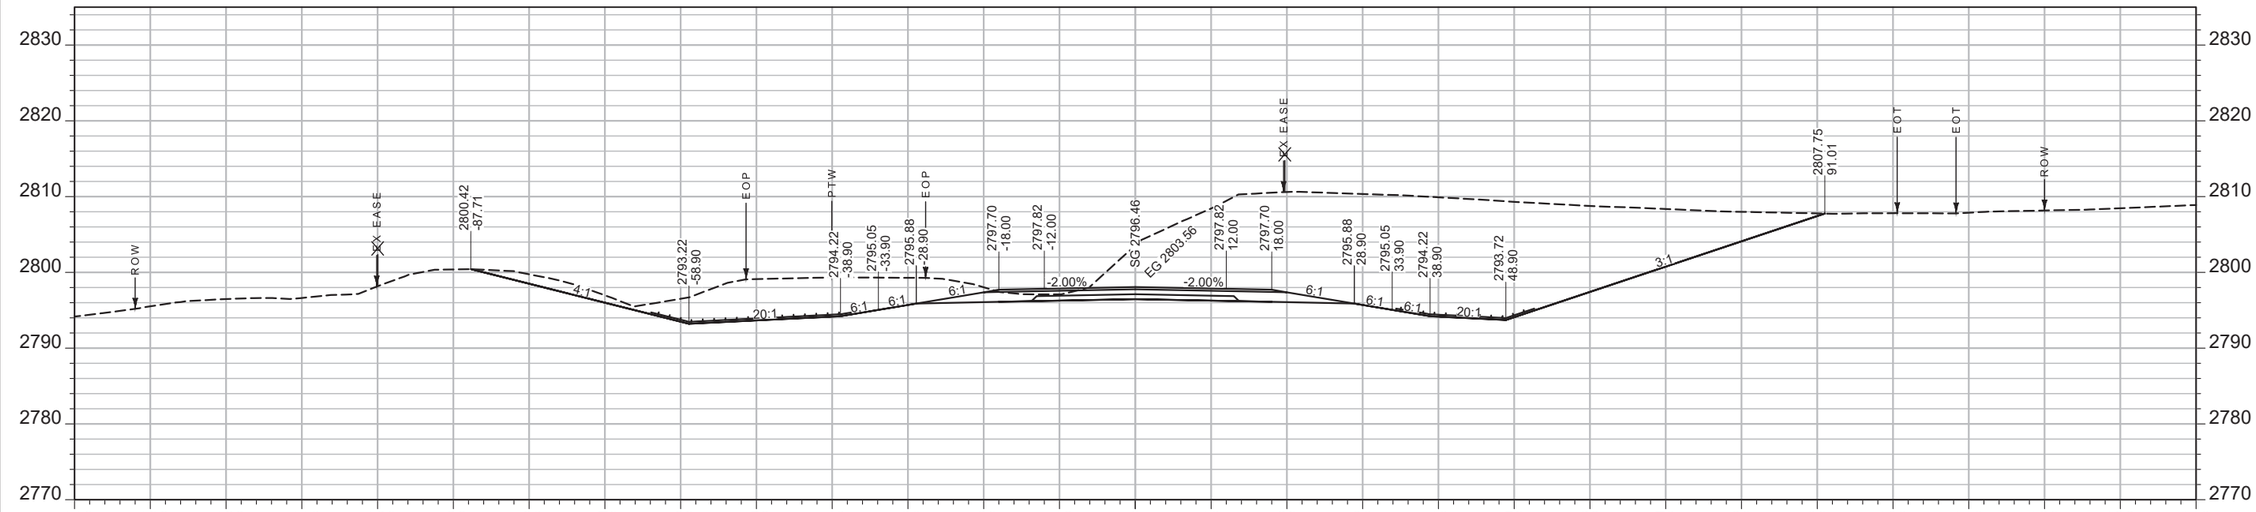

CV: 2340 CY STA 2427+00.00 FV: 0 CY

SHEET NO.
310

MAINLINE

PROJECT NAME WEST OF BROCKWAY - WEST
COUNTY MCCONE
PROJECT ID NH-HSIP 57-6(22)254
UPN 9727000

DESIGNED BY C. PERIMAN 09/2023
REVIEWED BY
CHECKED BY


MONTANA Department of Transportation

CROSS SECTIONS


9727000RDLAY004.DWG

5/15/2025 2:22 PM

AWARD COPY

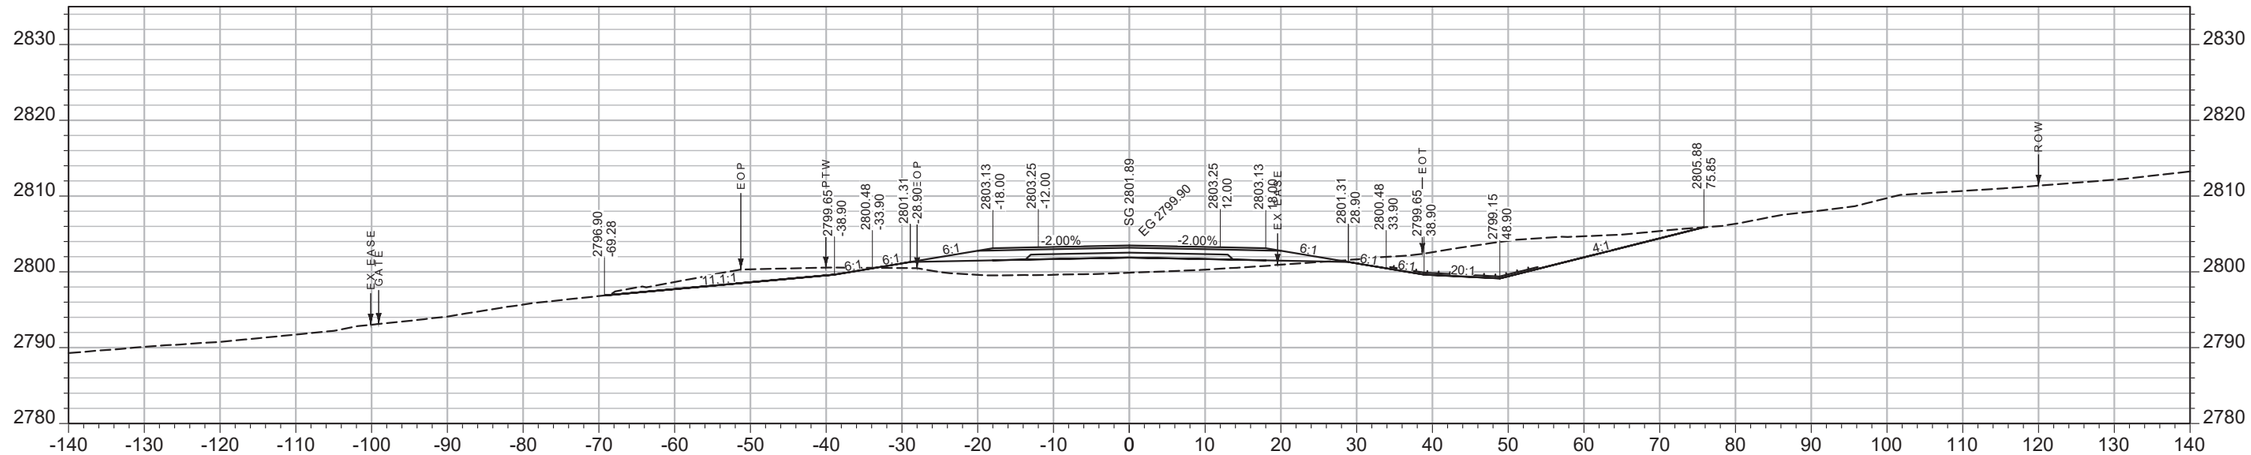

CV: 628 CY STA 2428+50.00 FV: 83 CY

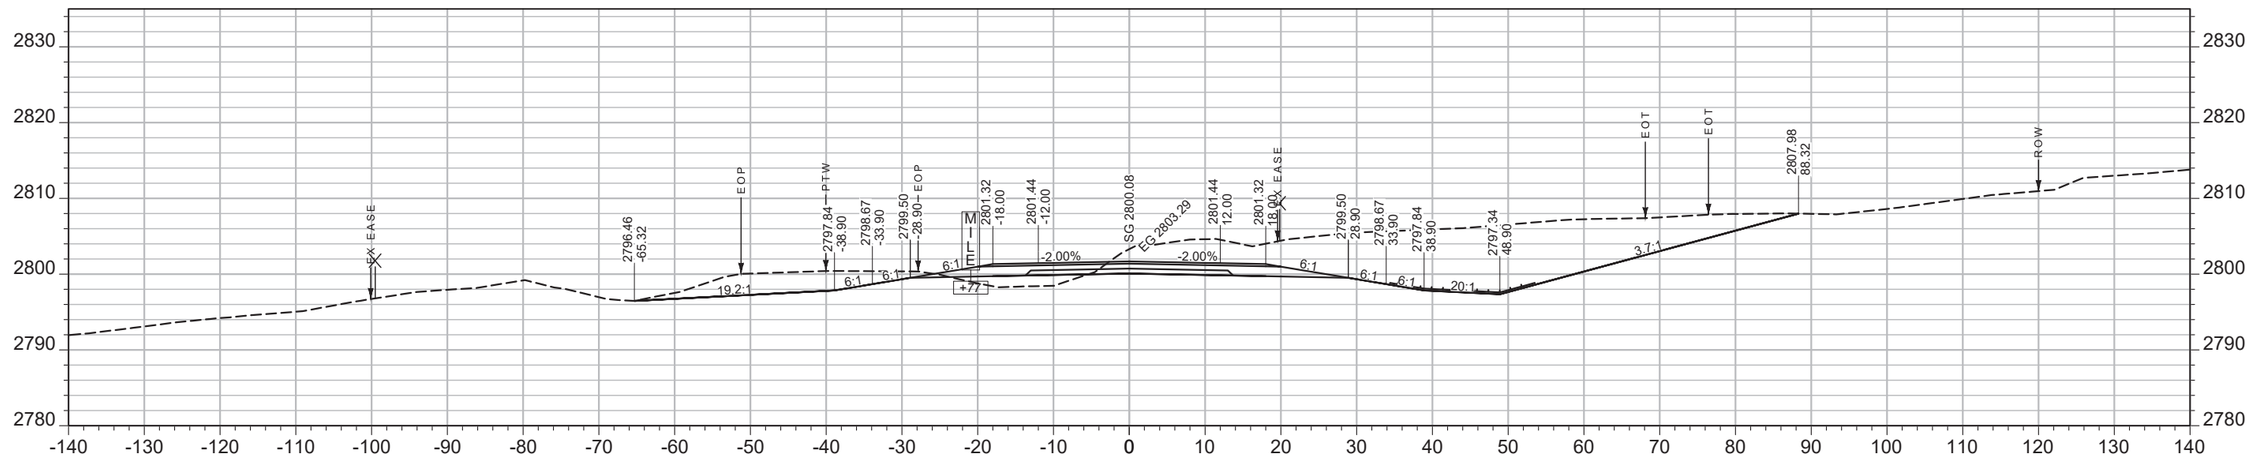

CV: 1439 CY STA 2428+00.00 FV: 16 CY

SHEET NO.
311

MAINLINE

PROJECT NAME WEST OF BROCKWAY - WEST
COUNTY MCCONE
PROJECT ID NH-HSIP 57-6(22)254
UPN 9727000


DESIGNED BY C. PERIMAN 09/2023
REVIEWED BY
CHECKED BY
9727000RDLAY004.DWG

MONTANA Department of Transportation


CROSS SECTIONS

5/15/2025 2:22 PM

AWARD COPY

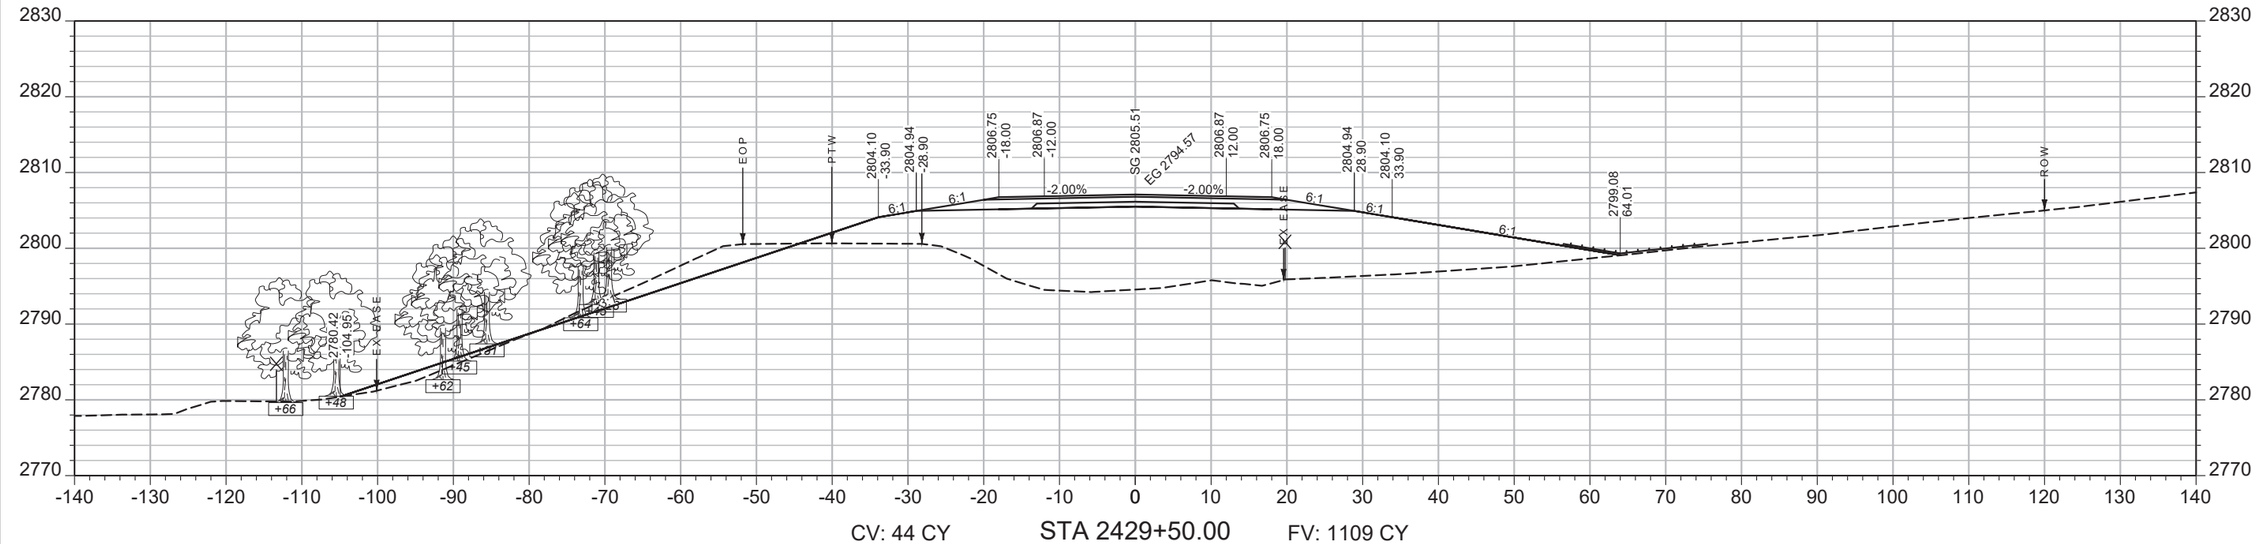

CV: 44 CY STA 2429+50.00 FV: 1109 CY

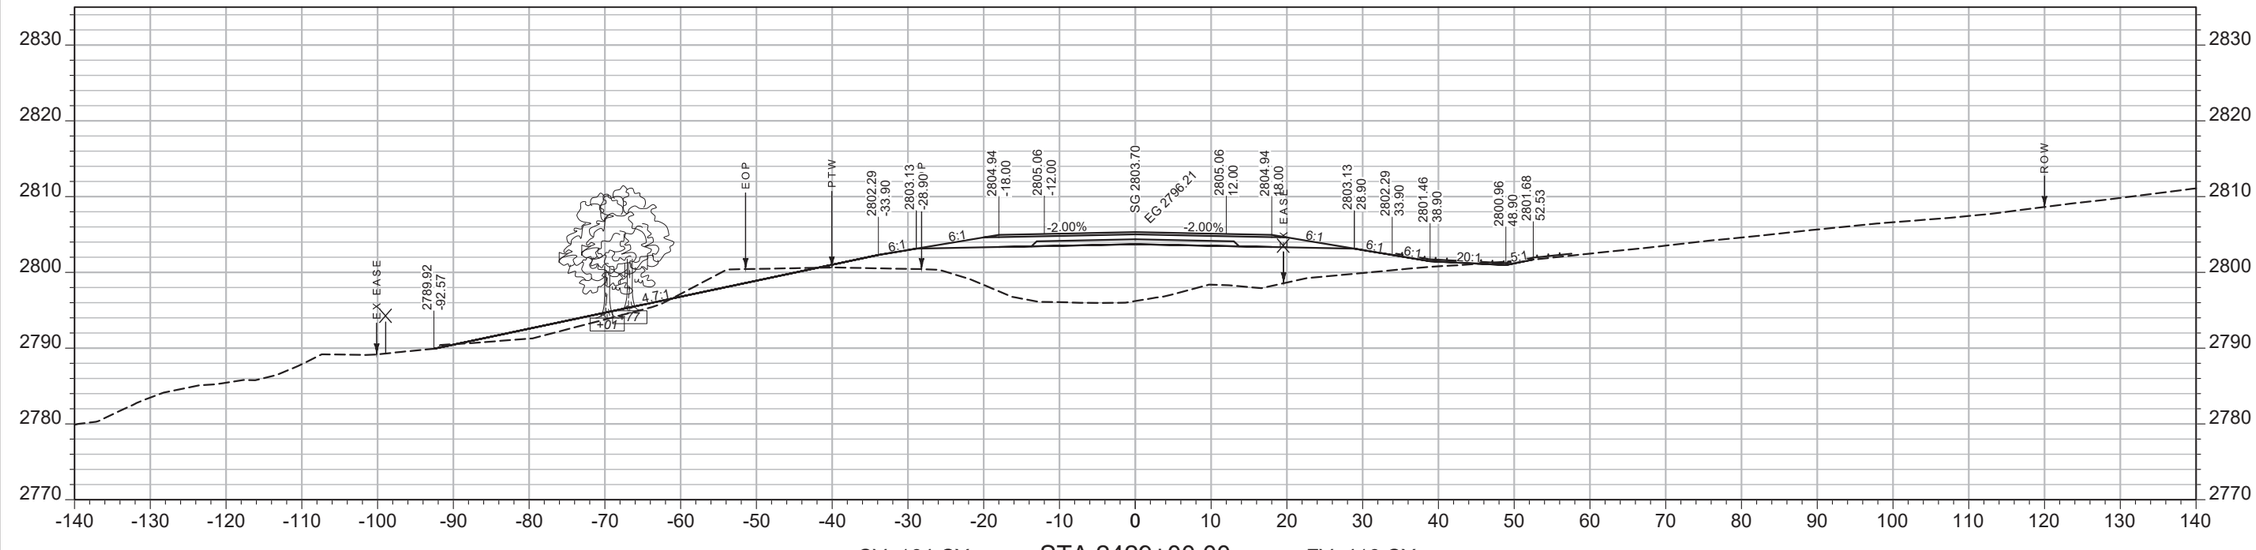

CV: 164 CY STA 2429+00.00 FV: 416 CY

SHEET NO.
312

MAINLINE

PROJECT NAME WEST OF BROCKWAY - WEST
COUNTY MCCONE
PROJECT ID NH-HSIP 57-6(22)254
UPN 9727000

DESIGNED BY C. PERIMAN 09/2023
REVIEWED BY
CHECKED BY


MONTANA Department of Transportation

CROSS SECTIONS


5/15/2025 2:22 PM

9727000RDLAY004.DWG

AWARD COPY

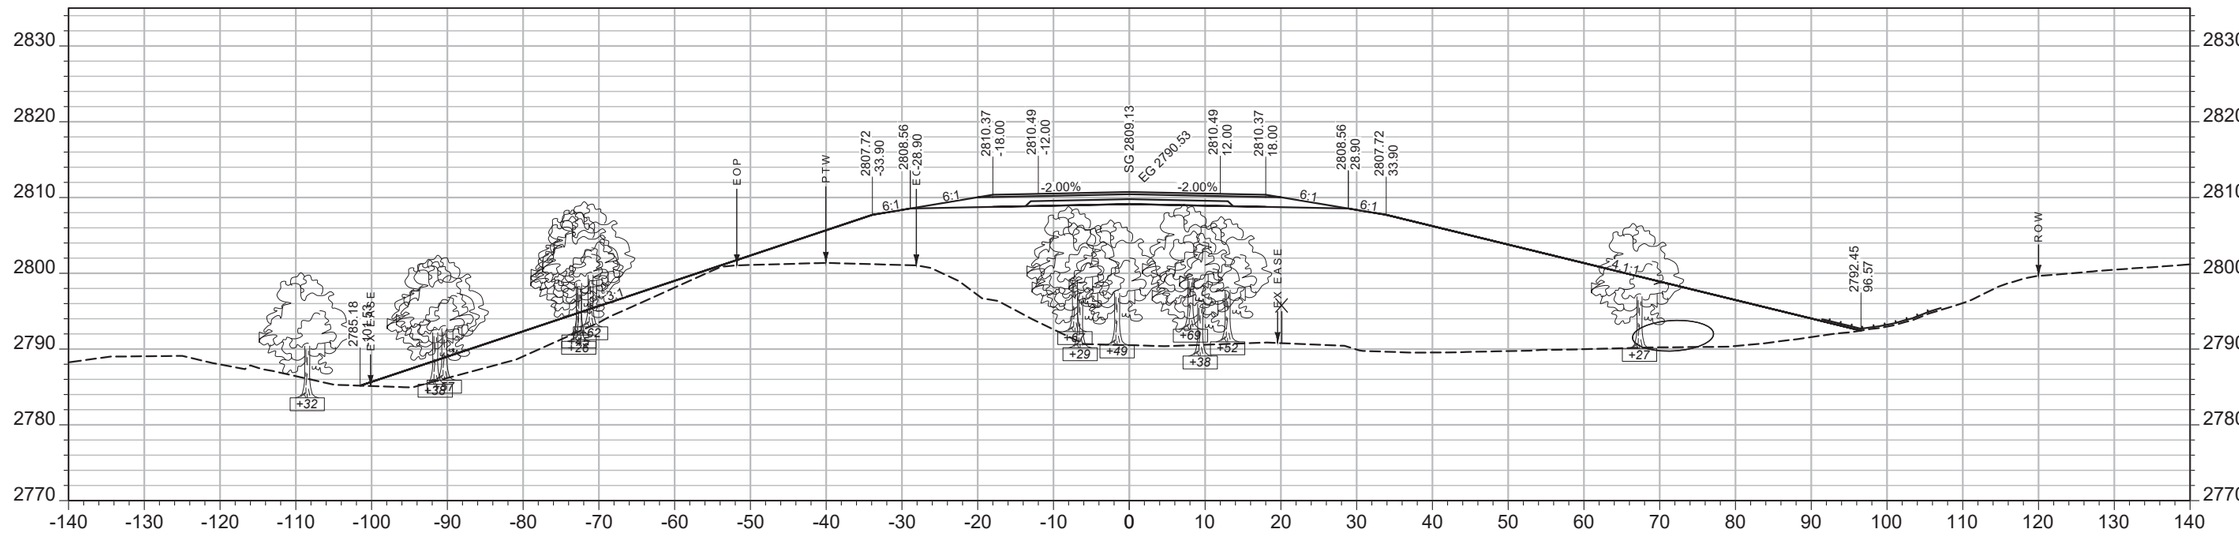

CV: 5 CY STA 2430+50.00 FV: 3249 CY

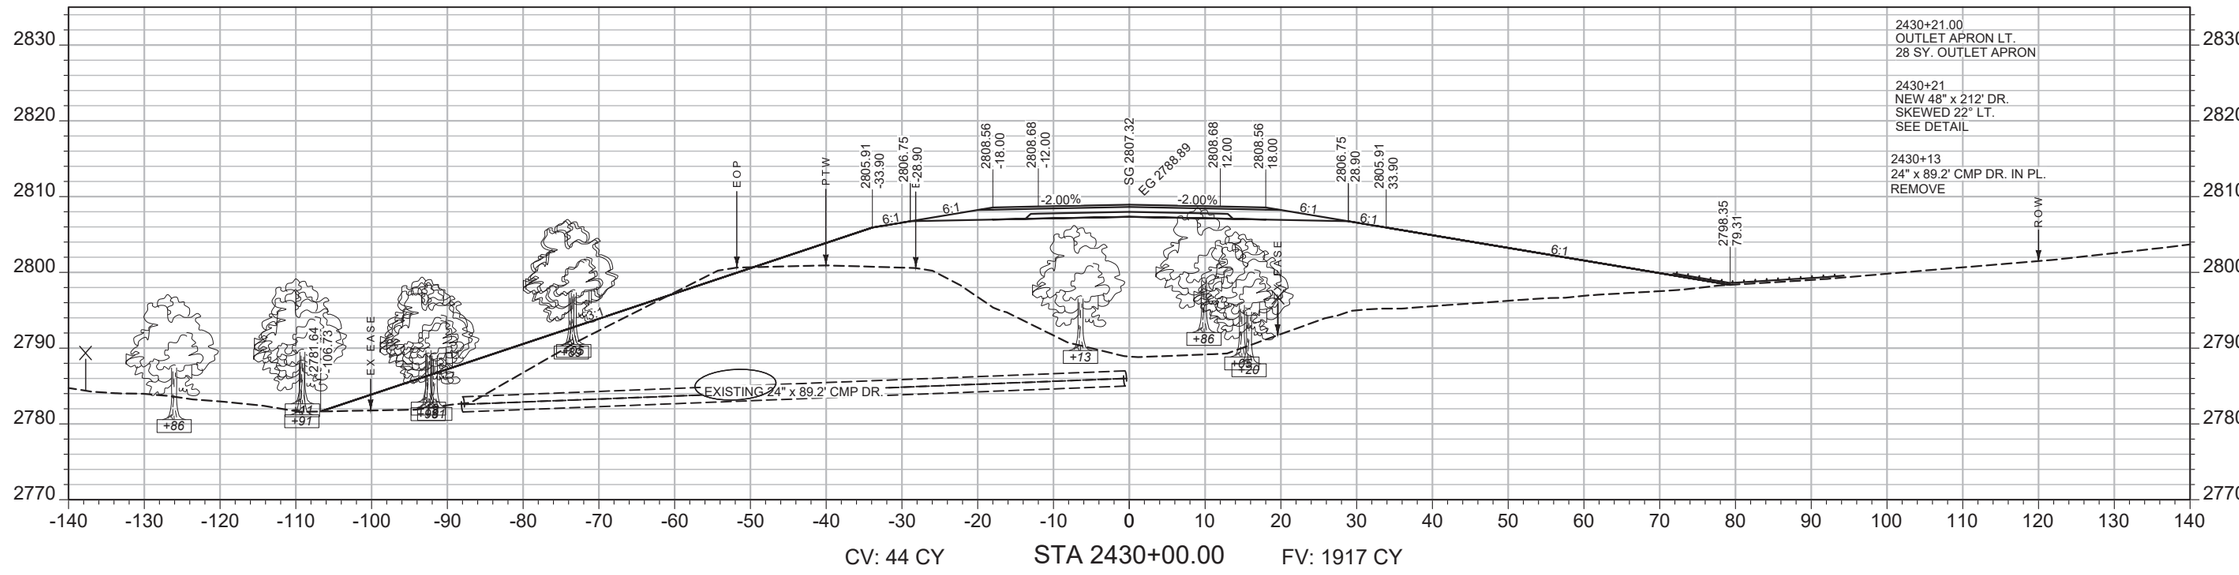

CV: 44 CY STA 2430+00.00 FV: 1917 CY

SHEET NO.
313

MAINLINE

PROJECT NAME WEST OF BROCKWAY - WEST
COUNTY MCCONE
PROJECT ID NH-HSIP 57-6(22)254
UPN 9727000

DESIGNED BY	DATE
C. PERIMAN	09/2023
REVIEWED BY	
CHECKED BY	


9727000RDLAY004.DWG

MONTANA
Department of Transportation


CROSS SECTIONS

5/15/2025 2:22 PM

AWARD COPY

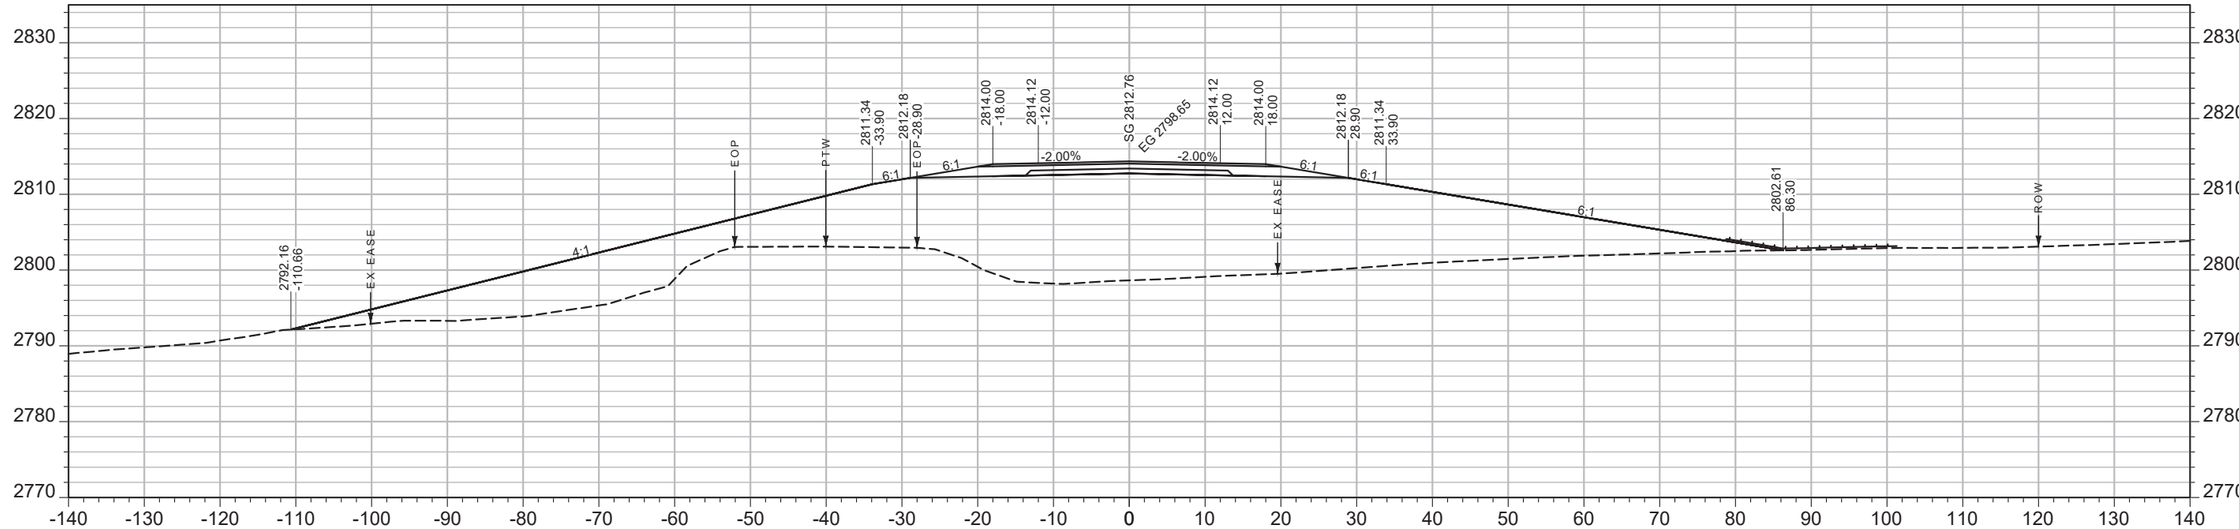

CV: 0 CY STA 2431+50.00 FV: 2841 CY

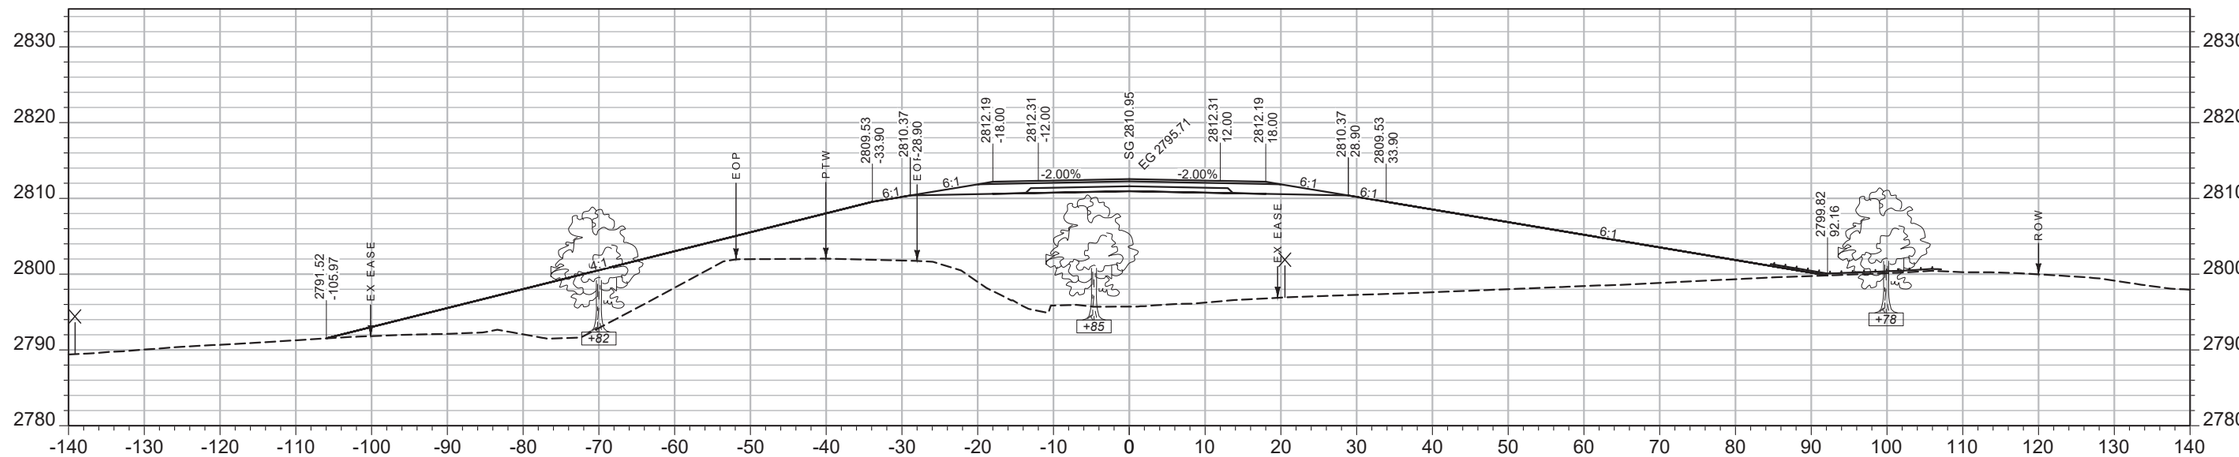

CV: 0 CY STA 2431+00.00 FV: 3119 CY

SHEET NO. 314

MAINLINE

PROJECT NAME ***WEST OF BROCKWAY - WEST***
COUNTY ***MCCONE***
PROJECT ID ***NH-HSIP 57-6(22)254***
UPN ***9727000***

DESIGNED BY C. PERIMAN 09/2023
REVIEWED BY
CHECKED BY


9727000RDLAY004.DWG

MONTANA *Department of Transportation*


CROSS SECTIONS

5/15/2025 2:22 PM

AWARD COPY

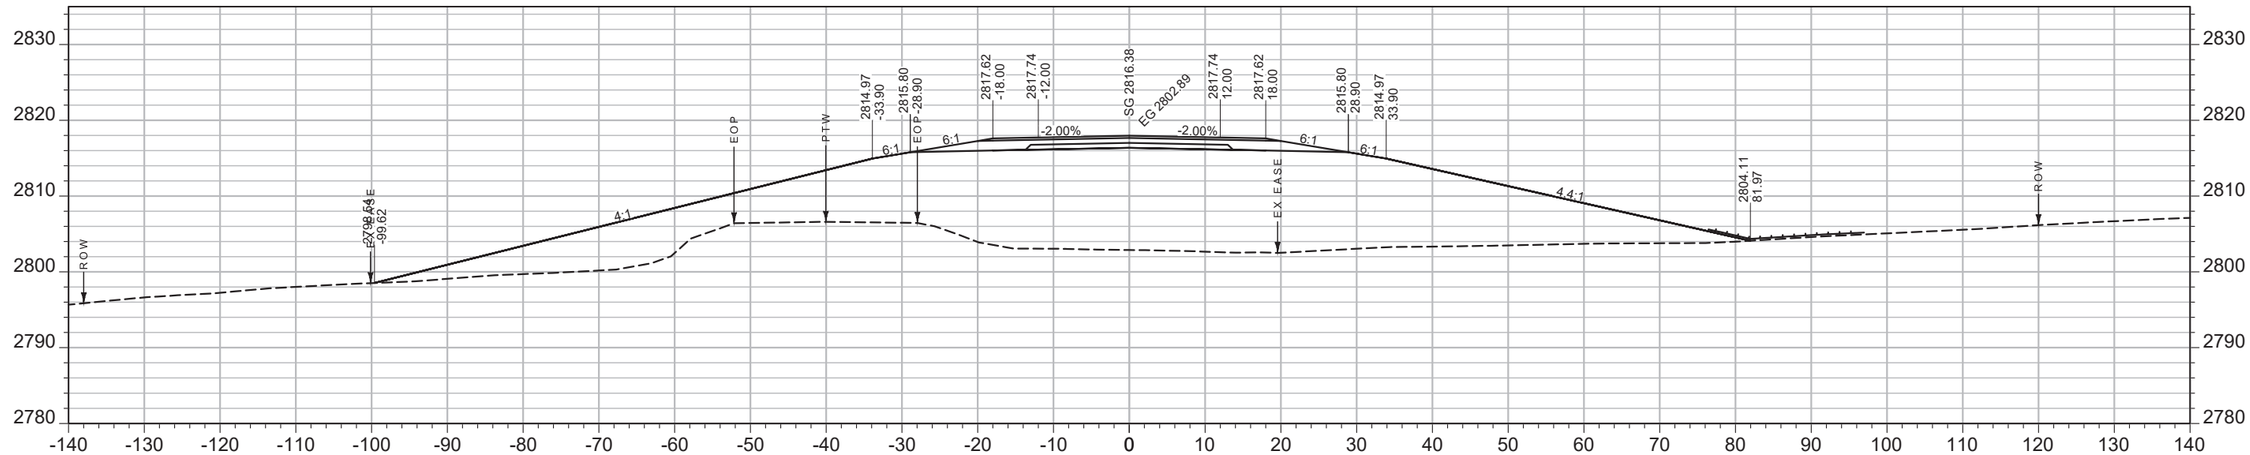

CV: 0 CY STA 2432+50.00 FV: 2748 CY

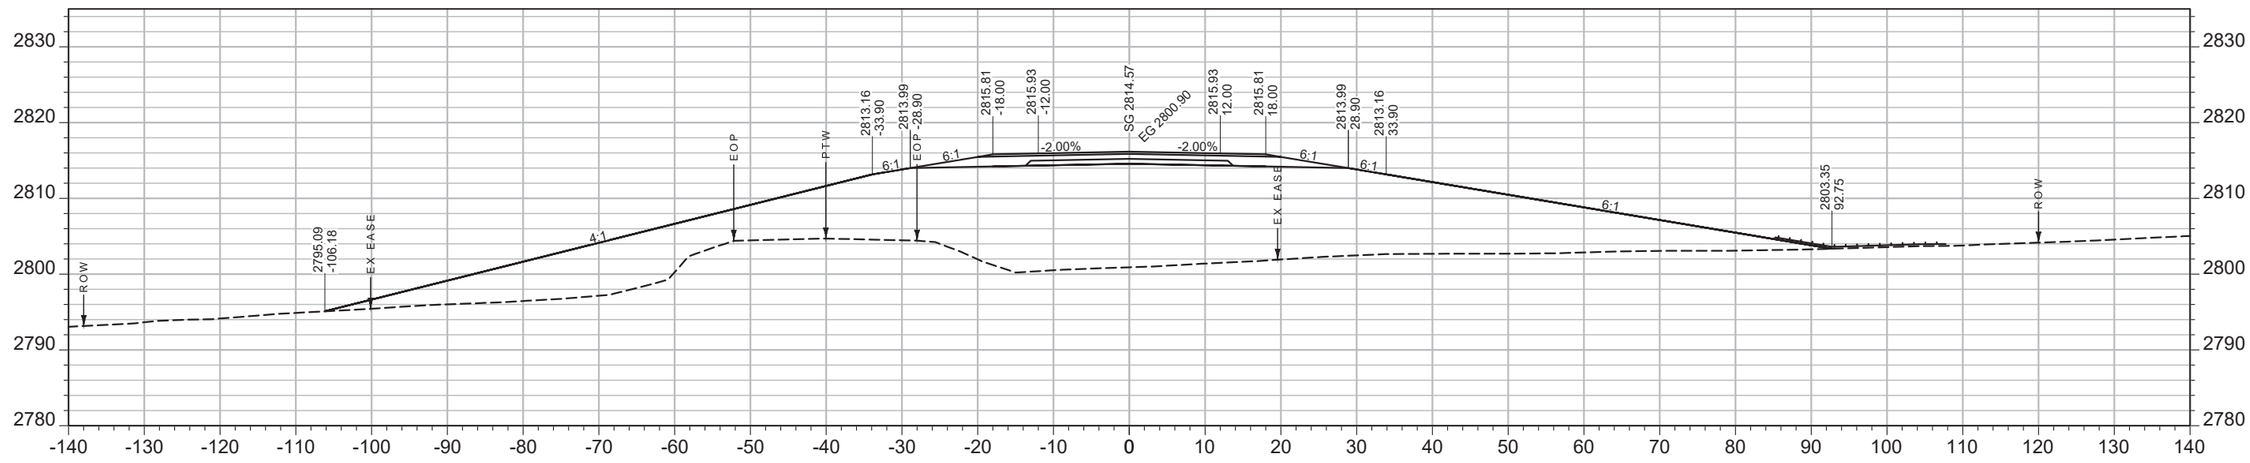

CV: 0 CY STA 2432+00.00 FV: 2749 CY

SHEET NO.
315

MAINLINE

PROJECT NAME WEST OF BROCKWAY - WEST
COUNTY MCCONE
PROJECT ID NH-HSIP 57-6(22)254
UPN 9727000

DESIGNED BY C. PERIMAN 09/2023
REVIEWED BY
CHECKED BY


9727000RDLAY004.DWG

MONTANA Department of Transportation


CROSS SECTIONS

5/15/2025 2:22 PM

AWARD COPY

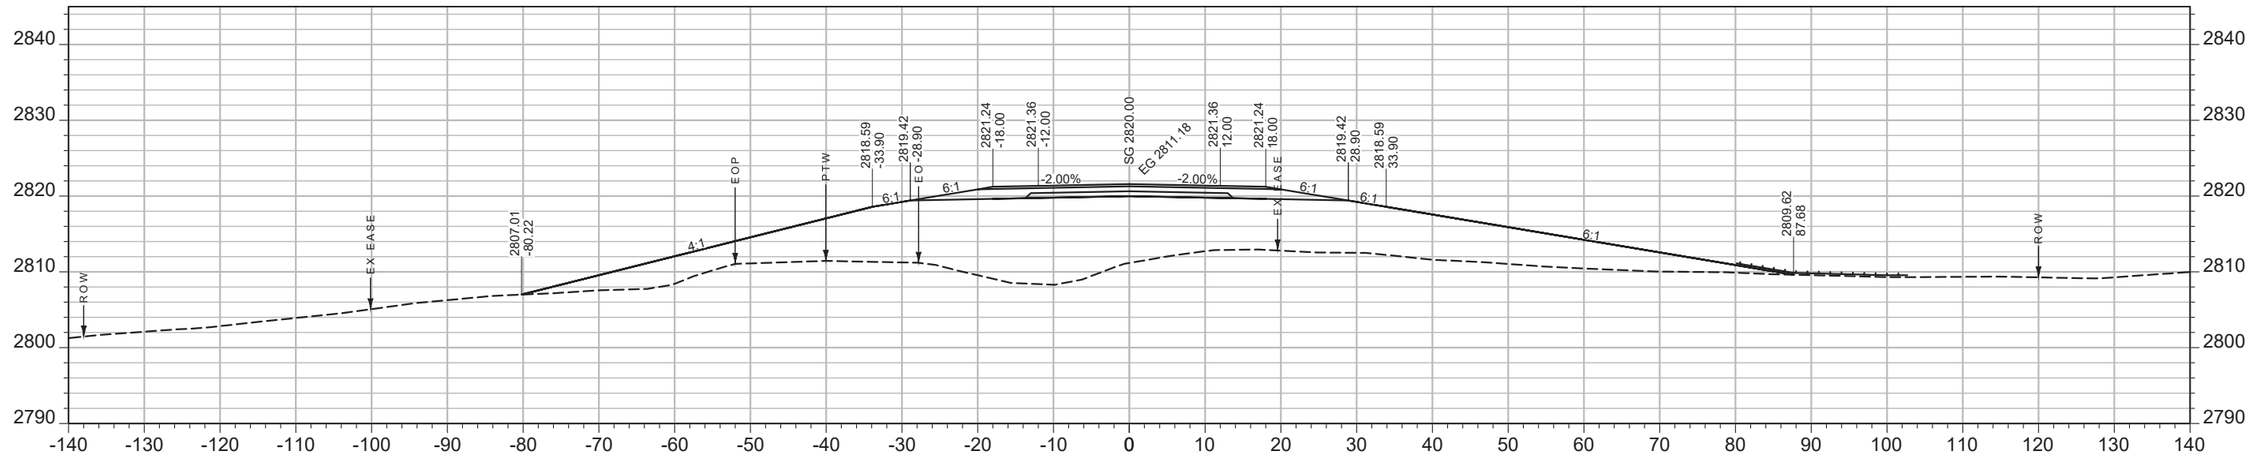

CV: 0 CY STA 2433+50.00 FV: 2009 CY

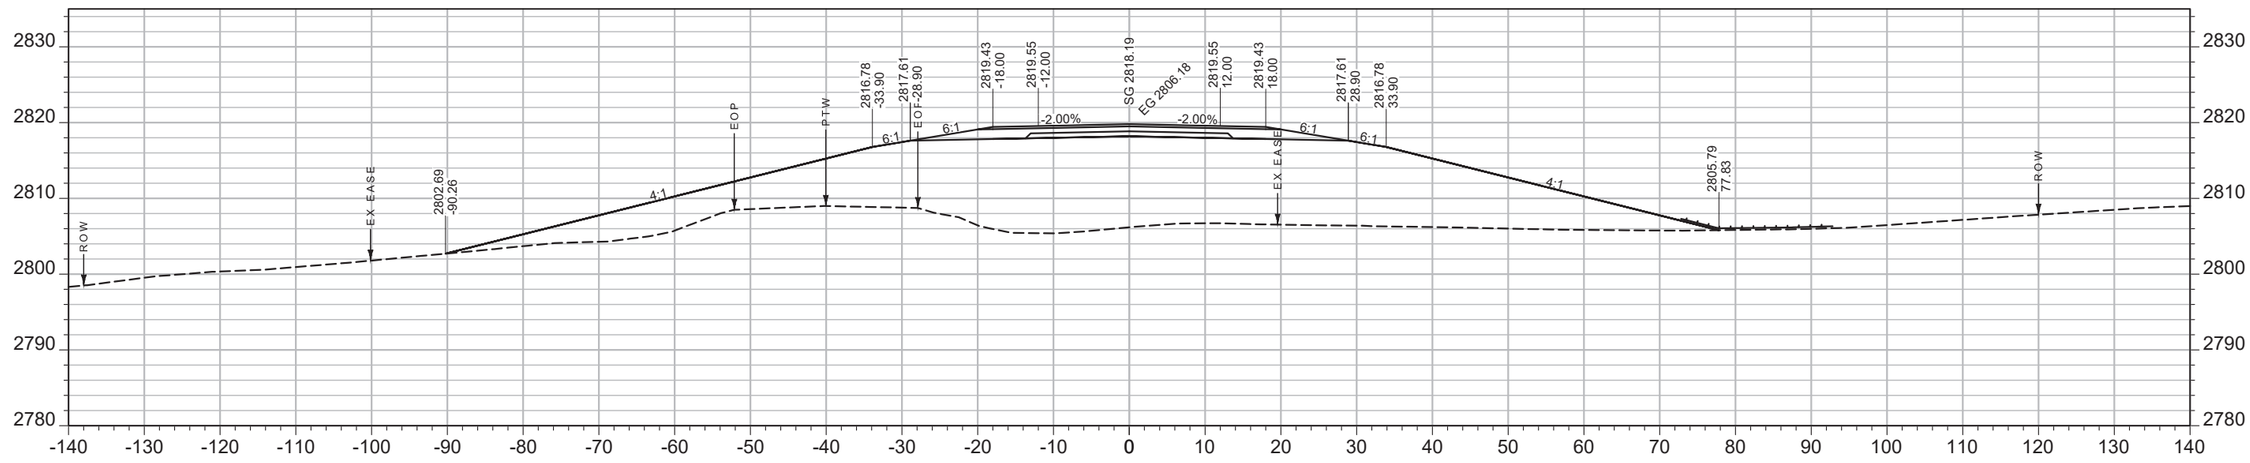

CV: 0 CY STA 2433+00.00 FV: 2444 CY

SHEET NO.
316

MAINLINE


PROJECT NAME WEST OF BROCKWAY - WEST
COUNTY MCCONE
PROJECT ID NH-HSIP 57-6(22)254
UPN 9727000

DESIGNED BY C. PERIMAN 09/2023
REVIEWED BY
CHECKED BY
9727000RDLAY004.DWG


MONTANA Department of Transportation

CROSS SECTIONS

5/15/2025 2:22 PM

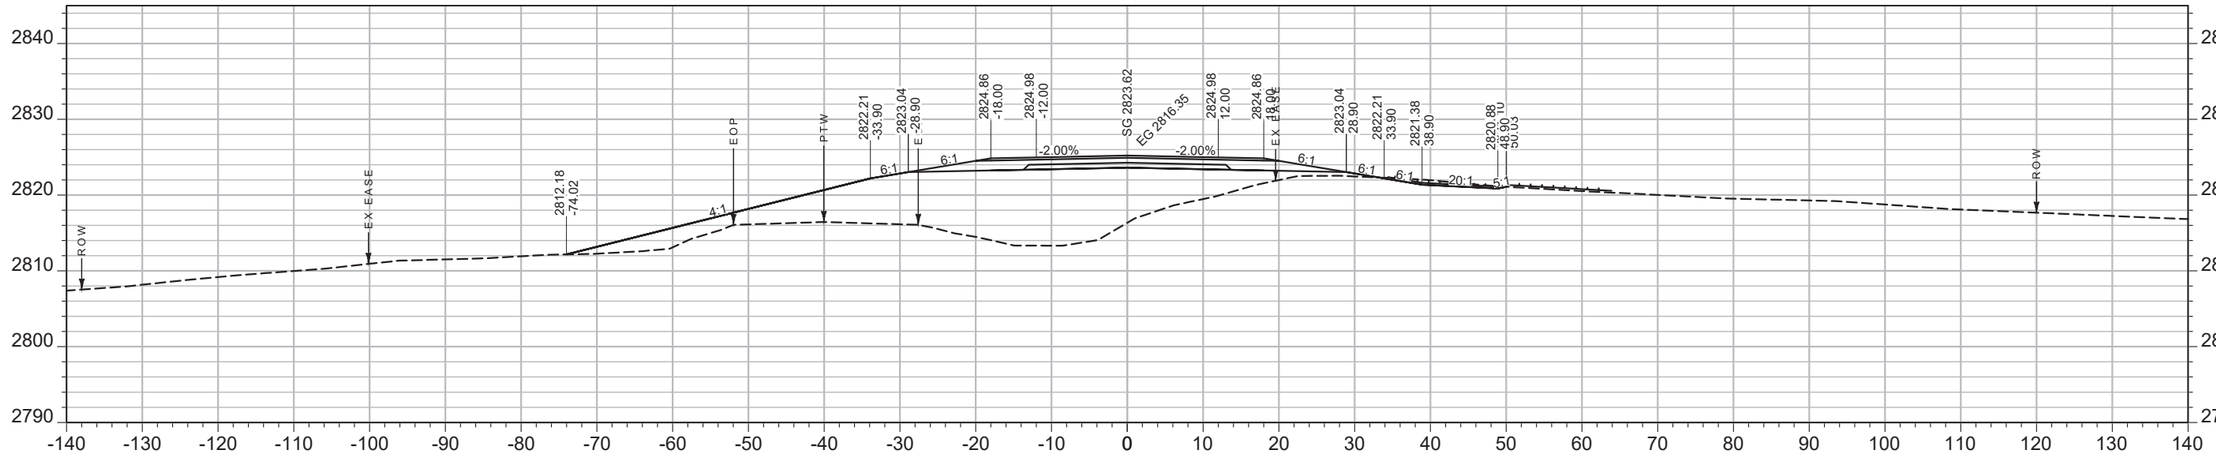

CV: 3 CY STA 2434+50.00 FV: 964 CY

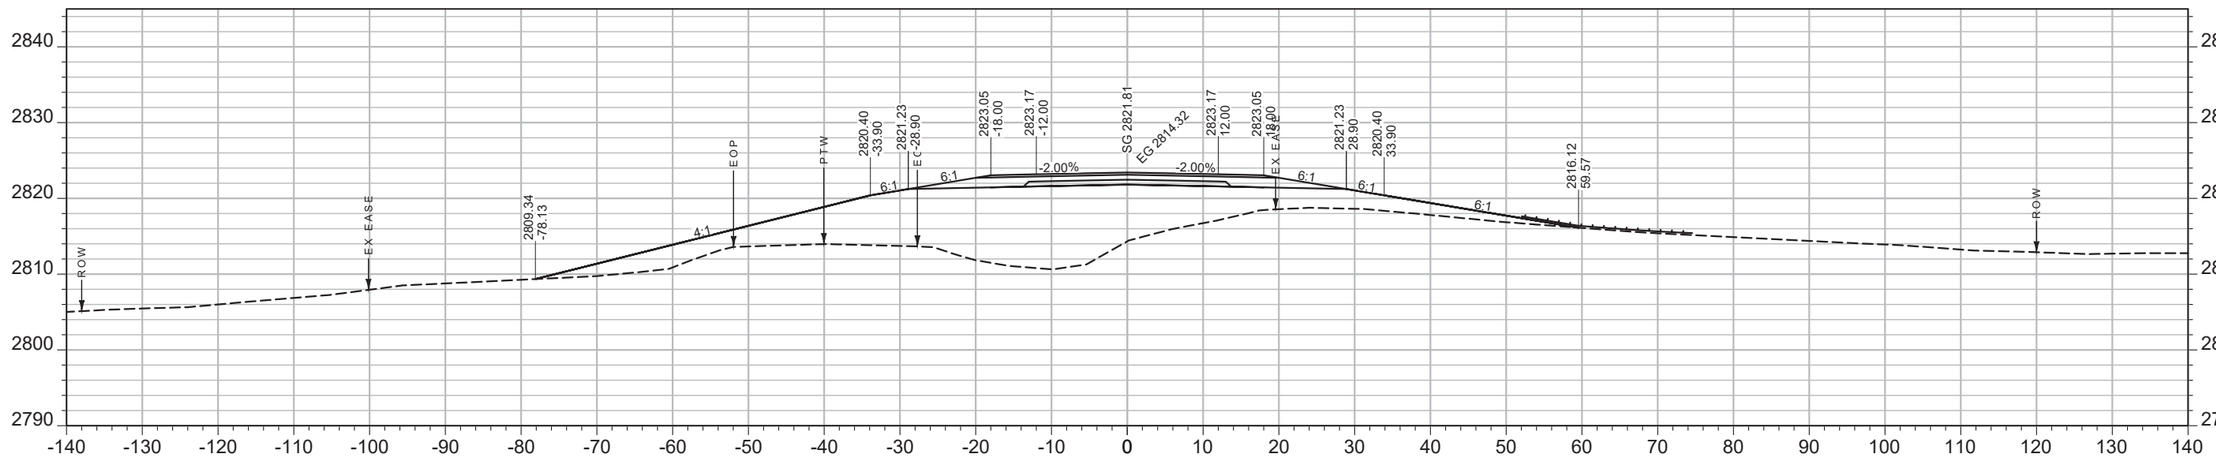

CV: 0 CY STA 2434+00.00 FV: 1384 CY

SHEET NO.
317

MAINLINE

PROJECT NAME WEST OF BROCKWAY - WEST
COUNTY MCCONE
PROJECT ID NH-HSIP 57-6(22)254
UPN 9727000


DESIGNED BY C. PERIMAN 09/2023
REVIEWED BY
CHECKED BY

MONTANA Department of Transportation


CROSS SECTIONS

5/15/2025 2:22 PM 9727000RDLAY004.DWG

AWARD COPY

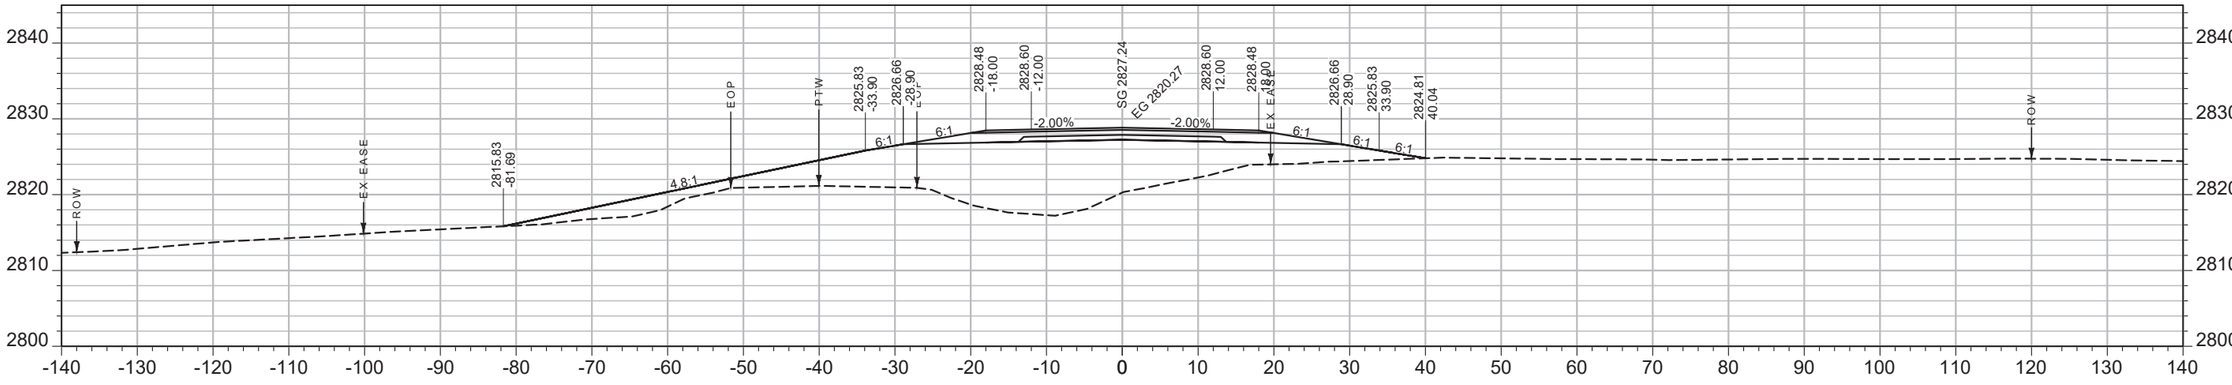

CV: 14 CY STA 2435+50.00 FV: 910 CY

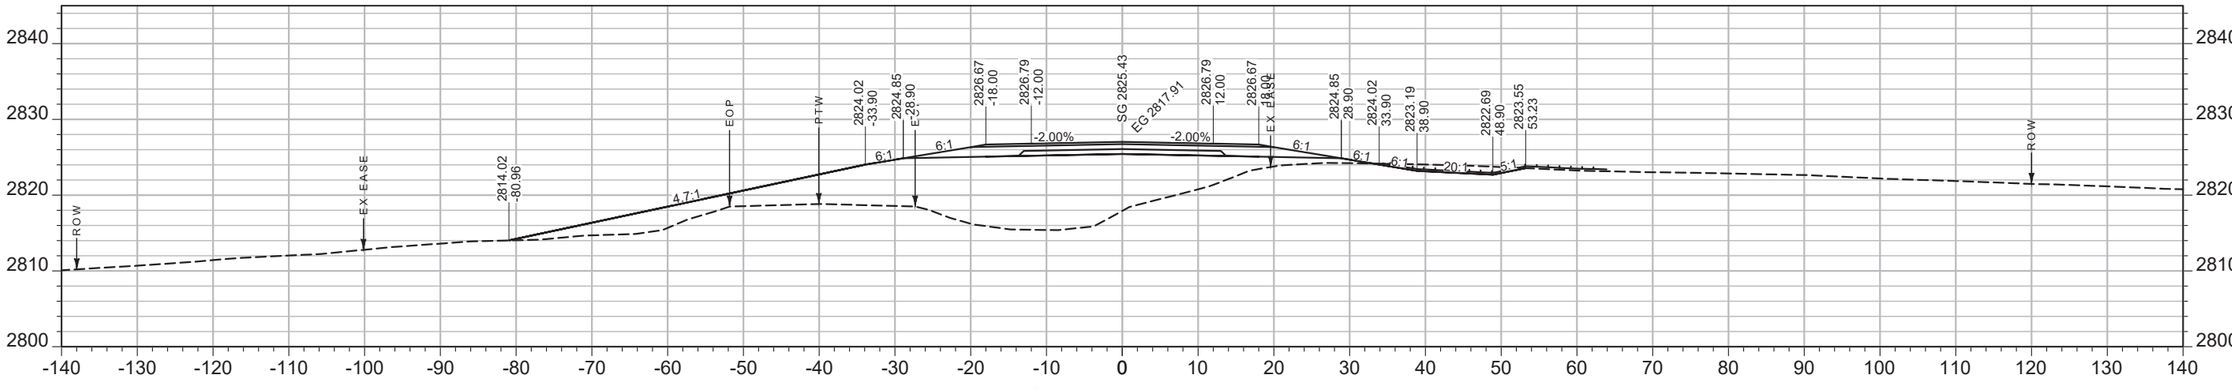

CV: 24 CY STA 2435+00.00 FV: 900 CY

SHEET NO.
318

MAINLINE

PROJECT NAME WEST OF BROCKWAY - WEST
COUNTY MCCONE
PROJECT ID NH-HSIP 57-6(22)254
UPN 9727000


DESIGNED BY C. PERIMAN 09/2023
REVIEWED BY
CHECKED BY

MONTANA Department of Transportation


CROSS SECTIONS

5/15/2025 2:22 PM

9727000RDLAY004.DWG

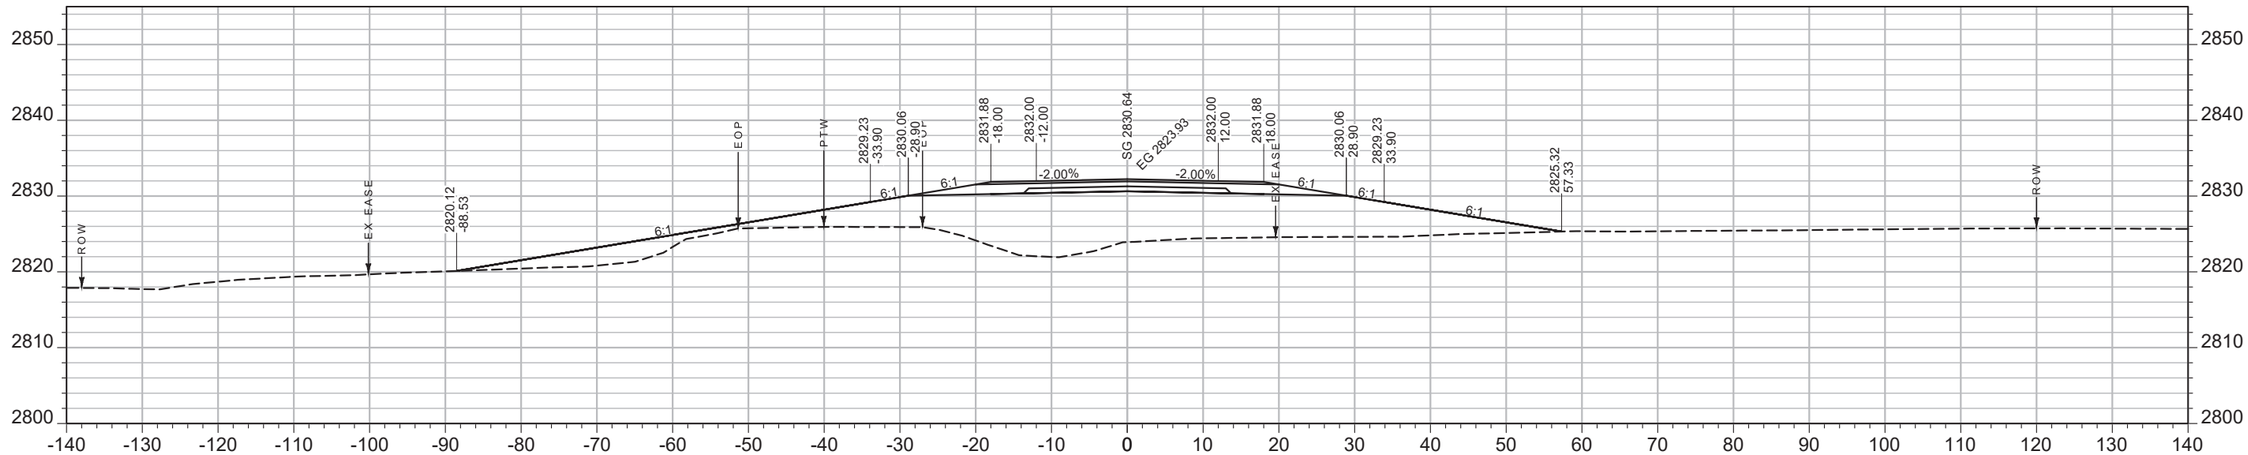

CV: 0 CY STA 2436+50.00 FV: 1010 CY

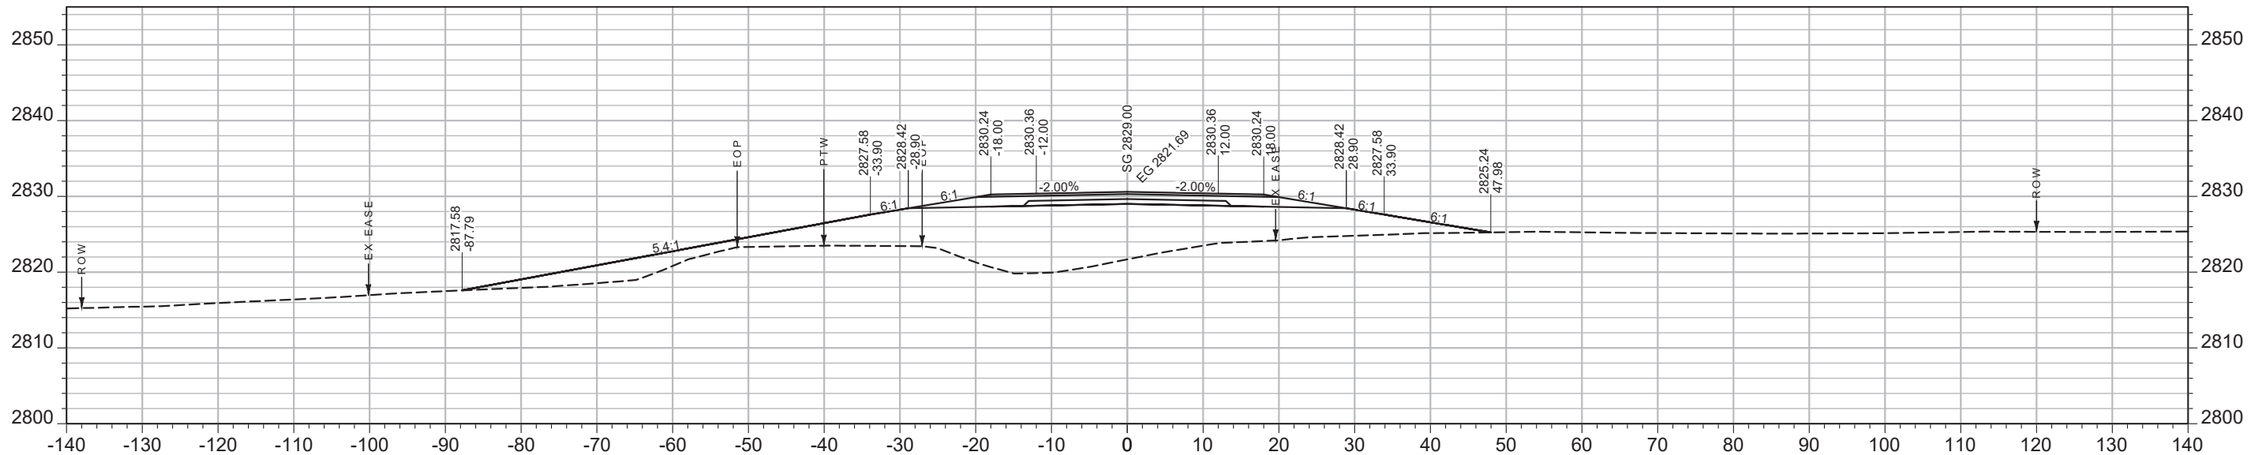

CV: 0 CY STA 2436+00.00 FV: 902 CY

SHEET NO.
319

MAINLINE

PROJECT NAME WEST OF BROCKWAY - WEST
COUNTY MCCONE
PROJECT ID NH-HSIP 57-6(22)254
UPN 9727000

DESIGNED BY C. PERIMAN 09/2023
REVIEWED BY
CHECKED BY


MONTANA
Department of Transportation

CROSS SECTIONS


9727000RDLAY004.DWG

5/15/2025 2:22 PM

AWARD COPY

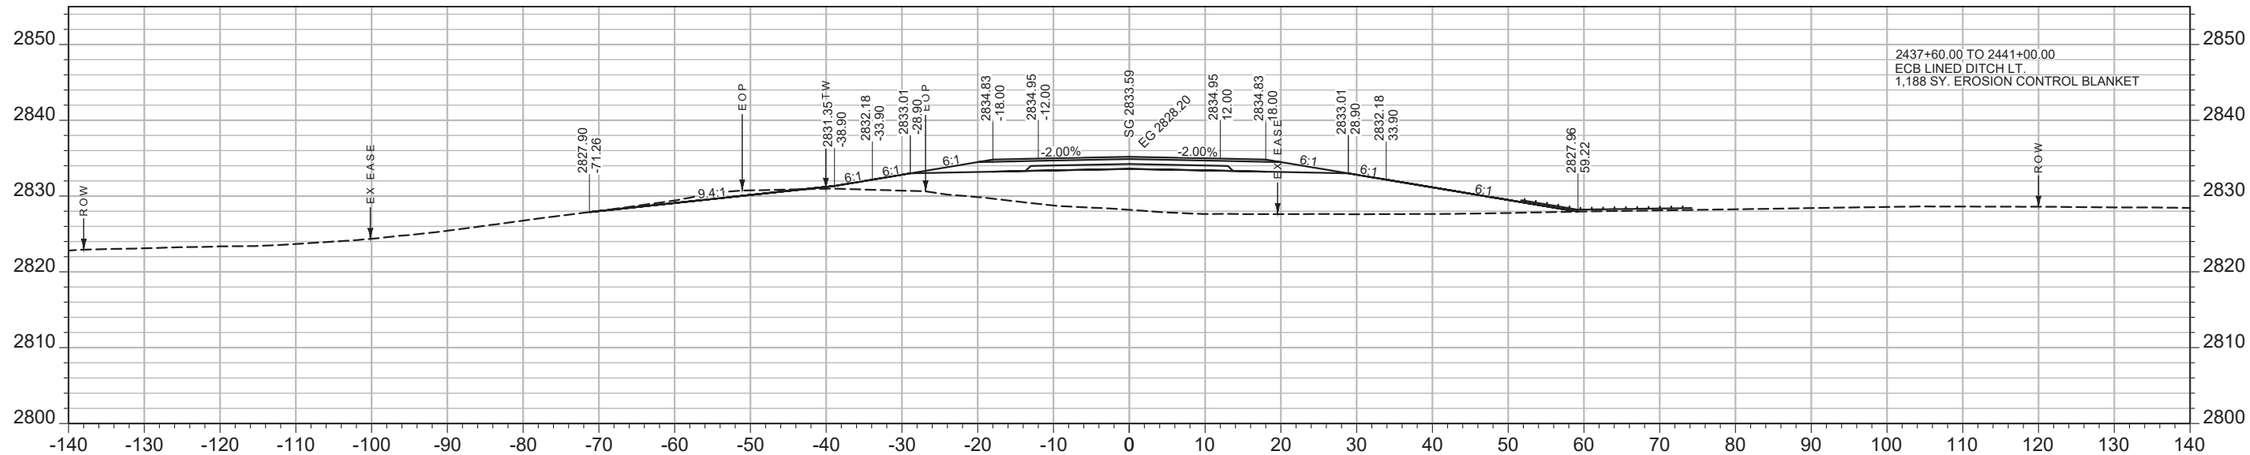

CV: 16 CY STA 2437+50.00 FV: 874 CY

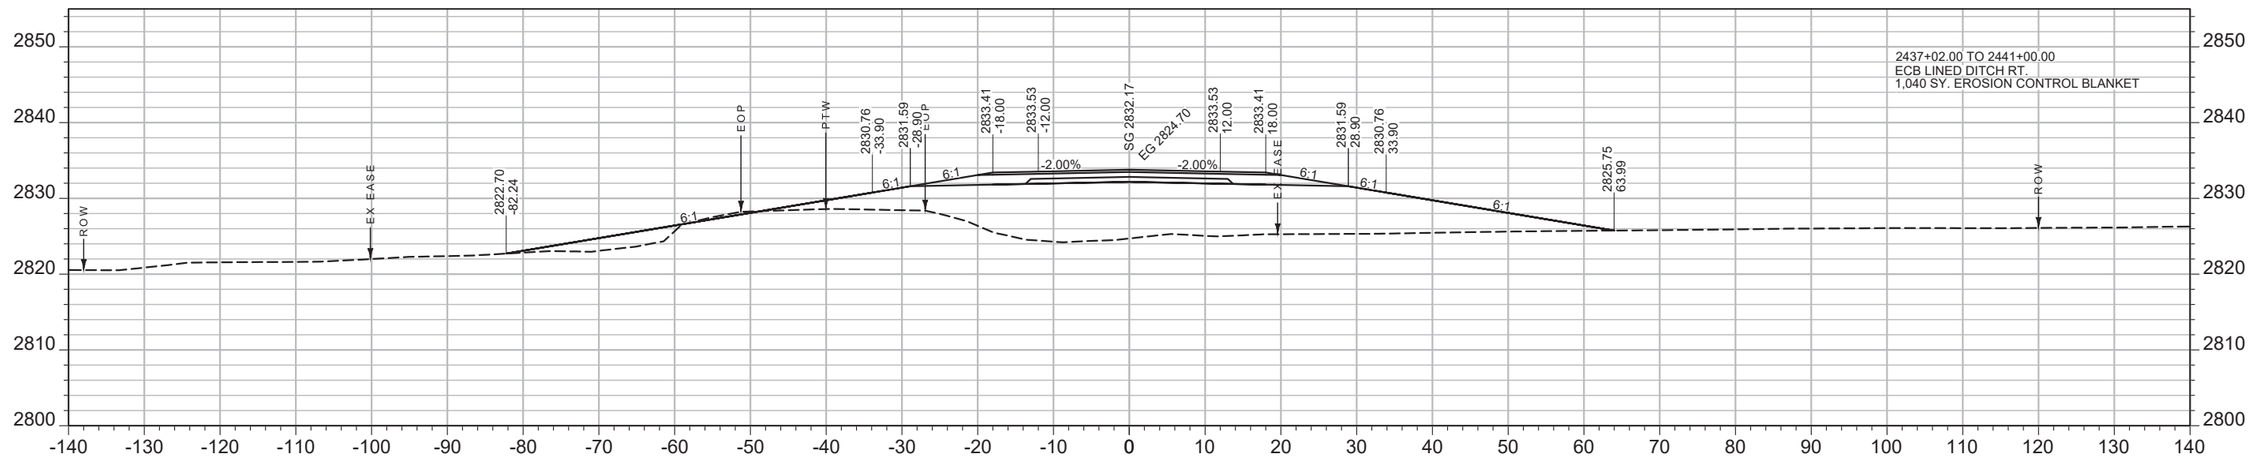

CV: 0 CY STA 2437+00.00 FV: 1020 CY

SHEET NO.
320

MAINLINE

PROJECT NAME WEST OF BROCKWAY - WEST
COUNTY MCCONE
PROJECT ID NH-HSIP 57-6(22)254
UPN 9727000


DESIGNED BY C. PERIMAN
09/2023
REVIEWED BY
CHECKED BY
9727000RDLAY004.DWG

MONTANA
Department of Transportation


CROSS SECTIONS

5/15/2025 2:22 PM

AWARD COPY

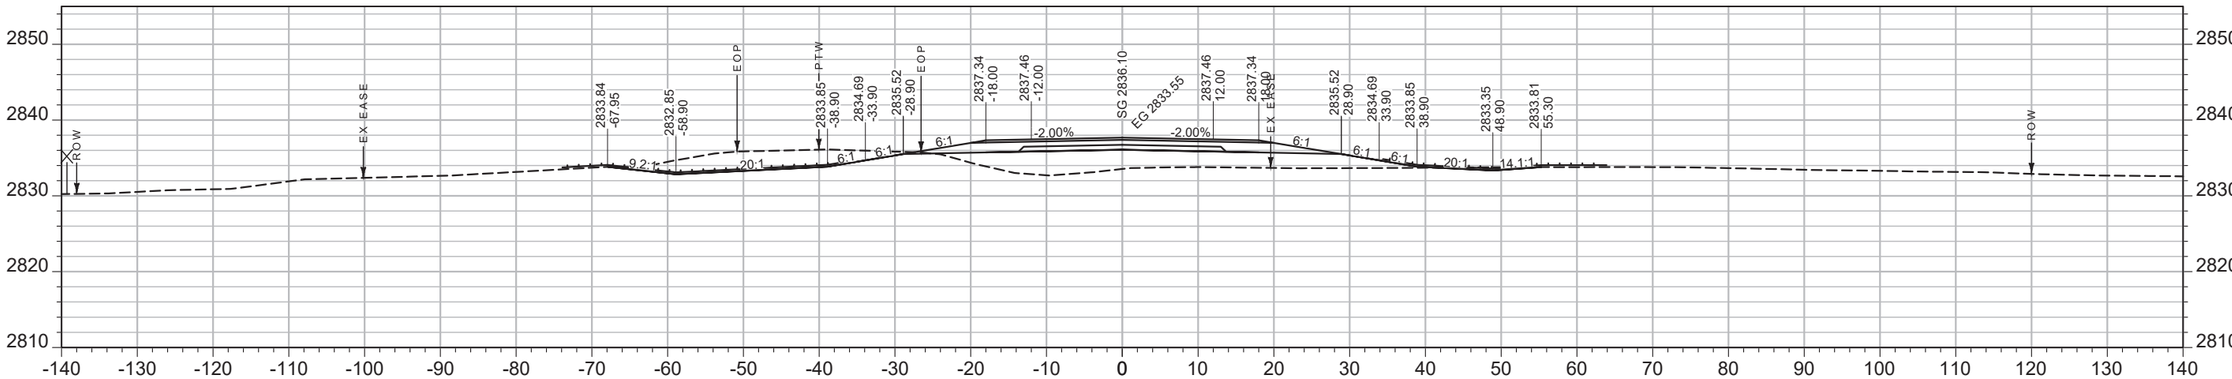

CV: 83 CY STA 2438+50.00 FV: 352 CY

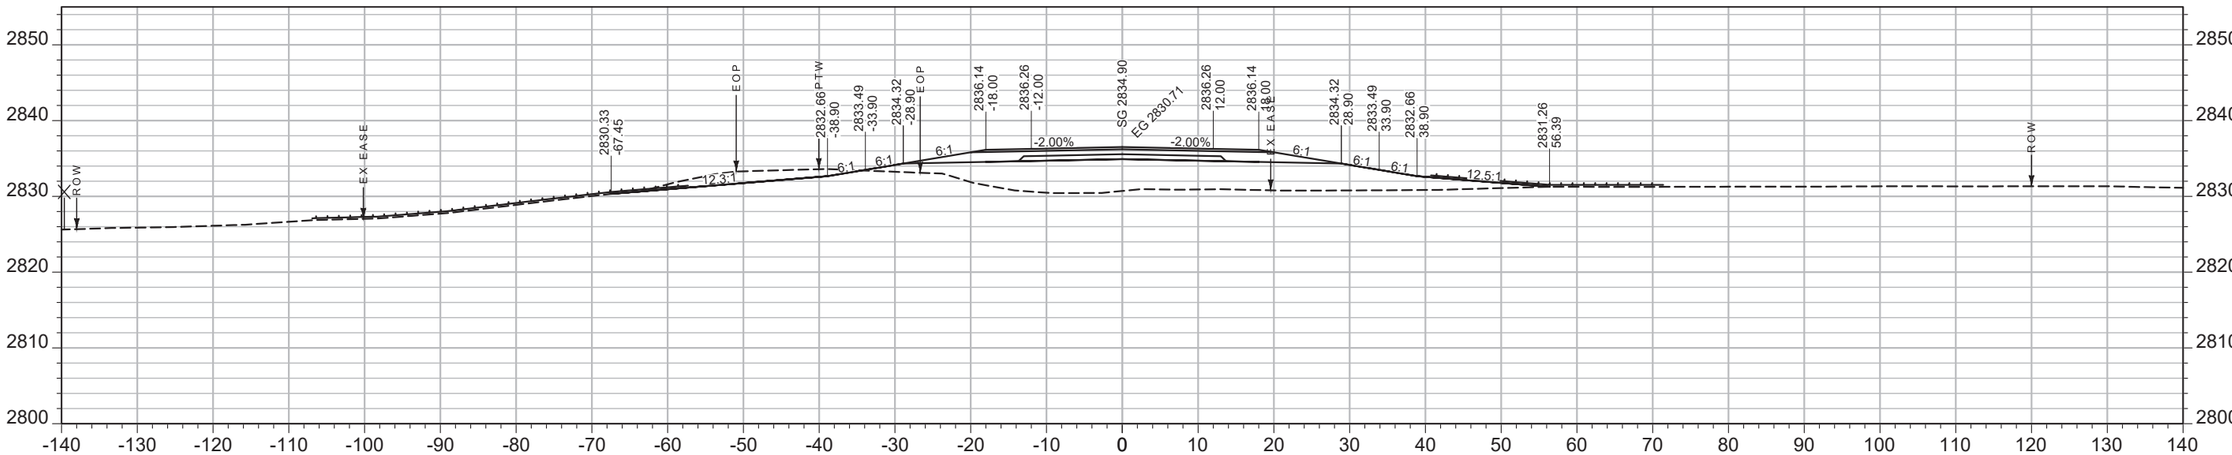

CV: 37 CY STA 2438+00.00 FV: 572 CY

SHEET NO.
321

MAINLINE

PROJECT NAME WEST OF BROCKWAY - WEST
COUNTY MCCONE
PROJECT ID NH-HSIP 57-6(22)254
UPN 9727000


DESIGNED BY C. PERIMAN
09/2023
REVIEWED BY
CHECKED BY
9727000RDLAY004.DWG

MONTANA Department of Transportation


CROSS SECTIONS

5/15/2025 2:22 PM


AWARD COPY

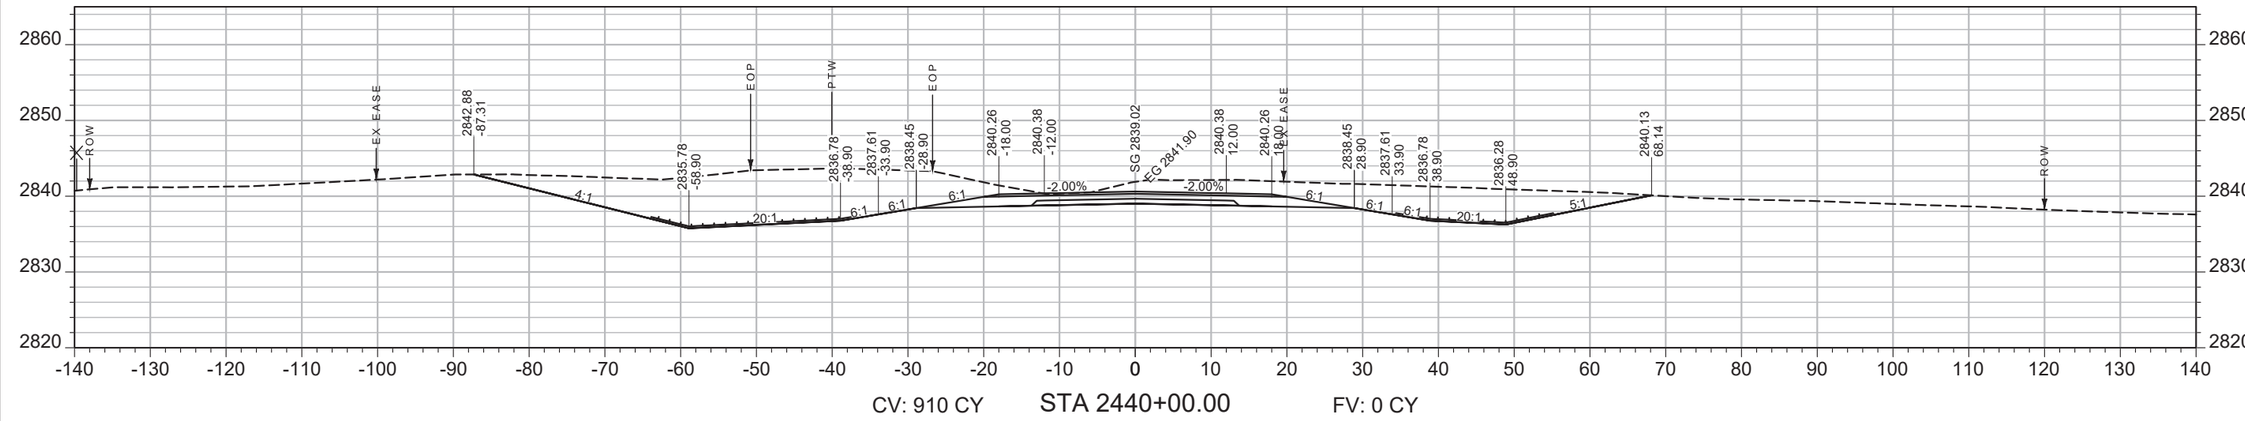

CV: 910 CY STA 2440+00.00 FV: 0 CY

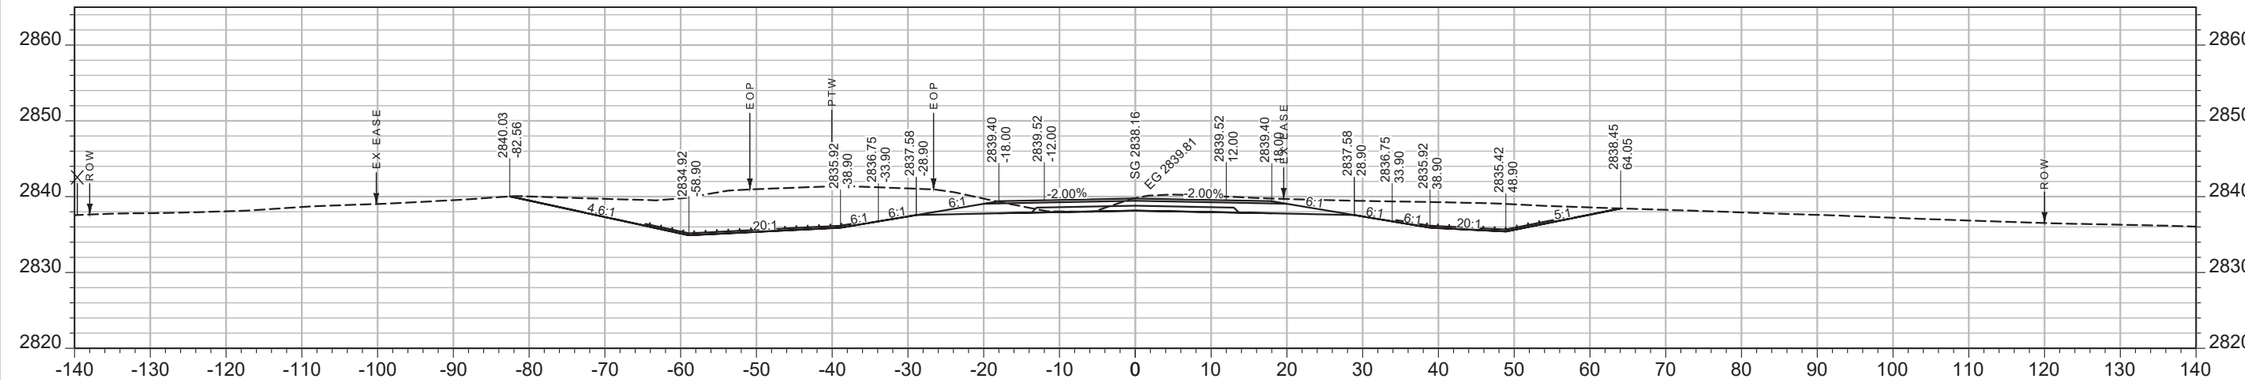

CV: 538 CY STA 2439+50.00 FV: 12 CY

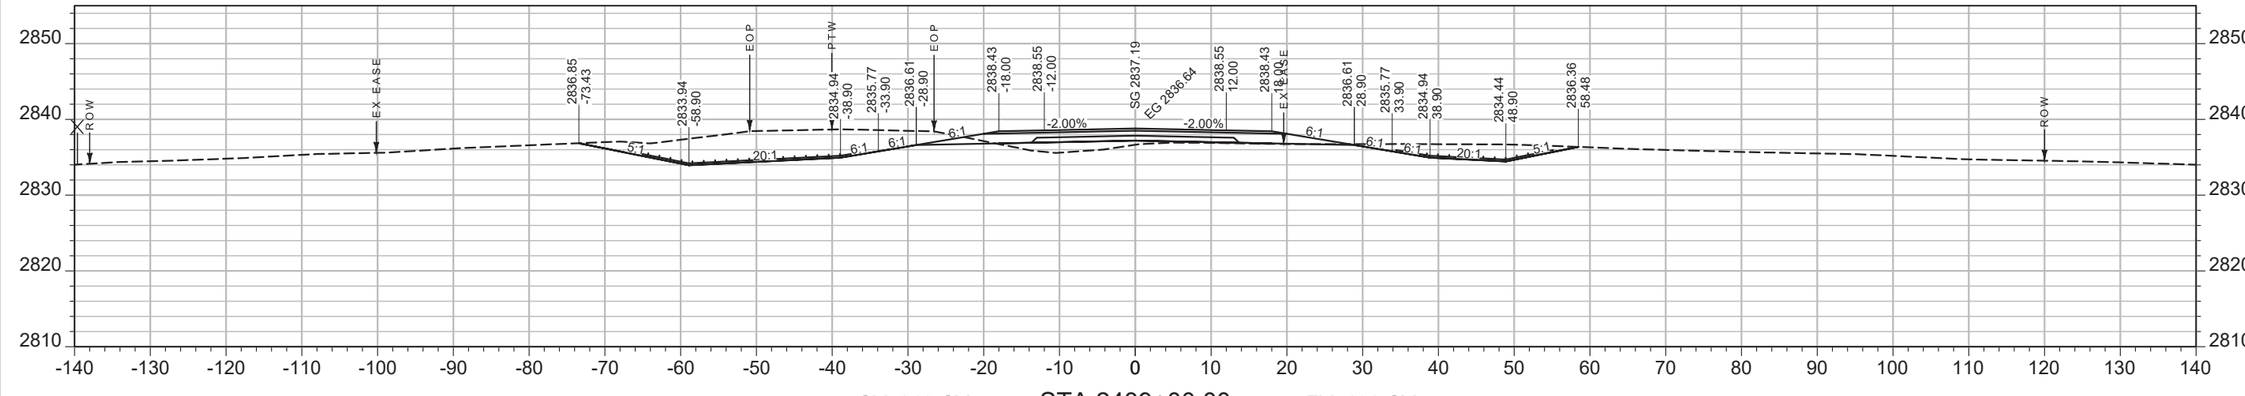

CV: 219 CY STA 2439+00.00 FV: 136 CY

SHEET NO.
322

MAINLINE

PROJECT NAME WEST OF BROCKWAY - WEST
COUNTY MCCONE
PROJECT ID NH-HSIP 57-6(22)254
UPN 9727000


DESIGNED BY C. PERIMAN 09/2023
REVIEWED BY
CHECKED BY
9727000RDLAY004.DWG

MONTANA Department of Transportation


CROSS SECTIONS

5/15/2025 2:22 PM

AWARD COPY

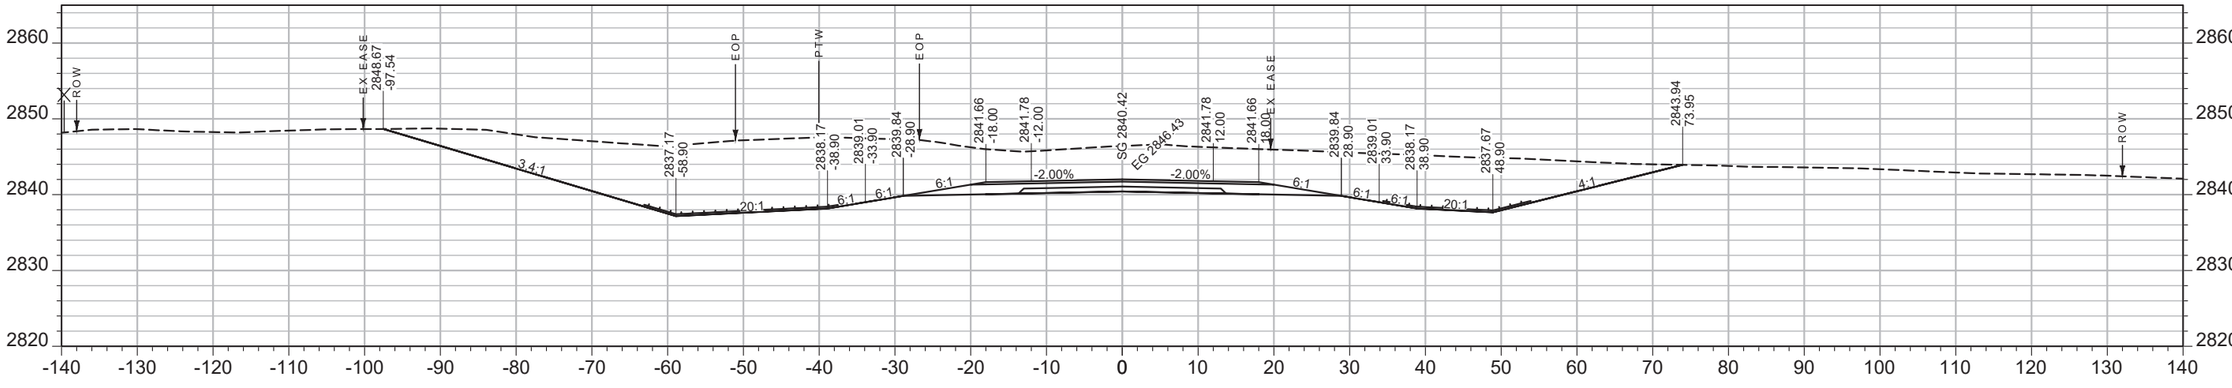

CV: 1741 CY STA 2441+00.00 FV: 0 CY

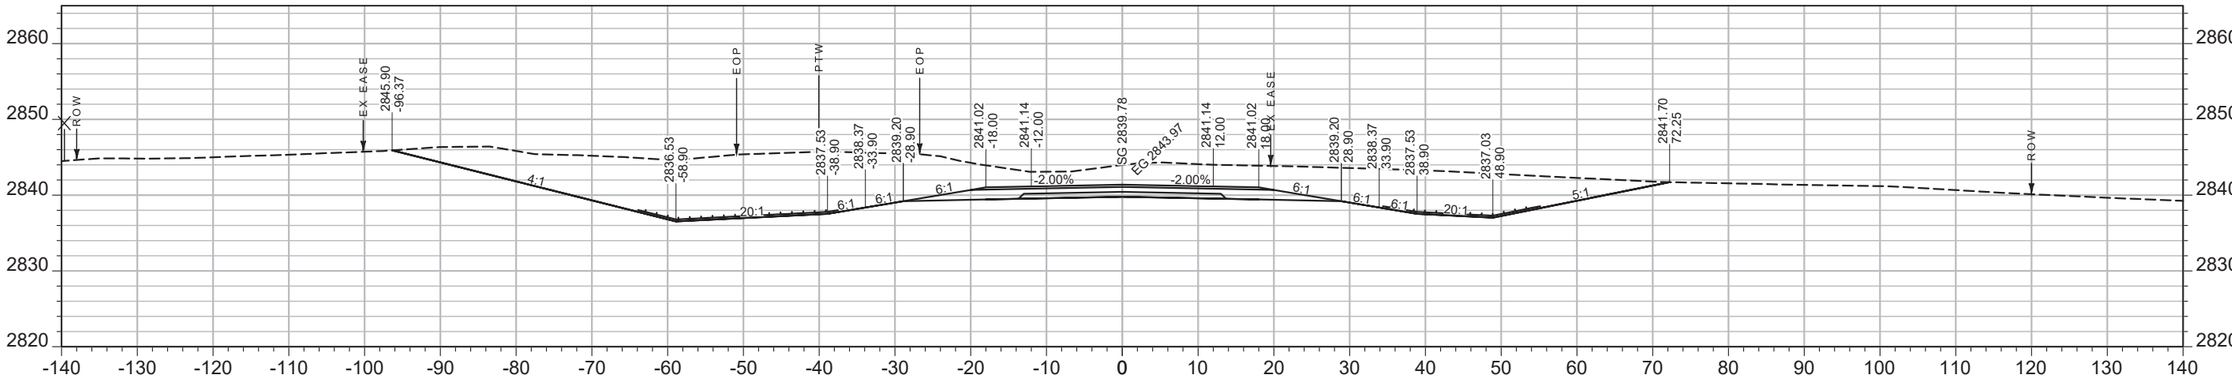

CV: 1319 CY STA 2440+50.00 FV: 0 CY

SHEET NO.
323

MAINLINE

PROJECT NAME WEST OF BROCKWAY - WEST
COUNTY MCCONE
PROJECT ID NH-HSIP 57-6(22)254
UPN 9727000

DESIGNED BY C. PERIMAN
09/2023
REVIEWED BY
CHECKED BY


MONTANA
Department of Transportation

CROSS SECTIONS


5/15/2025 2:22 PM

9727000RDLAY004.DWG

AWARD COPY

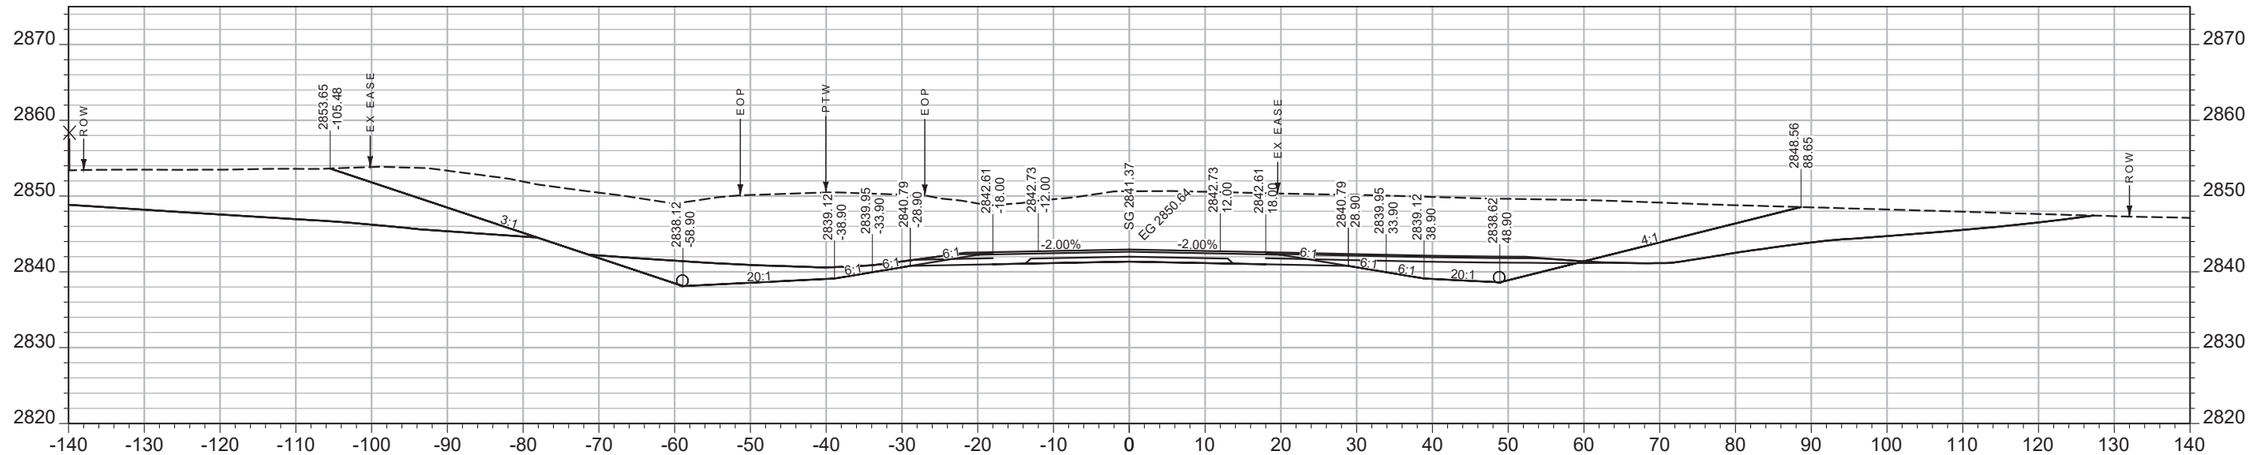

CV: 2620 CY STA 2442+00.00 FV: 0 CY

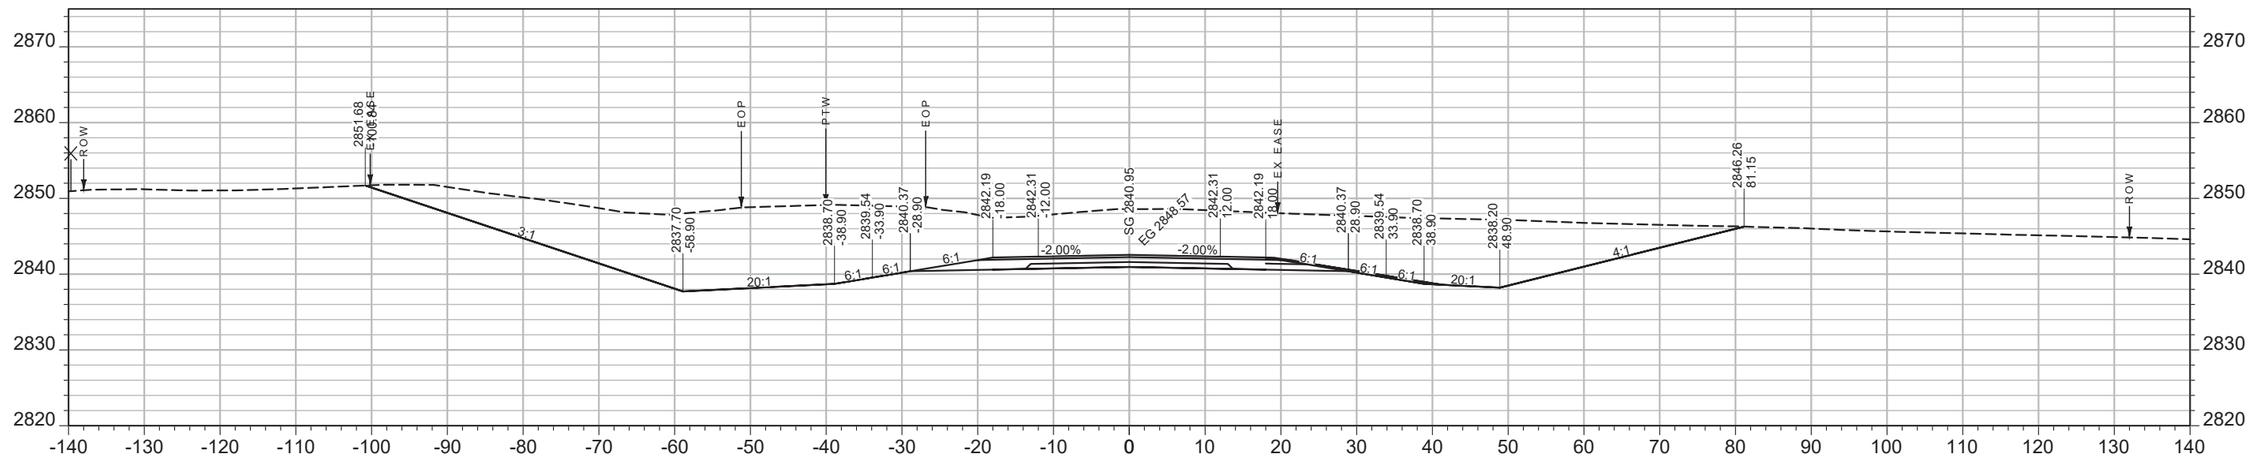

CV: 2124 CY STA 2441+50.00 FV: 0 CY

SHEET NO. 324

MAINLINE

PROJECT NAME **WEST OF BROCKWAY - WEST**
COUNTY **MCCONE**
PROJECT ID **NH-HSIP 57-6(22)254**
UPN **9727000**

DESIGNED BY C. PERIMAN 09/2023
REVIEWED BY
CHECKED BY


9727000RDLAY004.DWG

MONTANA Department of Transportation


CROSS SECTIONS

5/15/2025 2:22 PM

AWARD COPY

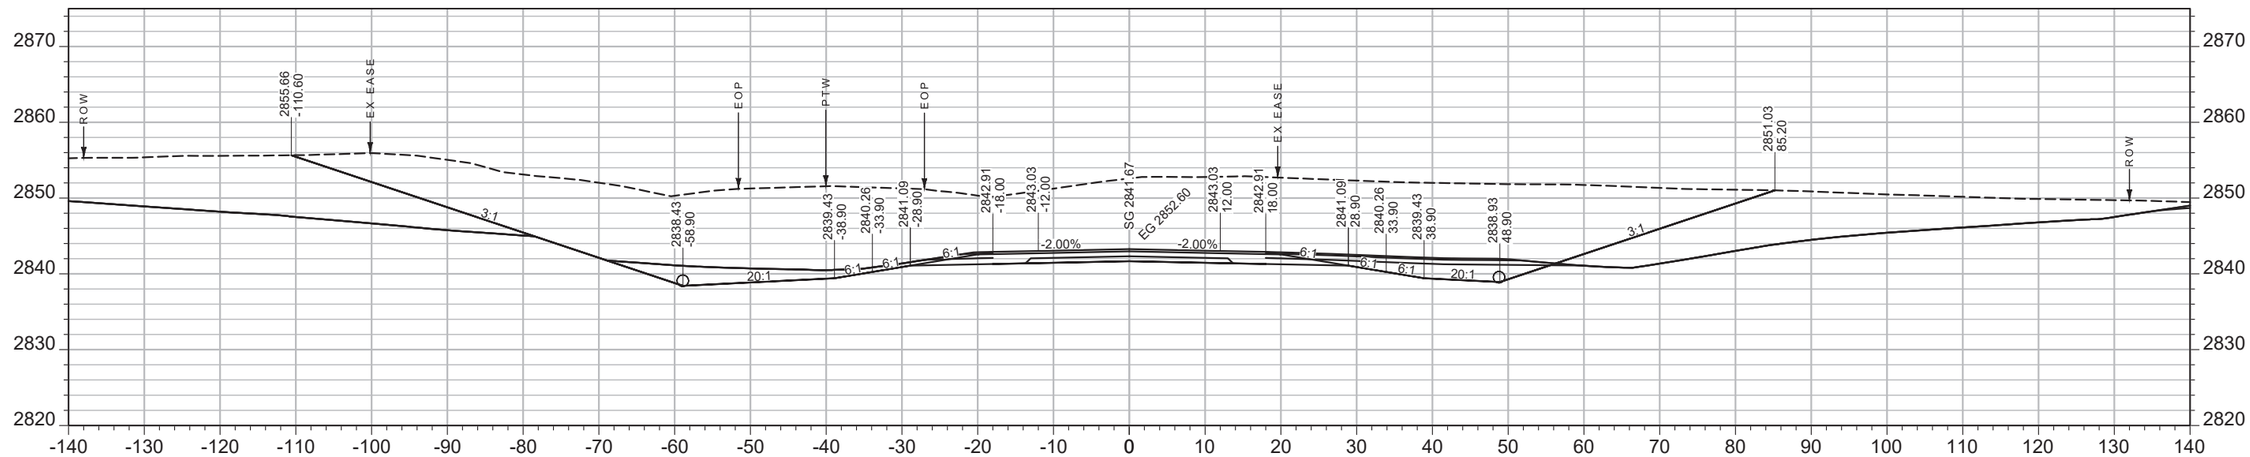

CV: 1665 CY STA 2442+50.00 FV: 0 CY

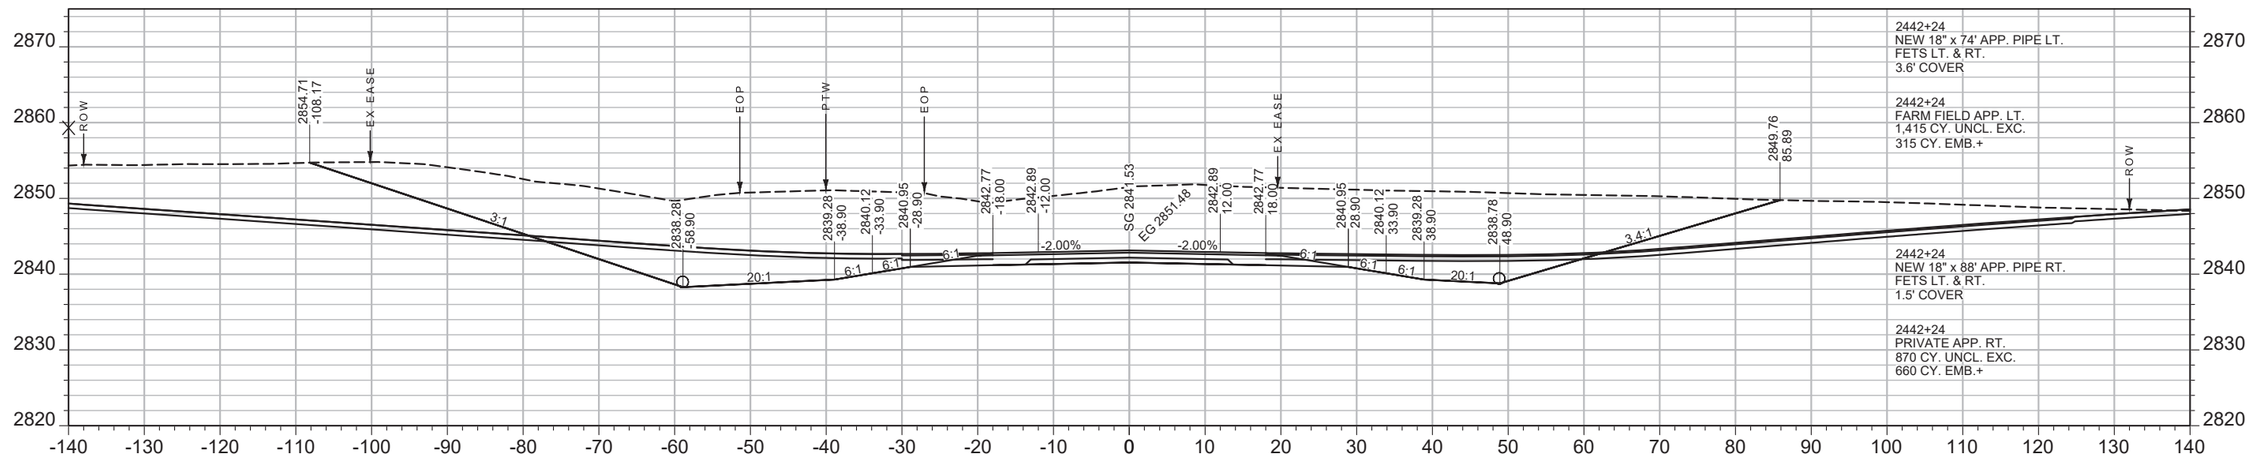

CV: 1436 CY STA 2442+24.00 FV: 0 CY

SHEET NO.
325

MAINLINE

PROJECT NAME WEST OF BROCKWAY - WEST
COUNTY MCCONE
PROJECT ID NH-HSIP 57-6(22)254
UPN 9727000


DESIGNED BY C. PERIMAN 09/2023
REVIEWED BY
CHECKED BY
9727000RDLAY004.DWG

MONTANA
Department of Transportation


CROSS SECTIONS

5/15/2025 2:22 PM

AWARD COPY

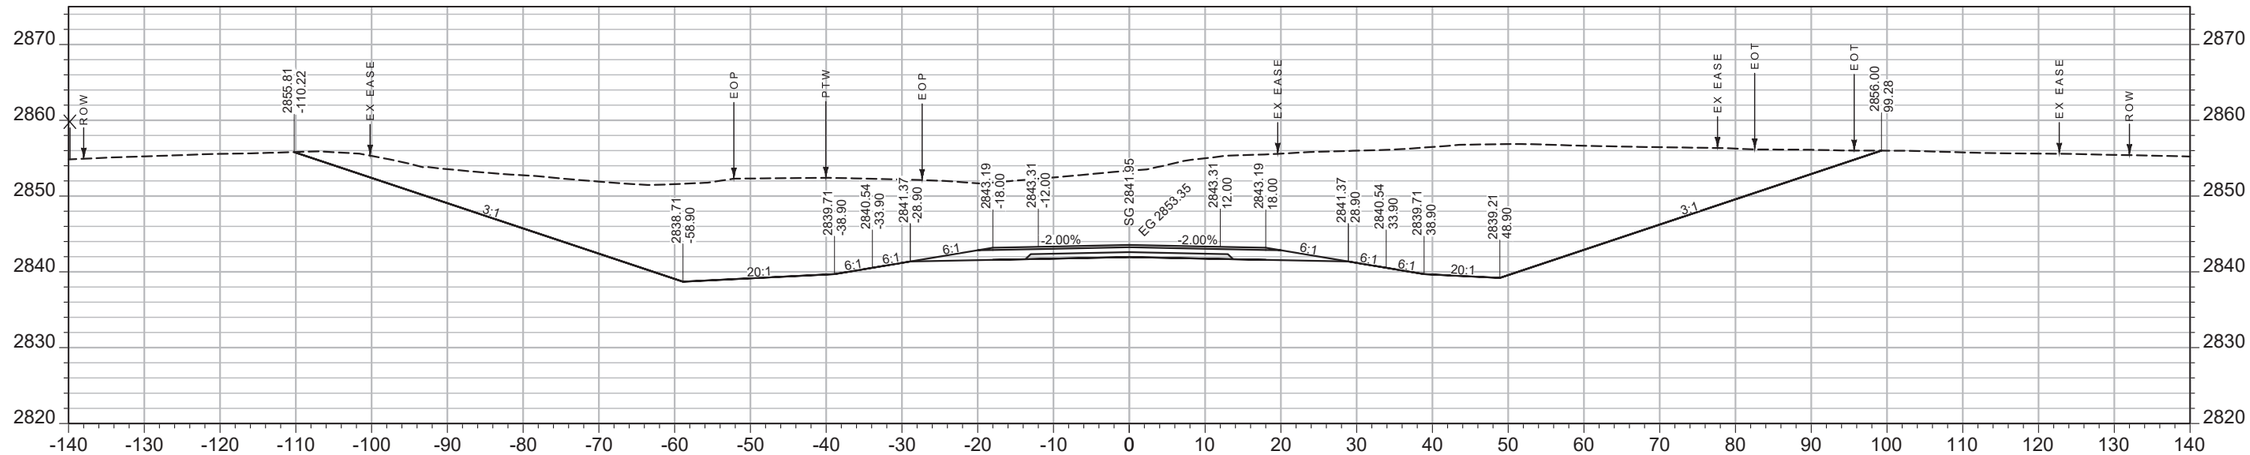

CV: 3696 CY STA 2443+50.00 FV: 0 CY

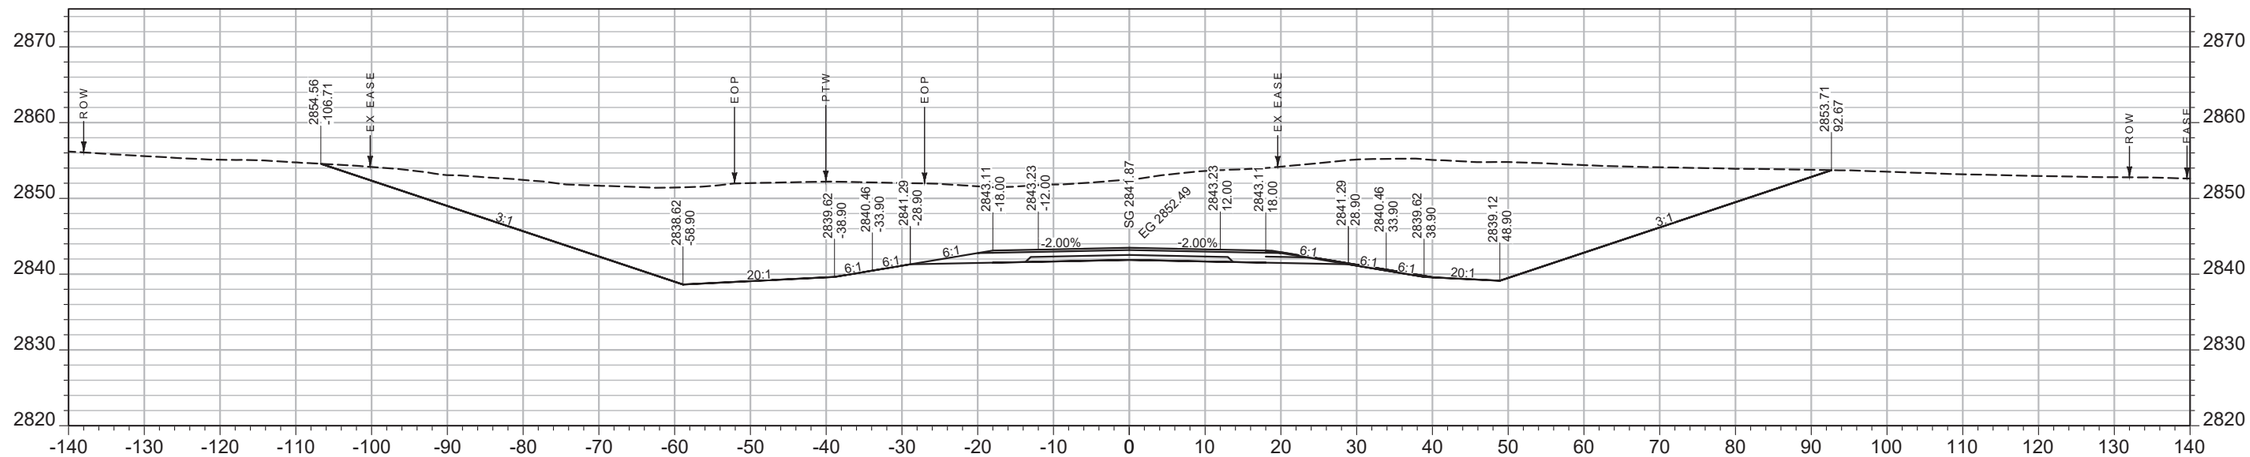

CV: 3553 CY STA 2443+00.00 FV: 0 CY

SHEET NO.
326

MAINLINE

PROJECT NAME WEST OF BROCKWAY - WEST
COUNTY MCCONE
PROJECT ID NH-HSIP 57-6(22)254
UPN 9727000

DESIGNED BY	DATE
C. PERIMAN	09/2023
REVIEWED BY	
CHECKED BY	


9727000RDLAY004.DWG

MONTANA
Department of Transportation


CROSS SECTIONS

5/15/2025 2:22 PM

AWARD COPY

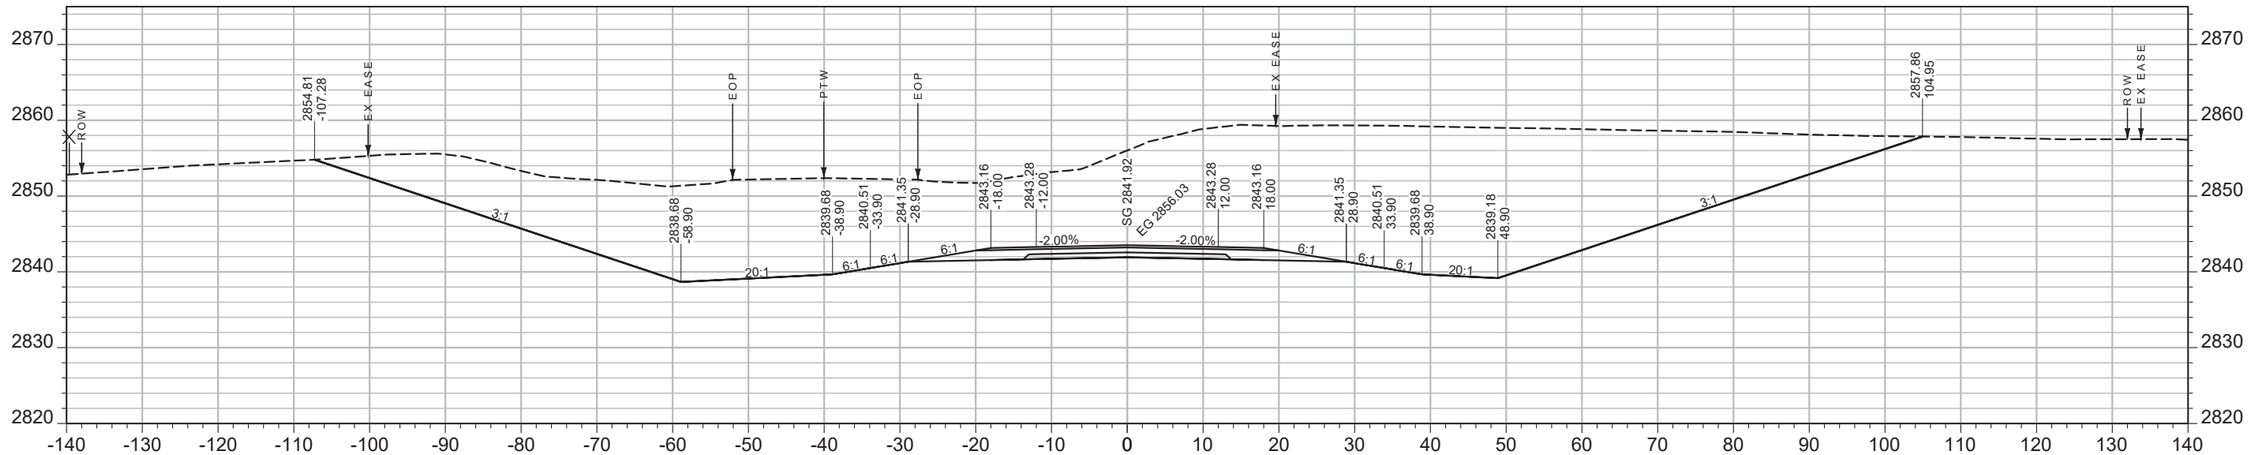

CV: 3328 CY STA 2444+00.00 FV: 0 CY

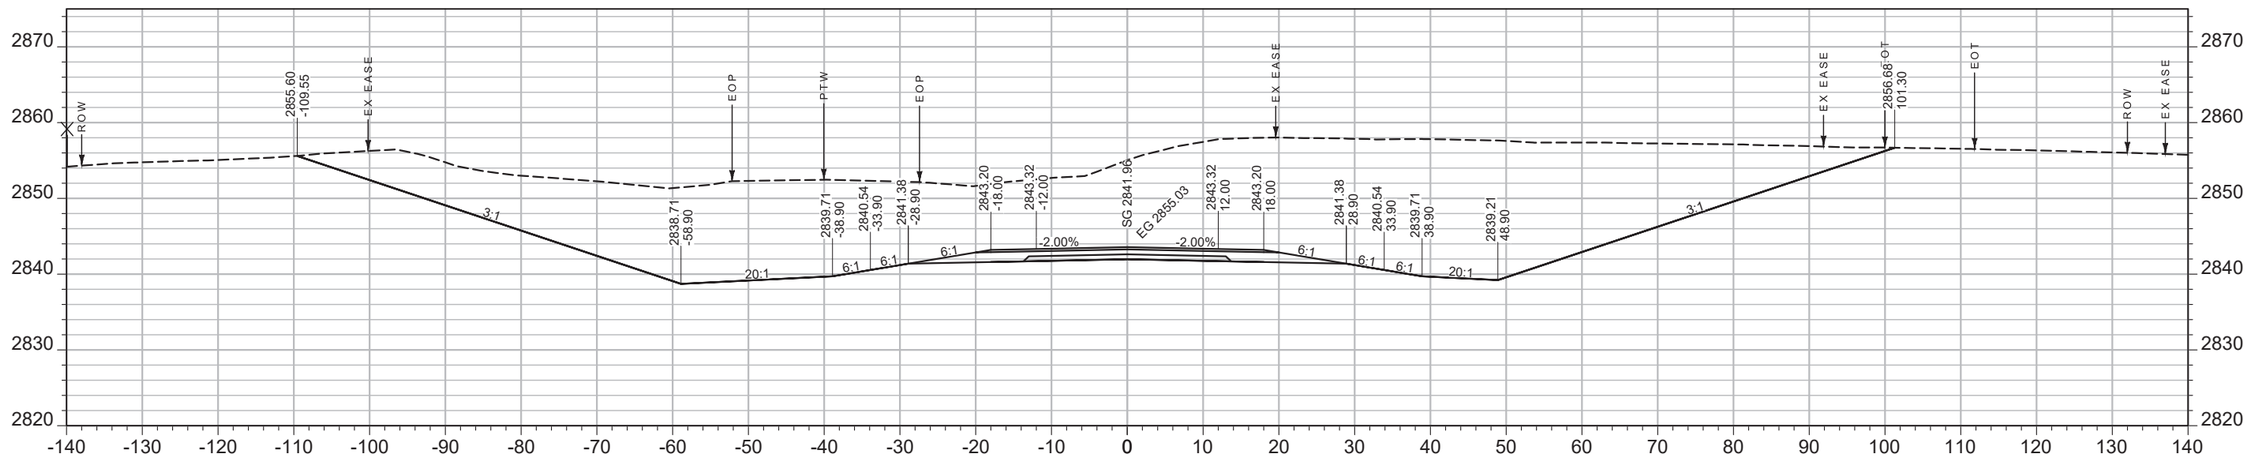

CV: 1058 CY STA 2443+62.69 FV: 0 CY

SHEET NO.
327

MAINLINE

PROJECT NAME WEST OF BROCKWAY - WEST
COUNTY MCCONE
PROJECT ID NH-HSIP 57-6(22)254
UPN 9727000


DESIGNED BY C. PERIMAN 09/2023
REVIEWED BY
CHECKED BY
9727000RDLAY004.DWG

MONTANA Department of Transportation


CROSS SECTIONS

5/15/2025 2:22 PM

AWARD COPY

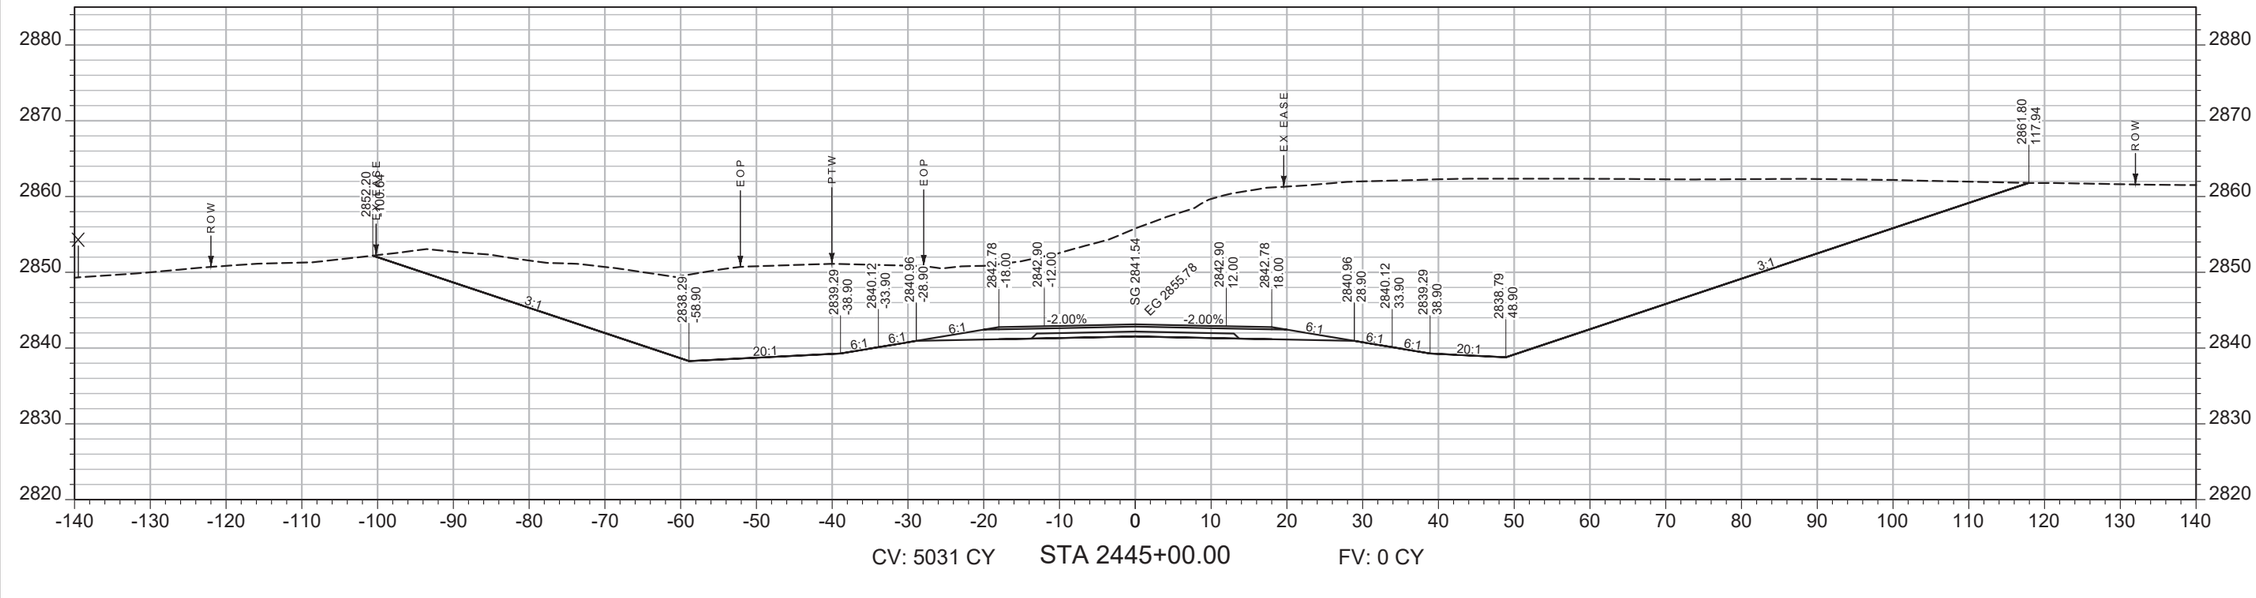

CV: 5031 CY STA 2445+00.00 FV: 0 CY

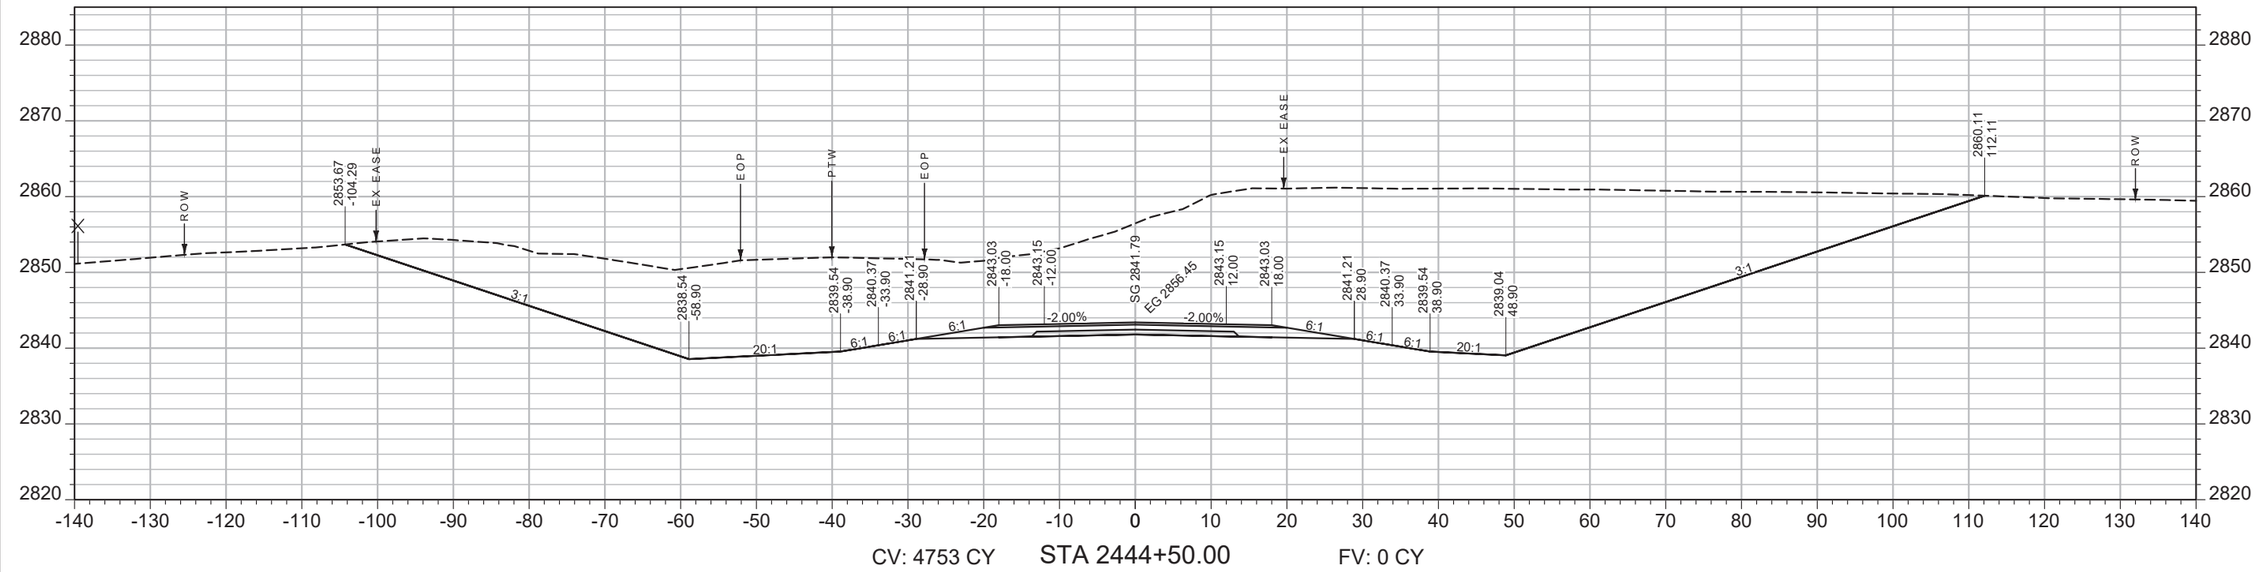

CV: 4753 CY STA 2444+50.00 FV: 0 CY

SHEET NO.
328

MAINLINE

PROJECT NAME WEST OF BROCKWAY - WEST
COUNTY MCCONE
PROJECT ID NH-HSIP 57-6(22)254
UPN 9727000

DESIGNED BY C. PERIMAN 09/2023
REVIEWED BY
CHECKED BY


9727000RDLAY004.DWG

MONTANA Department of Transportation


CROSS SECTIONS

5/15/2025 2:22 PM

AWARD COPY

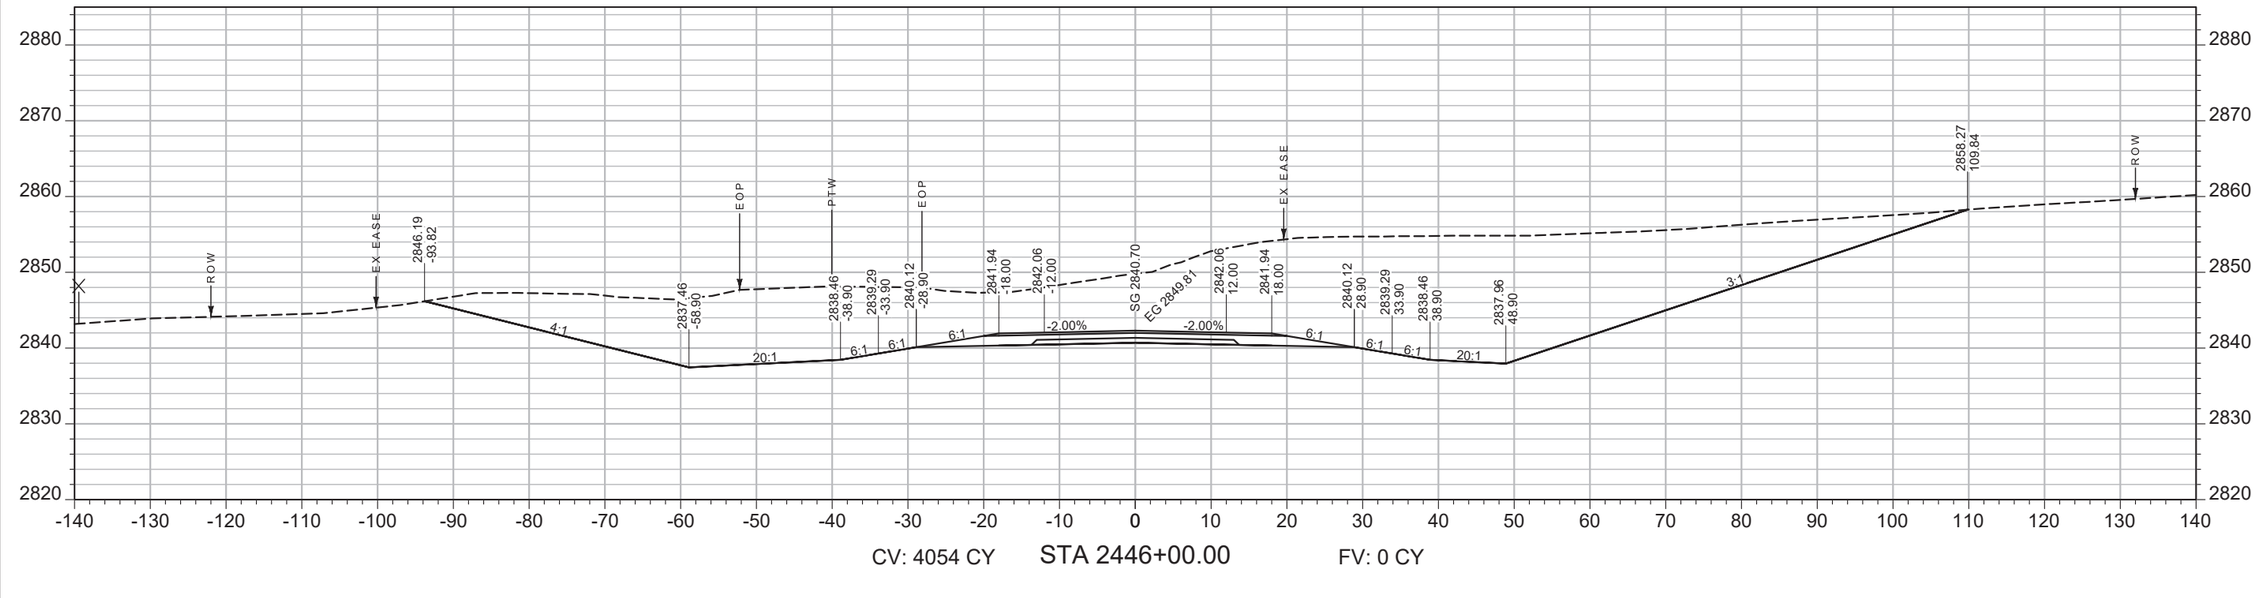

CV: 4054 CY STA 2446+00.00 FV: 0 CY

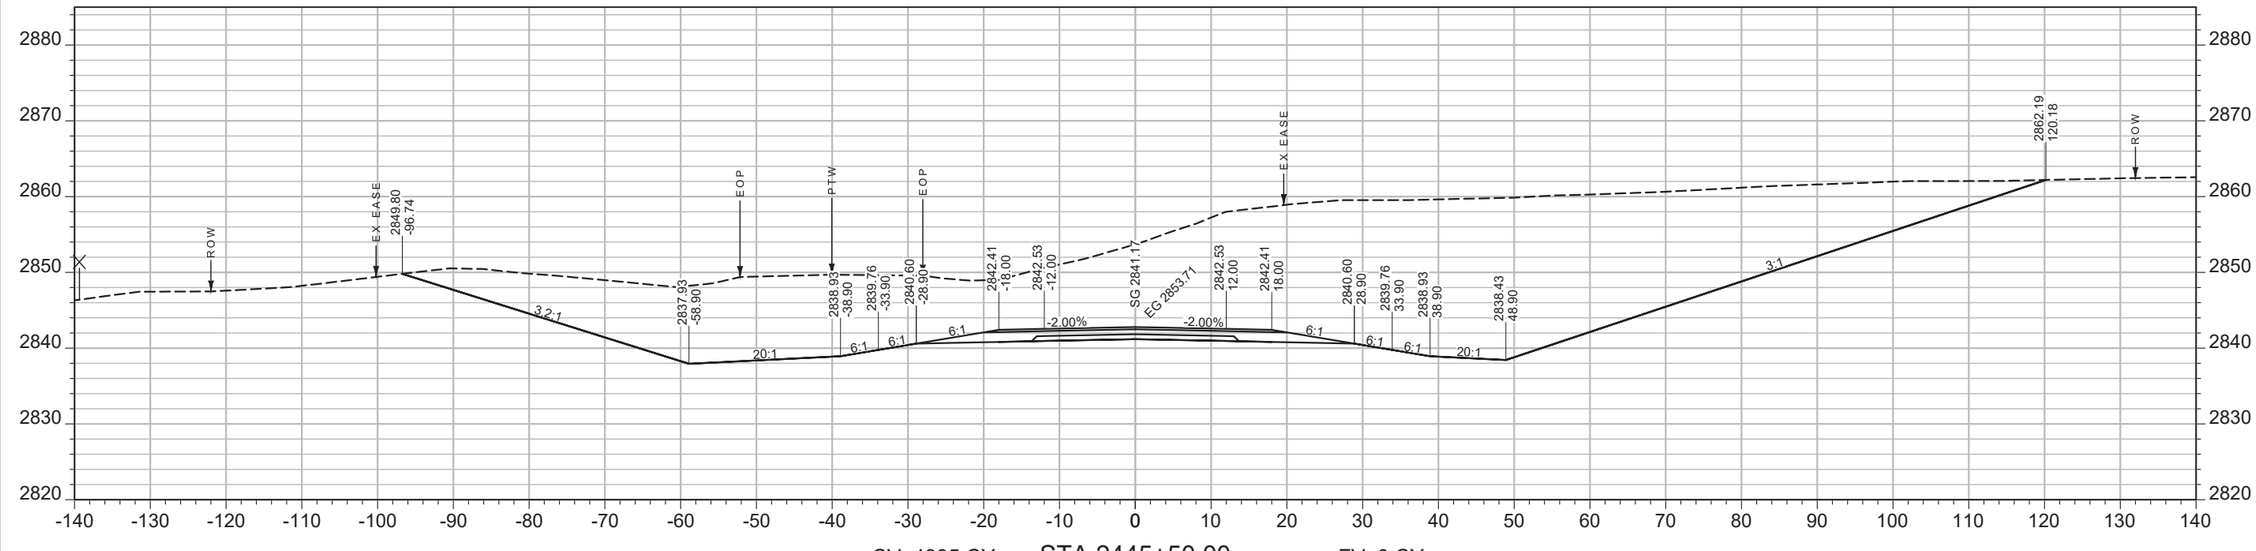

CV: 4895 CY STA 2445+50.00 FV: 0 CY

SHEET NO.
329

MAINLINE

PROJECT NAME WEST OF BROCKWAY - WEST
COUNTY MCCONE
PROJECT ID NH-HSIP 57-6(22)254
UPN 9727000

DESIGNED BY C. PERIMAN 09/2023
REVIEWED BY
CHECKED BY


MONTANA Department of Transportation

CROSS SECTIONS


5/15/2025 2:22 PM

9727000RDLAY004.DWG

AWARD COPY

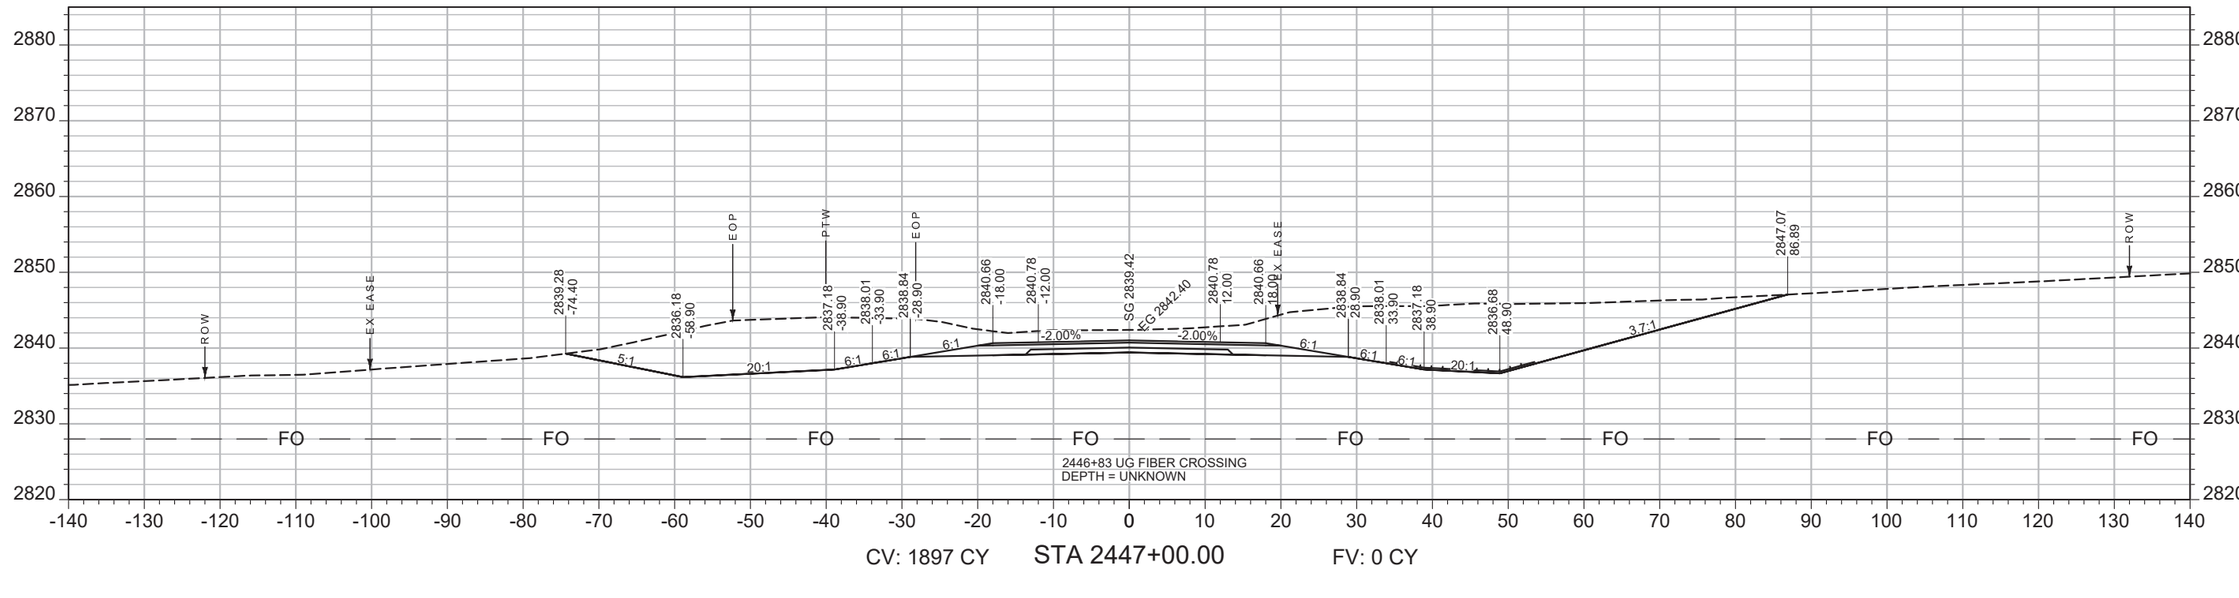

CV: 1897 CY STA 2447+00.00 FV: 0 CY

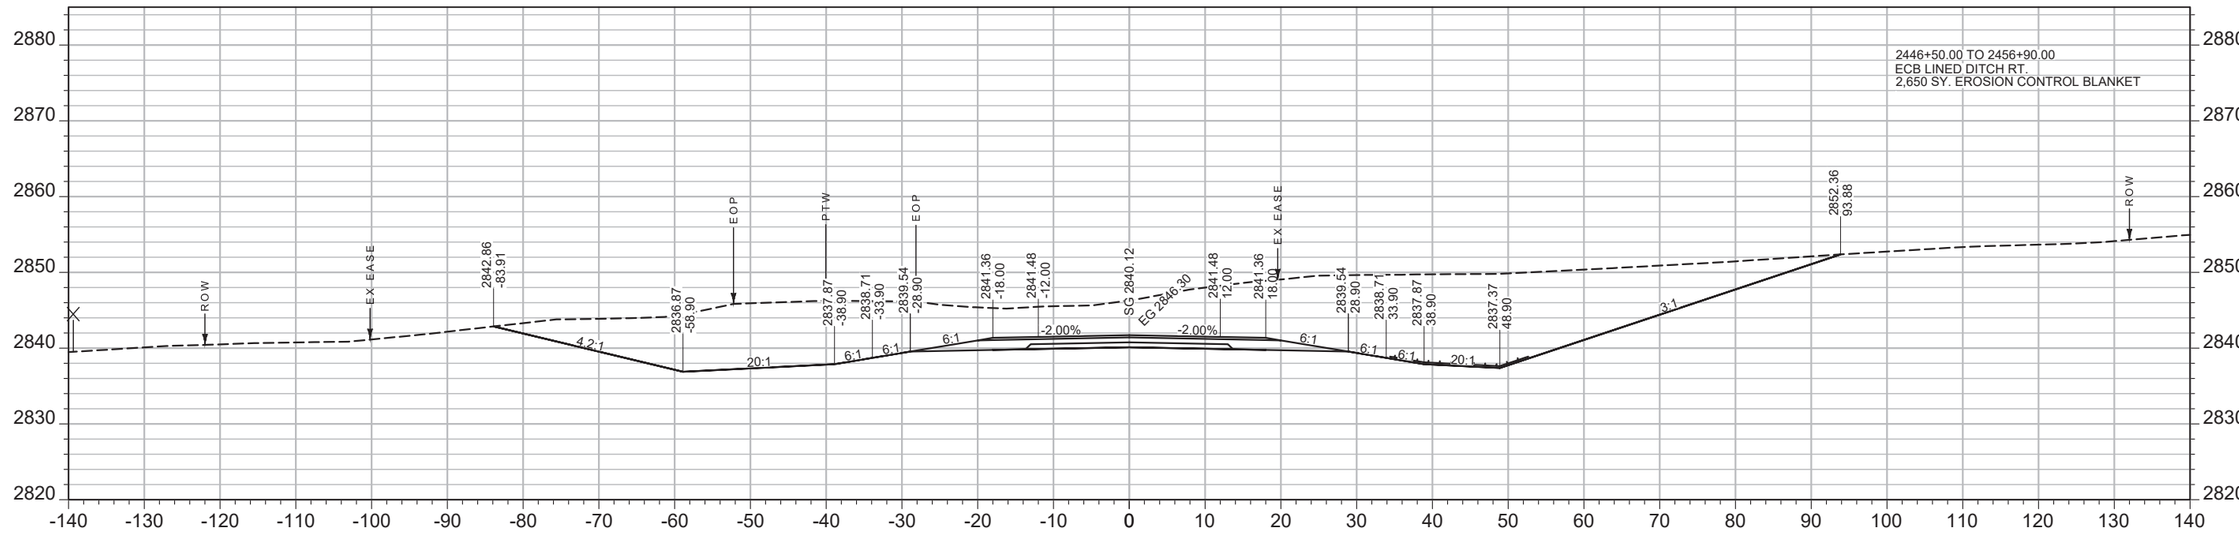

CV: 2874 CY STA 2446+50.00 FV: 0 CY

SHEET NO.
330

MAINLINE

PROJECT NAME: WEST OF BROCKWAY - WEST
COUNTY: MCCONE
PROJECT ID: NH-HSIP 57-6(22)254
UPN: 9727000

DESIGNED BY: C. PERIMAN 09/2023
REVIEWED BY:
CHECKED BY:


9727000RDLAY004.DWG

MONTANA
Department of Transportation


CROSS SECTIONS

5/15/2025 2:22 PM

AWARD COPY

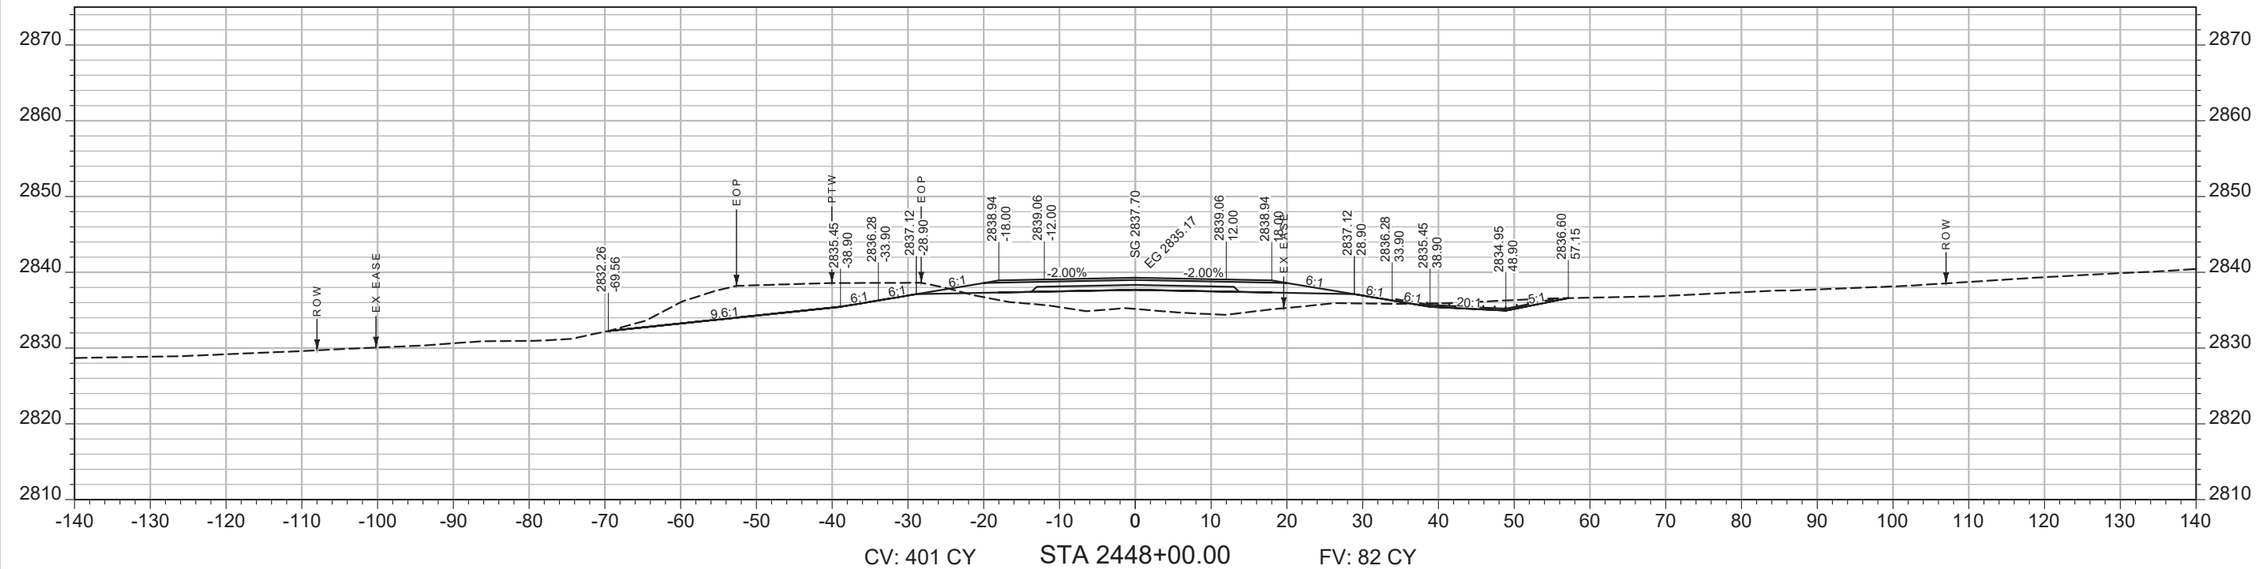

CV: 401 CY STA 2448+00.00 FV: 82 CY

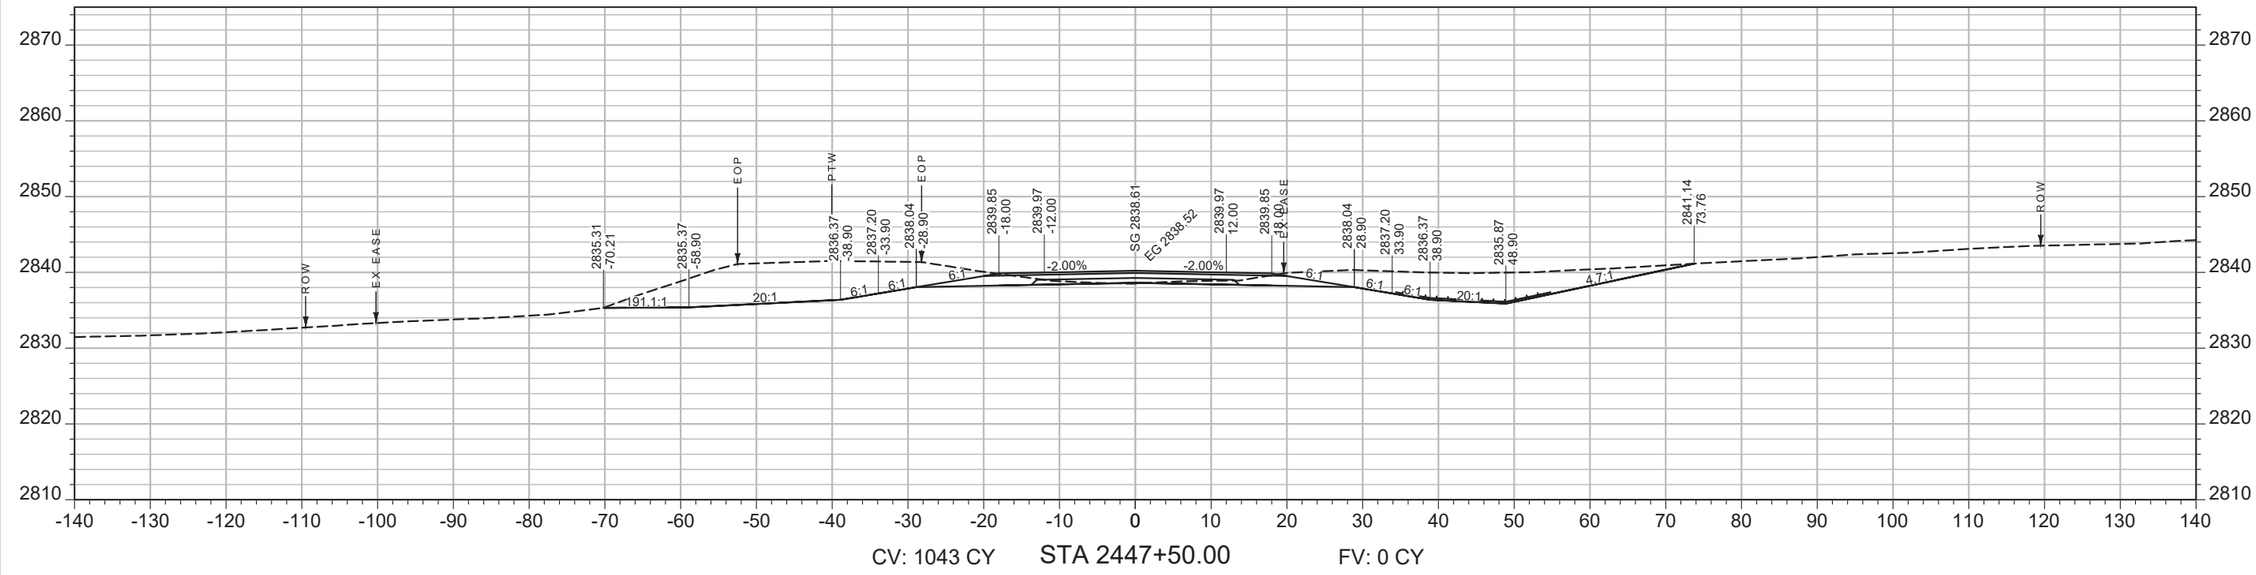

CV: 1043 CY STA 2447+50.00 FV: 0 CY

SHEET NO. 331

MAINLINE

PROJECT NAME ***WEST OF BROCKWAY - WEST***

COUNTY ***MCCONE***

PROJECT ID ***NH-HSIP 57-6(22)254***

UPN ***9727000***

DESIGNED BY C. PERIMAN 09/2023

REVIEWED BY

CHECKED BY


9727000RDLAY004.DWG

MONTANA *Department of Transportation*


CROSS SECTIONS

5/15/2025 2:22 PM

AWARD COPY

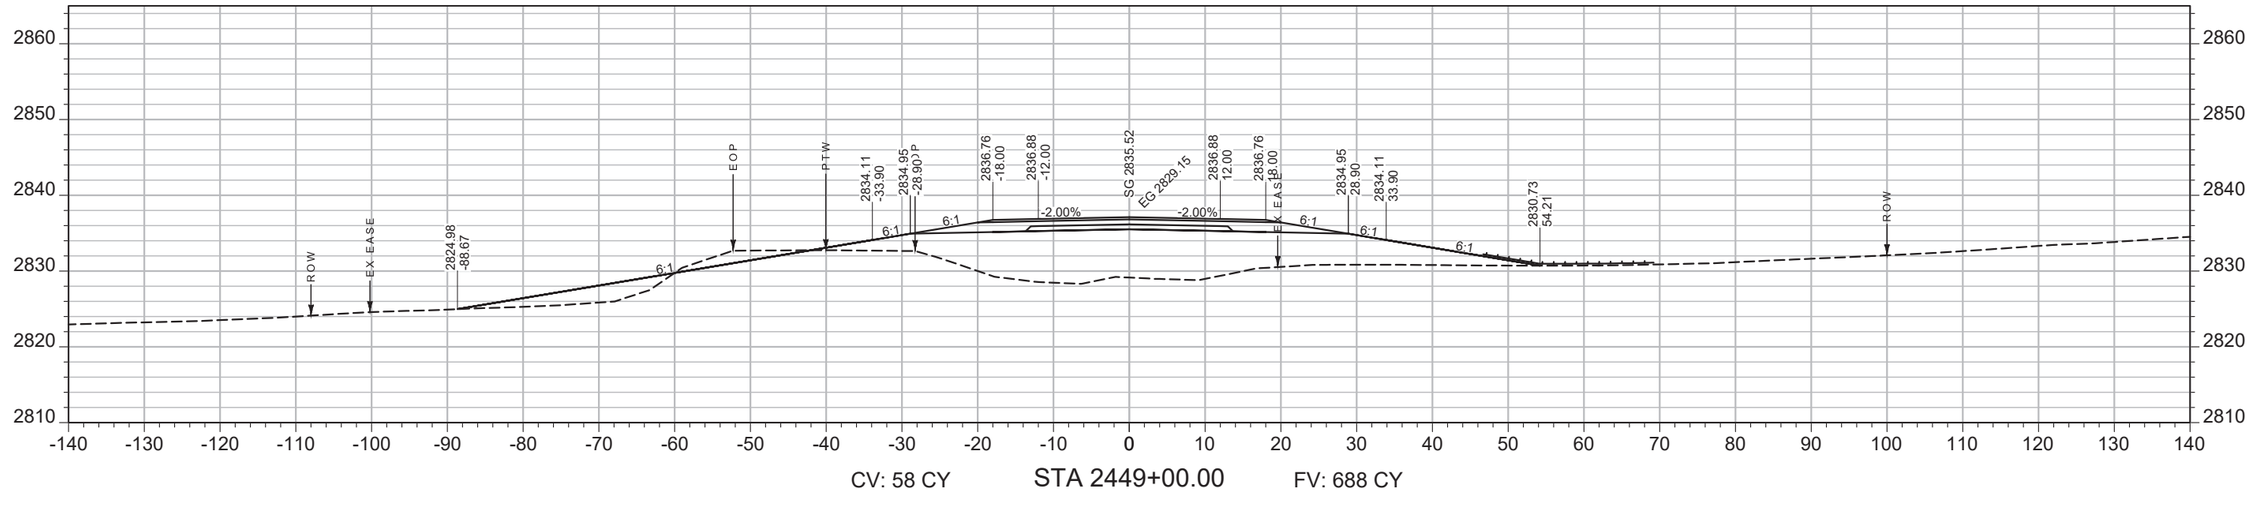

CV: 58 CY STA 2449+00.00 FV: 688 CY

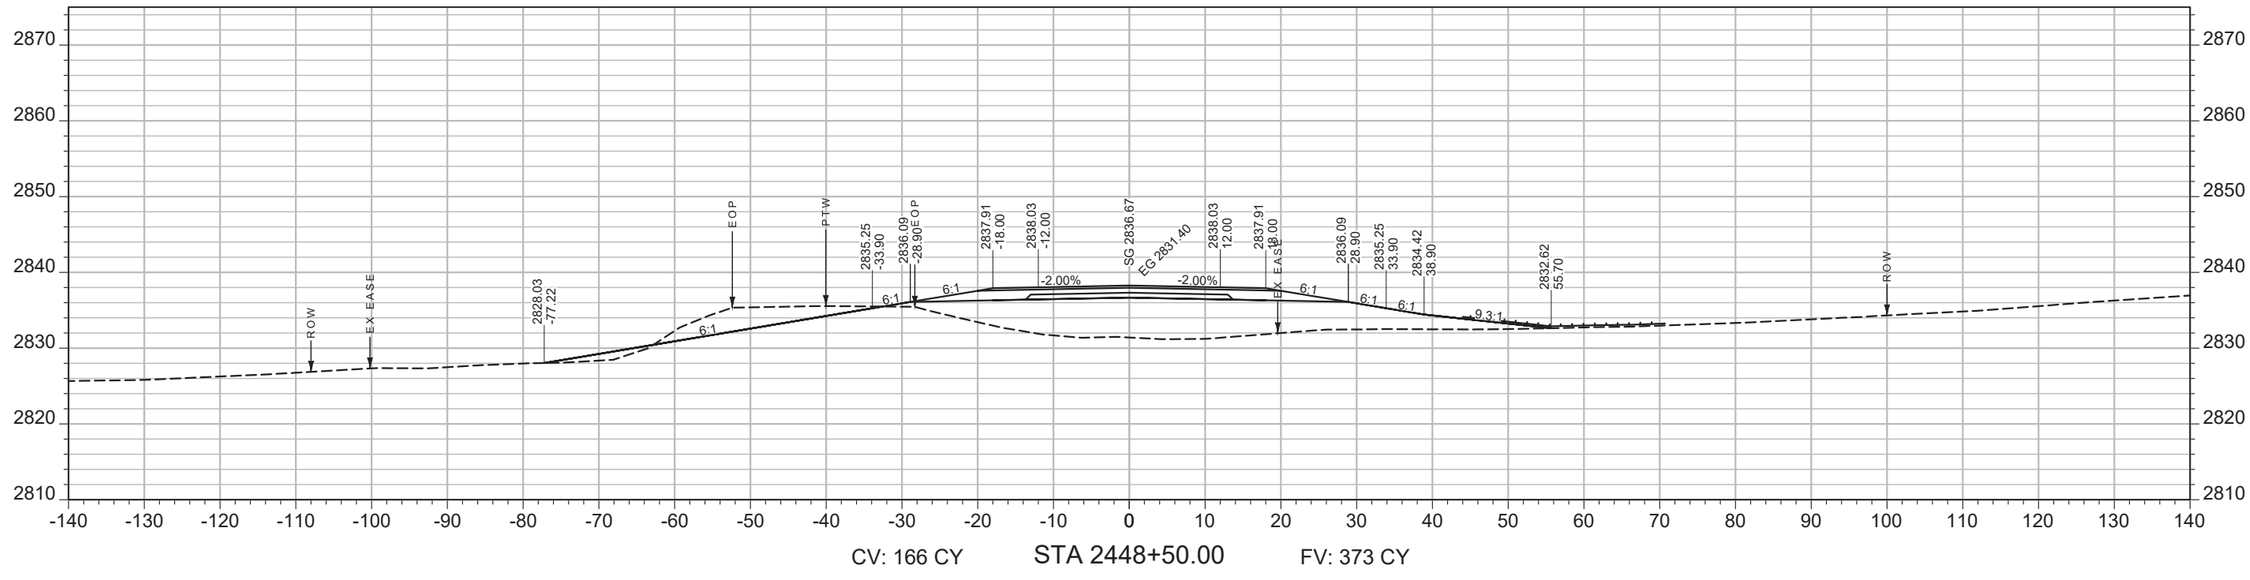

CV: 166 CY STA 2448+50.00 FV: 373 CY

SHEET NO.
332

MAINLINE

PROJECT NAME WEST OF BROCKWAY - WEST
COUNTY MCCONE
PROJECT ID NH-HSIP 57-6(22)254
UPN 9727000


DESIGNED BY C. PERIMAN 09/2023
REVIEWED BY
CHECKED BY
9727000RDLAY004.DWG

MONTANA Department of Transportation


CROSS SECTIONS

5/15/2025 2:22 PM

AWARD COPY

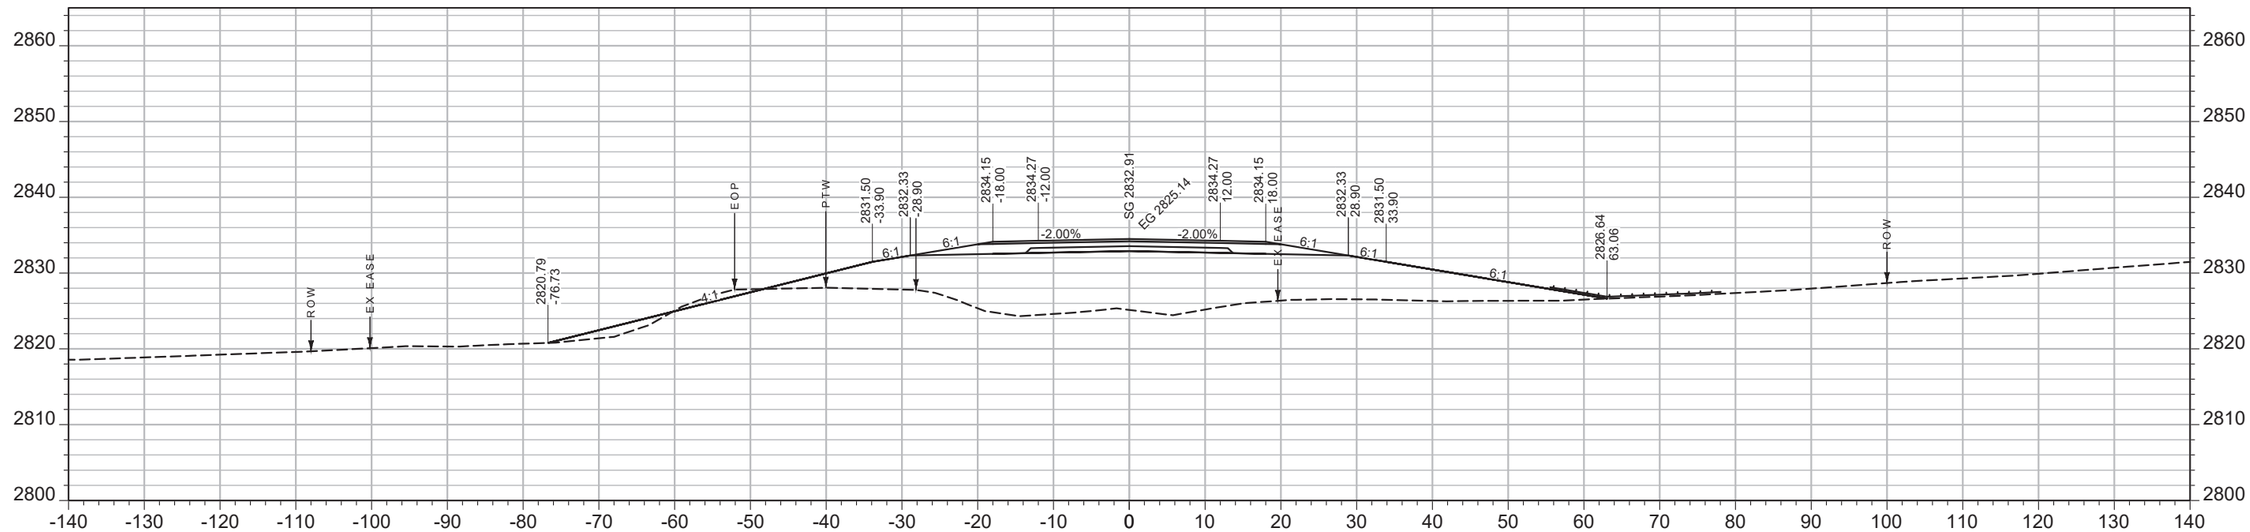

CV: 25 CY STA 2450+00.00 FV: 960 CY

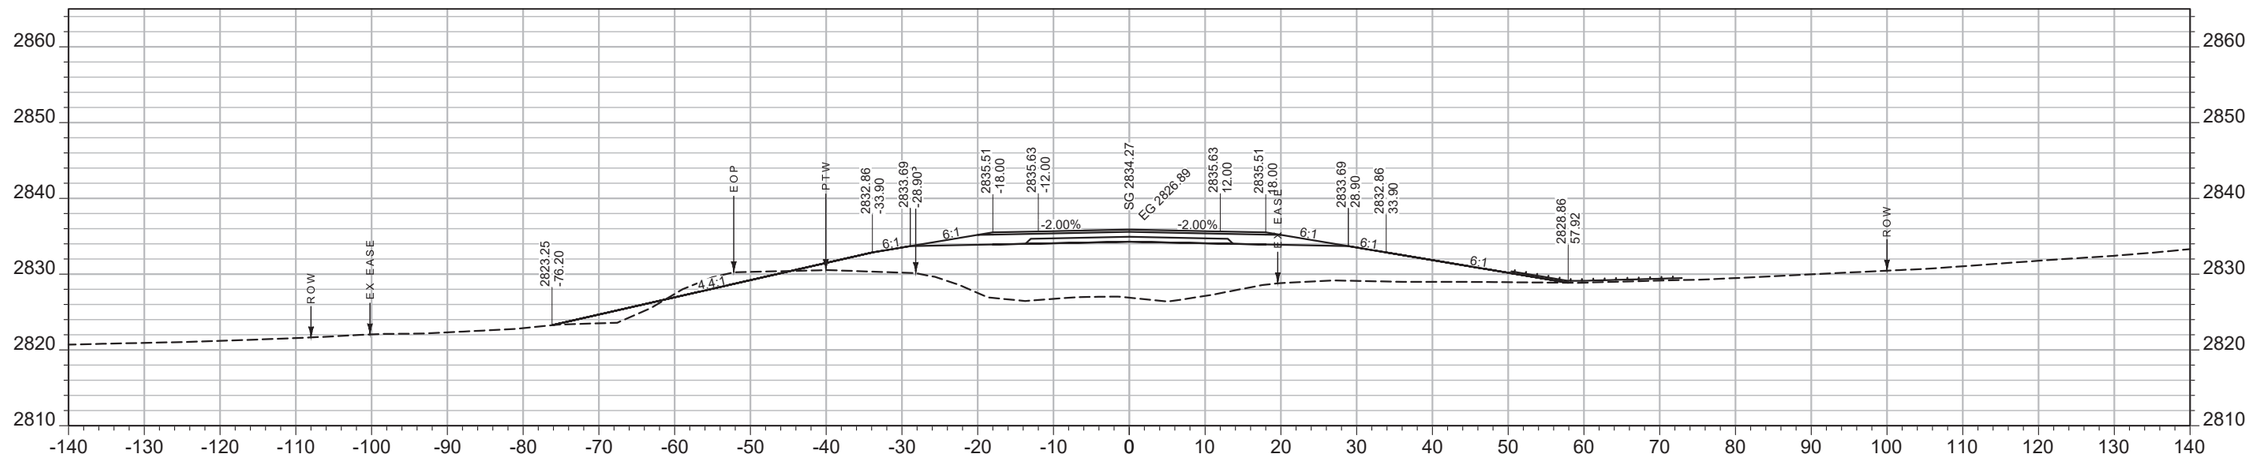

CV: 30 CY STA 2449+50.00 FV: 826 CY

SHEET NO.
333

MAINLINE

PROJECT NAME WEST OF BROCKWAY - WEST
COUNTY MCCONE
PROJECT ID NH-HSIP 57-6(22)254
UPN 9727000


DESIGNED BY C. PERIMAN 09/2023
REVIEWED BY
CHECKED BY
9727000RDLAY004.DWG

MONTANA Department of Transportation


CROSS SECTIONS

5/15/2025 2:22 PM

AWARD COPY

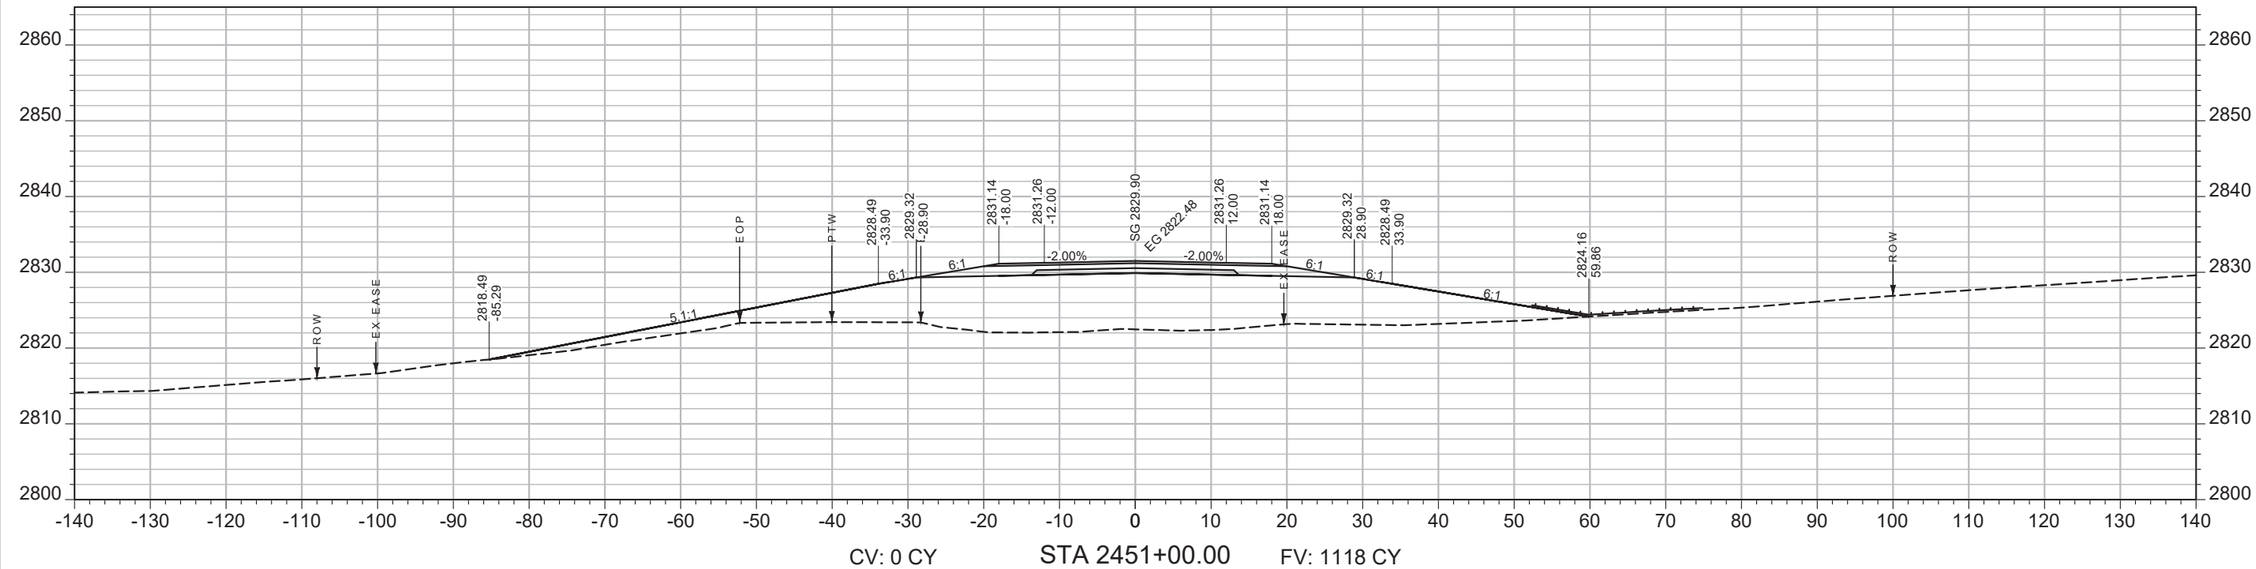

CV: 0 CY STA 2451+00.00 FV: 1118 CY

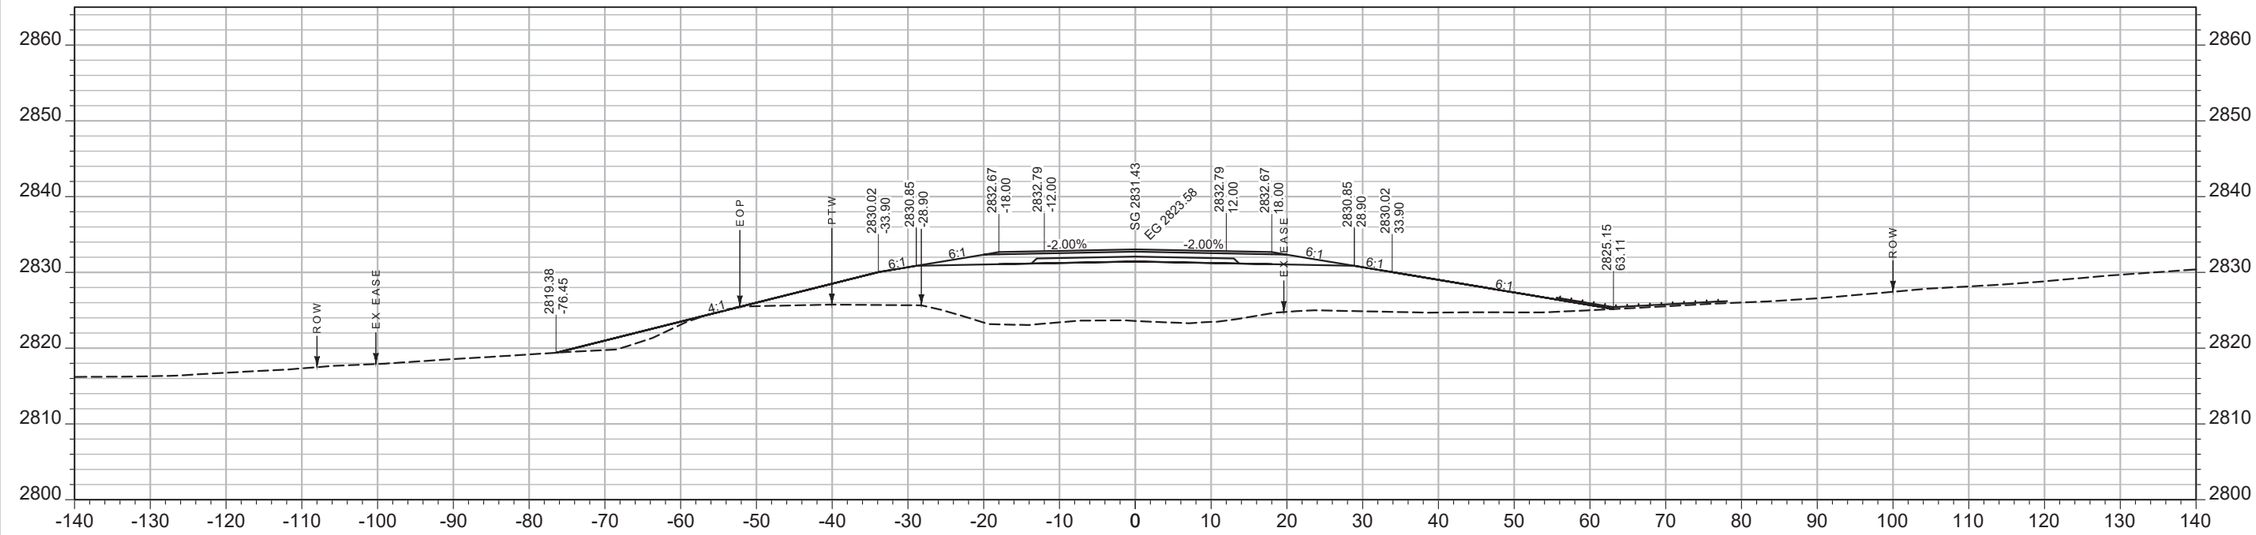

CV: 6 CY STA 2450+50.00 FV: 1100 CY

SHEET NO.
334

MAINLINE

PROJECT NAME WEST OF BROCKWAY - WEST
COUNTY MCCONE
PROJECT ID NH-HSIP 57-6(22)254
UPN 9727000

DESIGNED BY C. PERIMAN 09/2023
REVIEWED BY
CHECKED BY


MONTANA Department of Transportation


CROSS SECTIONS

9727000RDLAY004.DWG

5/15/2025 2:22 PM

AWARD COPY

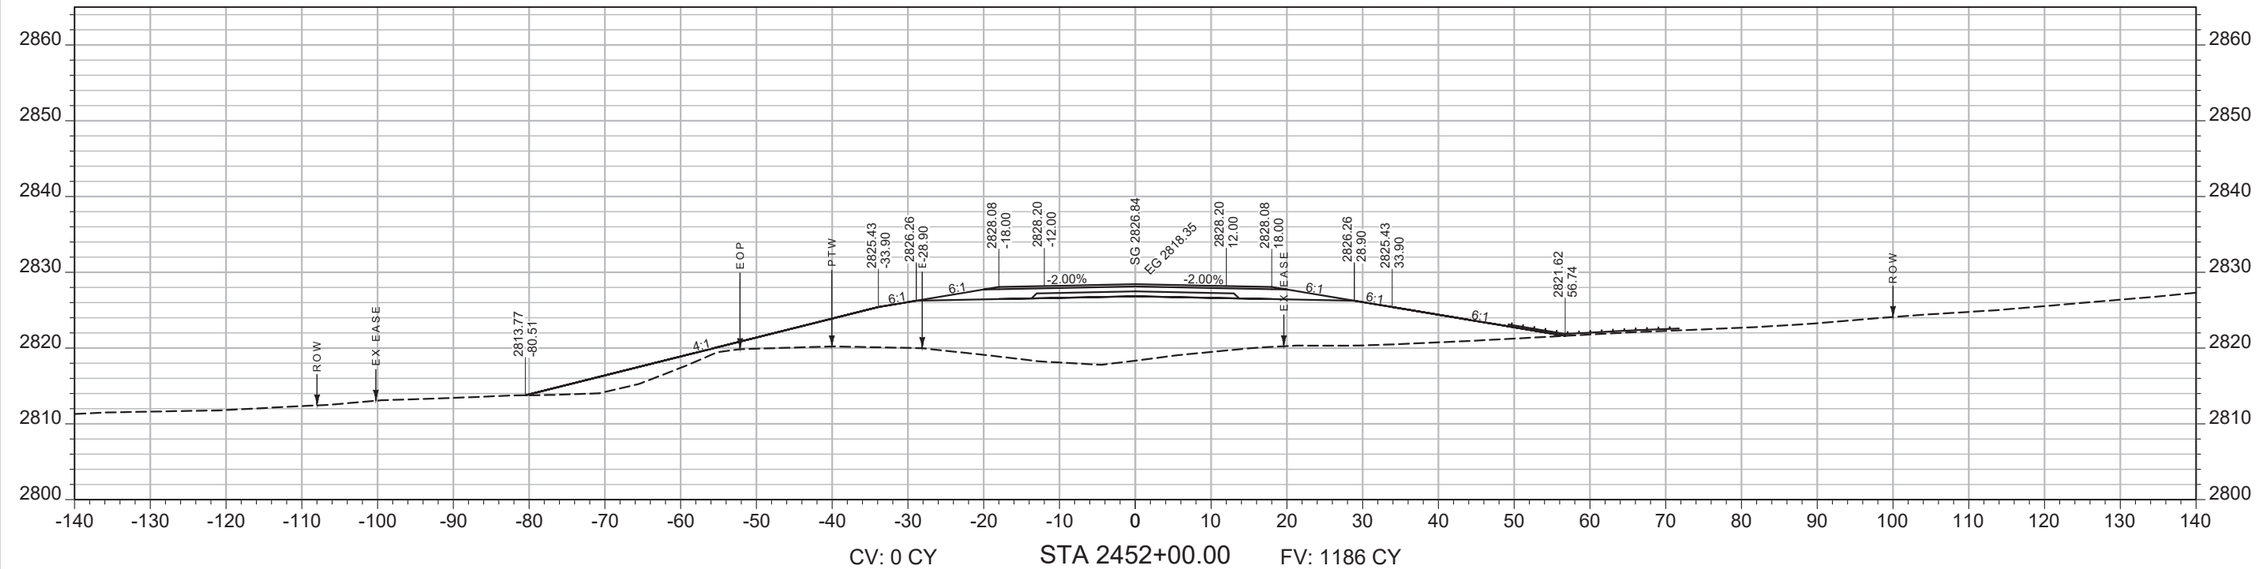

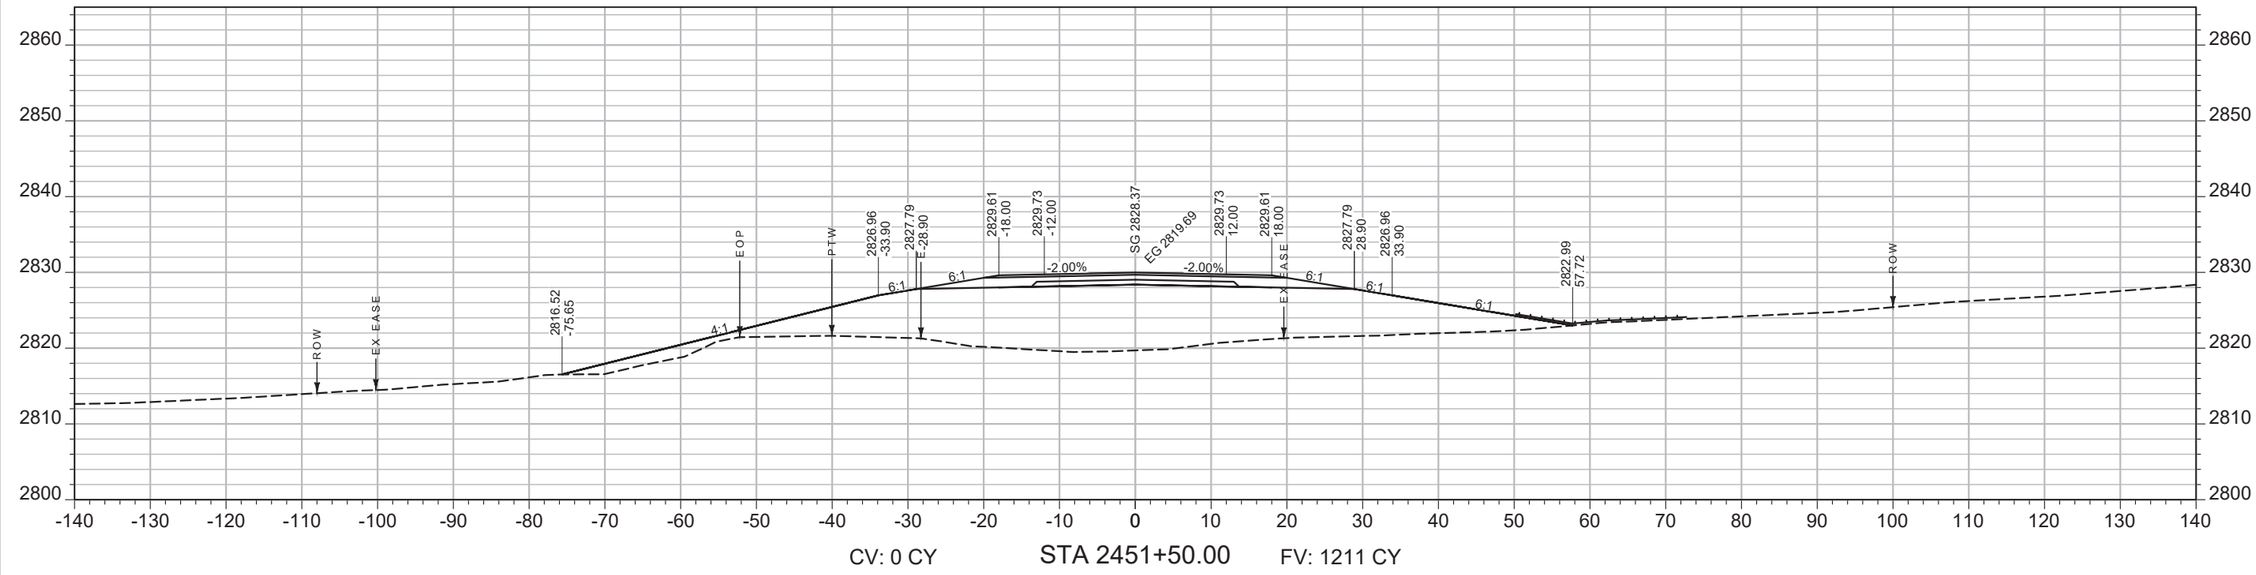

SHEET NO.
335

MAINLINE

PROJECT NAME: ***WEST OF BROCKWAY - WEST***
COUNTY: ***MCCONE***
PROJECT ID: ***NH-HSIP 57-6(22)254***
UPN: ***9727000***

DESIGNED BY	DATE	REVIEWED BY	CHECKED BY
C. PERIMAN	09/2023		


9727000RDLAY004.DWG

MONTANA
Department of Transportation


CROSS SECTIONS

5/15/2025 2:22 PM

AWARD COPY

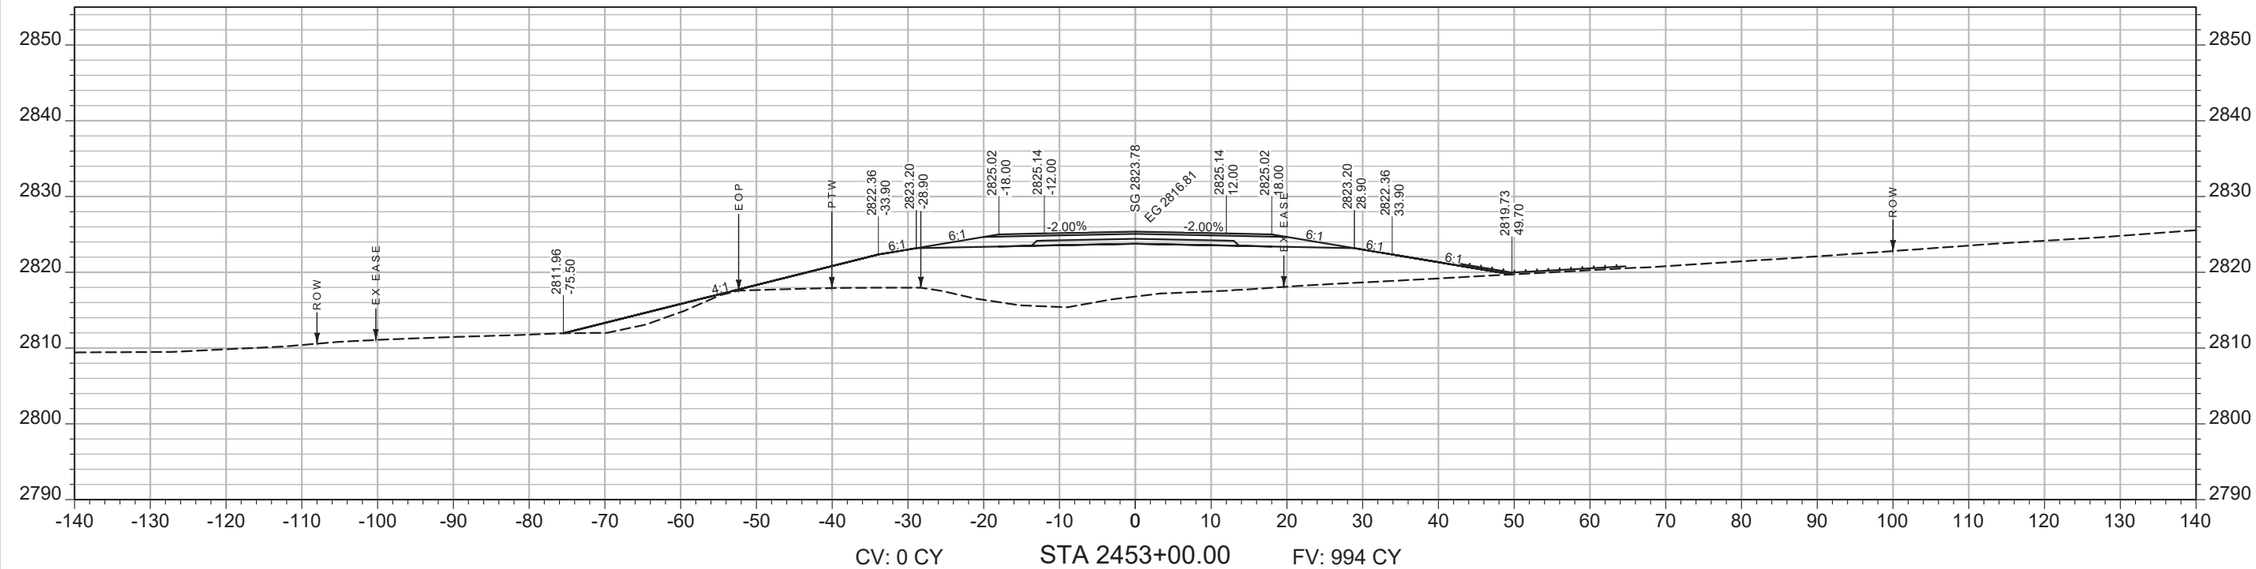

CV: 0 CY STA 2453+00.00 FV: 994 CY

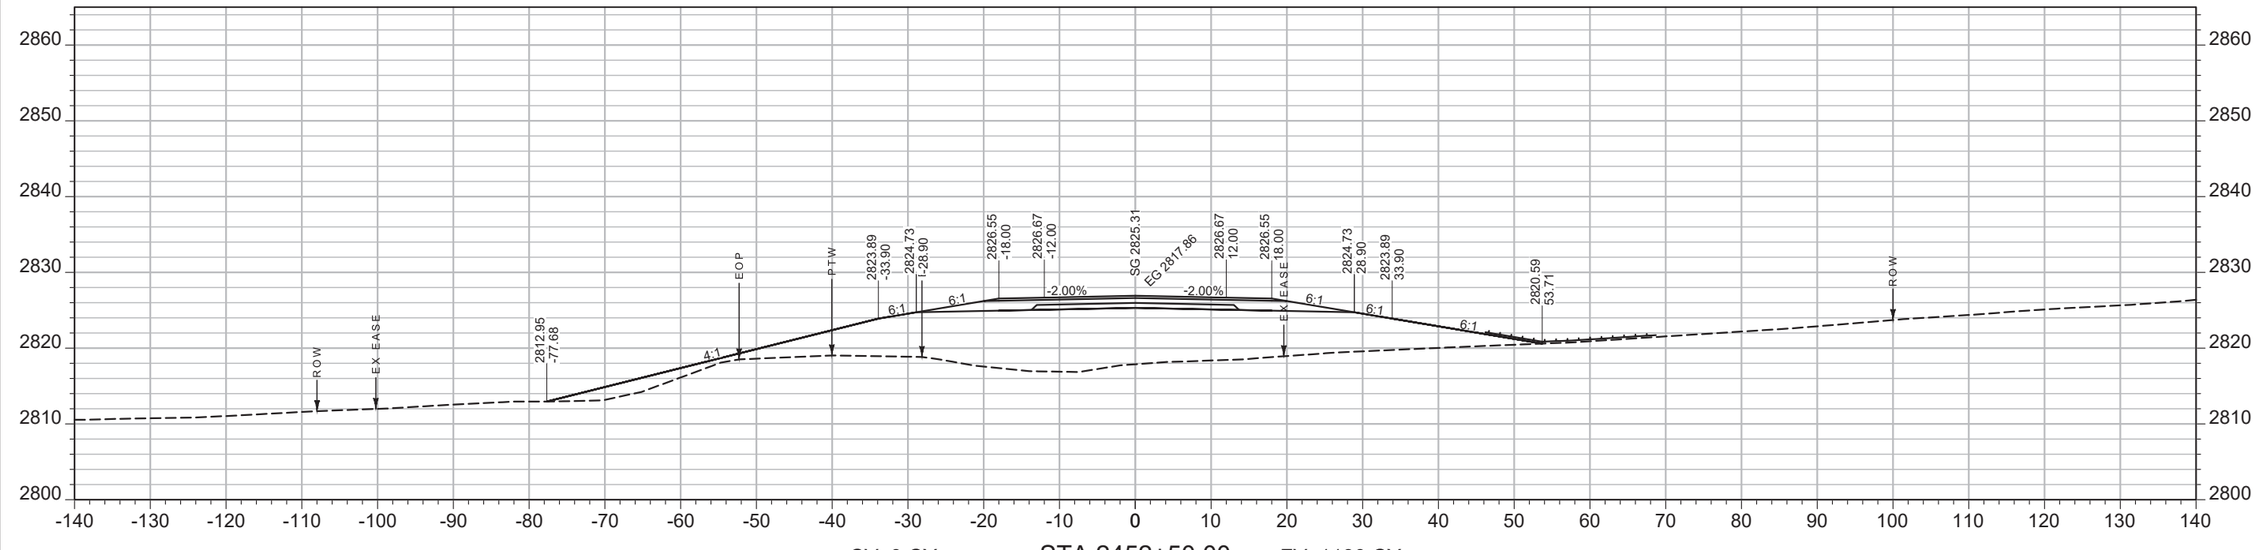

CV: 0 CY STA 2452+50.00 FV: 1130 CY

SHEET NO.
336

MAINLINE


PROJECT NAME WEST OF BROCKWAY - WEST
COUNTY MCCONE
PROJECT ID NH-HSIP 57-6(22)254
UPN 9727000

DESIGNED BY C. PERIMAN 09/2023
REVIEWED BY
CHECKED BY
9727000RDLAY004.DWG


MONTANA Department of Transportation

CROSS SECTIONS

5/15/2025 2:22 PM

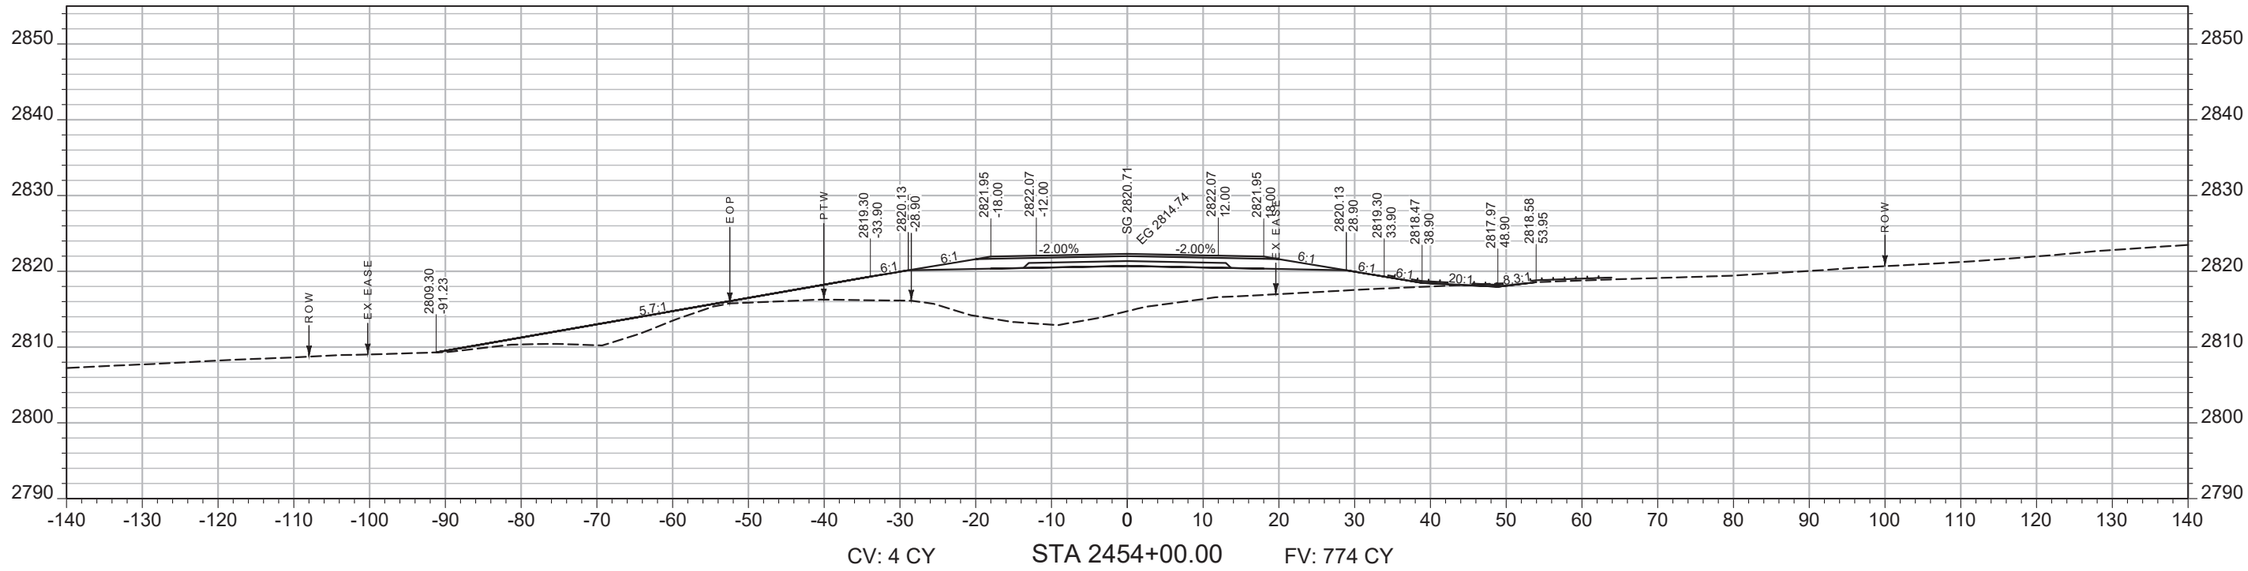

CV: 4 CY STA 2454+00.00 FV: 774 CY

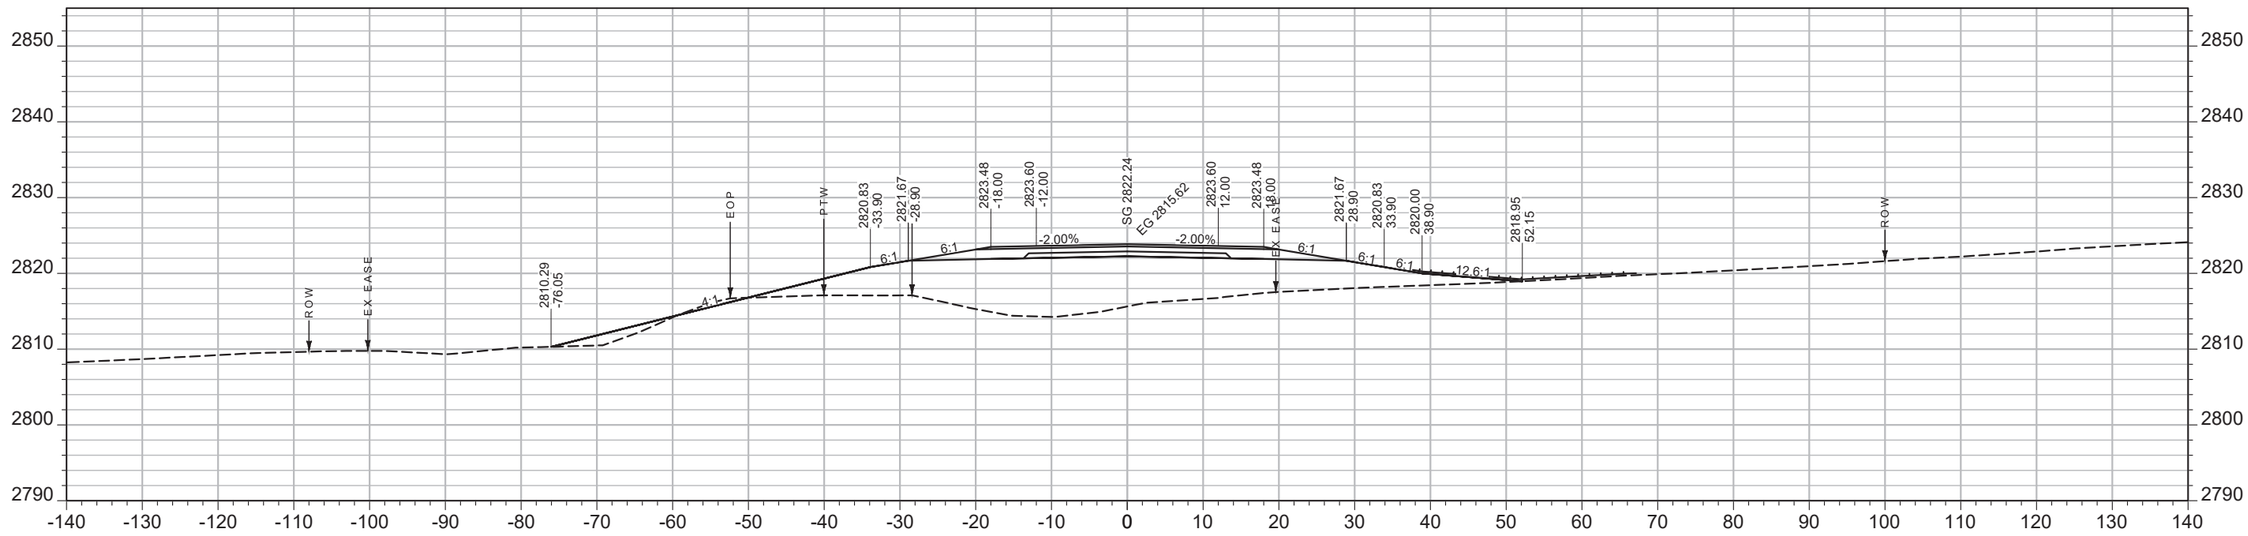

CV: 2 CY STA 2453+50.00 FV: 873 CY

SHEET NO.
337

MAINLINE

PROJECT NAME WEST OF BROCKWAY - WEST
COUNTY MCCONE
PROJECT ID NH-HSIP 57-6(22)254
UPN 9727000


DESIGNED BY C. PERIMAN 09/2023
REVIEWED BY
CHECKED BY

9727000RDLAY004.DWG


MONTANA Department of Transportation

CROSS SECTIONS

5/15/2025 2:22 PM

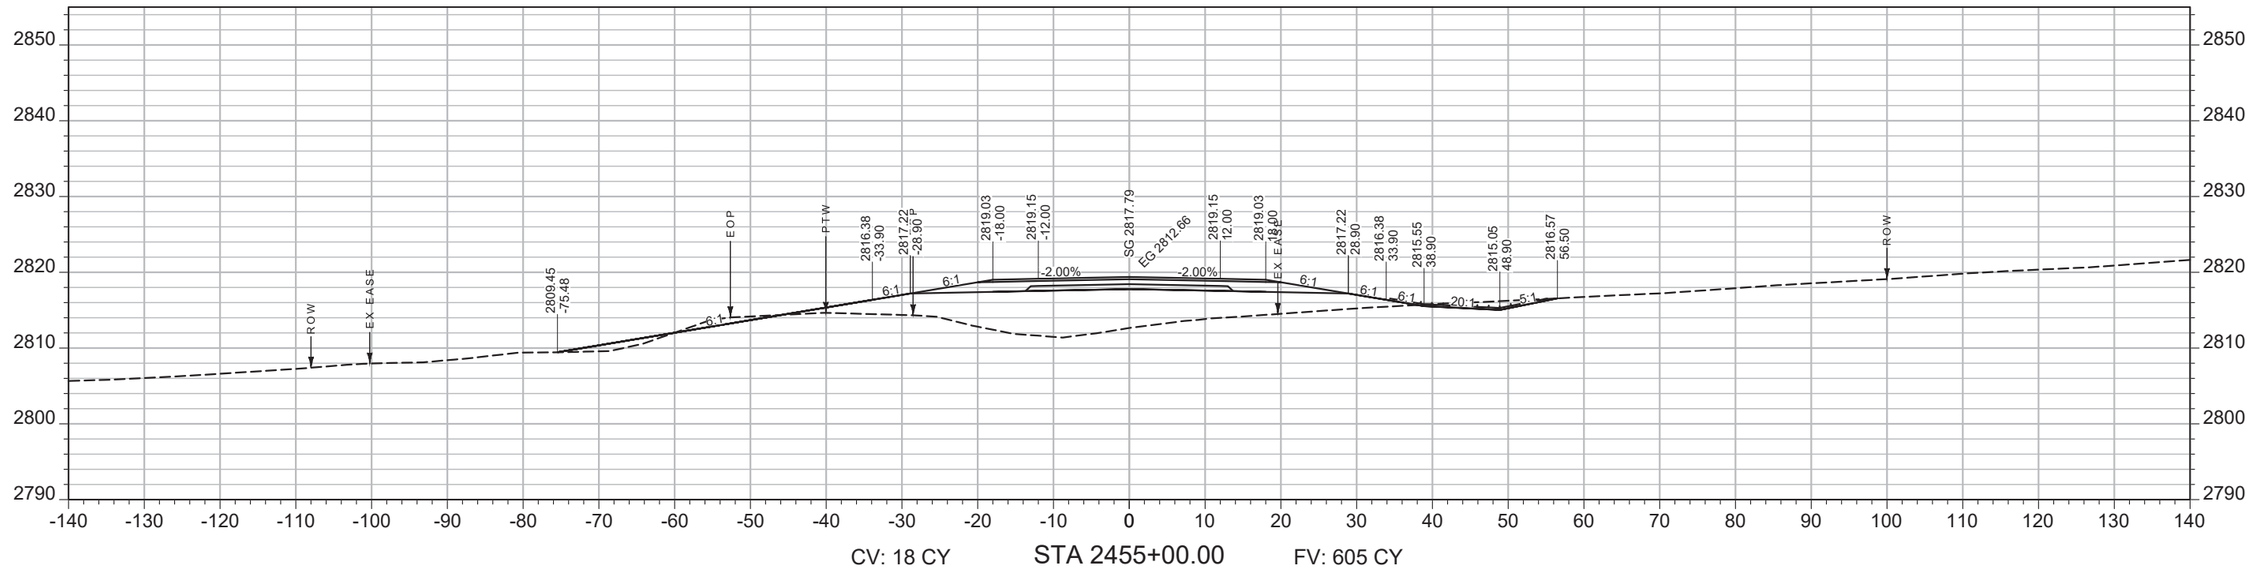

CV: 18 CY STA 2455+00.00 FV: 605 CY

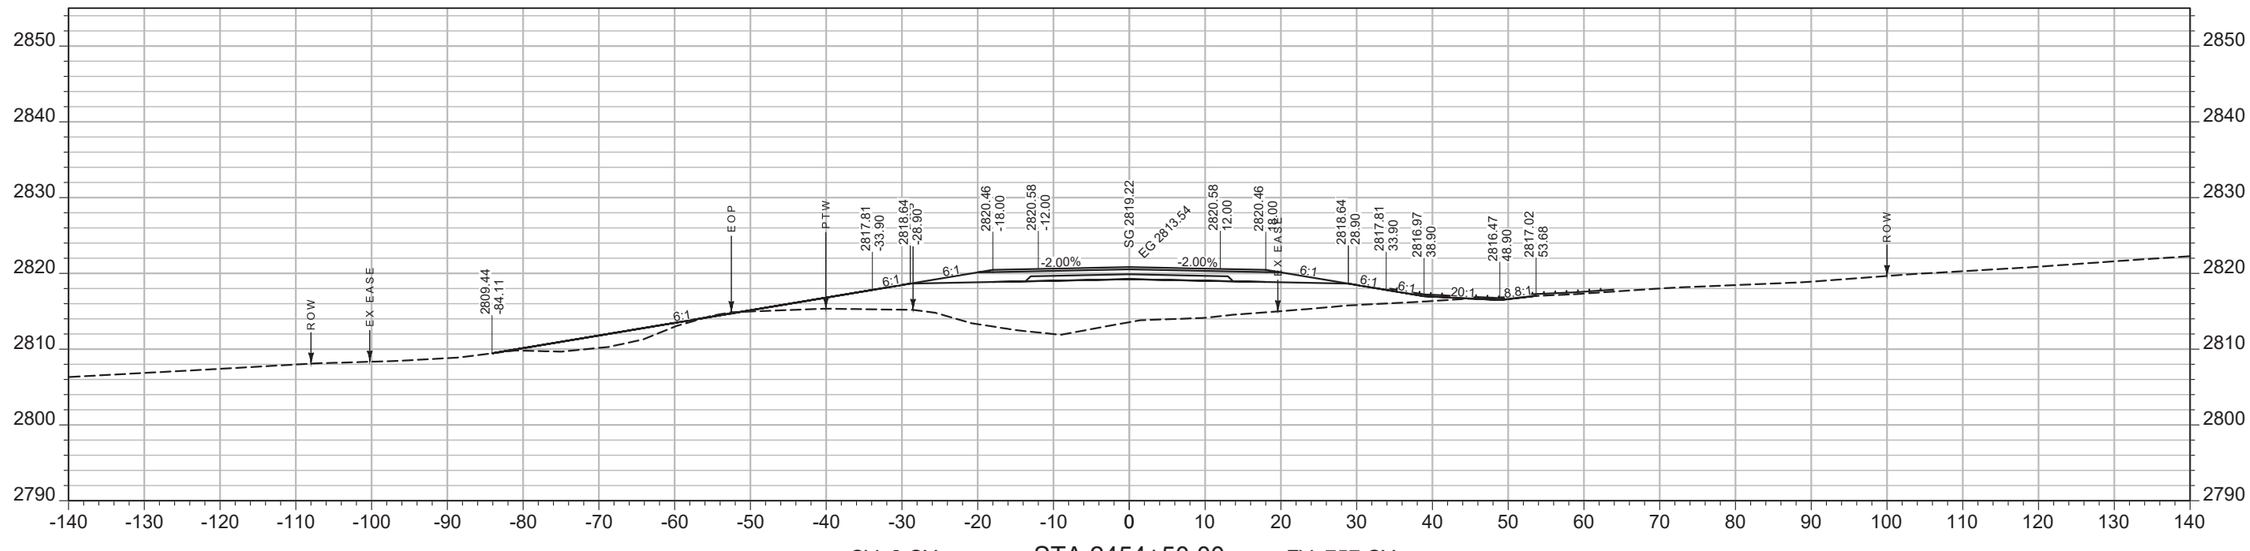

CV: 2 CY STA 2454+50.00 FV: 757 CY

SHEET NO.
338

MAINLINE

PROJECT NAME WEST OF BROCKWAY - WEST
COUNTY MCCONE
PROJECT ID NH-HSIP 57-6(22)254
UPN 9727000

DESIGNED BY C. PERIMAN 09/2023
REVIEWED BY
CHECKED BY


9727000RDLAY004.DWG


MONTANA Department of Transportation

CROSS SECTIONS

5/15/2025 2:22 PM

AWARD COPY

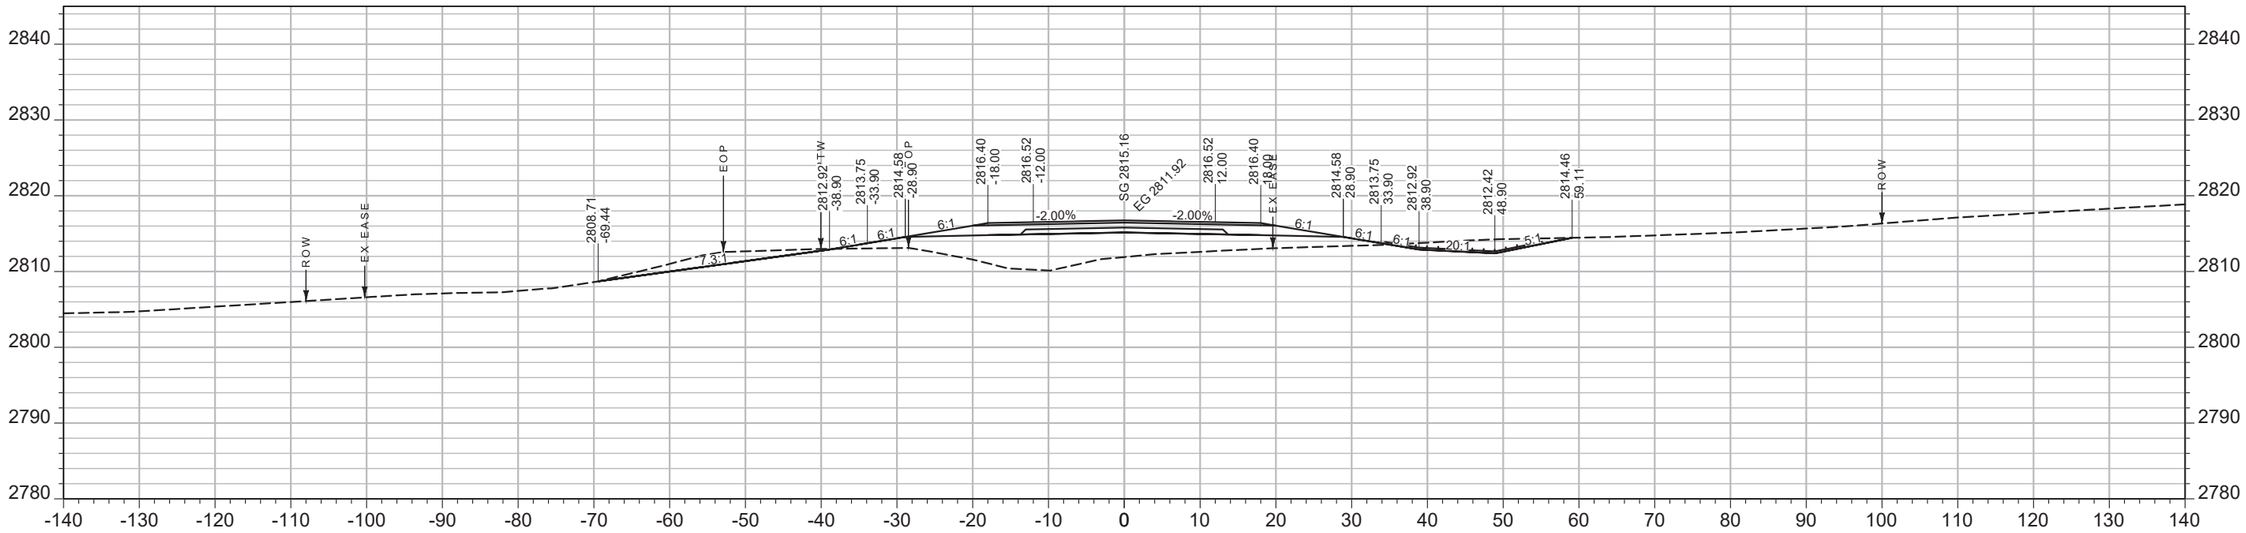

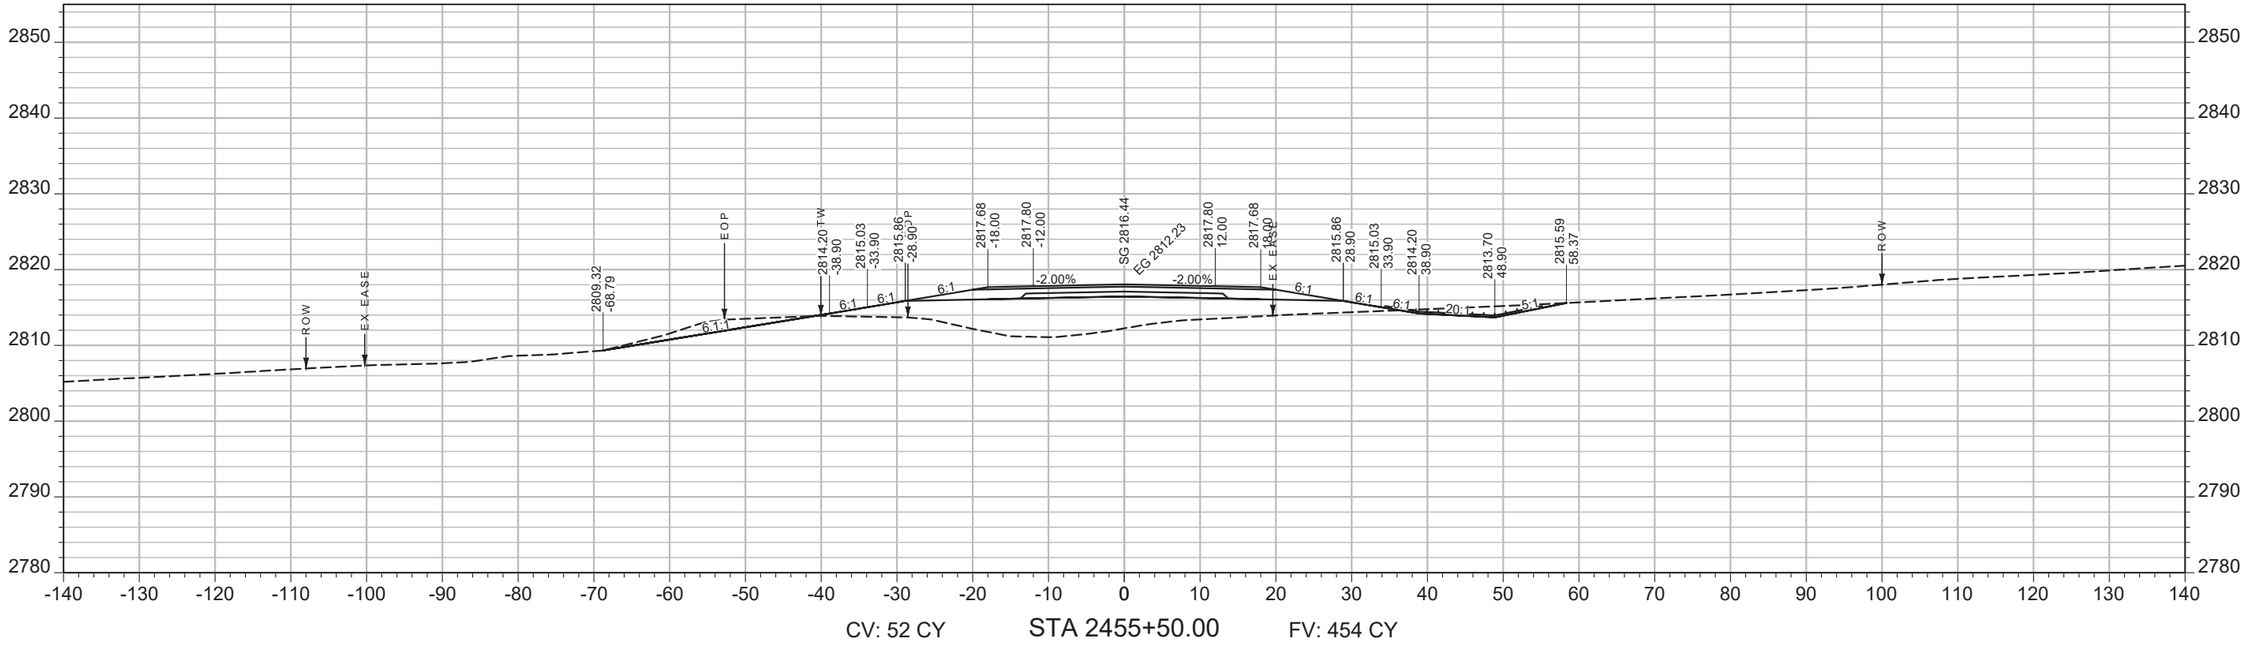

SHEET NO.
339

MAINLINE

PROJECT NAME: **WEST OF BROCKWAY - WEST**
COUNTY: **MCCONE**
PROJECT ID: **NH-HSIP 57-6(22)254**
UPN: **9727000**


DESIGNED BY: C. PERIMAN 09/2023
REVIEWED BY:
CHECKED BY:

MONTANA Department of Transportation


CROSS SECTIONS

5/15/2025 2:22 PM
9727000RDLAY004.DWG

AWARD COPY

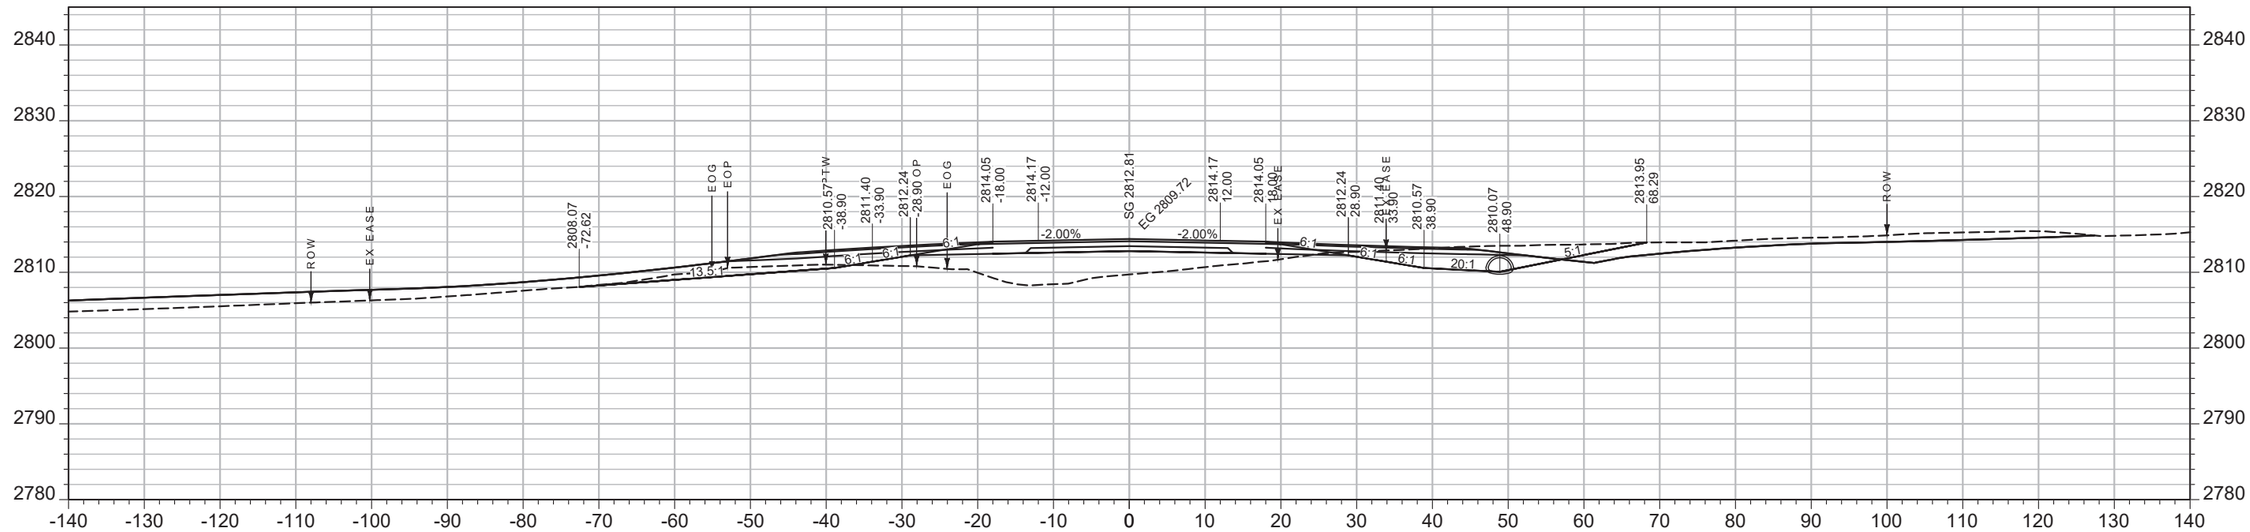

CV: 120 CY STA 2457+00.00 FV: 265 CY

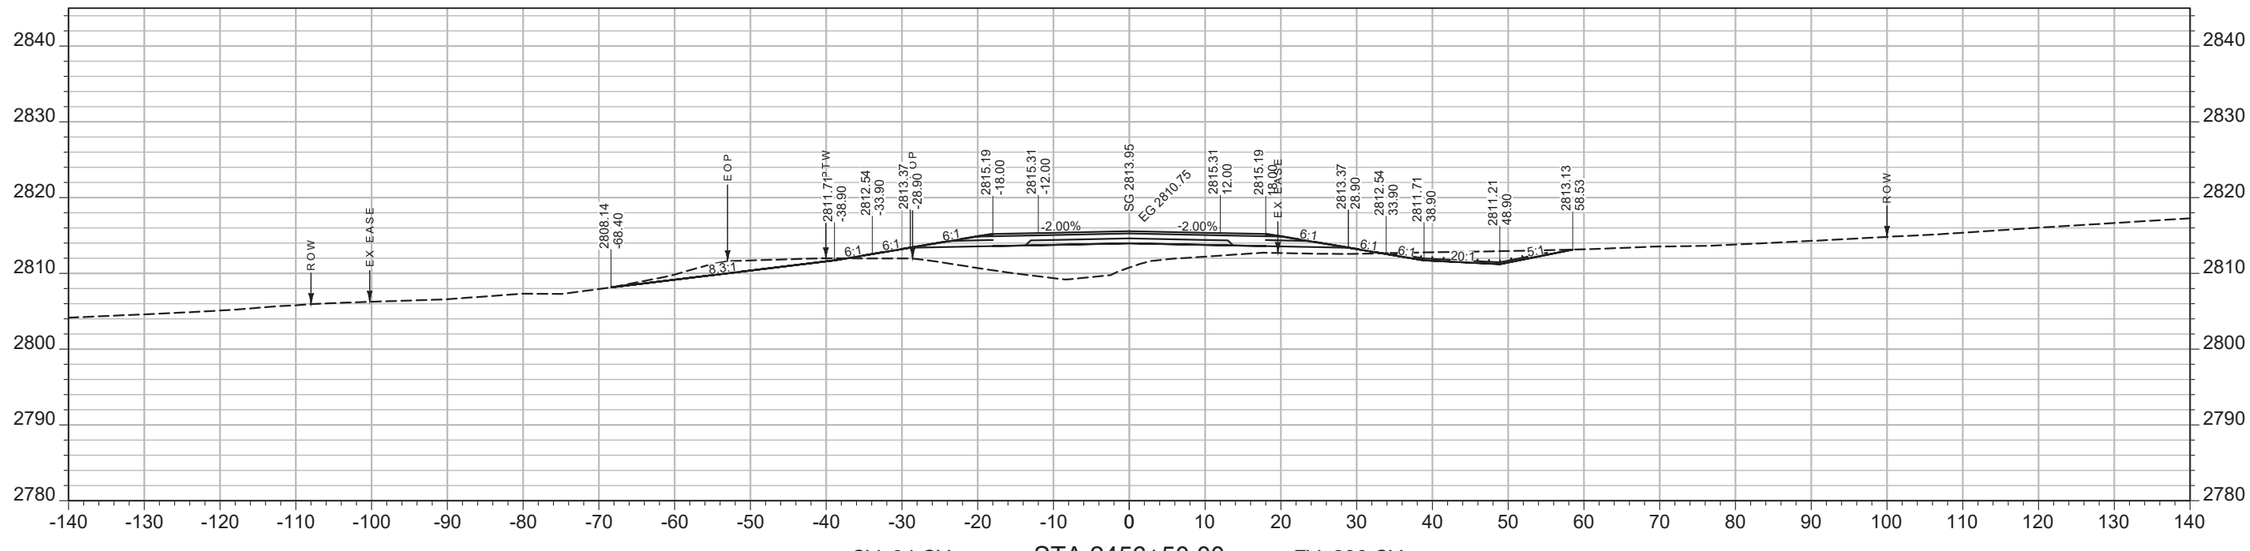

CV: 94 CY STA 2456+50.00 FV: 286 CY

SHEET NO.
340

MAINLINE

PROJECT NAME WEST OF BROCKWAY - WEST
COUNTY MCCONE
PROJECT ID NH-HSIP 57-6(22)254
UPN 9727000

DESIGNED BY C. PERIMAN 09/2023
REVIEWED BY
CHECKED BY


9727000RDLAY004.DWG

MONTANA Department of Transportation


CROSS SECTIONS

5/15/2025 2:22 PM

AWARD COPY

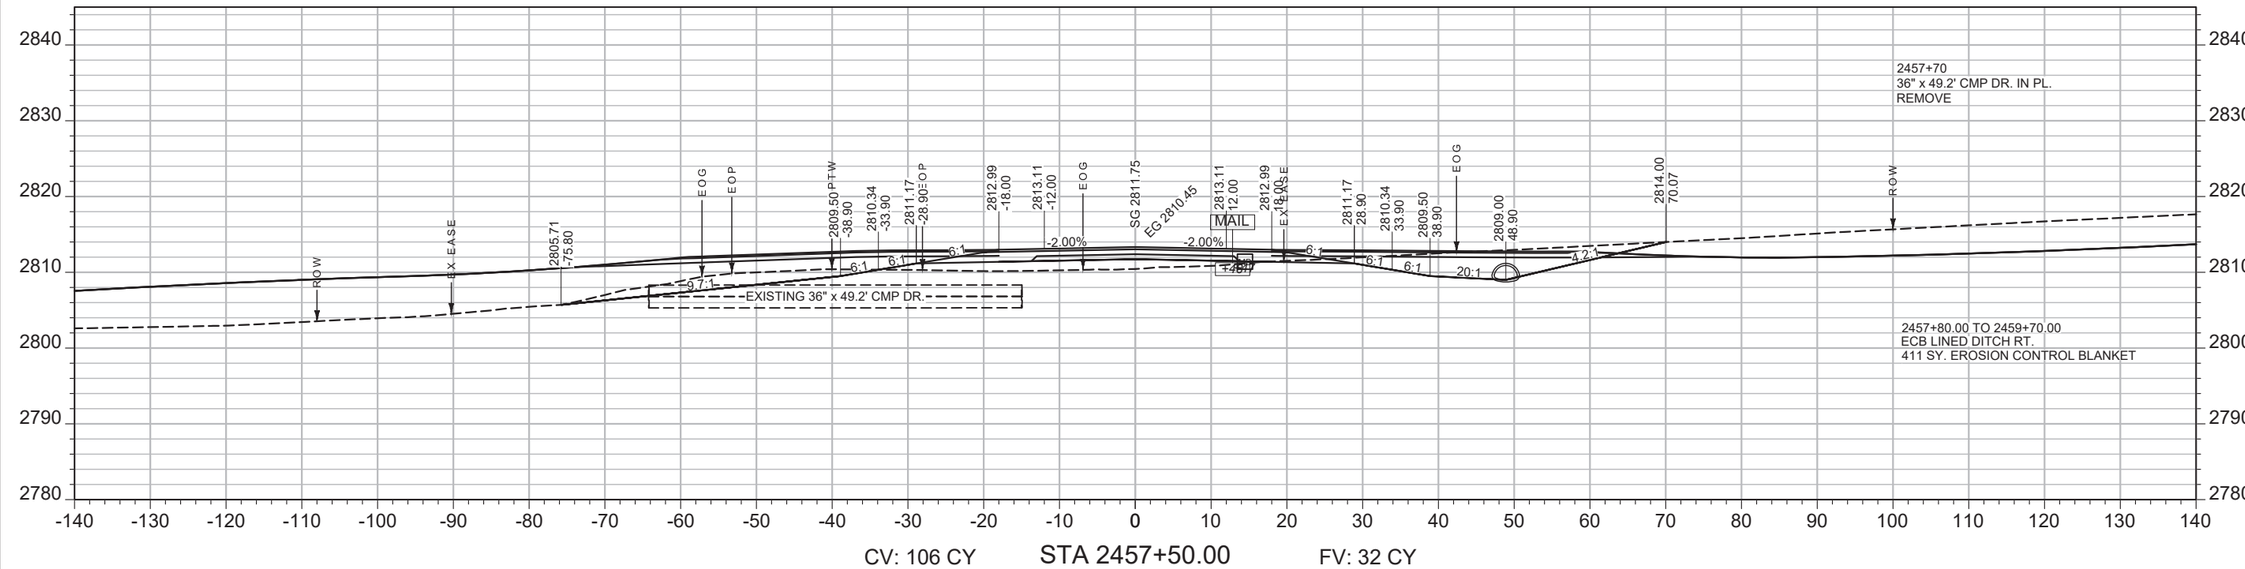

CV: 106 CY STA 2457+50.00 FV: 32 CY

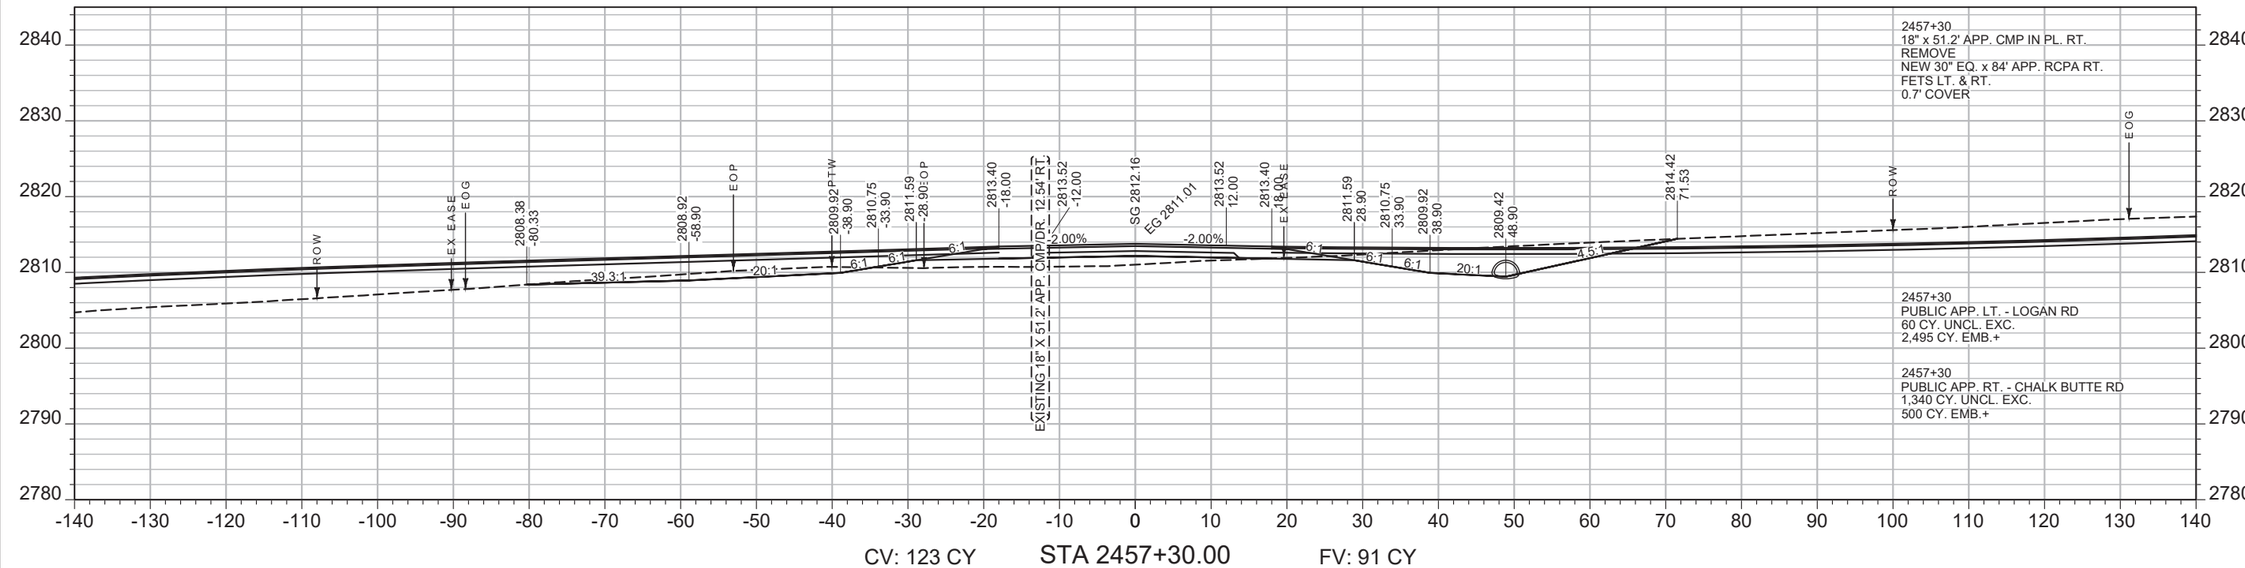

CV: 123 CY STA 2457+30.00 FV: 91 CY

SHEET NO.
341

MAINLINE

PROJECT NAME WEST OF BROCKWAY - WEST
COUNTY MCCONE
PROJECT ID NH-HSIP 57-6(22)254
UPN 9727000


DESIGNED BY C. PERIMAN 09/2023
REVIEWED BY
CHECKED BY
9727000RDLAY004.DWG

MONTANA Department of Transportation


CROSS SECTIONS

5/15/2025 2:22 PM

AWARD COPY

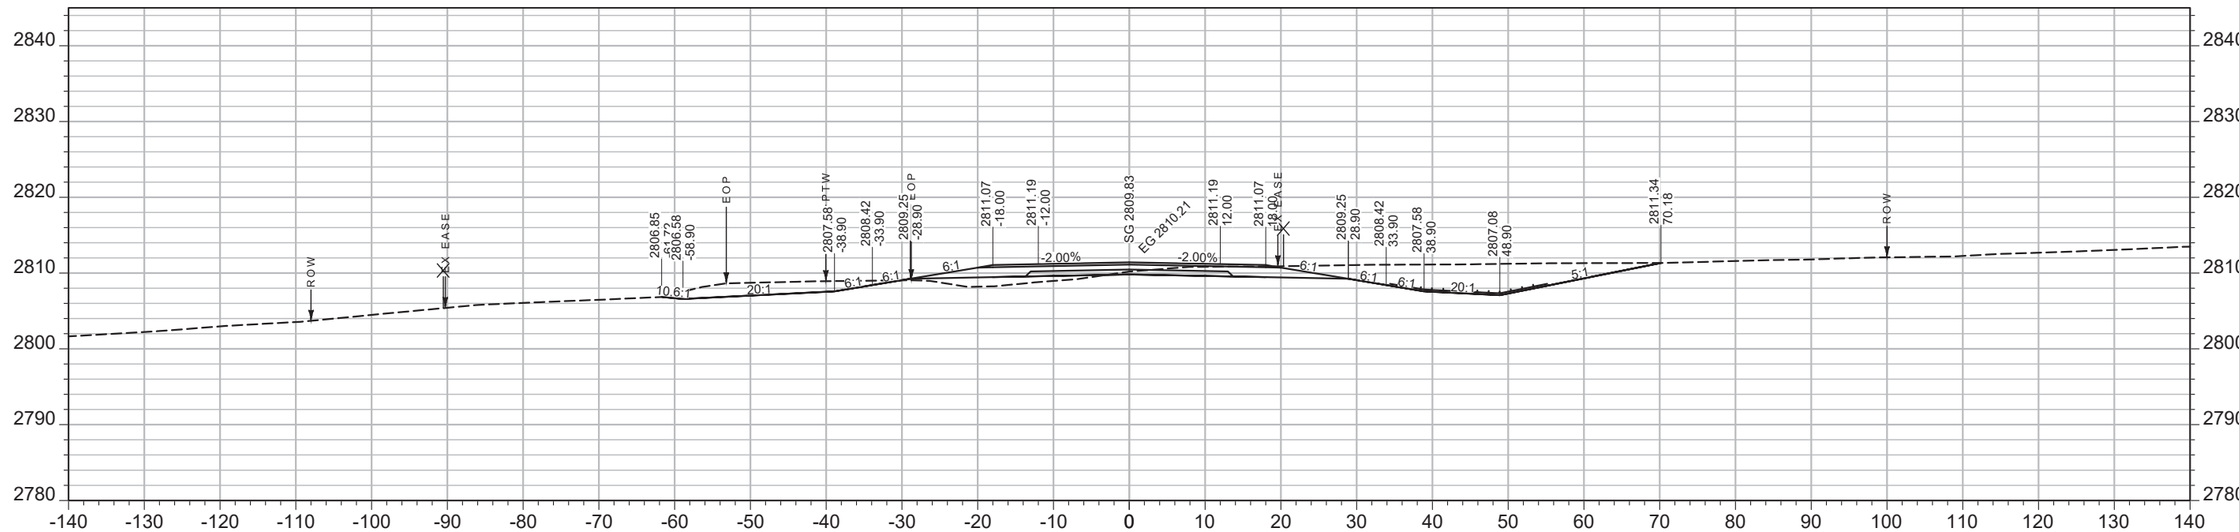

CV: 173 CY STA 2458+50.00 FV: 87 CY

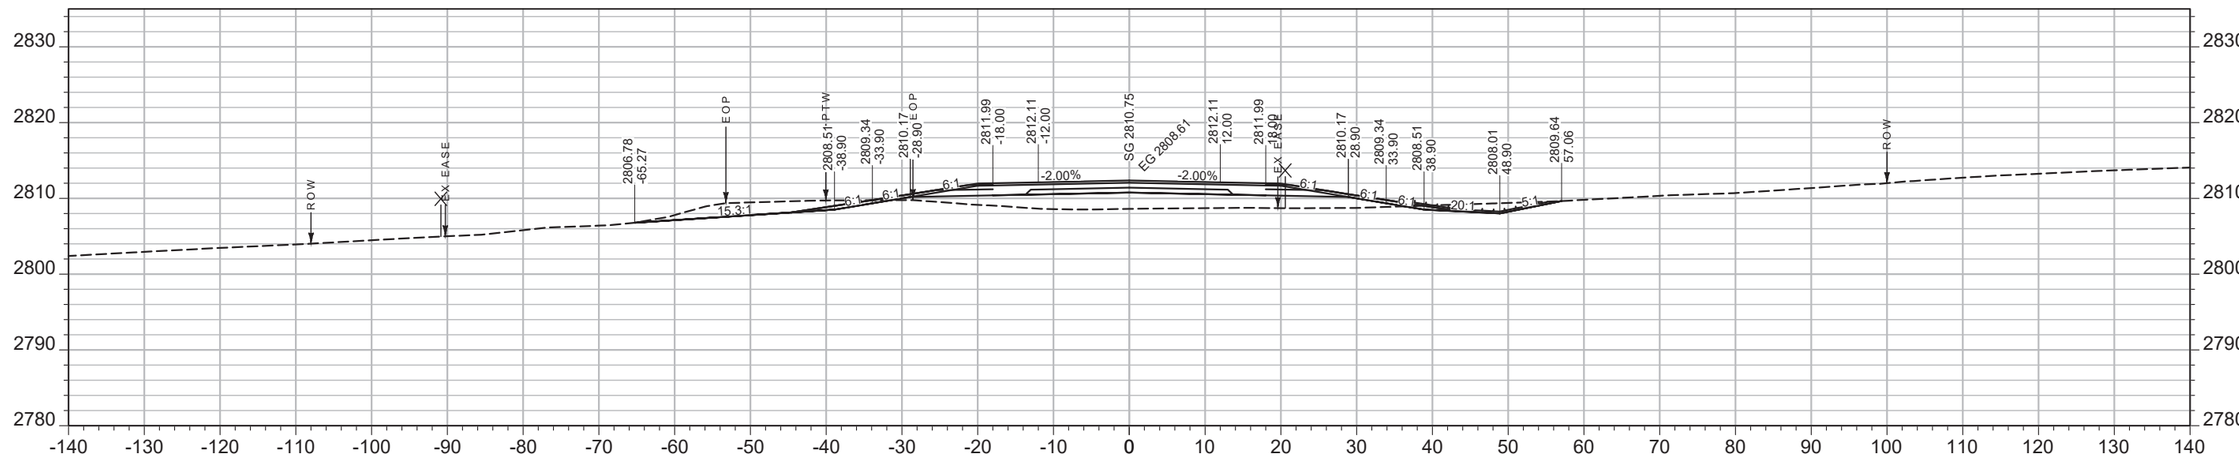

CV: 117 CY STA 2458+00.00 FV: 259 CY

SHEET NO.
342

MAINLINE

PROJECT NAME WEST OF BROCKWAY - WEST
COUNTY MCCONE
PROJECT ID NH-HSIP 57-6(22)254
UPN 9727000

DESIGNED BY C. PERIMAN 09/2023
REVIEWED BY
CHECKED BY


MONTANA Department of Transportation


CROSS SECTIONS

5/15/2025 2:22 PM

9727000RDLAY004.DWG

AWARD COPY

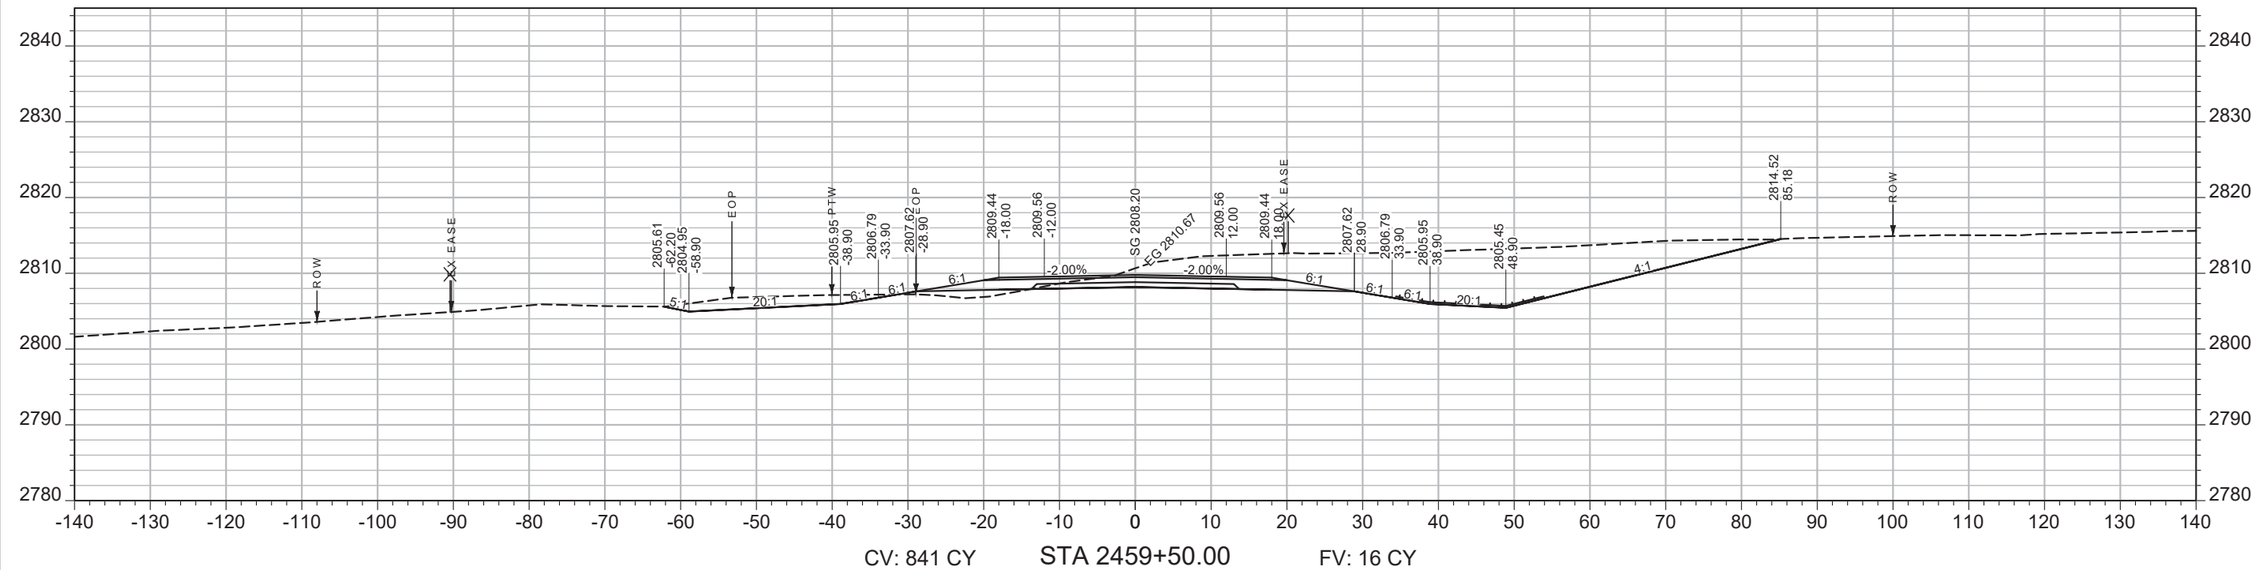

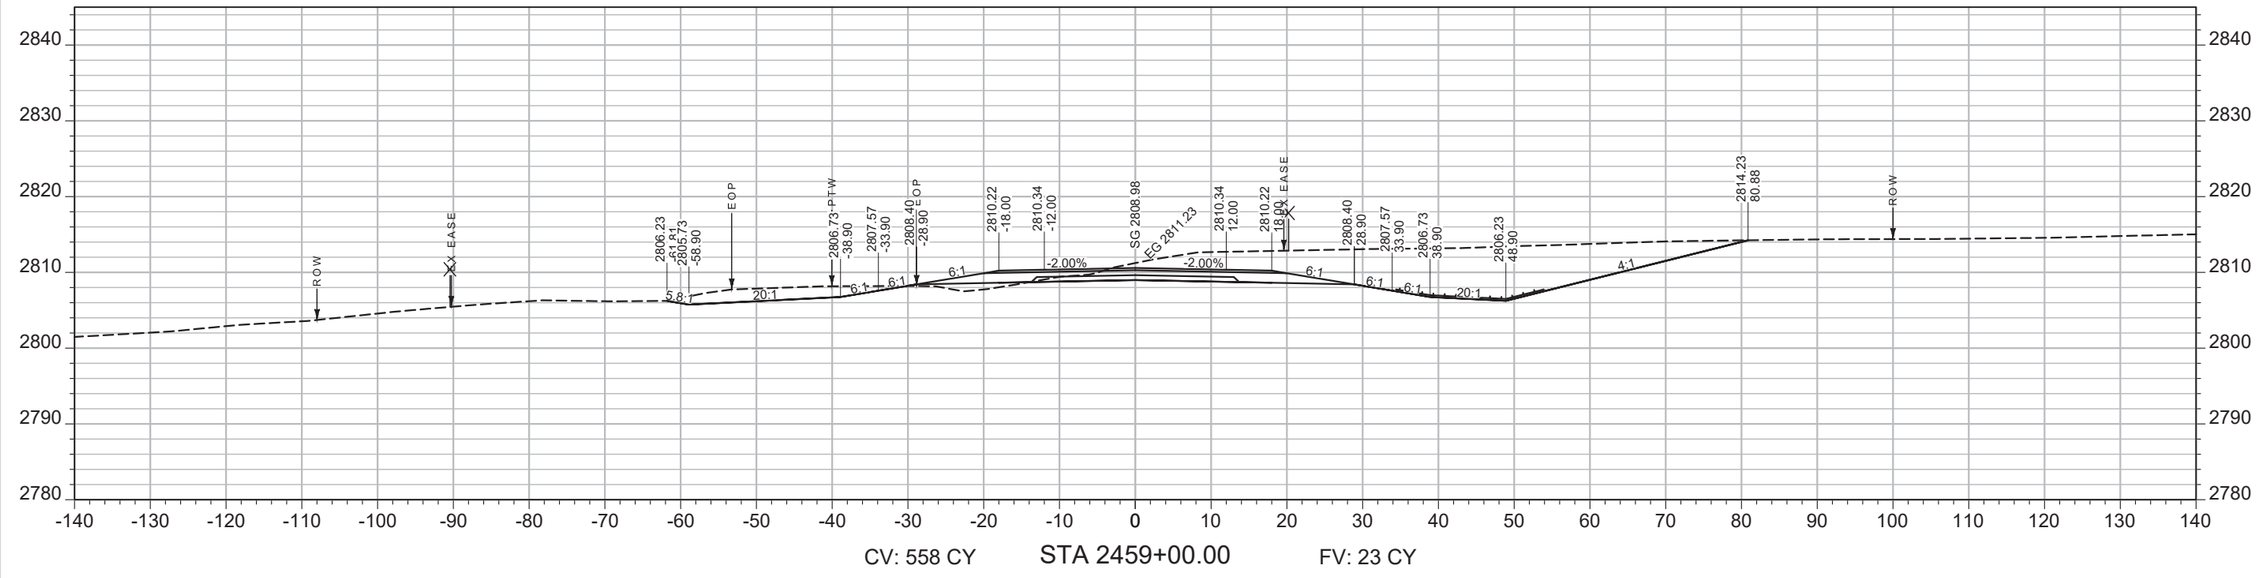

SHEET NO. 343

MAINLINE

PROJECT NAME: WEST OF BROCKWAY - WEST
COUNTY: MCCONE
PROJECT ID: NH-HSIP 57-6(22)254
UPN: 9727000

DESIGNED BY: C. PERIMAN 09/2023
REVIEWED BY:
CHECKED BY:


MONTANA Department of Transportation

CROSS SECTIONS


5/15/2025 2:22 PM

9727000RDLAY004.DWG

AWARD COPY

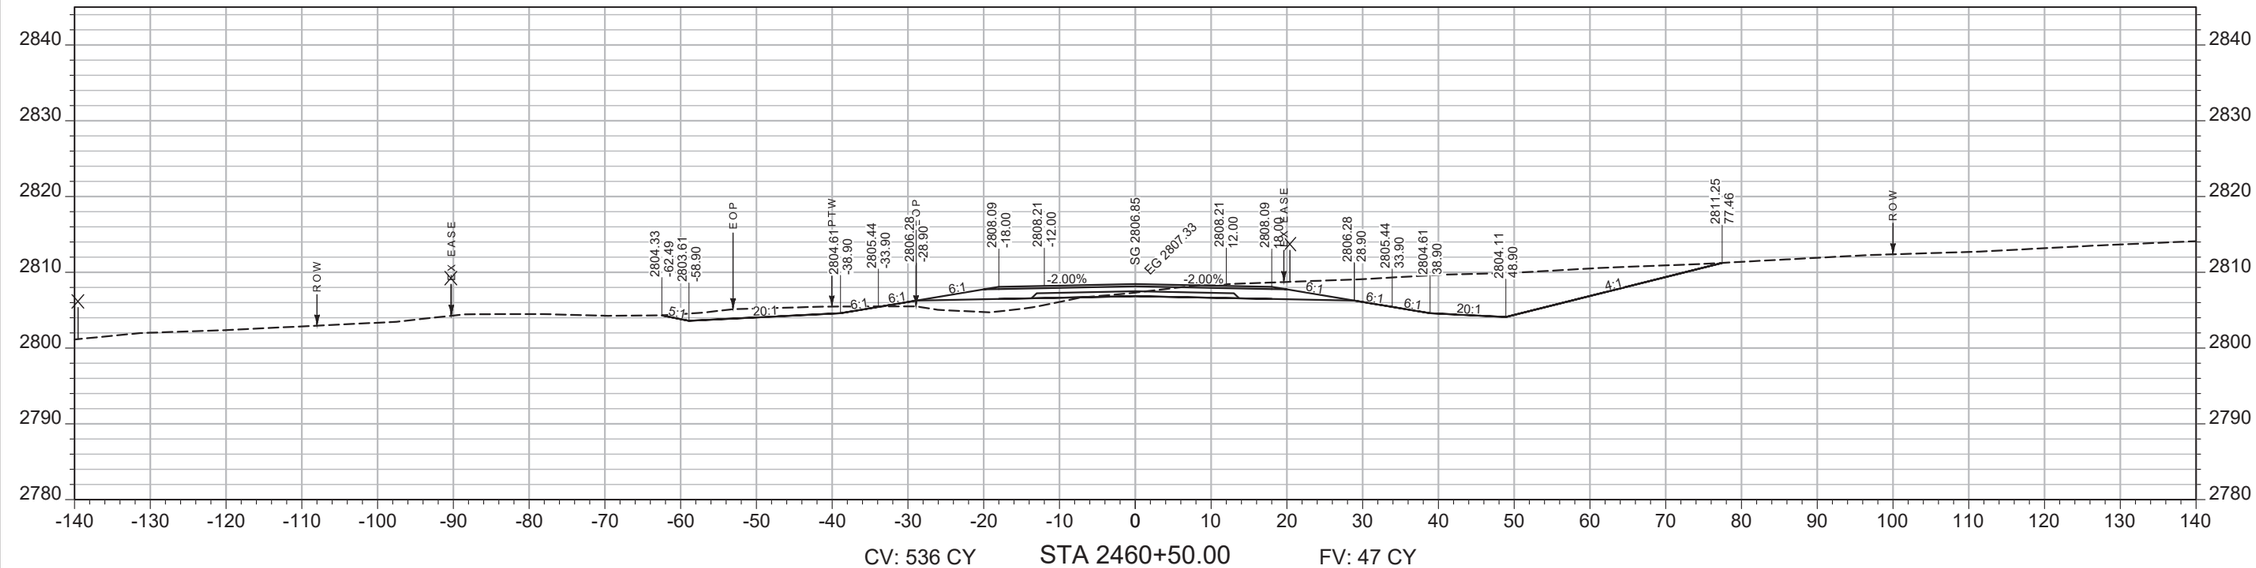

CV: 536 CY STA 2460+50.00 FV: 47 CY

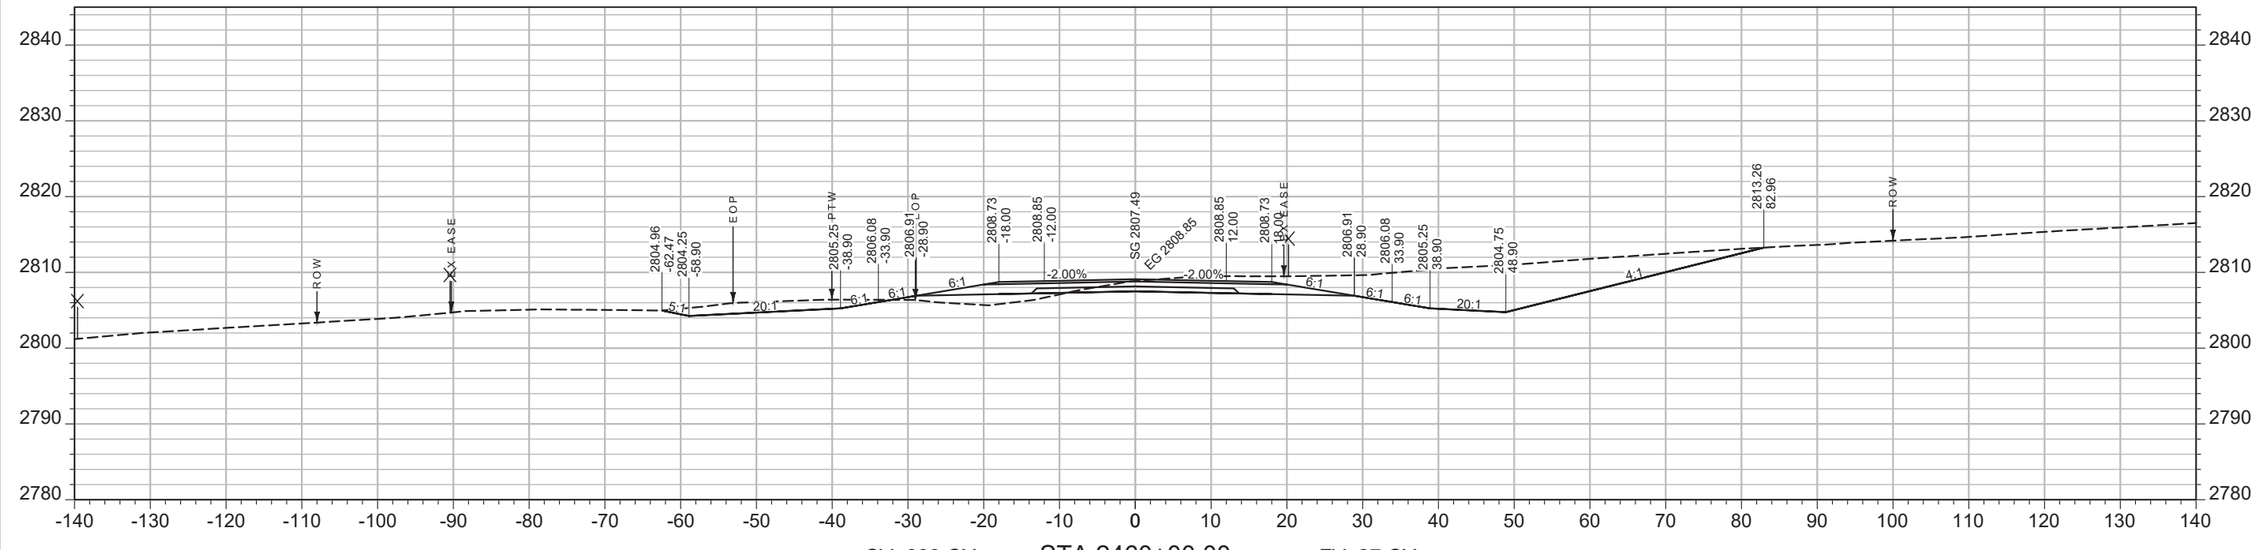

CV: 680 CY STA 2460+00.00 FV: 27 CY

SHEET NO. 344

MAINLINE

PROJECT NAME ***WEST OF BROCKWAY - WEST***

COUNTY ***MCCONE***

PROJECT ID ***NH-HSIP 57-6(22)254***

UPN ***9727000***

DESIGNED BY C. PERIMAN 09/2023

REVIEWED BY

CHECKED BY


9727000RDLAY004.DWG

MONTANA *Department of Transportation*


CROSS SECTIONS

5/15/2025 2:22 PM

AWARD COPY

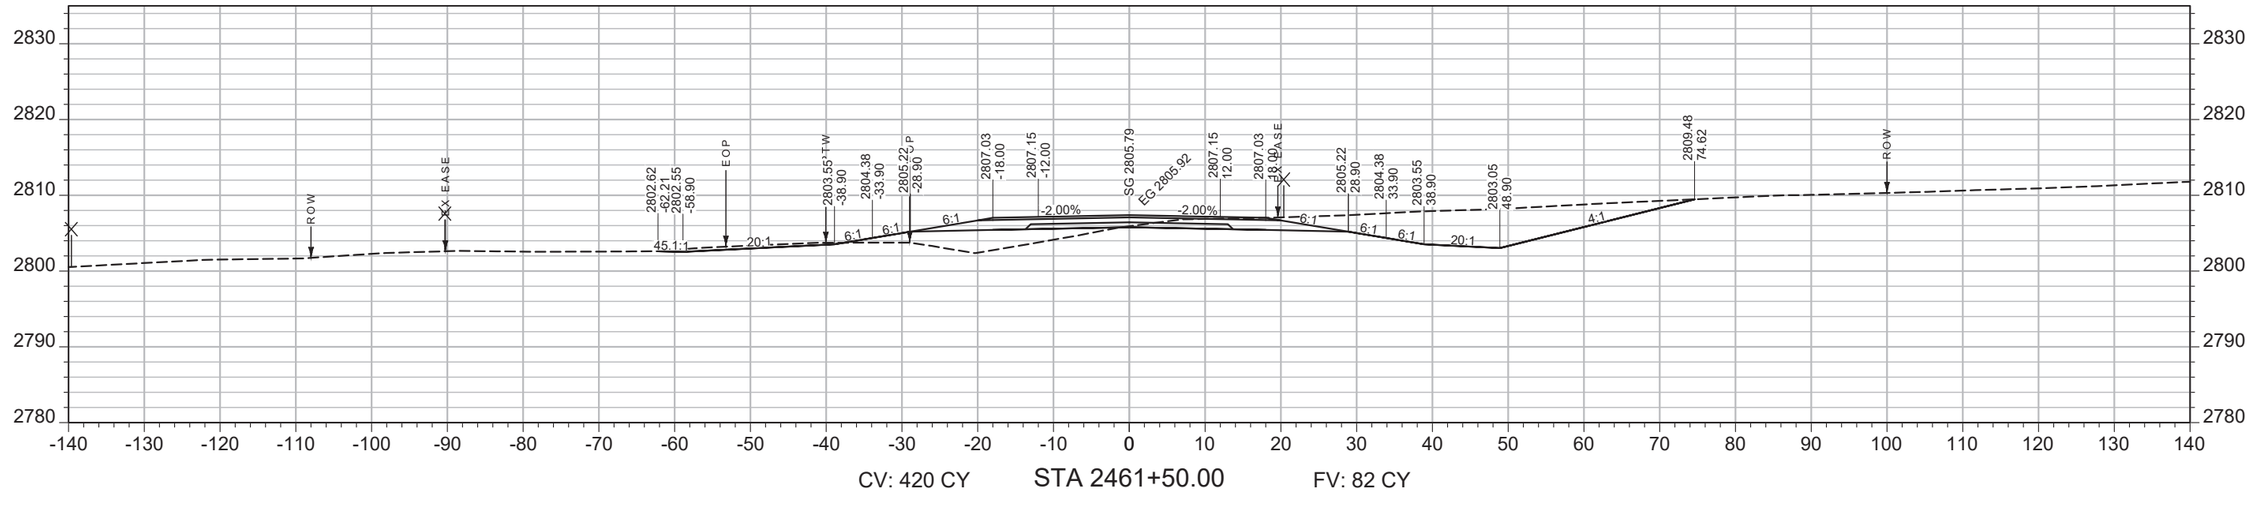

CV: 420 CY STA 2461+50.00 FV: 82 CY

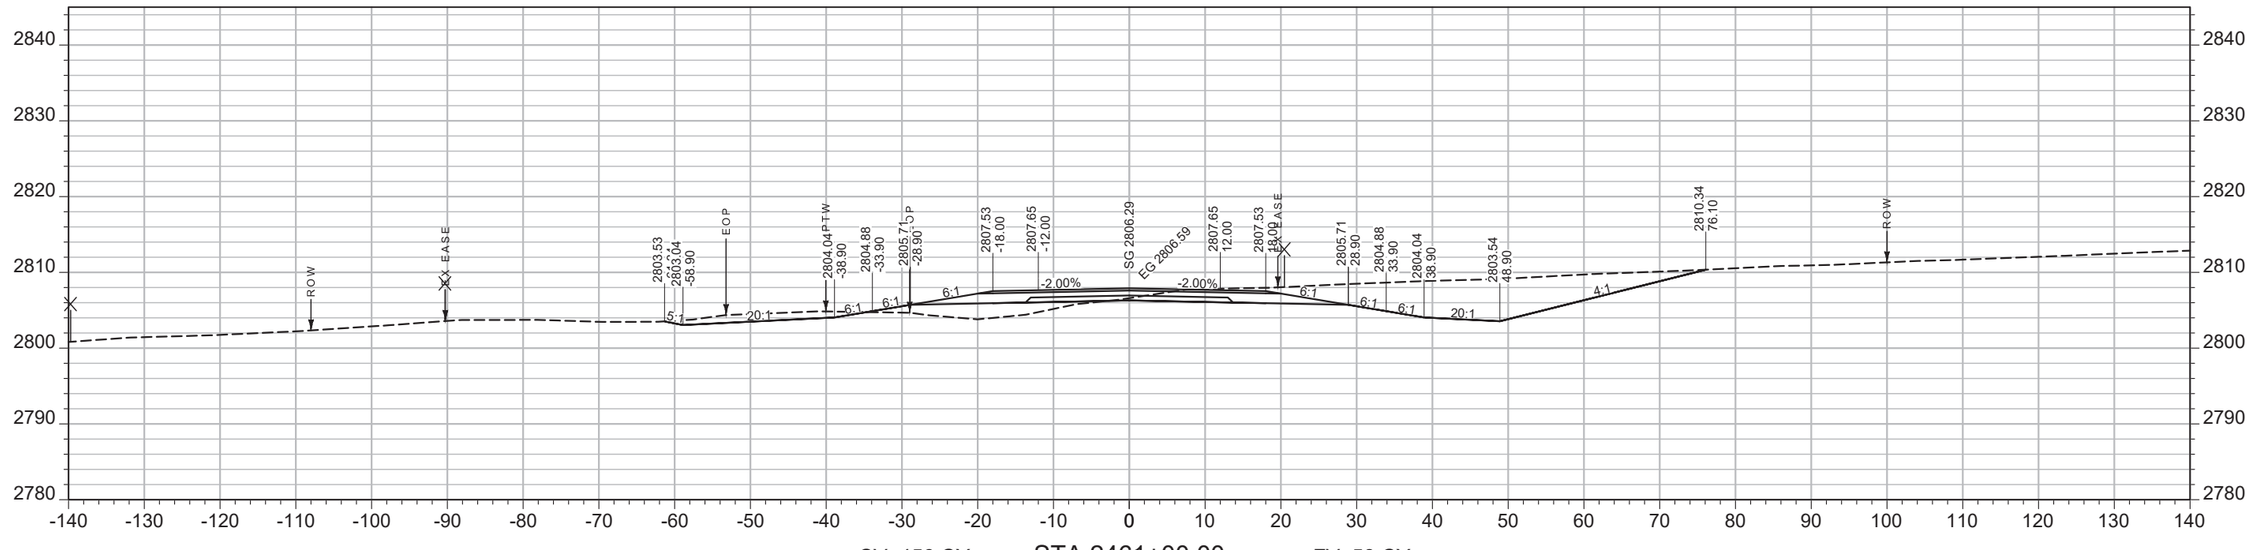

CV: 456 CY STA 2461+00.00 FV: 58 CY

SHEET NO.
345

MAINLINE

PROJECT NAME: WEST OF BROCKWAY - WEST
COUNTY: MCCONE
PROJECT ID: NH-HSIP 57-6(22)254
UPN: 9727000

DESIGNED BY: C. PERIMAN 09/2023
REVIEWED BY:
CHECKED BY:


9727000RDLAY004.DWG

MONTANA Department of Transportation


CROSS SECTIONS

5/15/2025 2:22 PM

AWARD COPY

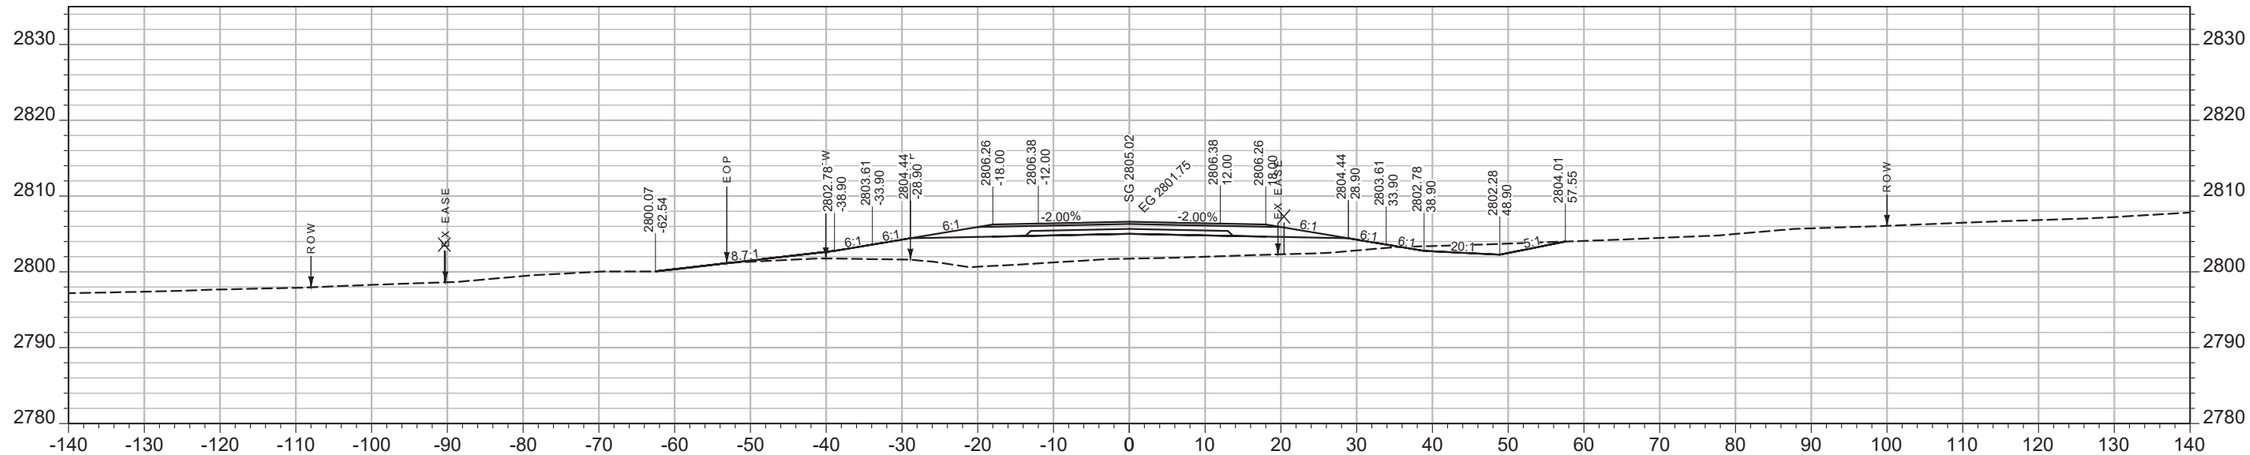

CV: 79 CY STA 2462+50.00 FV: 297 CY

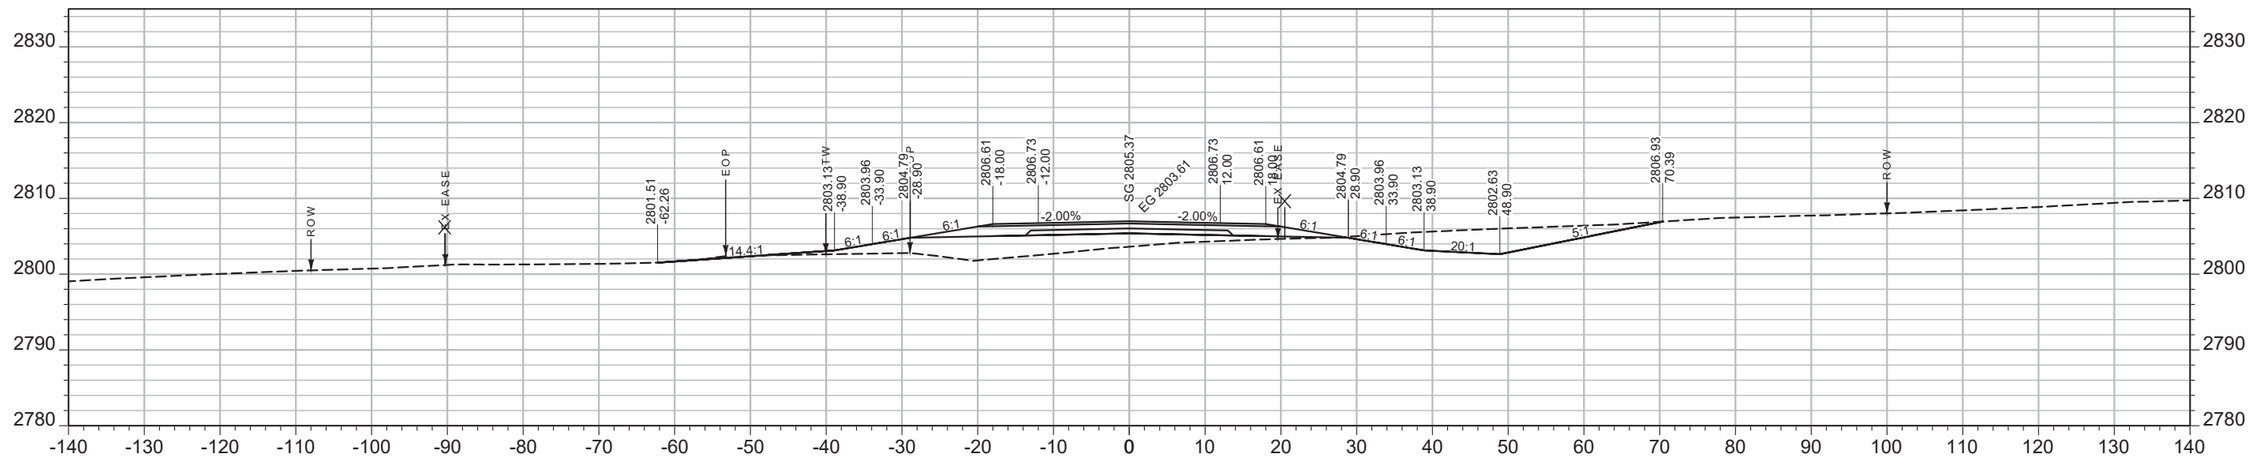

CV: 257 CY STA 2462+00.00 FV: 137 CY

SHEET NO. 346

MAINLINE

PROJECT NAME ***WEST OF BROCKWAY - WEST***

COUNTY ***MCCONE***

PROJECT ID ***NH-HSIP 57-6(22)254***

UPN ***9727000***

DESIGNED BY C. PERIMAN 09/2023

REVIEWED BY

CHECKED BY


9727000RDLAY004.DWG

MONTANA *Department of Transportation*


CROSS SECTIONS

5/15/2025 2:22 PM

AWARD COPY

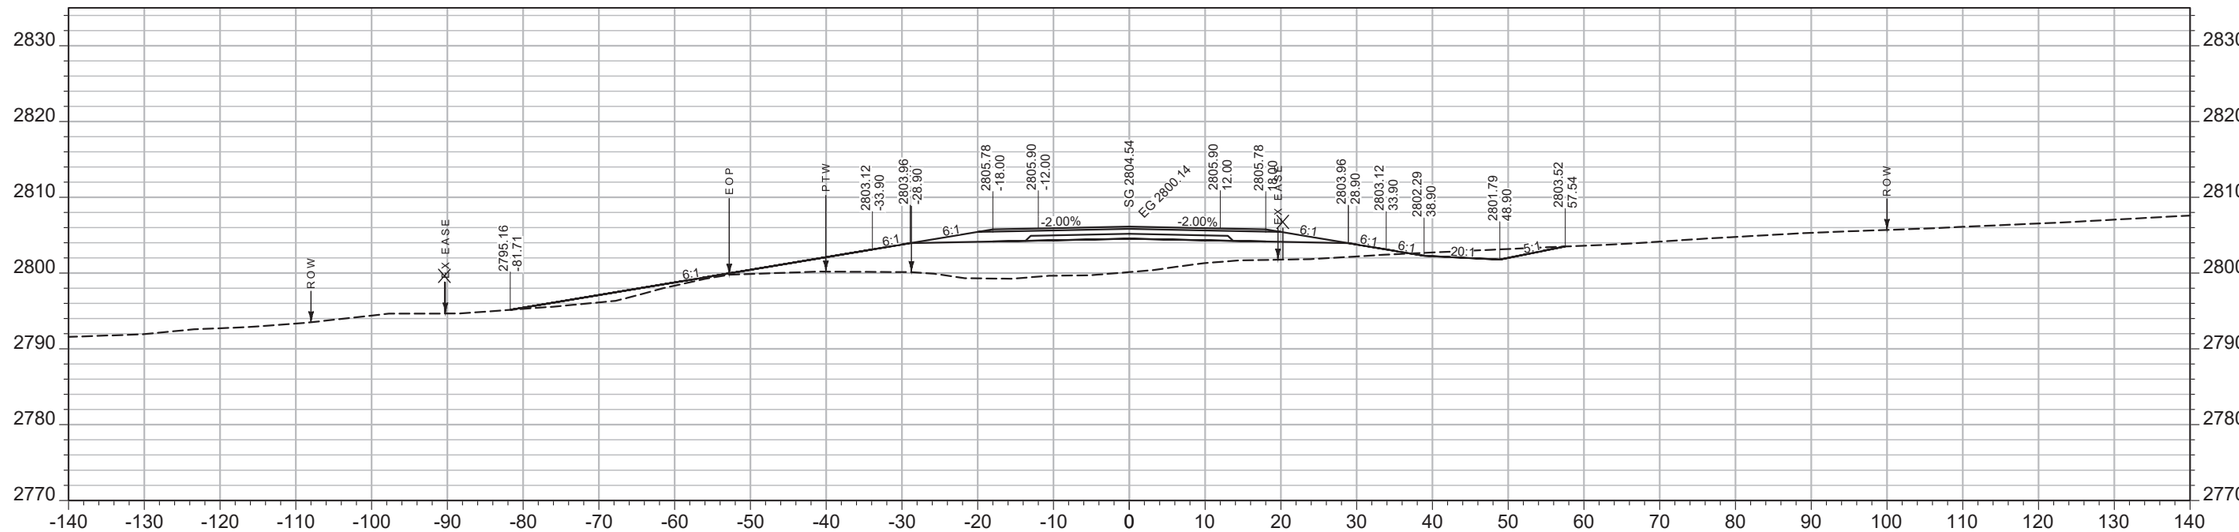

CV: 7 CY STA 2463+50.00 FV: 541 CY

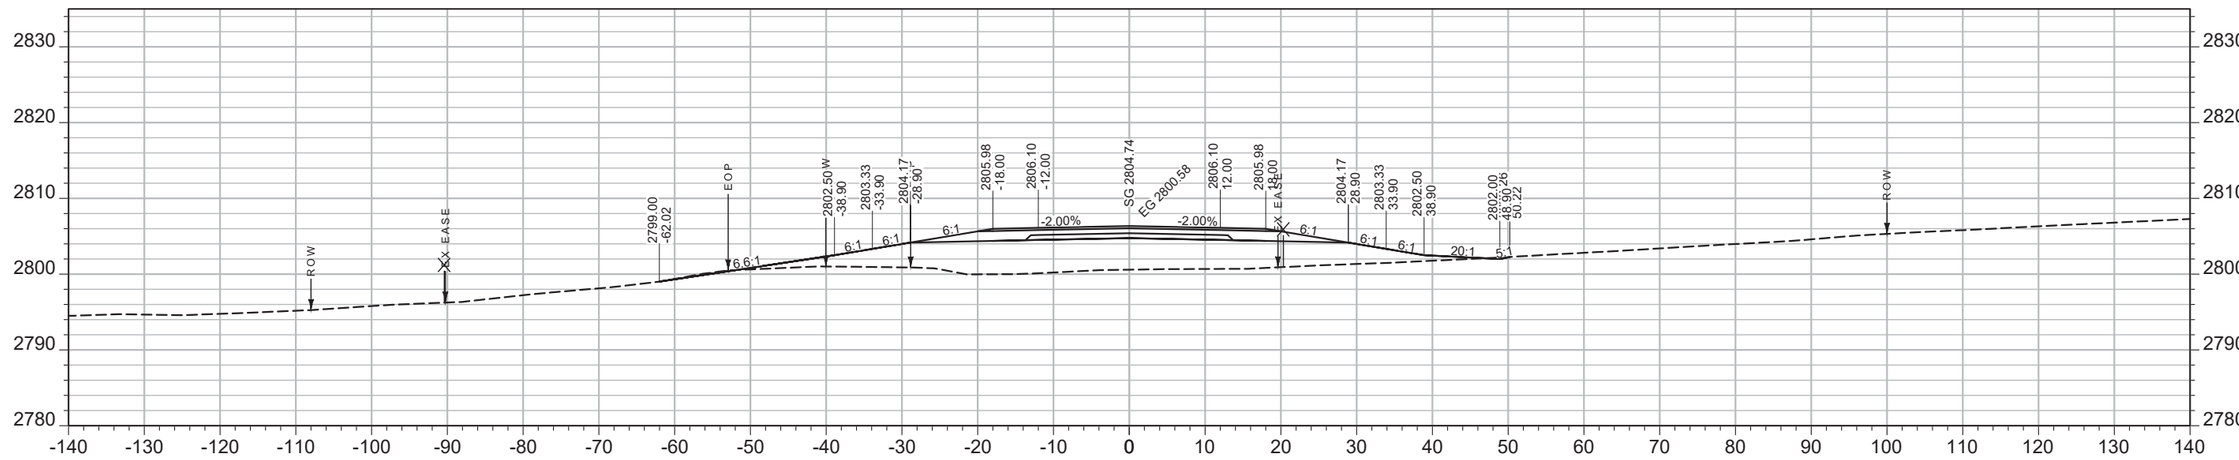

CV: 13 CY STA 2463+00.00 FV: 447 CY

SHEET NO. 347

MAINLINE

PROJECT NAME ***WEST OF BROCKWAY - WEST***

COUNTY ***MCCONE***

PROJECT ID ***NH-HSIP 57-6(22)254***

UPN ***9727000***


DESIGNED BY	DATE	REVIEWED BY	CHECKED BY	9727000RDLAY004.DWG
C. PERIMAN	09/2023			

MONTANA *Department of Transportation*


CROSS SECTIONS

5/15/2025 2:22 PM

AWARD COPY

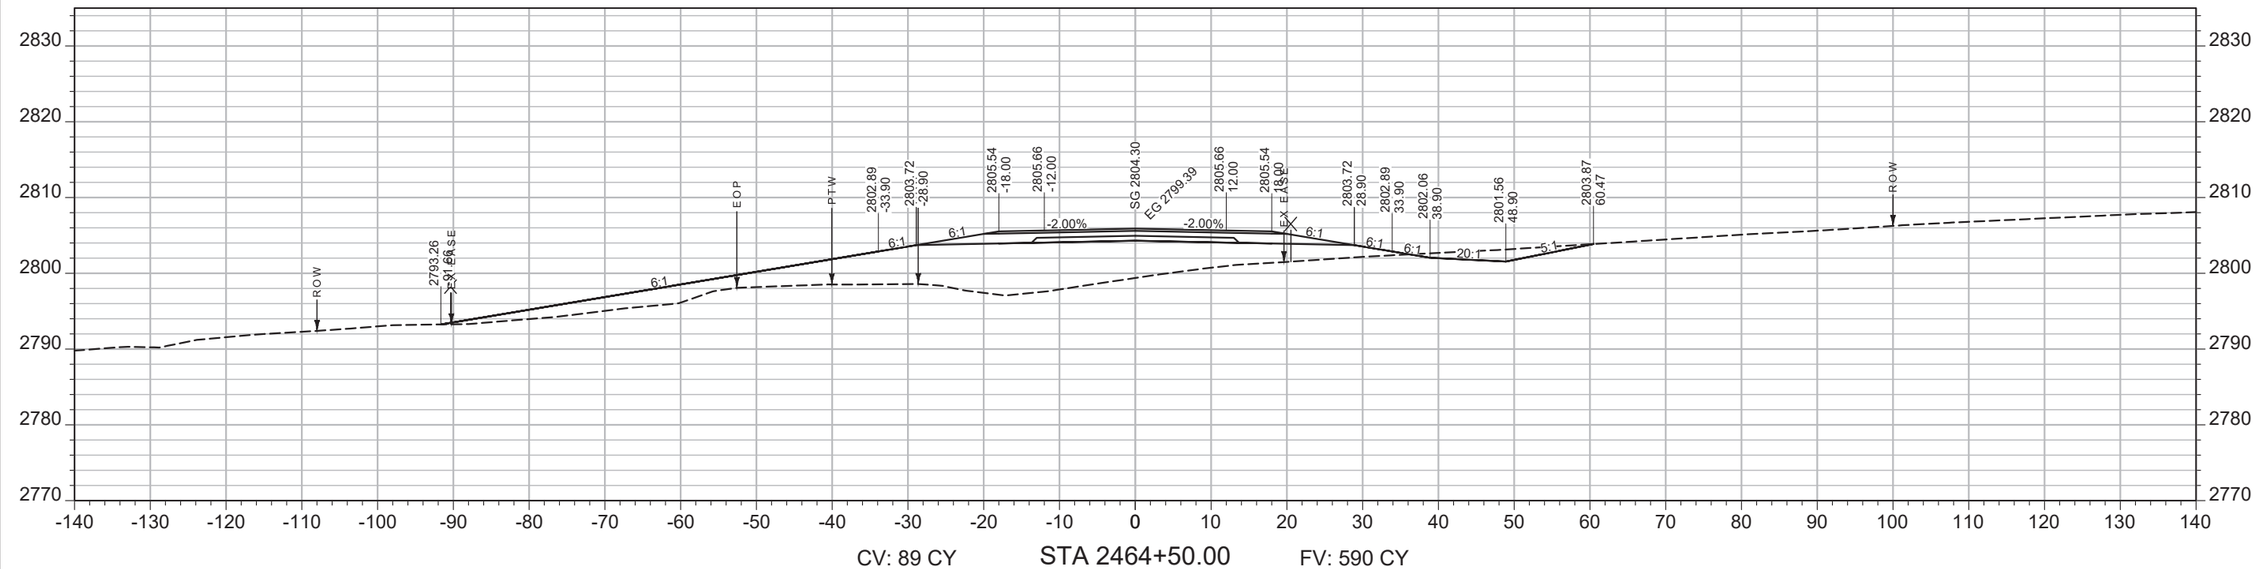

CV: 89 CY STA 2464+50.00 FV: 590 CY

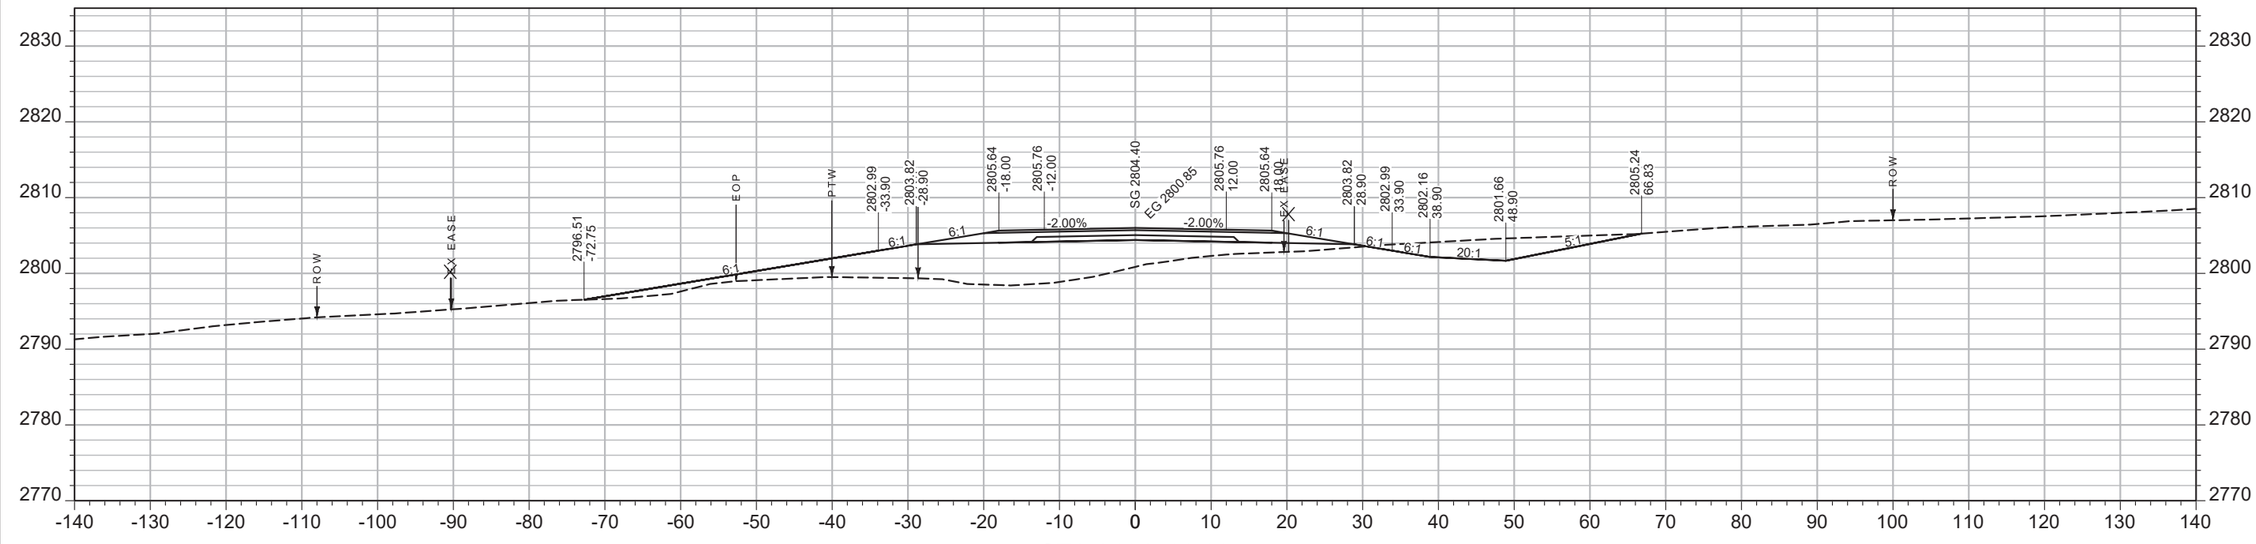

CV: 81 CY STA 2464+00.00 FV: 489 CY

SHEET NO.
348

MAINLINE

PROJECT NAME WEST OF BROCKWAY - WEST
COUNTY MCCONE
PROJECT ID NH-HSIP 57-6(22)254
UPN 9727000

DESIGNED BY C. PERIMAN 09/2023
REVIEWED BY
CHECKED BY


MONTANA Department of Transportation

CROSS SECTIONS


9727000RDLAY004.DWG

5/15/2025 2:22 PM

AWARD COPY

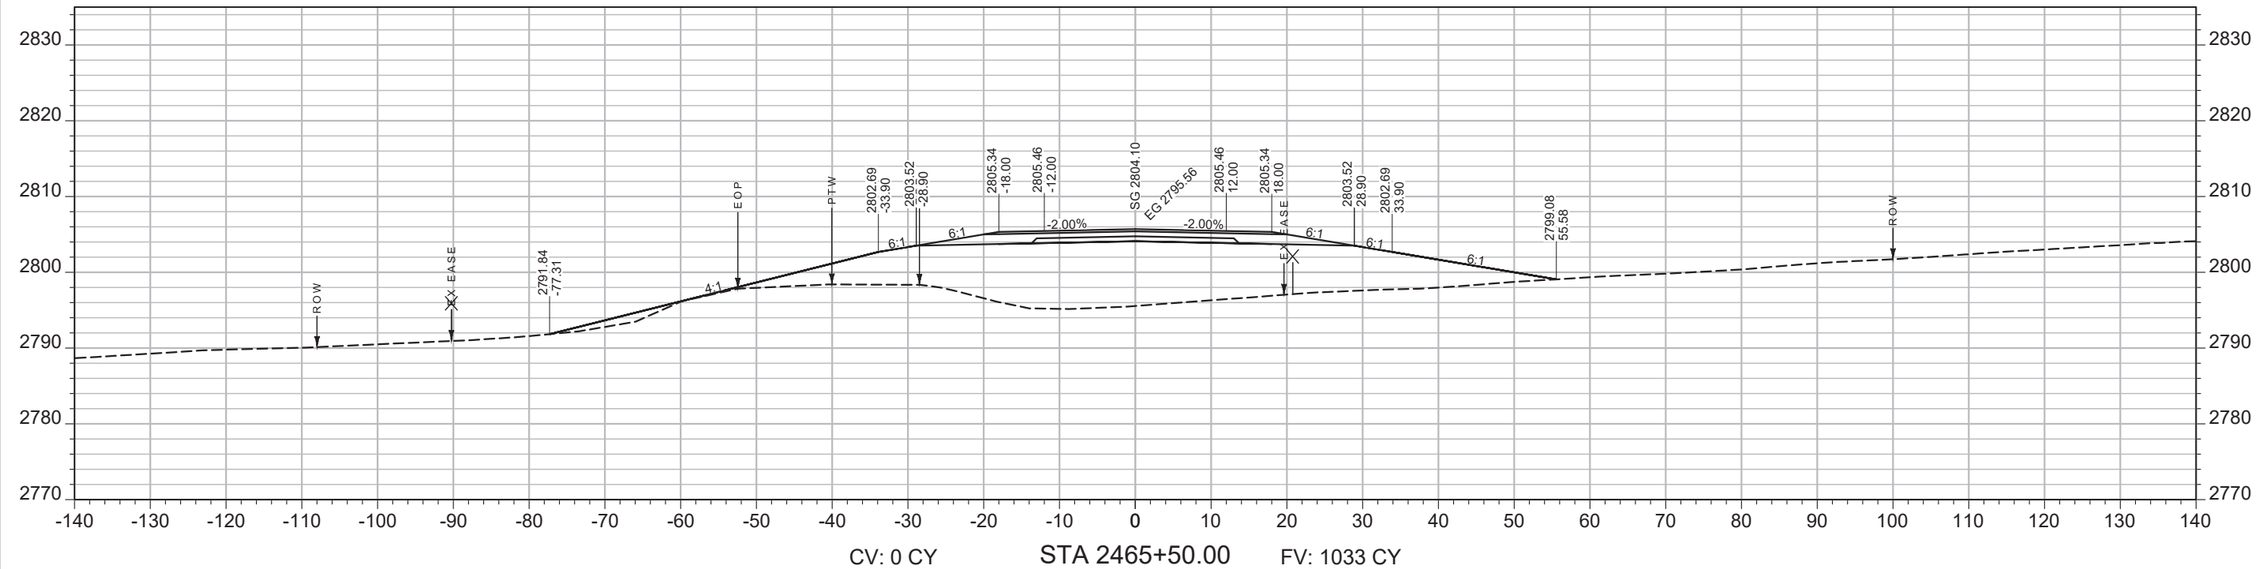

CV: 0 CY STA 2465+50.00 FV: 1033 CY

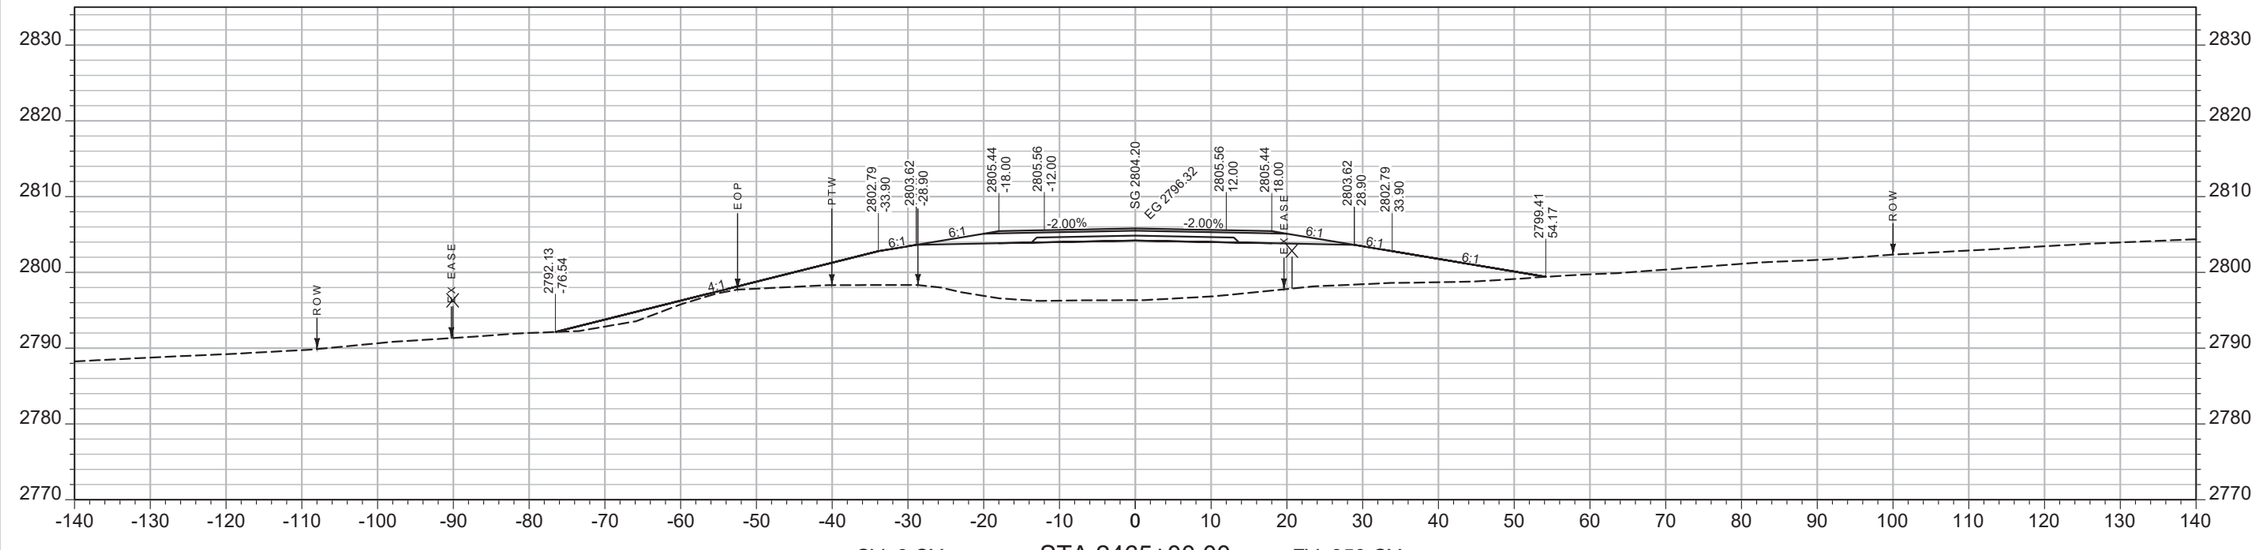

CV: 6 CY STA 2465+00.00 FV: 859 CY

SHEET NO. 349

MAINLINE

PROJECT NAME: WEST OF BROCKWAY - WEST
COUNTY: MCCONE
PROJECT ID: NH-HSIP 57-6(22)254
UPN: 9727000

DESIGNED BY: C. PERIMAN 09/2023
REVIEWED BY:
CHECKED BY:


MONTANA Department of Transportation

CROSS SECTIONS

5/15/2025 2:22 PM

9727000RDLAY004.DWG

AWARD COPY

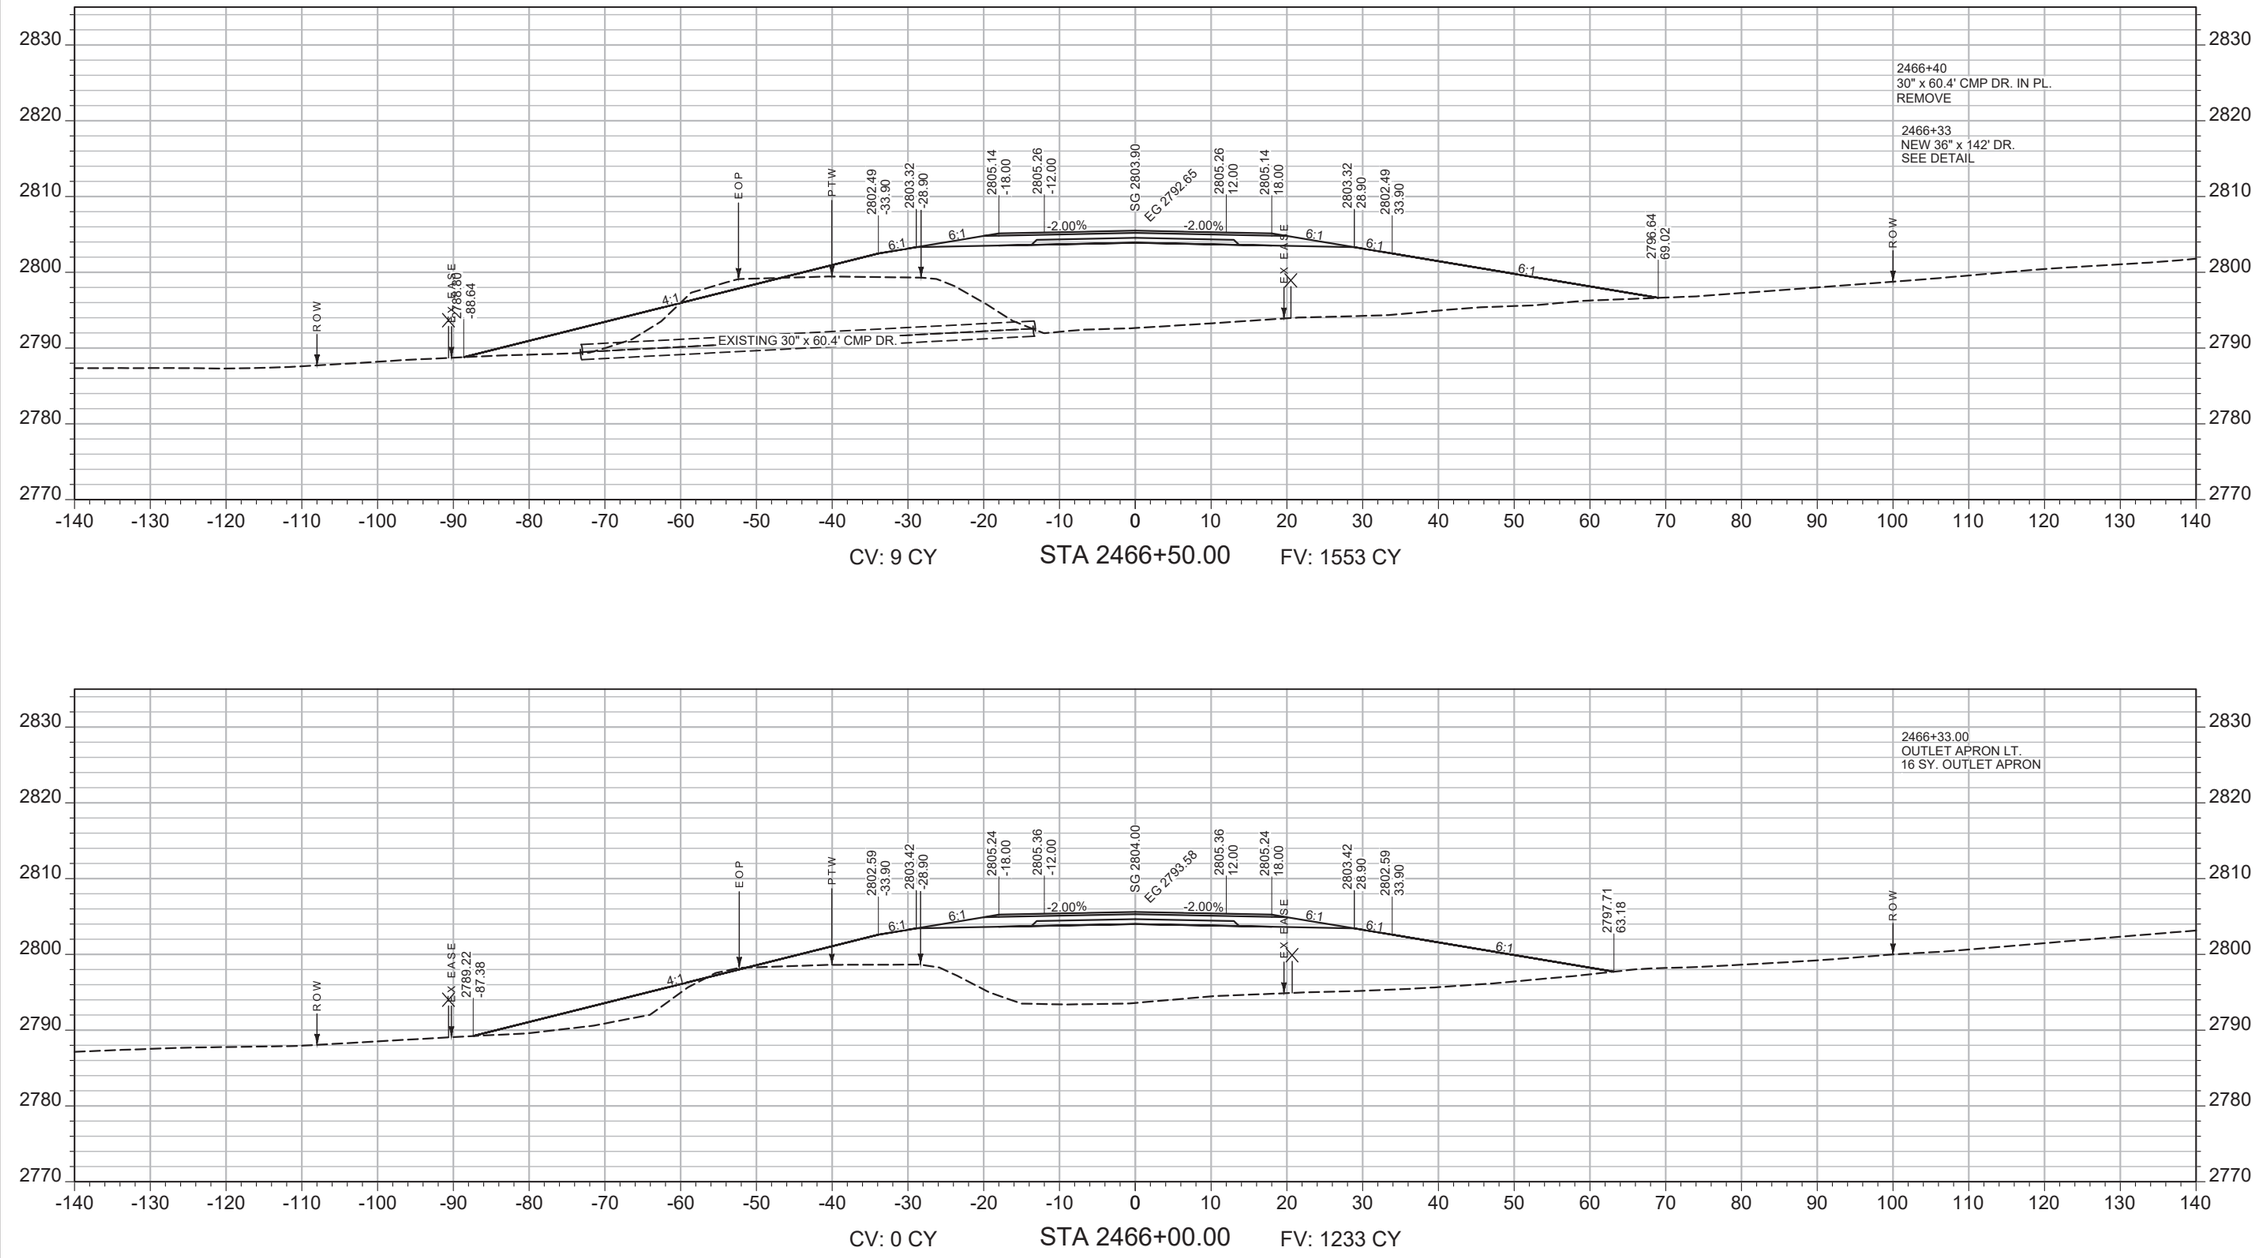

SHEET NO.
350

MAINLINE

PROJECT NAME
WEST OF BROCKWAY - WEST

COUNTY
MCCONE

PROJECT ID
NH-HSIP 57-6(22)254

UPN
9727000

DESIGNED BY
C. PERIMAN
09/2023

REVIEWED BY

CHECKED BY


9727000RDLAY004.DWG

MONTANA
Department of Transportation


CROSS SECTIONS

5/15/2025 2:22 PM

AWARD COPY

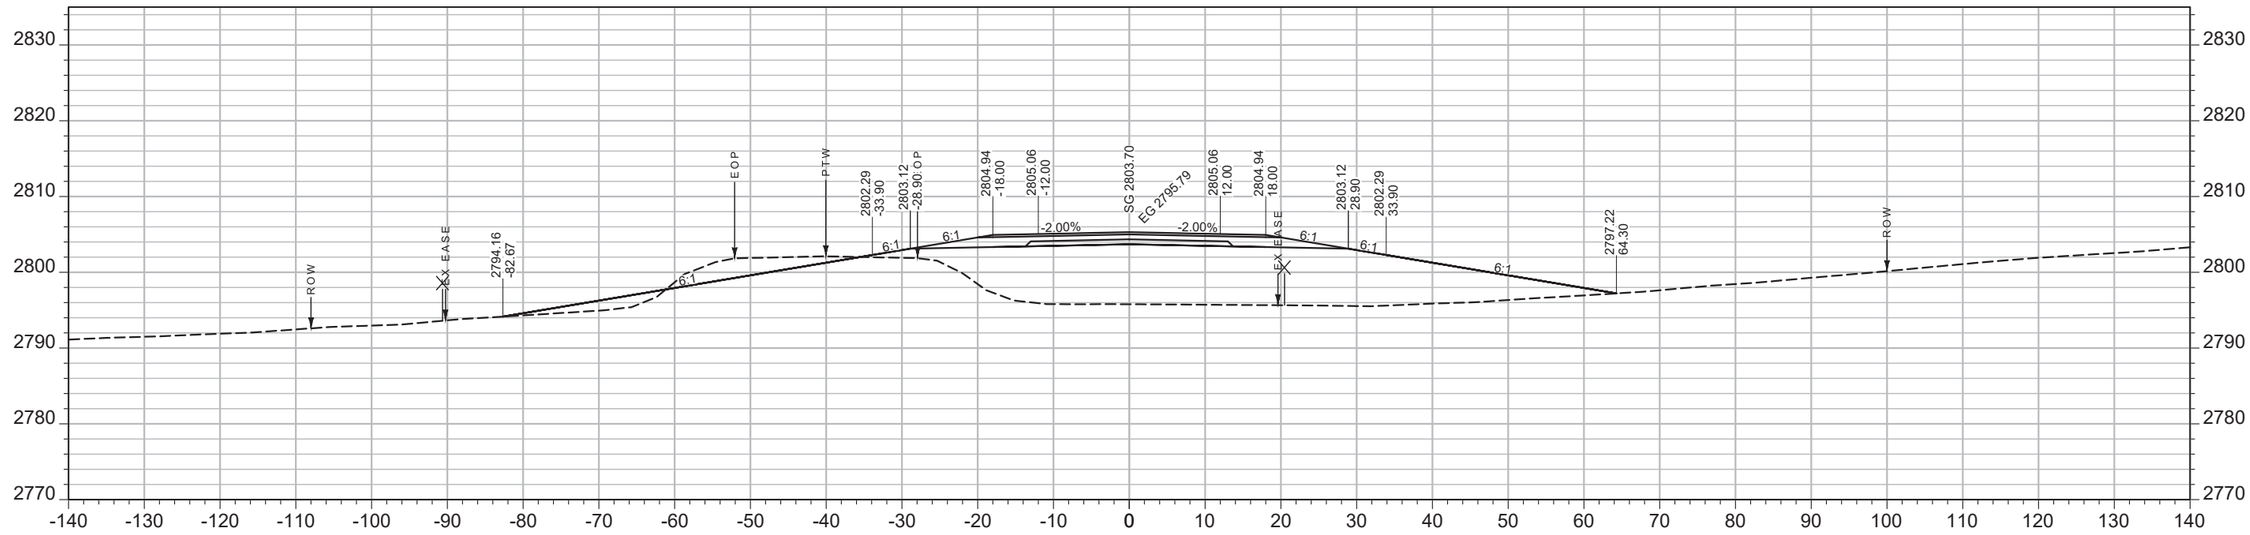

CV: 78 CY STA 2467+50.00 FV: 1144 CY

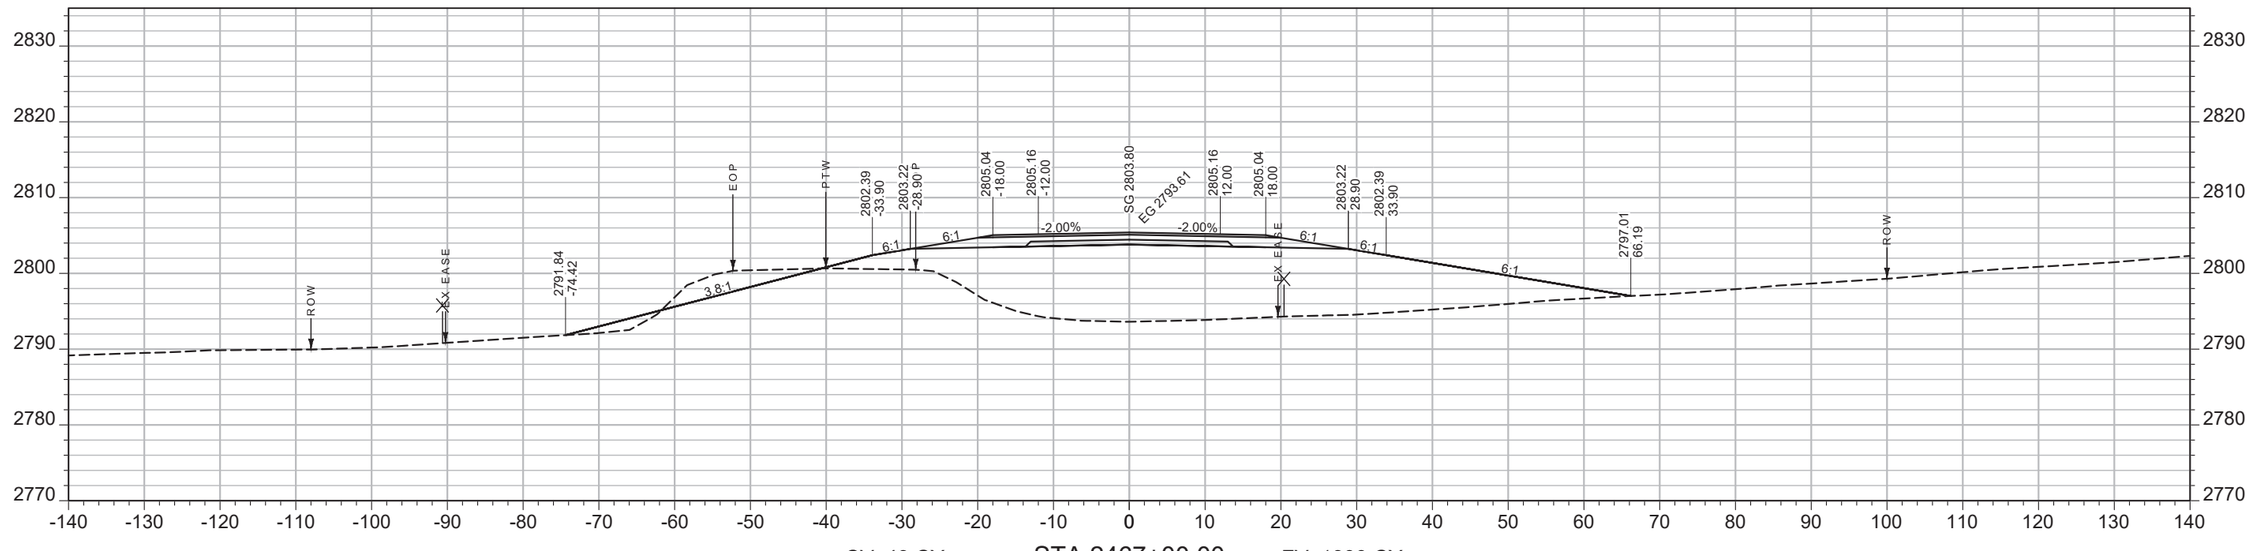

CV: 43 CY STA 2467+00.00 FV: 1399 CY

SHEET NO.
351

MAINLINE

PROJECT NAME WEST OF BROCKWAY - WEST
COUNTY MCCONE
PROJECT ID NH-HSIP 57-6(22)254
UPN 9727000

DESIGNED BY C. PERIMAN 09/2023
REVIEWED BY
CHECKED BY


MONTANA Department of Transportation

CROSS SECTIONS


5/15/2025 2:22 PM

9727000RDLAY004.DWG

AWARD COPY

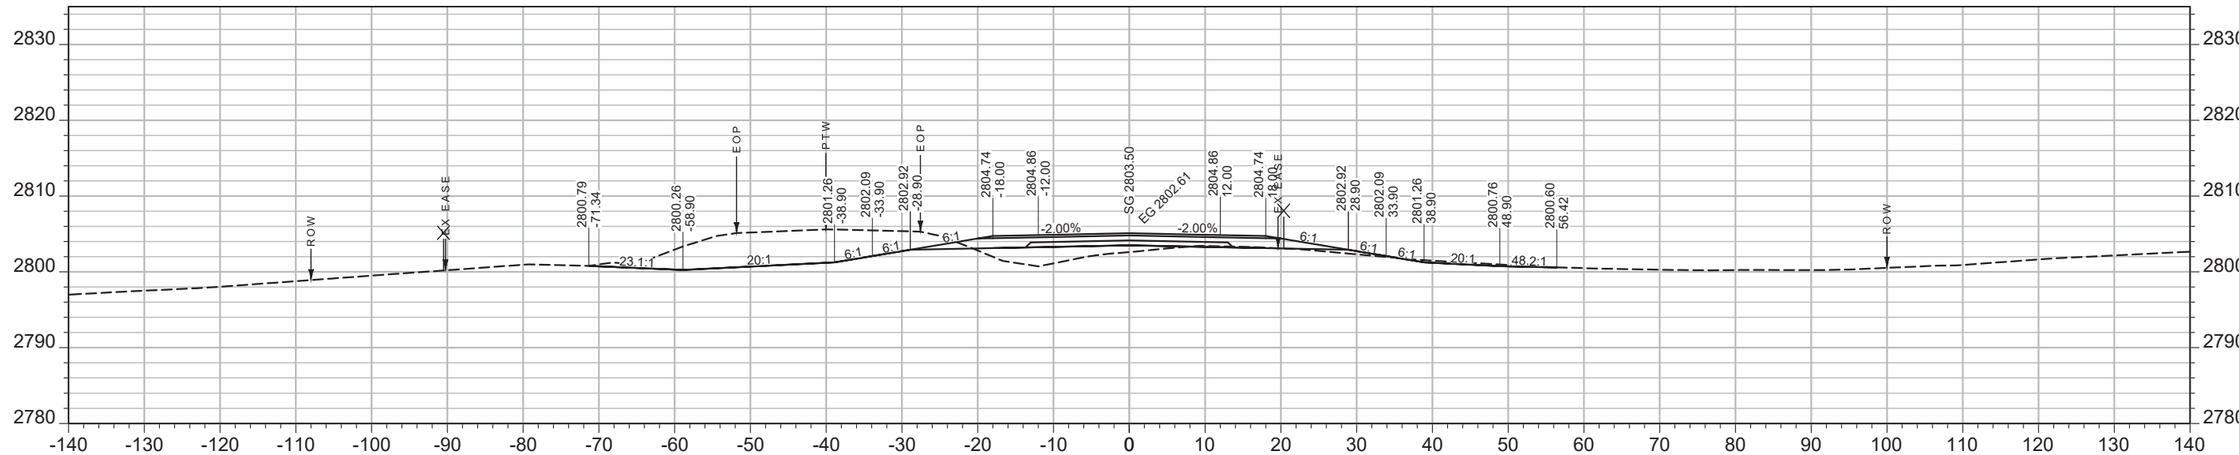

CV: 200 CY STA 2468+50.00 FV: 284 CY

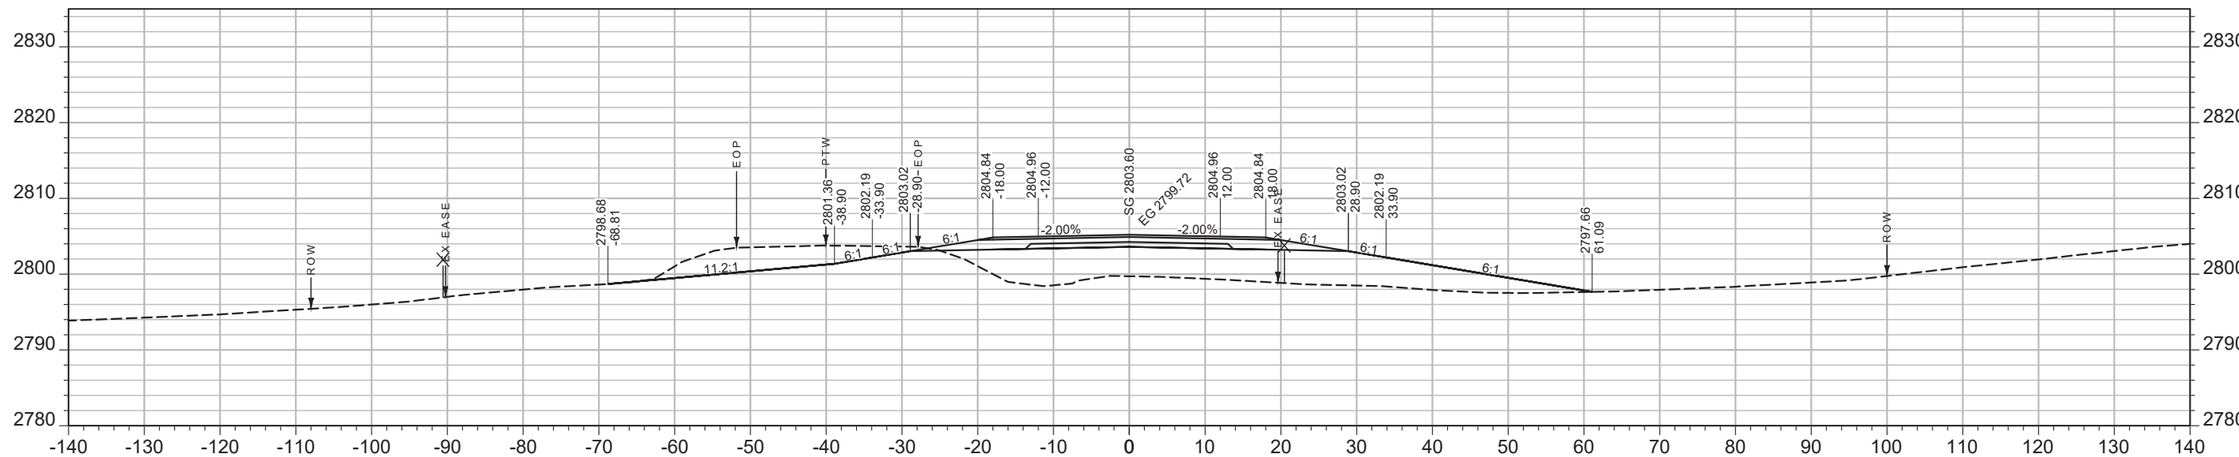

CV: 113 CY STA 2468+00.00 FV: 786 CY

SHEET NO.
352

MAINLINE

PROJECT NAME WEST OF BROCKWAY - WEST
COUNTY MCCONE
PROJECT ID NH-HSIP 57-6(22)254
UPN 9727000


DESIGNED BY C. PERIMAN 09/2023
REVIEWED BY
CHECKED BY
9727000RDLAY004.DWG

MONTANA Department of Transportation


CROSS SECTIONS

5/15/2025 2:22 PM

AWARD COPY

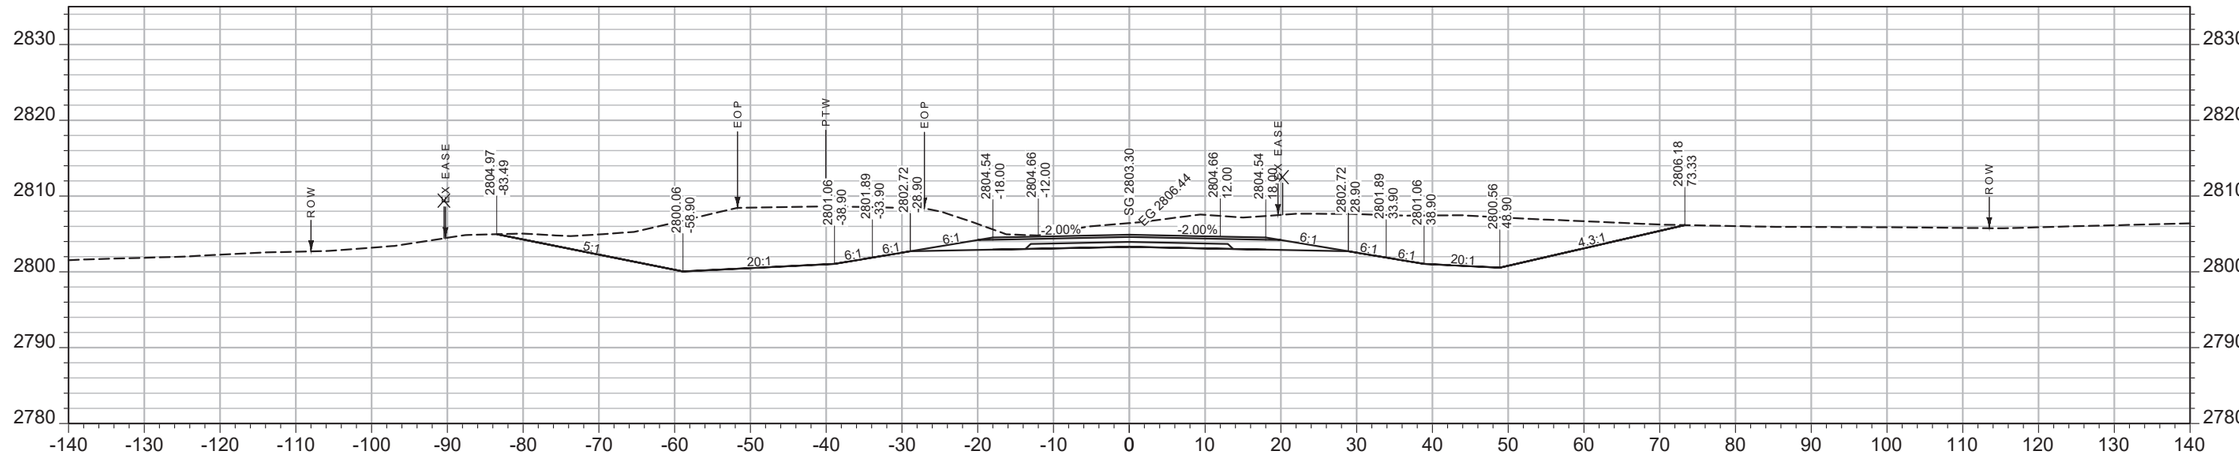

CV: 1012 CY STA 2469+50.00 FV: 1 CY

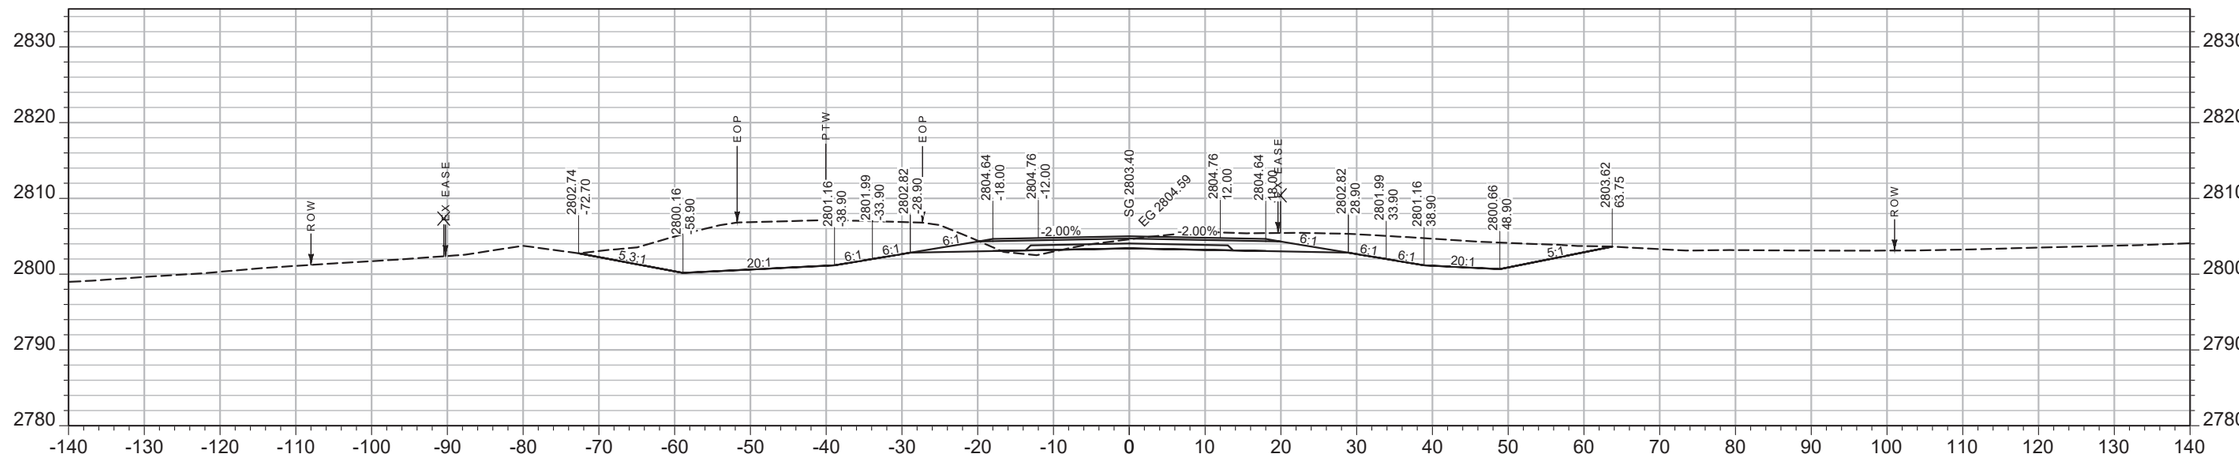

CV: 493 CY STA 2469+00.00 FV: 28 CY

SHEET NO.
353

MAINLINE

PROJECT NAME WEST OF BROCKWAY - WEST
COUNTY MCCONE
PROJECT ID NH-HSIP 57-6(22)254
UPN 9727000


DESIGNED BY C. PERIMAN 09/2023
REVIEWED BY
CHECKED BY
9727000RDLAY004.DWG

MONTANA Department of Transportation


CROSS SECTIONS

5/15/2025 2:22 PM

AWARD COPY

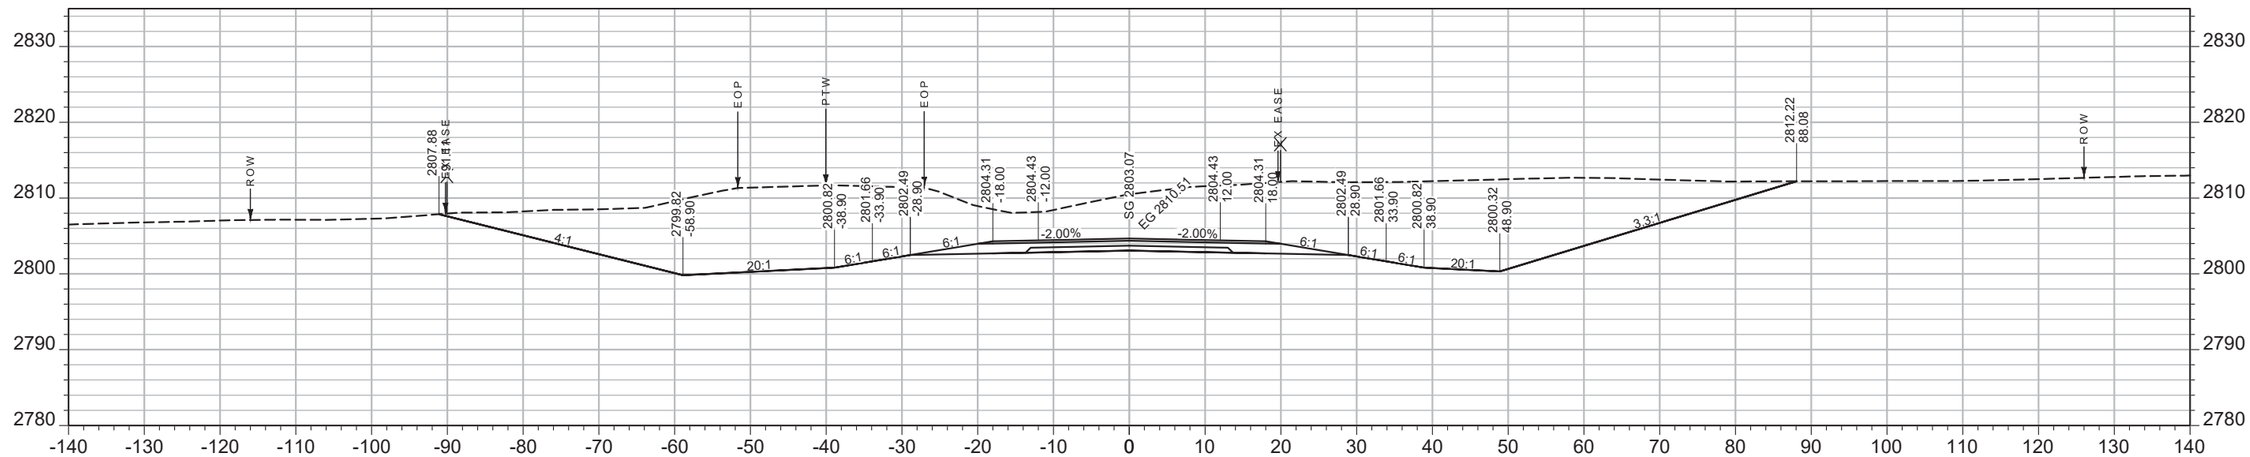

CV: 2259 CY STA 2470+50.00 FV: 0 CY

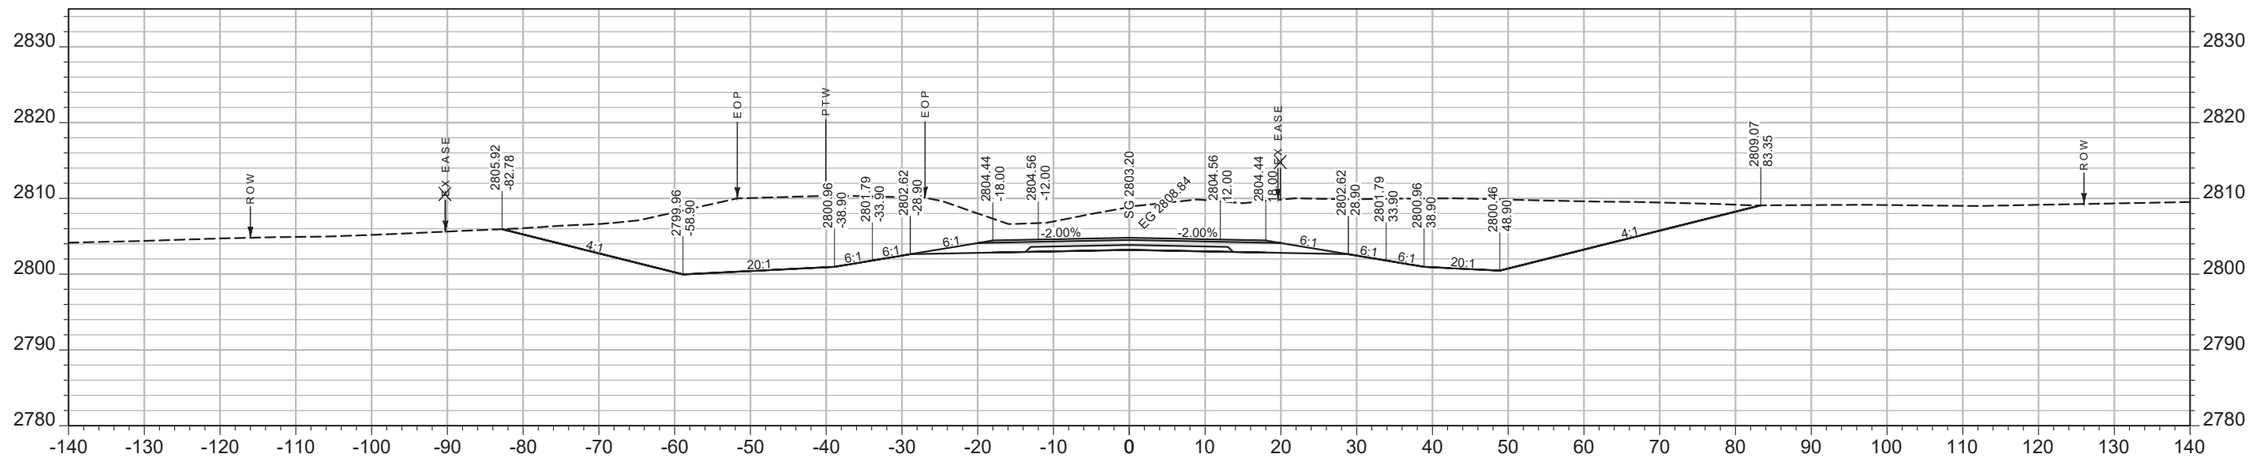

CV: 1619 CY STA 2470+00.00 FV: 0 CY

SHEET NO.
354

MAINLINE

PROJECT NAME WEST OF BROCKWAY - WEST
COUNTY MCCONE
PROJECT ID NH-HSIP 57-6(22)254
UPN 9727000


DESIGNED BY C. PERIMAN 09/2023
REVIEWED BY
CHECKED BY
9727000RDLAY004.DWG

MONTANA
Department of Transportation


CROSS SECTIONS

5/15/2025 2:22 PM

AWARD COPY

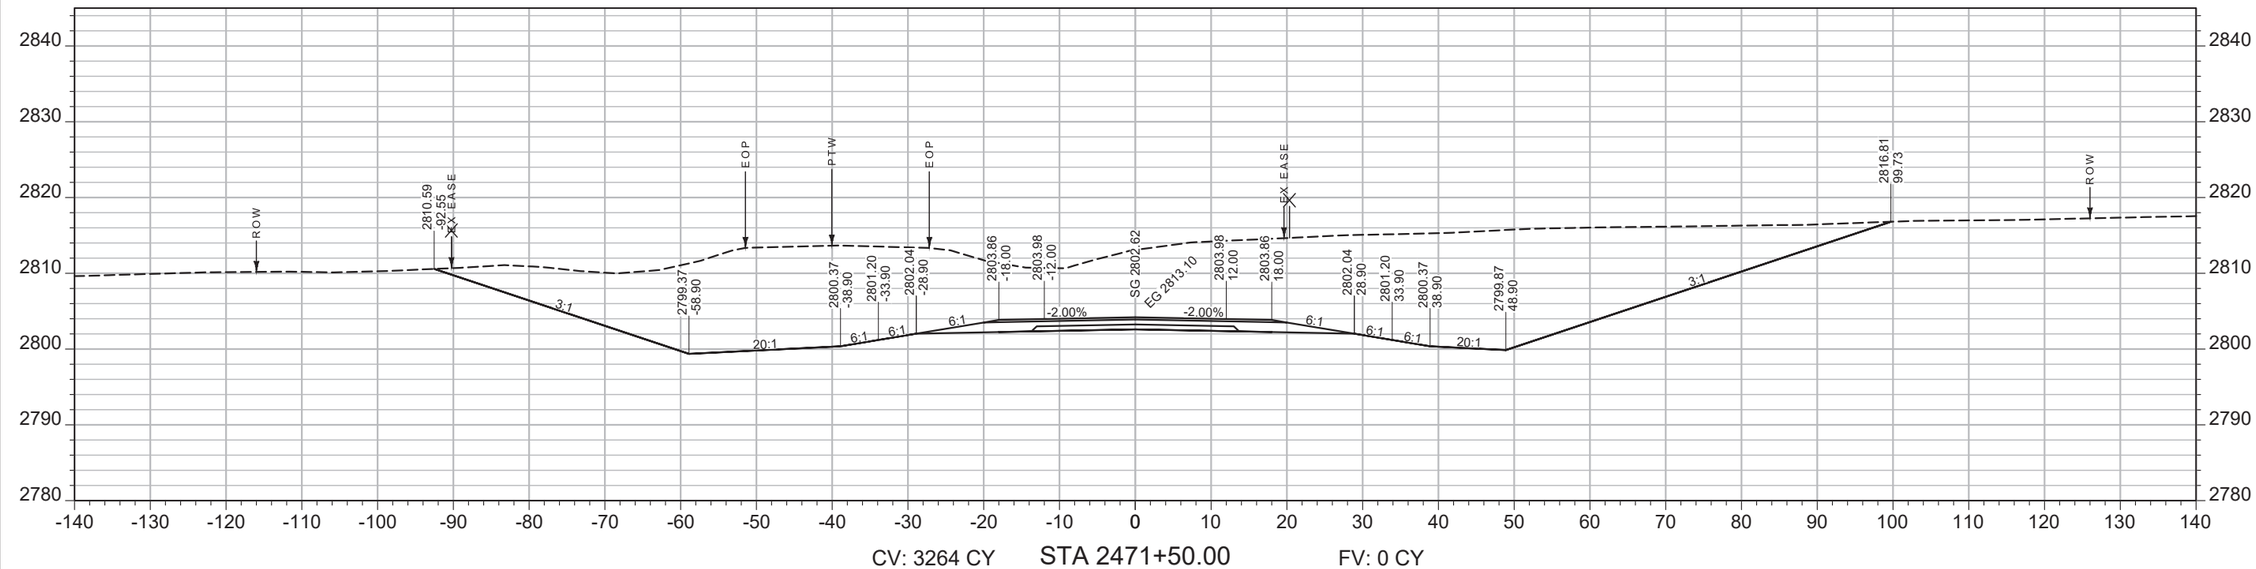

CV: 3264 CY STA 2471+50.00 FV: 0 CY

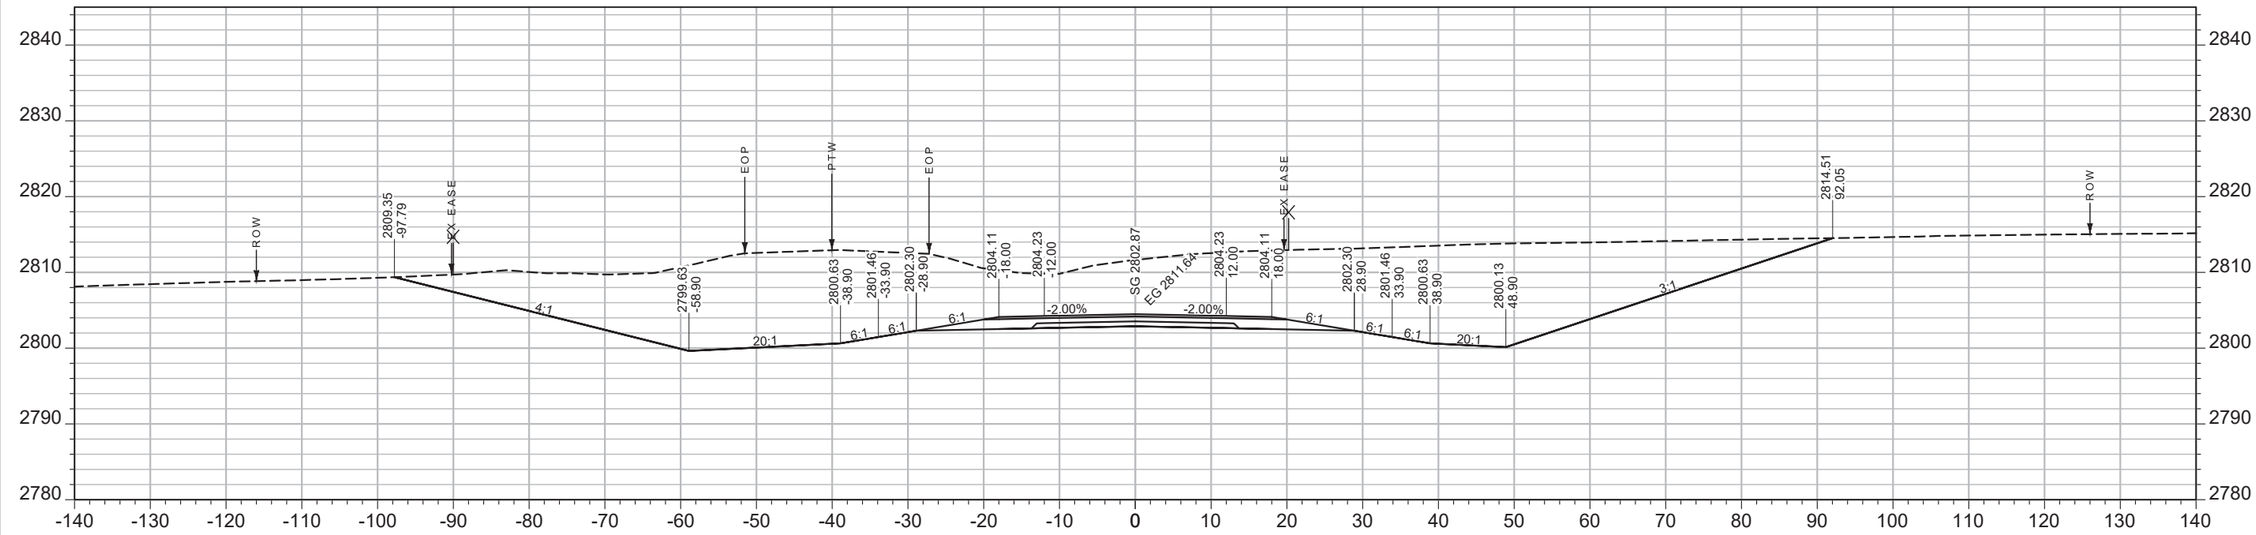

CV: 2788 CY STA 2471+00.00 FV: 0 CY

SHEET NO.
355

MAINLINE

PROJECT NAME WEST OF BROCKWAY - WEST
COUNTY MCCONE
PROJECT ID NH-HSIP 57-6(22)254
UPN 9727000

DESIGNED BY C. PERIMAN 09/2023
REVIEWED BY
CHECKED BY


MONTANA Department of Transportation

CROSS SECTIONS


9727000RDLAY004.DWG

5/15/2025 2:22 PM

AWARD COPY

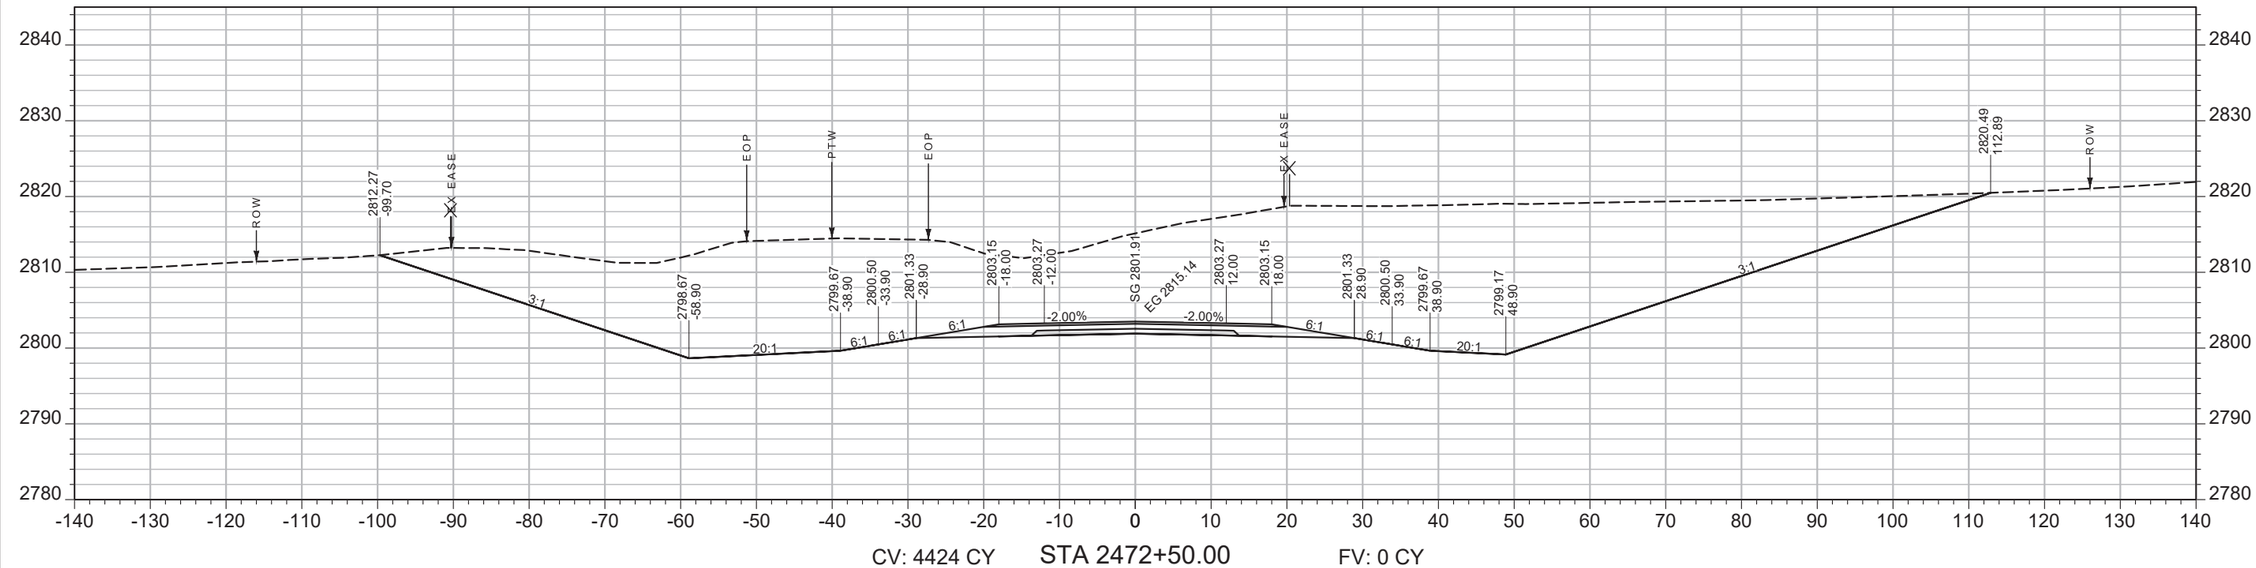

CV: 4424 CY STA 2472+50.00 FV: 0 CY

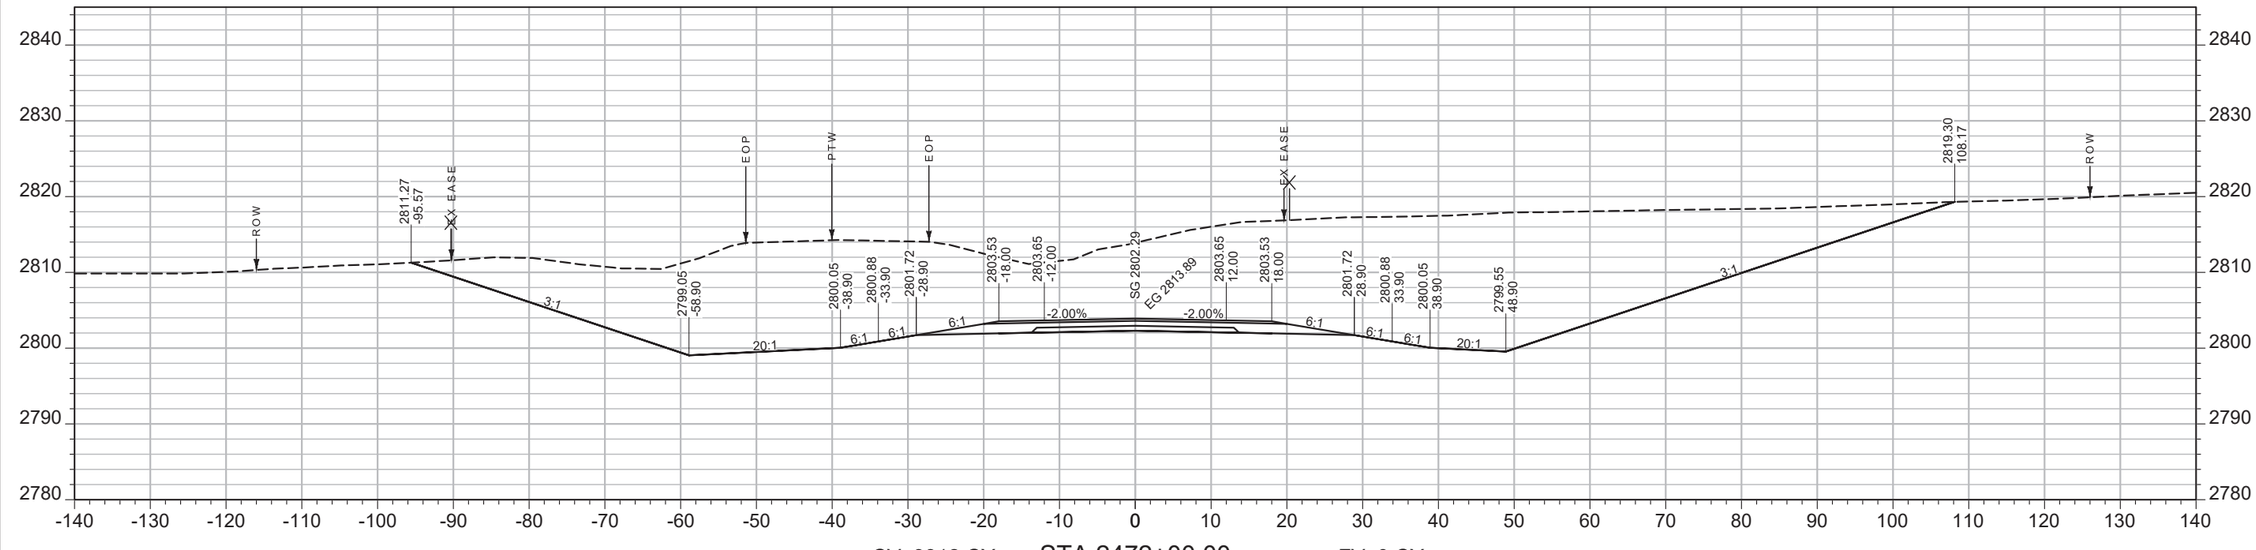

CV: 3812 CY STA 2472+00.00 FV: 0 CY

SHEET NO.
356

MAINLINE

PROJECT NAME ***WEST OF BROCKWAY - WEST***
COUNTY ***MCCONE***
PROJECT ID ***NH-HSIP 57-6(22)254***
UPN ***9727000***


DESIGNED BY C. PERIMAN 09/2023
REVIEWED BY
CHECKED BY
9727000RDLAY004.DWG

MONTANA *Department of Transportation*

CROSS SECTIONS

5/15/2025 2:22 PM

AWARD COPY

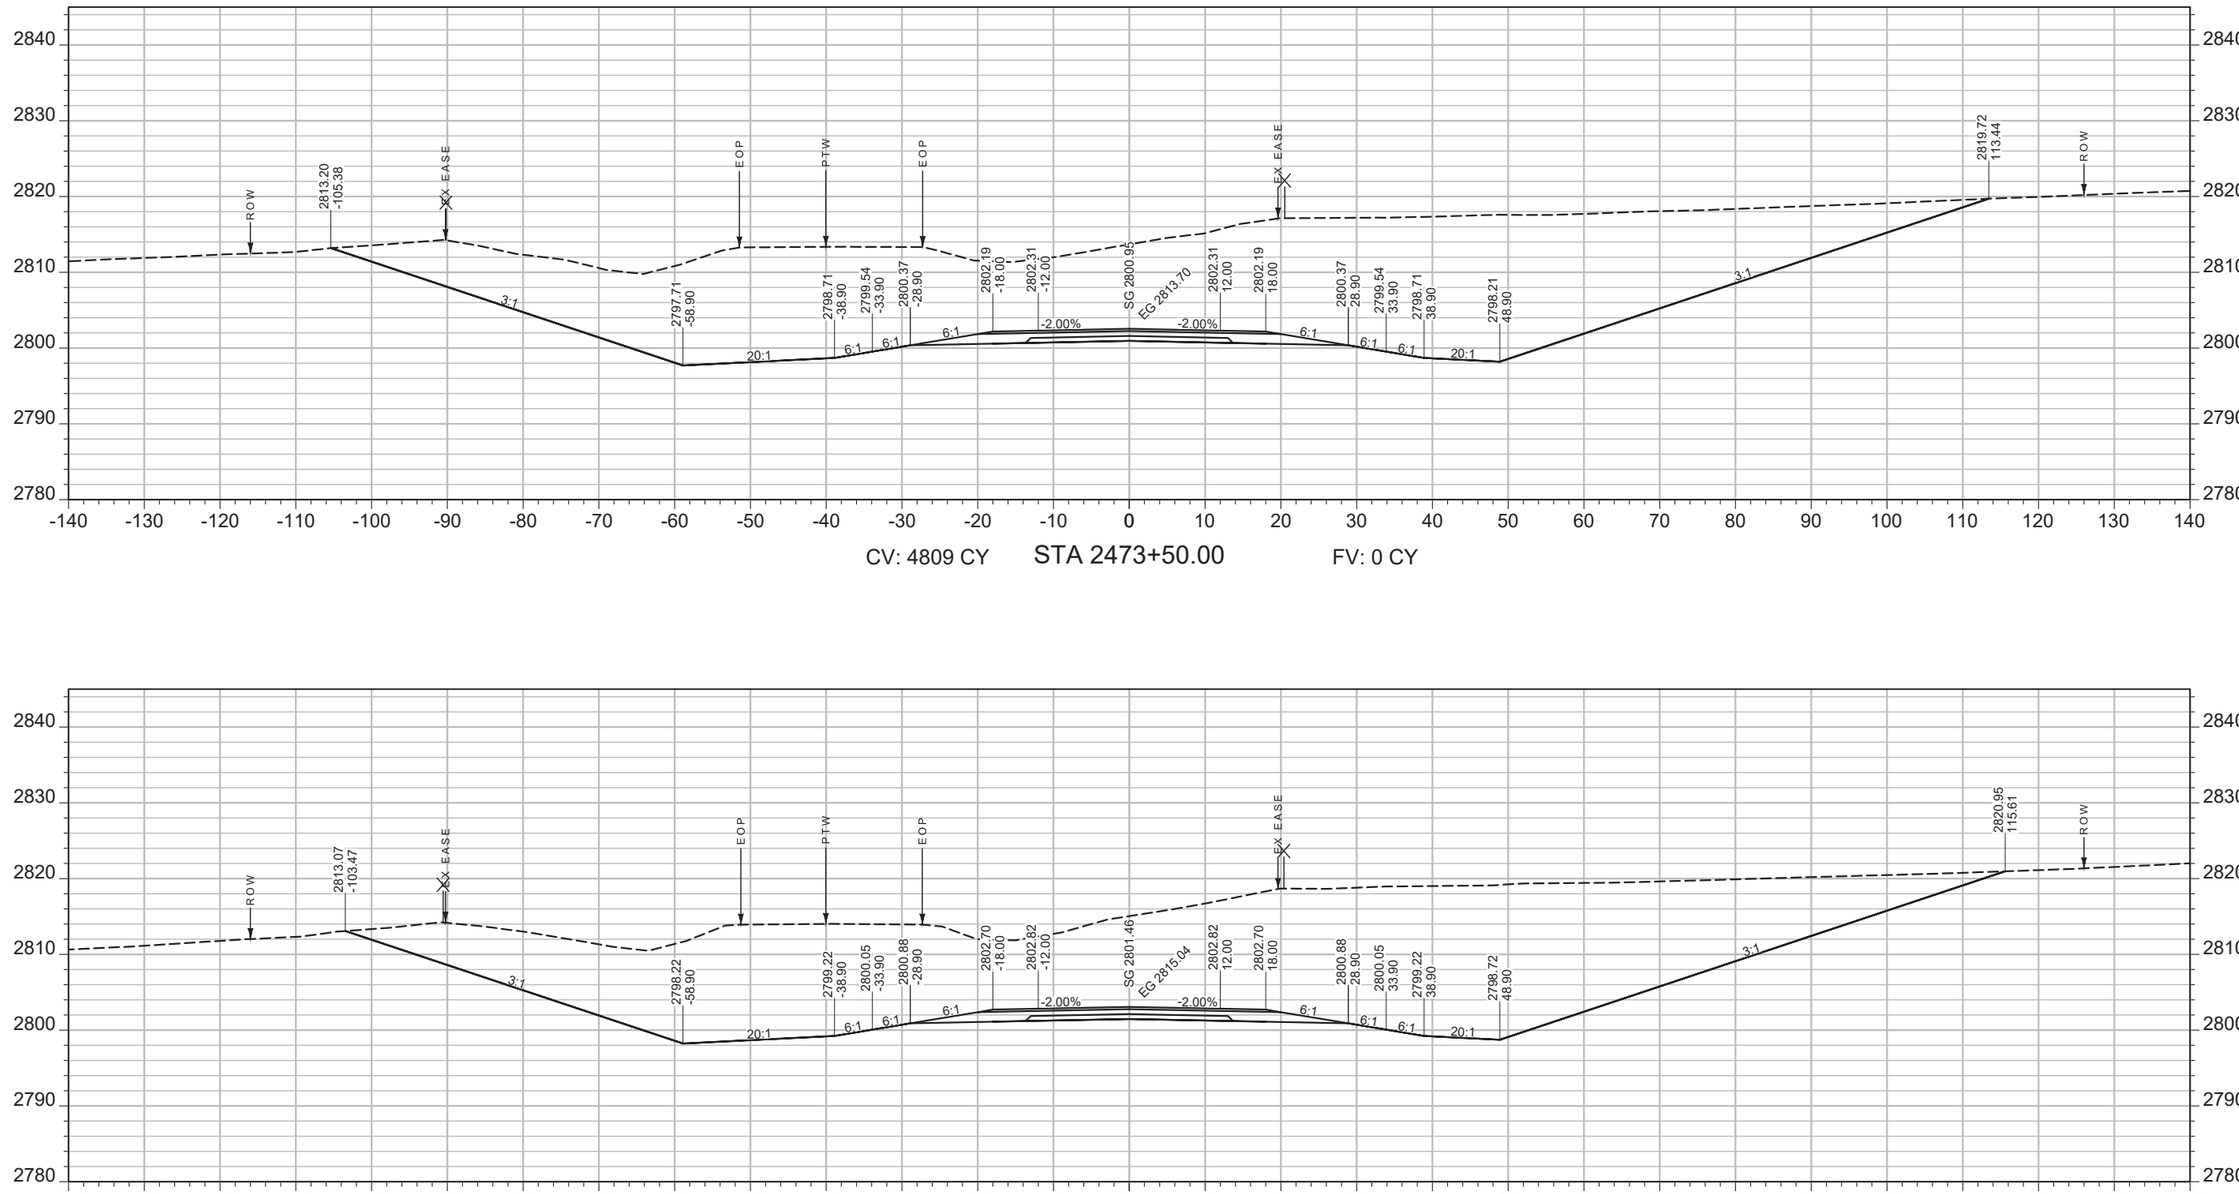

CV: 4809 CY STA 2473+50.00 FV: 0 CY

CV: 4790 CY STA 2473+00.00 FV: 0 CY

SHEET NO.
357

MAINLINE

PROJECT NAME **WEST OF BROCKWAY - WEST**
COUNTY **MCCONE**
PROJECT ID **NH-HSIP 57-6(22)254**
UPN **9727000**


DESIGNED BY C. PERIMAN 09/2023
REVIEWED BY
CHECKED BY
9727000RDLAY004.DWG

MONTANA Department of Transportation

CROSS SECTIONS

5/15/2025 2:22 PM

AWARD COPY

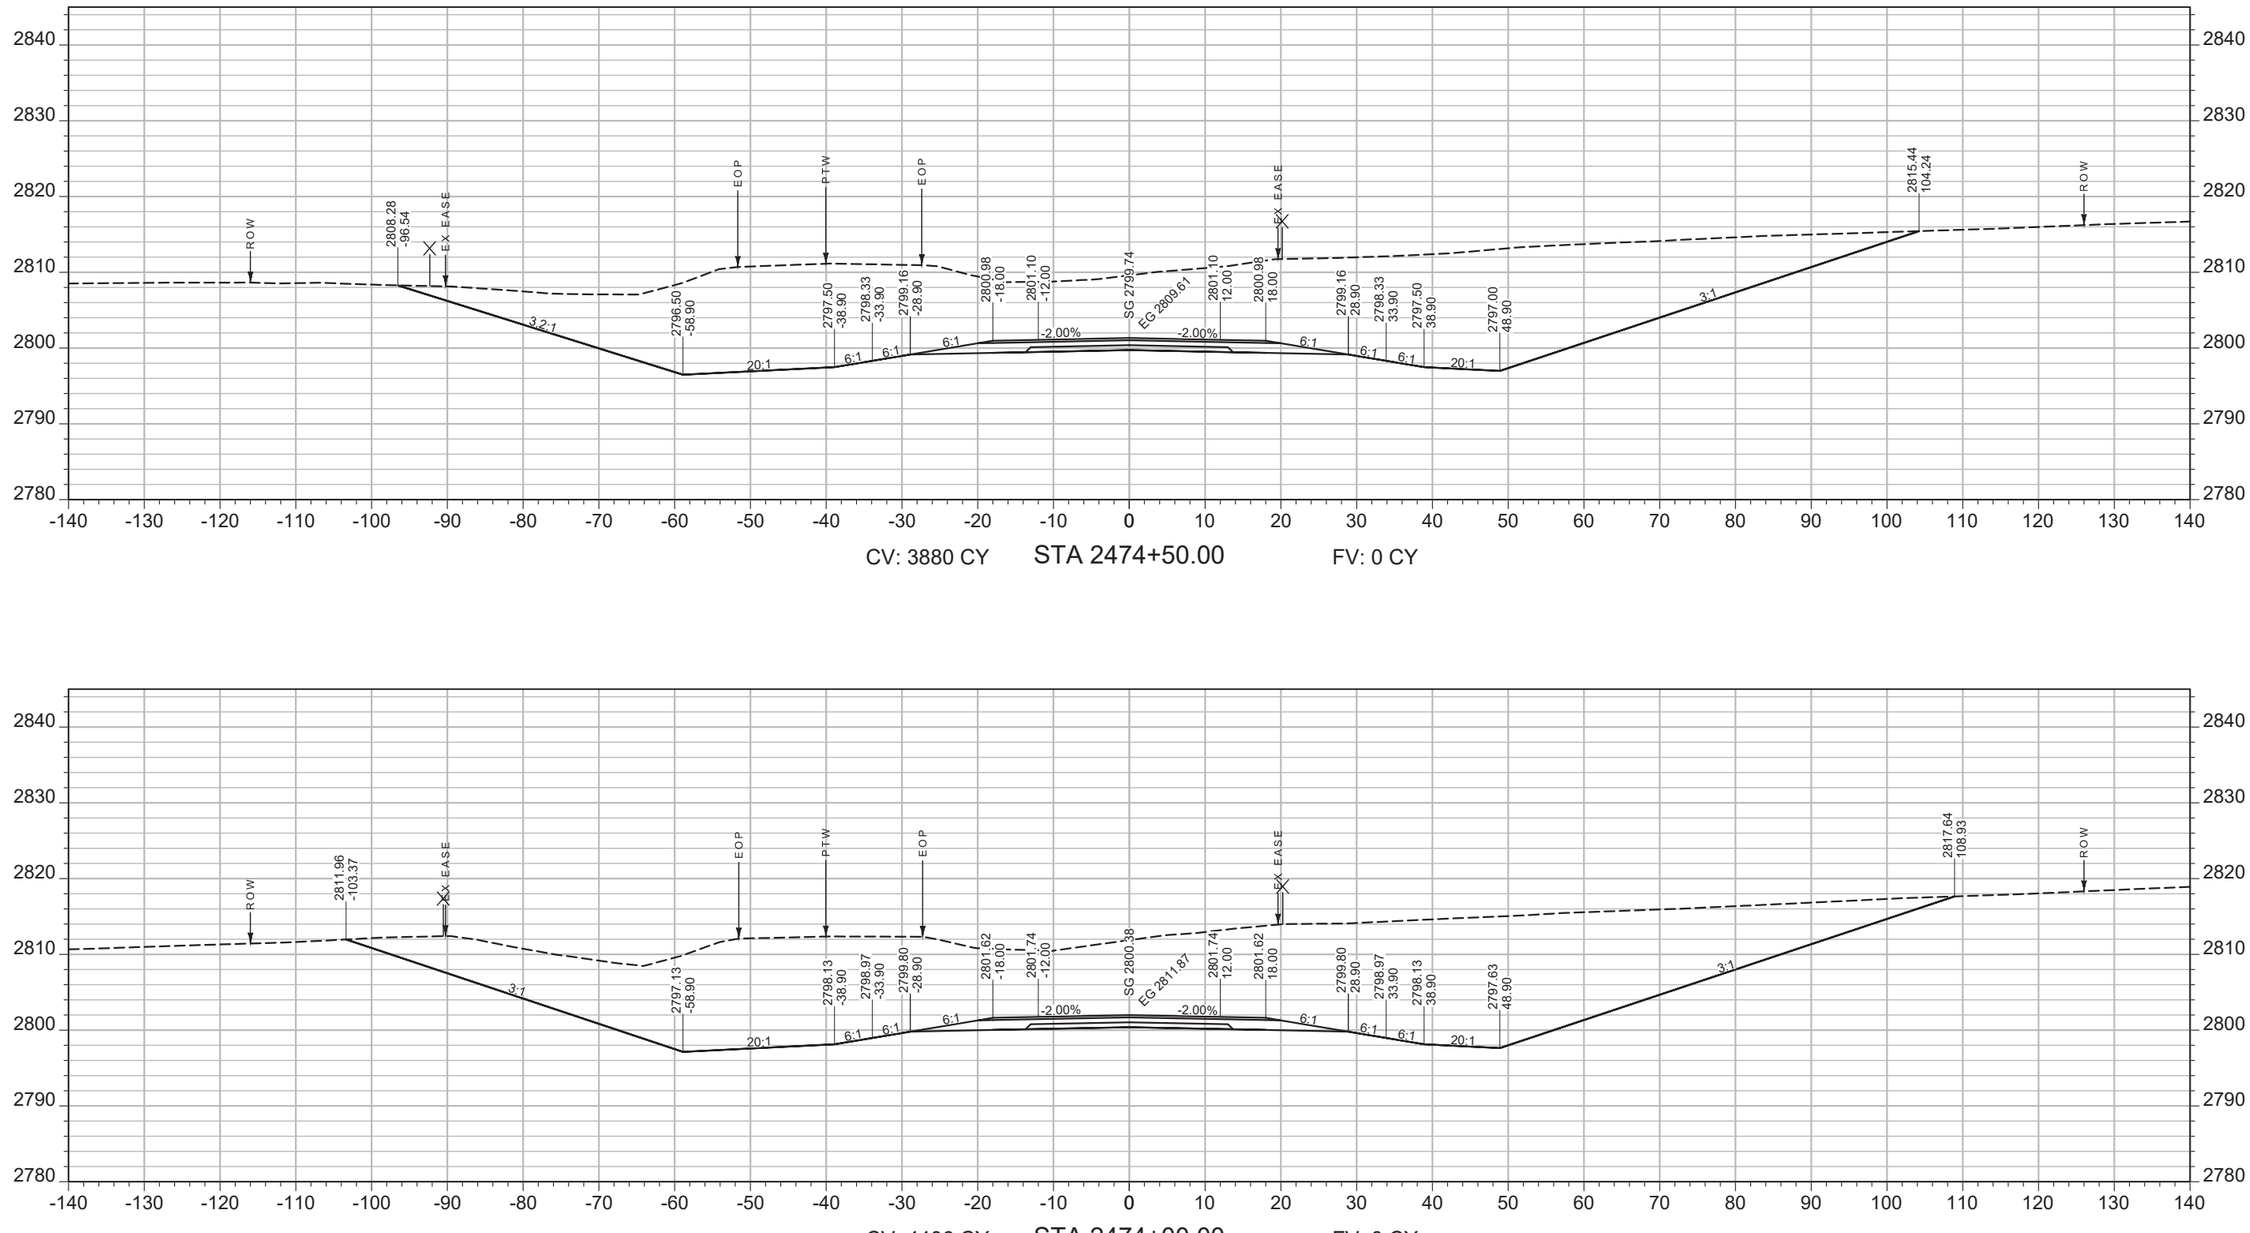

CV: 3880 CY STA 2474+50.00 FV: 0 CY

CV: 4406 CY STA 2474+00.00 FV: 0 CY

SHEET NO.
358

MAINLINE

PROJECT NAME WEST OF BROCKWAY - WEST
COUNTY MCCONE
PROJECT ID NH-HSIP 57-6(22)254
UPN 9727000

DESIGNED BY C. PERIMAN 09/2023
REVIEWED BY
CHECKED BY


MONTANA Department of Transportation


CROSS SECTIONS

5/15/2025 2:22 PM

9727000RDLAY004.DWG

AWARD COPY

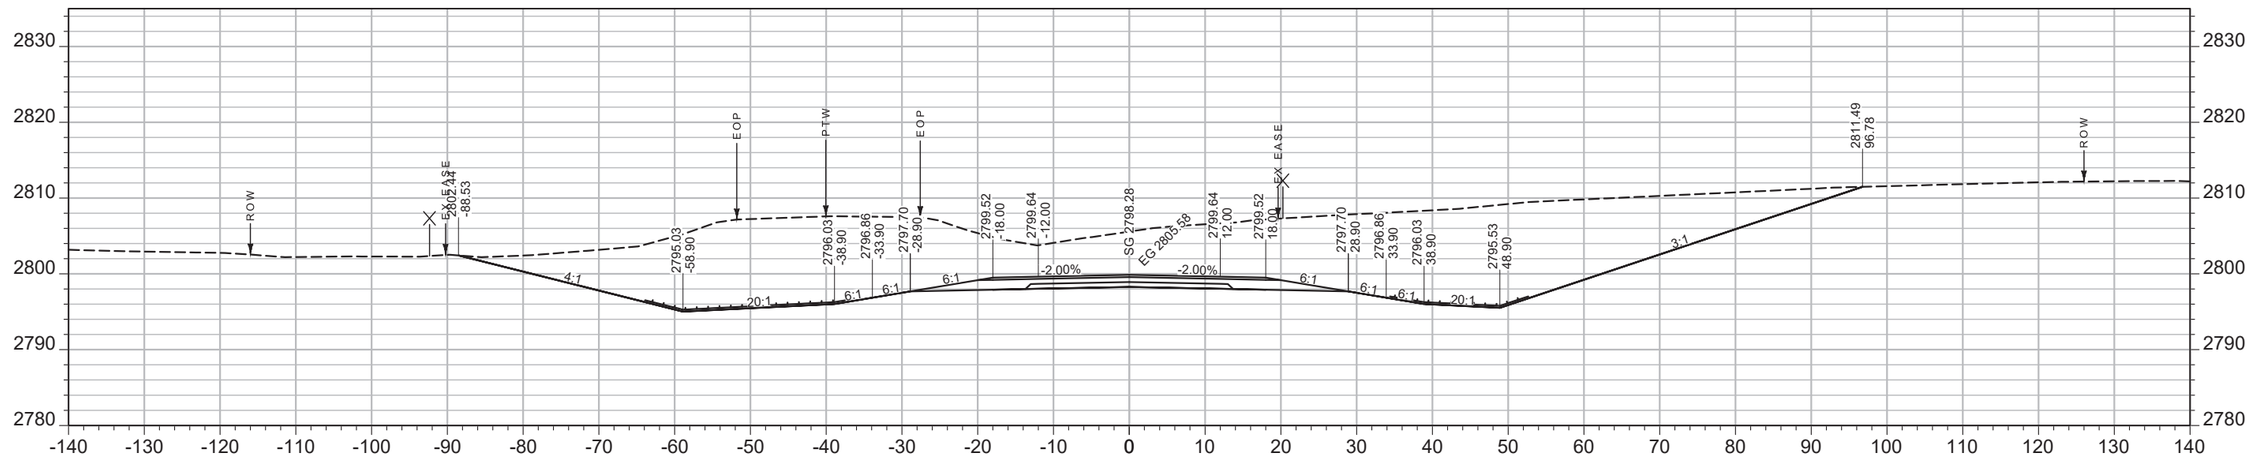

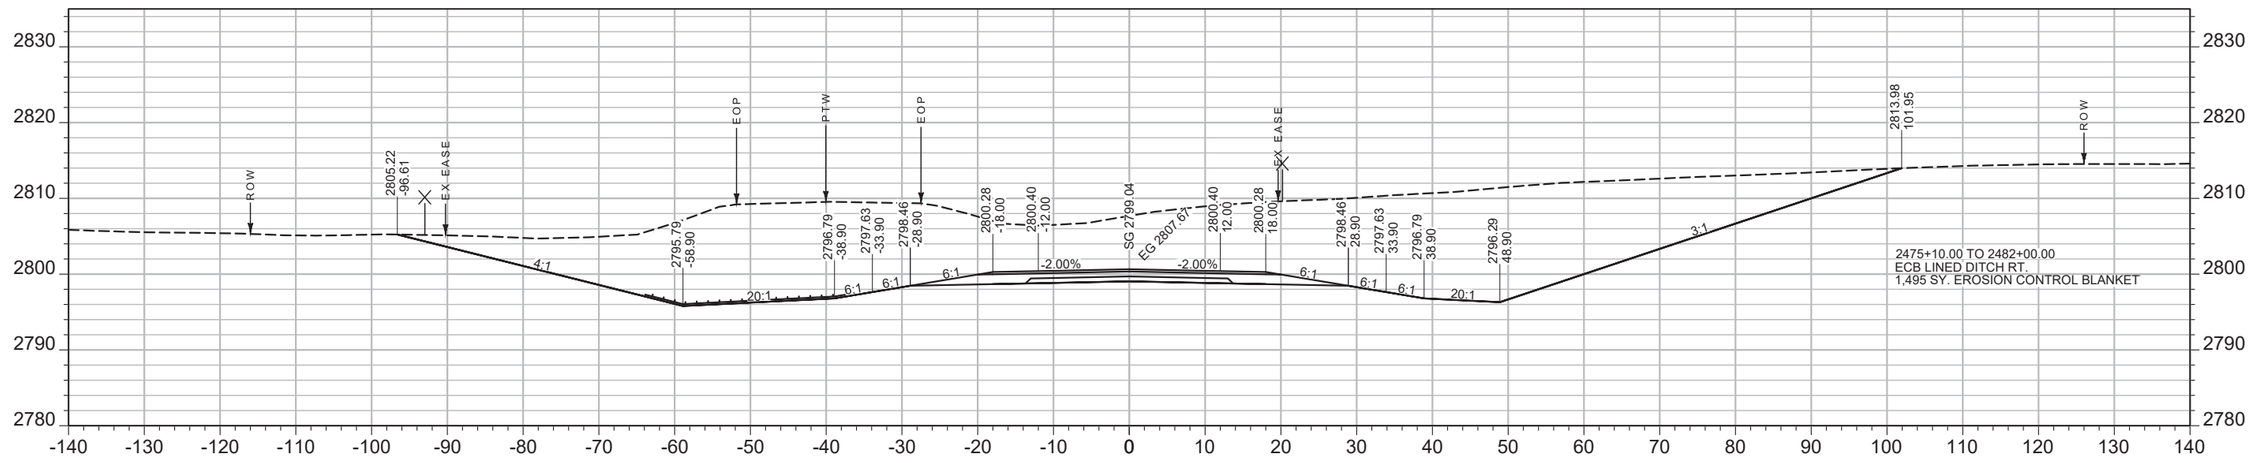

SHEET NO.
359

MAINLINE

PROJECT NAME WEST OF BROCKWAY - WEST
COUNTY MCCONE
PROJECT ID NH-HSIP 57-6(22)254
UPN 9727000

DESIGNED BY C. PERIMAN 09/2023
REVIEWED BY
CHECKED BY


MONTANA
Department of Transportation

CROSS SECTIONS


5/15/2025 2:22 PM

9727000RDLAY004.DWG

AWARD COPY

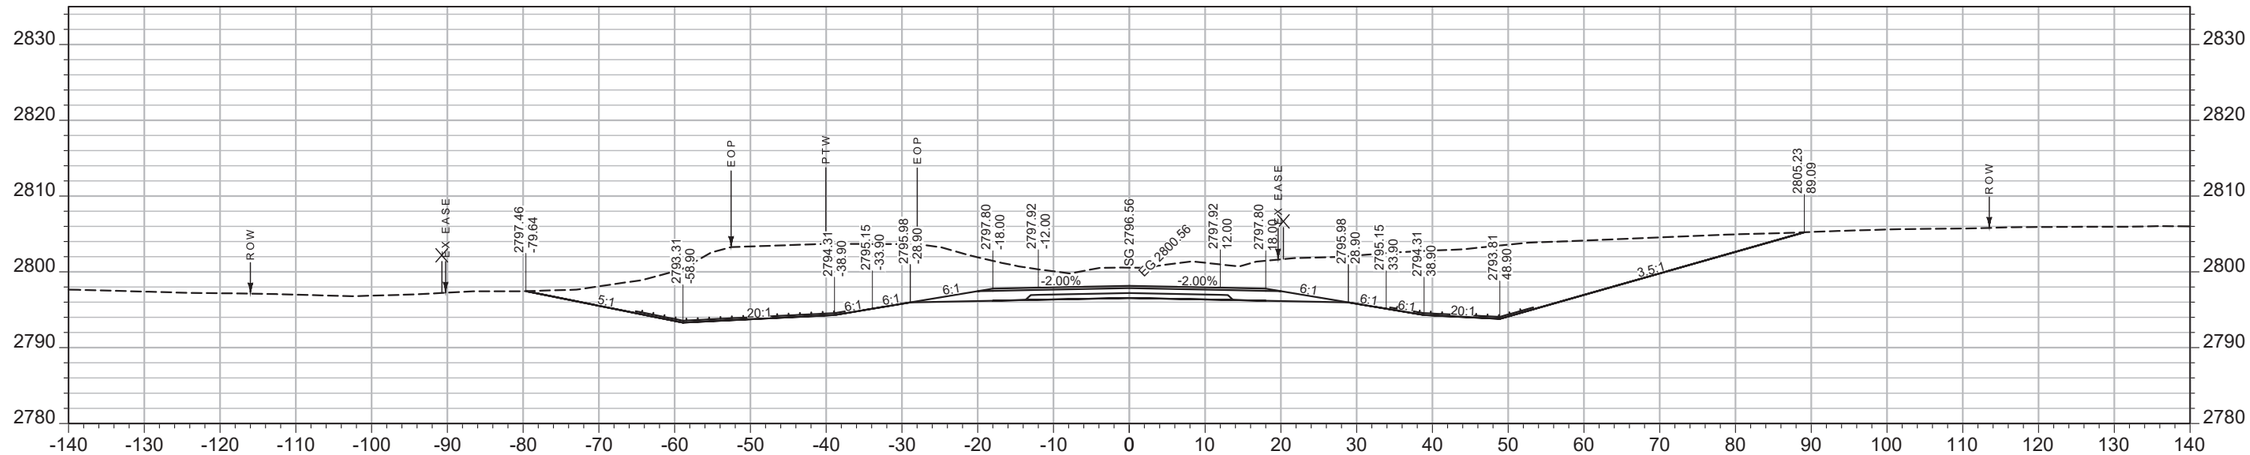

CV: 2070 CY STA 2476+50.00 FV: 0 CY

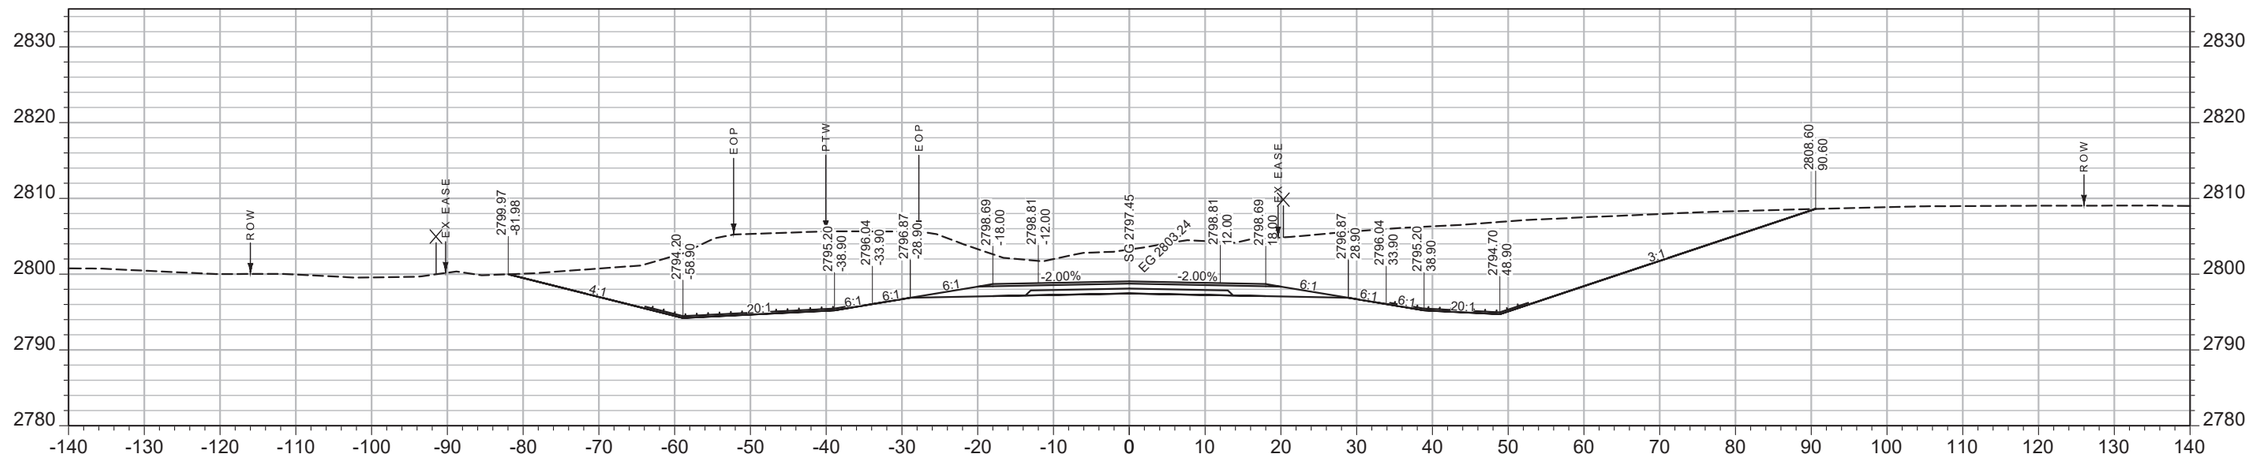

CV: 2555 CY STA 2476+00.00 FV: 0 CY

SHEET NO.
360

MAINLINE

PROJECT NAME WEST OF BROCKWAY - WEST
COUNTY MCCONE
PROJECT ID NH-HSIP 57-6(22)254
UPN 9727000


DESIGNED BY C. PERIMAN 09/2023
REVIEWED BY
CHECKED BY
9727000RDLAY004.DWG

MONTANA Department of Transportation


CROSS SECTIONS

5/15/2025 2:22 PM

AWARD COPY

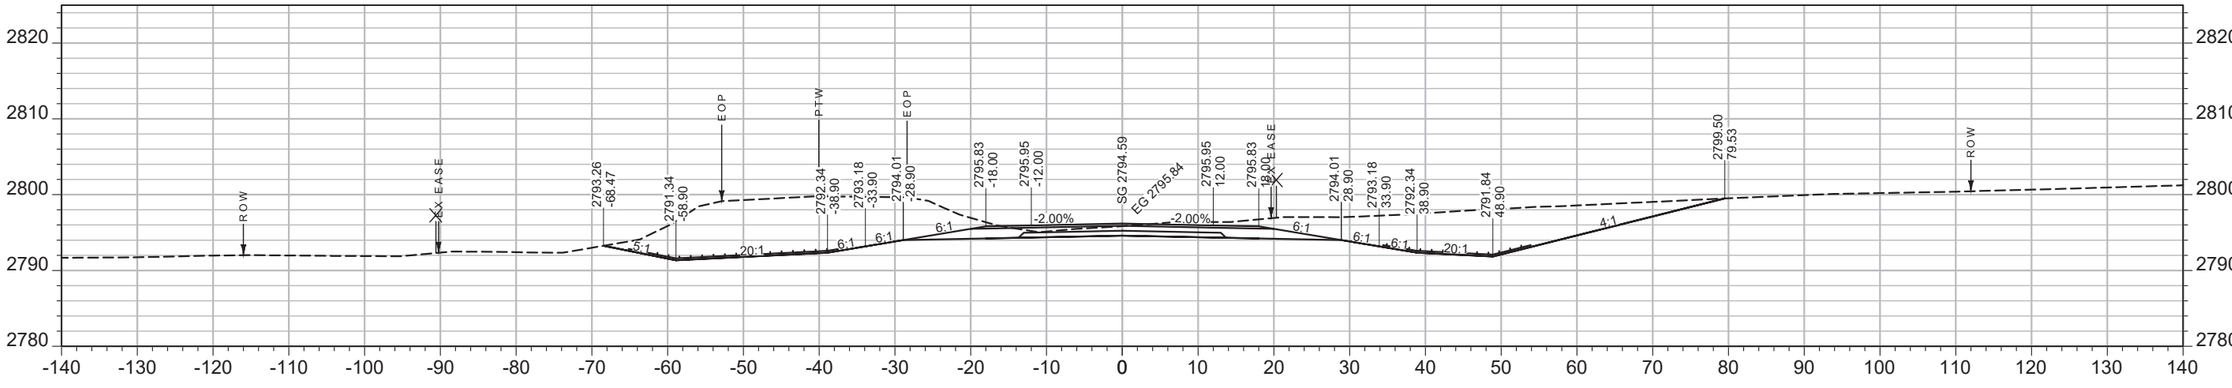

CV: 1140 CY STA 2477+50.00 FV: 0 CY

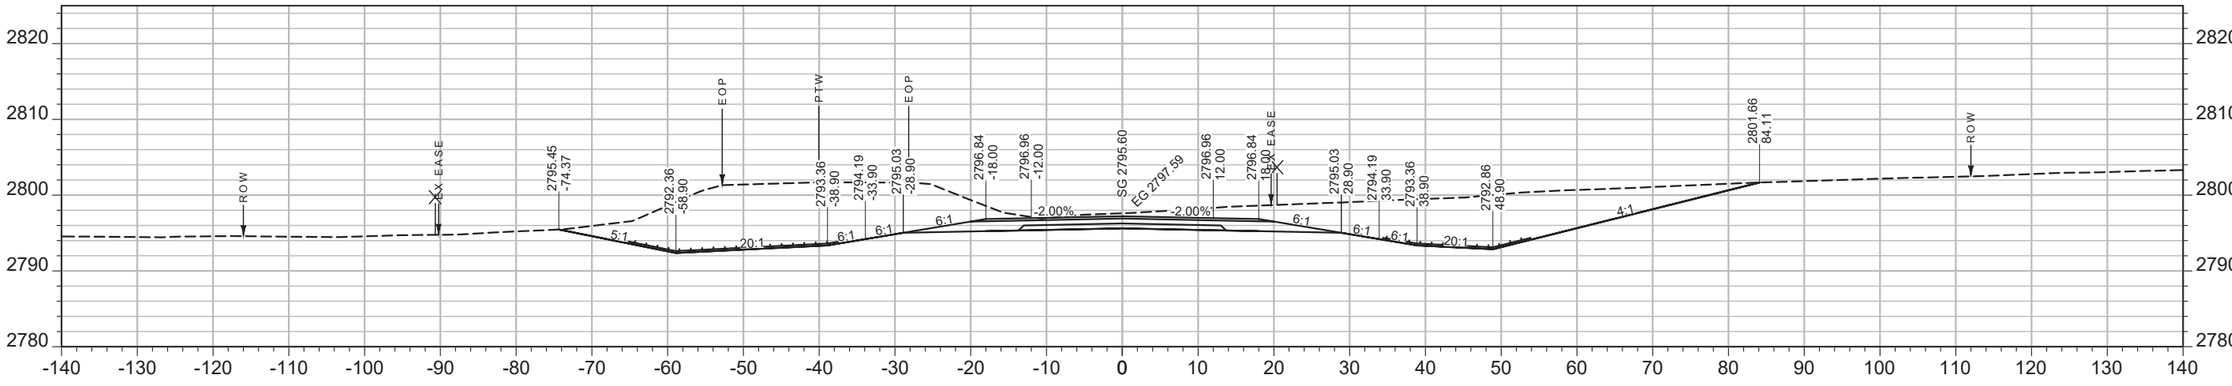

CV: 1564 CY STA 2477+00.00 FV: 0 CY

SHEET NO.
361

MAINLINE

PROJECT NAME WEST OF BROCKWAY - WEST
COUNTY MCCONE
PROJECT ID NH-HSIP 57-6(22)254
UPN 9727000

DESIGNED BY C. PERIMAN 09/2023
REVIEWED BY
CHECKED BY


MONTANA Department of Transportation

CROSS SECTIONS


7/9/2025 1:42 AM

9727000RDLAY005.DWG

AWARD COPY

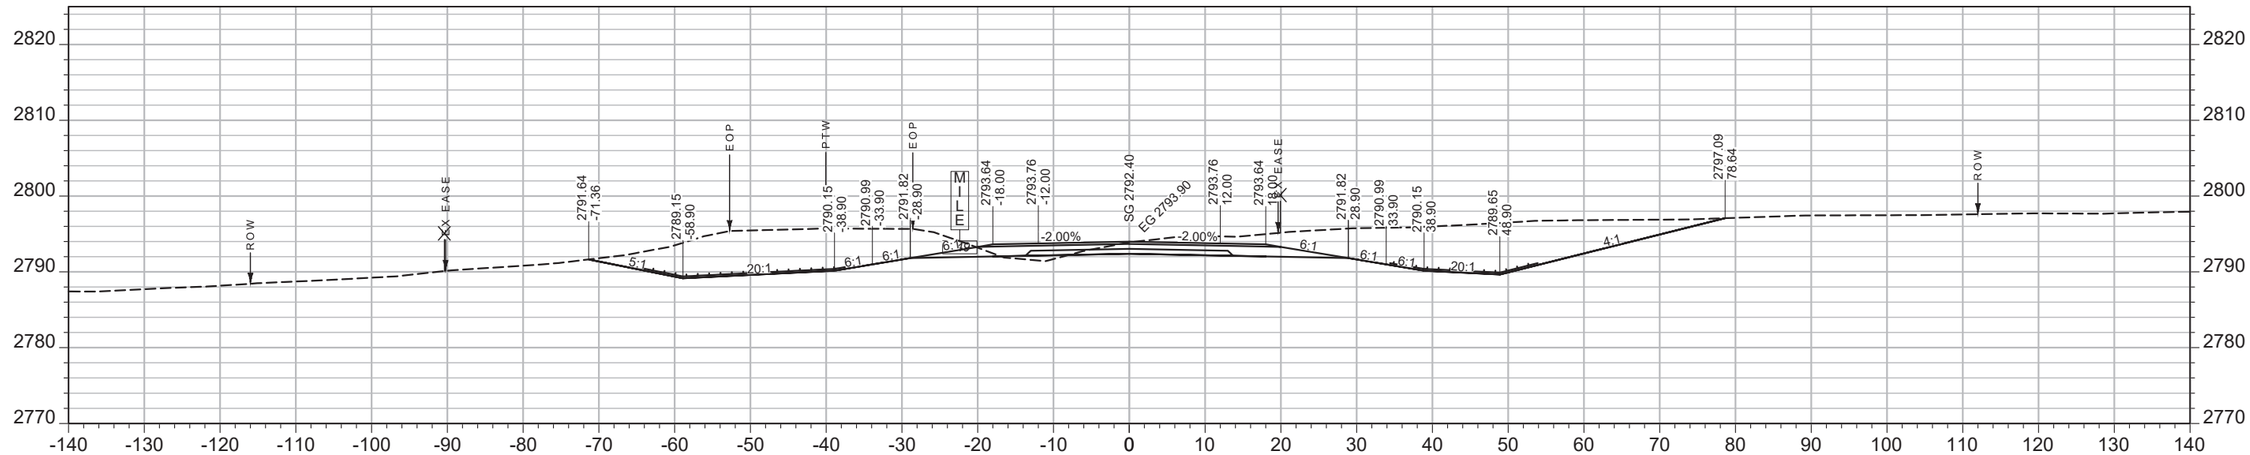

CV: 943 CY STA 2478+50.00 FV: 4 CY

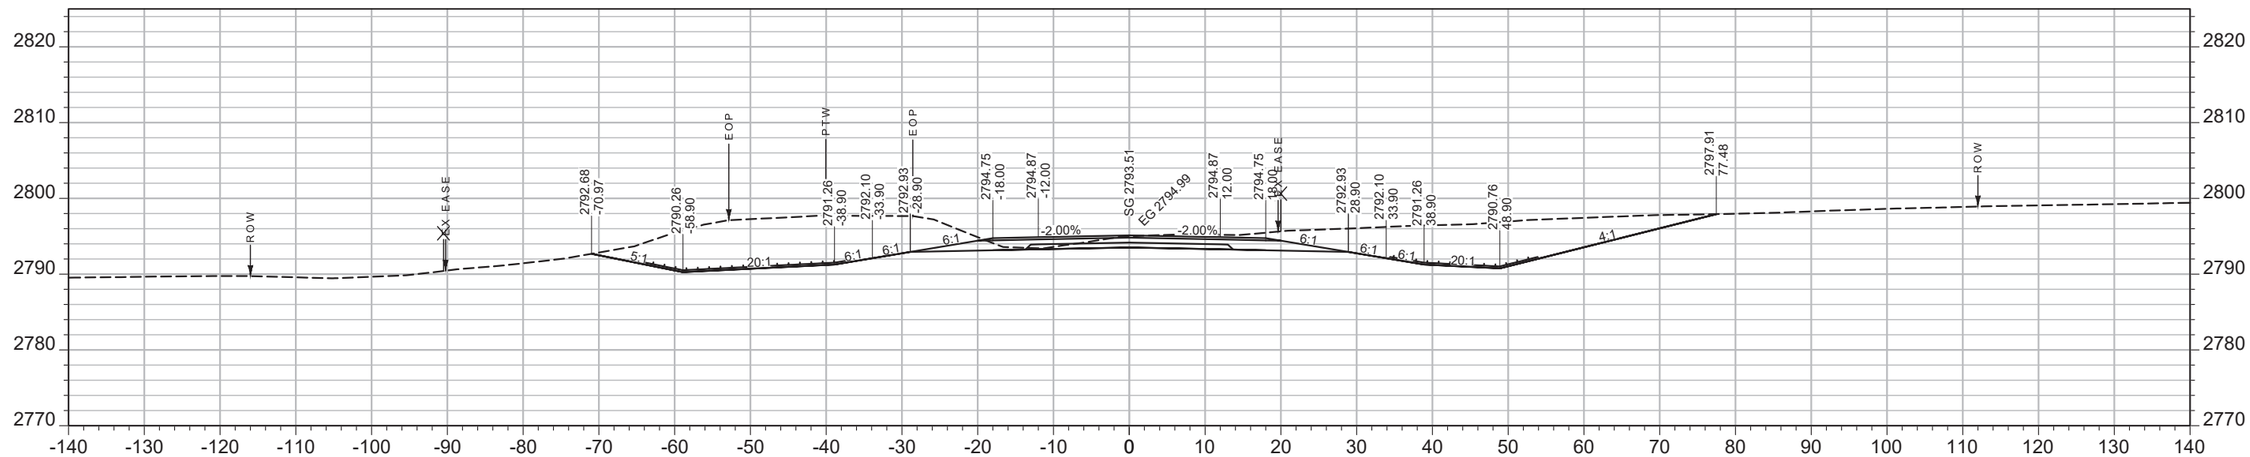

CV: 978 CY STA 2478+00.00 FV: 0 CY

SHEET NO.
362

MAINLINE

PROJECT NAME WEST OF BROCKWAY - WEST
COUNTY MCCONE
PROJECT ID NH-HSIP 57-6(22)254
UPN 9727000


DESIGNED BY C. PERIMAN 09/2023
REVIEWED BY
CHECKED BY
9727000RDLAY005.DWG

MONTANA Department of Transportation


CROSS SECTIONS

7/9/2025 1:44 AM


AWARD COPY

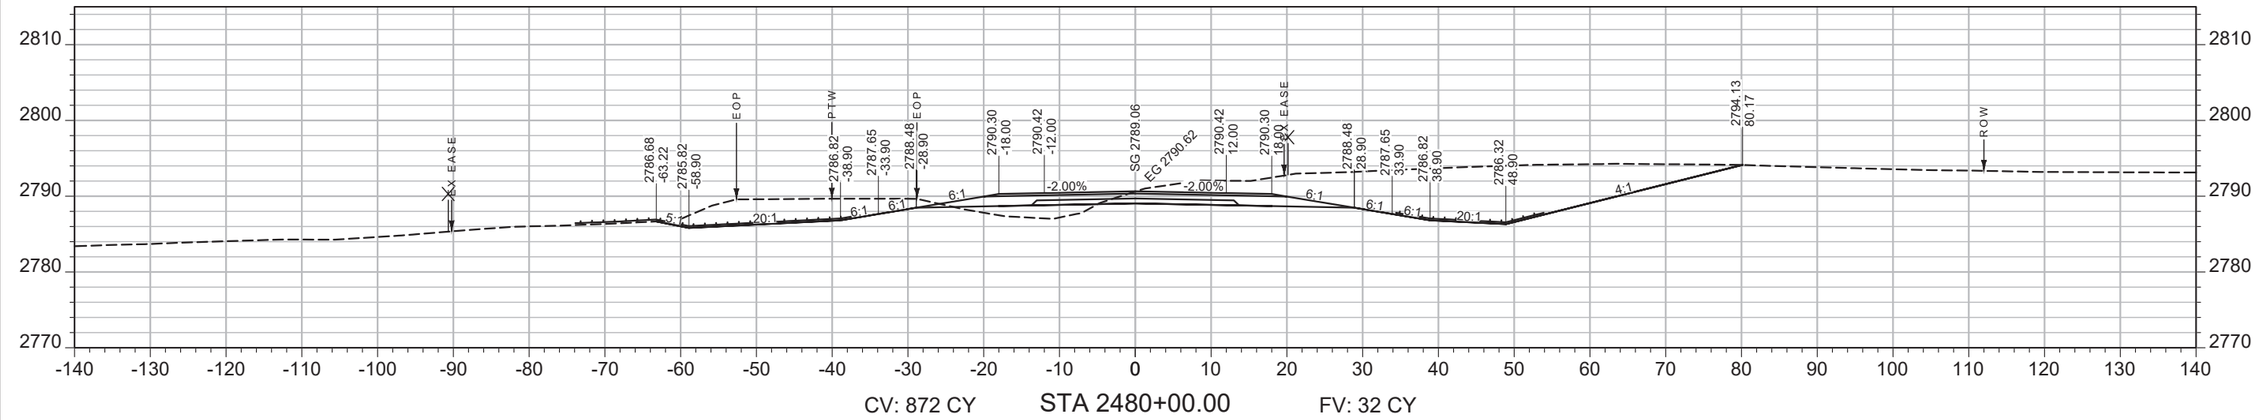

CV: 872 CY STA 2480+00.00 FV: 32 CY

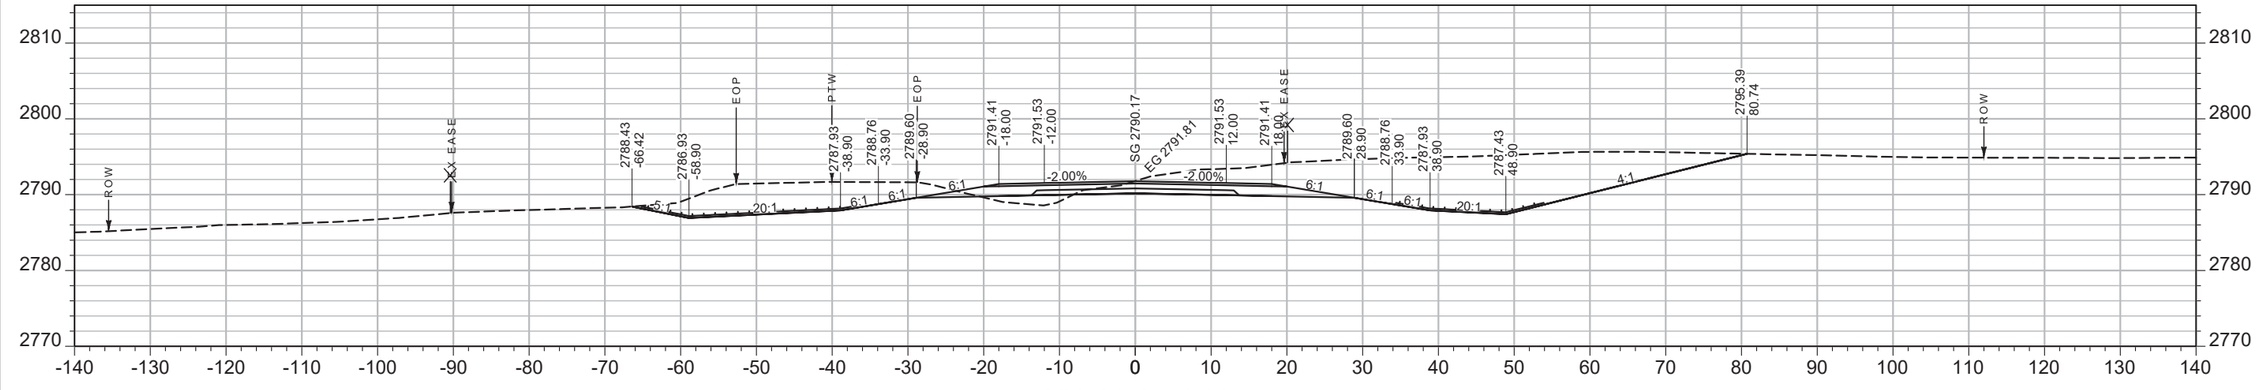

CV: 982 CY STA 2479+50.00 FV: 13 CY

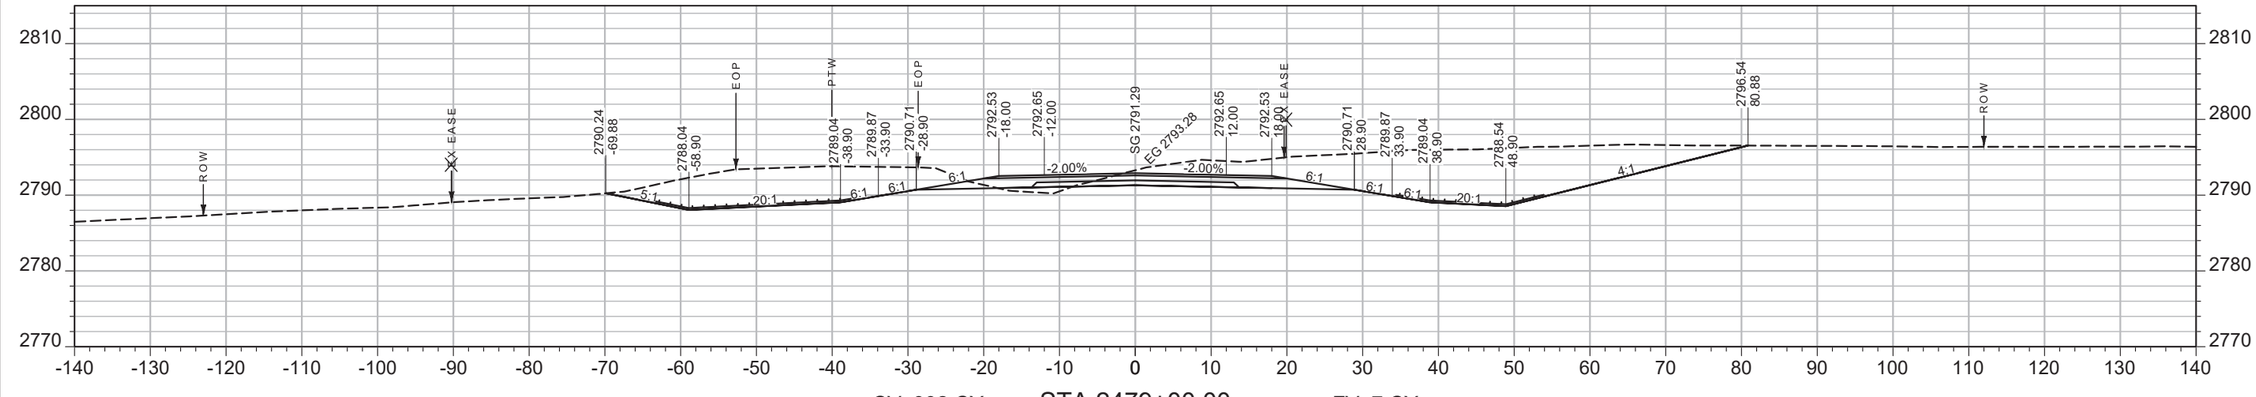

CV: 992 CY STA 2479+00.00 FV: 7 CY

SHEET NO.
363

MAINLINE

PROJECT NAME WEST OF BROCKWAY - WEST
COUNTY MCCONE
PROJECT ID NH-HSIP 57-6(22)254
UPN 9727000


DESIGNED BY		09/2023
C. PERIMAN	REVIEWED BY	
	CHECKED BY	

9727000RDLAY005.DWG


MONTANA
Department of Transportation

CROSS SECTIONS

7/9/2025 1:46 AM

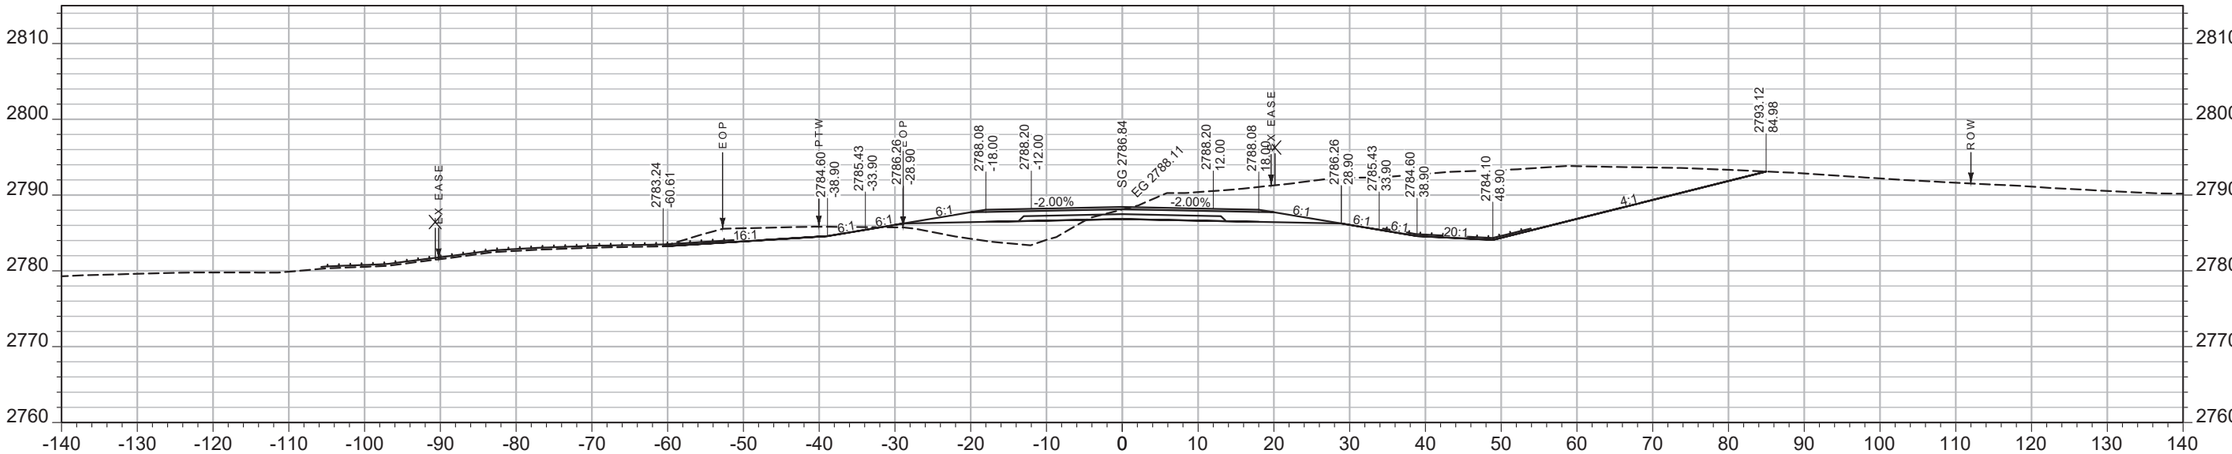

CV: 870 CY STA 2481+00.00 FV: 71 CY

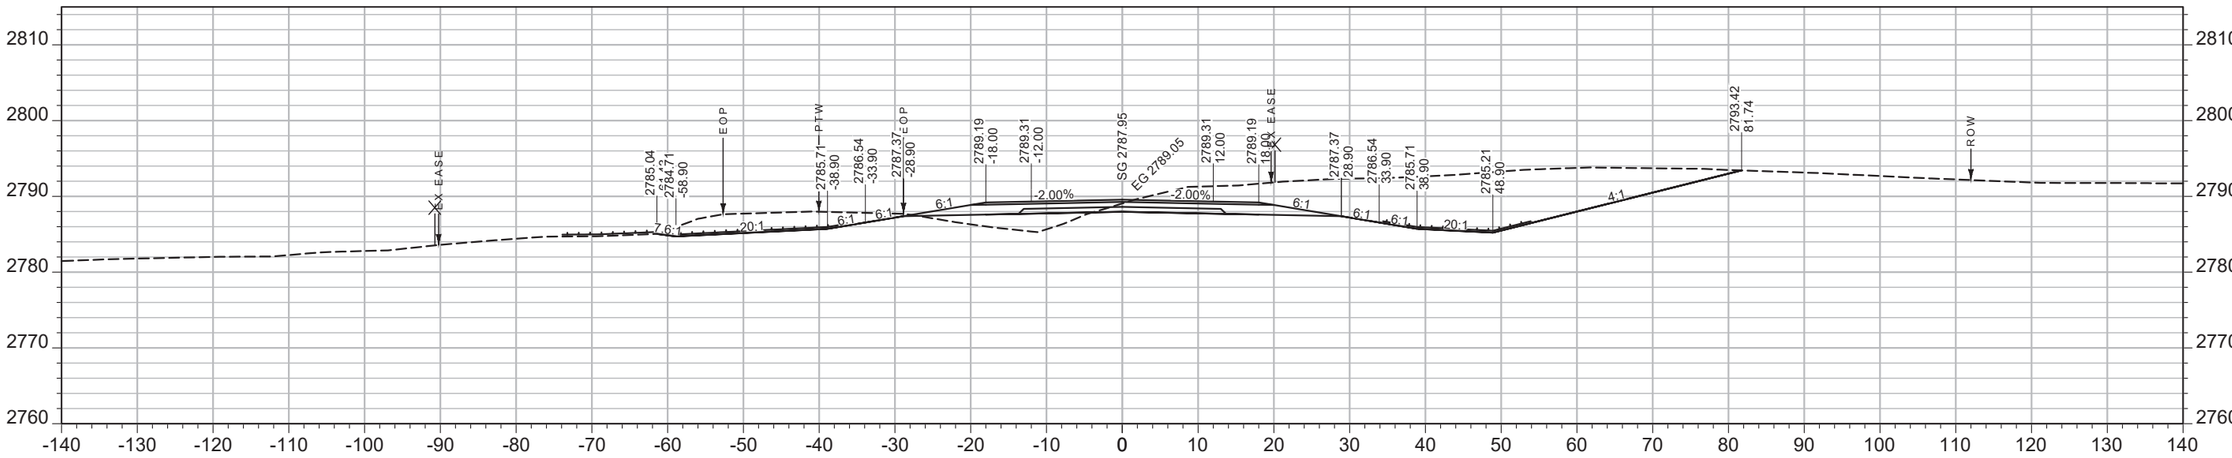

CV: 807 CY STA 2480+50.00 FV: 48 CY

SHEET NO. 364

MAINLINE


PROJECT NAME ***WEST OF BROCKWAY - WEST***
COUNTY ***MCCONE***
PROJECT ID ***NH-HSIP 57-6(22)254***
UPN ***9727000***

DESIGNED BY C. PERIMAN 09/2023
REVIEWED BY
CHECKED BY
9727000RDLAY005.DWG


MONTANA *Department of Transportation*

CROSS SECTIONS

7/9/2025 1:48 AM

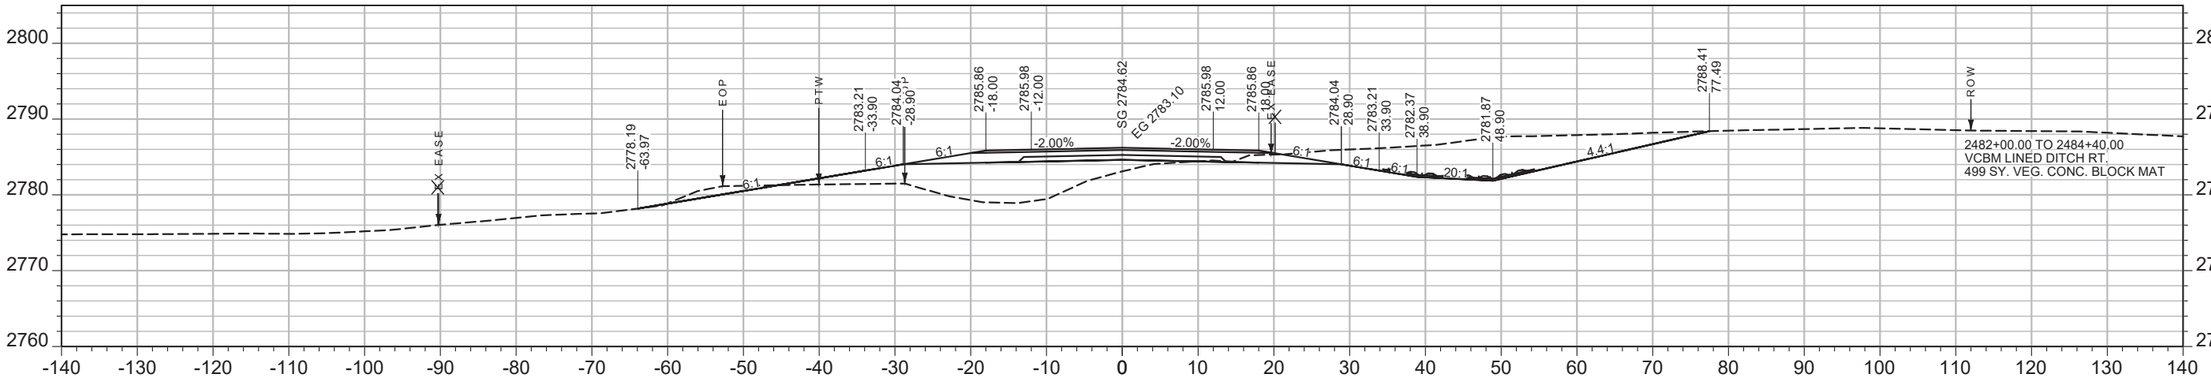

CV: 521 CY STA 2482+00.00 FV: 205 CY

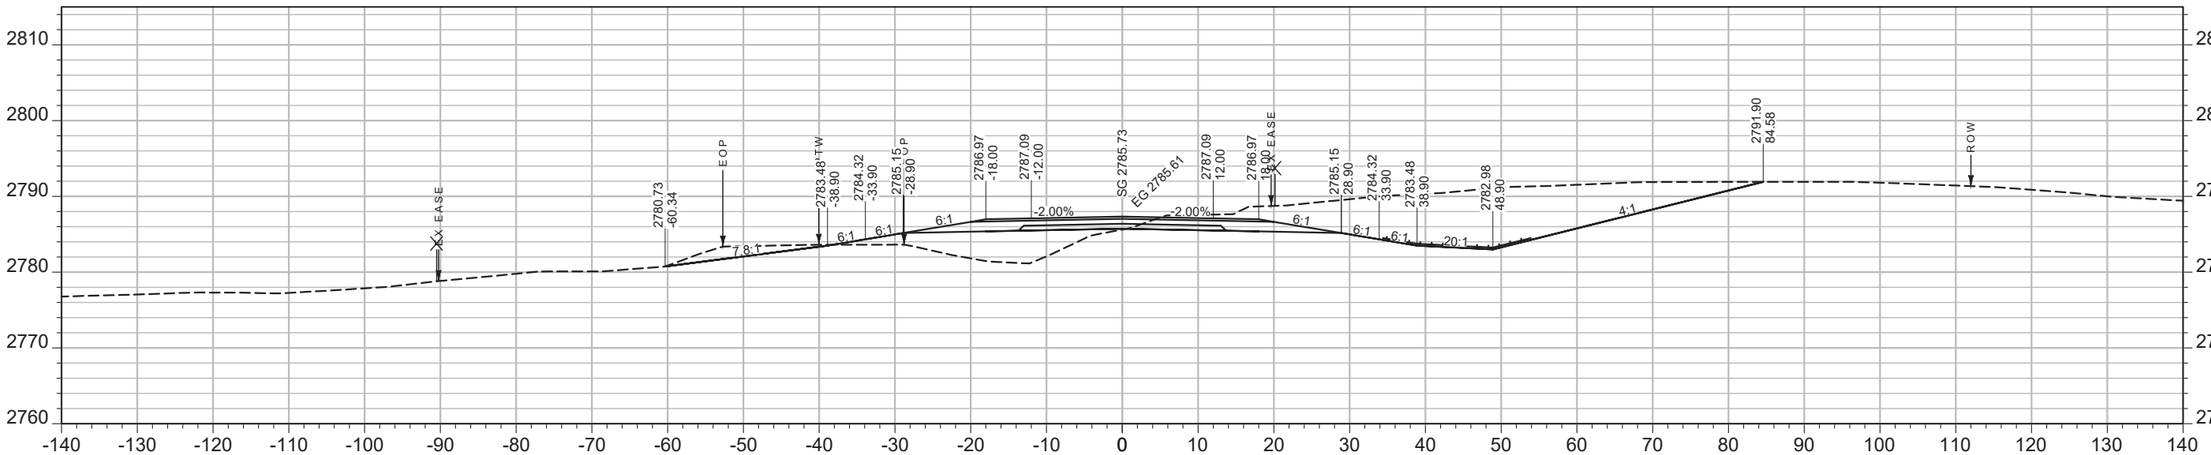

CV: 830 CY STA 2481+50.00 FV: 120 CY

SHEET NO.
365

MAINLINE

PROJECT NAME WEST OF BROCKWAY - WEST
COUNTY MCCONE
PROJECT ID NH-HSIP 57-6(22)254
UPN 9727000


DESIGNED BY C. PERIMAN 09/2023
REVIEWED BY
CHECKED BY
9727000RDLAY005.DWG

MONTANA Department of Transportation


CROSS SECTIONS

7/9/2025 1:50 AM

AWARD COPY

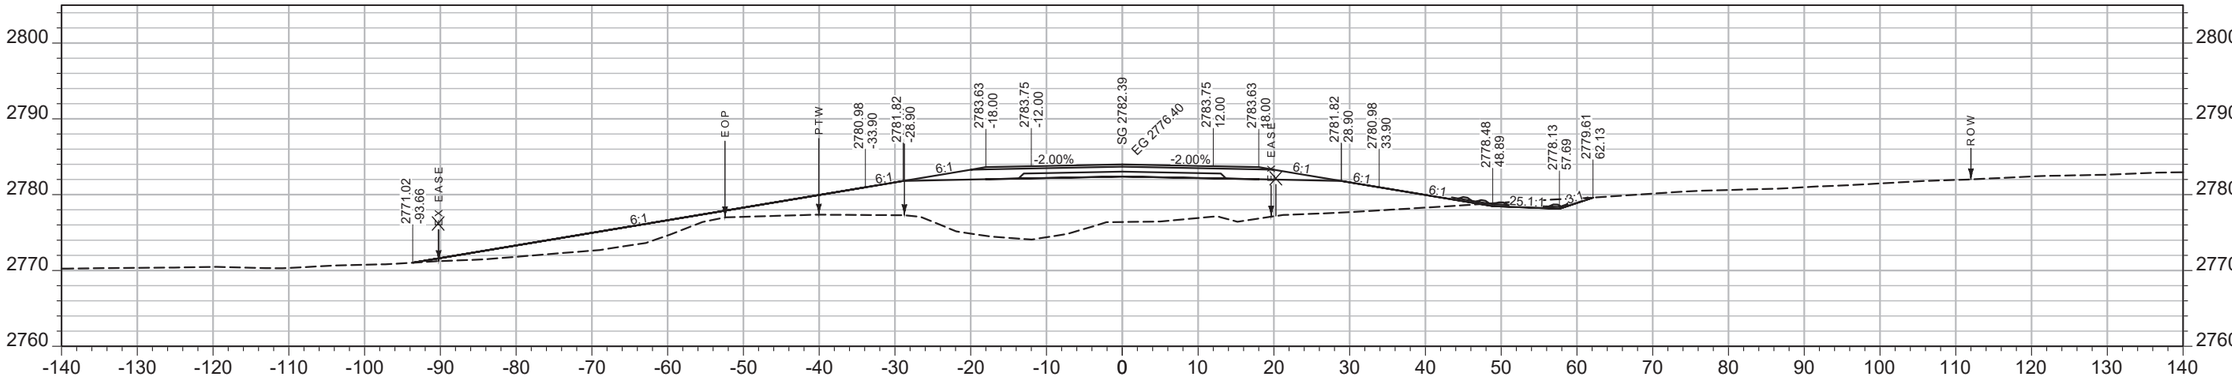

CV: 33 CY STA 2483+00.00 FV: 722 CY

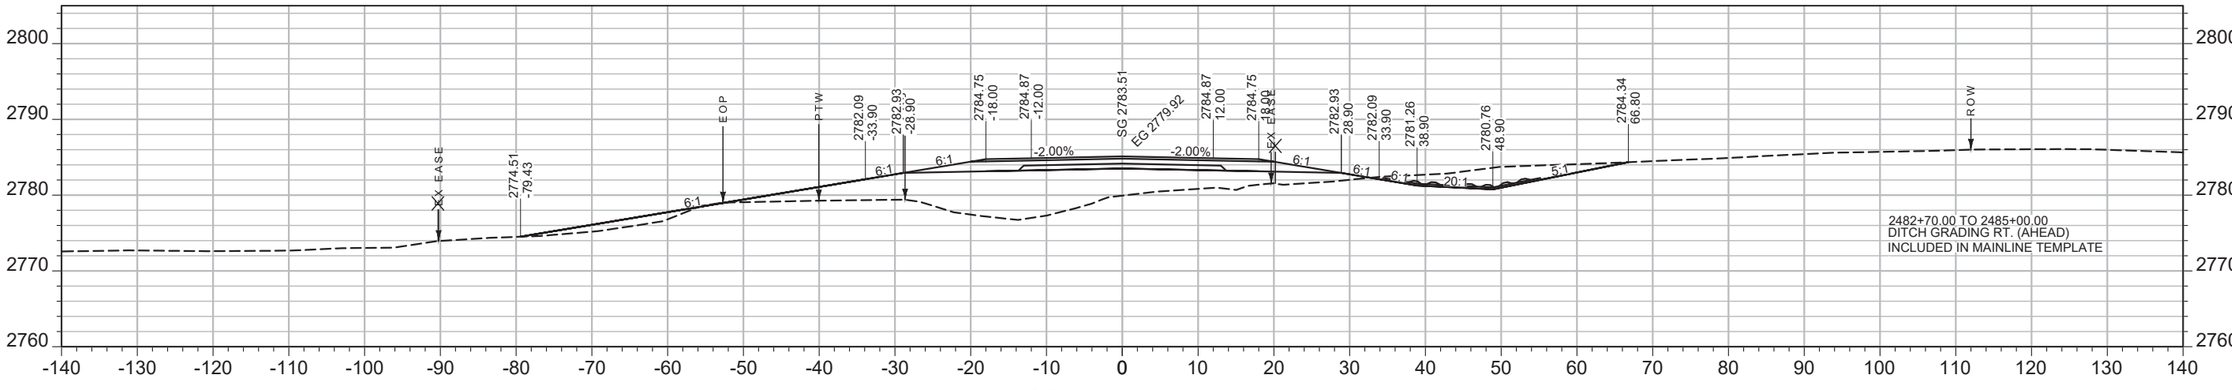

CV: 213 CY STA 2482+50.00 FV: 364 CY

SHEET NO.
366

MAINLINE

PROJECT NAME WEST OF BROCKWAY - WEST
COUNTY MCCONE
PROJECT ID NH-HSIP 57-6(22)254
UPN 9727000


DESIGNED BY C. PERIMAN 09/2023
REVIEWED BY
CHECKED BY
9727000RDLAY005.DWG

MONTANA Department of Transportation


CROSS SECTIONS

7/9/2025 1:52 AM

AWARD COPY

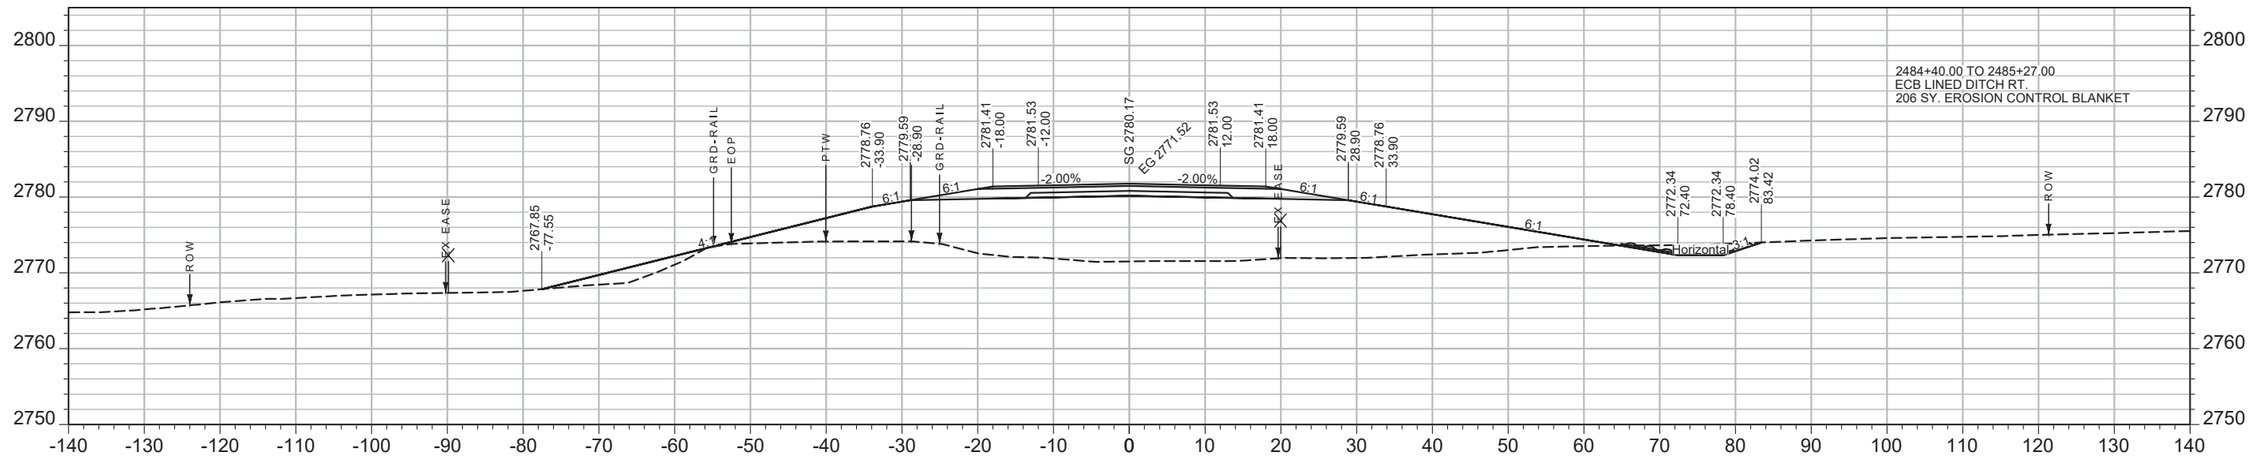

CV: 38 CY STA 2484+00.00 FV: 1223 CY

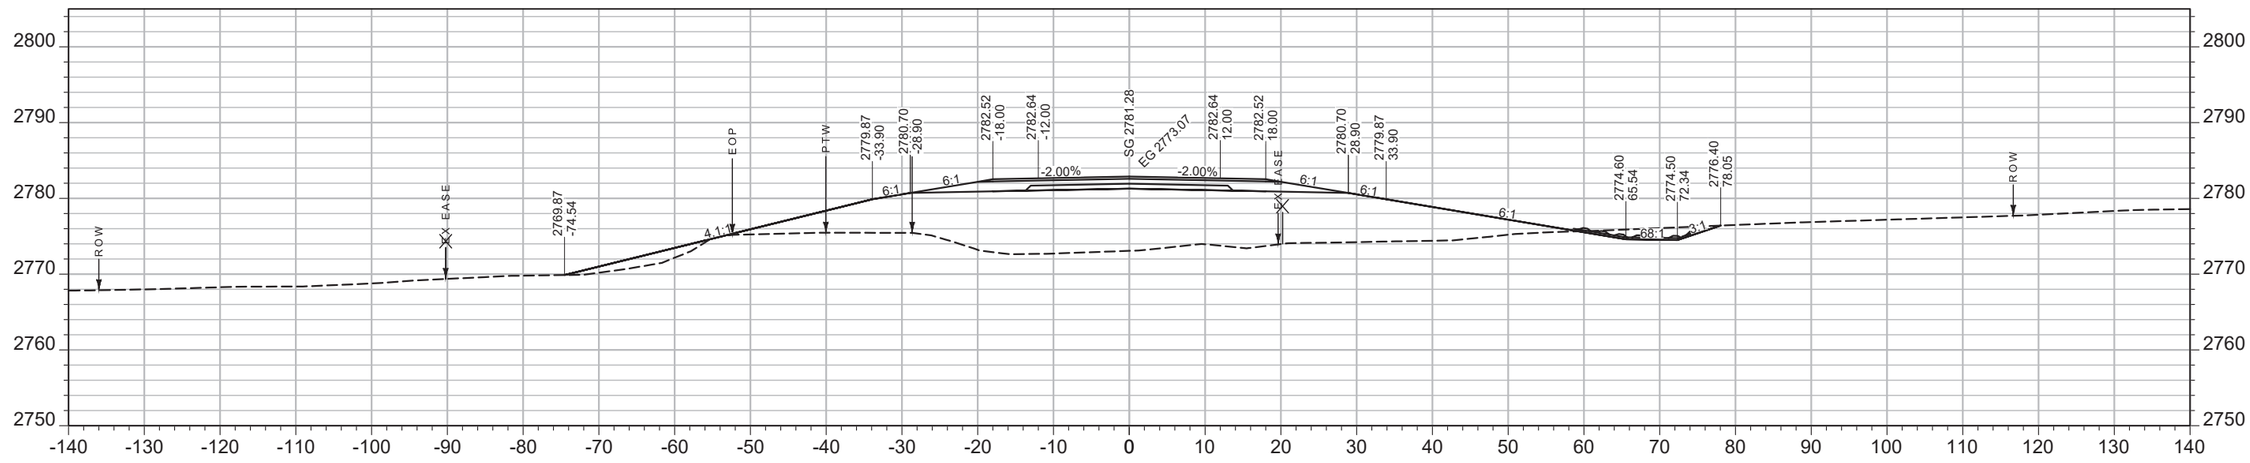

CV: 27 CY STA 2483+50.00 FV: 1068 CY

SHEET NO.
367

MAINLINE

PROJECT NAME WEST OF BROCKWAY - WEST
COUNTY MCCONE
PROJECT ID NH-HSIP 57-6(22)254
UPN 9727000


DESIGNED BY C. PERIMAN 09/2023
REVIEWED BY
CHECKED BY
9727000RDLAY005.DWG

MONTANA Department of Transportation


CROSS SECTIONS

7/9/2025 1:54 AM

AWARD COPY

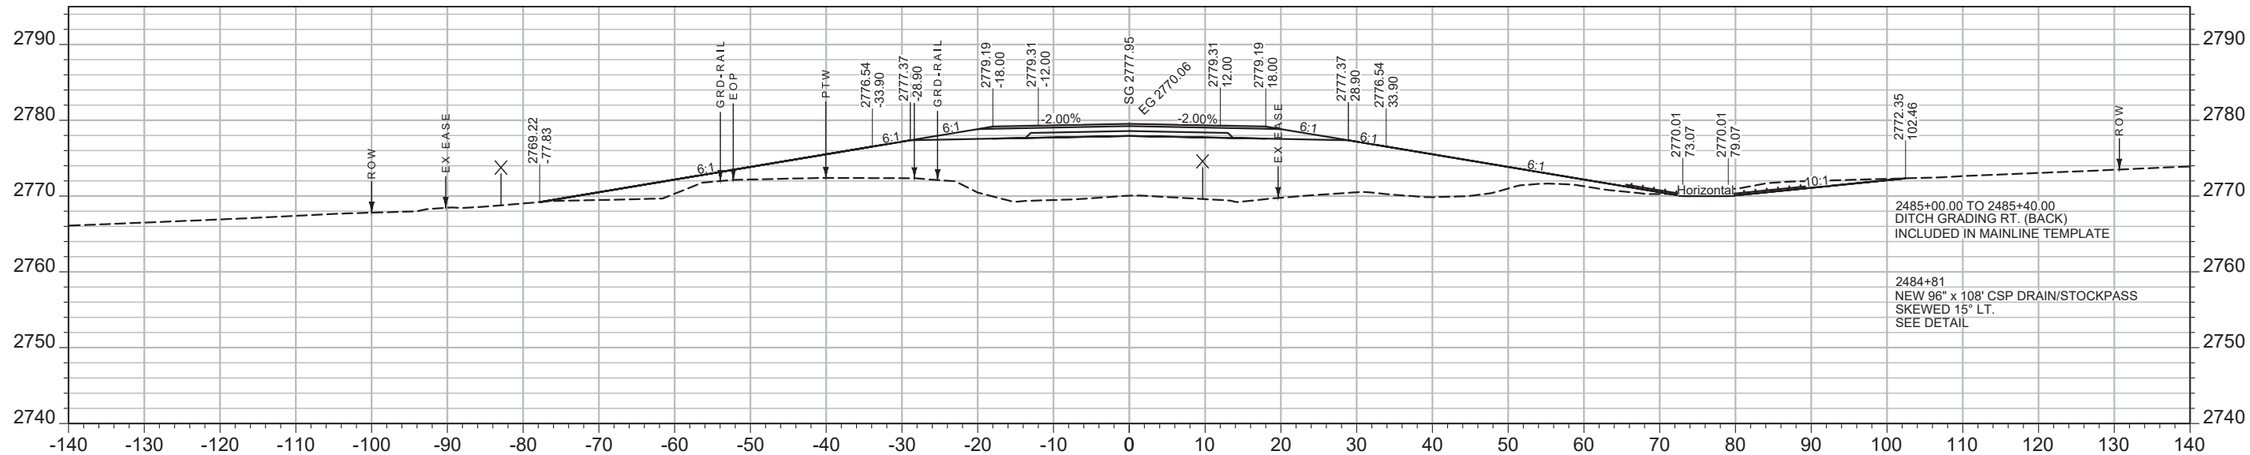

CV: 25 CY STA 2485+00.00 FV: 1753 CY

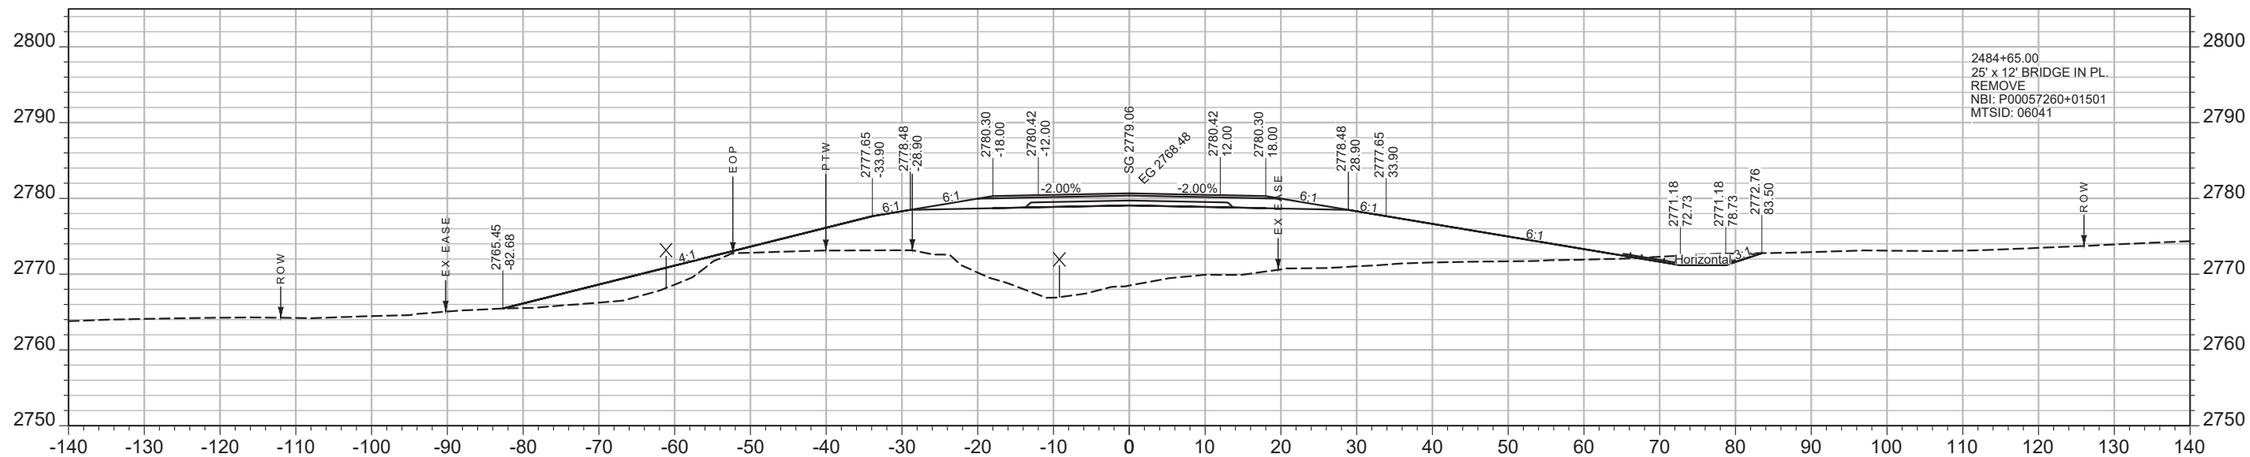

CV: 33 CY STA 2484+50.00 FV: 1300 CY

SHEET NO.
368

MAINLINE

PROJECT NAME WEST OF BROCKWAY - WEST
COUNTY MCCONE
PROJECT ID NH-HSIP 57-6(22)254
UPN 9727000


DESIGNED BY C. PERIMAN 09/2023
REVIEWED BY
CHECKED BY
9727000RDLAY005.DWG

MONTANA Department of Transportation


CROSS SECTIONS

7/9/2025 1:56 AM

AWARD COPY

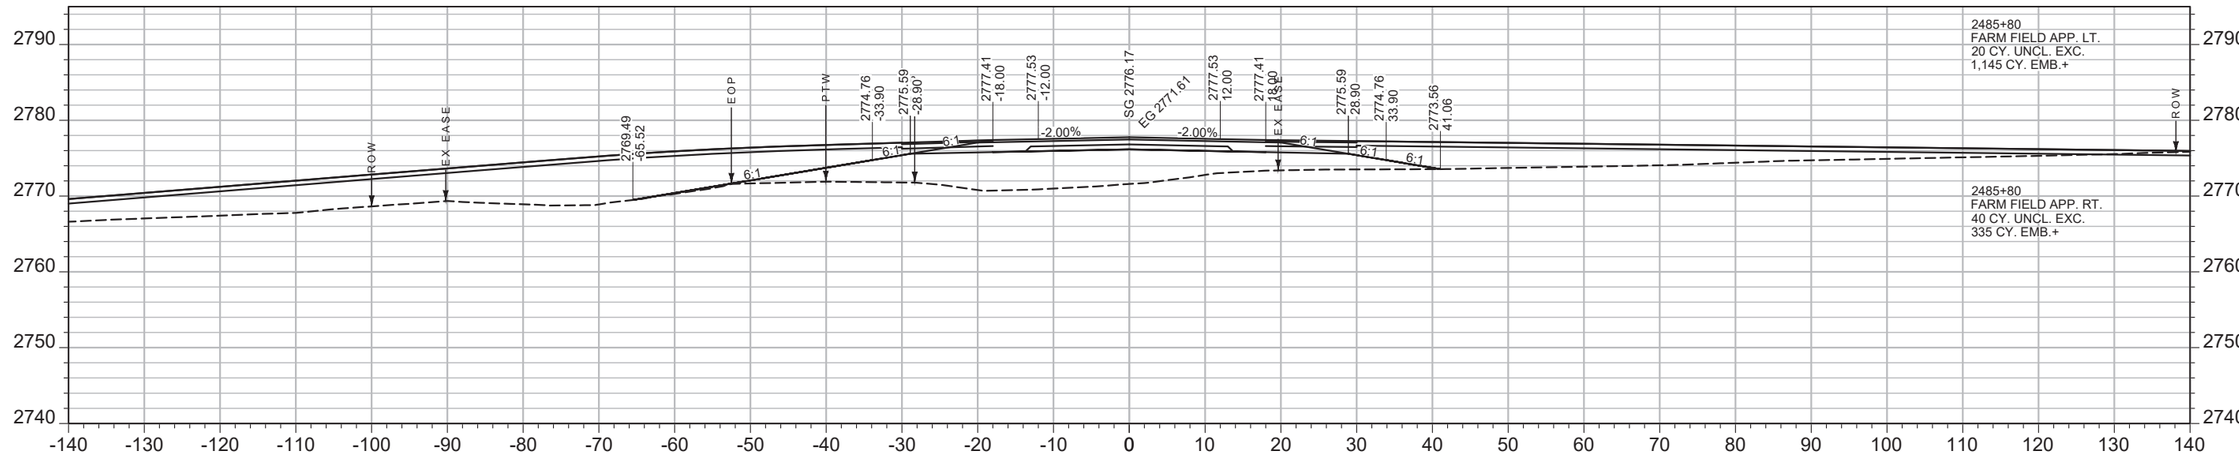

CV: 0 CY STA 2485+80.00 FV: 363 CY

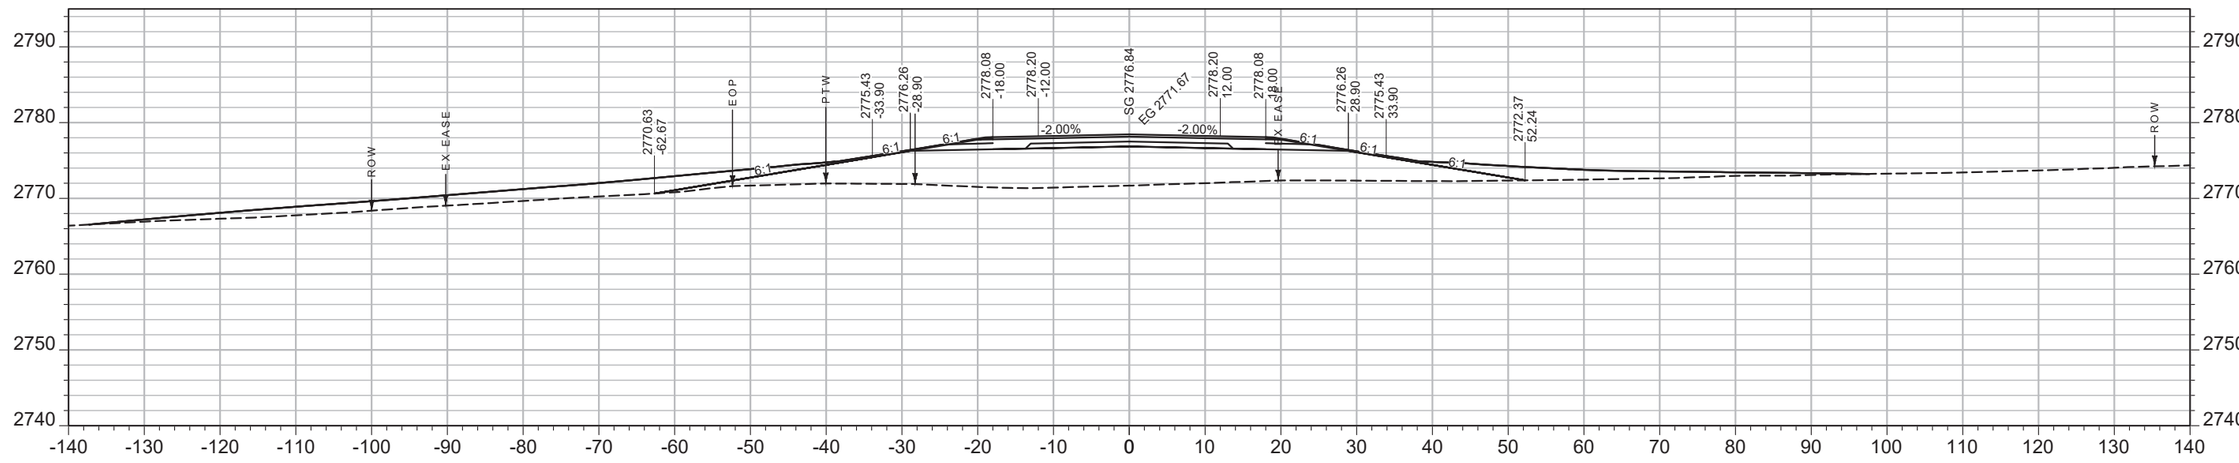

CV: 35 CY STA 2485+50.00 FV: 970 CY

SHEET NO. 369

MAINLINE

PROJECT NAME ***WEST OF BROCKWAY - WEST***
COUNTY ***MCCONE***
PROJECT ID ***NH-HSIP 57-6(22)254***
UPN ***9727000***


DESIGNED BY C. PERIMAN
09/2023
REVIEWED BY
CHECKED BY
9727000RDLAY005.DWG

MONTANA *Department of Transportation*


CROSS SECTIONS

7/9/2025 1:58 AM

AWARD COPY

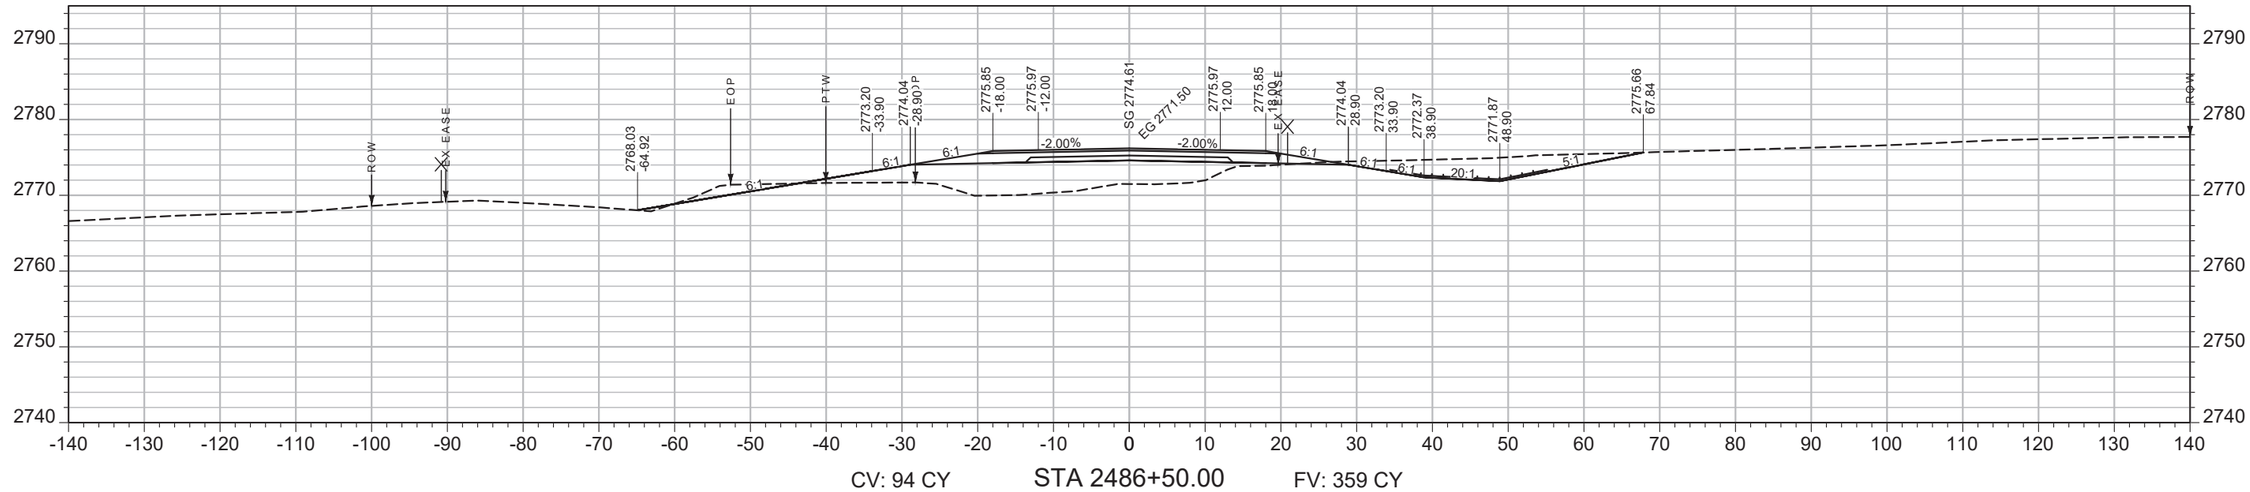

CV: 94 CY STA 2486+50.00 FV: 359 CY

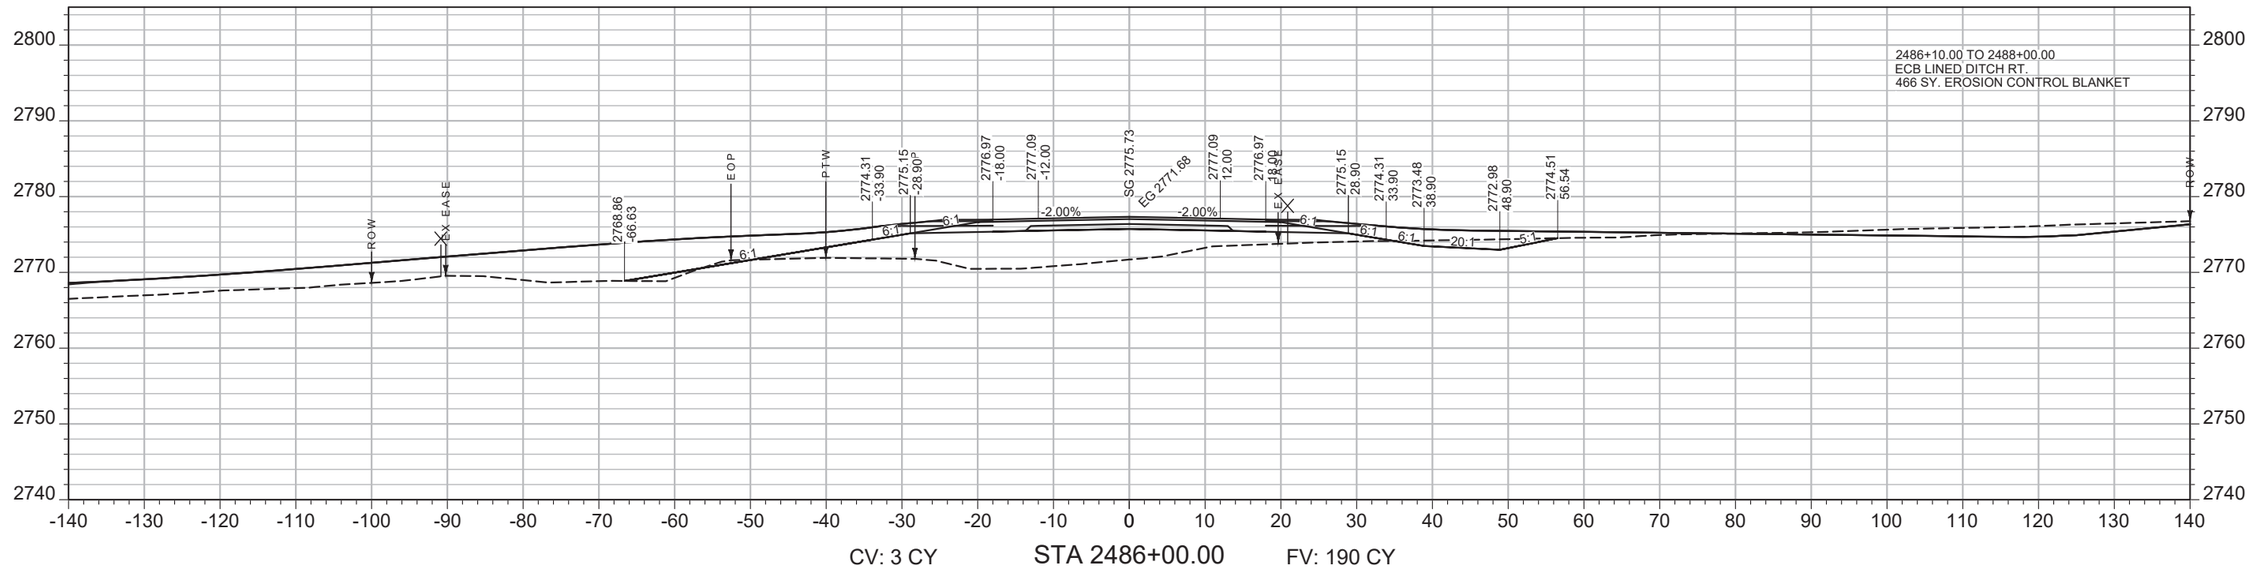

CV: 3 CY STA 2486+00.00 FV: 190 CY

SHEET NO. 370

MAINLINE

PROJECT NAME: WEST OF BROCKWAY - WEST
COUNTY: MCCONE
PROJECT ID: NH-HSIP 57-6(22)254
UPN: 9727000

DESIGNED BY: C. PERIMAN 09/2023
REVIEWED BY:
CHECKED BY:


9727000RDLAY005.DWG

MONTANA Department of Transportation


CROSS SECTIONS

7/9/2025 2:00 AM

AWARD COPY

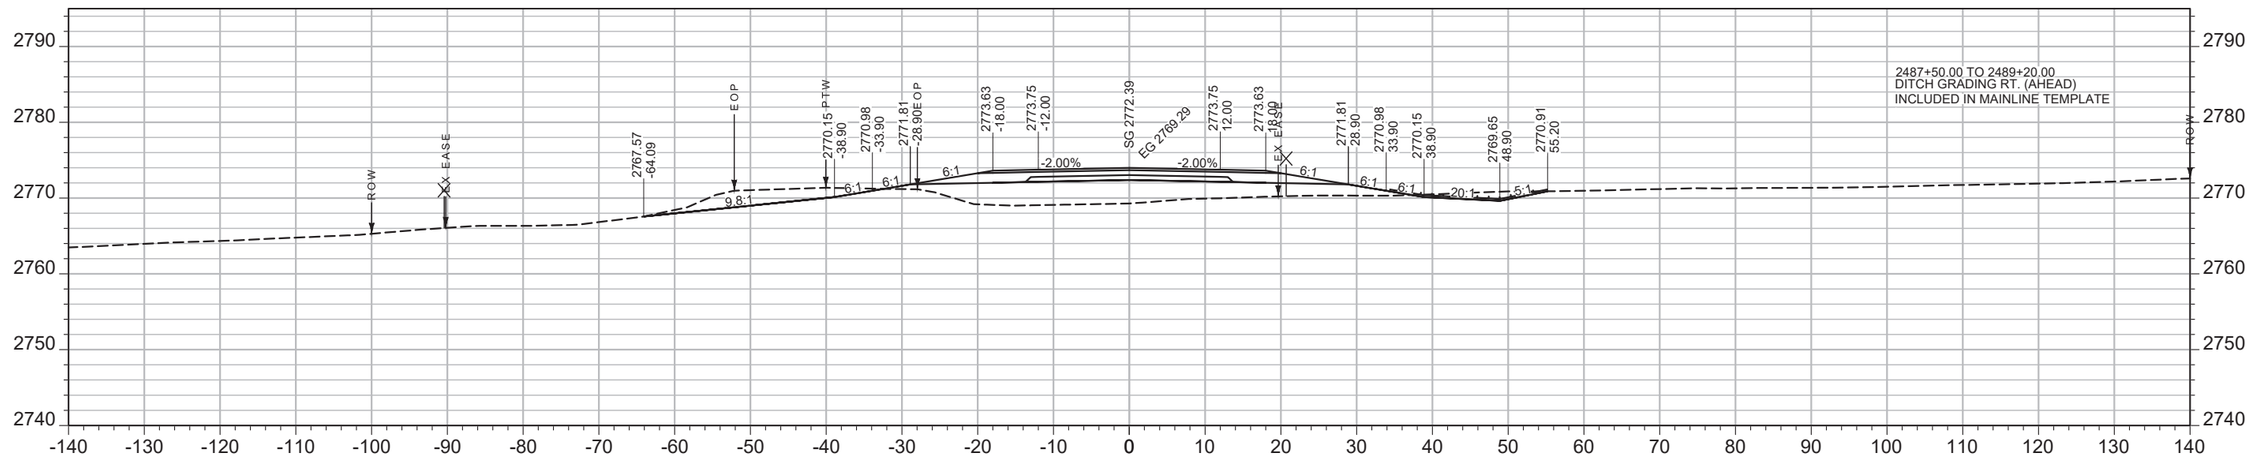

CV: 129 CY STA 2487+50.00 FV: 246 CY

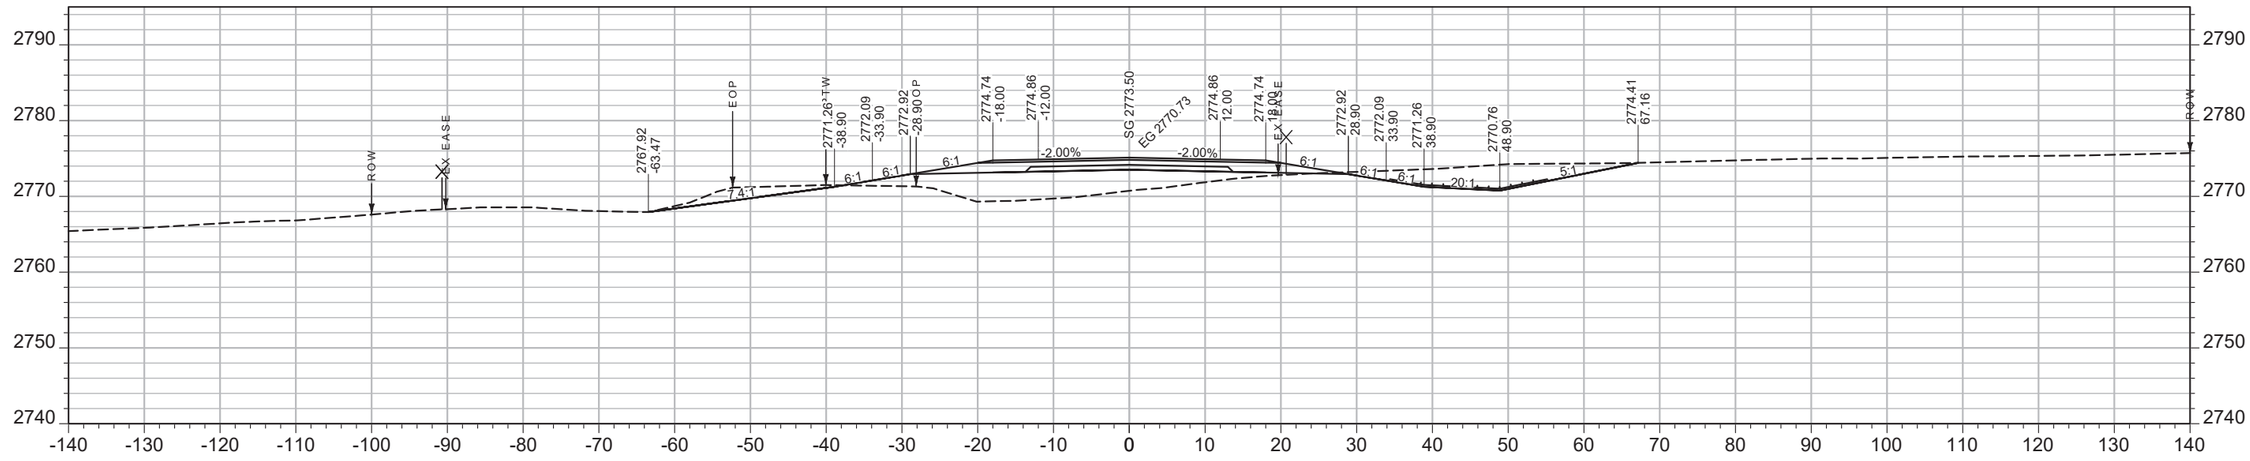

CV: 185 CY STA 2487+00.00 FV: 253 CY

SHEET NO.
371

MAINLINE

PROJECT NAME WEST OF BROCKWAY - WEST
COUNTY MCCONE
PROJECT ID NH-HSIP 57-6(22)254
UPN 9727000


DESIGNED BY C. PERIMAN 09/2023
REVIEWED BY
CHECKED BY

9727000RDLAY005.DWG

MONTANA Department of Transportation


CROSS SECTIONS

7/9/2025 2:02 AM

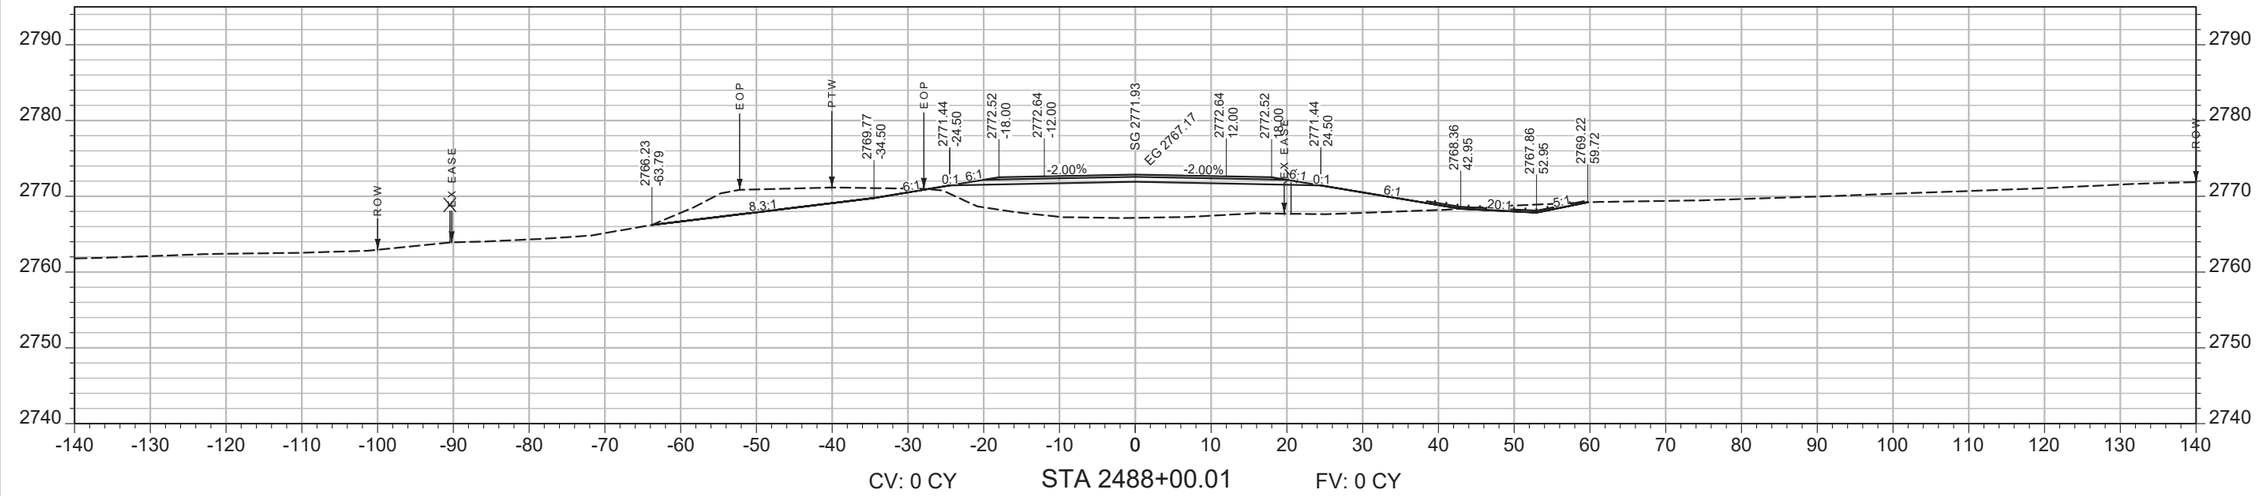

CV: 0 CY STA 2488+00.01 FV: 0 CY

2488+00.00
END NH-HSIP 57-6(22)254
BEGIN CONNECTION

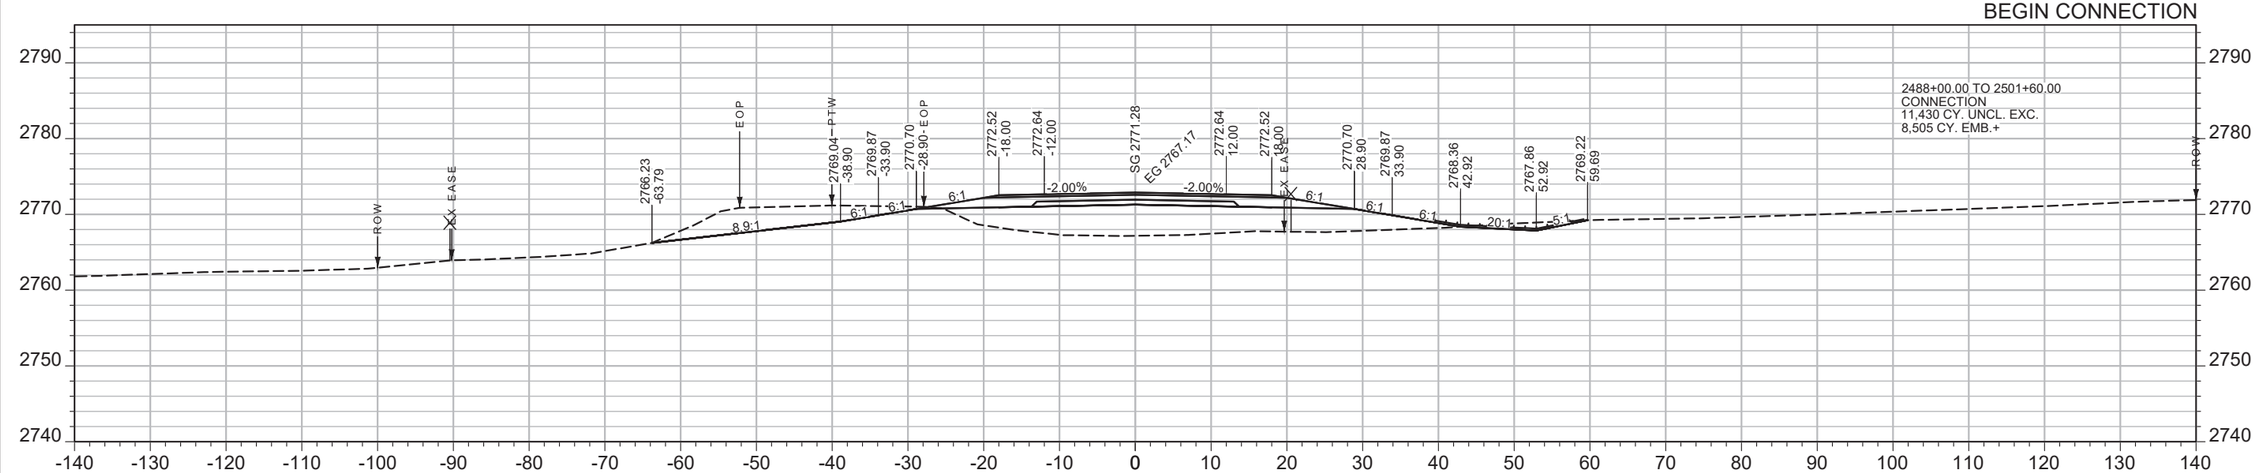

2488+00.00 TO 2501+60.00
CONNECTION
11,430 CY. UNCL. EXC.
8,505 CY. EMB.+

CV: 115 CY STA 2488+00.00 FV: 324 CY

SHEET NO.
372

MAINLINE/CONNECTION

PROJECT NAME: WEST OF BROCKWAY - WEST
COUNTY: MCCONE
PROJECT ID: NH-HSIP 57-6(22)254
UPN: 9727000

DESIGNED BY: C. PERIMAN 09/2023
REVIEWED BY:
CHECKED BY:


9727000RDLAY005.DWG

MONTANA Department of Transportation


CROSS SECTIONS

7/9/2025 2:04 AM

AWARD COPY

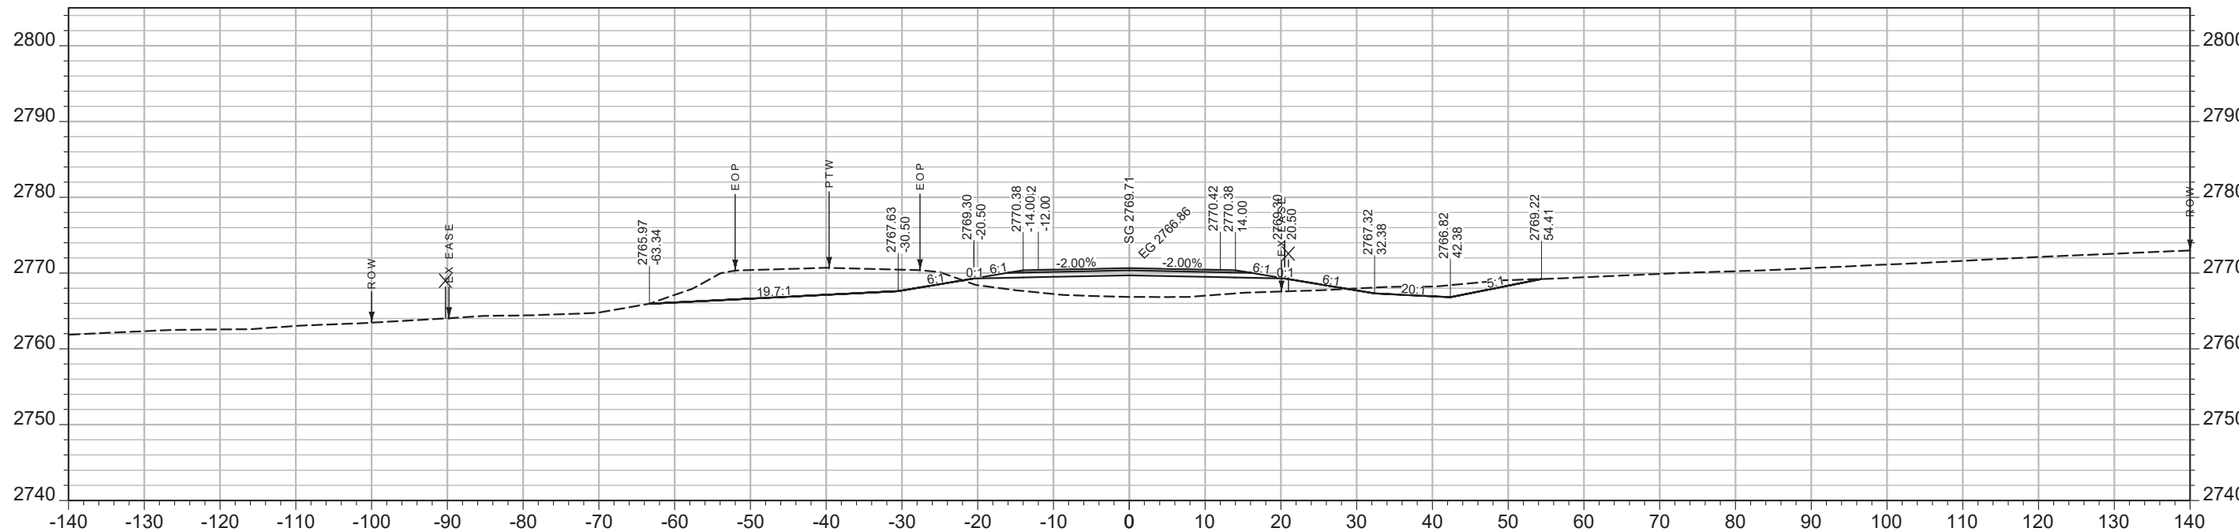

CV: 223 CY STA 2489+00.00 FV: 280 CY

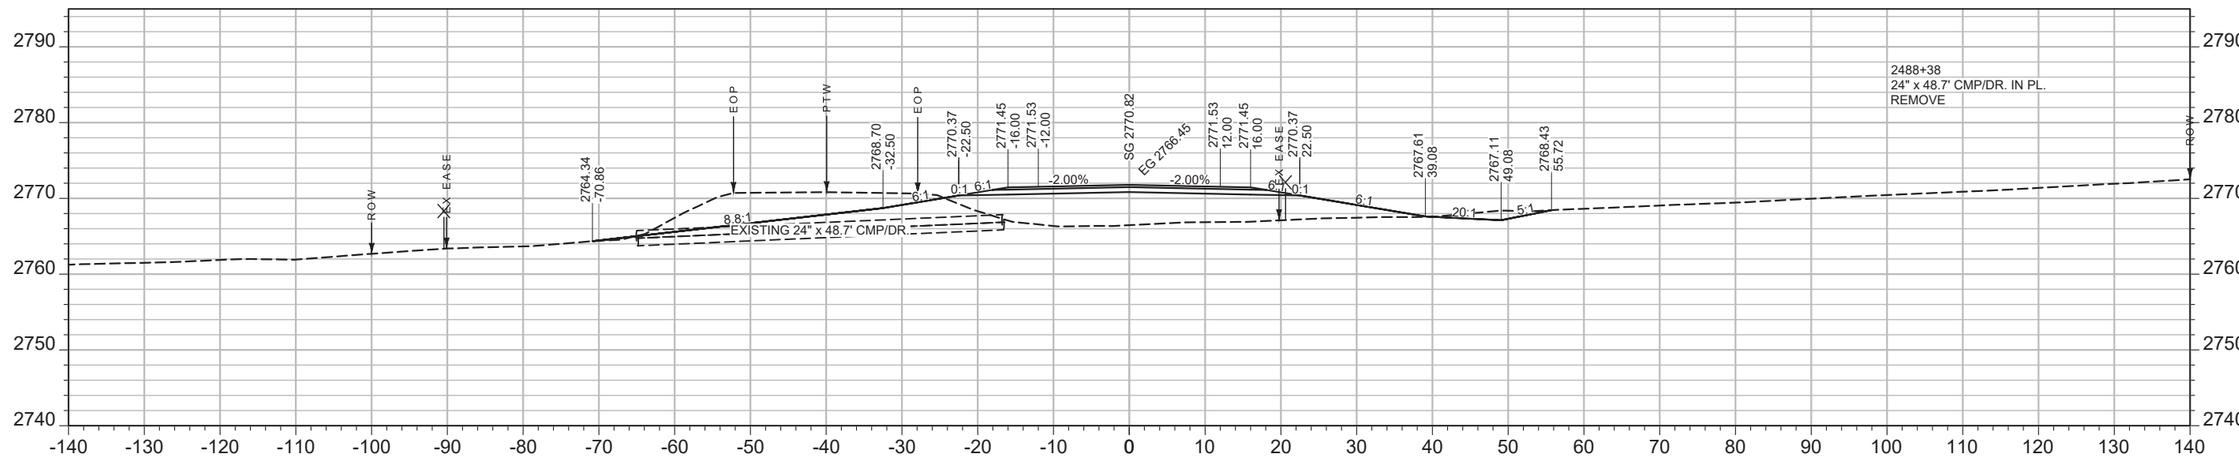

CV: 176 CY STA 2488+50.00 FV: 406 CY

SHEET NO. 373

CONNECTION

PROJECT NAME ***WEST OF BROCKWAY - WEST***

COUNTY ***MCCONE***

PROJECT ID ***NH-HSIP 57-6(22)254***

UPN ***9727000***

DESIGNED BY C. PERIMAN 09/2023

REVIEWED BY

CHECKED BY


9727000RDLAY005.DWG

MONTANA *Department of Transportation*


CROSS SECTIONS

7/9/2025 2:06 AM

AWARD COPY

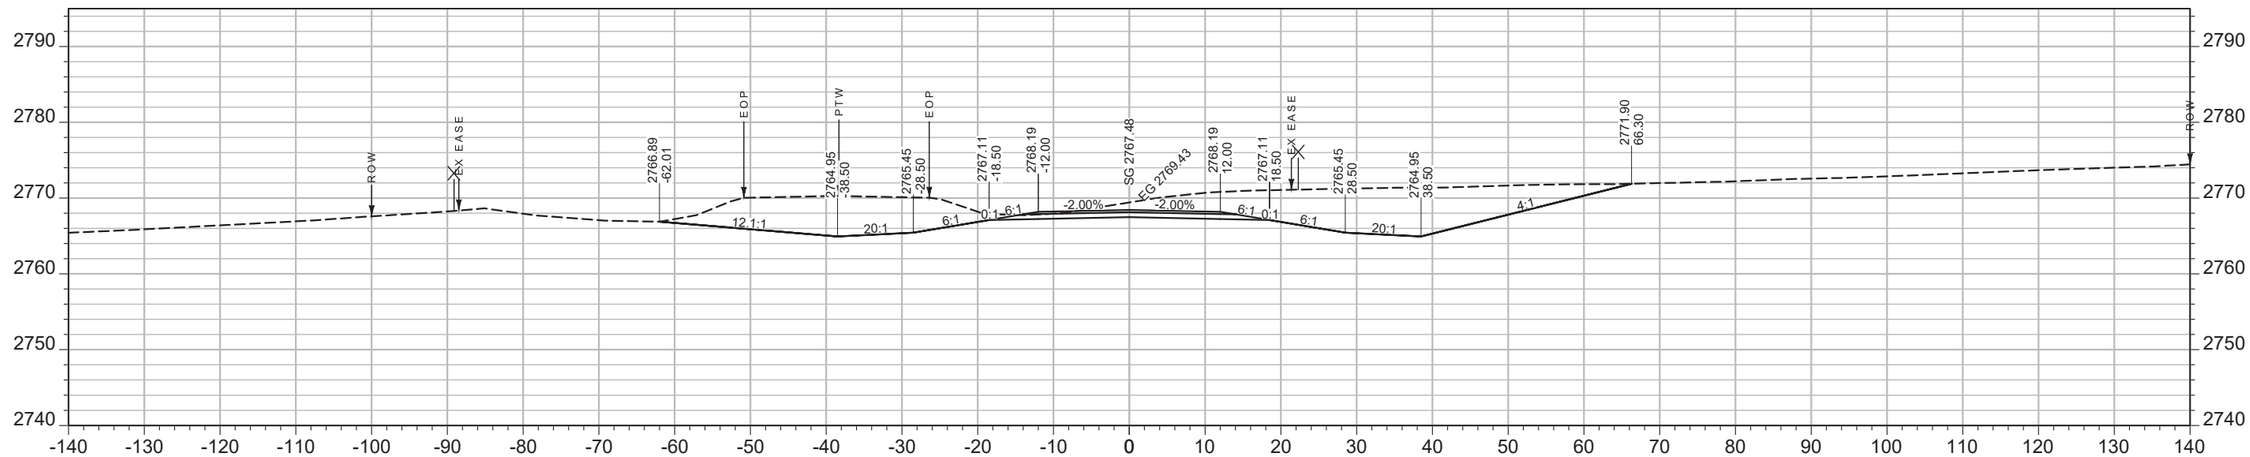

CV: 620 CY STA 2490+00.00 FV: 2 CY

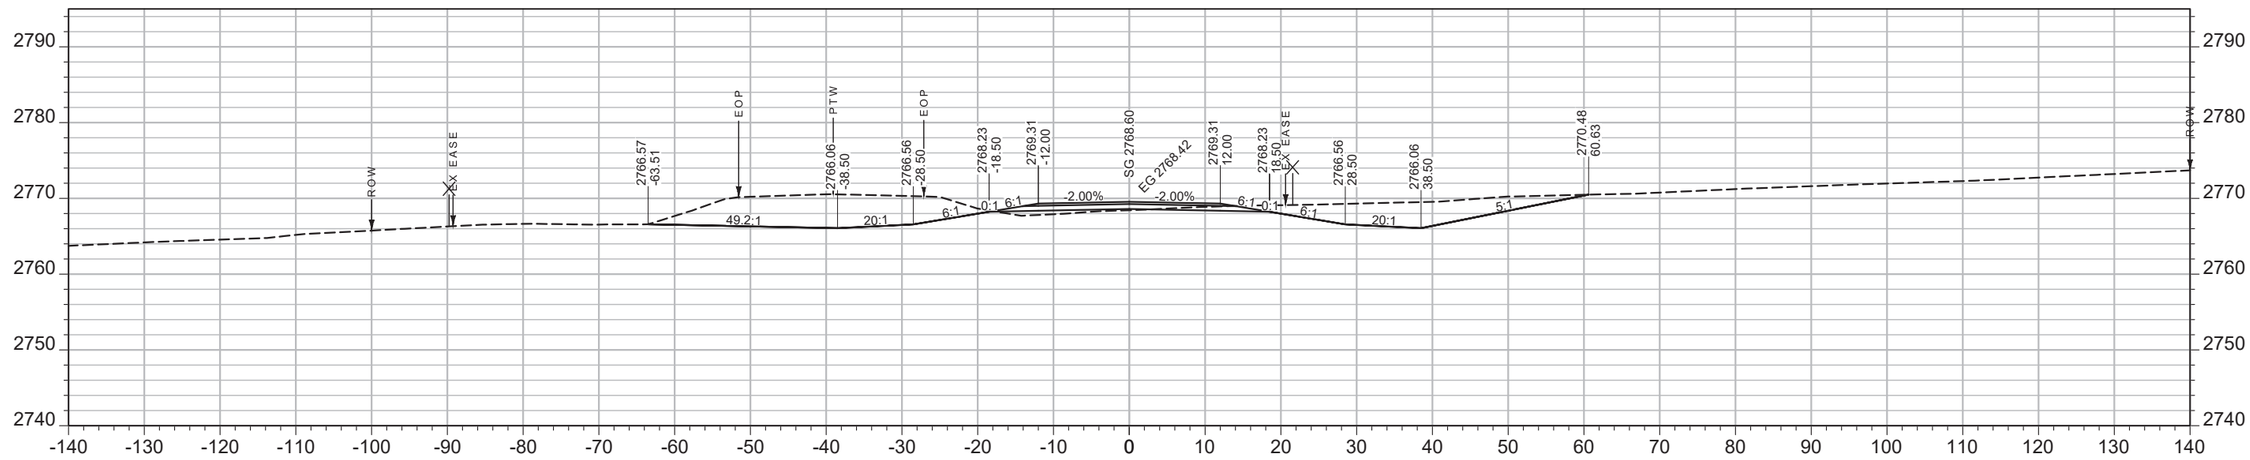

CV: 320 CY STA 2489+50.00 FV: 81 CY

SHEET NO.
374

CONNECTION

PROJECT NAME WEST OF BROCKWAY - WEST
COUNTY MCCONE
PROJECT ID NH-HSIP 57-6(22)254
UPN 9727000


DESIGNED BY C. PERIMAN 09/2023
REVIEWED BY
CHECKED BY

MONTANA Department of Transportation


CROSS SECTIONS

9727000RDLAY005.DWG

7/9/2025 2:08 AM

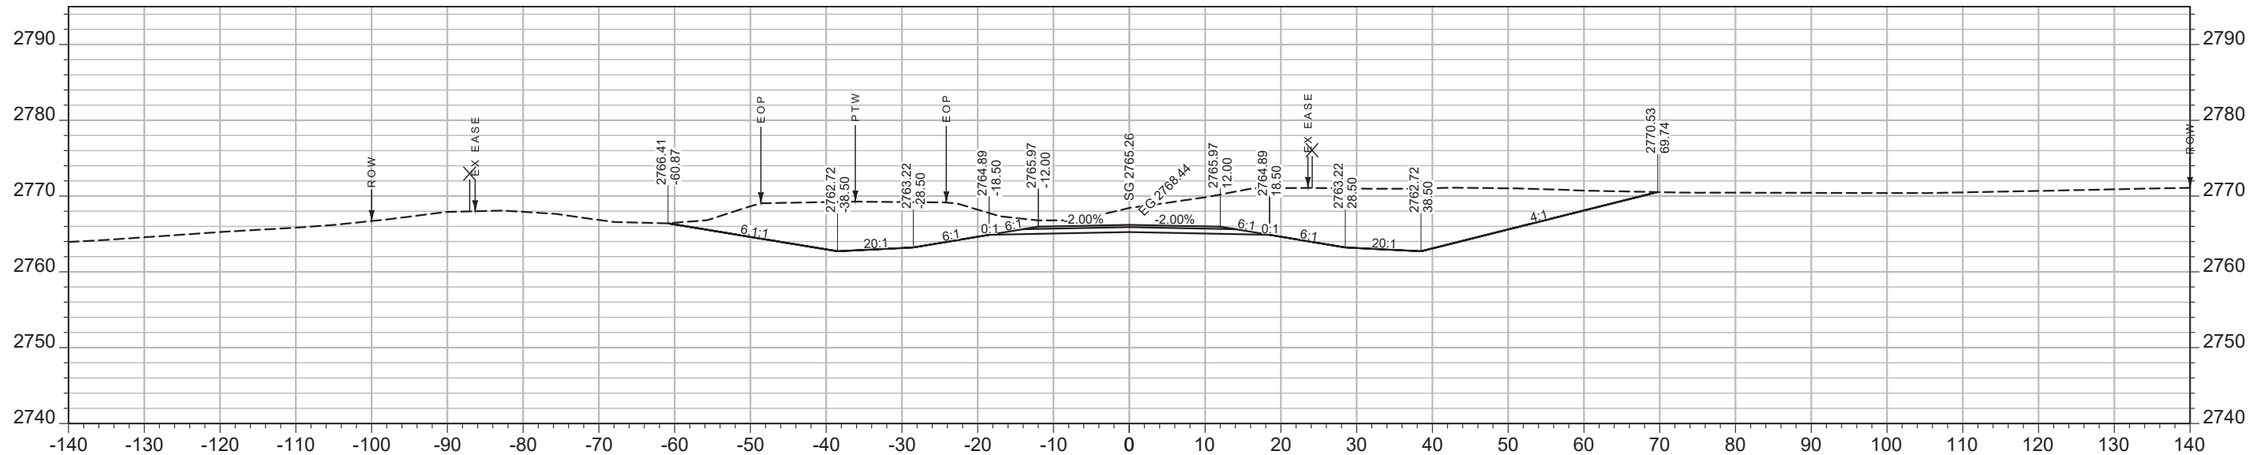

CV: 1131 CY STA 2491+00.00 FV: 0 CY

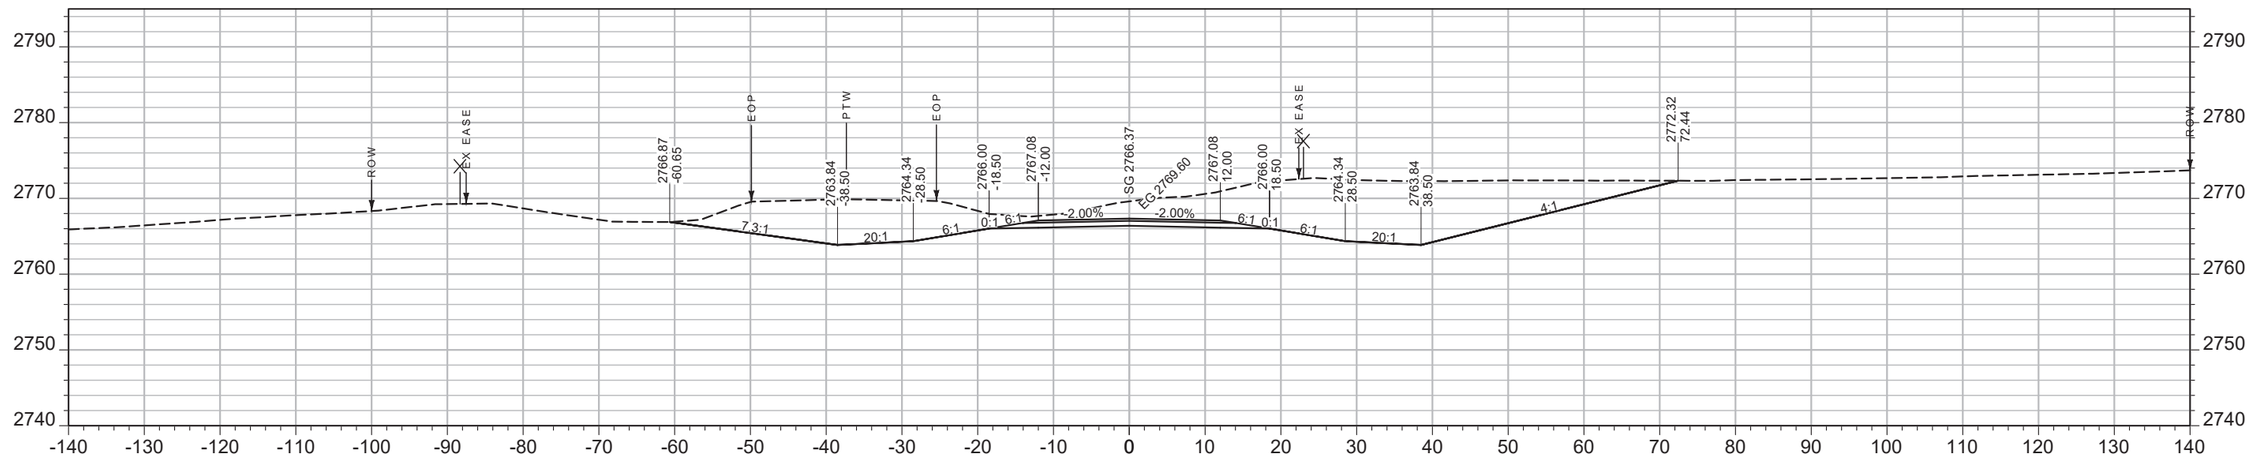

CV: 974 CY STA 2490+50.00 FV: 0 CY

SHEET NO.
375

CONNECTION

PROJECT NAME WEST OF BROCKWAY - WEST
COUNTY MCCONE
PROJECT ID NH-HSIP 57-6(22)254
UPN 9727000


DESIGNED BY C. PERIMAN 09/2023
REVIEWED BY
CHECKED BY

MONTANA Department of Transportation


CROSS SECTIONS

9727000RDLAY005.DWG

7/9/2025 2:10 AM

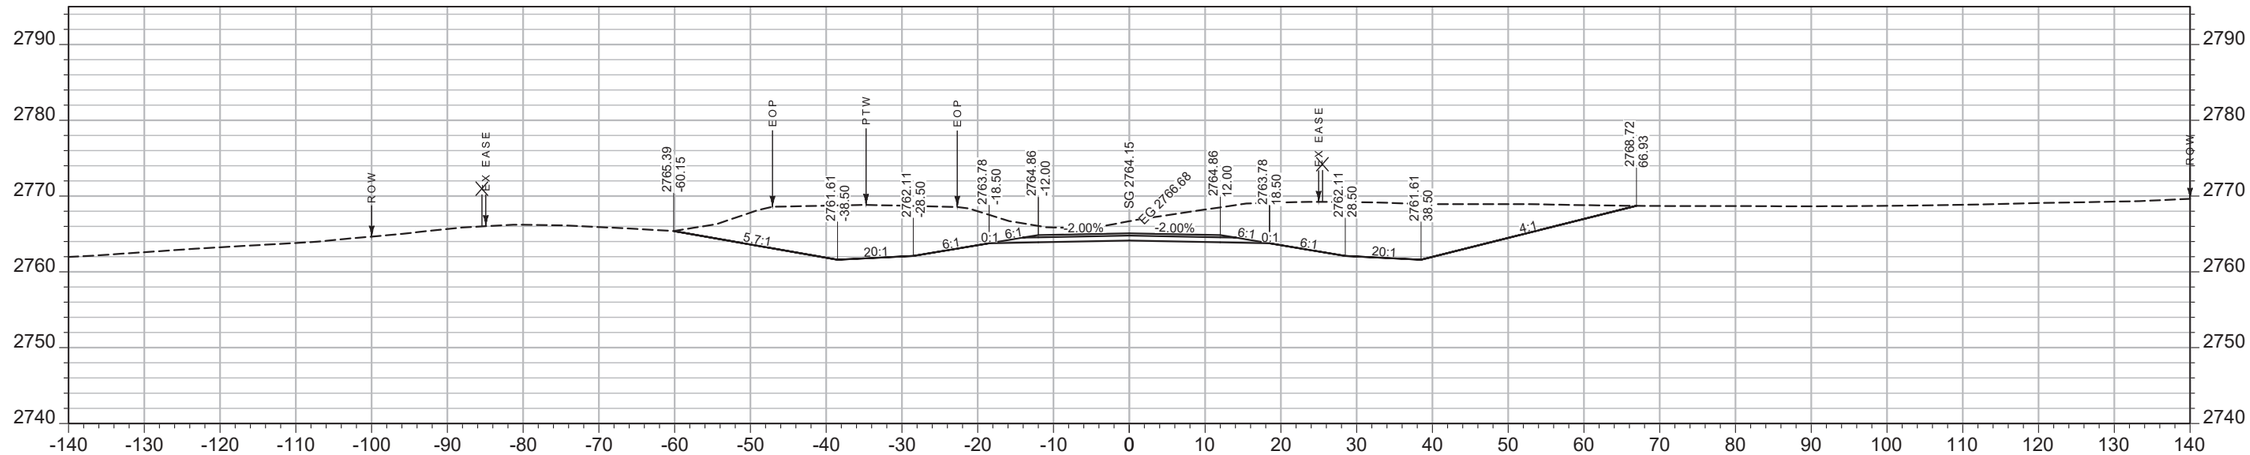

CV: 223 CY STA 2491+50.00 FV: 0 CY

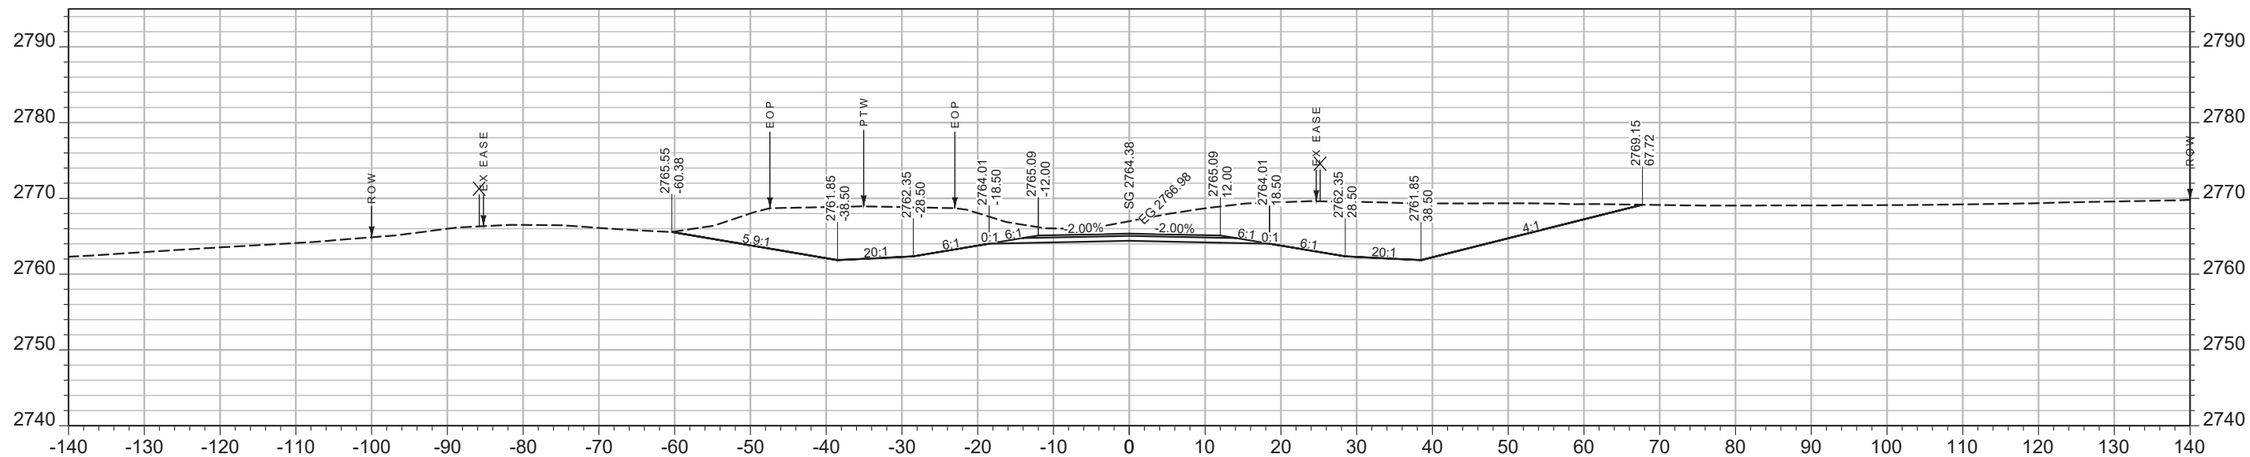

CV: 857 CY STA 2491+39.50 FV: 0 CY

SHEET NO. 376

CONNECTION

PROJECT NAME ***WEST OF BROCKWAY - WEST***

COUNTY ***MCCONE***

PROJECT ID ***NH-HSIP 57-6(22)254***

UPN ***9727000***

DESIGNED BY C. PERIMAN 09/2023

REVIEWED BY

CHECKED BY


9727000RDLAY005.DWG

MONTANA *Department of Transportation*


CROSS SECTIONS

7/9/2025 2:12 AM

AWARD COPY

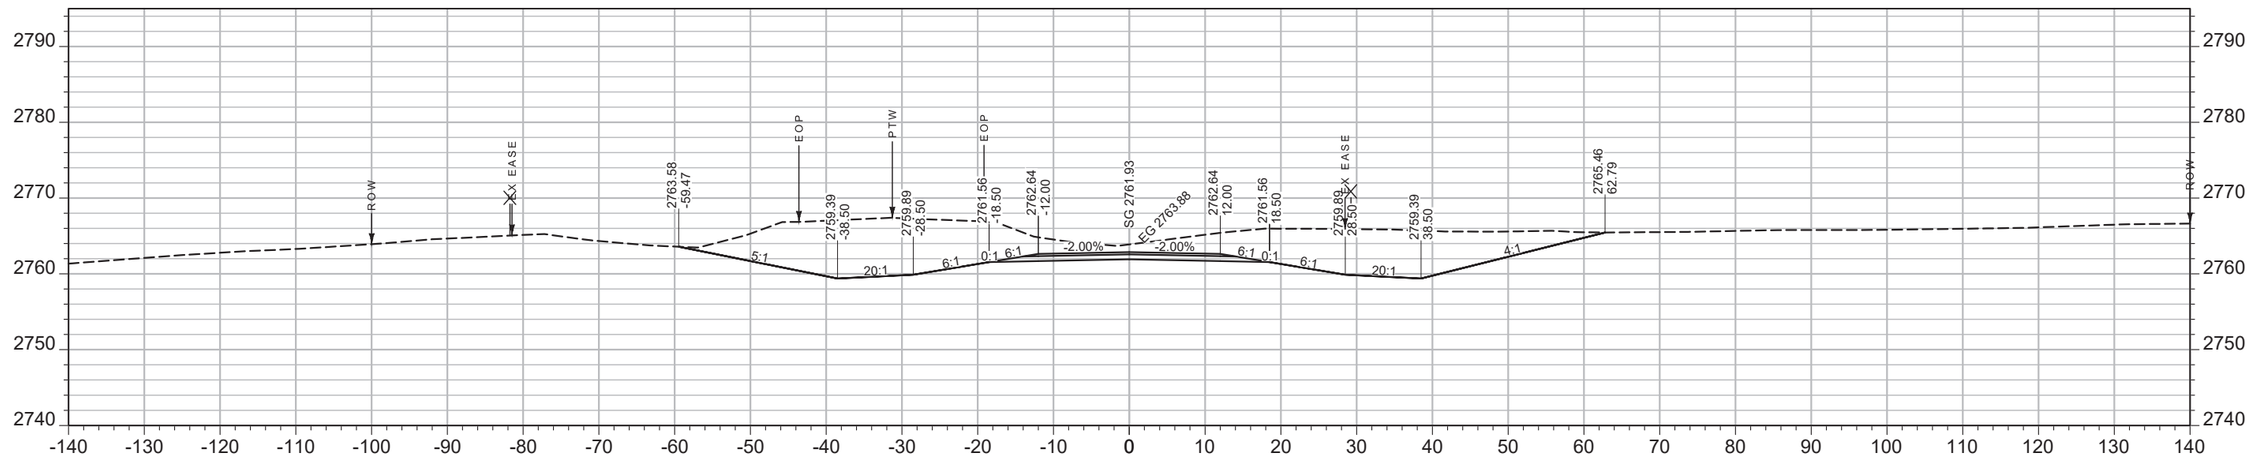

CV: 1020 CY STA 2492+50.00 FV: 0 CY

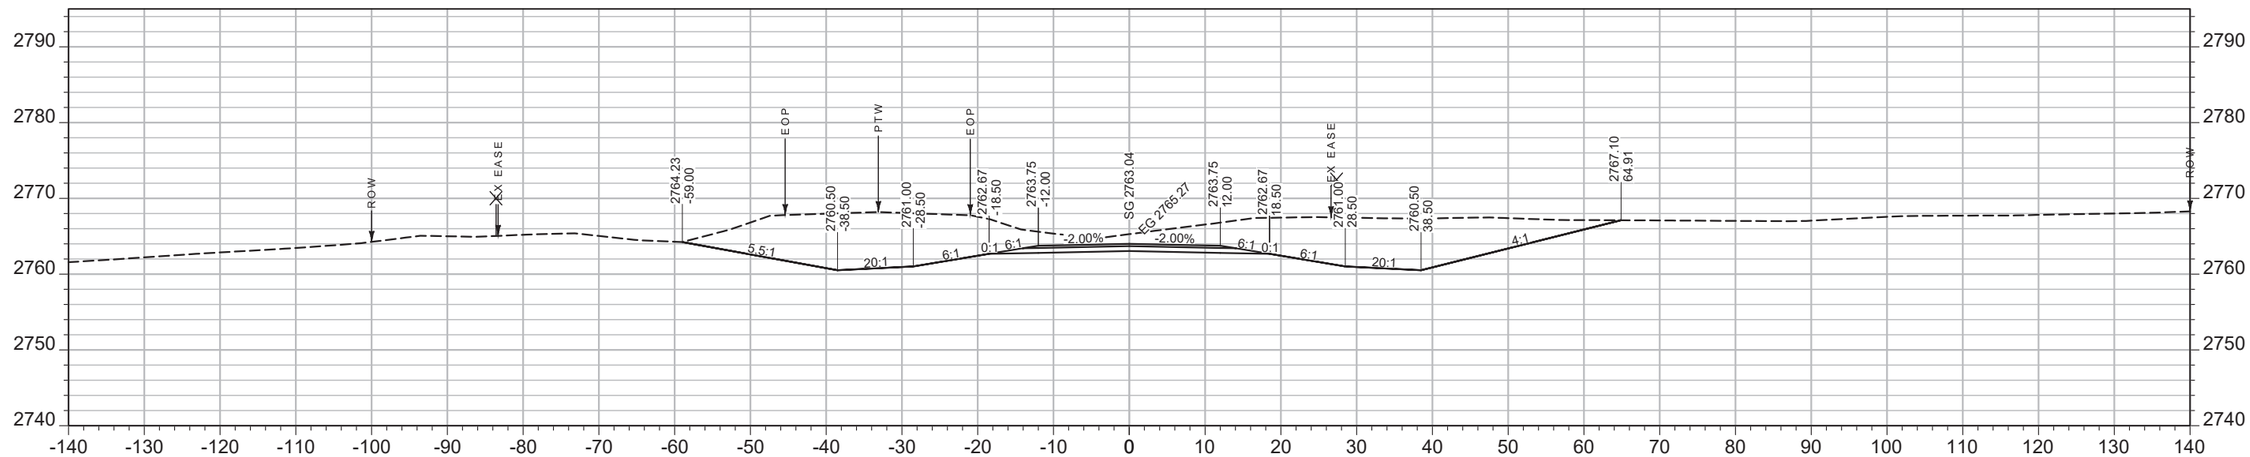

CV: 1039 CY STA 2492+00.00 FV: 0 CY

SHEET NO. 377

CONNECTION

PROJECT NAME **WEST OF BROCKWAY - WEST**

COUNTY **MCCONE**

PROJECT ID **NH-HSIP 57-6(22)254**

UPN **9727000**

DESIGNED BY C. PERIMAN 09/2023

REVIEWED BY

CHECKED BY


9727000RDLAY005.DWG

MONTANA Department of Transportation


CROSS SECTIONS

7/9/2025 2:14 AM

AWARD COPY

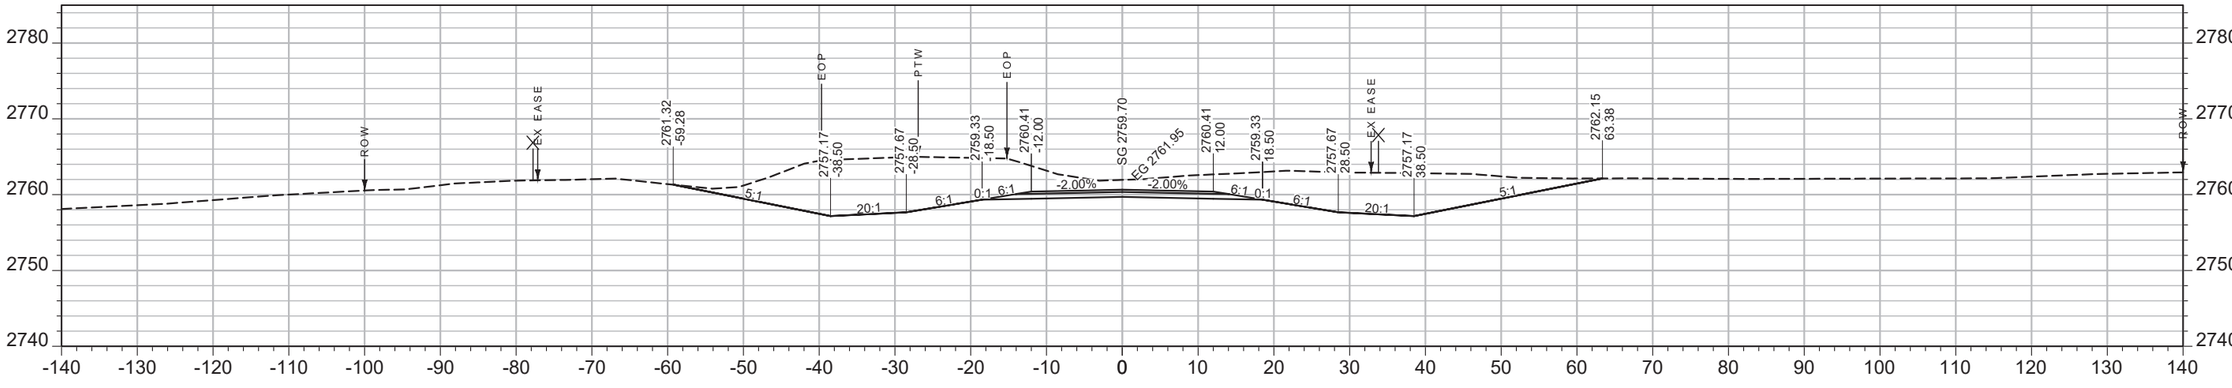

CV: 965 CY STA 2493+50.00 FV: 0 CY

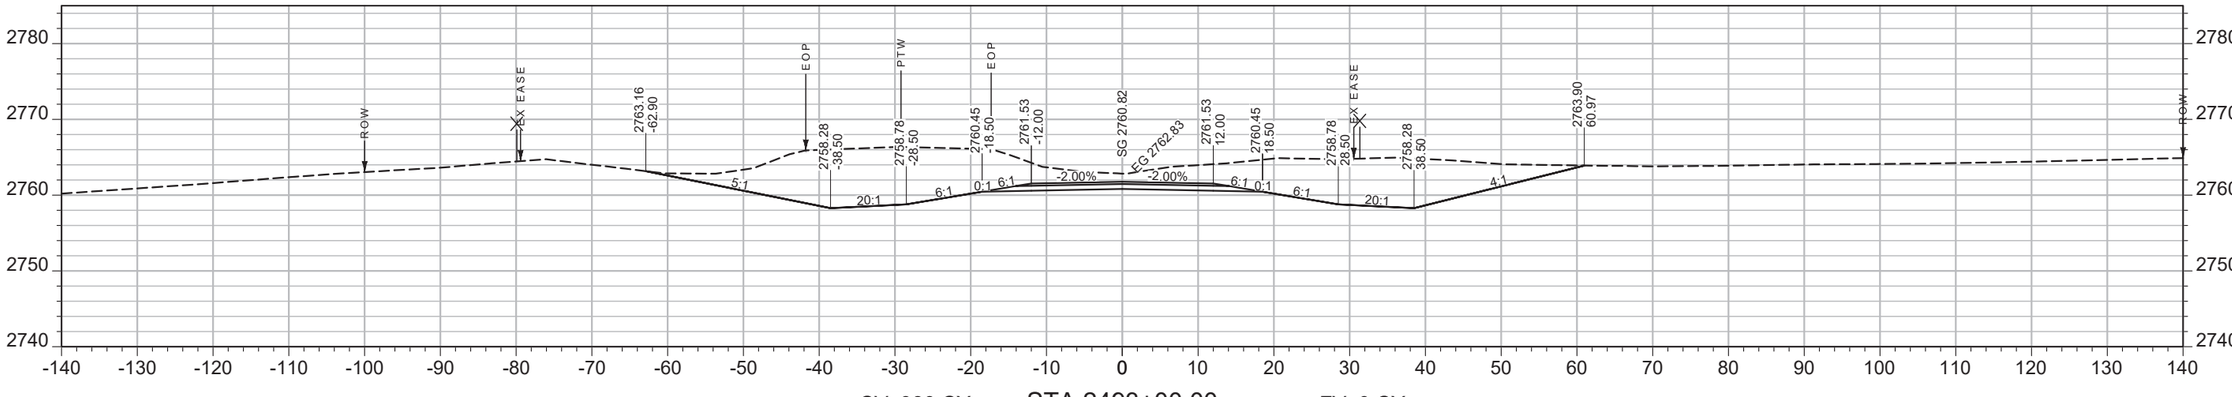

CV: 980 CY STA 2493+00.00 FV: 0 CY

SHEET NO.
378

CONNECTION

PROJECT NAME **WEST OF BROCKWAY - WEST**
COUNTY **MCCONE**
PROJECT ID **NH-HSIP 57-6(22)254**
UPN **9727000**

DESIGNED BY	DATE
C. PERIMAN	09/2023
REVIEWED BY	
CHECKED BY	


9727000RDLAY005.DWG

MONTANA
Department of Transportation


CROSS SECTIONS

7/9/2025 2:16 AM

AWARD COPY

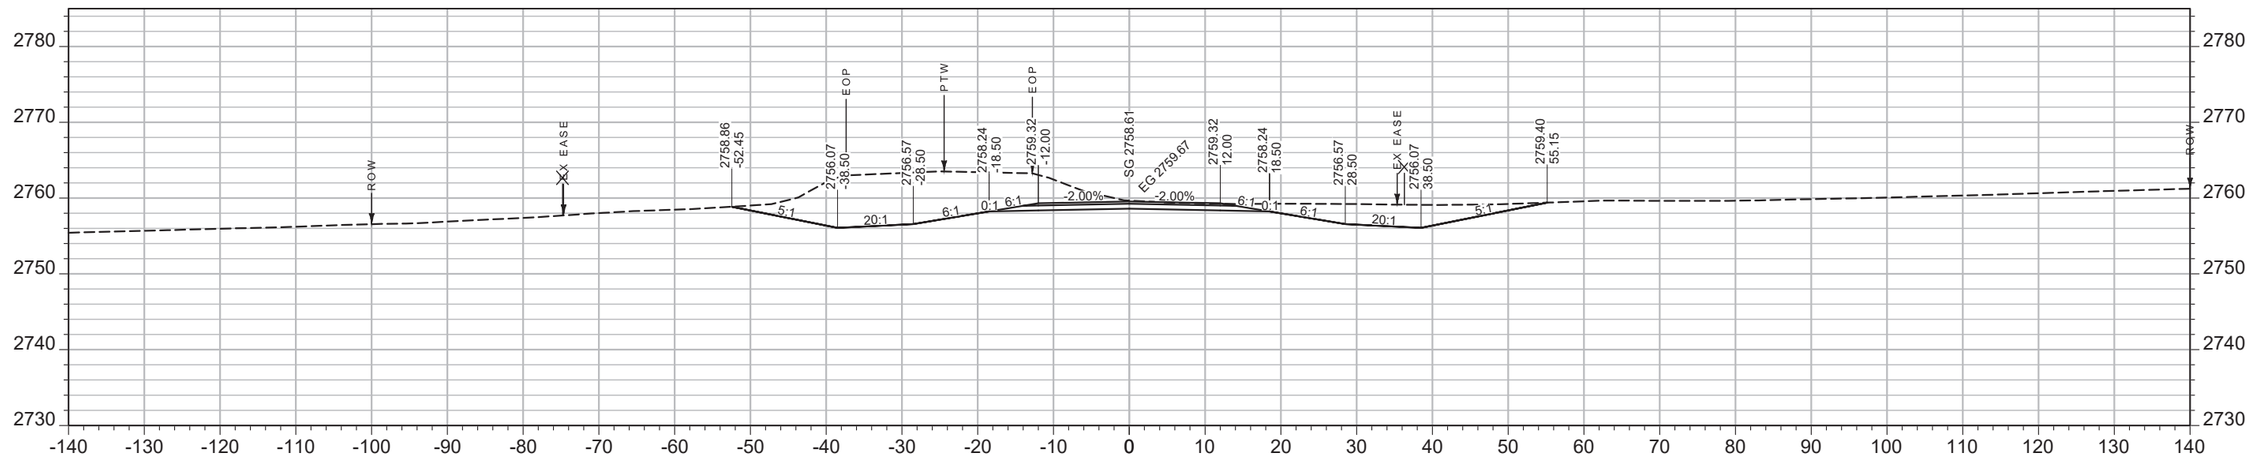

CV: 176 CY STA 2494+00.00 FV: 0 CY

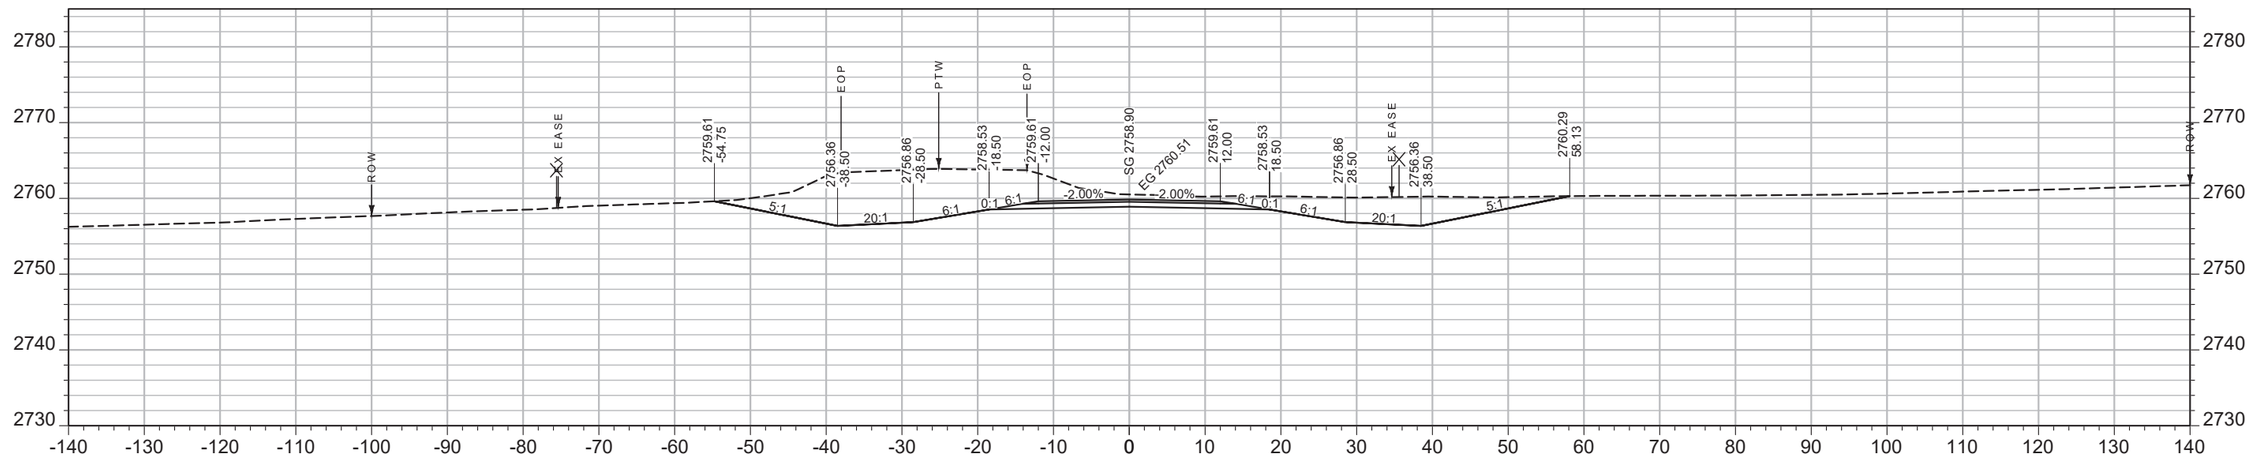

CV: 579 CY STA 2493+86.19 FV: 0 CY

SHEET NO. 379

CONNECTION

PROJECT NAME **WEST OF BROCKWAY - WEST**
COUNTY **MCCONE**
PROJECT ID **NH-HSIP 57-6(22)254**
UPN **9727000**


DESIGNED BY C. PERIMAN 09/2023
REVIEWED BY
CHECKED BY

9727000RDLAY005.DWG


MONTANA Department of Transportation

CROSS SECTIONS

7/9/2025 2:18 AM

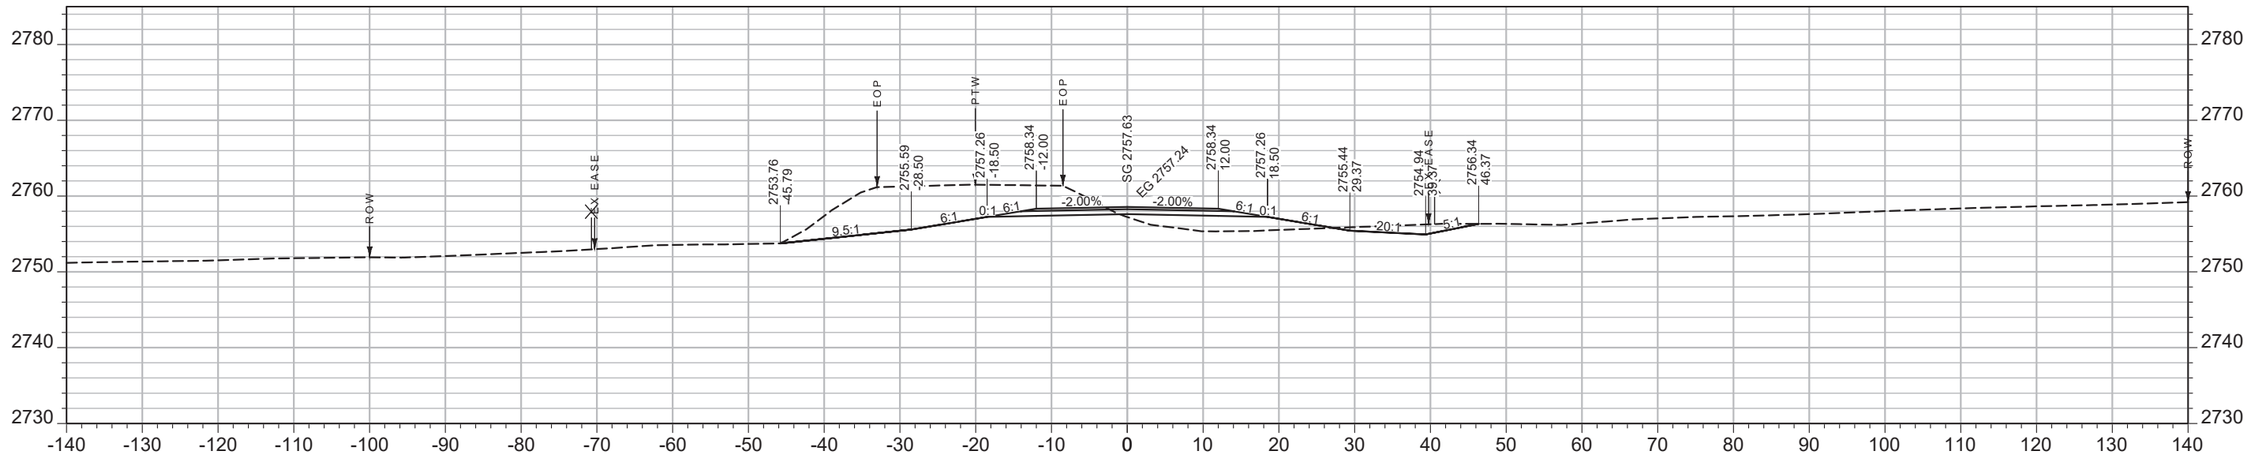

CV: 214 CY STA 2494+78.81 FV: 29 CY

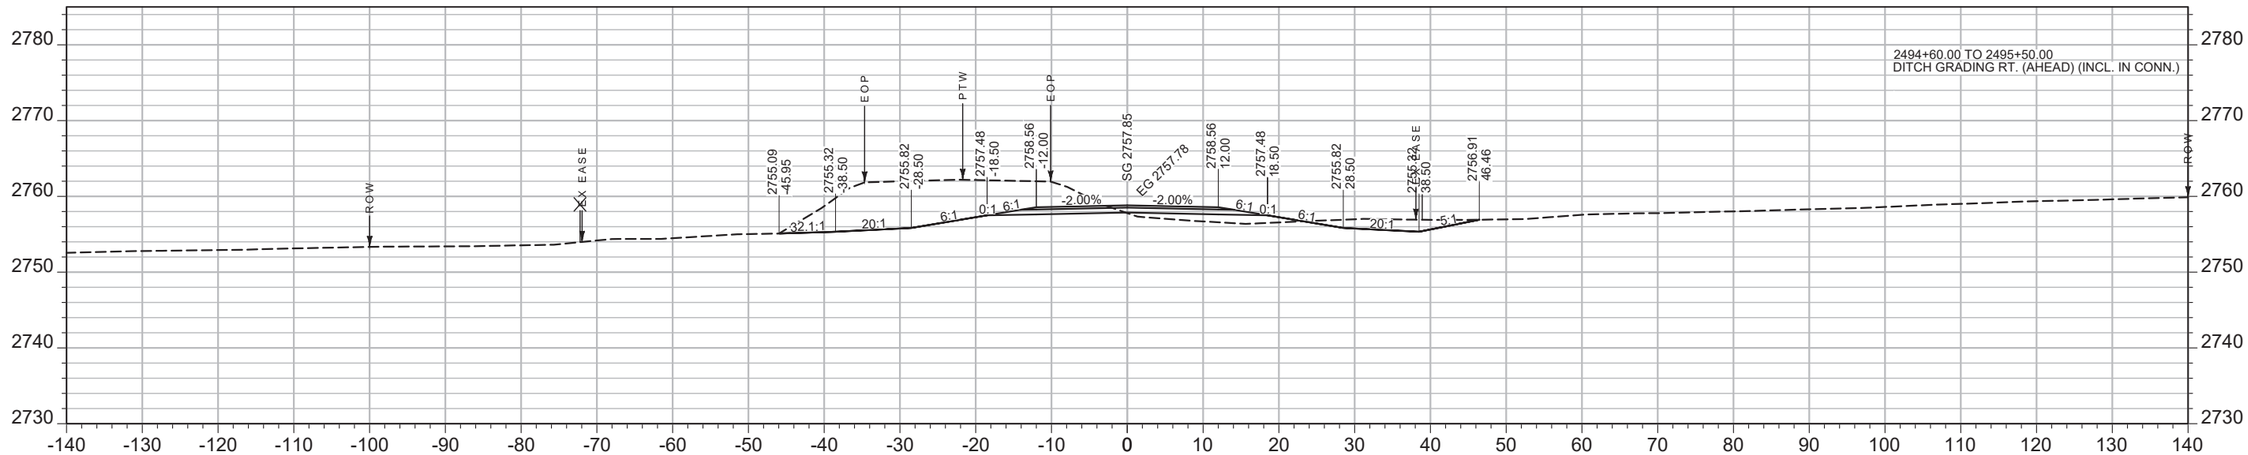

CV: 463 CY STA 2494+50.00 FV: 12 CY

SHEET NO.
380

CONNECTION

PROJECT NAME WEST OF BROCKWAY - WEST
COUNTY MCCONE
PROJECT ID NH-HSIP 57-6(22)254
UPN 9727000

DESIGNED BY C. PERIMAN 09/2023
REVIEWED BY
CHECKED BY


MONTANA Department of Transportation

CROSS SECTIONS


7/9/2025 2:20 AM

9727000RDLAY005.DWG

AWARD COPY

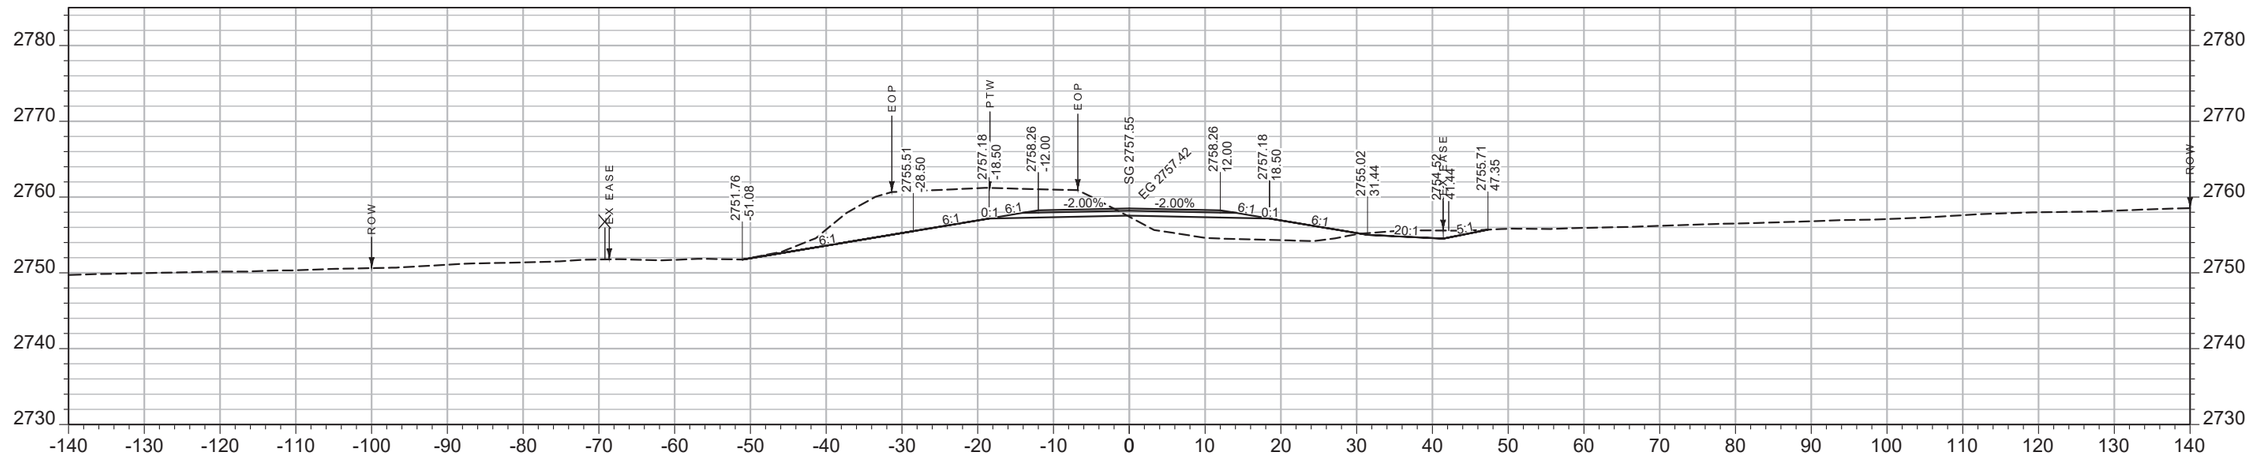

CV: 48 CY STA 2495+07.55 FV: 18 CY

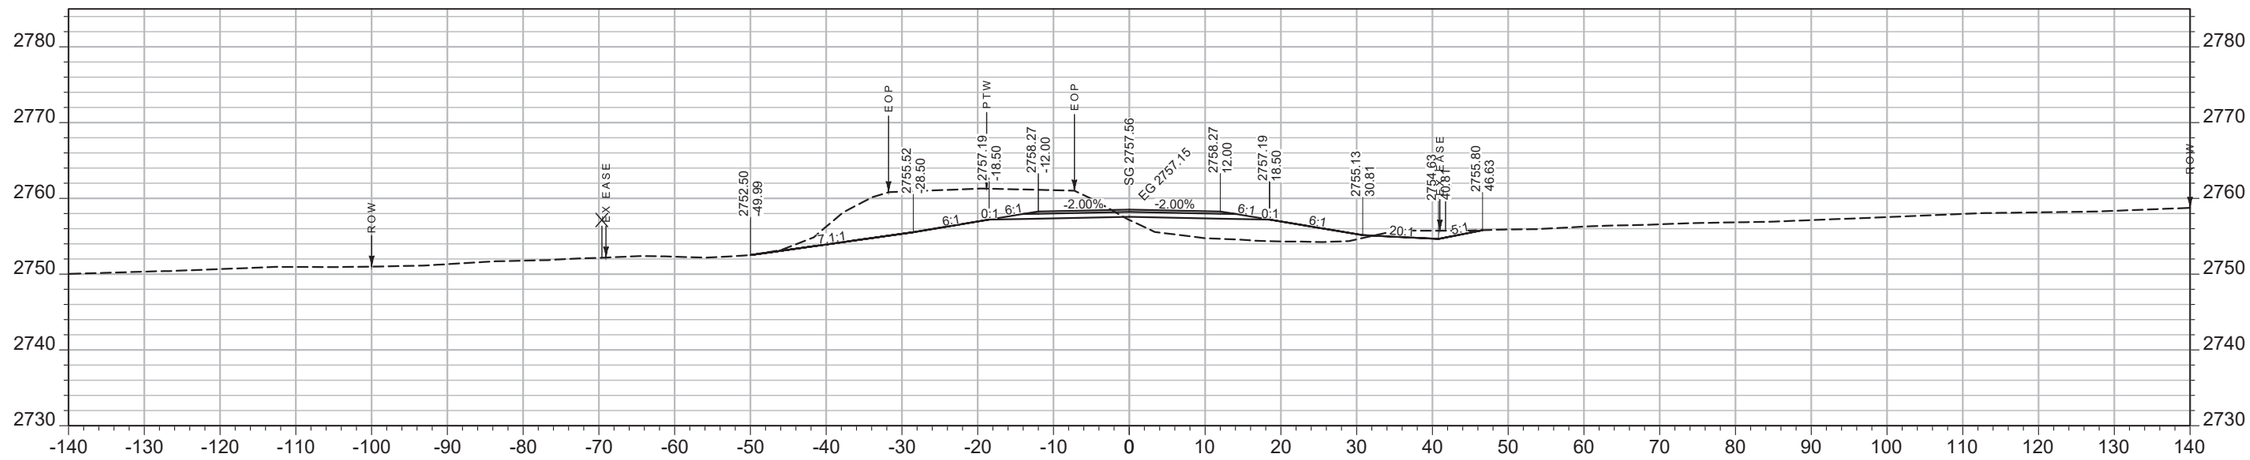

CV: 140 CY STA 2495+00.00 FV: 43 CY

SHEET NO. 381

CONNECTION

PROJECT NAME **WEST OF BROCKWAY - WEST**
COUNTY **MCCONE**
PROJECT ID **NH-HSIP 57-6(22)254**
UPN **9727000**

DESIGNED BY C. PERIMAN 09/2023
REVIEWED BY
CHECKED BY


9727000RDLAY005.DWG

MONTANA Department of Transportation


CROSS SECTIONS

7/9/2025 2:22 AM

AWARD COPY

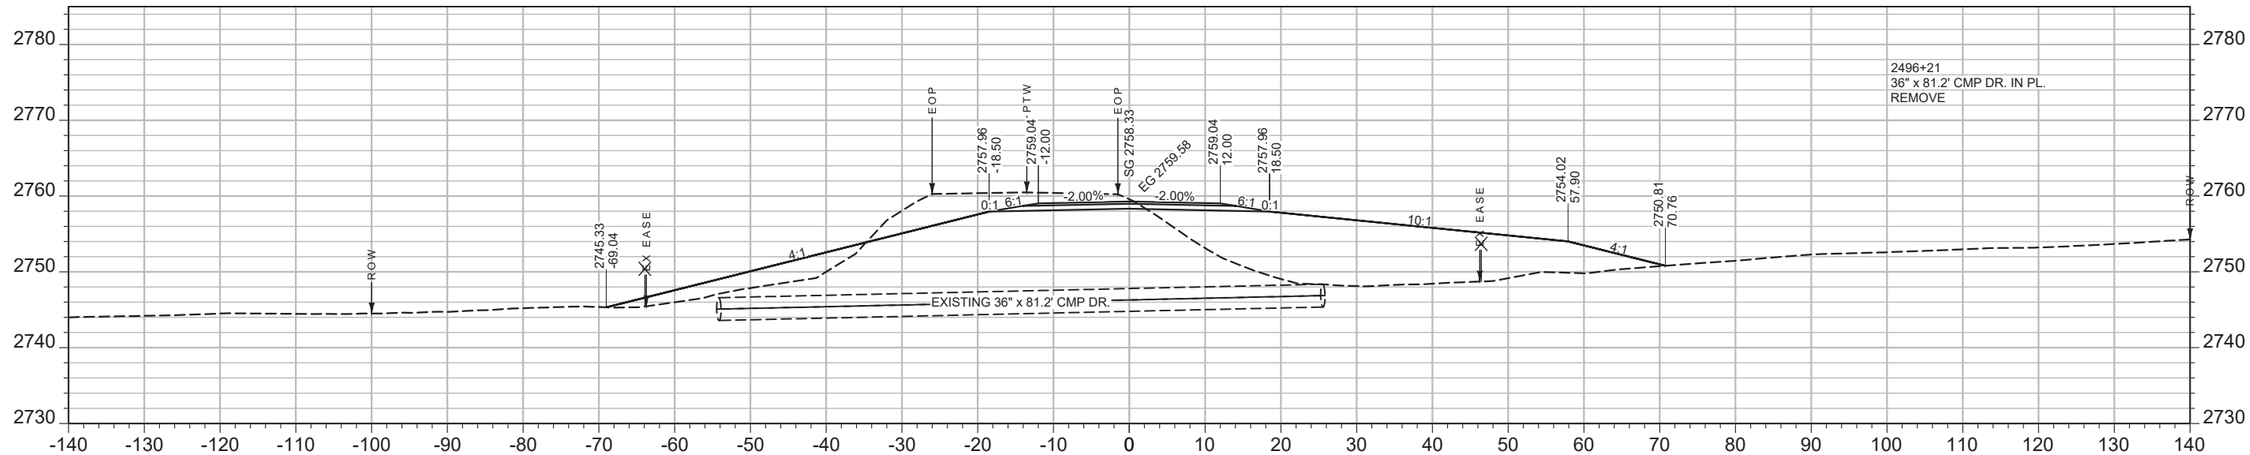

CV: 194 CY STA 2496+00.00 FV: 513 CY

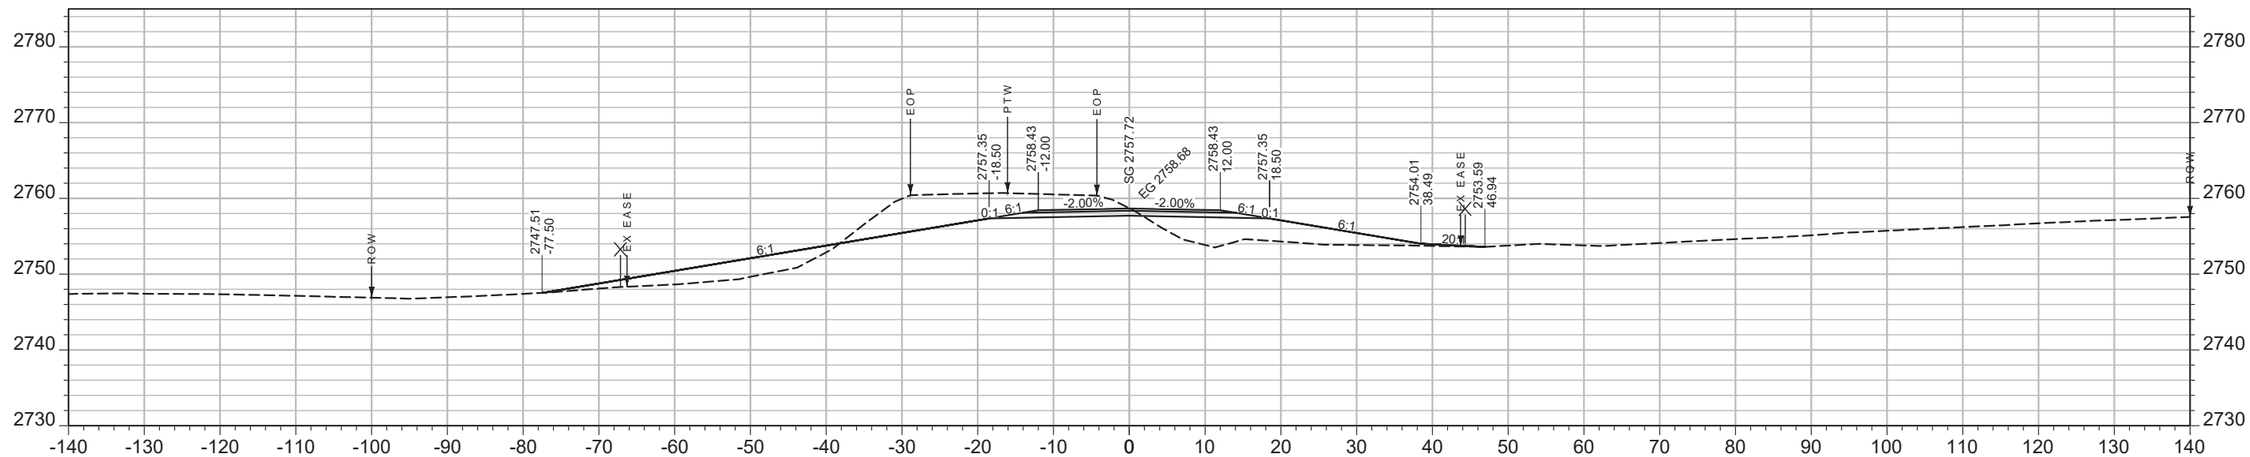

CV: 230 CY STA 2495+50.00 FV: 151 CY

SHEET NO.
382

CONNECTION


PROJECT NAME WEST OF BROCKWAY - WEST
COUNTY MCCONE
PROJECT ID NH-HSIP 57-6(22)254
UPN 9727000

DESIGNED BY C. PERIMAN 09/2023
REVIEWED BY
CHECKED BY
9727000RDLAY005.DWG


MONTANA Department of Transportation

CROSS SECTIONS

7/9/2025 2:24 AM

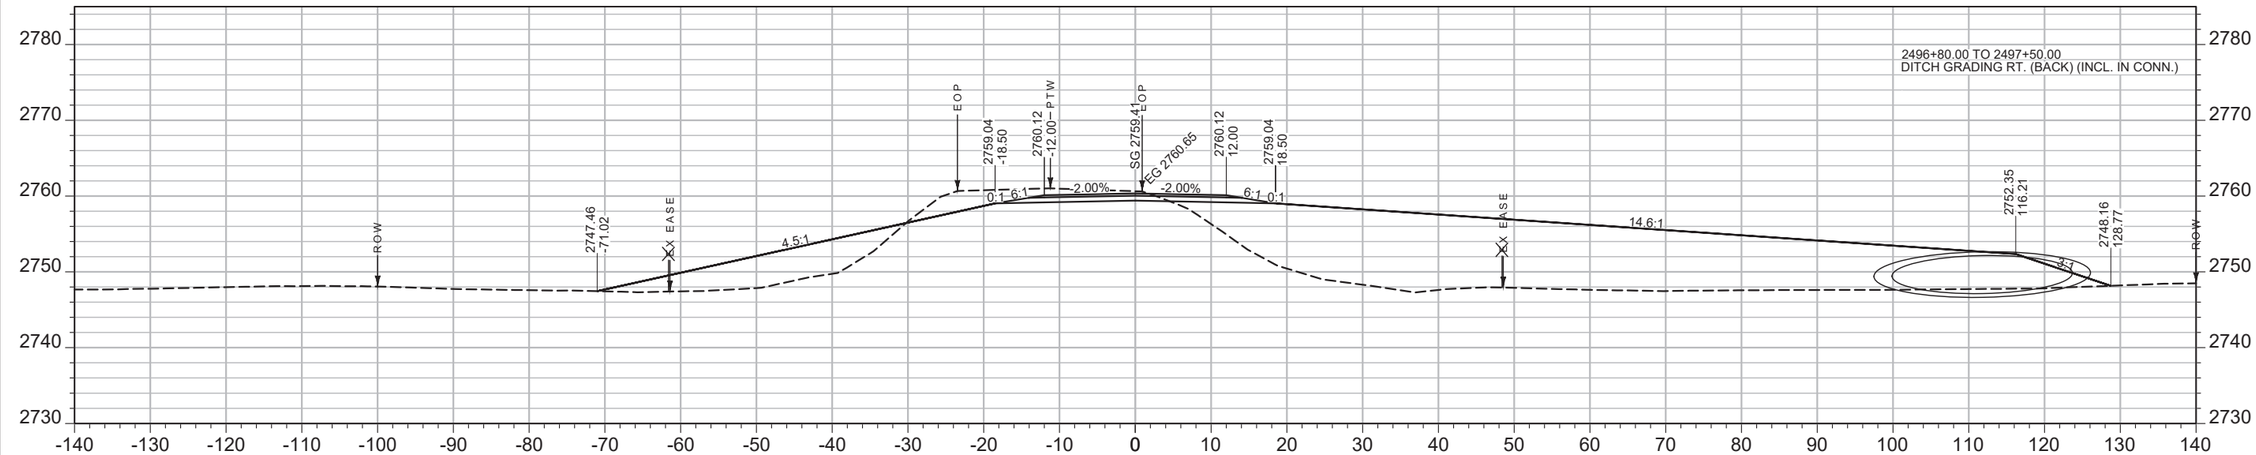

CV: 32 CY STA 2496+50.00 FV: 491 CY

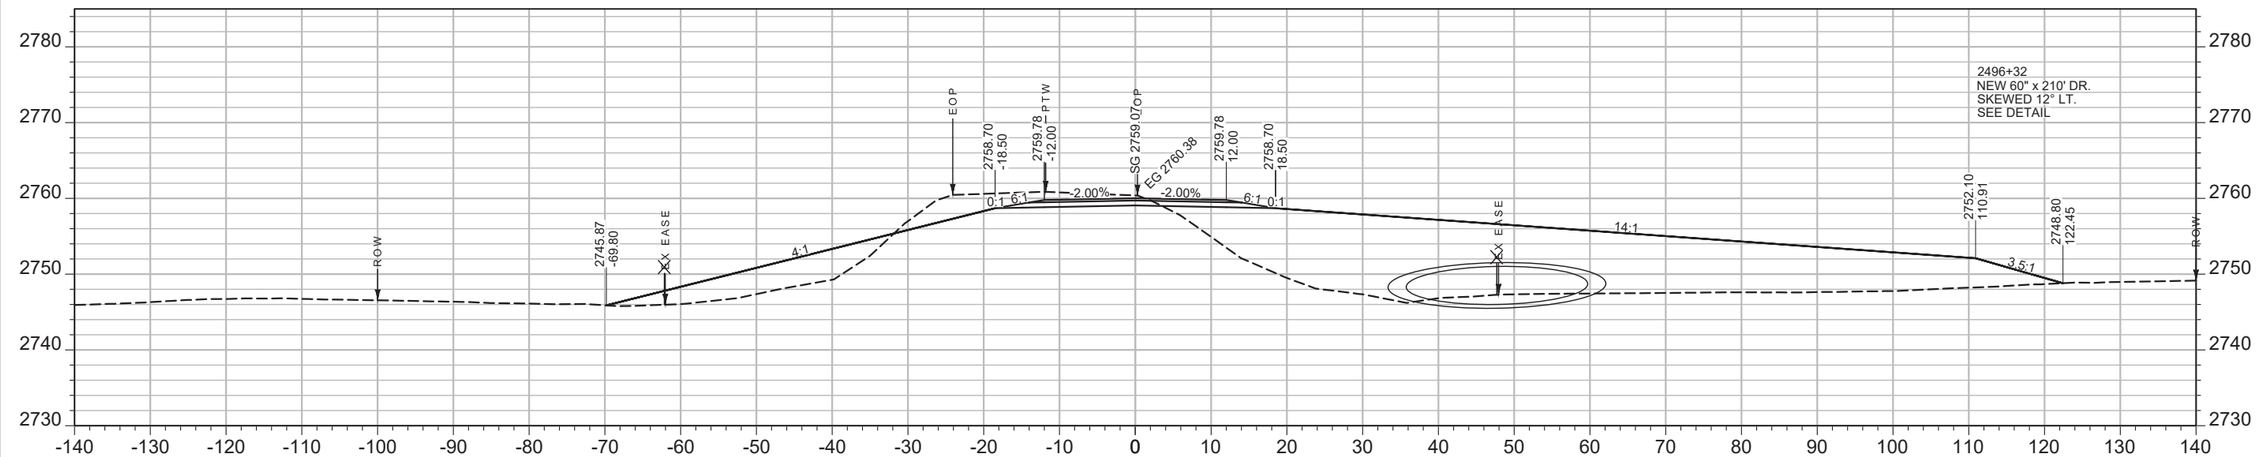

CV: 103 CY STA 2496+36.19 FV: 867 CY

SHEET NO. 383

CONNECTION

PROJECT NAME **WEST OF BROCKWAY - WEST**
COUNTY **MCCONE**
PROJECT ID **NH-HSIP 57-6(22)254**
UPN **9727000**


DESIGNED BY C. PERIMAN 09/2023
REVIEWED BY
CHECKED BY
9727000RDLAY005.DWG

MONTANA Department of Transportation


CROSS SECTIONS

7/9/2025 2:26 AM

AWARD COPY

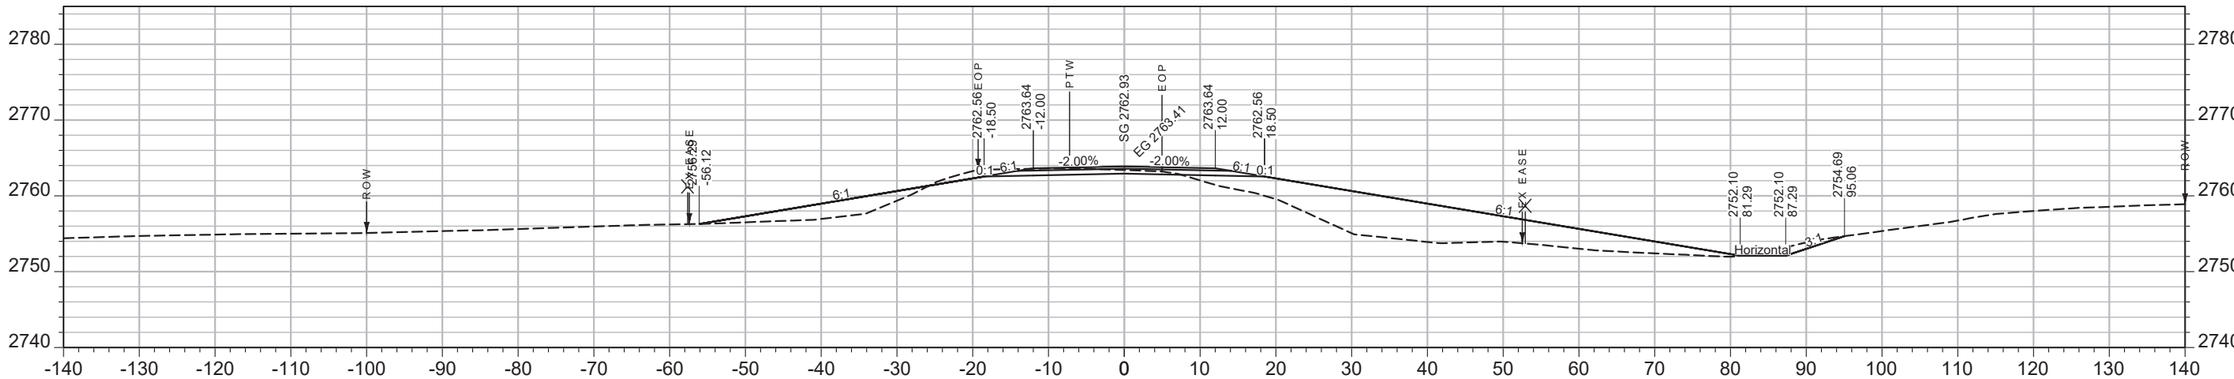

CV: 149 CY STA 2497+50.00 FV: 671 CY

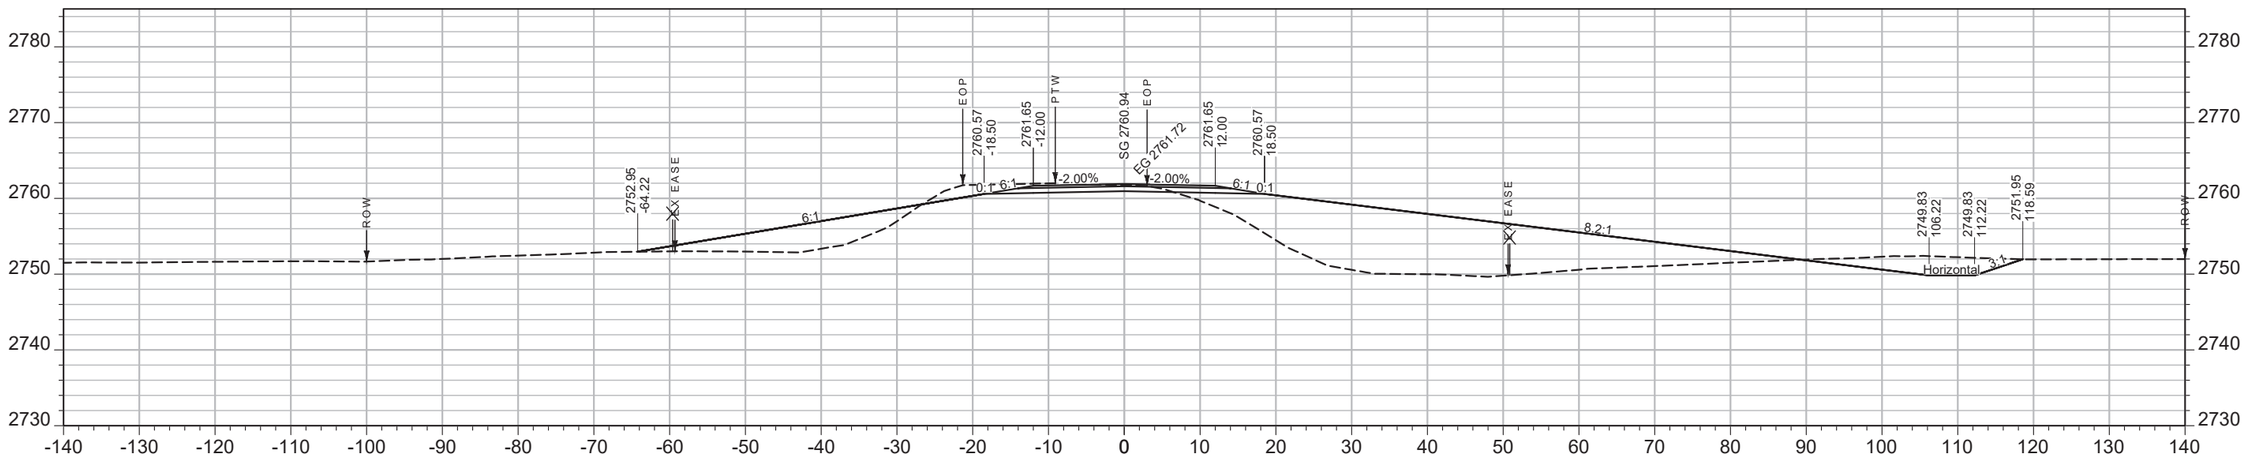

CV: 103 CY STA 2497+00.00 FV: 1287 CY

SHEET NO.
384

CONNECTION

PROJECT NAME WEST OF BROCKWAY - WEST
COUNTY MCCONE
PROJECT ID NH-HSIP 57-6(22)254
UPN 9727000


DESIGNED BY C. PERIMAN 09/2023
REVIEWED BY
CHECKED BY
9727000RDLAY005.DWG

MONTANA Department of Transportation


CROSS SECTIONS

7/9/2025 2:28 AM


AWARD COPY

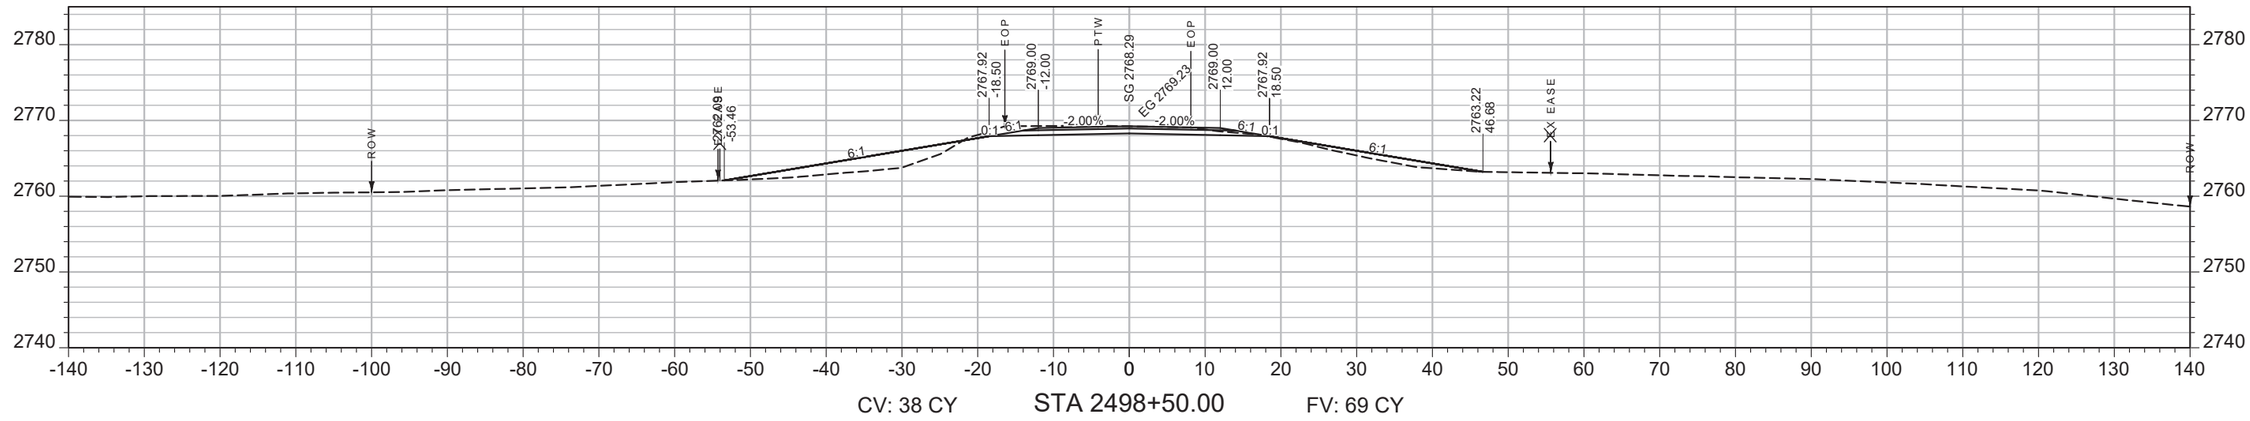

CV: 38 CY STA 2498+50.00 FV: 69 CY

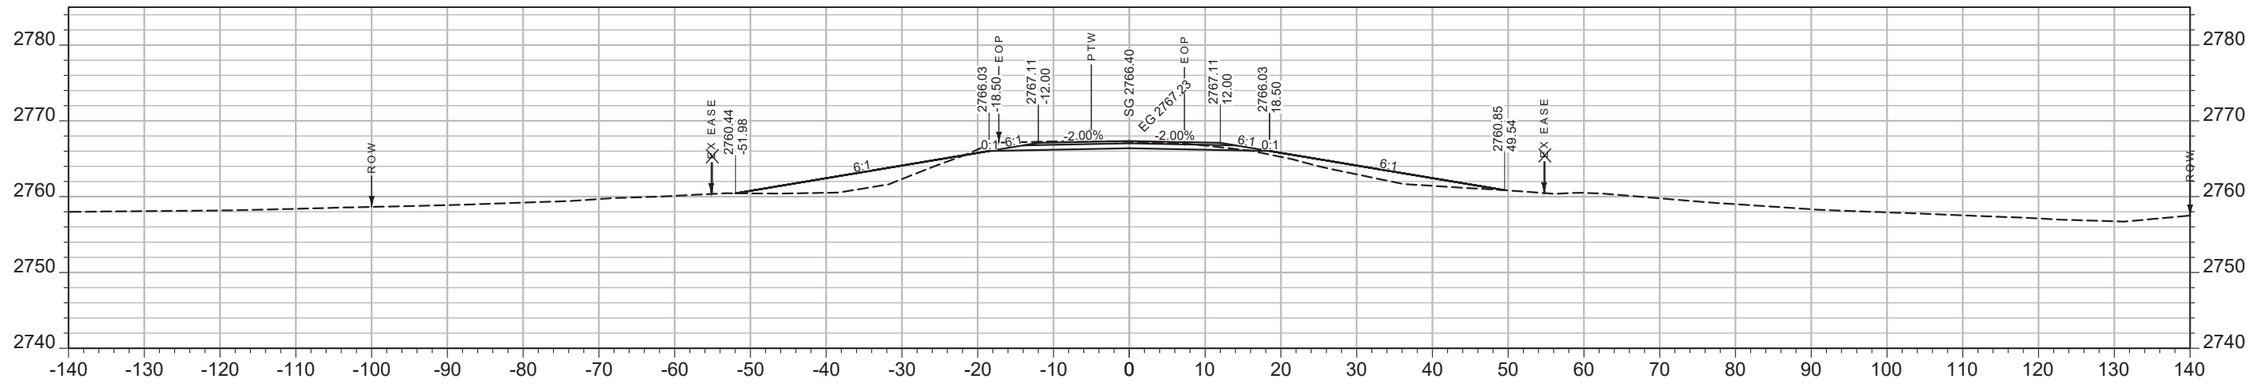

CV: 19 CY STA 2498+18.31 FV: 54 CY

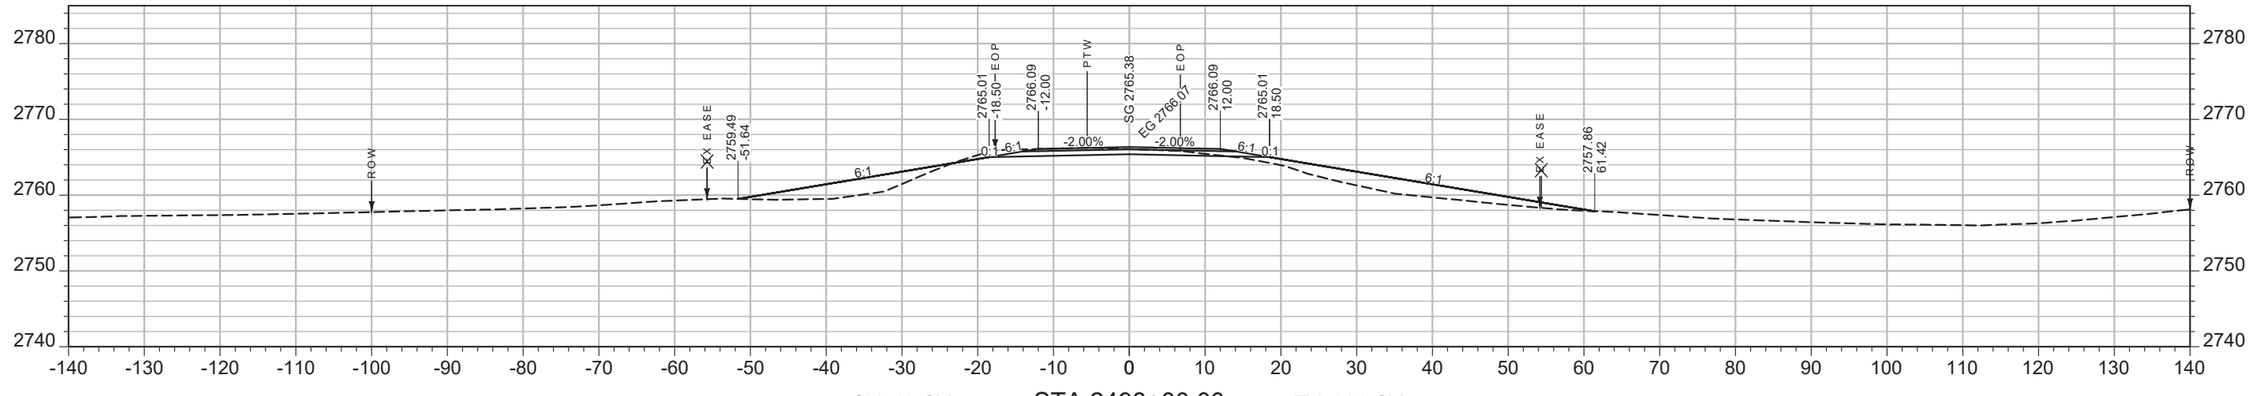

CV: 43 CY STA 2498+00.00 FV: 306 CY

SHEET NO.
385

CONNECTION

PROJECT NAME WEST OF BROCKWAY - WEST
COUNTY MCCONE
PROJECT ID NH-HSIP 57-6(22)254
UPN 9727000


DESIGNED BY C. PERIMAN 09/2023
REVIEWED BY
CHECKED BY
9727000RDLAY005.DWG

MONTANA Department of Transportation


CROSS SECTIONS

7/9/2025 2:30 AM


AWARD COPY

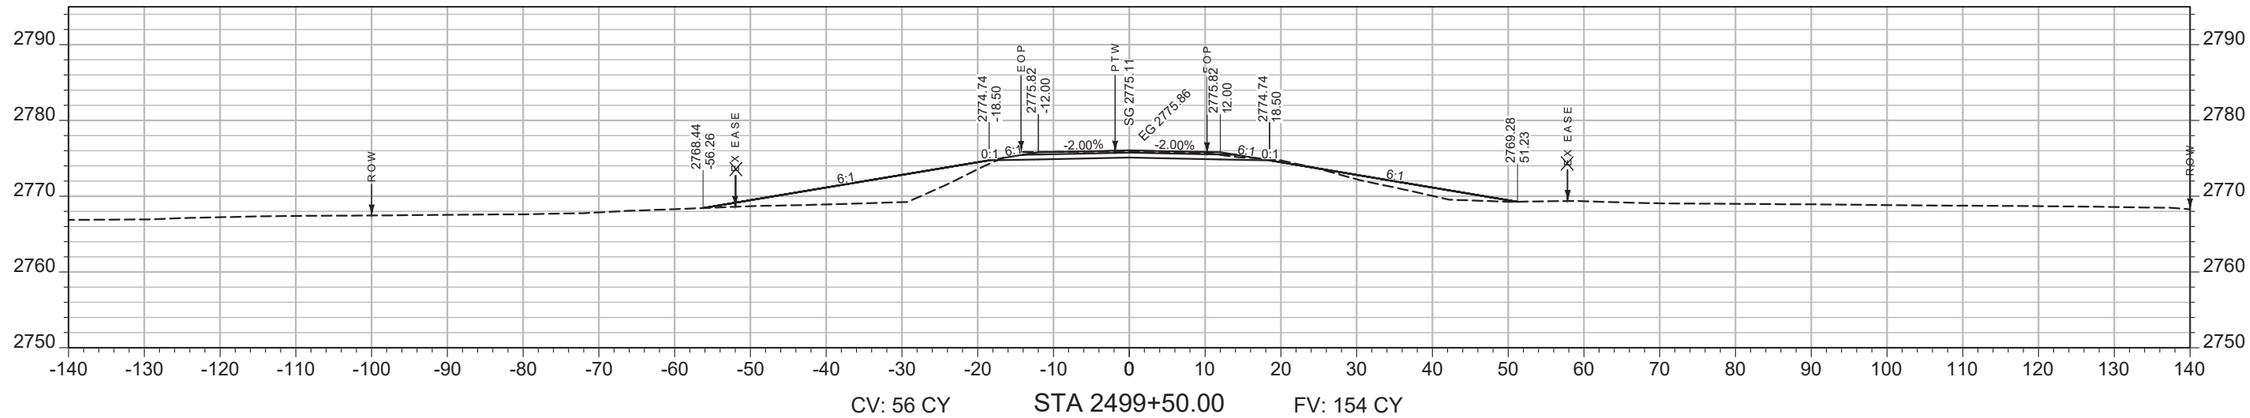

CV: 56 CY STA 2499+50.00 FV: 154 CY

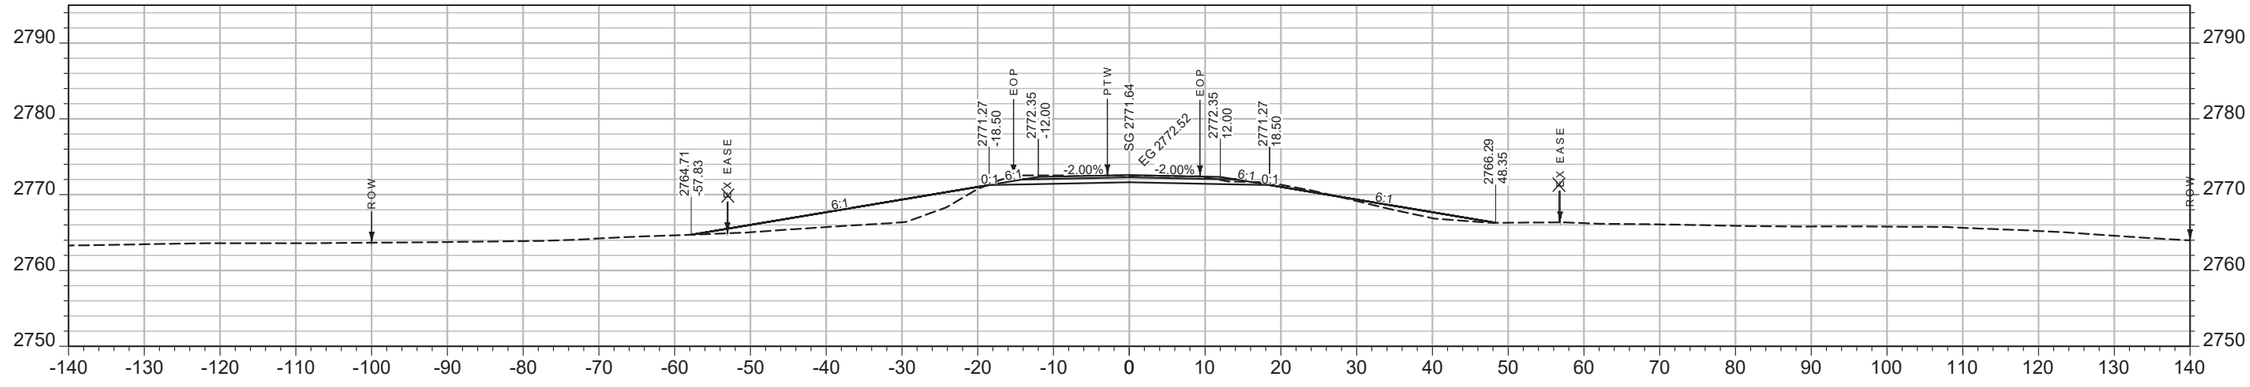

CV: 17 CY STA 2499+00.00 FV: 35 CY

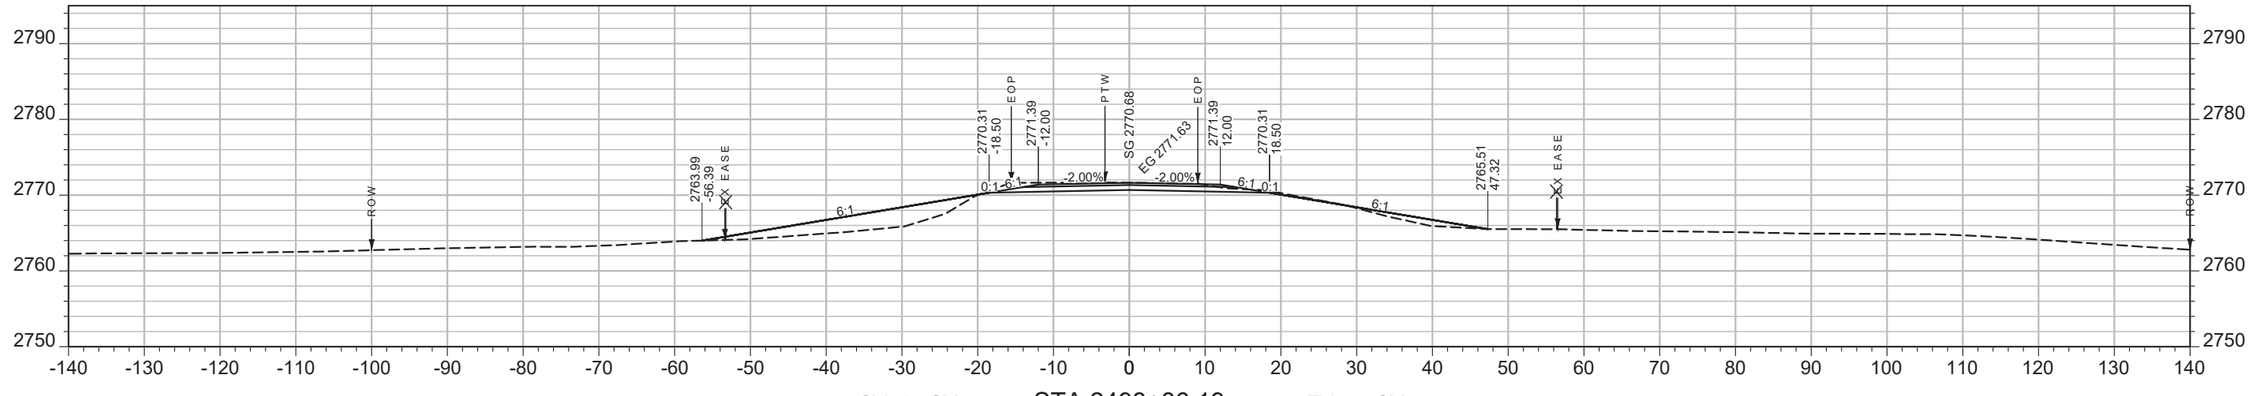

CV: 47 CY STA 2498+86.19 FV: 77 CY

SHEET NO.
386

CONNECTION

PROJECT NAME WEST OF BROCKWAY - WEST
COUNTY MCCONE
PROJECT ID NH-HSIP 57-6(22)254
UPN 9727000


DESIGNED BY C. PERIMAN 09/2023
REVIEWED BY
CHECKED BY
9727000RDLAY005.DWG

MONTANA Department of Transportation


CROSS SECTIONS

7/9/2025 2:32 AM


AWARD COPY

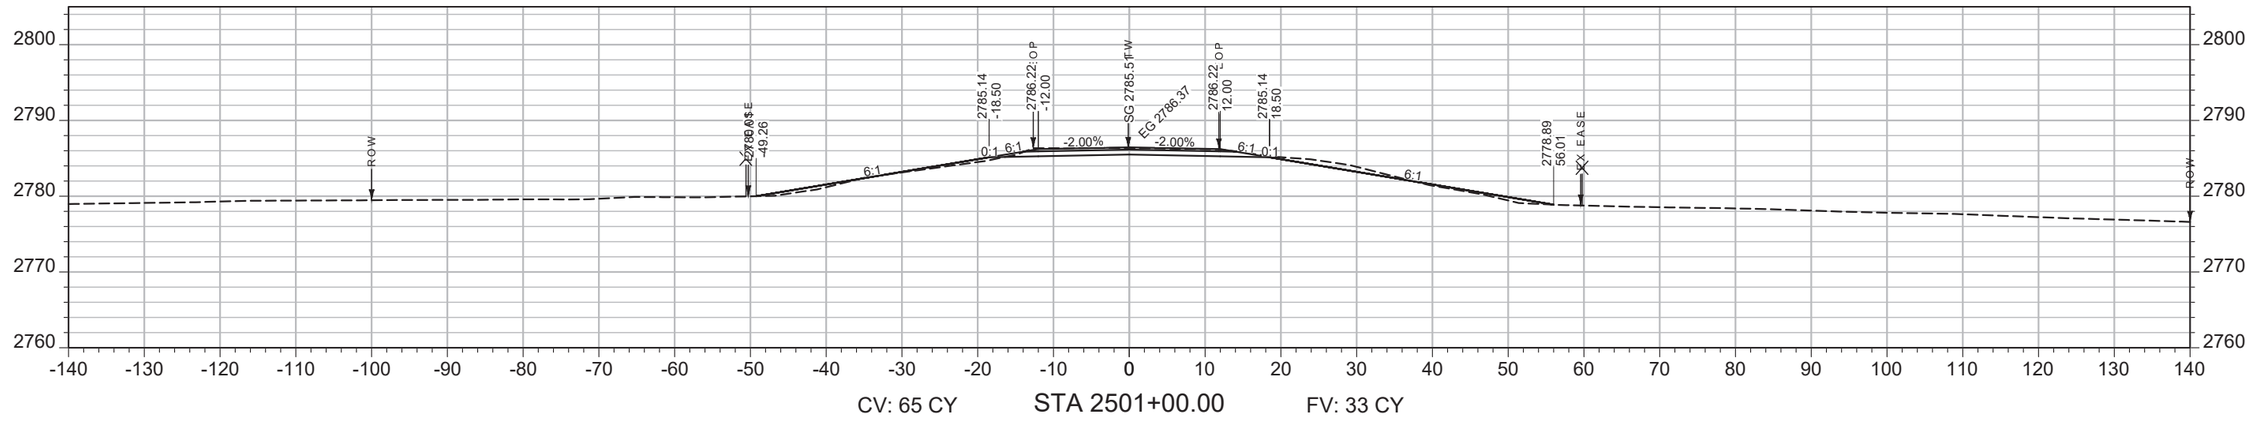

CV: 65 CY STA 2501+00.00 FV: 33 CY

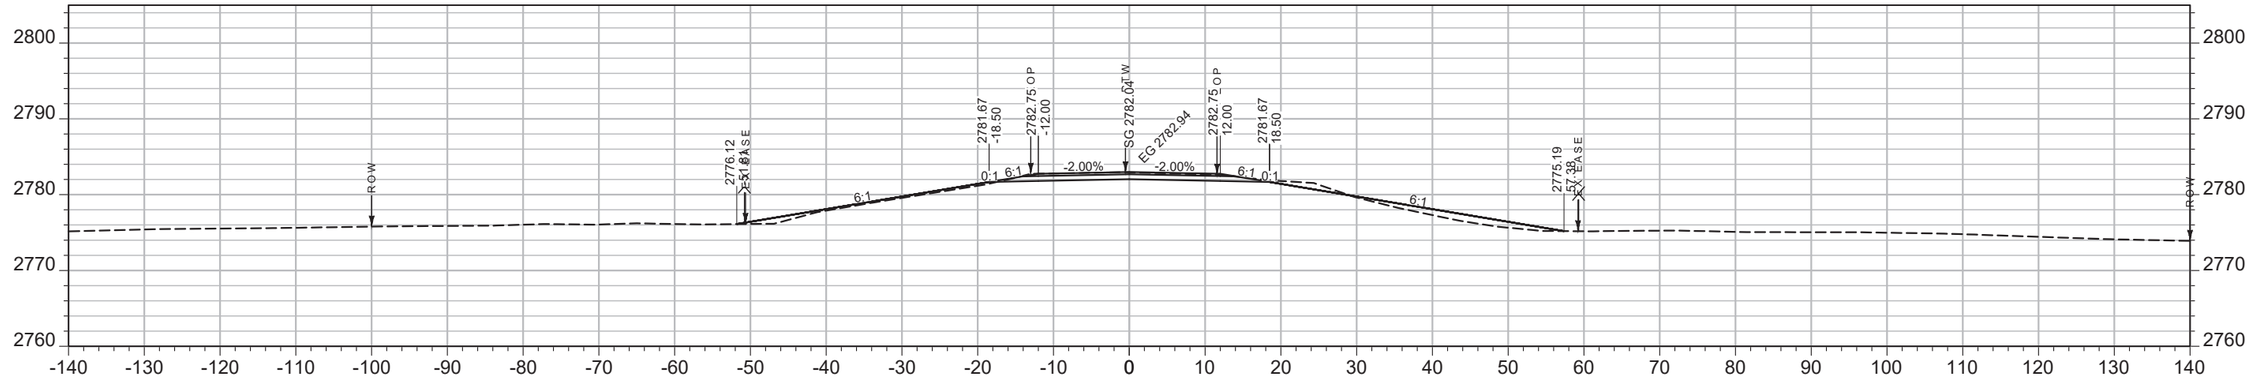

CV: 50 CY STA 2500+50.00 FV: 74 CY

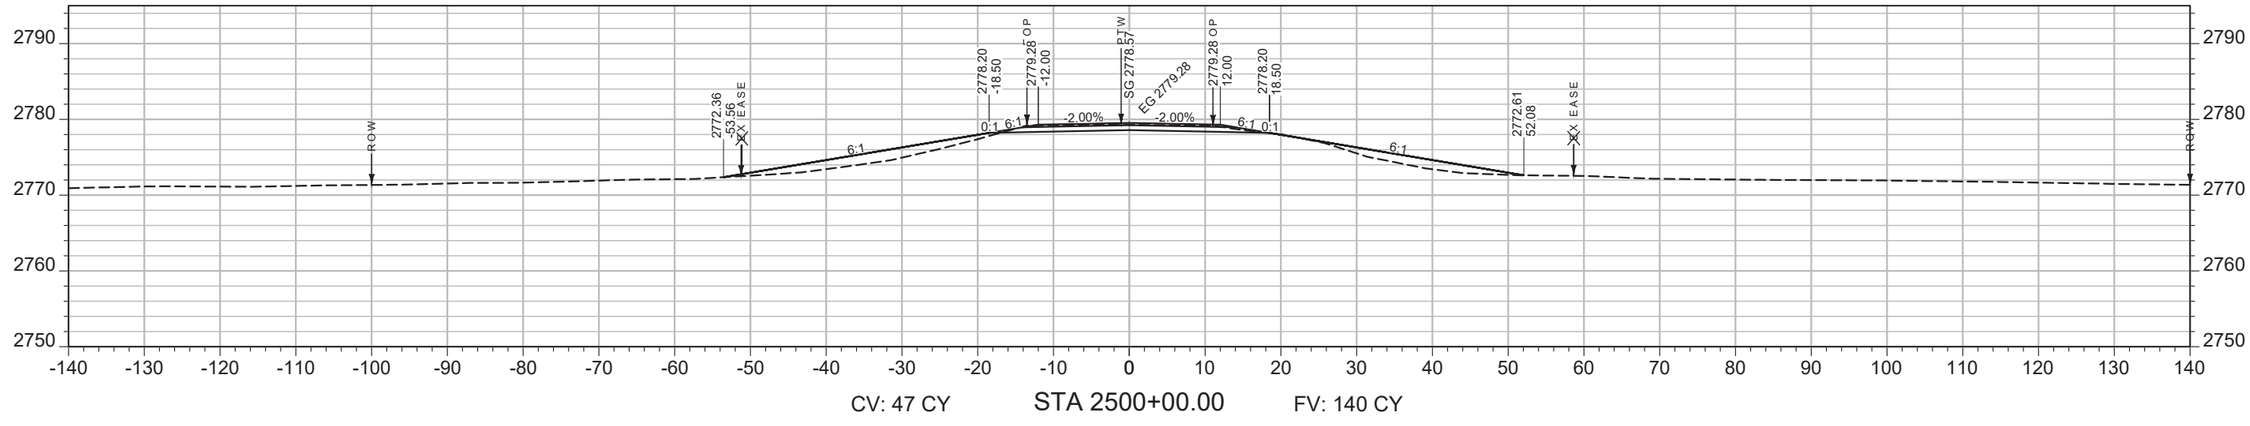

CV: 47 CY STA 2500+00.00 FV: 140 CY

SHEET NO.
387

CONNECTION


PROJECT NAME WEST OF BROCKWAY - WEST
COUNTY MCCONE
PROJECT ID NH-HSIP 57-6(22)254
UPN 9727000

DESIGNED BY C. PERIMAN 09/2023
REVIEWED BY
CHECKED BY
9727000RDLAY005.DWG


MONTANA Department of Transportation

CROSS SECTIONS

7/9/2025 2:35 AM

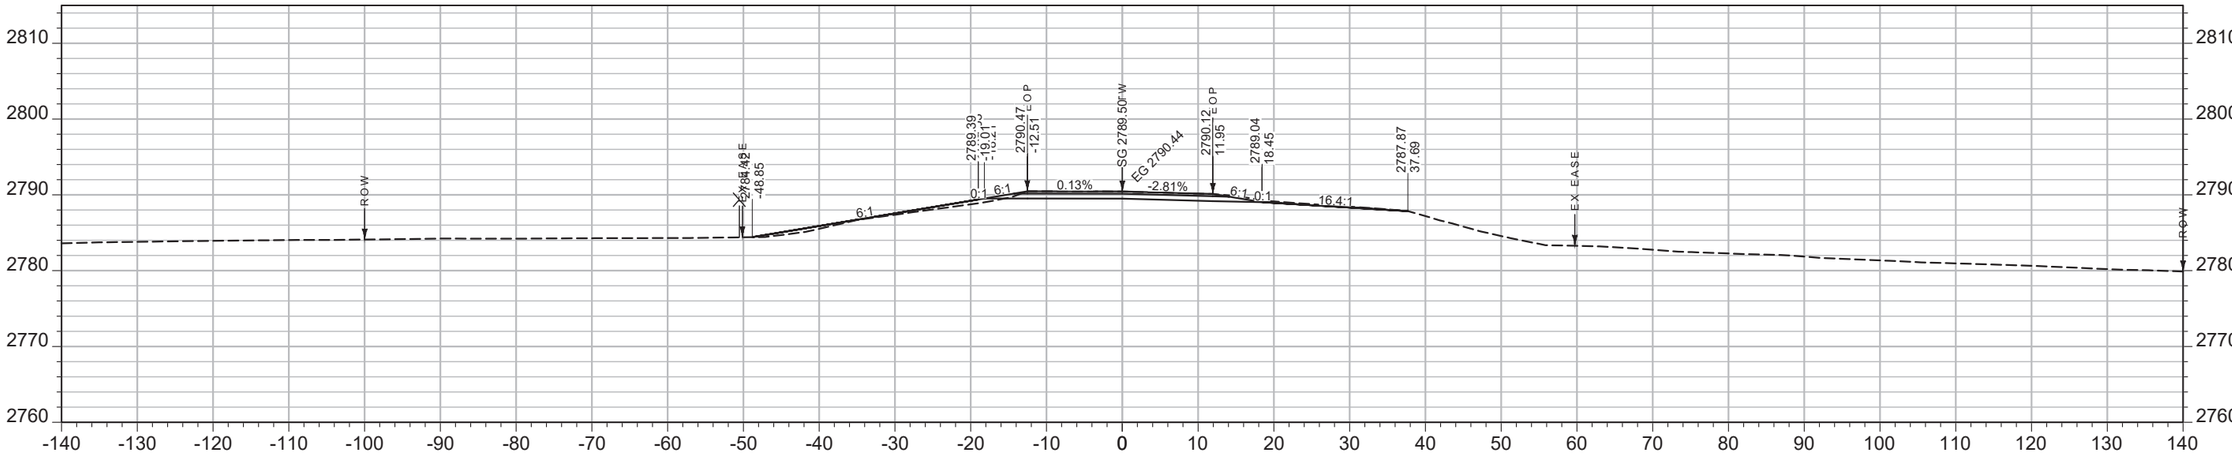

CV: 10 CY STA 2501+57.61 FV: 3 CY

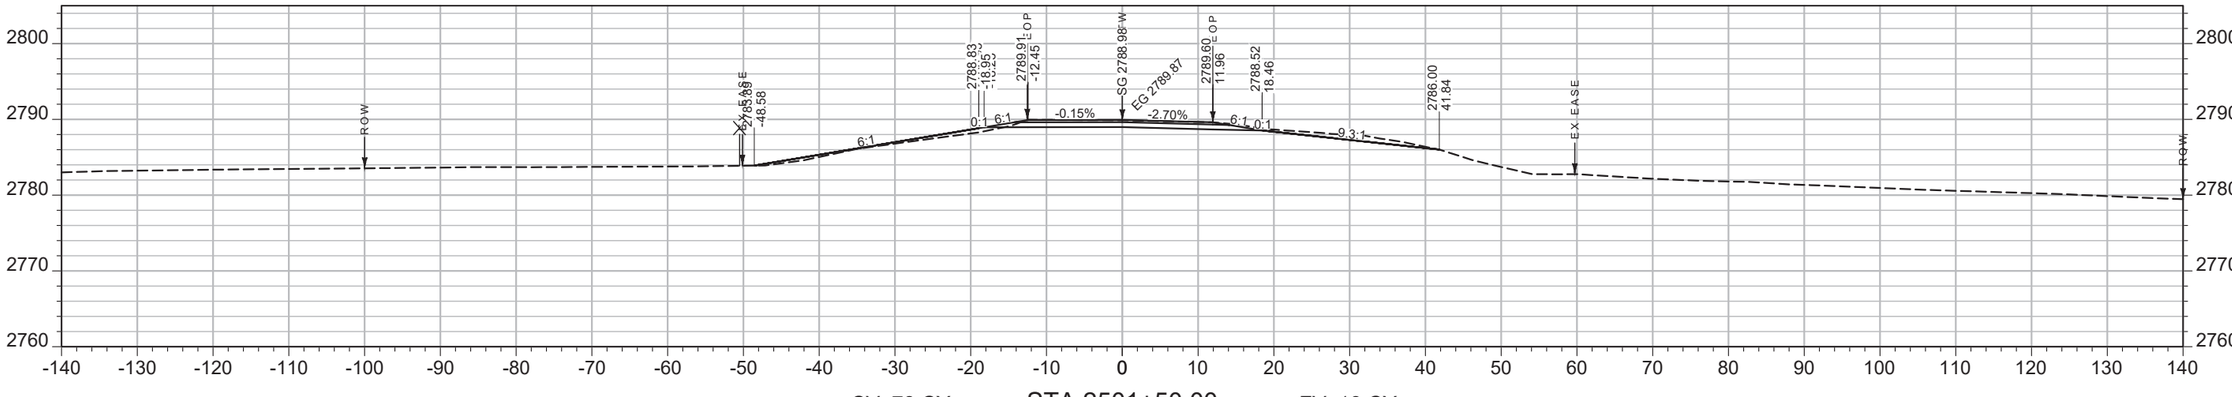

CV: 78 CY STA 2501+50.00 FV: 18 CY

SHEET NO.
388

CONNECTION

PROJECT NAME WEST OF BROCKWAY - WEST
COUNTY MCCONE
PROJECT ID NH-HSIP 57-6(22)254
UPN 9727000


DESIGNED BY C. PERIMAN 09/2023
REVIEWED BY
CHECKED BY
9727000RDLAY005.DWG

MONTANA Department of Transportation

CROSS SECTIONS

7/9/2025 2:37 AM

AWARD COPY

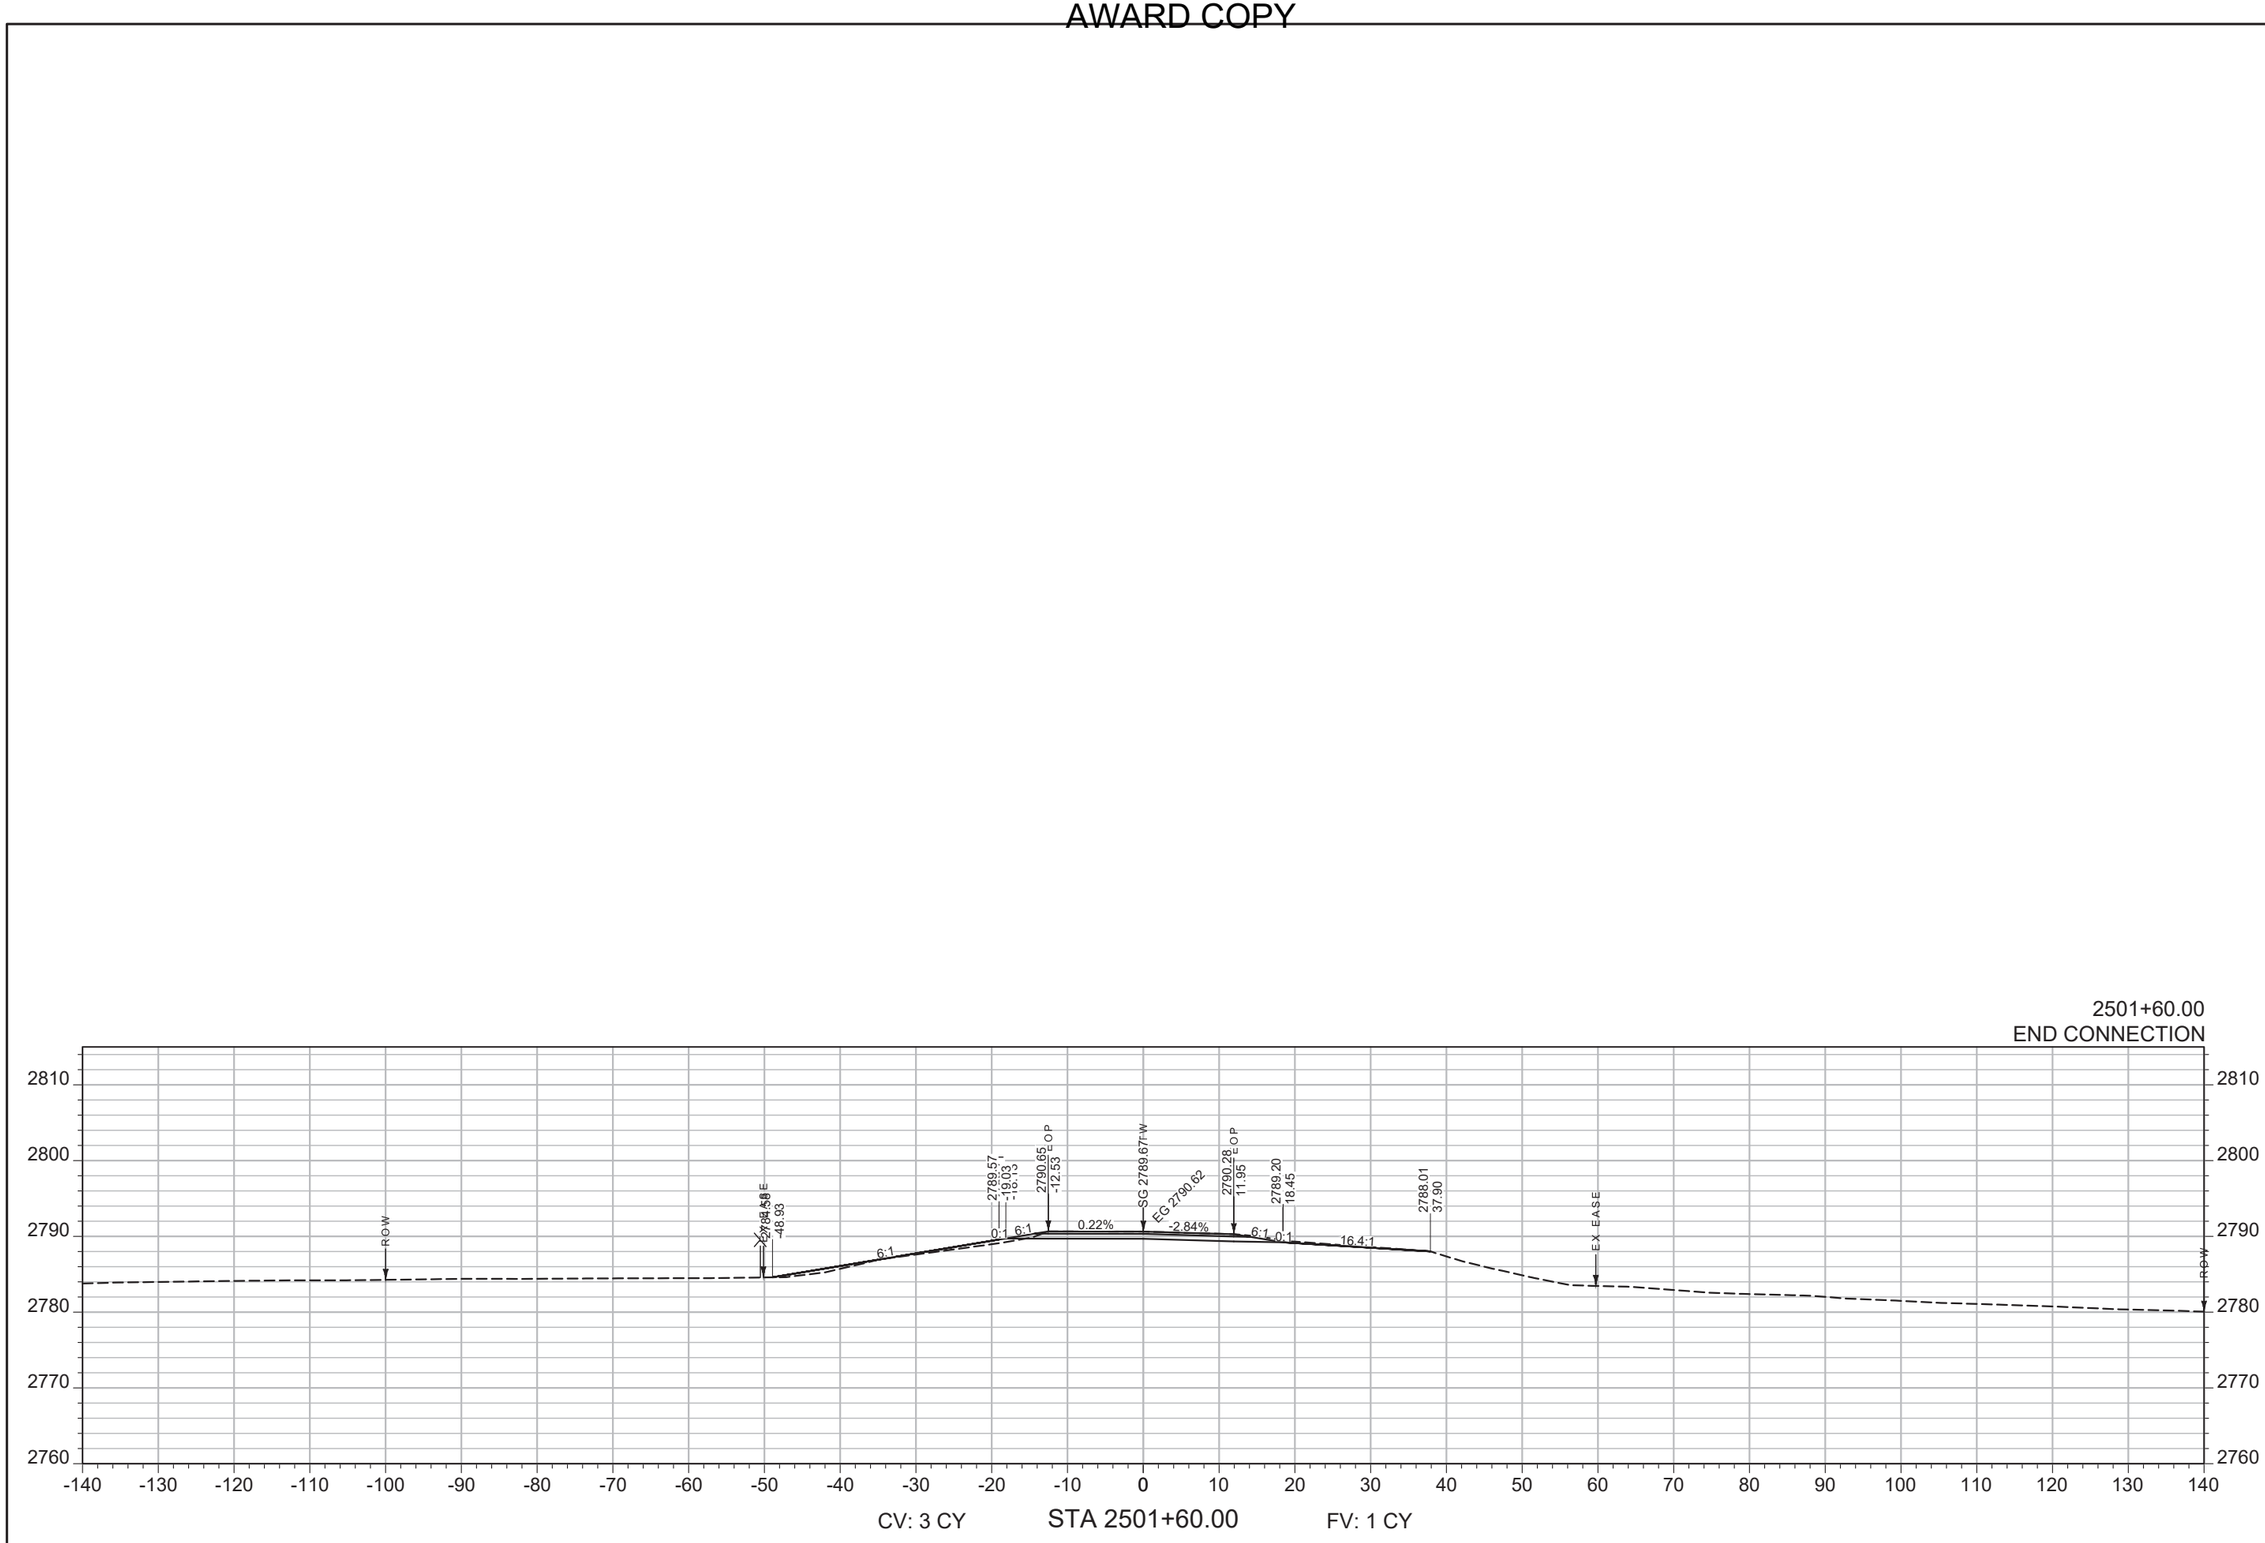

SHEET NO.
389

CONNECTION

PROJECT NAME
WEST OF BROCKWAY - WEST

COUNTY
MCCONE

PROJECT ID
NH-HSIP 57-6(22)254

UPN
9727000

DESIGNED BY
C. PERIMAN
09/2023

REVIEWED BY

CHECKED BY

9727000RDLAY005.DWG

MONTANA
Department of Transportation

CROSS SECTIONS

7/9/2025 2:39 AM