
TYPICAL PAVEMENT MARKINGS
TURN AND BIKE LANE WORDS & SYMBOLS

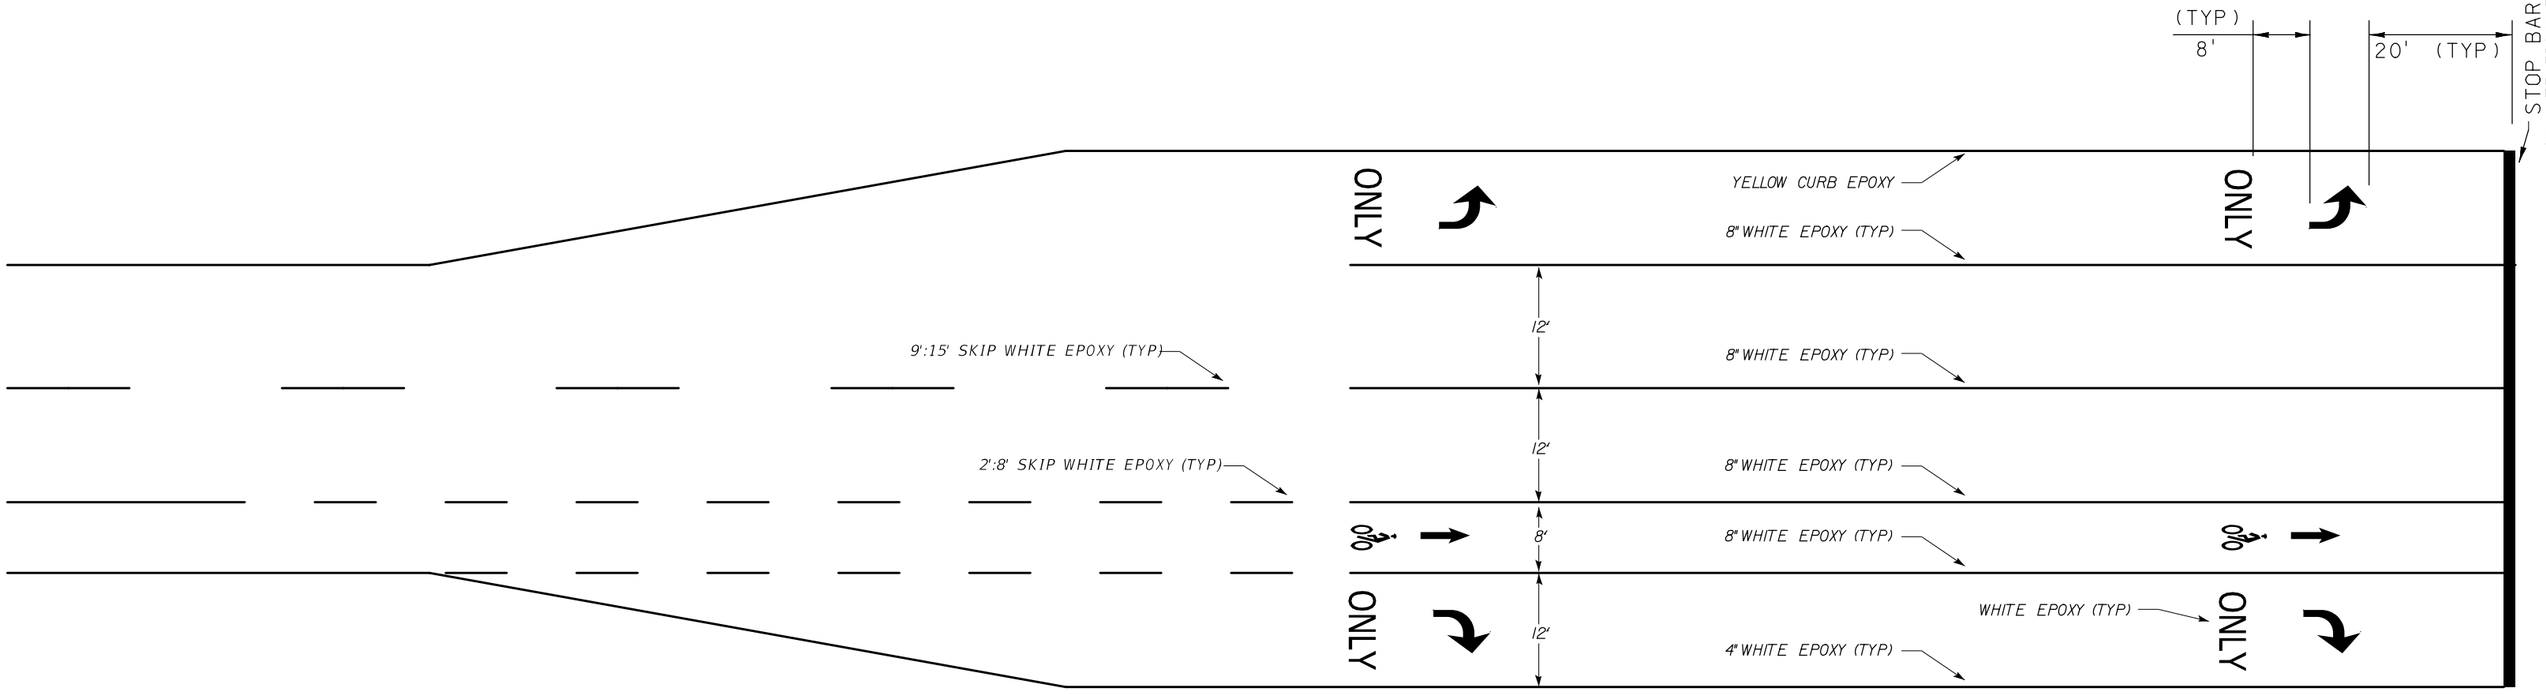

SEE DETAIL "FIGURE 19.4D, pg. 19.4(7)
OF THE TRAFFIC ENGINEERING MANUAL
FOR DETAILS OF INTERSECTIONS