
CONCRETE BARRIER
SIGN MOUNTING DETAIL
STANDARD BARRIER 7' M.H.

NO SCALE

NOTE: SEE STD. DRWG. # 619-24 FOR SIGN MOUNTING DETAILS

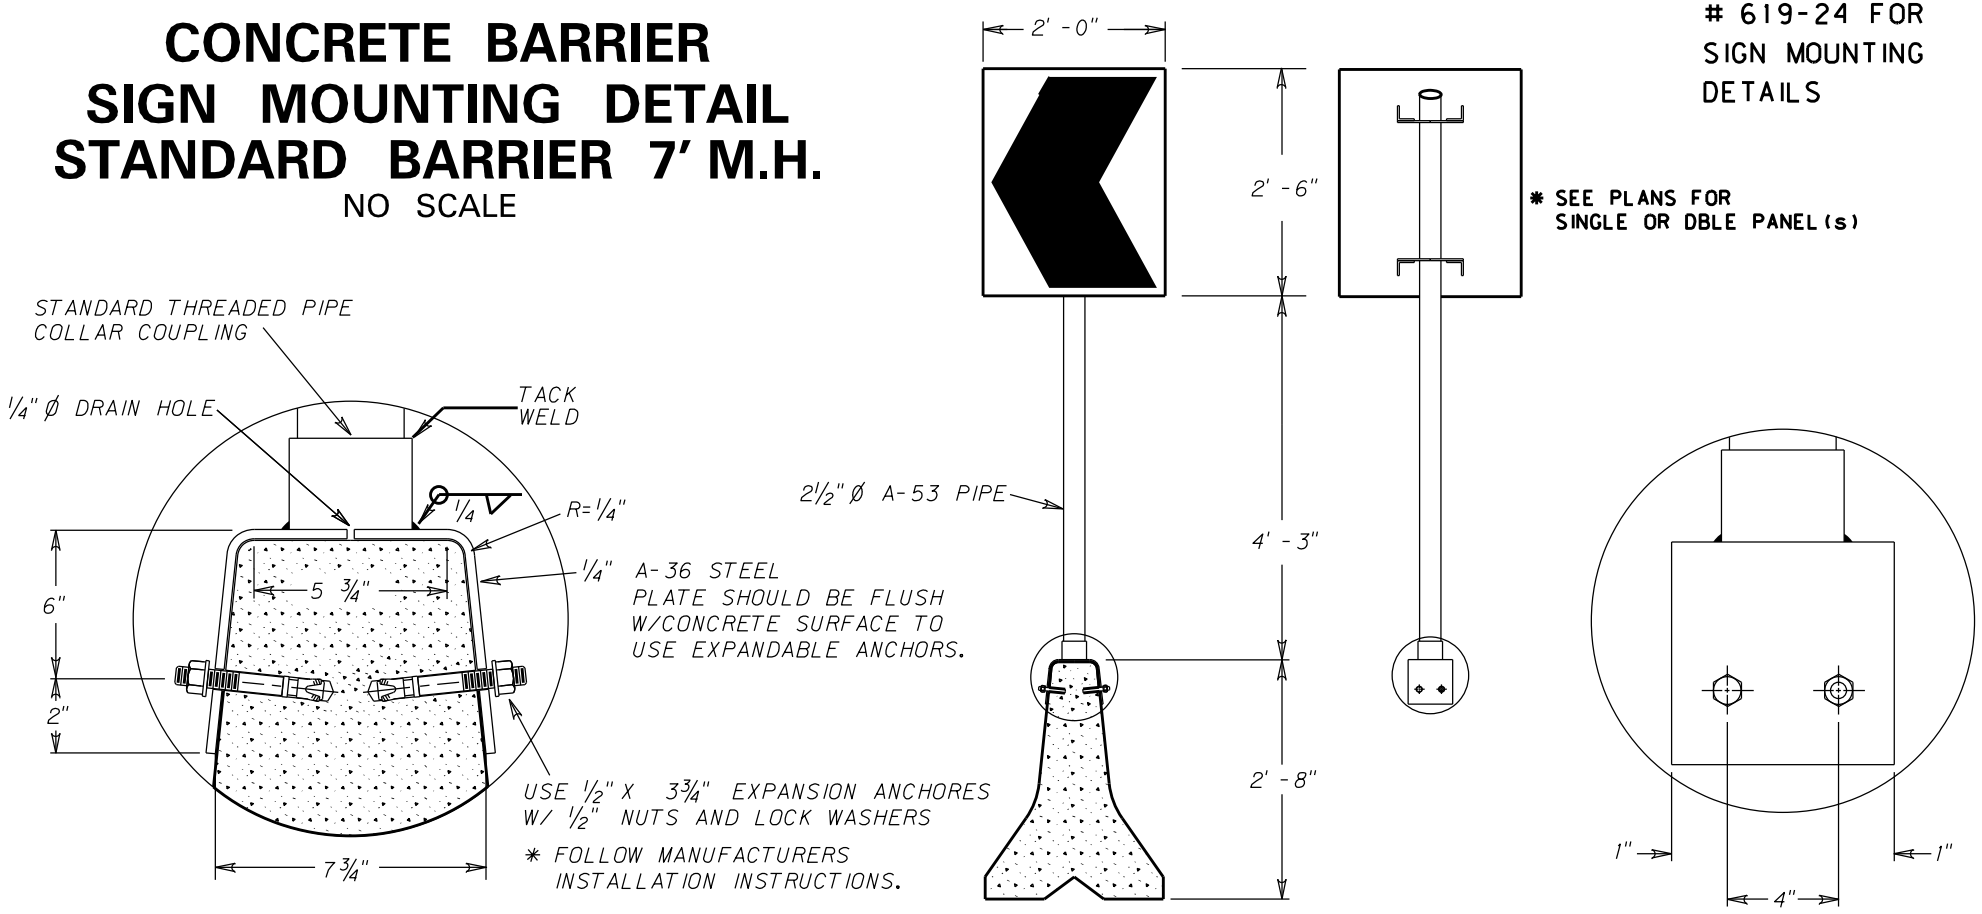

DETAILS_1