
TYPICAL
MAIL BOX TURN–OUT AT APPROACH

NO SCALE

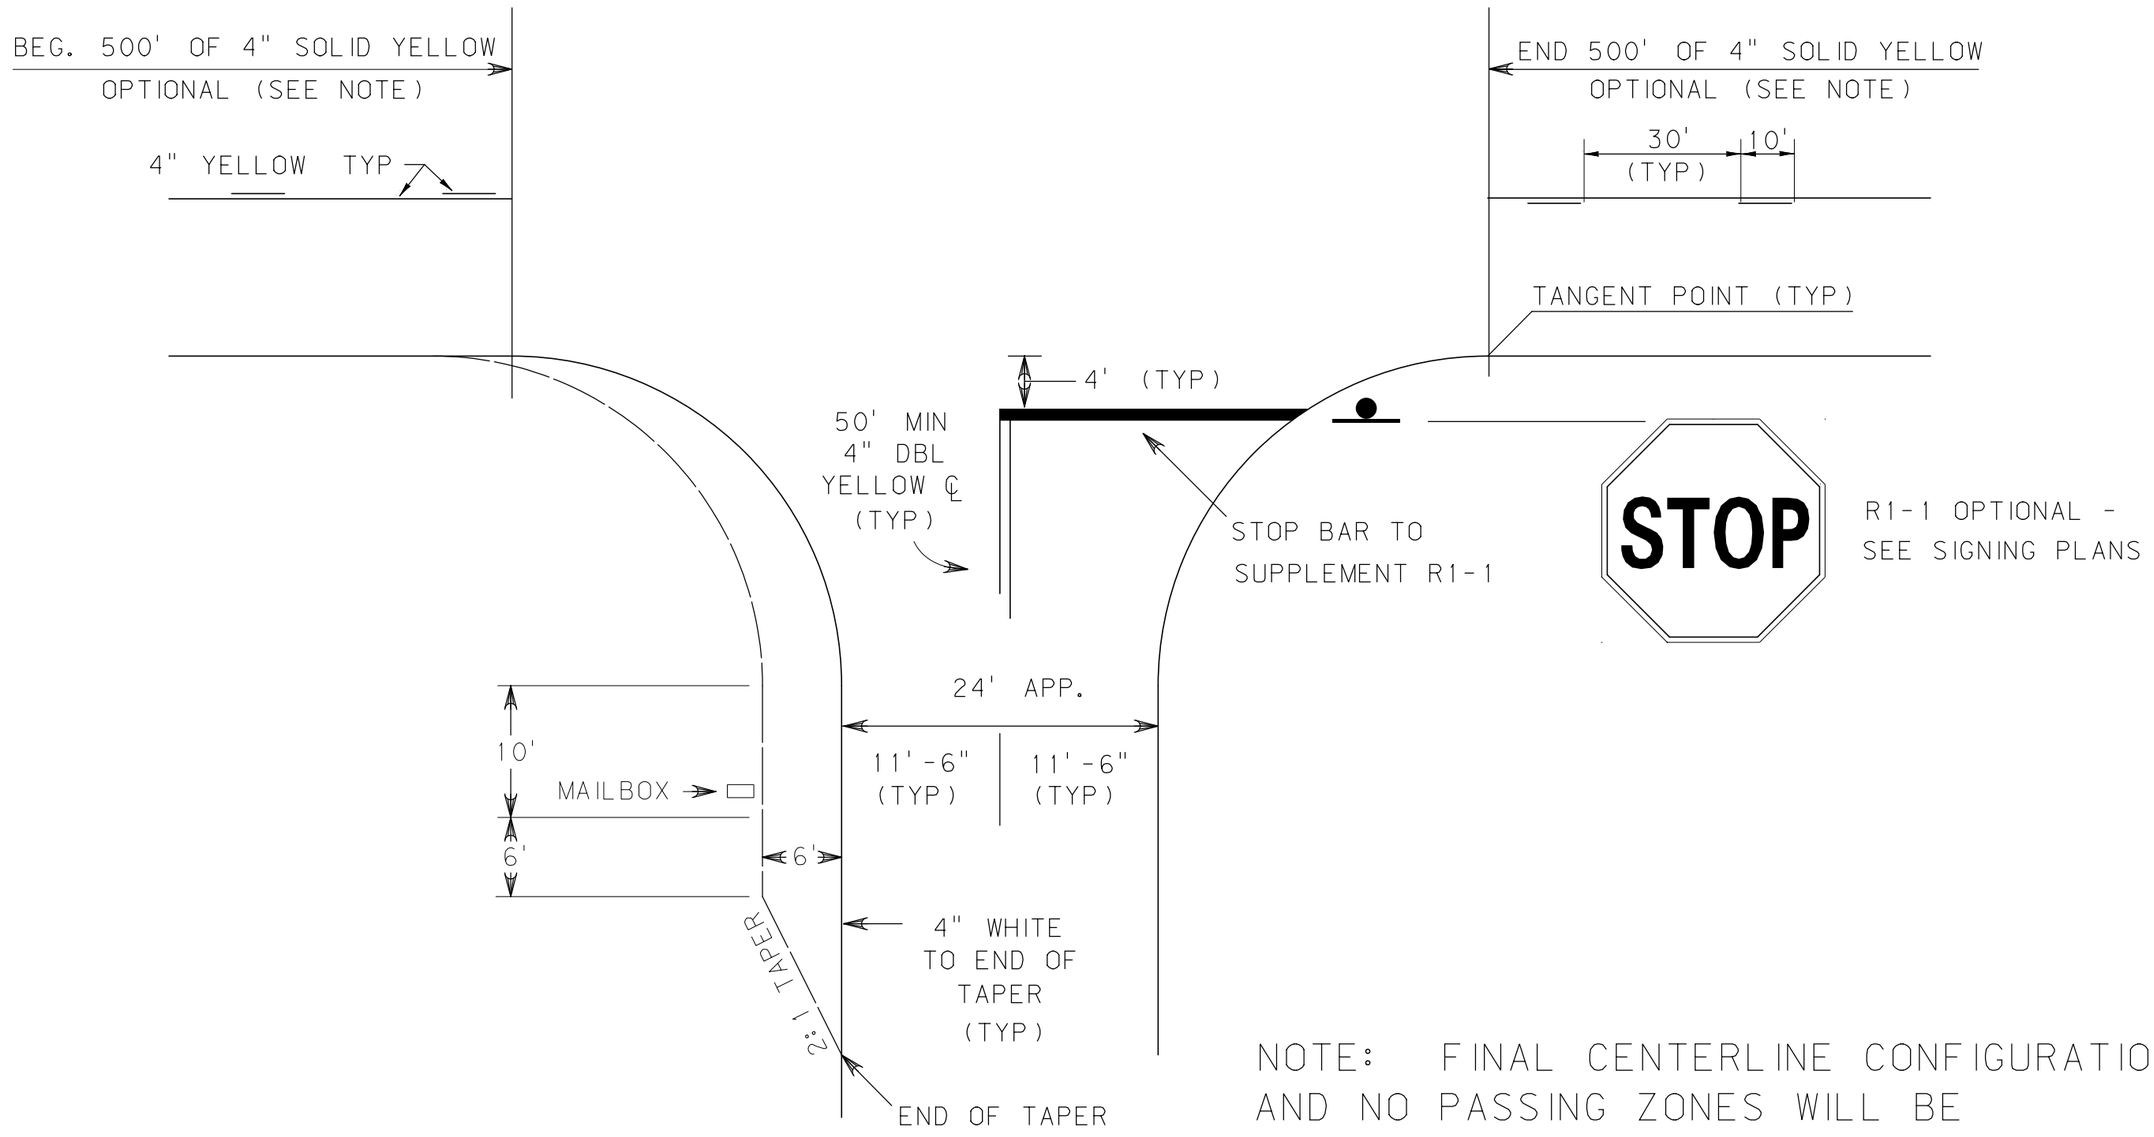

NOTE: FINAL CENTERLINE CONFIGURATION AND NO PASSING ZONES WILL BE DETERMINED BY THE PROJECT MANAGER