
# WEIGH STATION/REST AREA CONFIGURATION

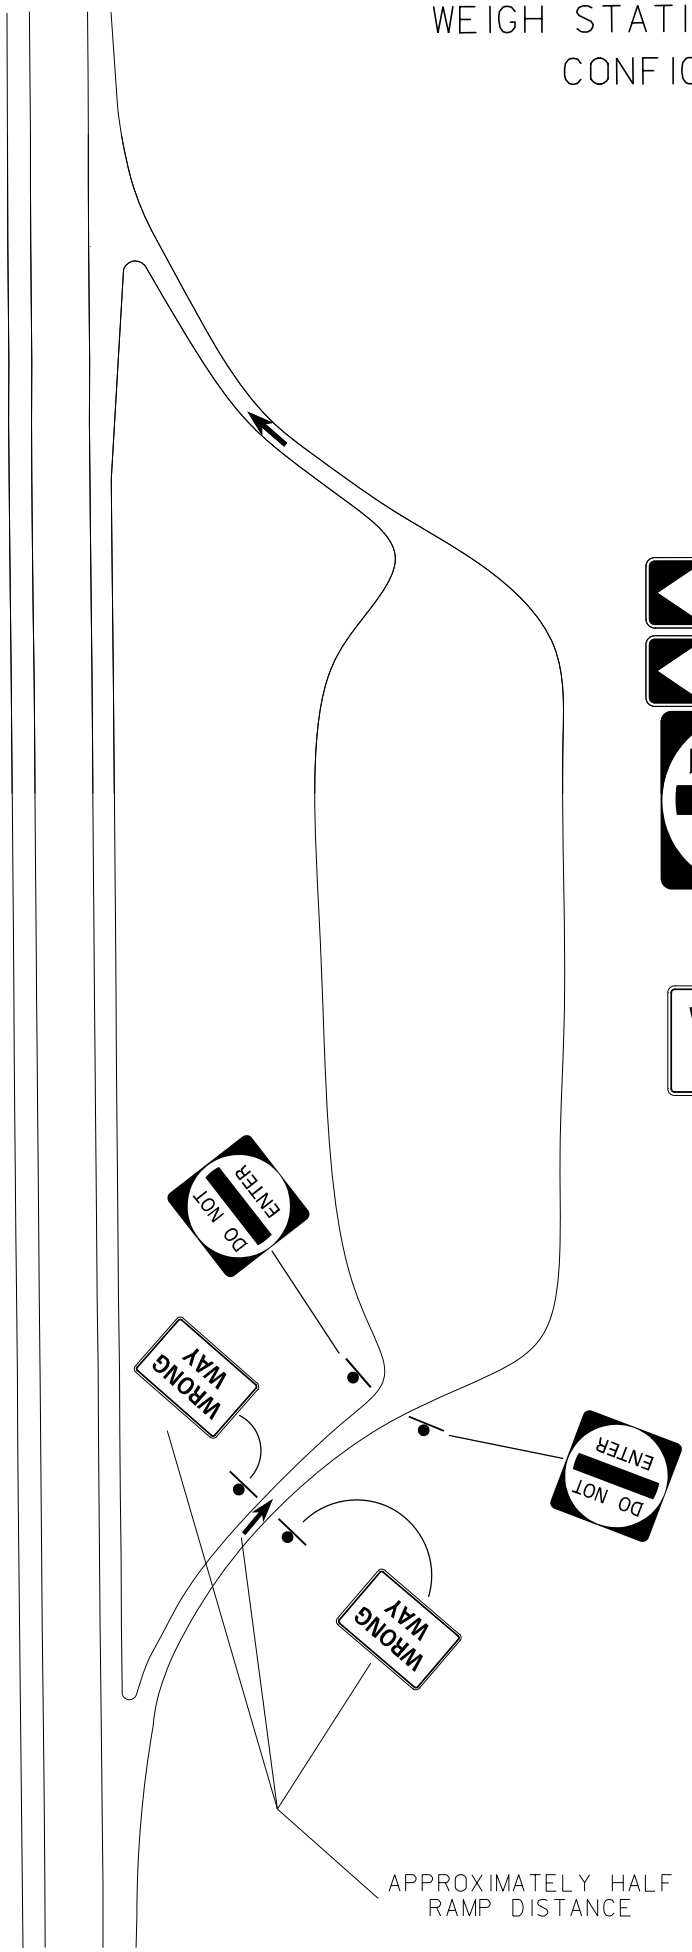



## MOUNTING HEIGHTS

| SIGN | SIGN NUMBER | MOUNTING HEIGHT |
|---|---|---|
| ONE WAY | R6–1R | |
| ONE WAY | R6–1L | |
| DO NOT ENTER | R5–1 | 4 FT |
| WRONG WAY | R5–1A | 4 FT |


NOTE:
ALL OTHER SIGNS TO BE MOUNTED ACCORDING TO DETAILED DRAWINGS 619–00 AND 619–08

LEGEND
RAMP ARROW →
STOP BAR —


# ON-RAMP
# CLOVER CONFIGURATION

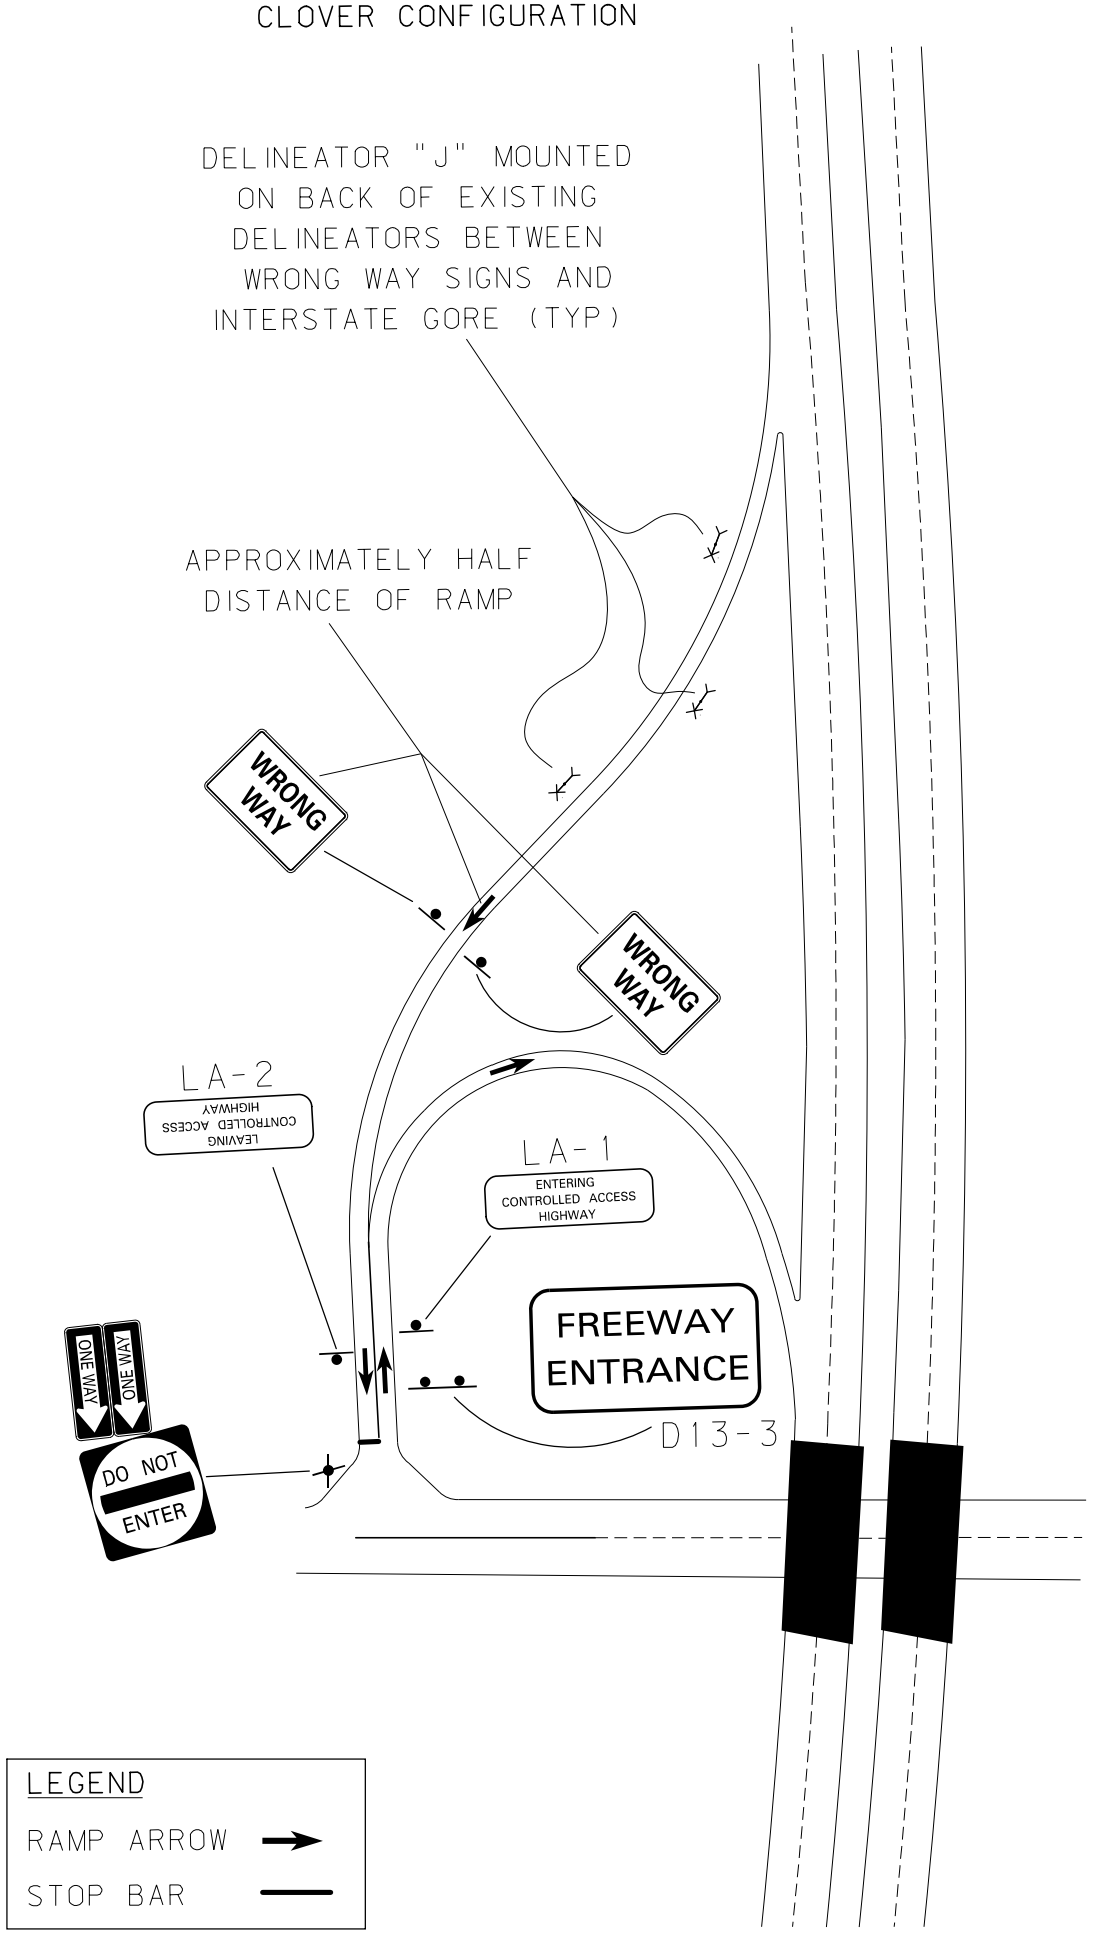

# OFF-RAMP
# CLOVER CONFIGURATION

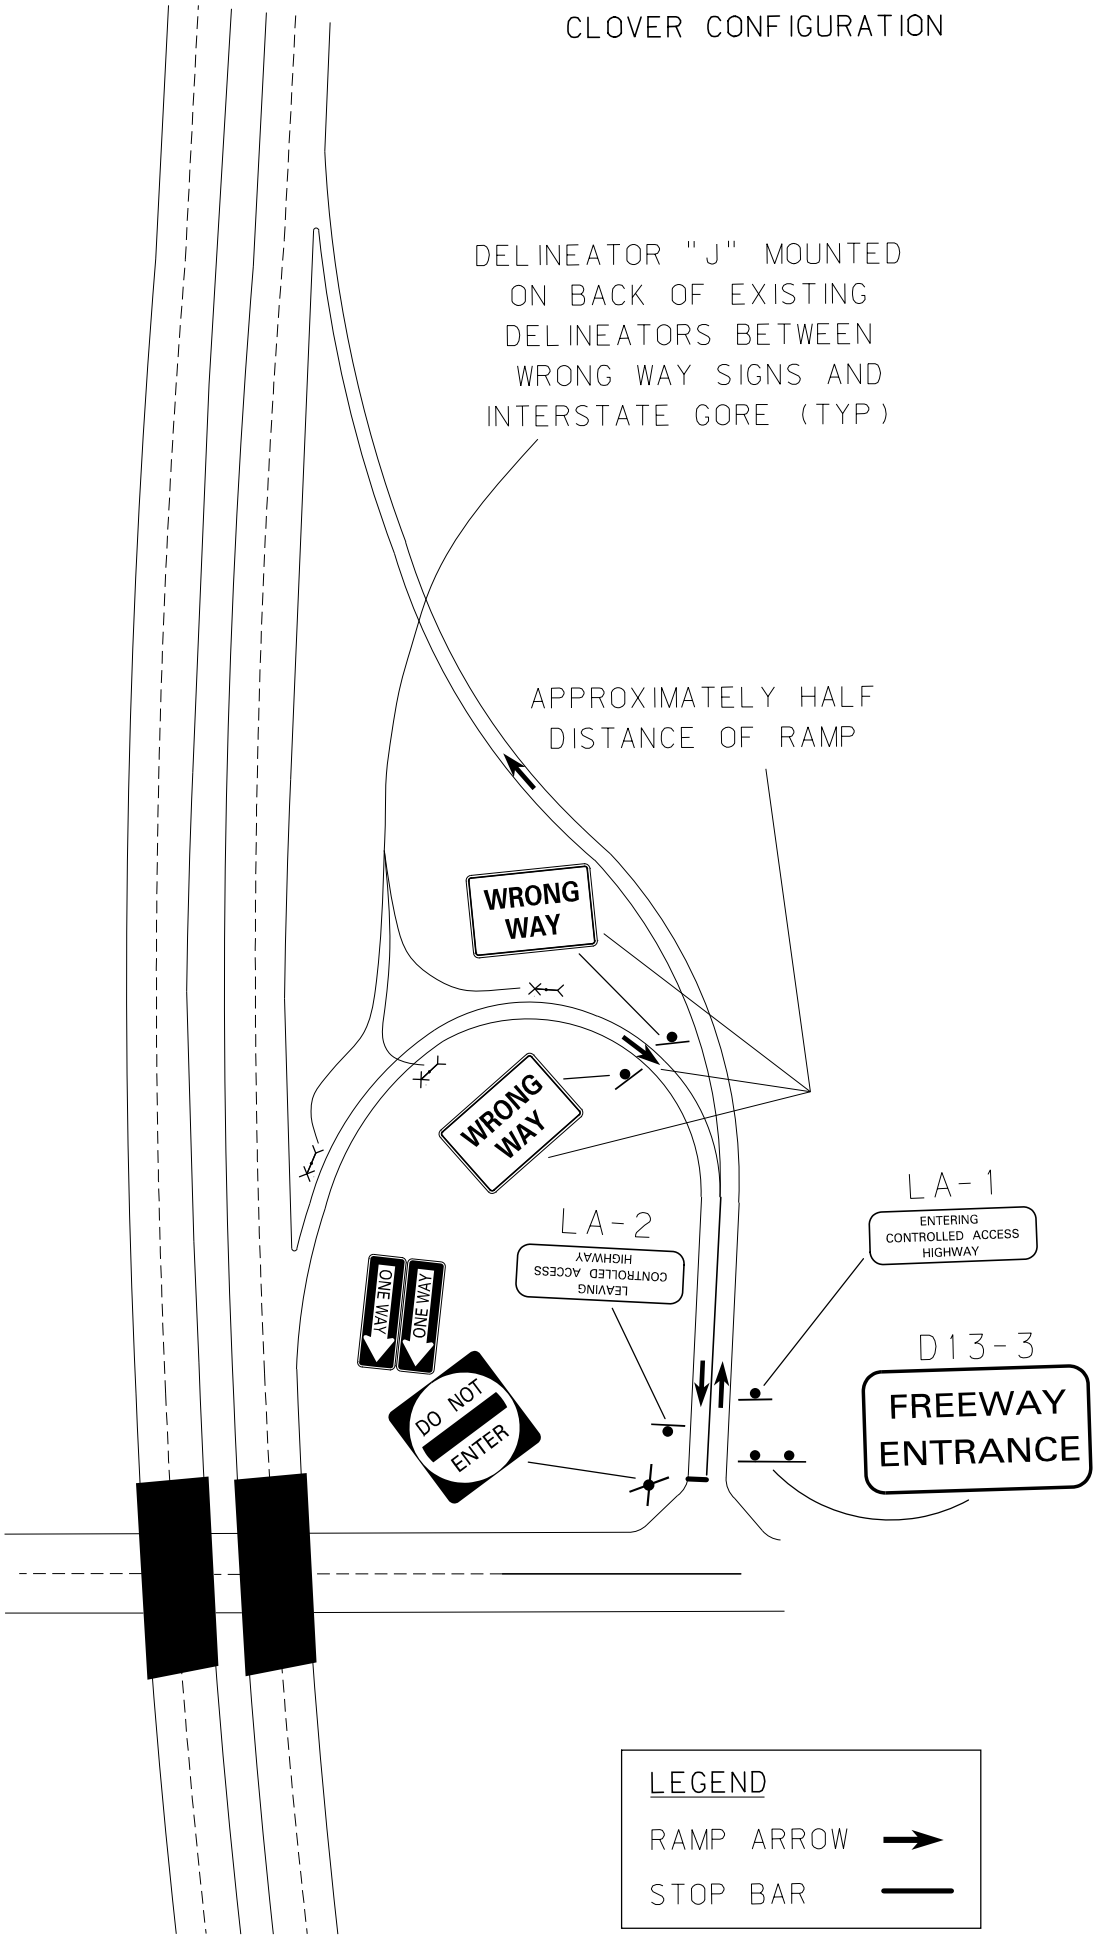

# ON-RAMP
# DIAMOND CONFIGURATION

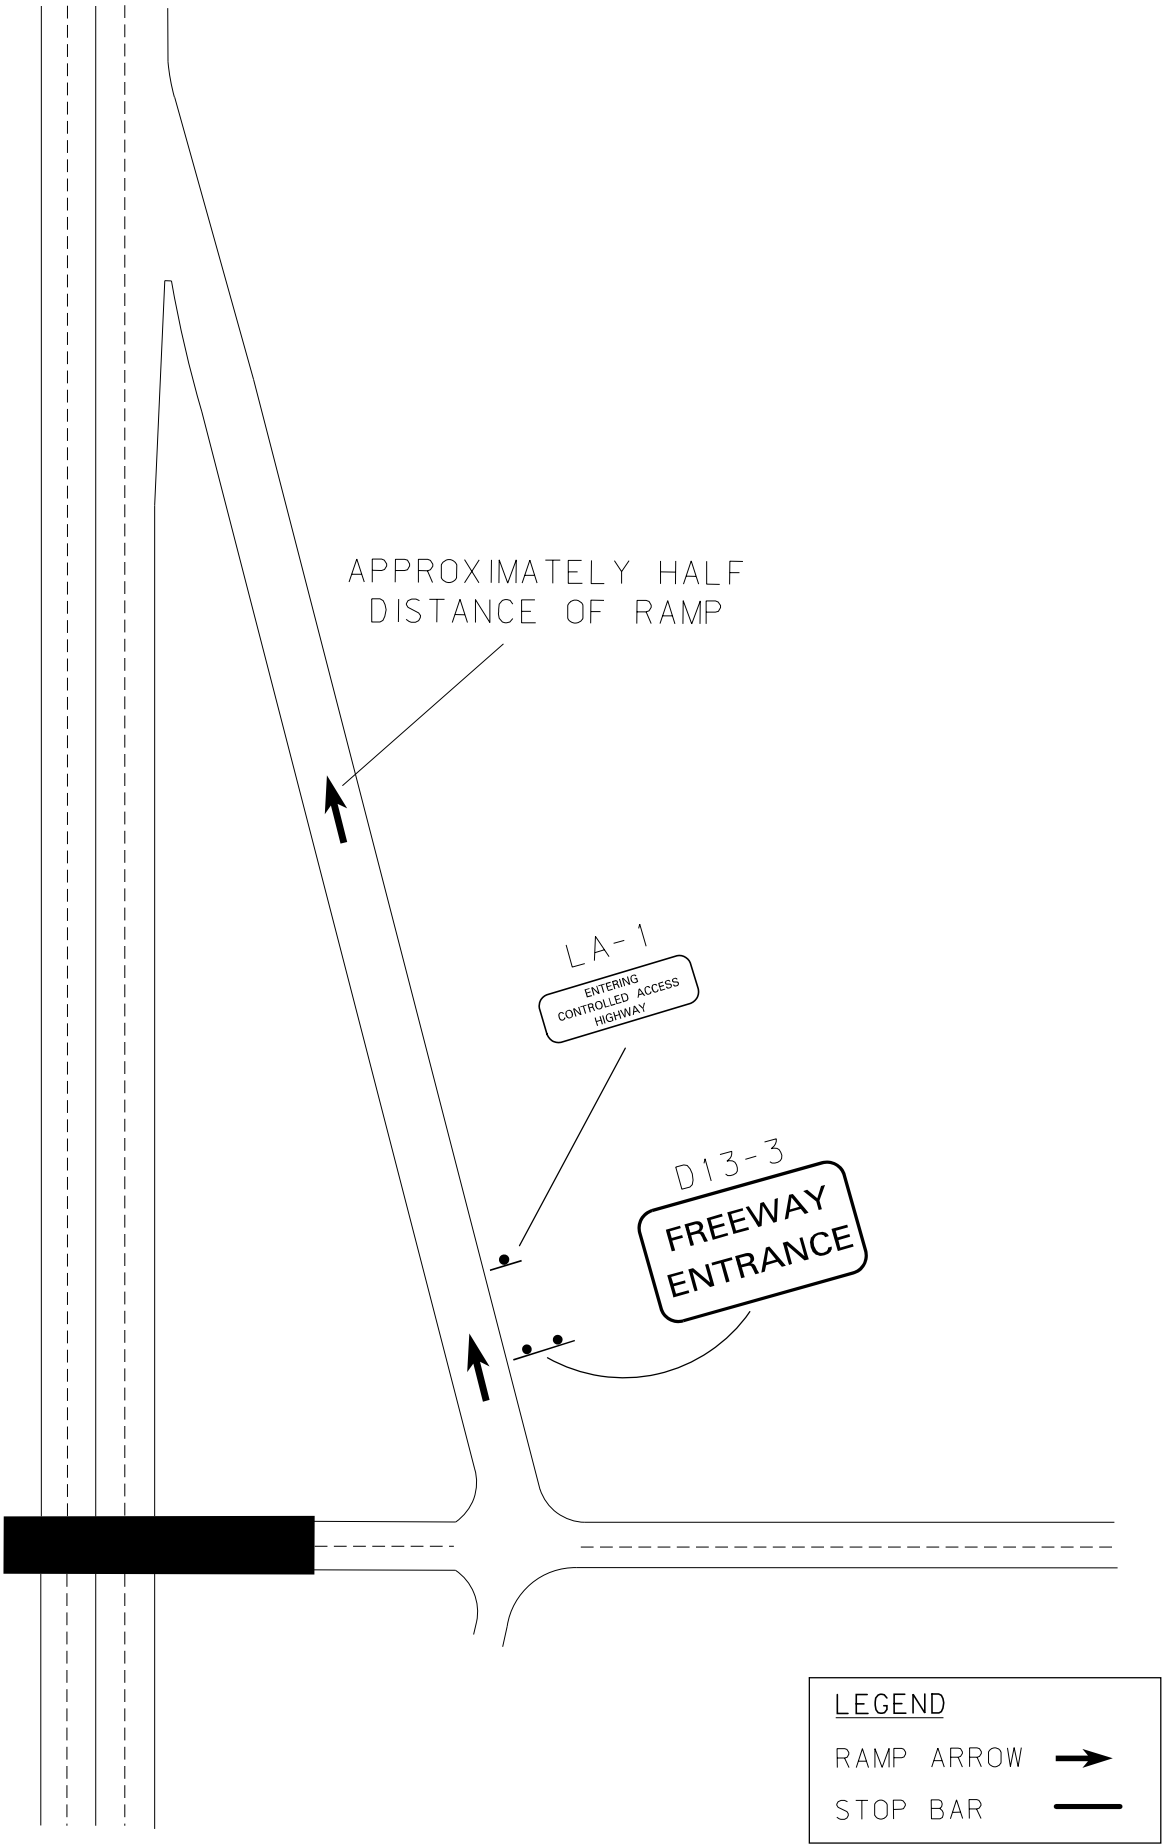

# OFF-RAMP
# DIAMOND CONFIGURATION

