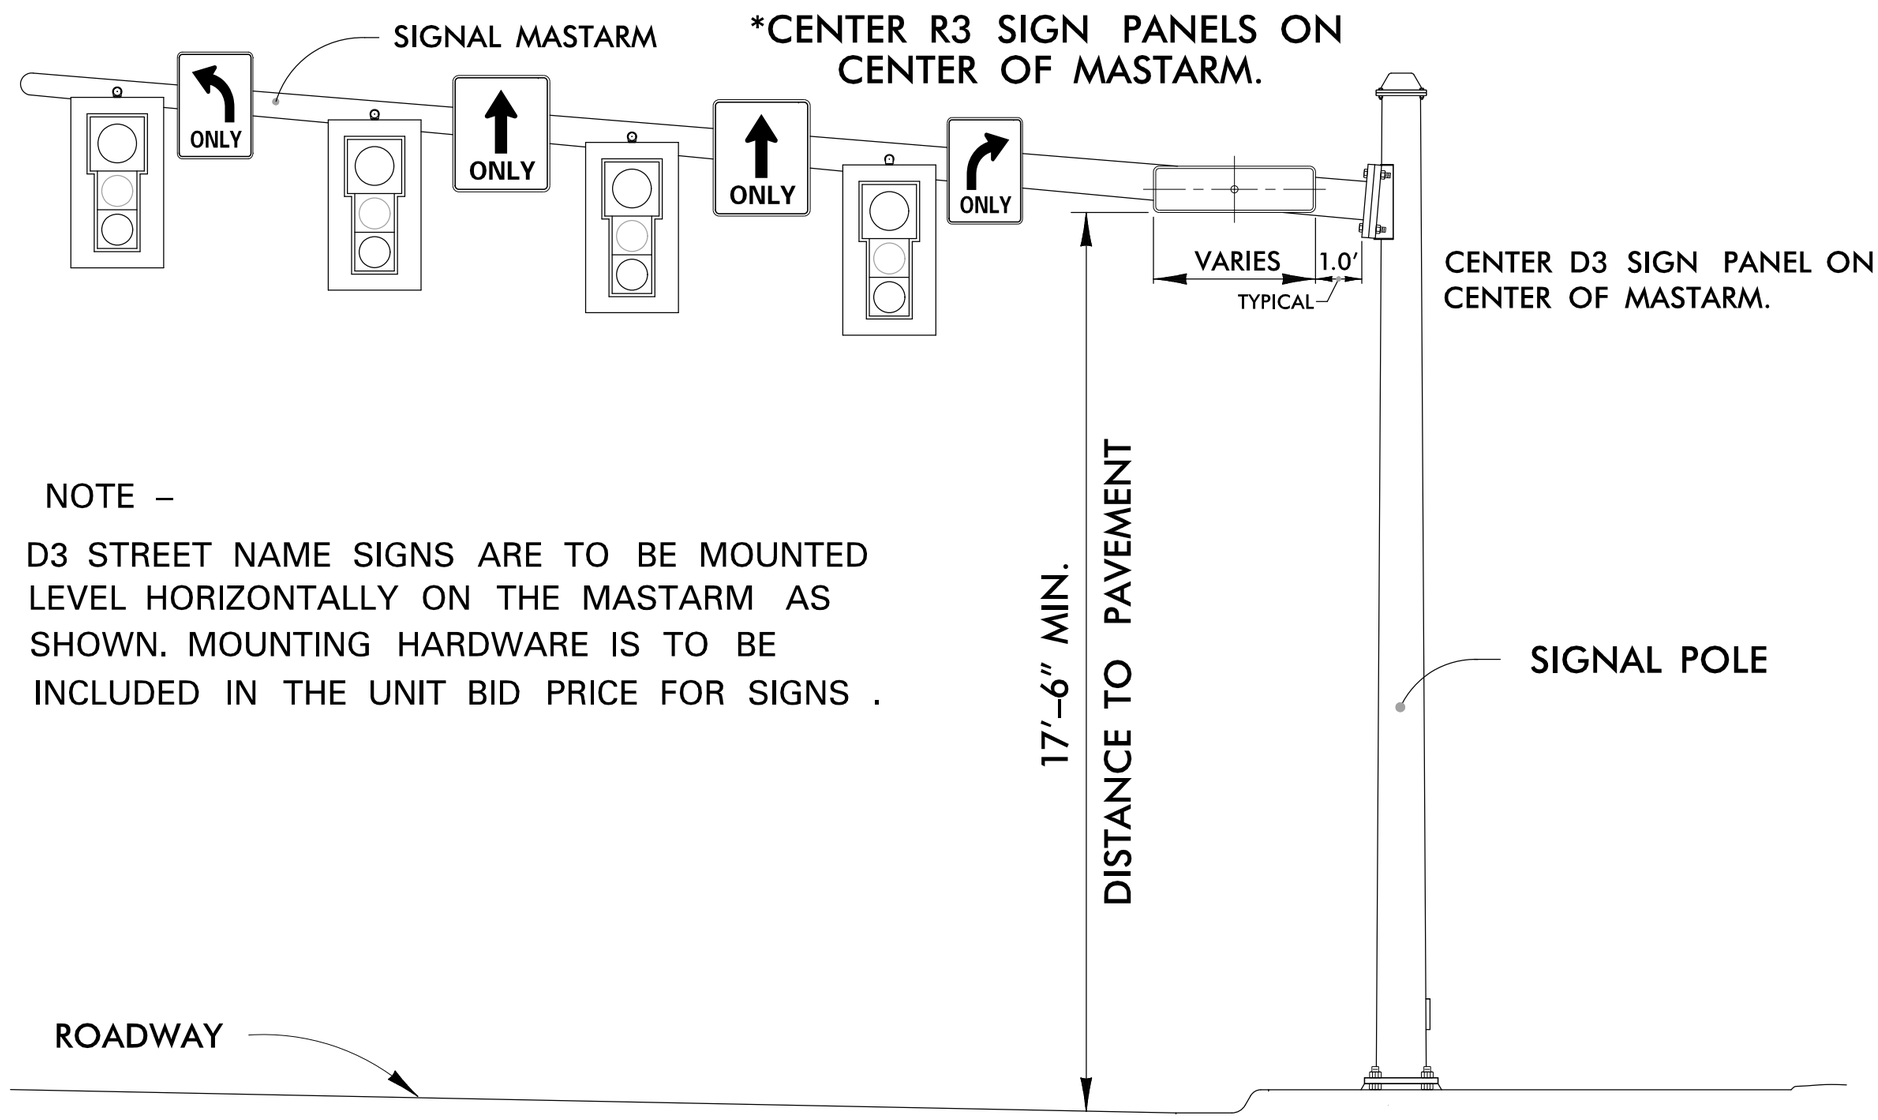


NOTE –

D3 STREET NAME SIGNS ARE TO BE MOUNTED LEVEL HORIZONTALLY ON THE MASTARM AS SHOWN. MOUNTING HARDWARE IS TO BE INCLUDED IN THE UNIT BID PRICE FOR SIGNS .

D3 OVERHEAD SIGN DETAIL

NO SCALE